

INDEX OF SHEETS

- E PAGE
1. GENERAL CROSS-SECTION OF IMPROVEMENT
2. BANKING AND WIDENING
3. QUANTITY SHEET (ITEMS)
4. ITEM & DRAINAGE SHEET
5-10 EARTHWORK SHEETS
11. ROADWAY STANDARD G-4 (MARKERS & POSTS)
12. ROADWAY STANDARD D-2 (UNDERDRAIN)
13. ROADWAY STANDARD B-5 (SLOPE GRADING)
14. ROADWAY STANDARD A-61 (DRILLING AND BLASTING)
15. ROADWAY STANDARD D-4 (UNDERDRAIN FLUSHING)
16. ROADWAY STANDARD G-3 (THREE CABLE GUARD RAIL/STEEL POSTS)
17. ROADWAY STANDARD E-1 (BARRICADES, SIGNS AND LIGHTS)
18. ROADWAY STANDARD D-8 (PRECAST R.C.P. DI W/COVER)
19. ROADWAY STANDARD B-6 (MUCK EXCAVATION)
20. ROADWAY STANDARD D-3 (GUTTERS)
20-A LANDSCAPING SHEET
21-32 PLAN AND PROFILE SHEETS
33. BRIDGE EXTENSION DETAILS
34. REINFORCING STEEL SCHEDULE
35. STANDARD STRUCTURE SHEET SB-21-56 (DETAILS FOR REINF. CONC. BOX)
36-106 CROSS-SECTIONS
107-108 CULVERT SECTIONS
109 APPROACH ROAD SECTIONS
110 CHANNEL SECTIONS

PROJECT NAME & NUMBER TYPE PAVEMENT AREA
MT. HOLLY F 025-1(III) BIT. CONC. PAVEMENT 58,558 SQ. YD.
RECORD PLANS
MATERIALS

SUBBASE OF SAND - MONROE PIT - MT. HOLLY, VERMONT.
SUBBASE OF GRAVEL, GRAVEL BACKFILL & SHOULDERS - BURTON PIT - MT. HOLLY, VERMONT.
SUBBASE OF CRUSHED ROCK, STONE BASE COURSE & PEAT - MONROE CO. - FLORENCE, VT.
REFINED TAR - OLD COLONY TAR CO. - WORCESTER, MASS.
ASPHALT & CUTBACK ASPH. - TEXAS CO. - PROVIDENCE, R.I. - & MOBIL CO. - PROVIDENCE, R.I.
BITUMINOUS CONCRETE PAVEMENT - VERMONT PAVING CO. - ETCAREHUN, VERMONT.
CONC. CLASS. B AGGREGATES FOR CONC. & STONE CRUIS - J.S. E. WARRAN & SONS - W. RUTLAND, VT.
PORTLAND CEMENT - GLENS FALLS PORTLAND CEMENT CO. - GLENS FALLS, NEW YORK.
REINFORCING STEEL - VERMONT STRUCTURAL STEEL CO. - BURLINGTON, VERMONT.
THREE CABLE & PLANK GUARD RAIL, STEEL MARKER POSTS & BOUNDARY MARKERS -
S.T. GRISWOLD CO. INC. - ESSEX JUNCTION, VERMONT.
REINF. CONC. PIPE & PRECAST REINF. CONC. PIPE DI. W/COVER - VT. PIPE CO. - WINDSOR, VT.
ASPH. CTD. CORR. GALV. PIPE - NEW ENGLAND METAL CULV. CO. - WHITE RIVER JCT., VT.
CAST IRON PIPE UND. DRAINING B-SINS W/C COVERS - LEBEROWITZ DRY - BROCKTON, MASS.
TREES, SHRUBS & VINES - GEORGE MITCHELL - SO. BARRE, VERMONT.
CONTRACTOR - S.V. ROSS, JR., CO. INC. - TORRINGTON, CONN.
RESIDENT ENGINEER - H.F. ELDER.
INSPECTOR - JOHN G. PHILBICK.
RECORD PLANS - A.G. SPIDLE.

CONTRACTOR - S.V. ROSS, JR., CO. INC. - TORRINGTON, CONN.
RECORD PLANS - ALEXANDER G. SPIDLE.
CONTRACT COMPLETED - SEPT. 30, 1960.

CONVENTIONAL SIGNS

- COUNTY LINE
TOWN LINE
FENCE LINE
STONE WALL
UNFENCED PROPERTY
GUARD RAIL
TRAVELED WAY
RAILROAD
RETAINING WALL
CENTER LINE
SURVEY LINE
CULVERT
DRAIN INLET
TROLLEY POLE
POWER POLE
TELEPHONE POLE
TREES
HEDGE

GROUND ELEVATION
GRADE ELEVATION
CURVE DATA
DEFLECTION OF ANGLE
DEGREE OF CURVE
RADIUS OF CURVE
TANGENT DISTANCE
LENGTH OF CURVE
EXTERNAL DISTANCE
POINT OF INTERSECTION
POINT OF CURVE
POINT OF TANGENT
POINT ON TANGENT
POINT ON SUB-TANGENT
POST

SCALES
TITLE
TYPICAL
PLAN
PROFILE
HORIZONTAL
VERTICAL
CROSS-SECTIONS
1" = 1000'
1" = 2.57'
1" = 50'
1" = 50'
1" = 10'
1" = 5'

STATE OF VERMONT
DEPARTMENT OF HIGHWAYS


PROPOSED IMPROVEMENT

TOWN OF MOUNT HOLLY
COUNTY OF RUTLAND
VERMONT ROUTE 103
RUTLAND-LUDLOW ROAD

BEGINNING AT A POINT APPROXIMATELY 4.92 MILES
WESTERLY OF THE MT. HOLLY-LUDLOW TOWN LINE AND EXTENDING
EASTERLY 17,123.2 FEET.

LENGTH OF PROJECT 17,123.2 FEET = 3.243 MILES

DESIGN SPEED - 50 M.P.H.
1959 ADT 1975
1980 ADT 3150
D.V. 440
DIRECTIONAL 60%
TRUCK 9%

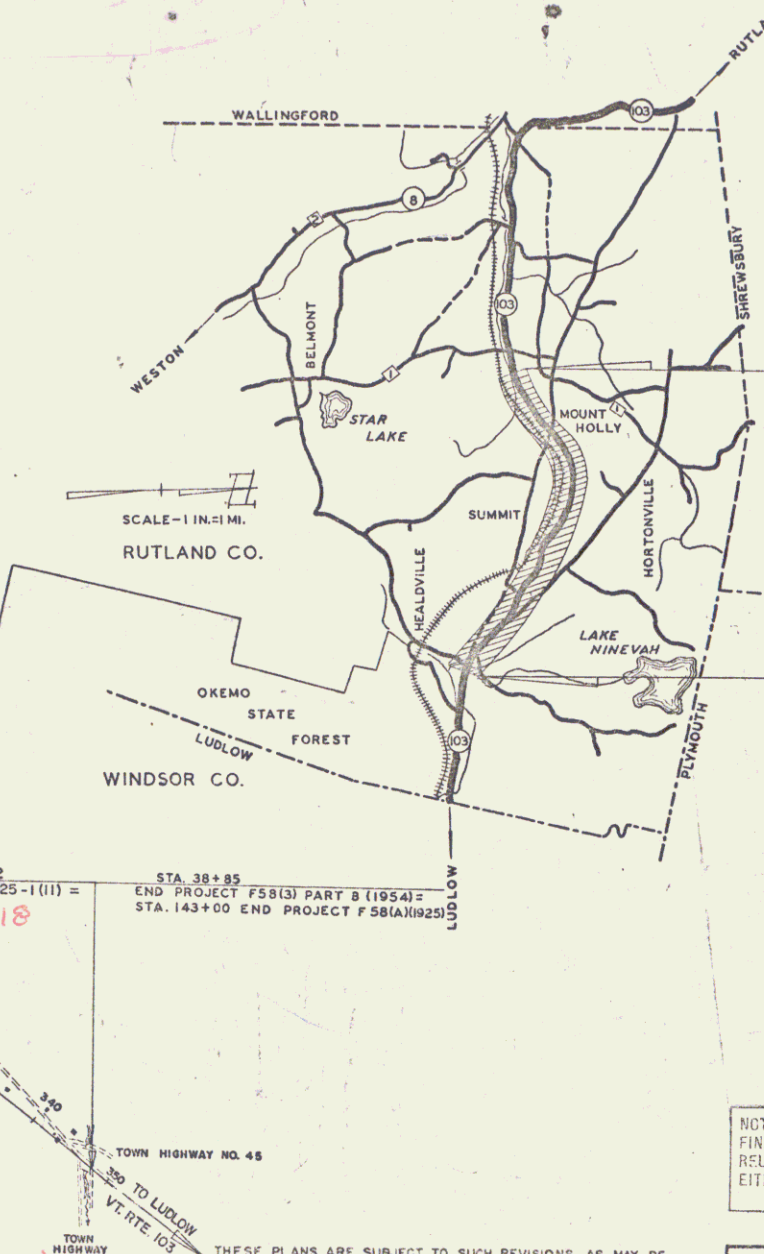

NOTES: ANY FURTHER INFORMATION CONCERNING
FINAL QUANTITIES, AMOUNTS OR OTHER DETAILS
RELATIVE TO THIS PROJECT MAY BE FOUND IN
EITHER THE FIELD BOOKS OR THE ESTIMATE
FILE.



DEPARTMENT OF COMMERCE
BUREAU OF PUBLIC ROADS
Pin # 00R113

APPROVED SECONDARY ENGINEER
DATE 4-24-59
APPROVED DISTRICT ENGINEER
DATE 4-24-59
APPROVED DISTRICT ENGINEER
DATE 4-22-59
APPROVED DISTRICT ENGINEER
DATE April 24, 1959
APPROVED DISTRICT ENGINEER
DATE 4/24/1959

APPROVED
DIVISION ENGINEER
DATE
PROJECT F NO. 025-1(III)
SHEET 1 OF 110 SHEETS



PLAN
 1/4" = 100'
 1/4" = 100'

PROFILE
 1/4" = 10'
 1/4" = 10'

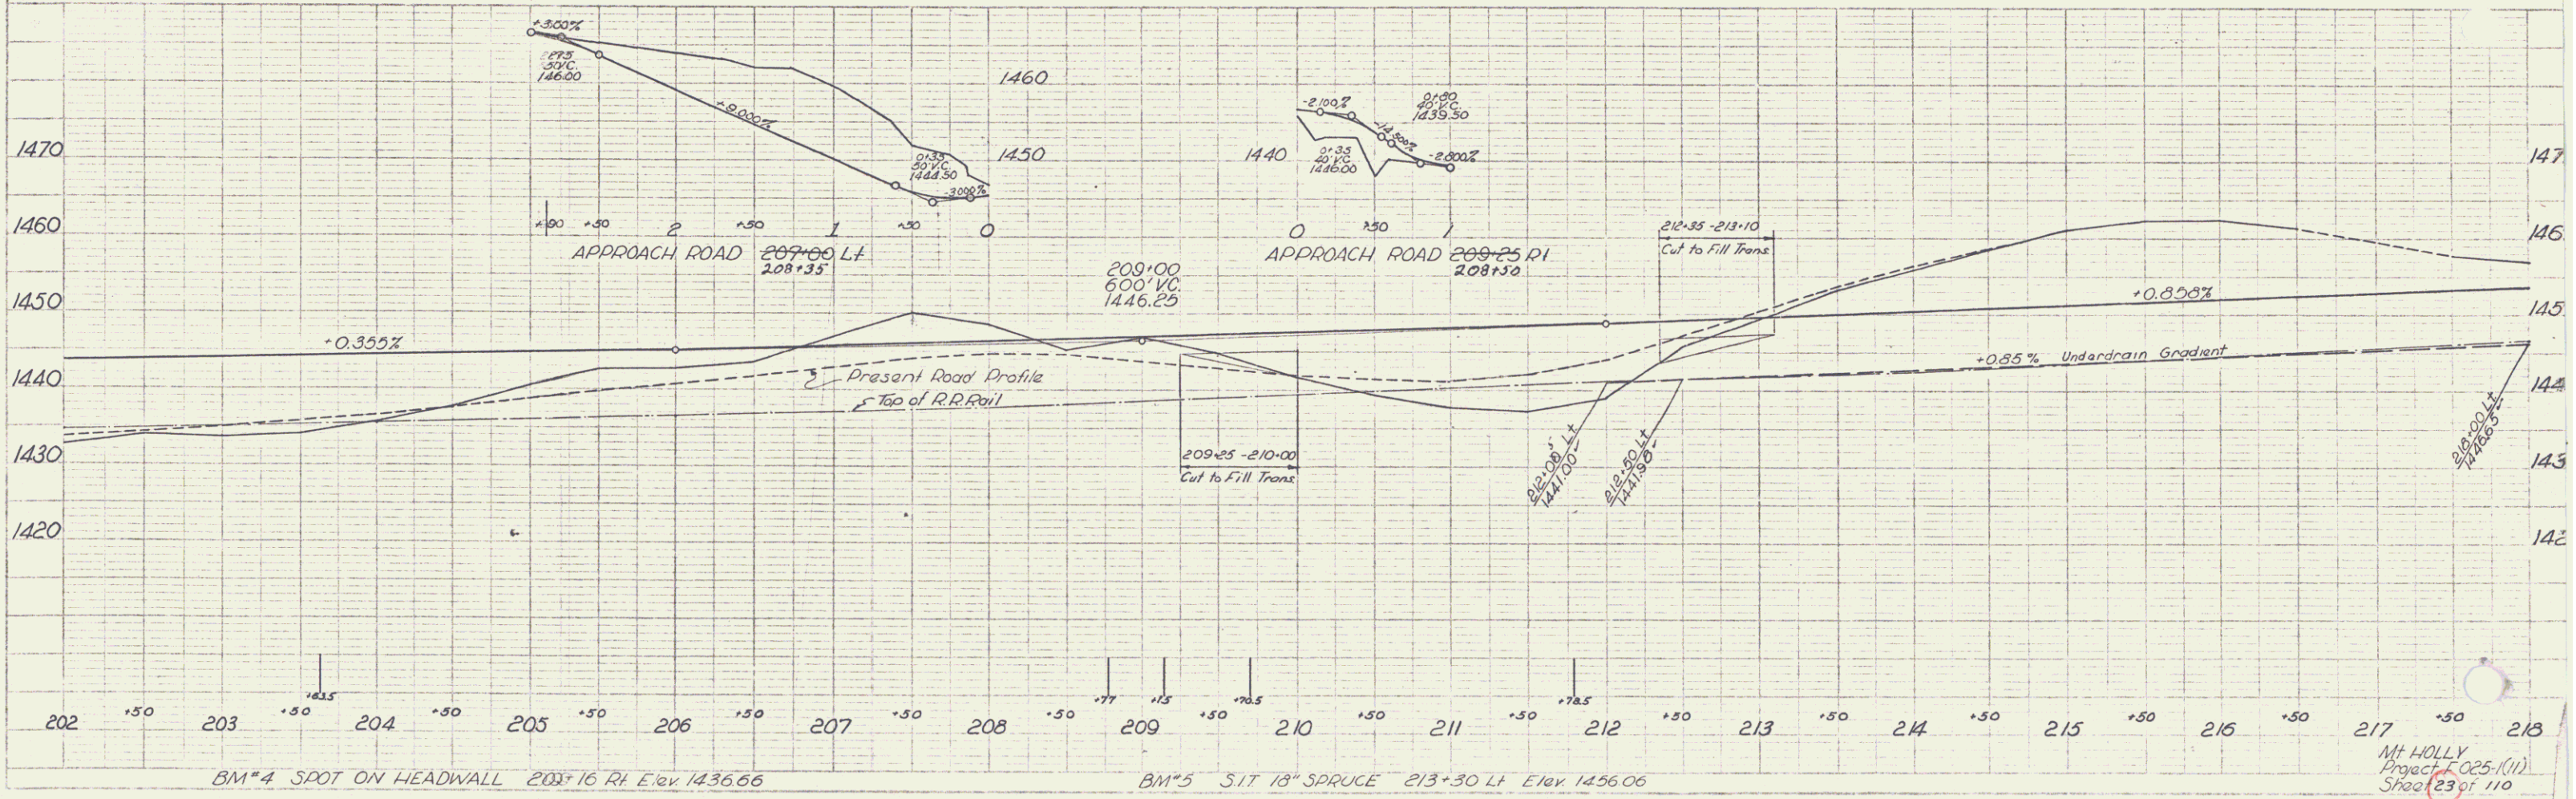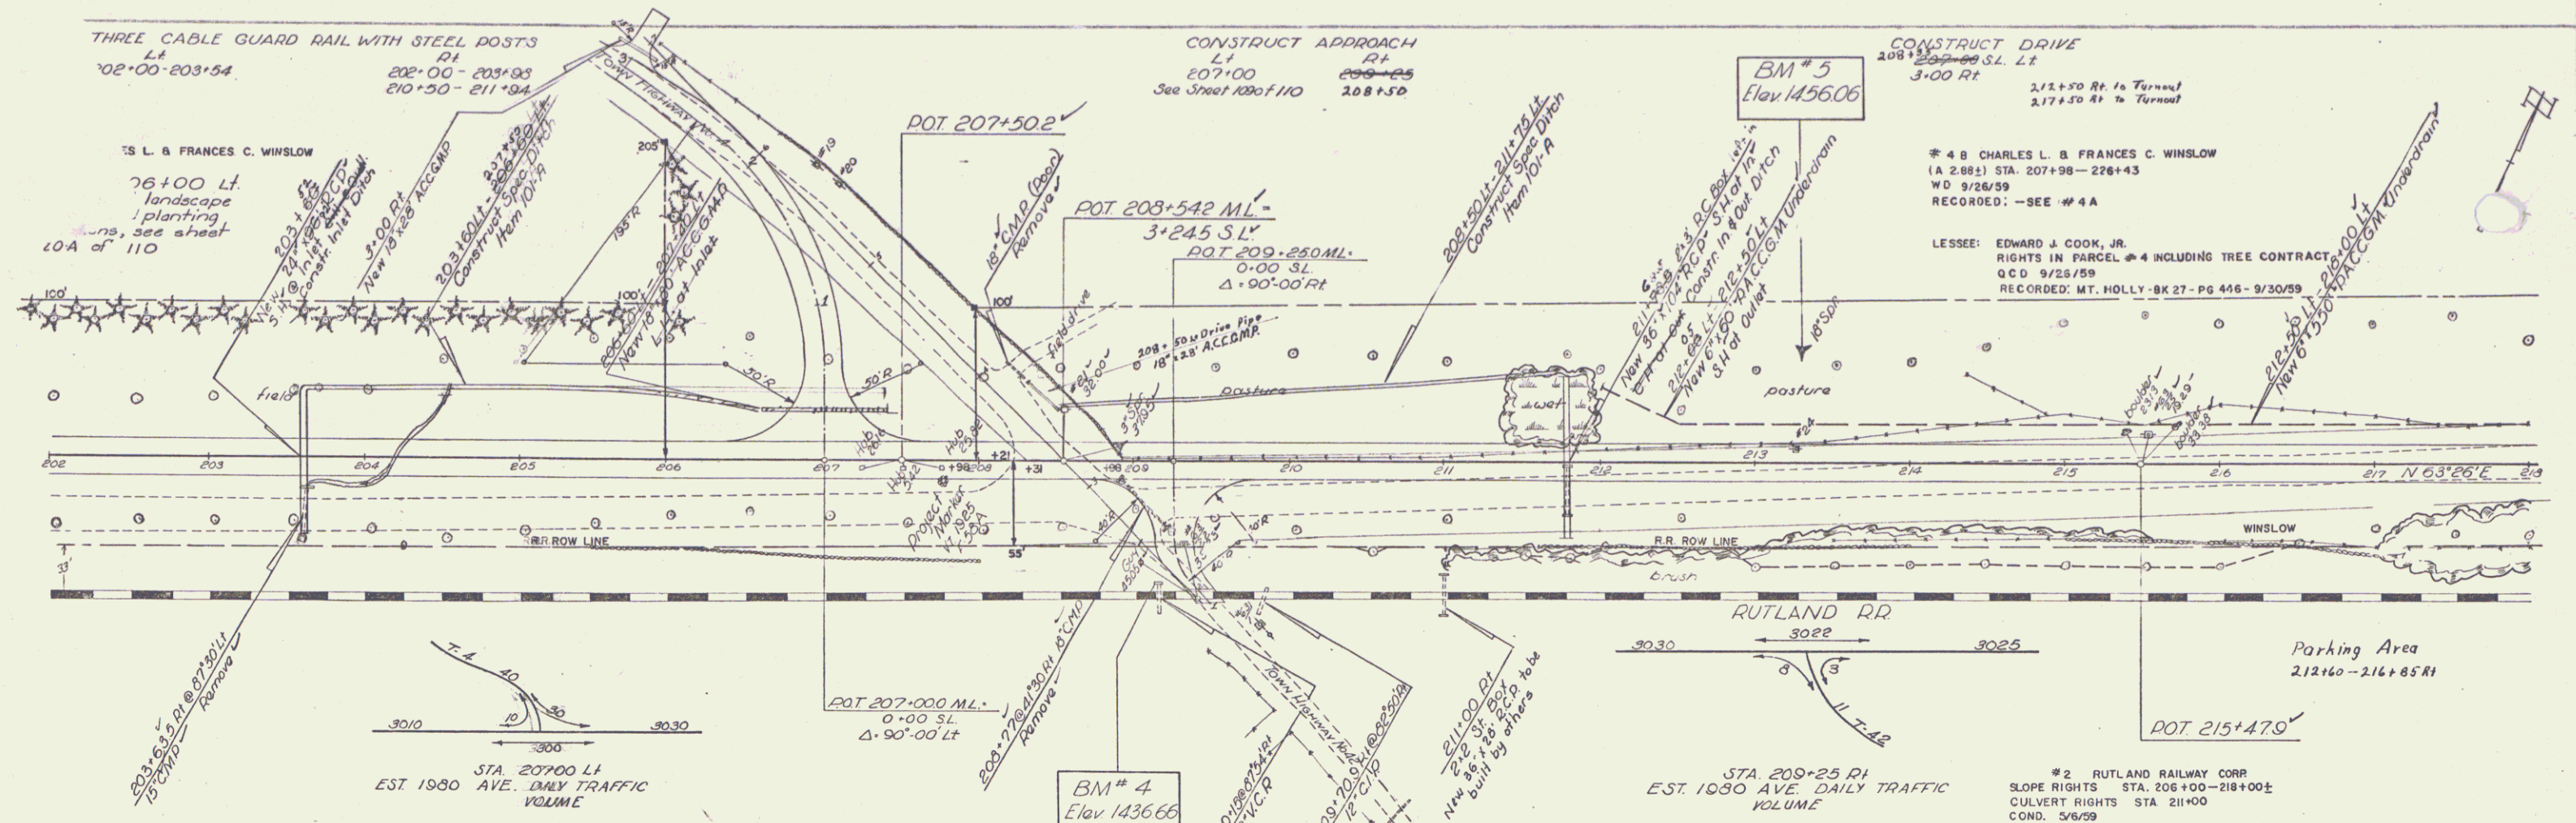



PLAN
HY. HY-NR. 423

2-30
3-30
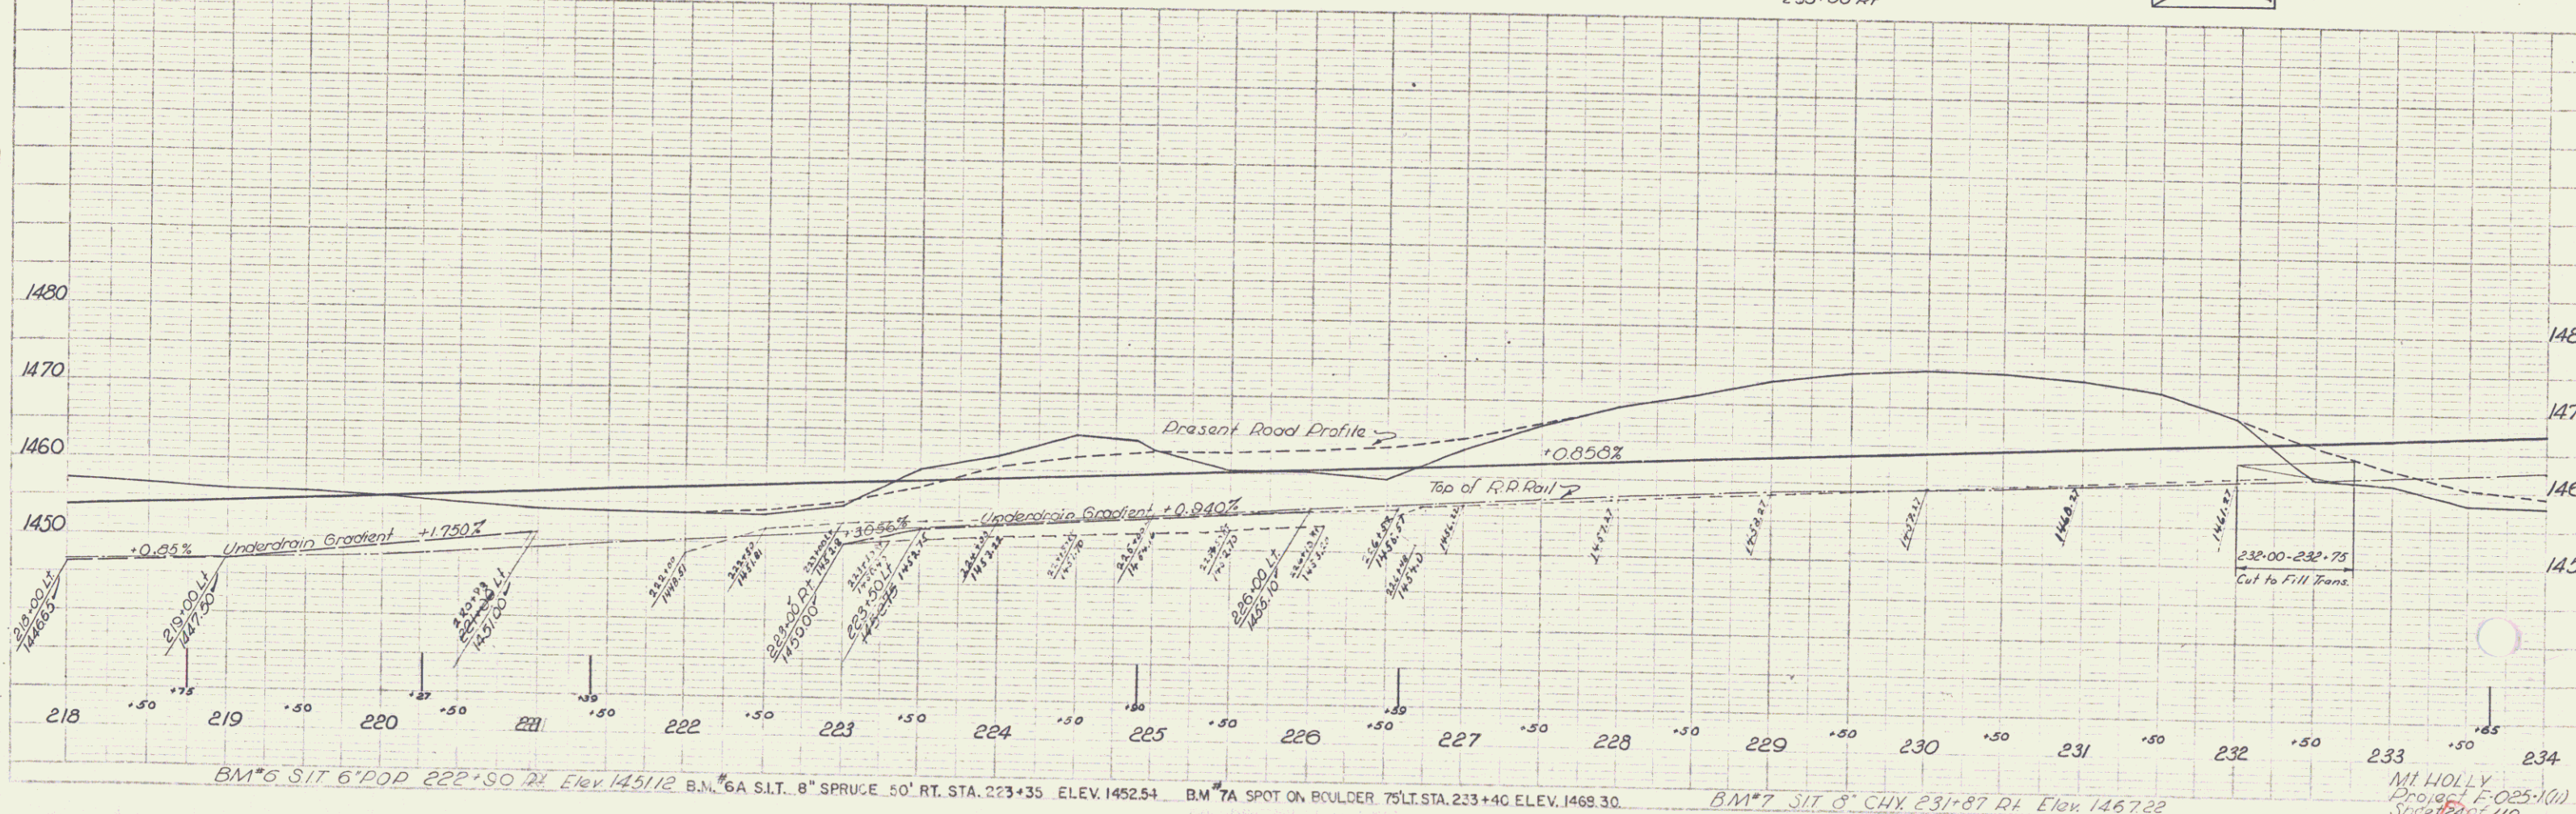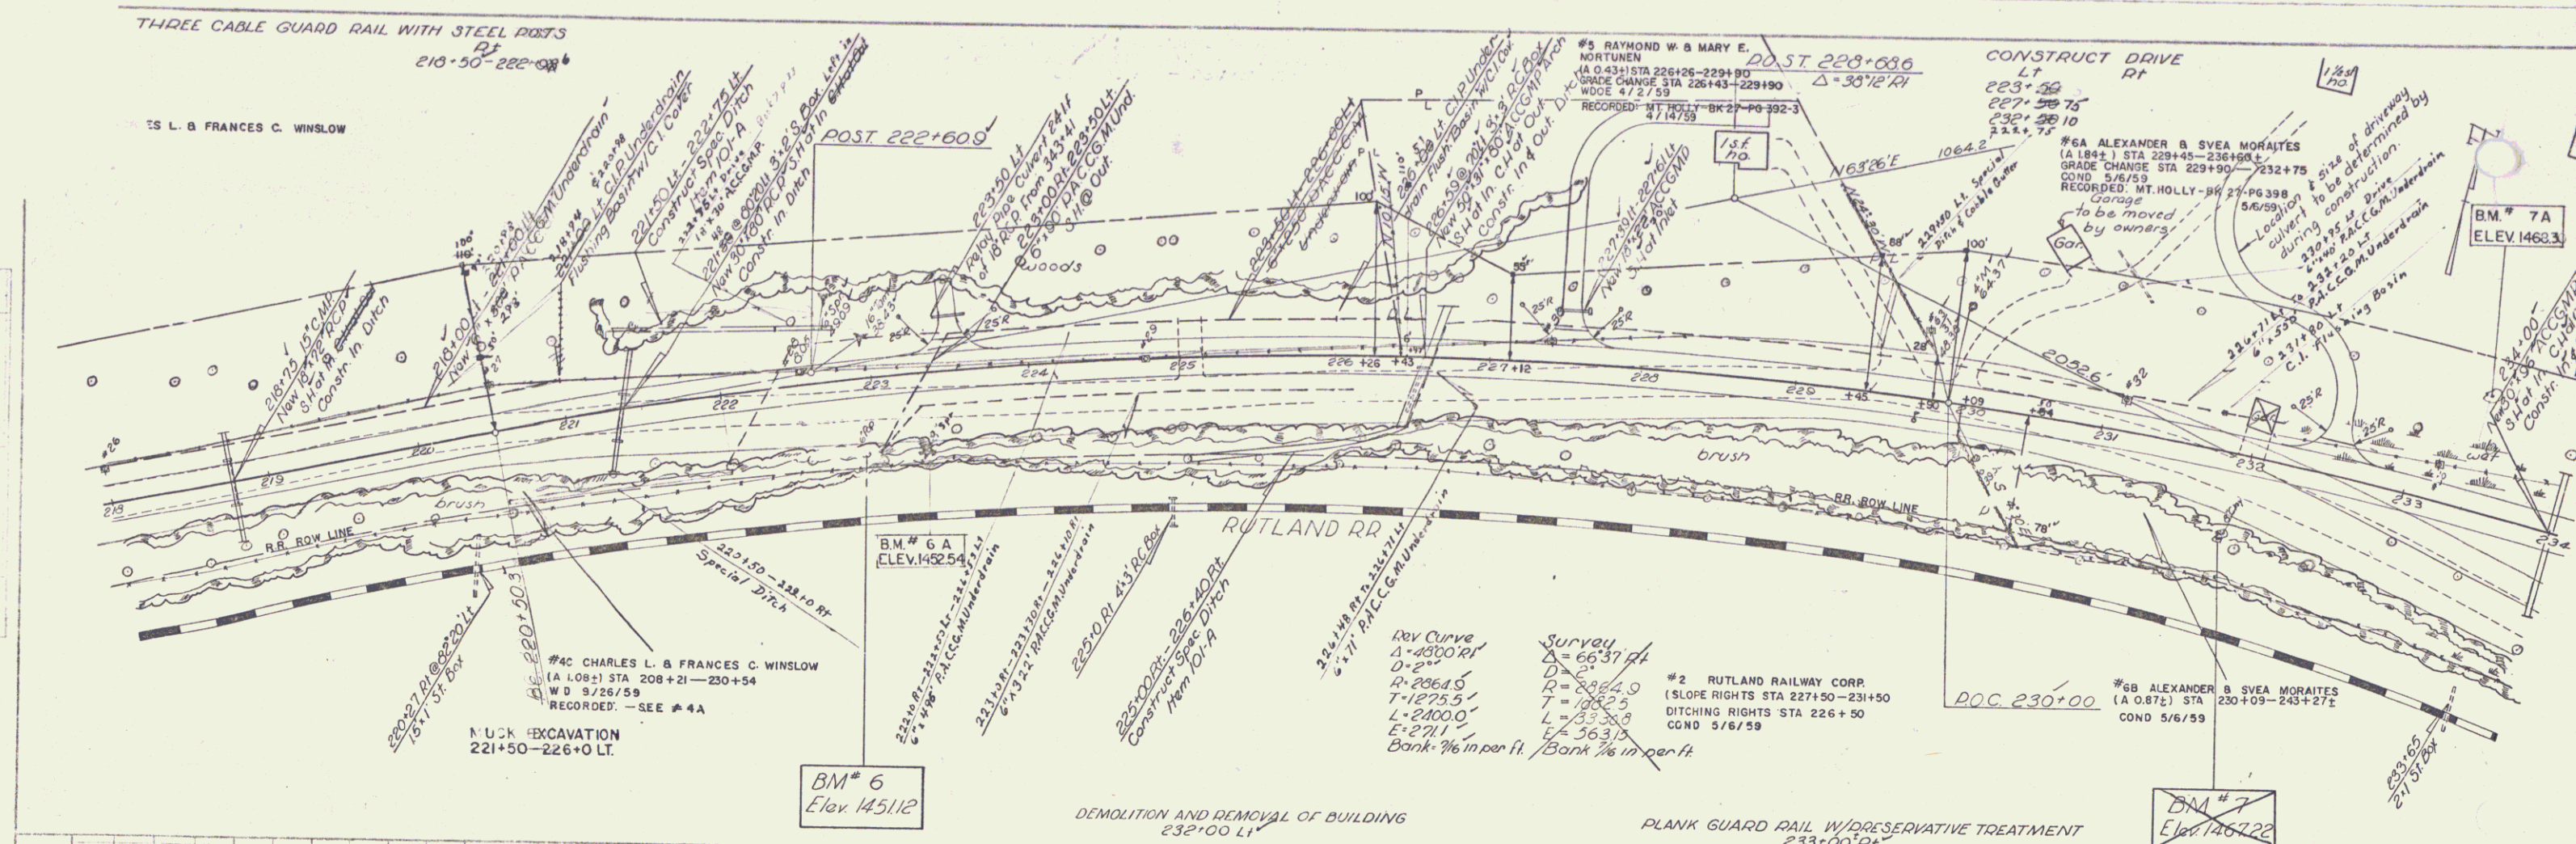


BM#6 SIT 6" POP 222+50 RL Elev 1451.12 B.M. #6A S.I.T. 8" SPRUCE 50' RT. STA. 223+35 ELEV. 1452.54 B.M. #7A SPOT ON BULDER 75' LT. STA. 233+40 ELEV. 1468.30 B.M. #7 SIT 8" CHY 231+87 RL Elev 1467.22

MT HOLLY
Project F-025-1(11)
Sheet 110
5

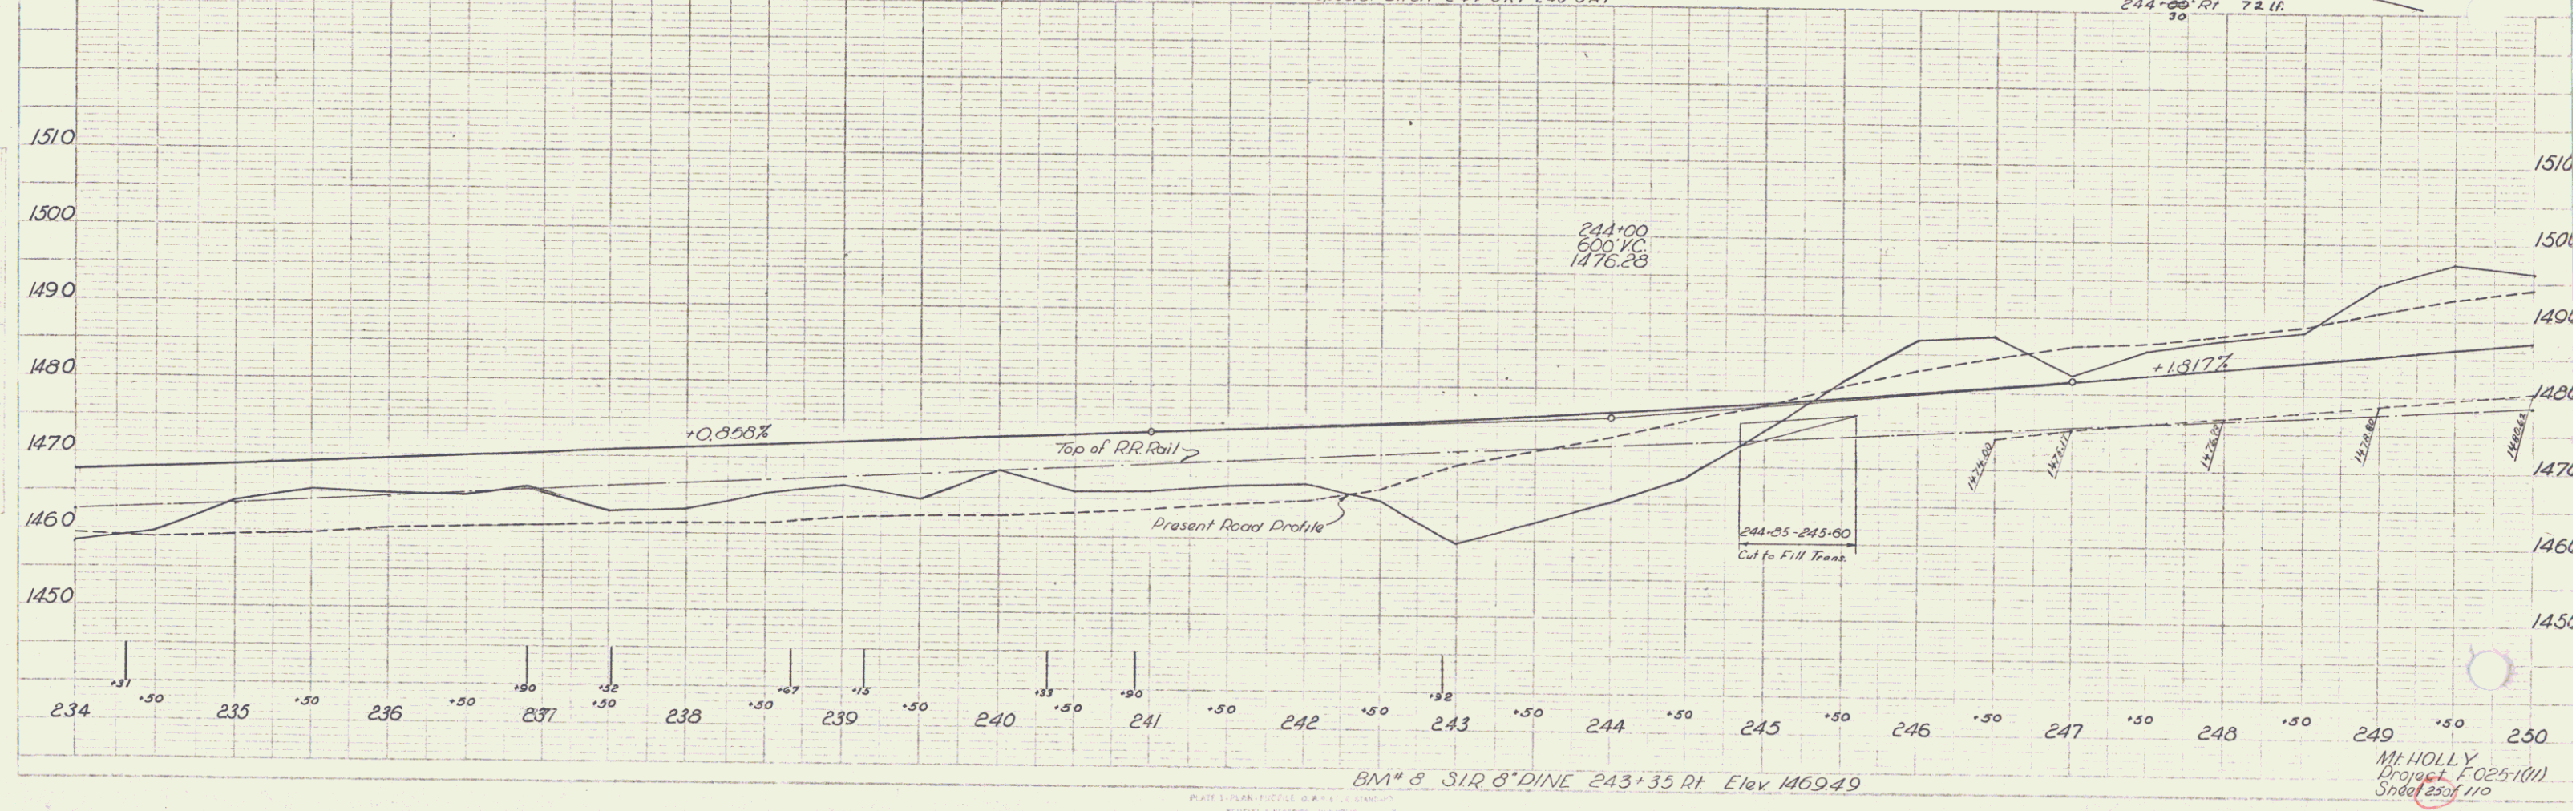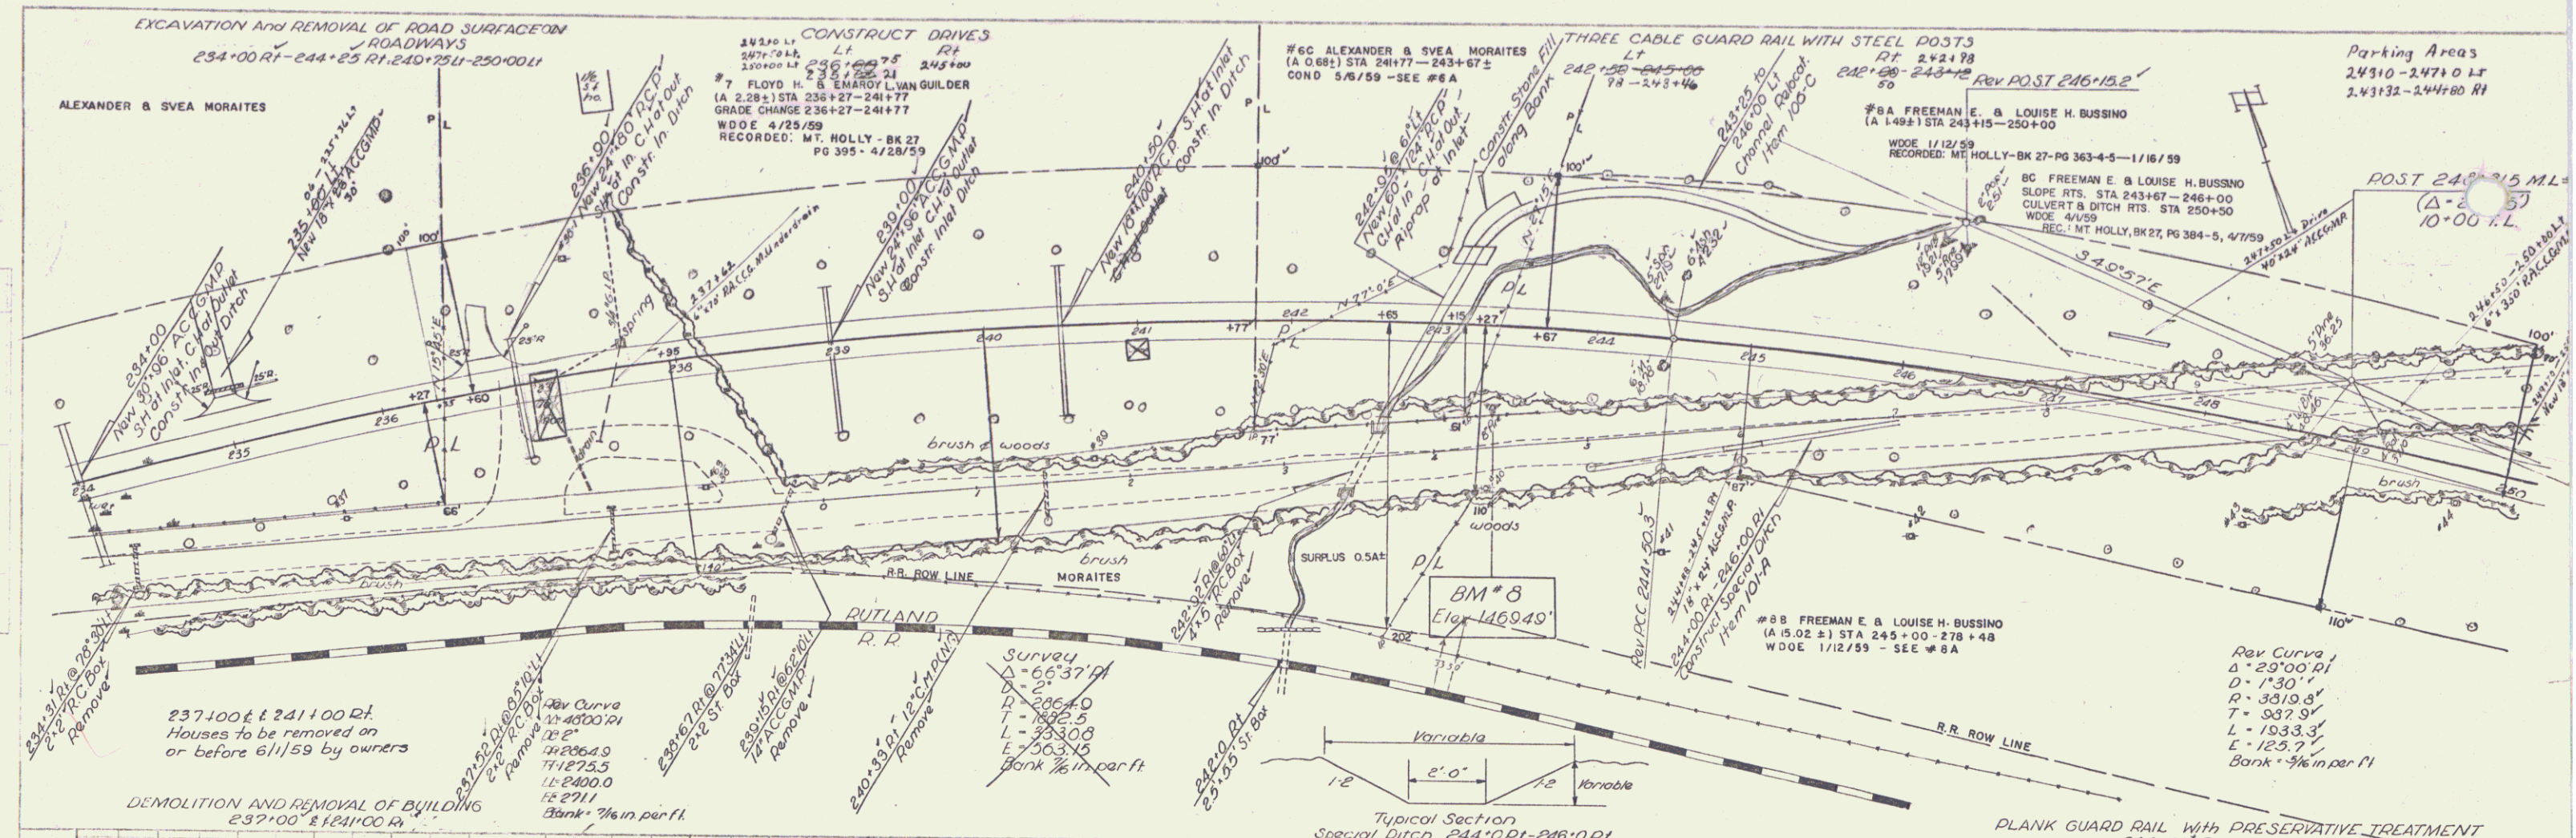

HY HY-MR
2-58
3-58
4-58
5-58
6-58
7-58
8-58
9-58
10-58
11-58
12-58
1-59
2-59
3-59
4-59
5-59
6-59
7-59
8-59
9-59
10-59
11-59
12-59
1-60
2-60
1-00
2-00
3-00
4-00
5-00
6-00
7-00
8-00
9-00
10-00
11-00
12-00
1-01
2-01
1-00
2-00
3-00
4-00
5-00
6-00
7-00
8-00
9-00
10-00
11-00
12-00
1-01
2-01
3-01
4-01
5-01
6-01
7-01
8-01
9-01
10-01
11-01
12-01
1-02
2-02
3-02
4-02
5-02
6-02
7-02
8-02
9-02
10-02
11-02
12-02
1-03
2-03
3-03
4-03
5-03
6-03
7-03
8-03
9-03
10-03
11-03
12-03
1-04
2-04
3-04
4-04
5-04
6-04
7-04
8-04
9-04
10-04
11-04
12-04
1-05
2-05
3-05
4-05
5-05
6-05
7-05
8-05
9-05
10-05
11-05
12-05
1-06
2-06
3-06
4-06
5-06
6-06
7-06
8-06
9-06
10-06
11-06
12-06
1-07
2-07
3-07
4-07
5-07
6-07
7-0


20

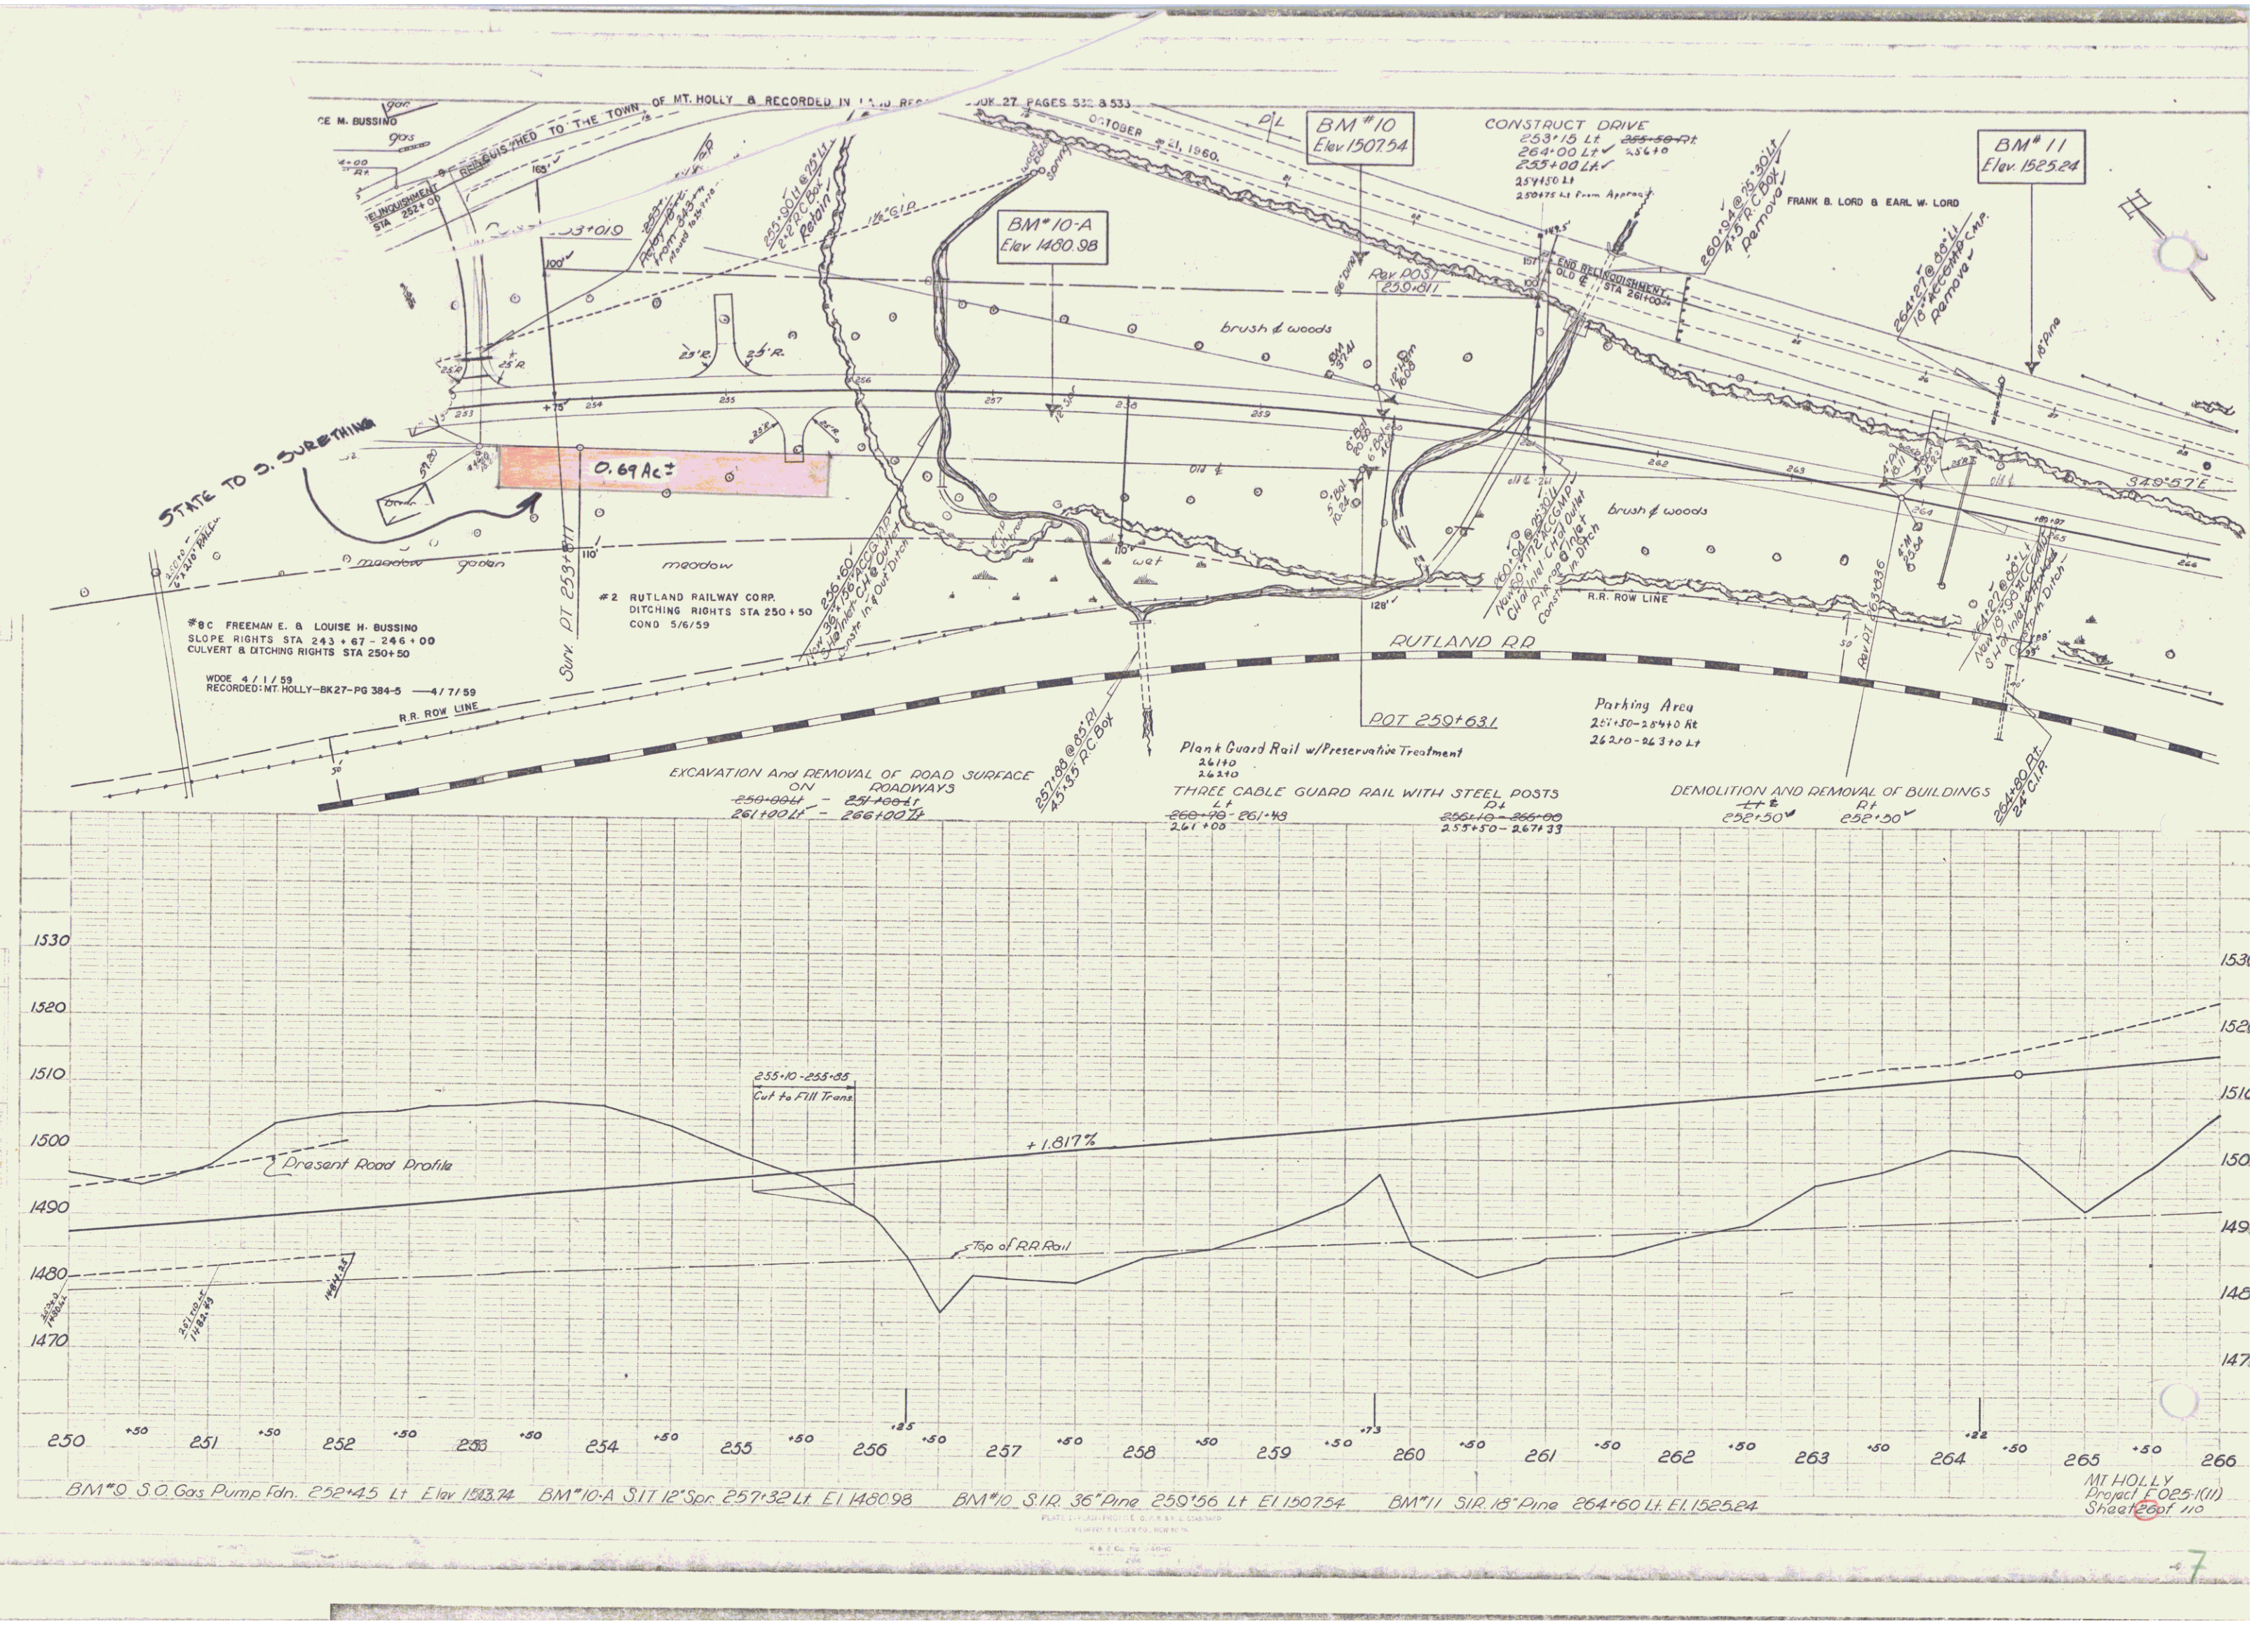


THIS IS PART OF THE SAME LAND AND PREMISES ACQUIRED BY
THE STATE OF VERMONT FROM FREEMAN E. AND LOUISE H.
BUSSINO BY WDOE DATED JAN. 12, 1959 AND RECORDED JAN. 16, 1959
IN BOOK 27, PAGE 363 OF THE RECORDS OF THE TOWN OF MT. HOLLY.

STATE OF VERMONT
TO
SHERRIE SURETHING

BY QCD ON 1/17/89
REC'D IN BK 42/207-08

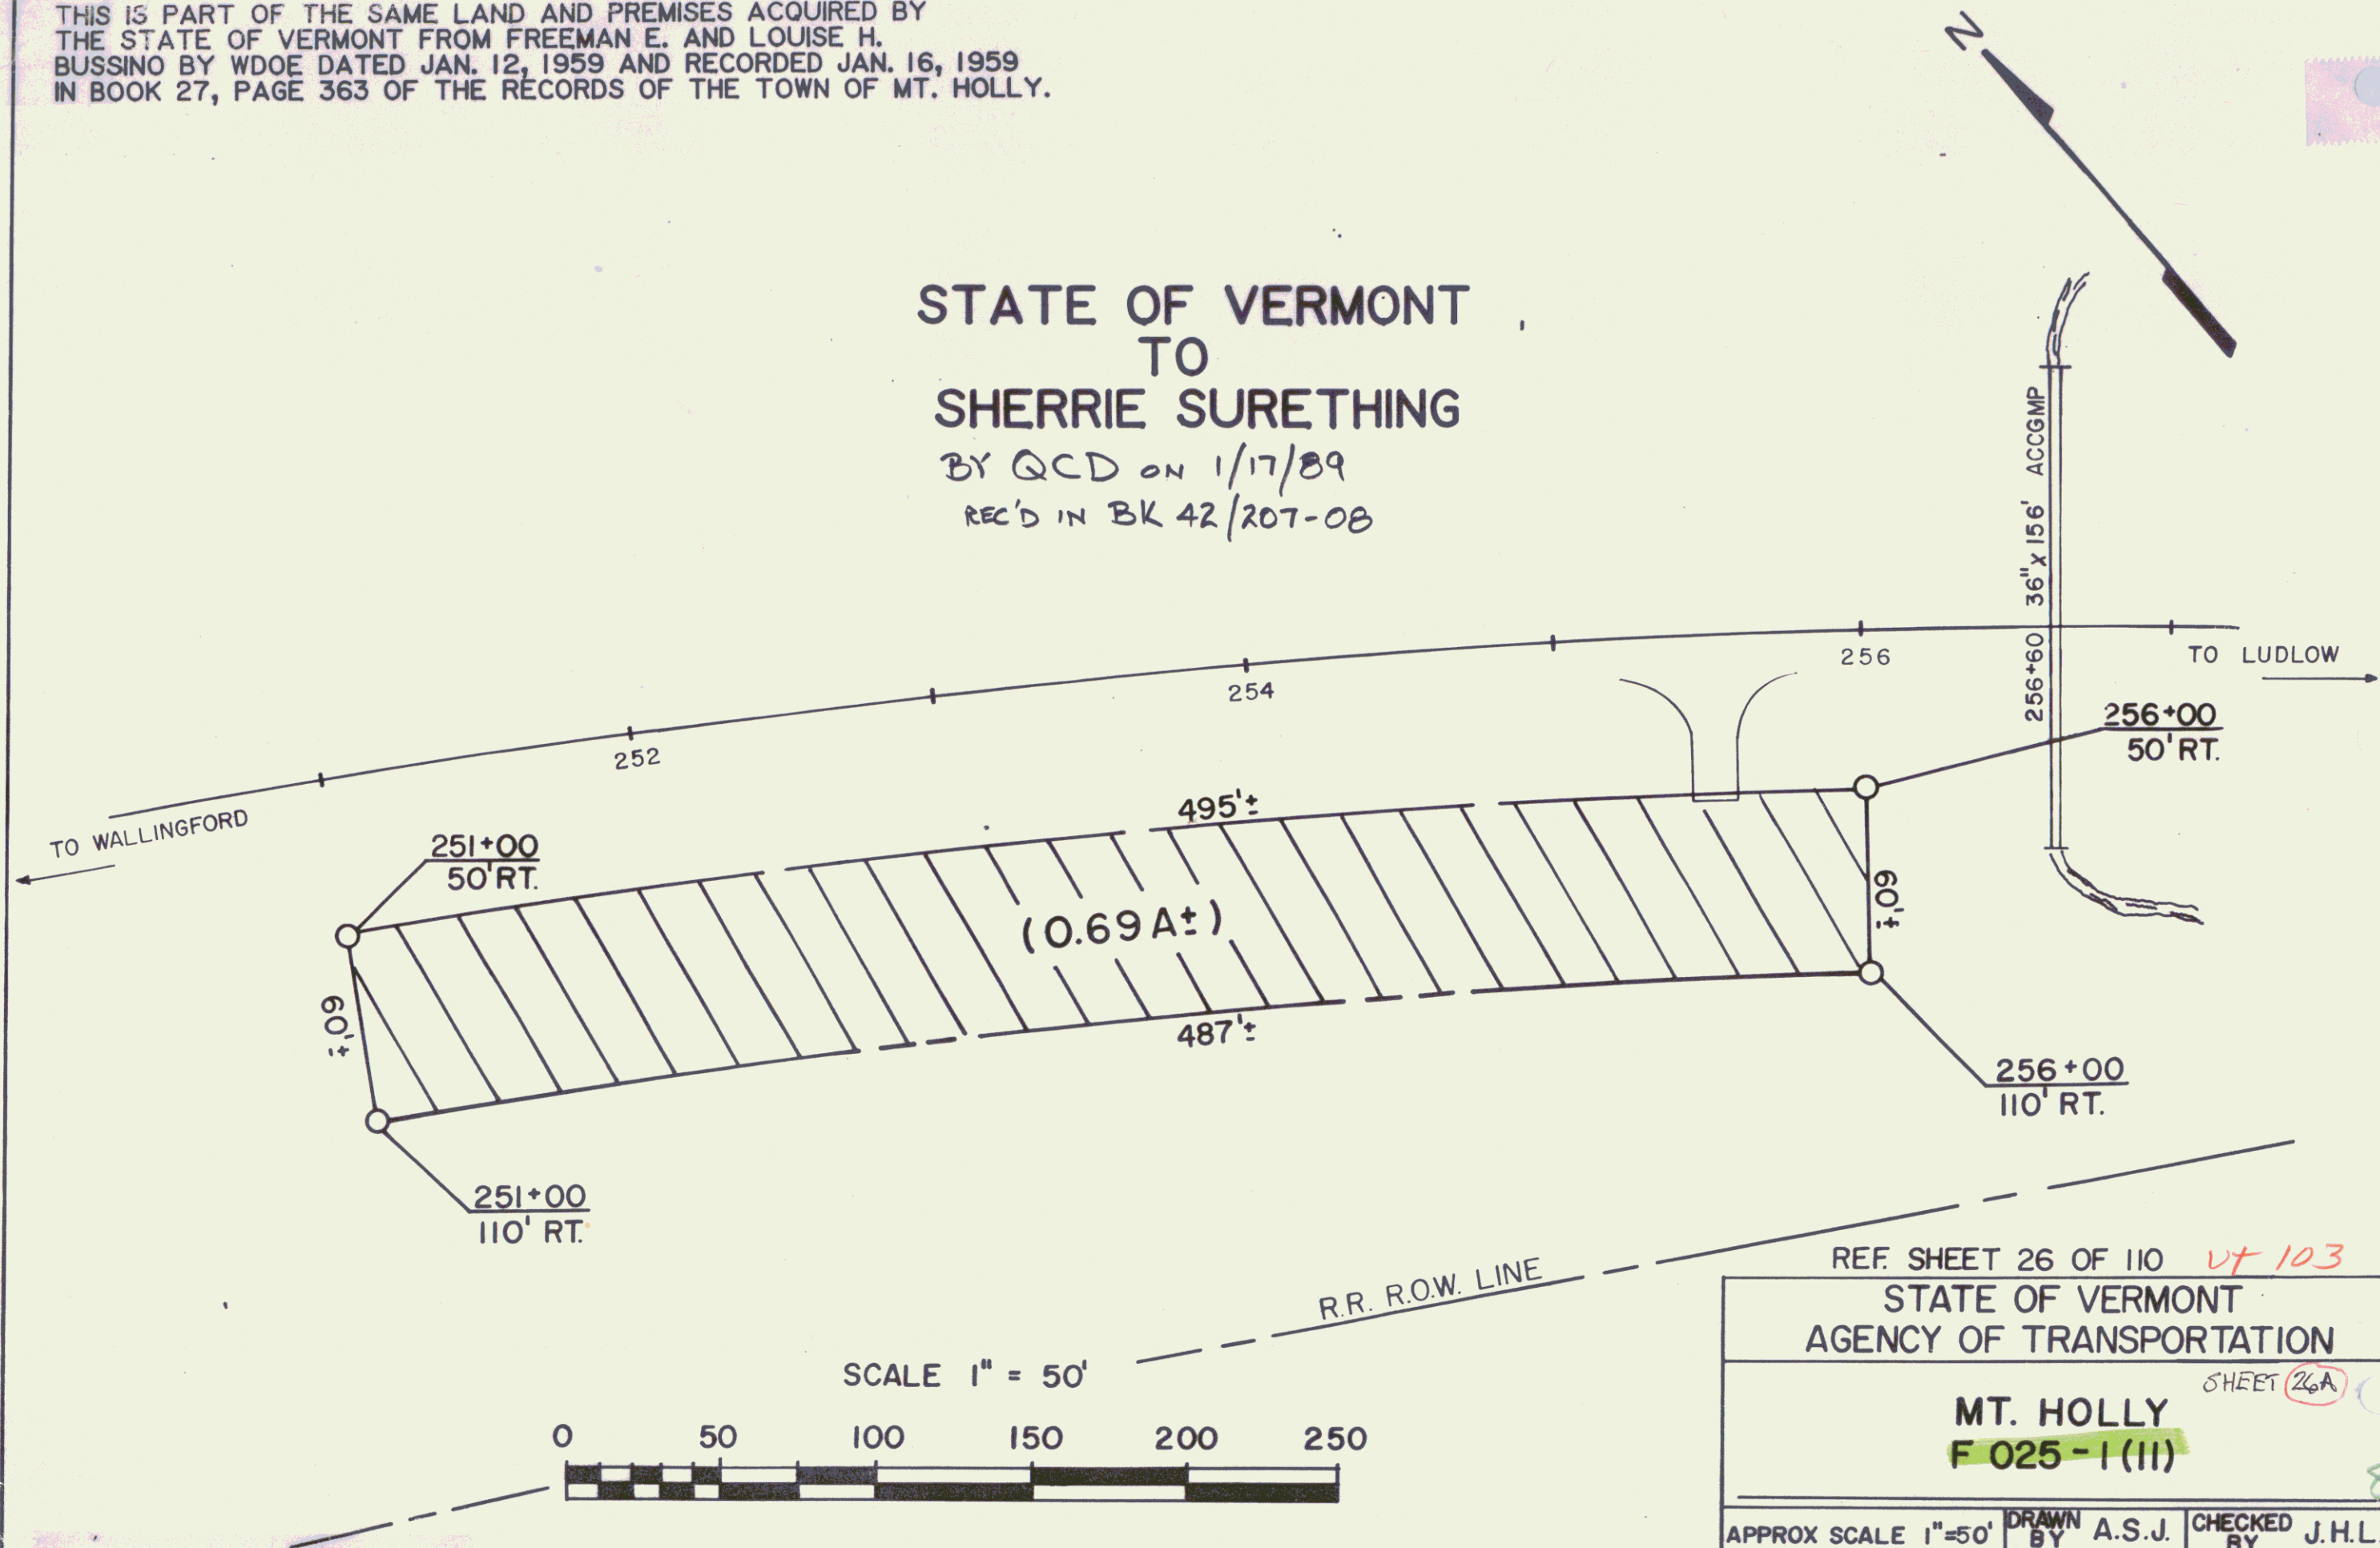

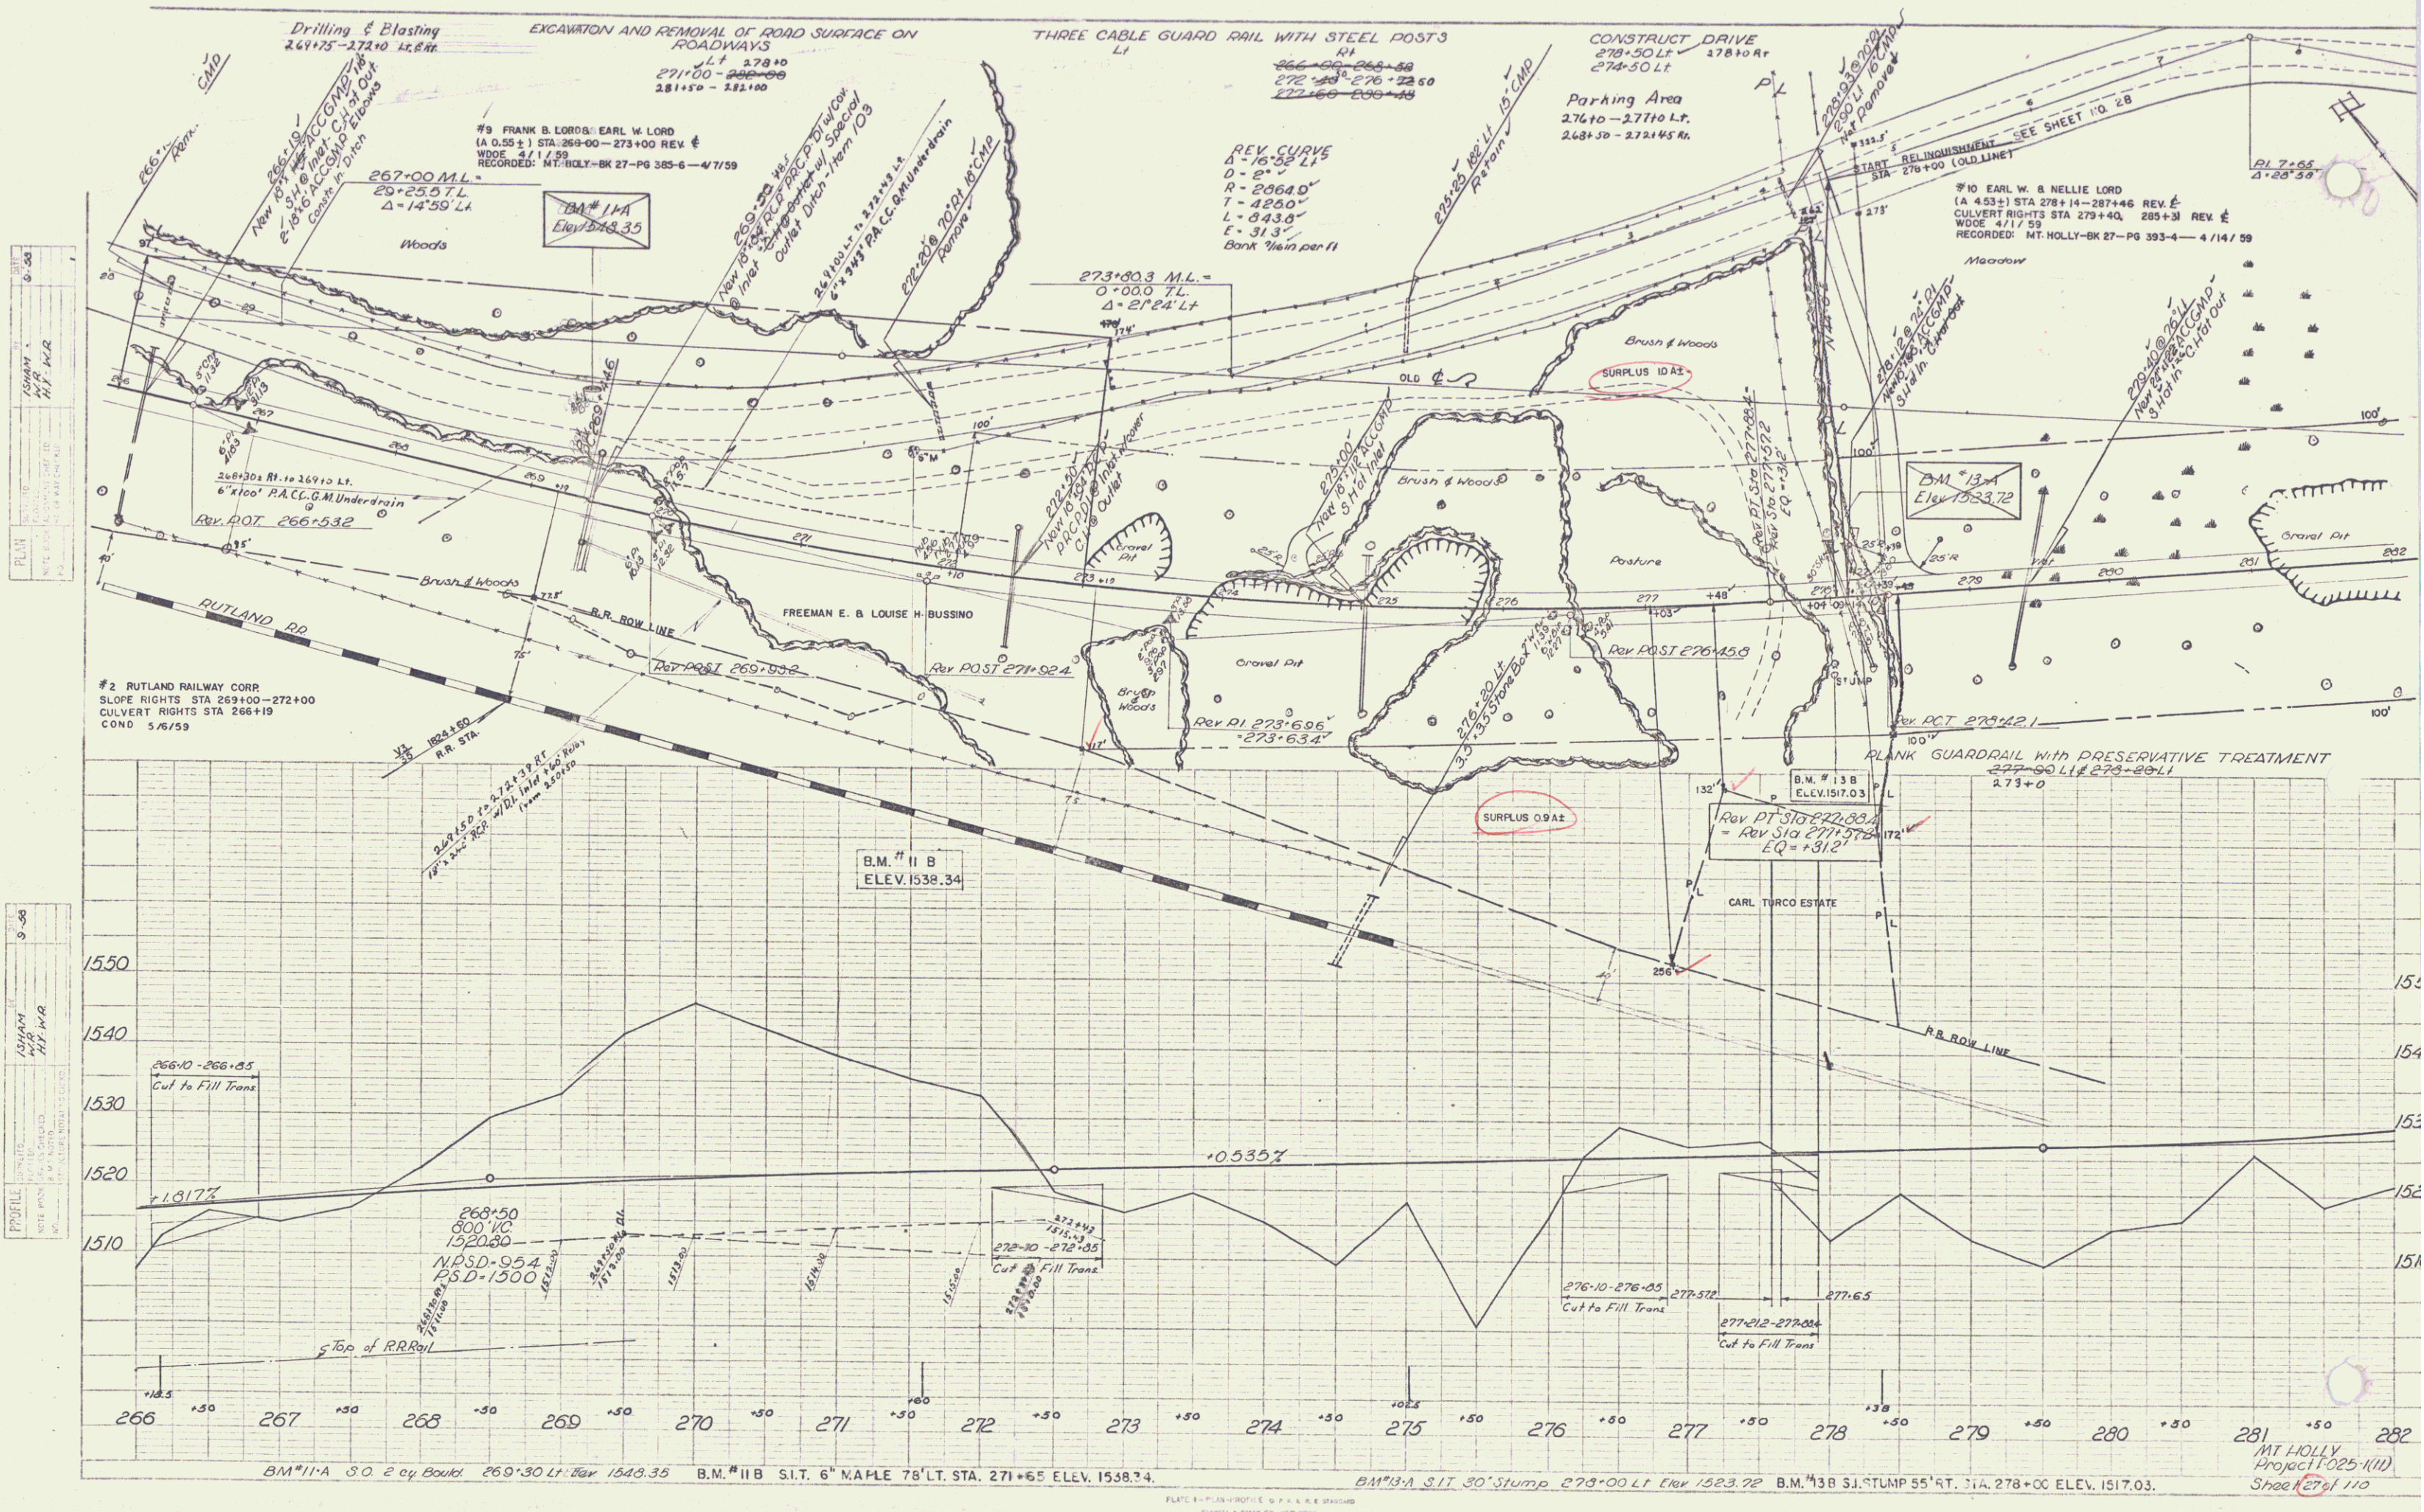


PLAN
DATE: 6-59
BY: J. W. R.
CHECKED: J. W. R.
NOTED: J. W. R.

PROFILE
DATE: 6-59
BY: J. W. R.
CHECKED: J. W. R.
NOTED: J. W. R.

MT HOLLY
Project 1025-1(11)
Sheet 12 of 110


HY-HY-MR
4/18

Profile
Kalla
N/A
6.58
6.58
6.58

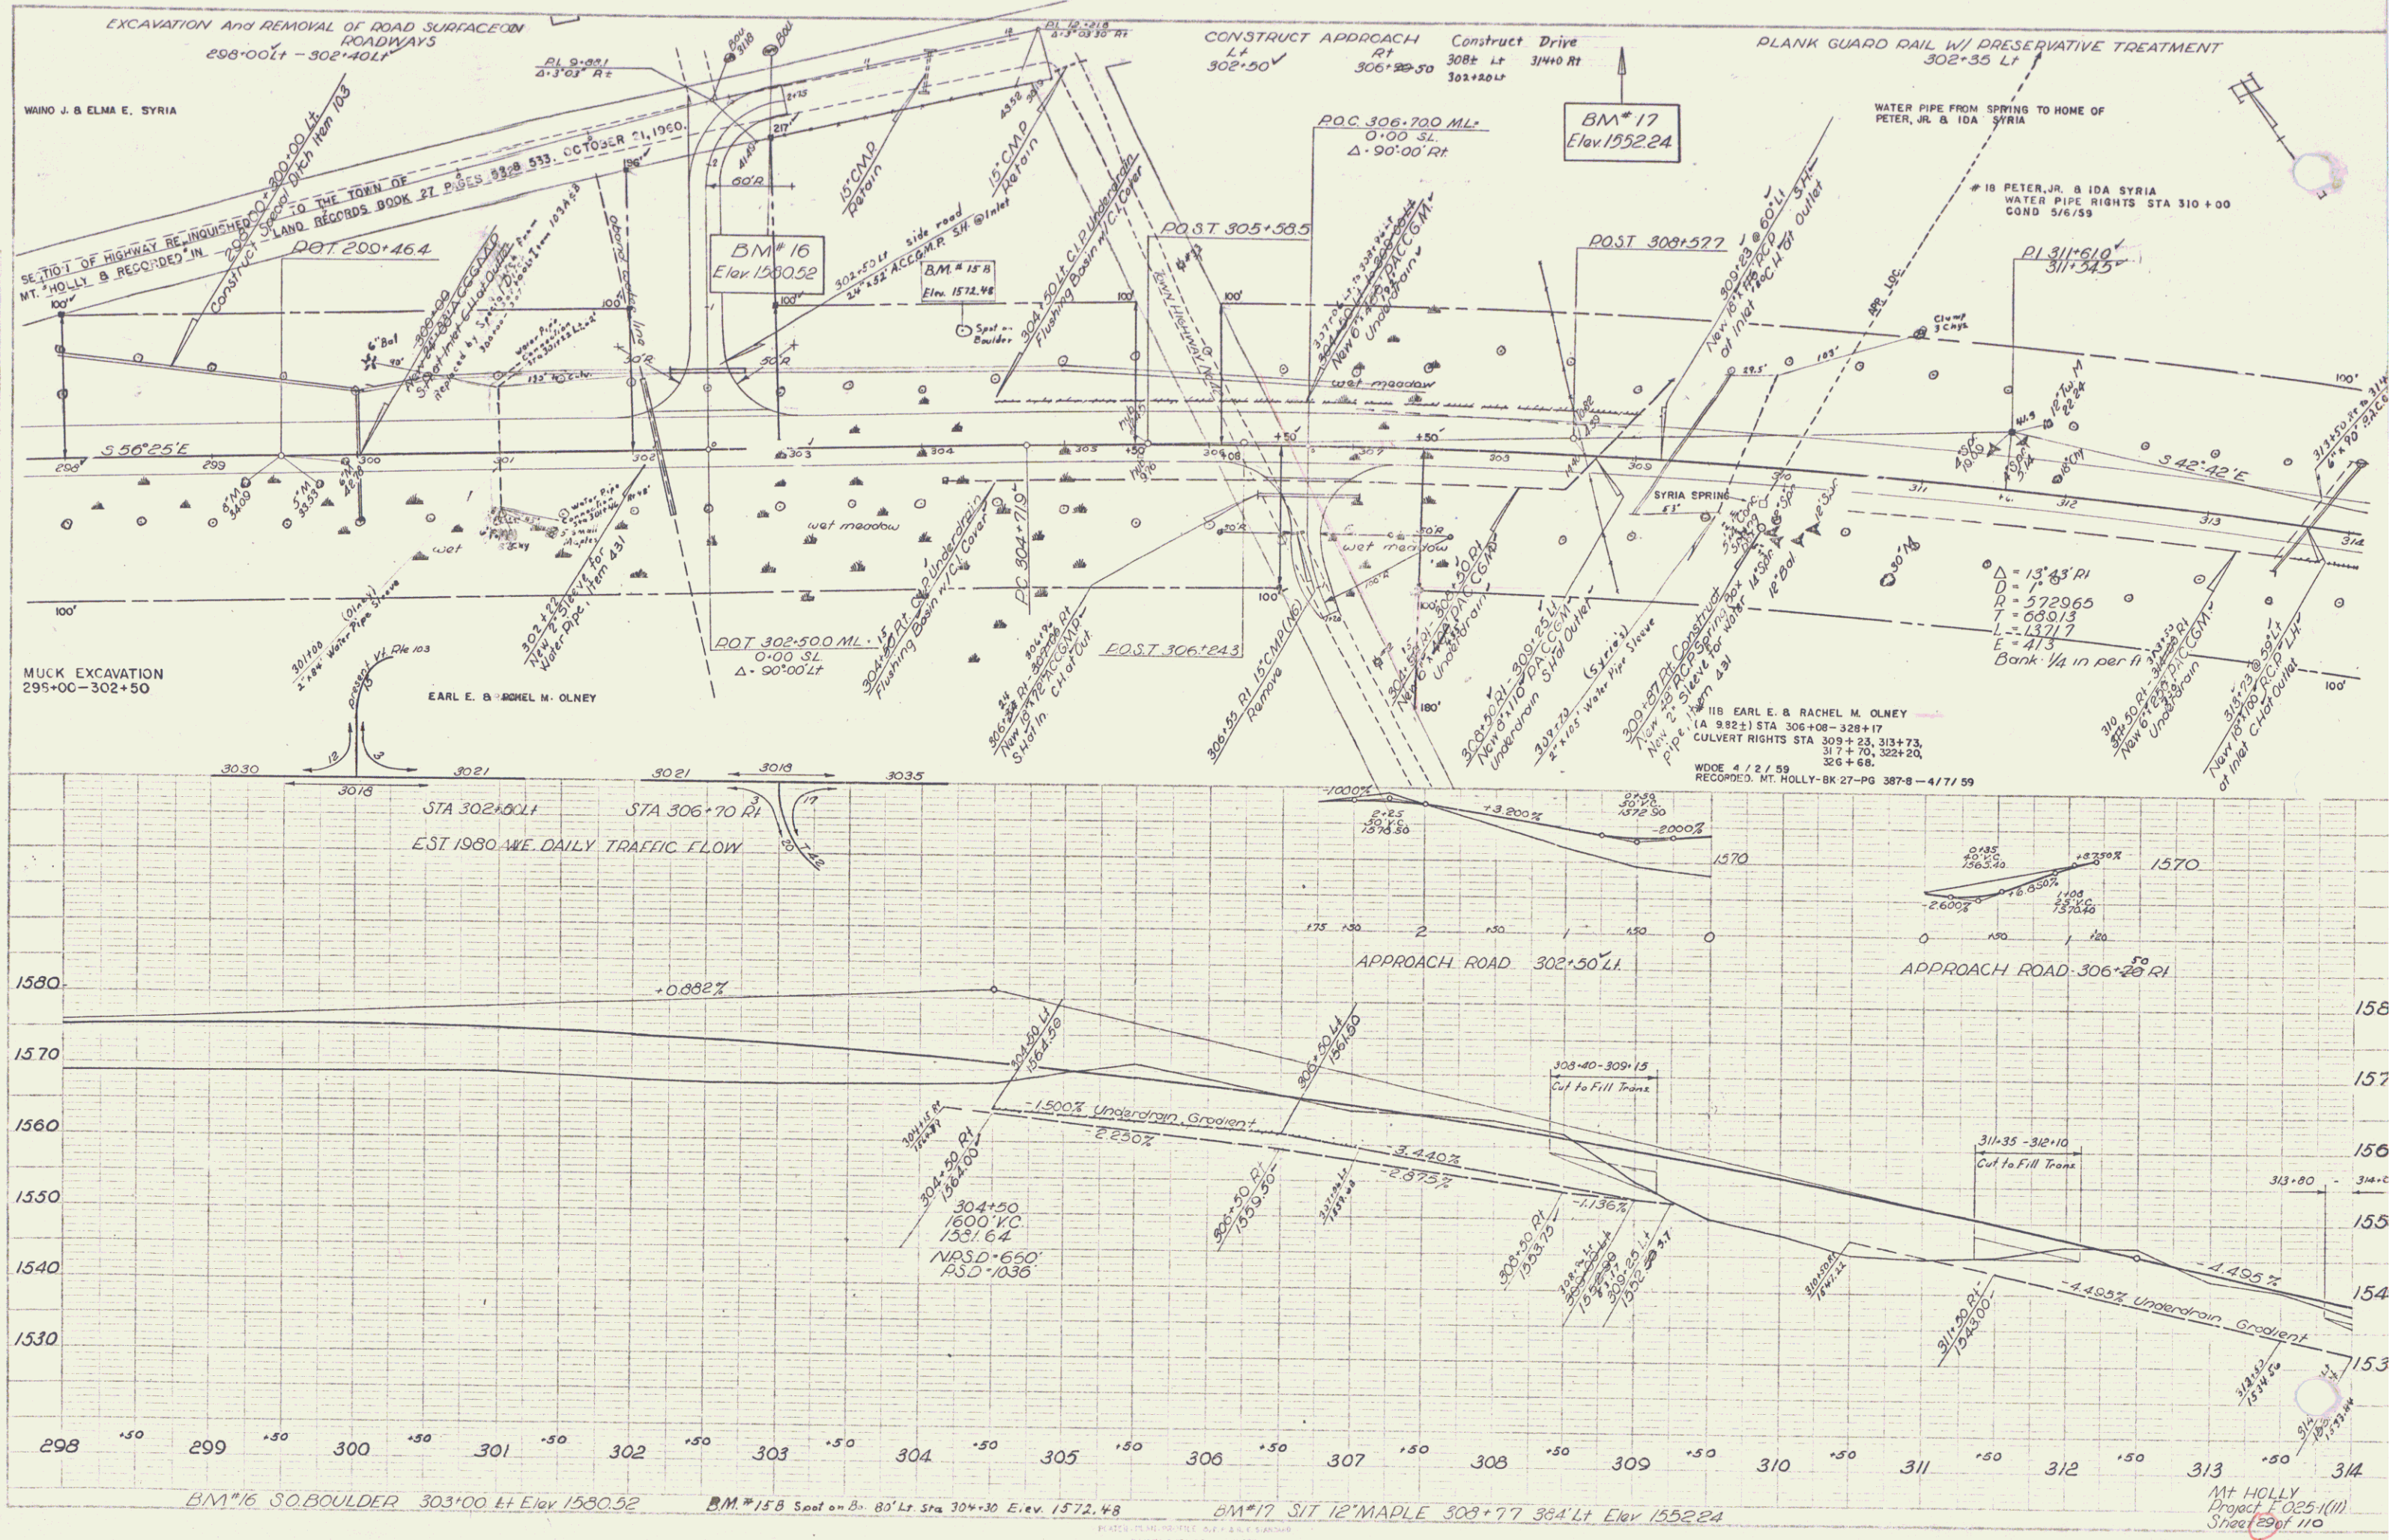



PLAN
HY-HR
6/68

2-50
6-50
6-50
Kellie
H
W

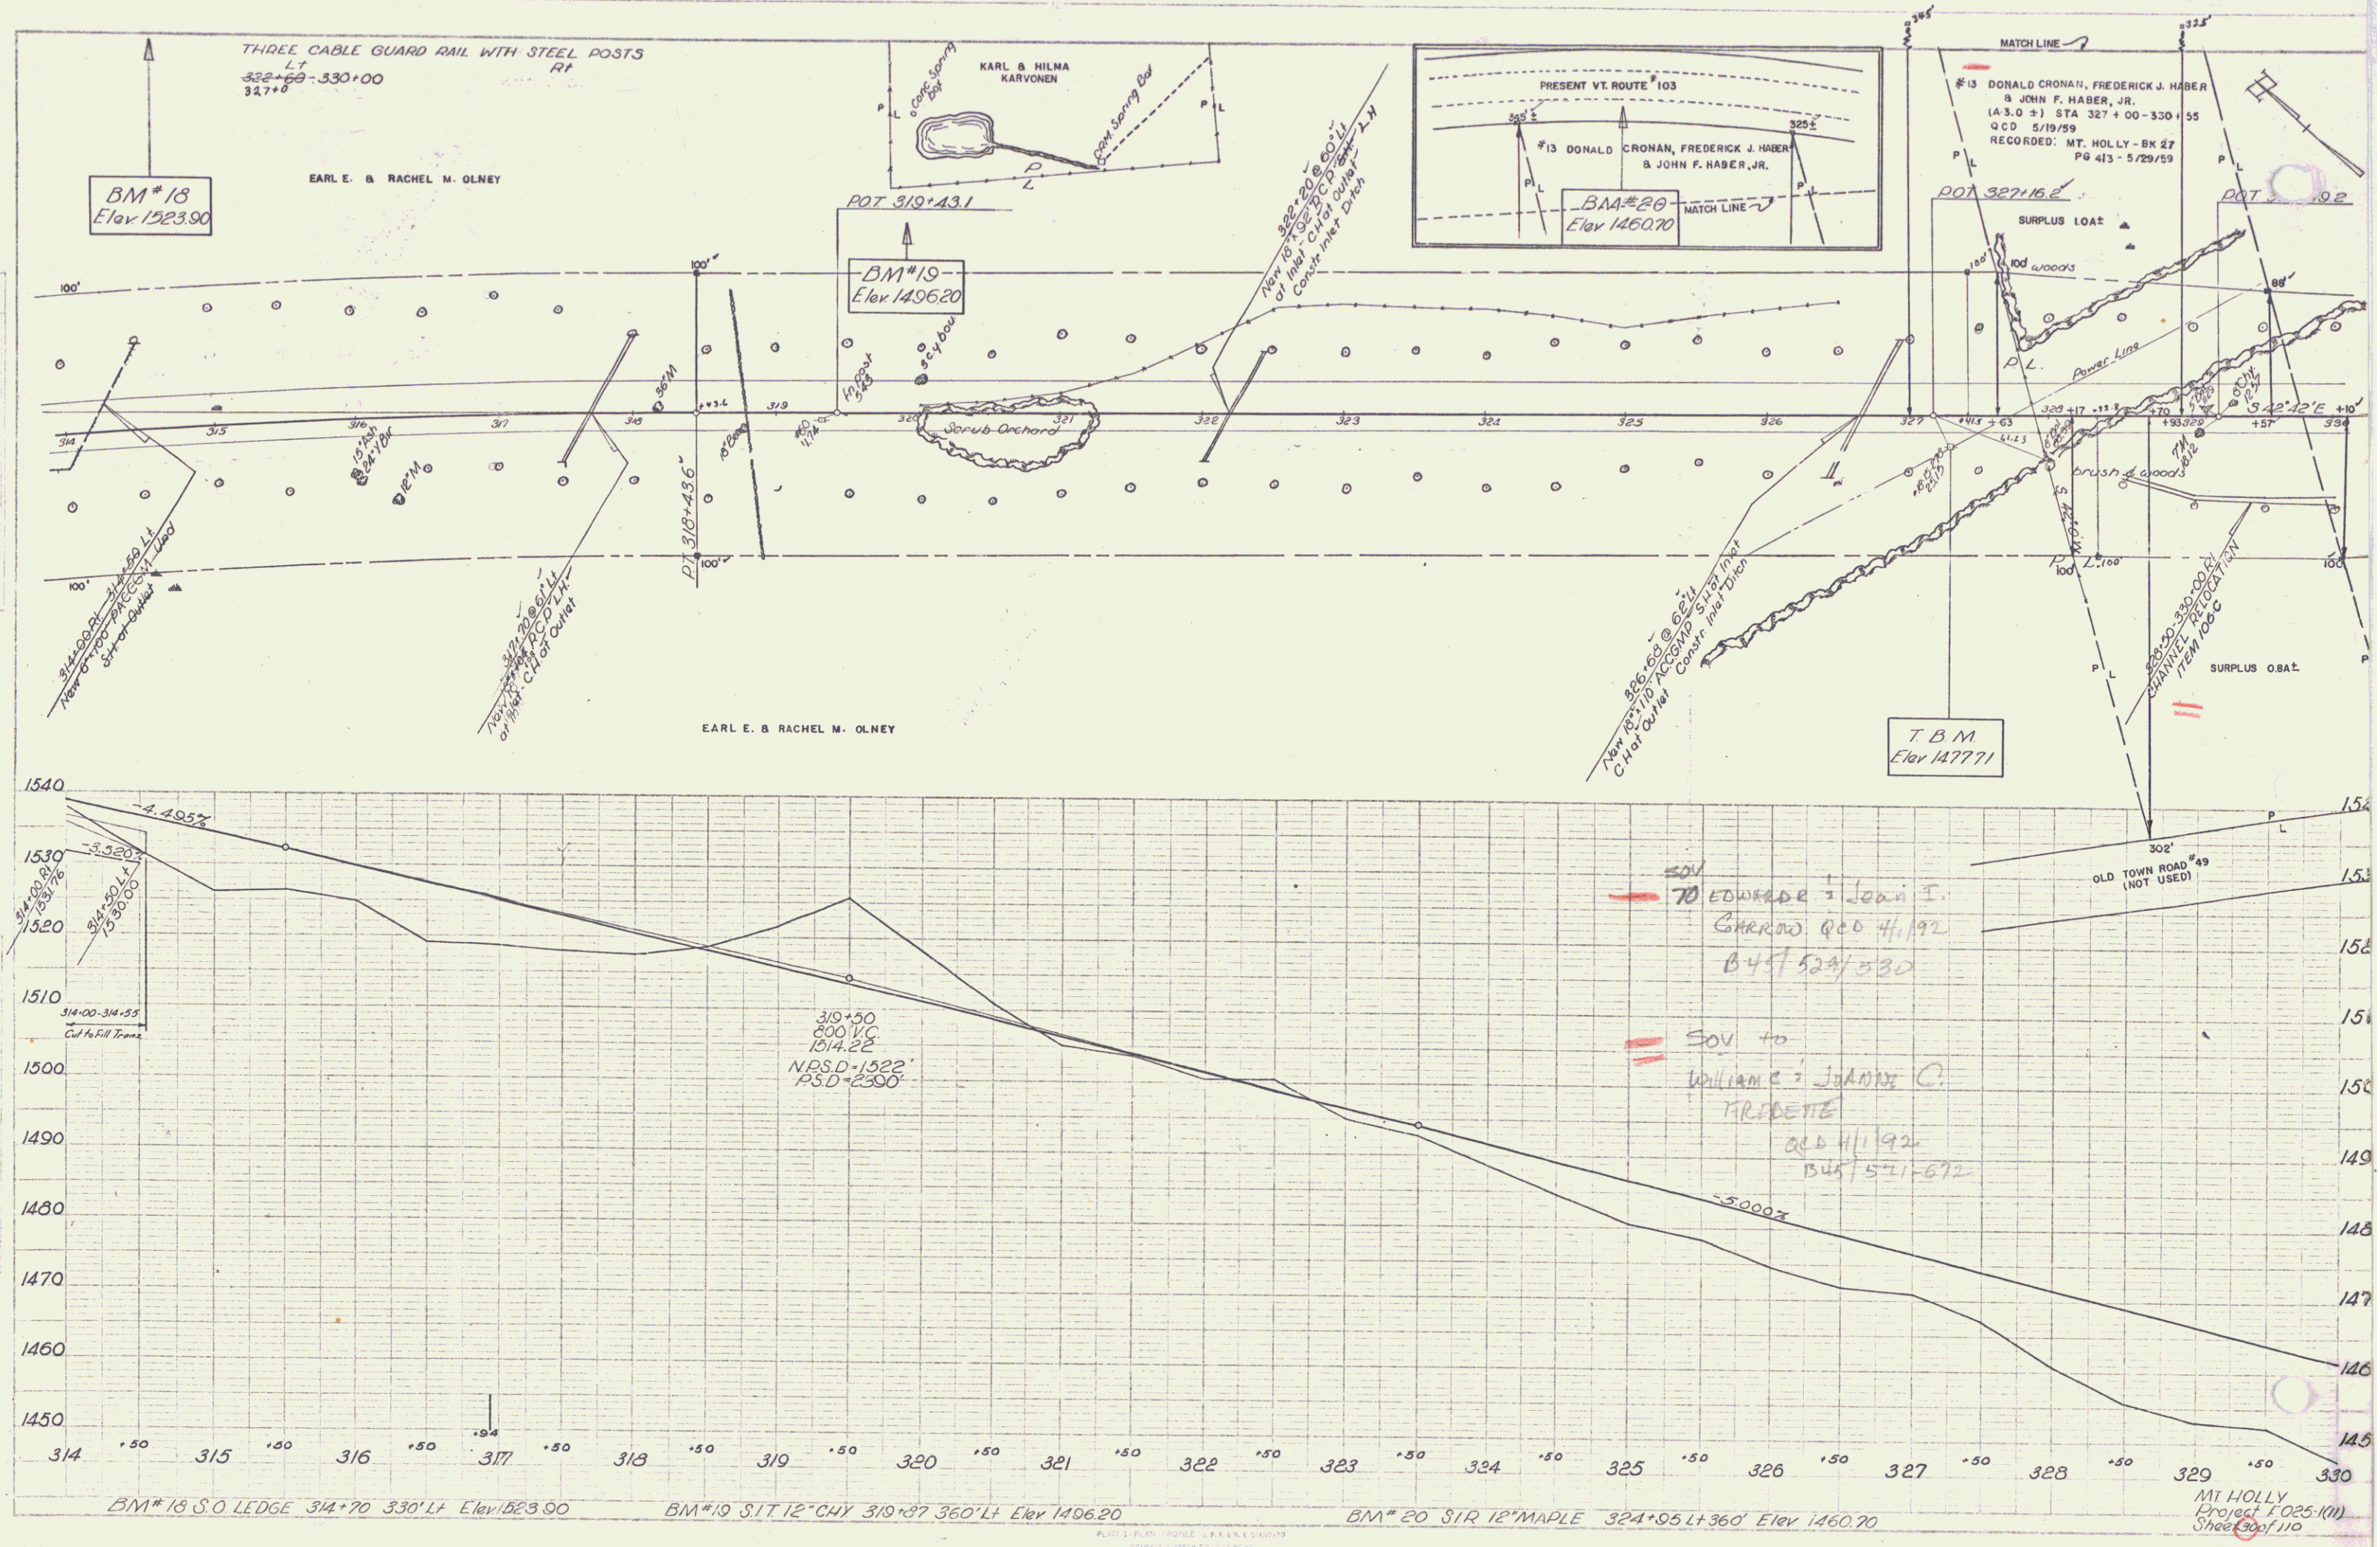

THIS IS P. T. OF THE SAME LAN.
AND PREMISES ACQUIRED BY THE
STATE OF VERMONT FROM DONALD
CRONAN ET AL BY QUIT CLAIM DEED
DATED MAY 26, 1959 AND RECORDED
IN BOOK 27, PAGES 413 & 414 OF
THE LAND RECORDS OF THE TOWN
OF MT. HOLLY.

← TO MT. HOLLY ——— VT. 103 ——— TO LUDLOW →
328 329 330

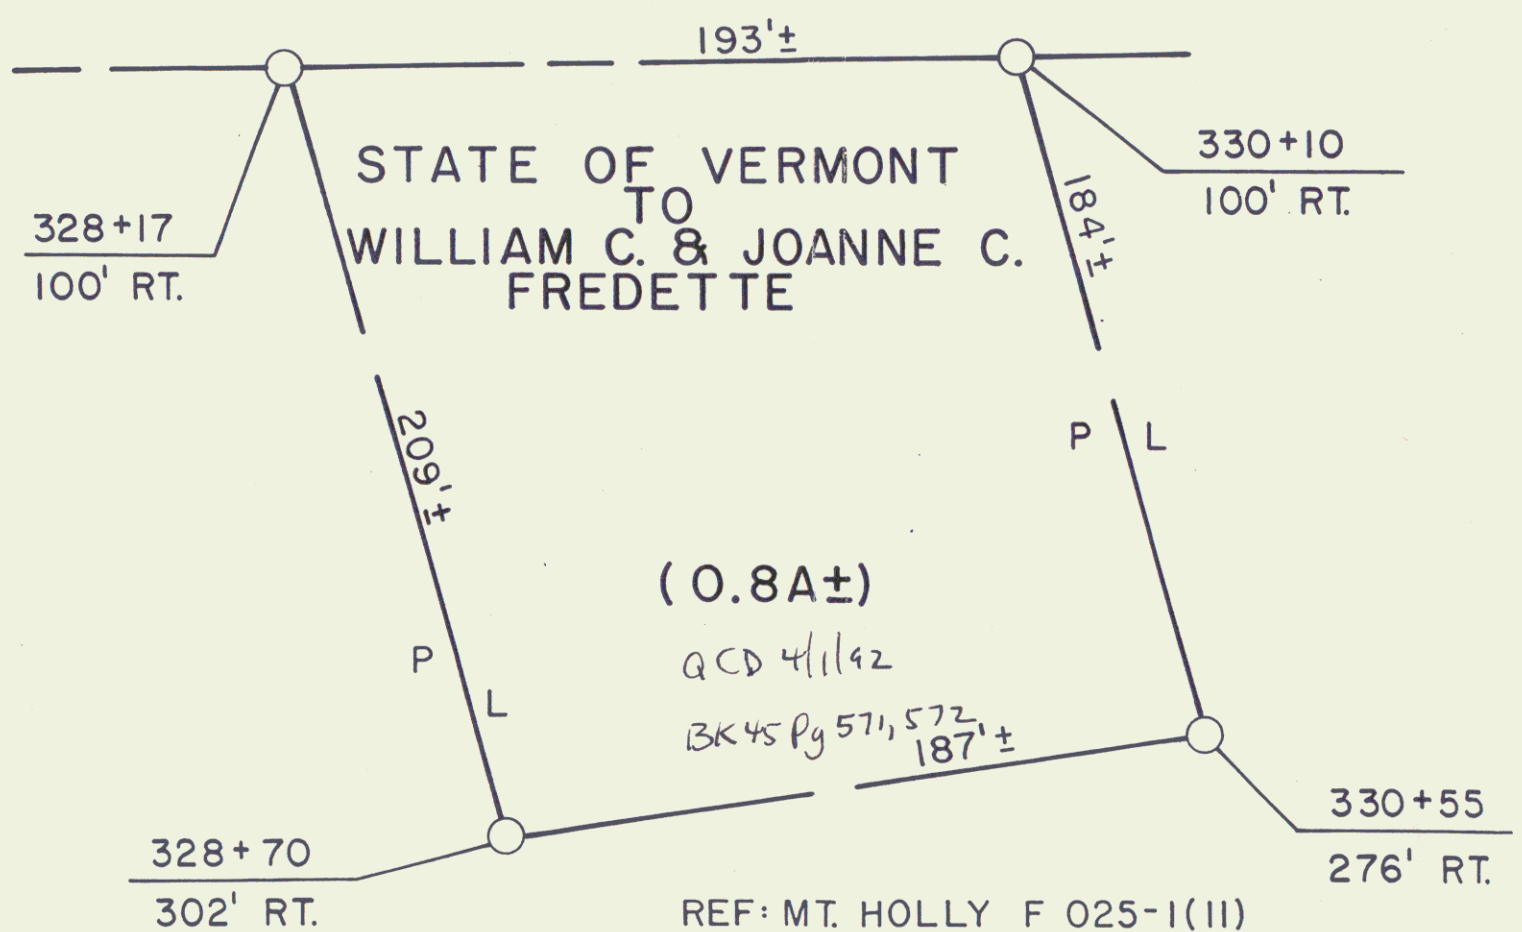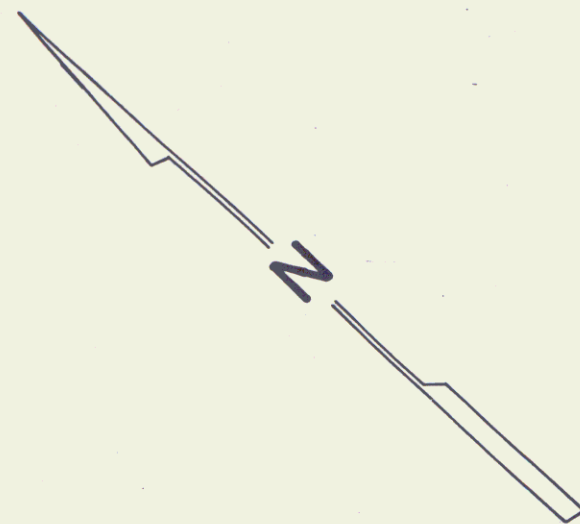


REF: MT. HOLLY F 025-1(11)
SHEET 30 & 31 OF 110

STATE OF VERMONT
AGENCY OF TRANSPORTATION

SHEET 30A


TOWN OF MT. HOLLY

13

 

APPROX. SCALE: 1"=50' DATE: 2-18-92 DRAWN BY: M.J.R.

THIS IS PART OF THE SAME LAND & PREMISES ACQUIRED BY THE STATE OF VERMONT FROM DONALD CRONAN ET AL BY QUIT CLAIM DEED DATED MAY 26, 1959 AND RECORDED IN BOOK 27, PAGES 413 AND 414 OF THE LAND RECORDS OF THE TOWN OF MT. HOLLY.

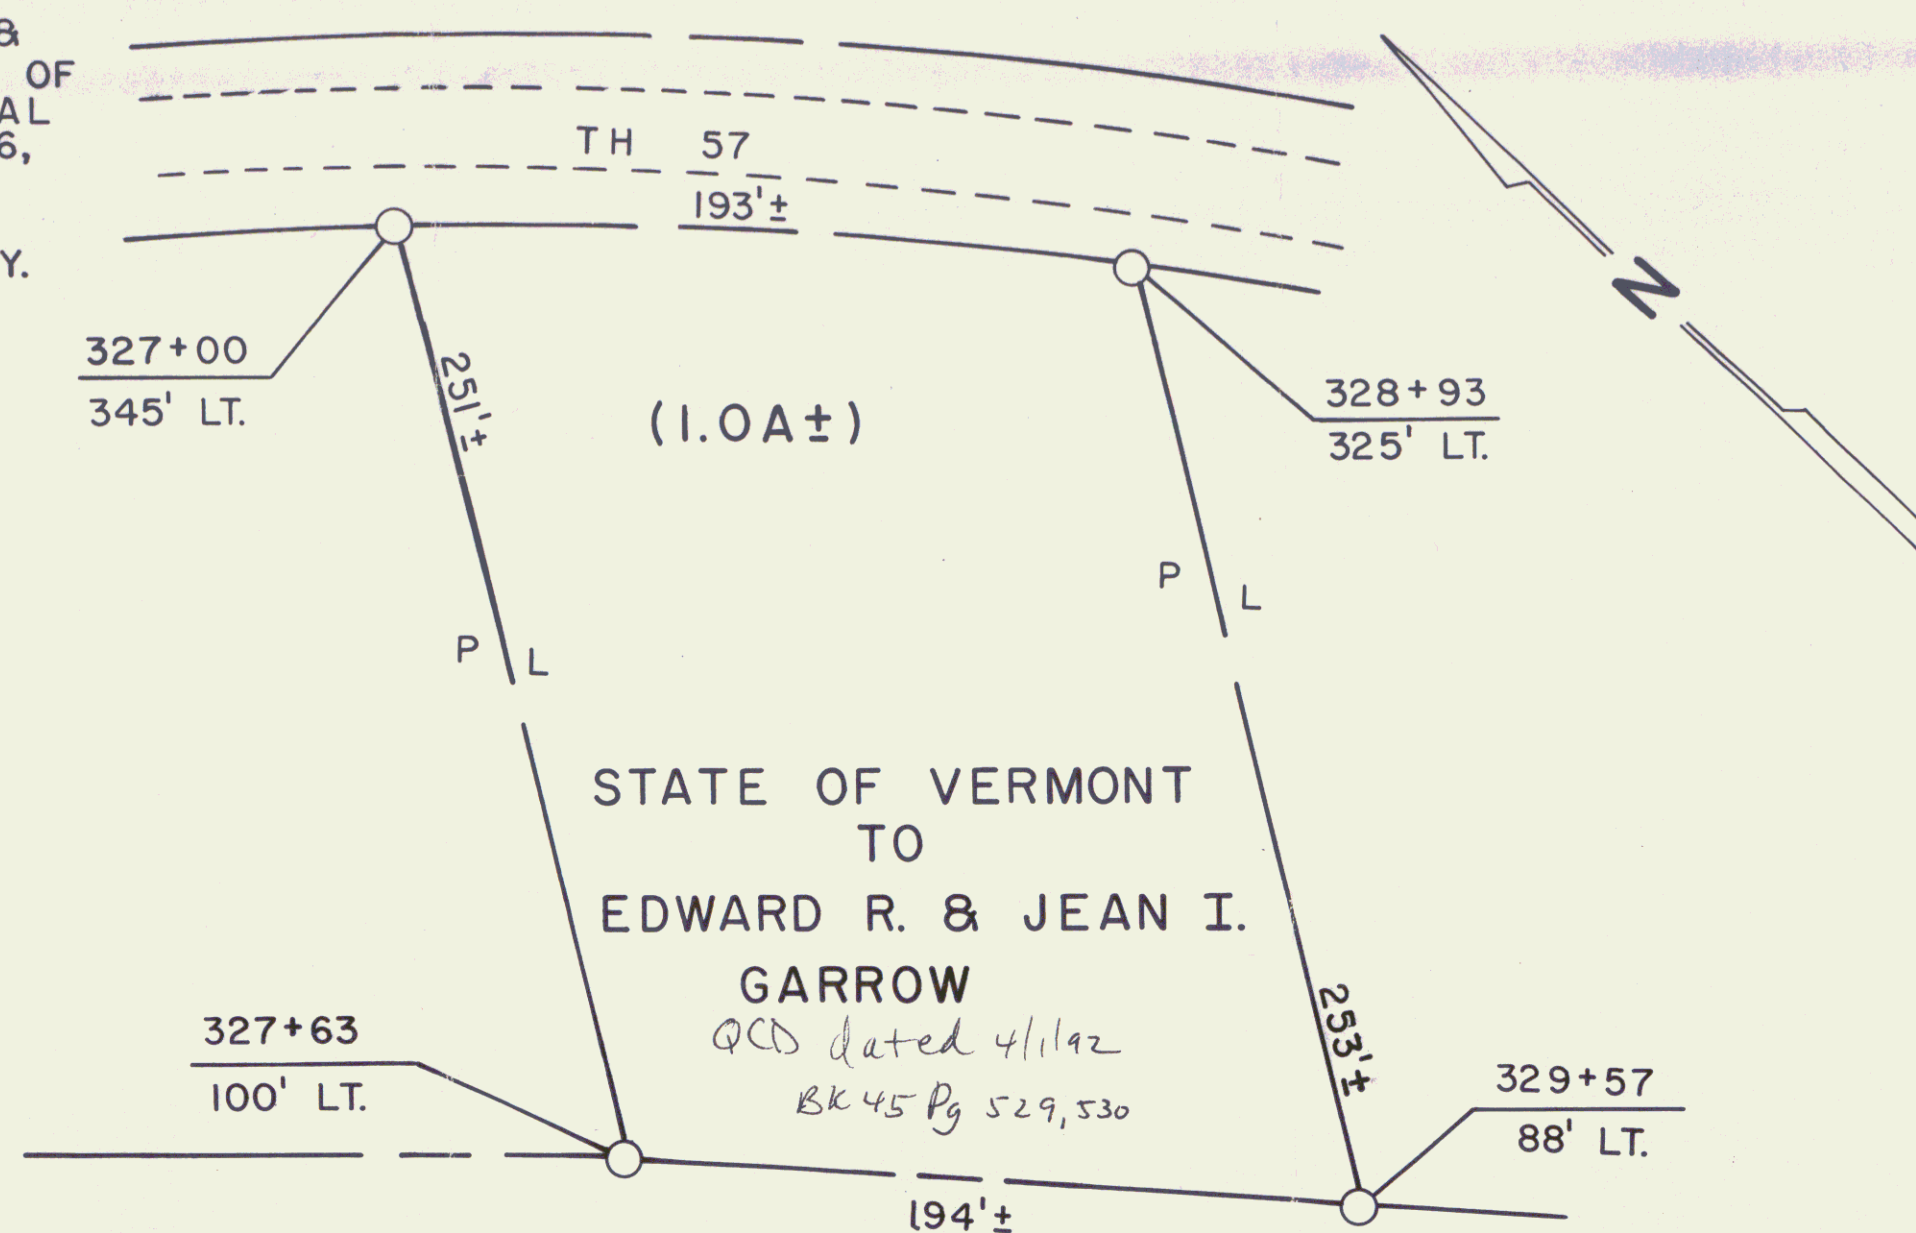

← TO MT. HOLLY ——— VT. 103 ——— 327 328 329 330 ——— TO LUDLOW →

REF: MT. HOLLY F025-1(11)
SHEET 30 OF 110




STATE OF VERMONT
AGENCY OF TRANSPORTATION


SHEET 30B

TOWN OF MT. HOLLY

14

APPROX. SCALE: 1"=50' DATE: 2-18-92 DRAWN BY M.J.R.

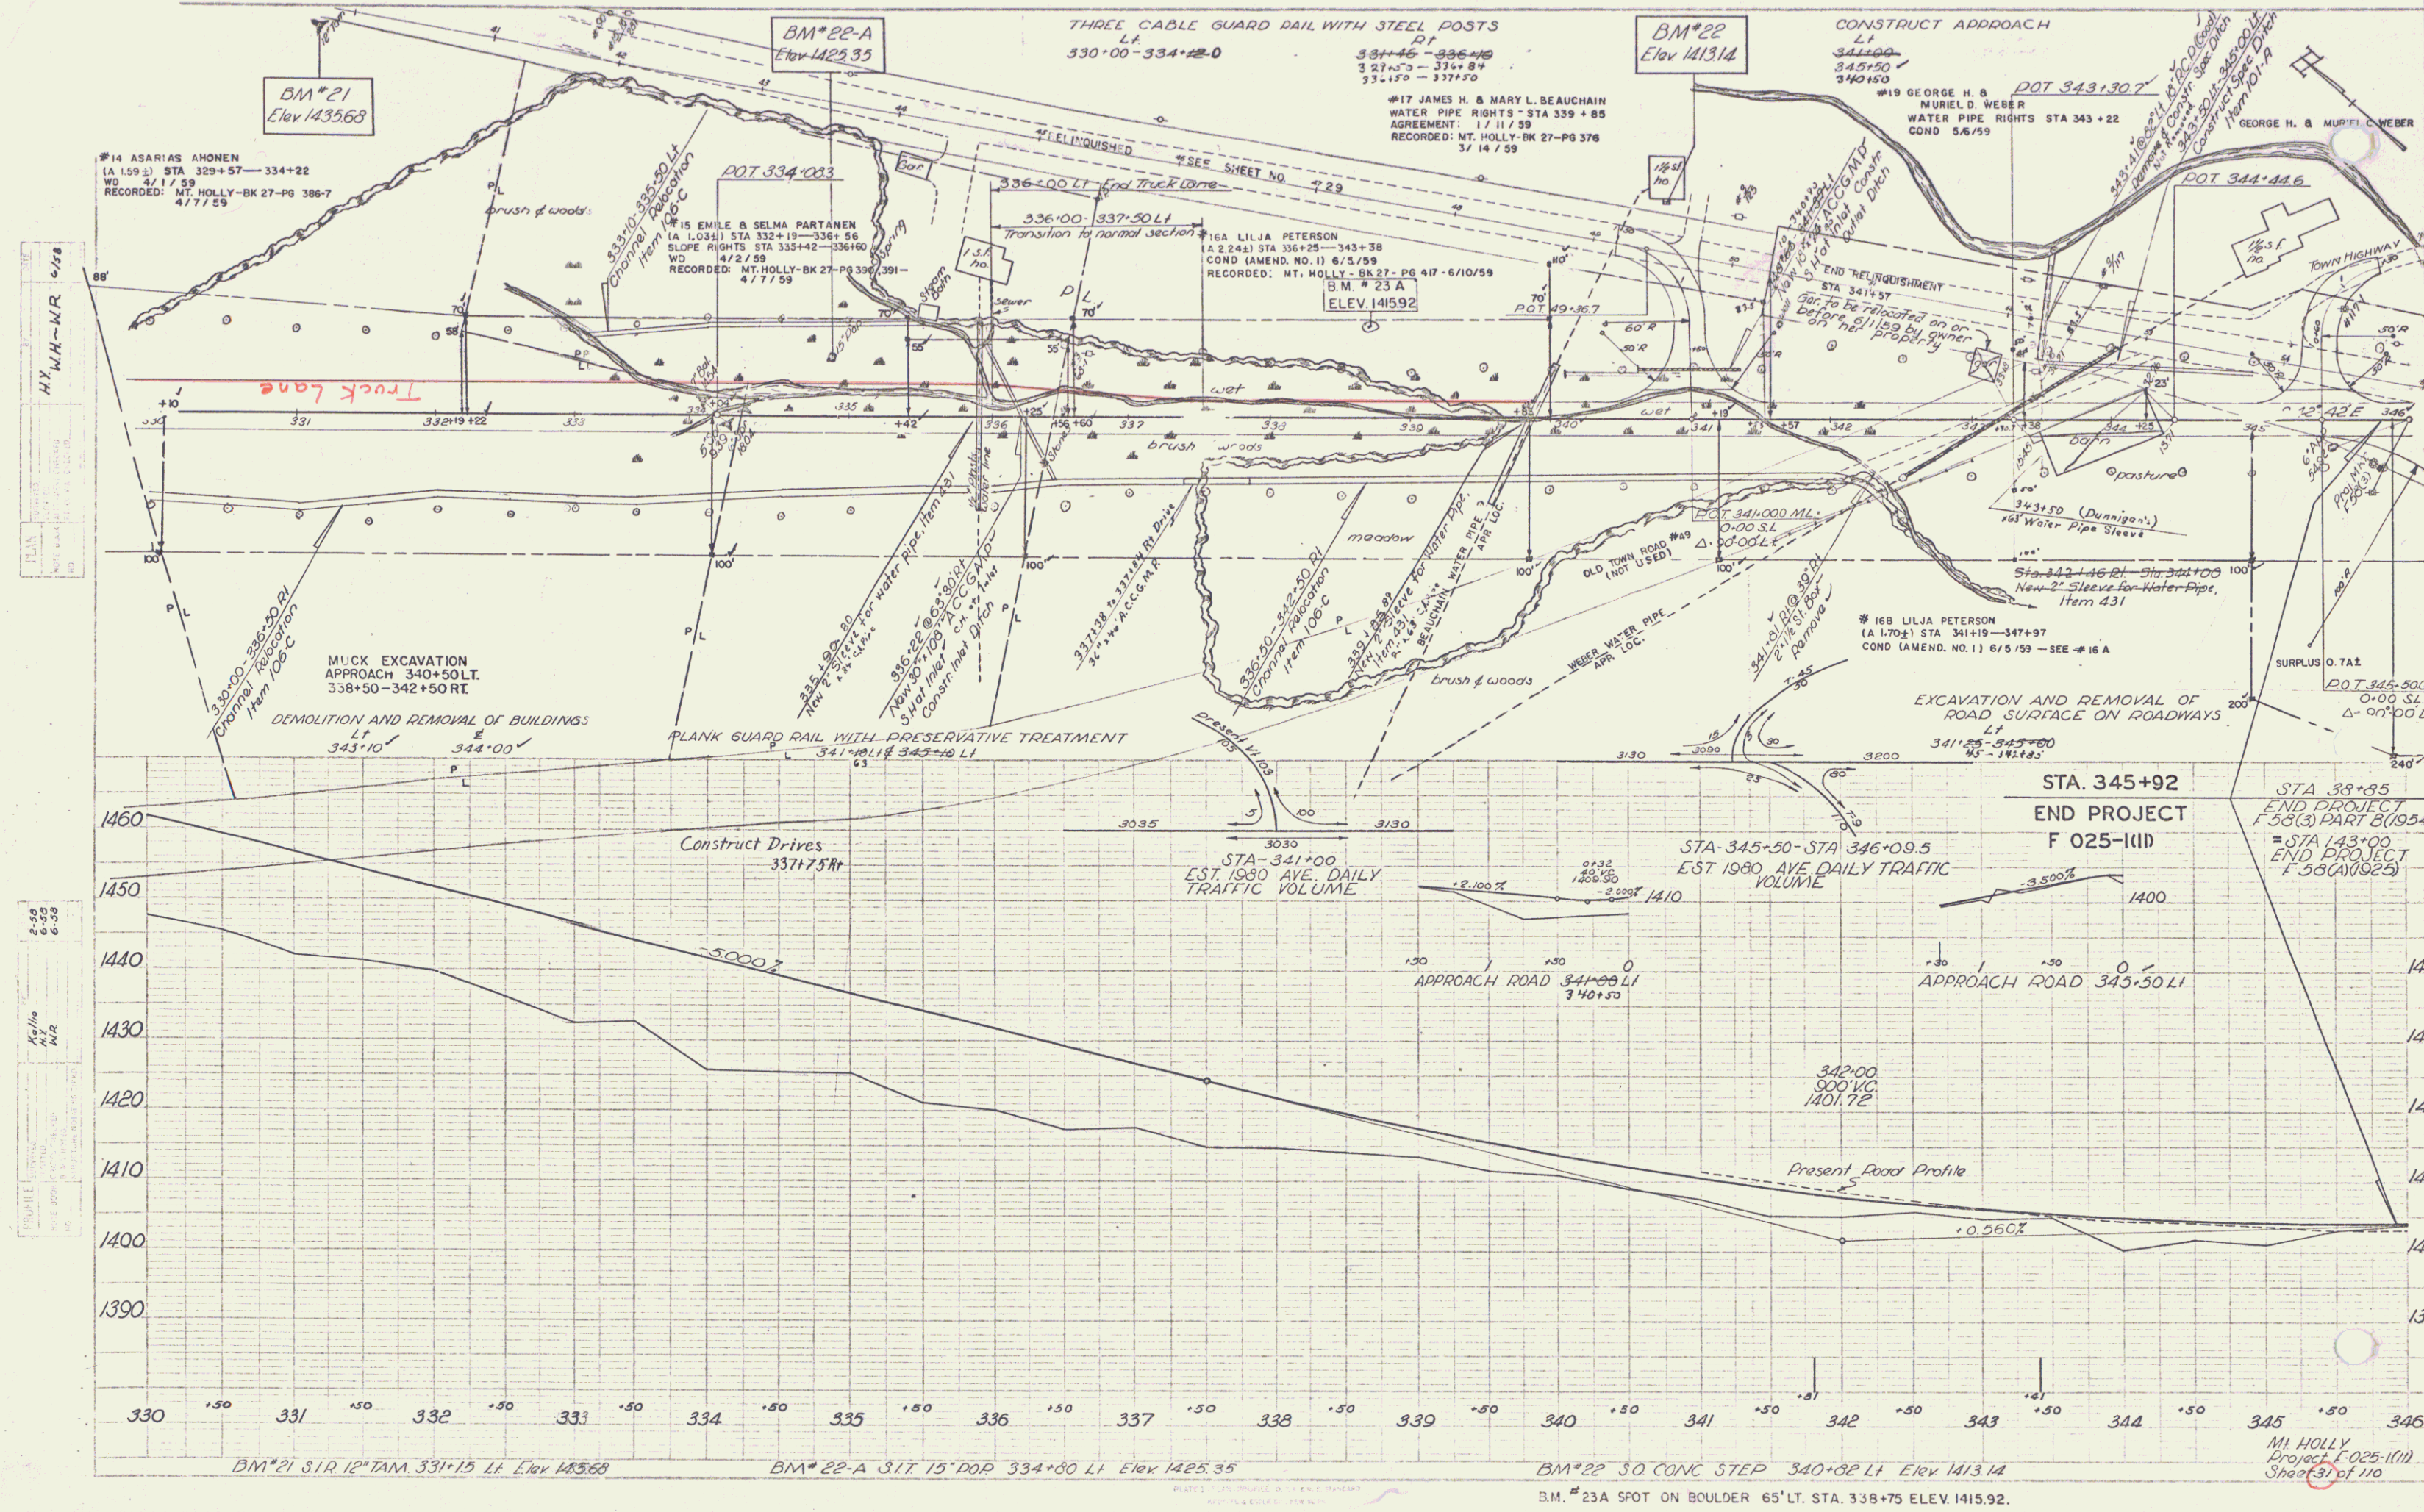

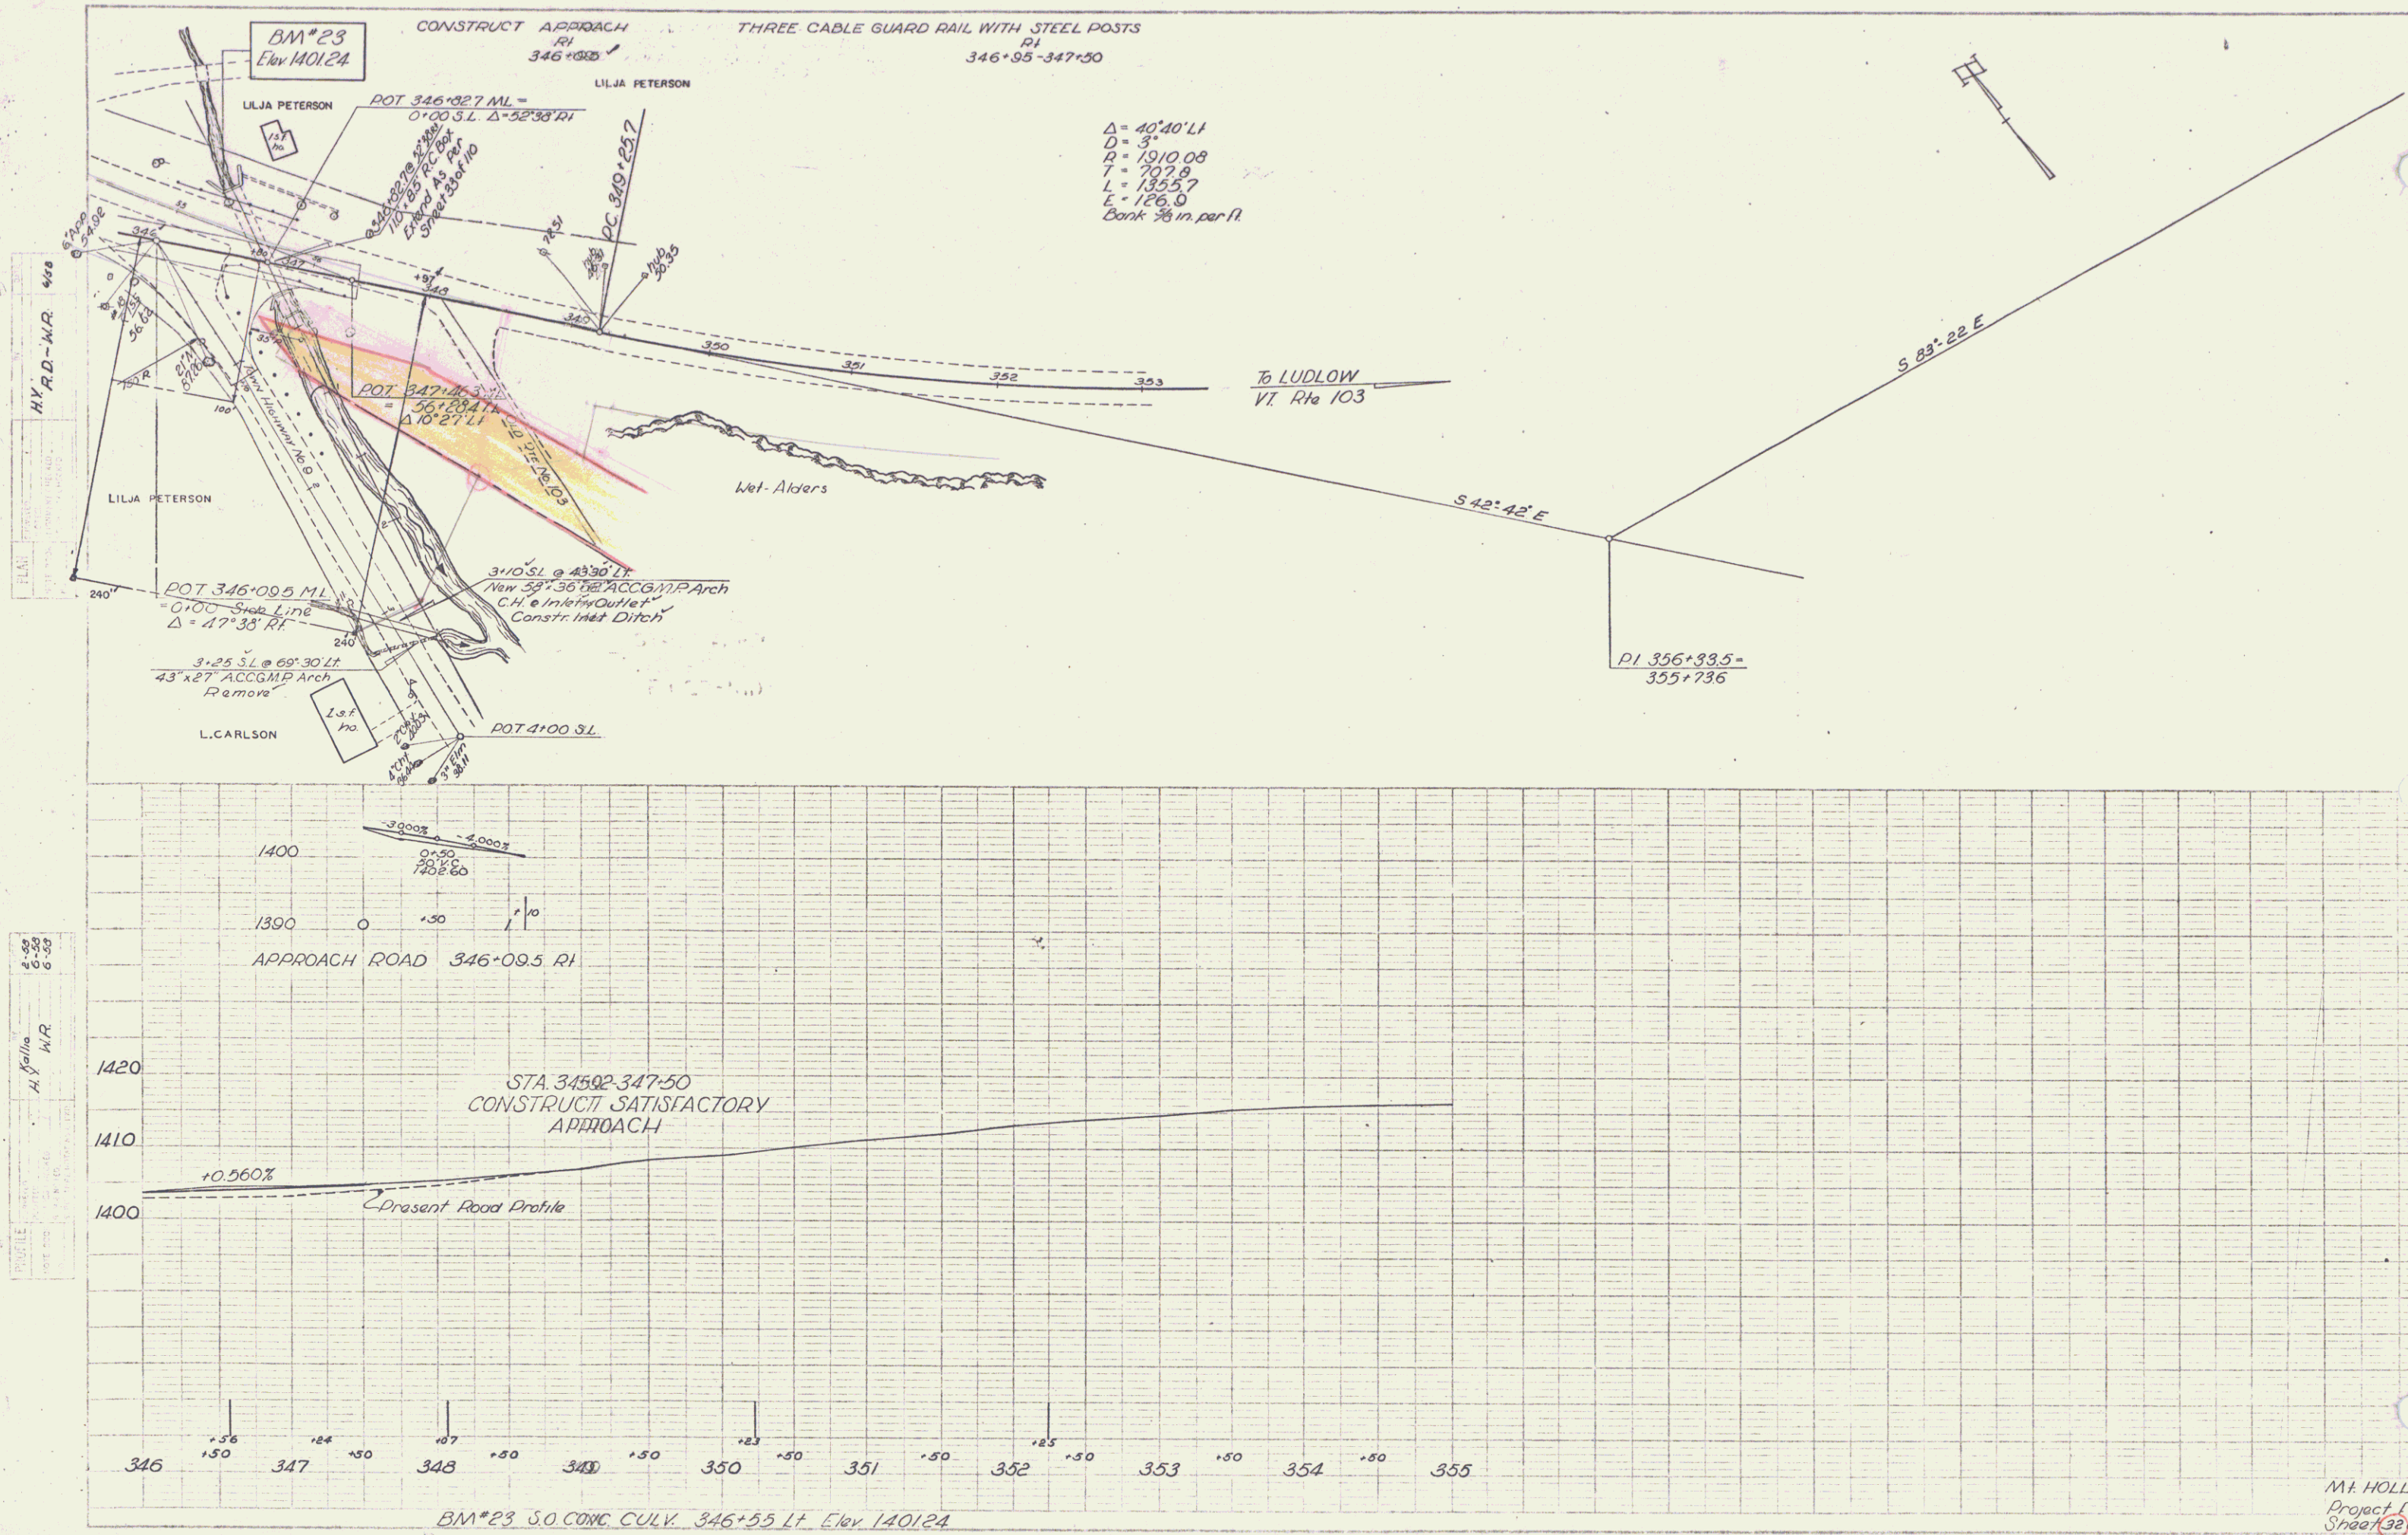

M.F. HOLLY
Project F-025-1011
Sheet 32 of 110