

INDEX OF SHEETS	
SHEET NO. 1	TITLE PAGE
2	TYPICAL CROSS-SECTION OF IMPROVEMENT 2 1/2" CRUSHED GRAVEL MIXED-IN-PLACE SURFACE COURSE WITH REFINED TAR, ITEM 25
3	BANKING AND WIDENING TABLES
4	QUANTITY SHEET
5	DRAINAGE SHEET
6-16	EARTHWORK SHEETS
17-29	PLAN AND PROFILE
30	BOX DETAILS STA 1172 + 39
31	STANDARD CULVERT DETAILS SC-21
32	STANDARD STRUCTURE SHEET S-28 PIPE CULVERTS
33	" " " " S-30 GUARD RAIL
34	" " " " S-30A BOUNDARY MARKERS
35	" " " " S-40 BARRICADES, SIGNS & LIGHTS
36	" " " " S-41 TYPICAL GRADING
37-39	CROSS SECTIONS

STANDARD STRUCTURE SHEETS APPROVED BY
THE CHIEF ENGINEER, VERMONT STATE DEPT. OF HIGHWAYS

S-28 APR. 26, 1941
S-30 NOV. 10, 1947
S-30A APR. 19, 1941
S-40 DEC. 18, 1945

STATE OF VERMONT STATE HIGHWAY DEPARTMENT

PLAN AND PROFILE OF PROPOSED STATE HIGHWAY


FEDERAL PROJECT

TOWN OF LOWELL

NEWPORT-HYDE PARK ROAD
VERMONT ROUTE 100


BEGINNING AT A POINT 15194.1 FEET NORTHERLY FROM THE LOWELL-
EDEN TOWN LINE AND EXTENDING SOUTHERLY 15194.1 FEET
LENGTH OF PROJECT 15194.1 FEET = 2.878 MILES

FED. ROAD DIST. NO.	STATE	FISCAL YEAR	SHEET NO.	TOTAL SHEETS
9	VT.	79(9)	1	59

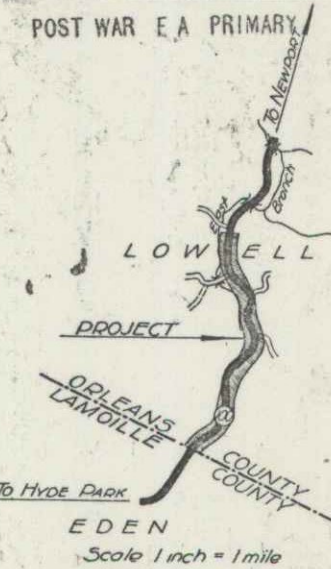

(To Be Returned To R.O.W. Division)
TOWN OF
PERPETUAL
RIGHT-OF-WAY DIVISION
M.P. 2.88

STA. 1081 + 00
END PROJECT BEGIN PROJECT F 79(9)
F 79(8)

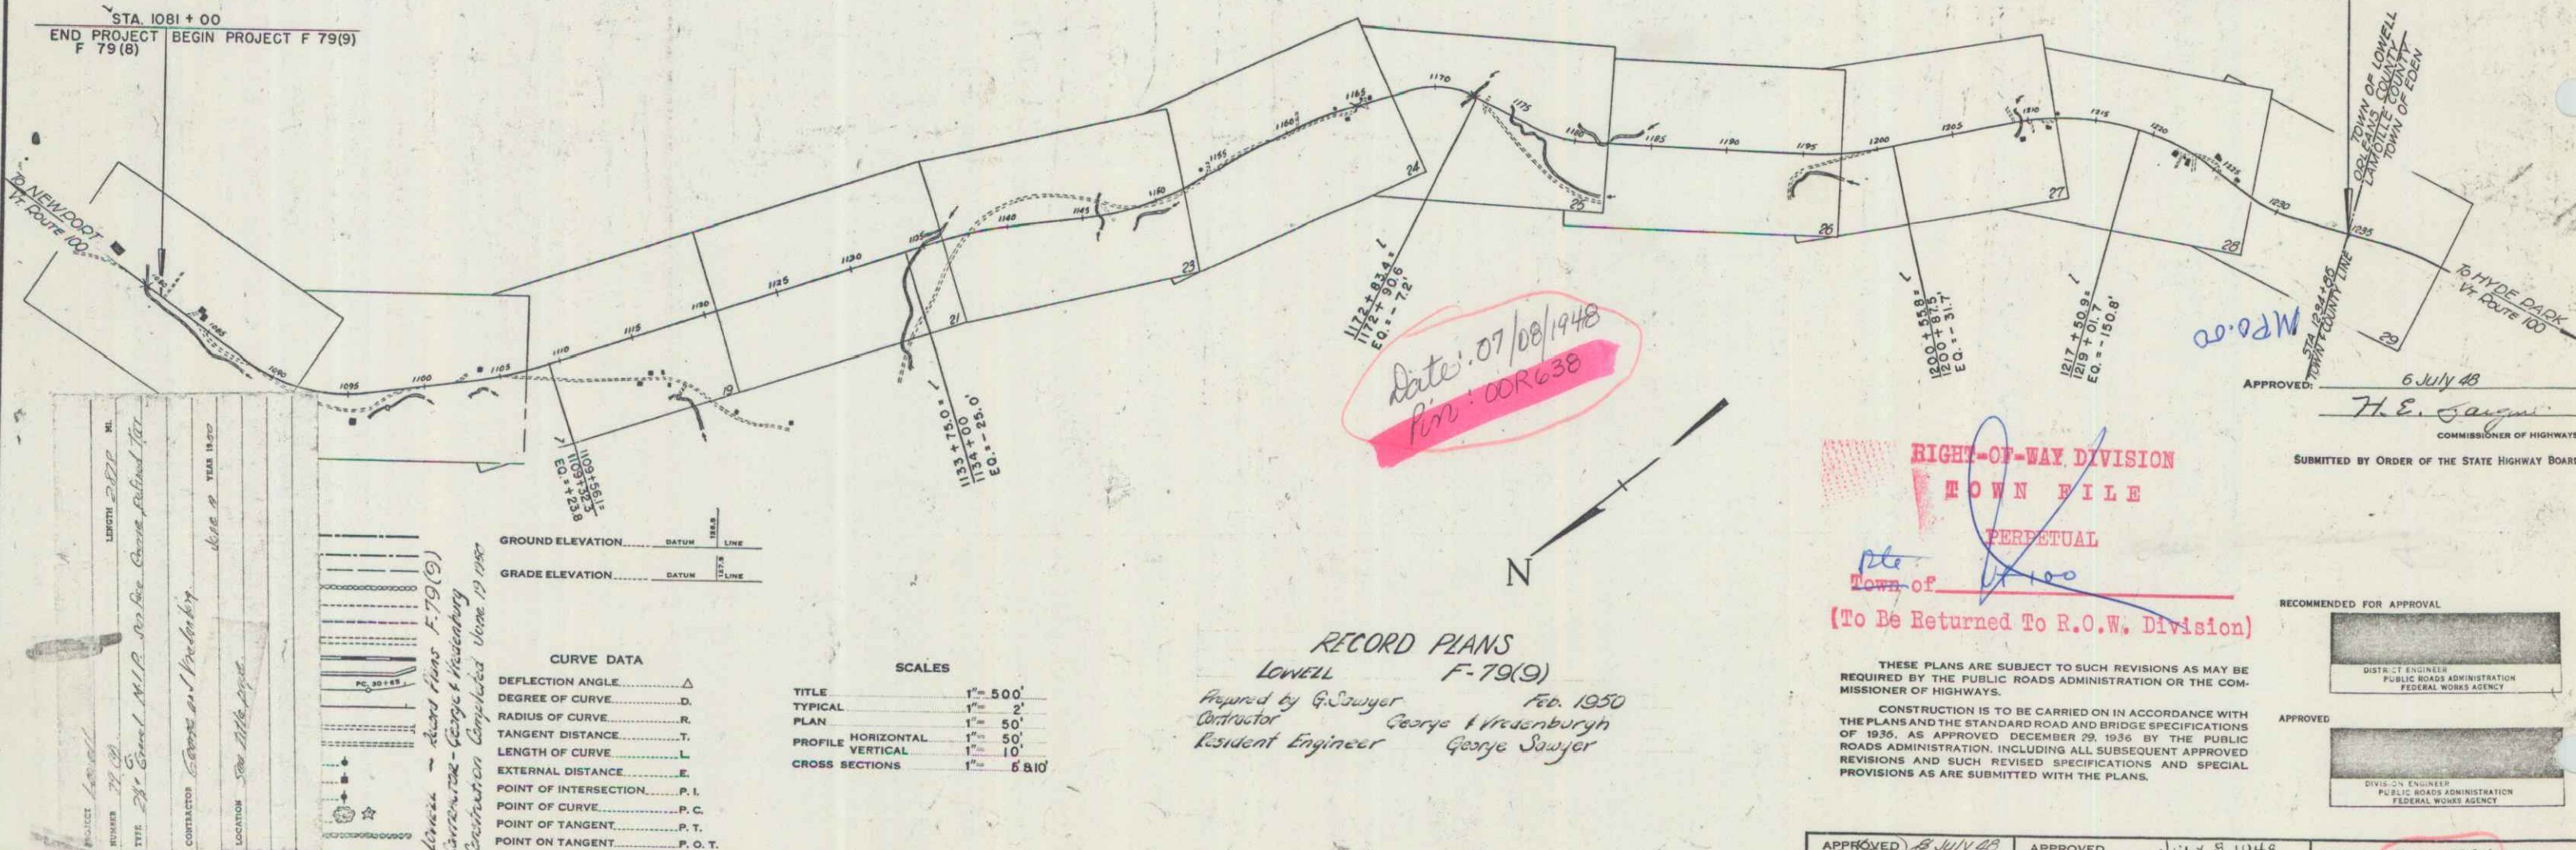

RIGHT-OF-WAY DIVISION
TOWN FILE
PERPETUAL
Town of
(To Be Returned To R.O.W. Division)

APPROVED 6 July 48
H.E. Sargent
COMMISSIONER OF HIGHWAYS
SUBMITTED BY ORDER OF THE STATE HIGHWAY BOARD




RECOMMENDED FOR APPROVAL
DISTRICT ENGINEER
PUBLIC ROADS ADMINISTRATION
FEDERAL WORKS AGENCY
APPROVED
DISTRICT ENGINEER
PUBLIC ROADS ADMINISTRATION
FEDERAL WORKS AGENCY

APPROVED 8 July 48
HIGHWAY ENGINEER
APPROVED 8 July 1948
DISTRICT HIGHWAY COMMISSIONER
SERIES F No. 79(9) FILED
SHEET 1 OF 59

PARCEL	INSTRUMENT	DATE	GRANTOR	GRANTEE	RECORDED	REMARKS
1 A	W.D.O.E.	10-14-46	HARLEY & PEARL TAYLOR ST. OF VT.	21	136-137	10-18-46 (SEE F-79(8))
2 A.B.		9-23-46	STEVE & MARY SHELTRA	21	130	10-10-46 (.....)
2 C.		12-30-48		21	332	1-3-49


CONSTRUCT	DRIVER
1081+00	LT
1082+00	LT
1083+00	LT
1084+00	LT

ED ROAD	STATE	F	FISCAL	SHEET	TOTAL
DIST. NO.	VI.	79(9)	NO.	77	29
YEAR					

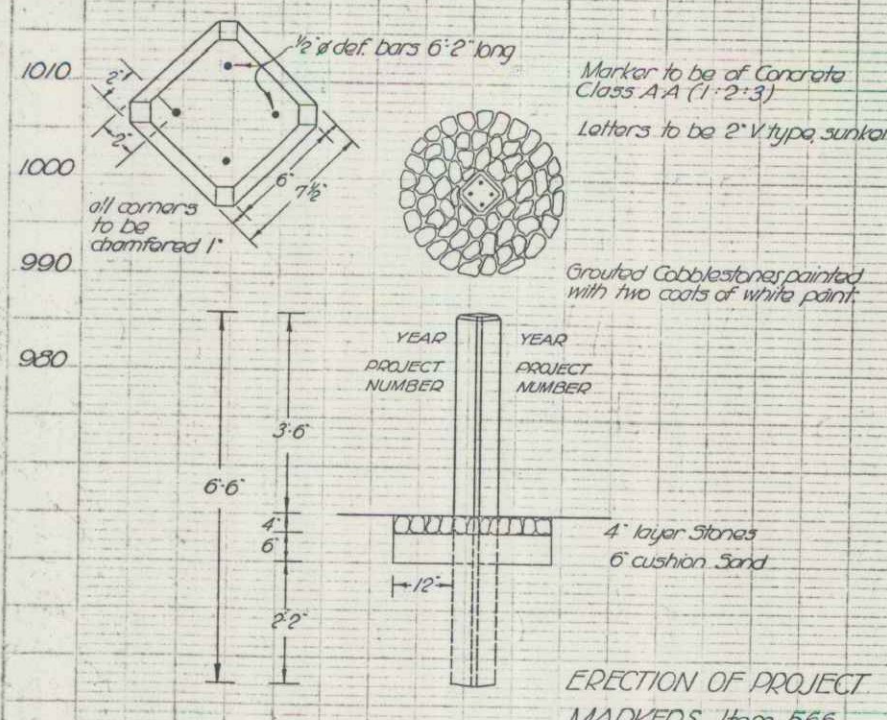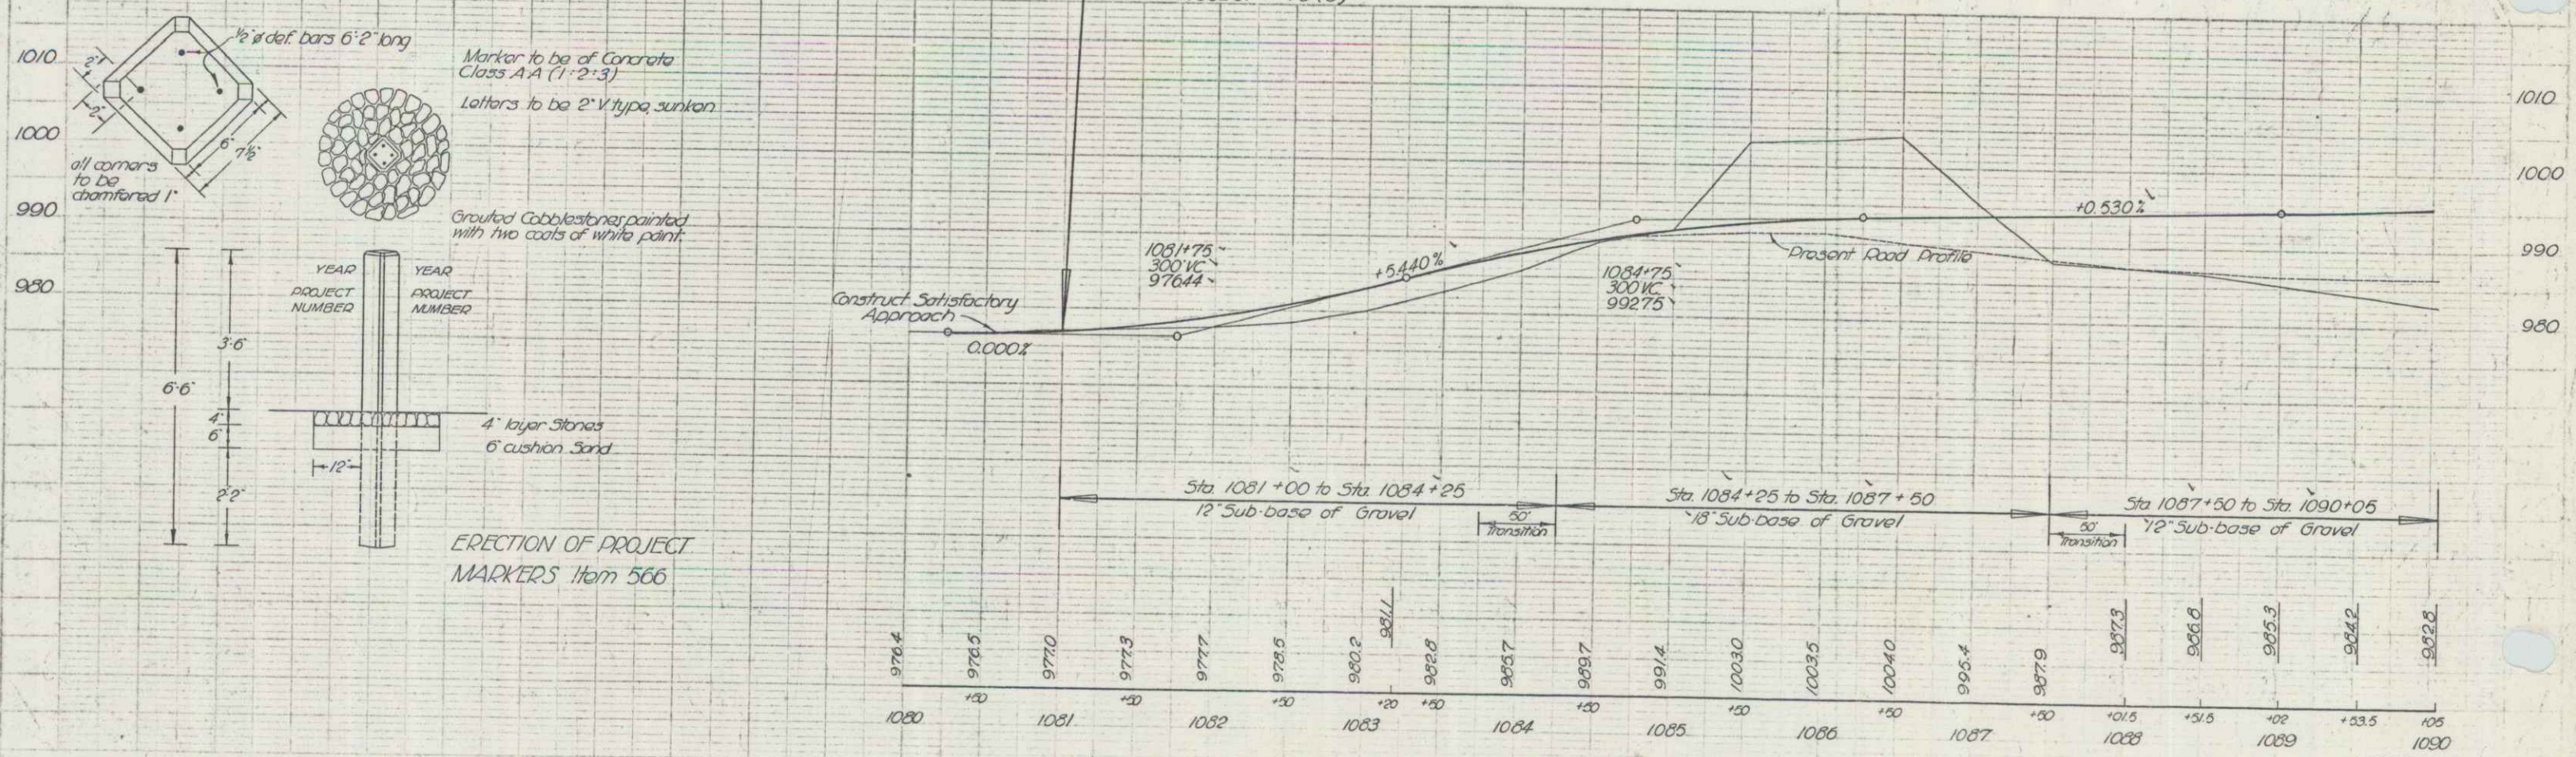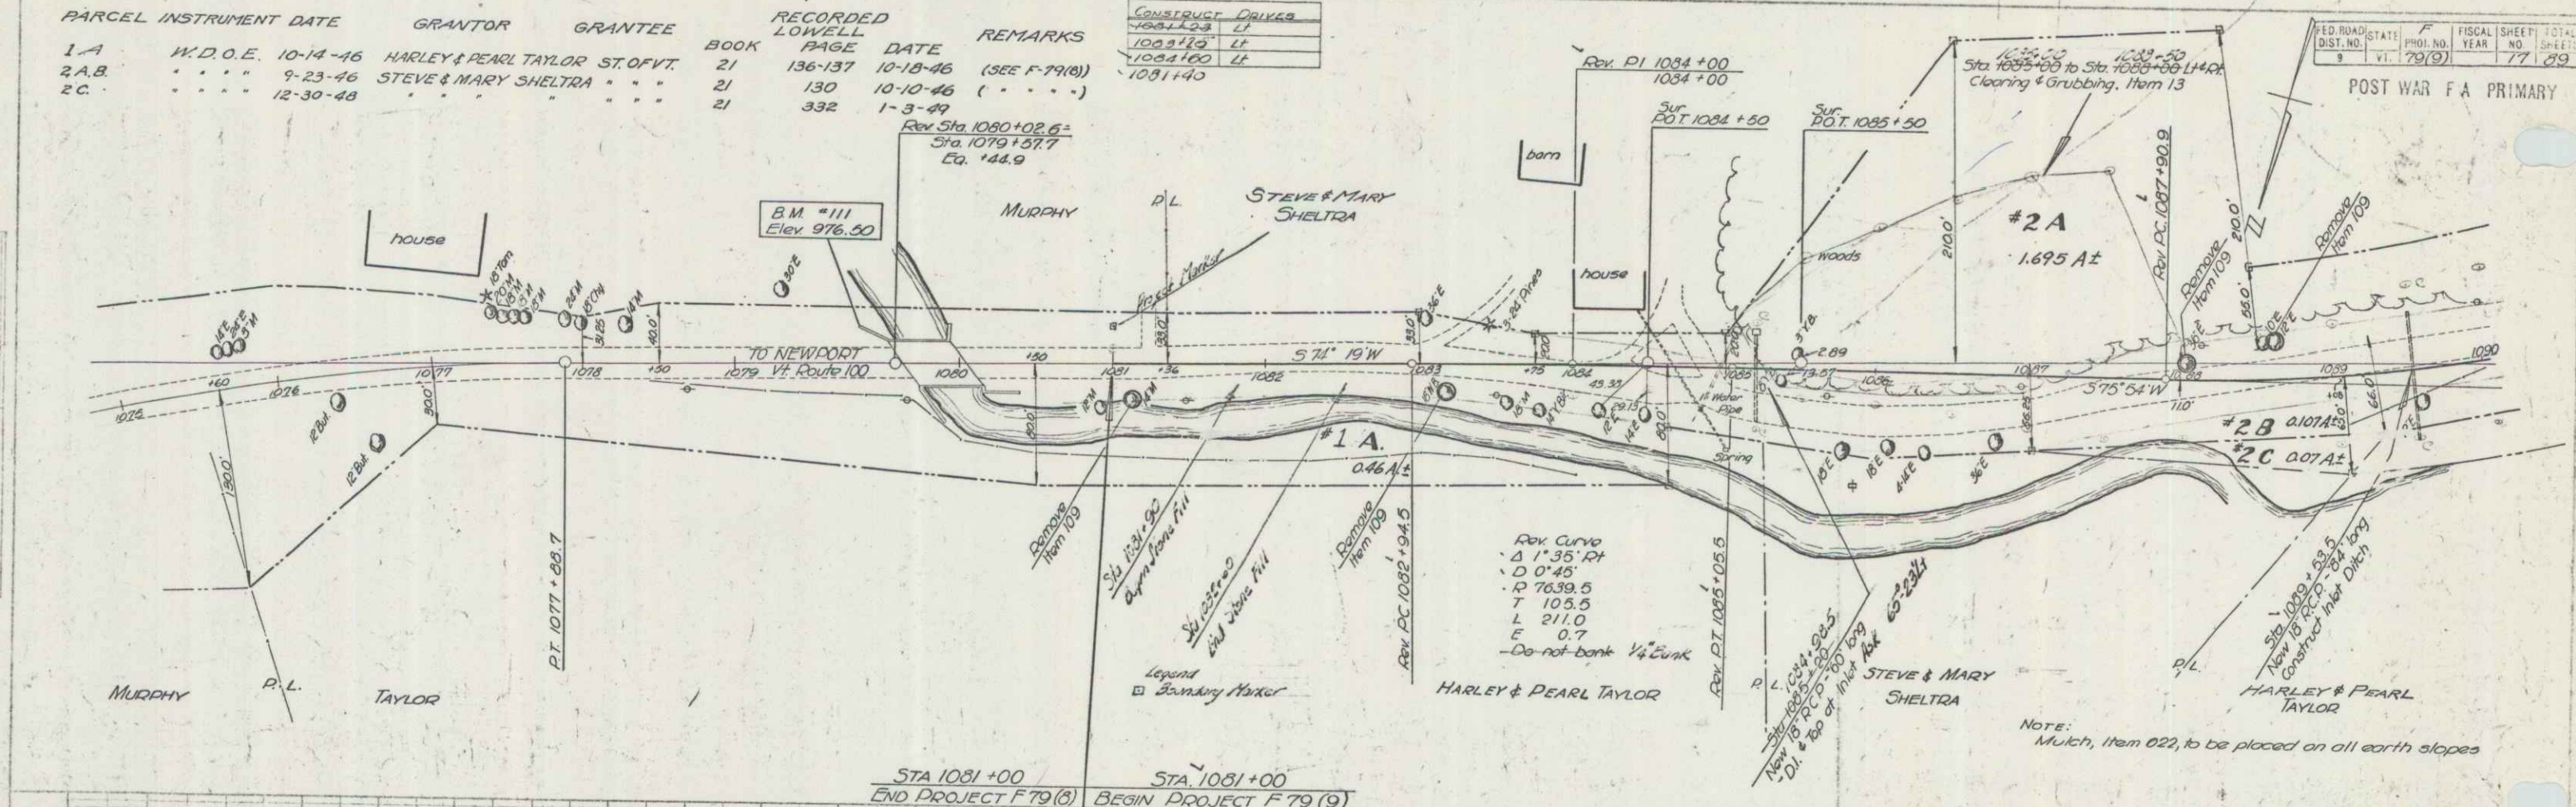


ERECTION OF PROJECT MARKERS Item 566

LOWELL
Series F no. 79(9)
Sheet 17 of 29 sheets

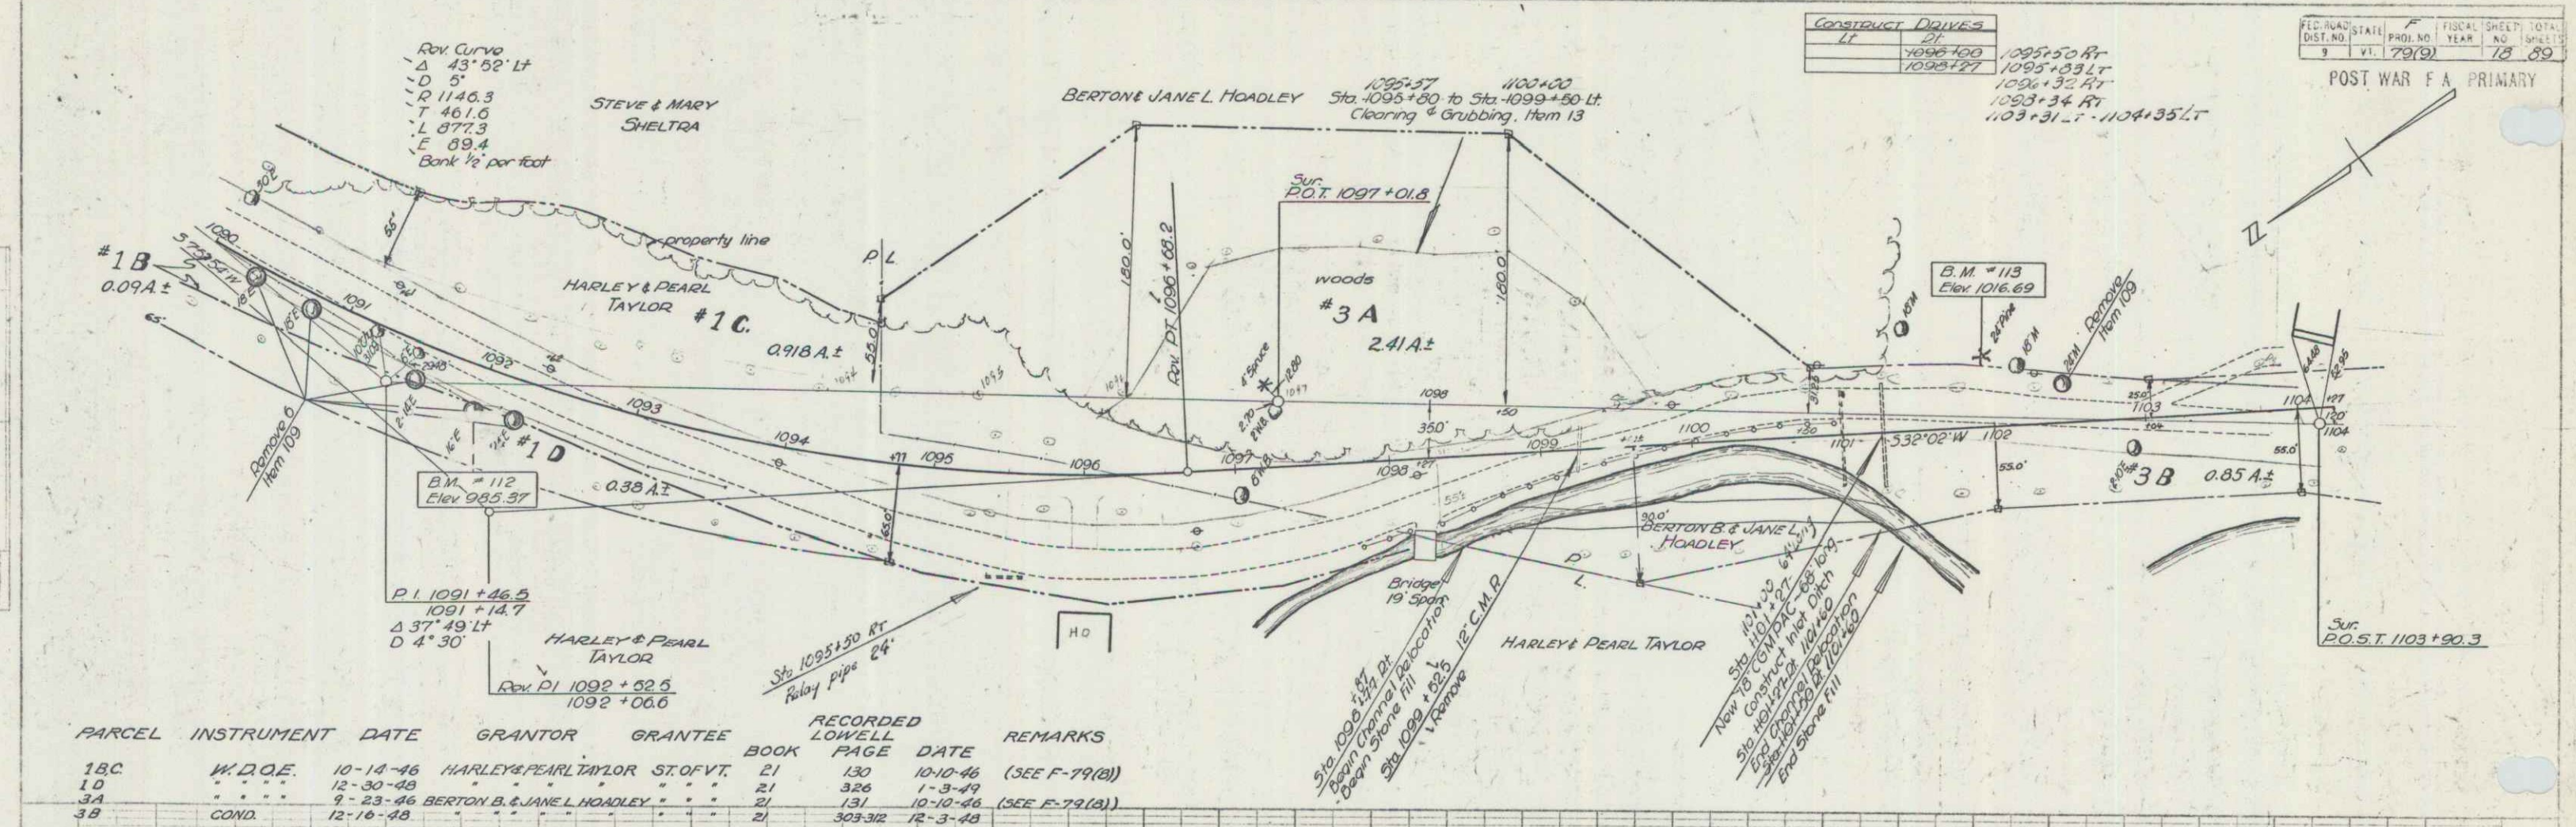



PARCEL	INSTRUMENT	DATE	GRANTOR	GRANTEE	BOOK	PAGE	DATE	REMARKS
18C	W.D.O.E.	10-14-46	HARLEY & PEARL TAYLOR	ST. OF VT.	21	130	10-10-46	(SEE F-79(2))
1D	"	12-30-48	"	"	21	326	1-3-49	"
3A	"	9-23-46	BERTON B. & JANE L. HOADLEY	"	21	131	10-10-46	(SEE F-79(2))
3B	COND.	12-16-48	"	"	21	303-302	12-3-48	"

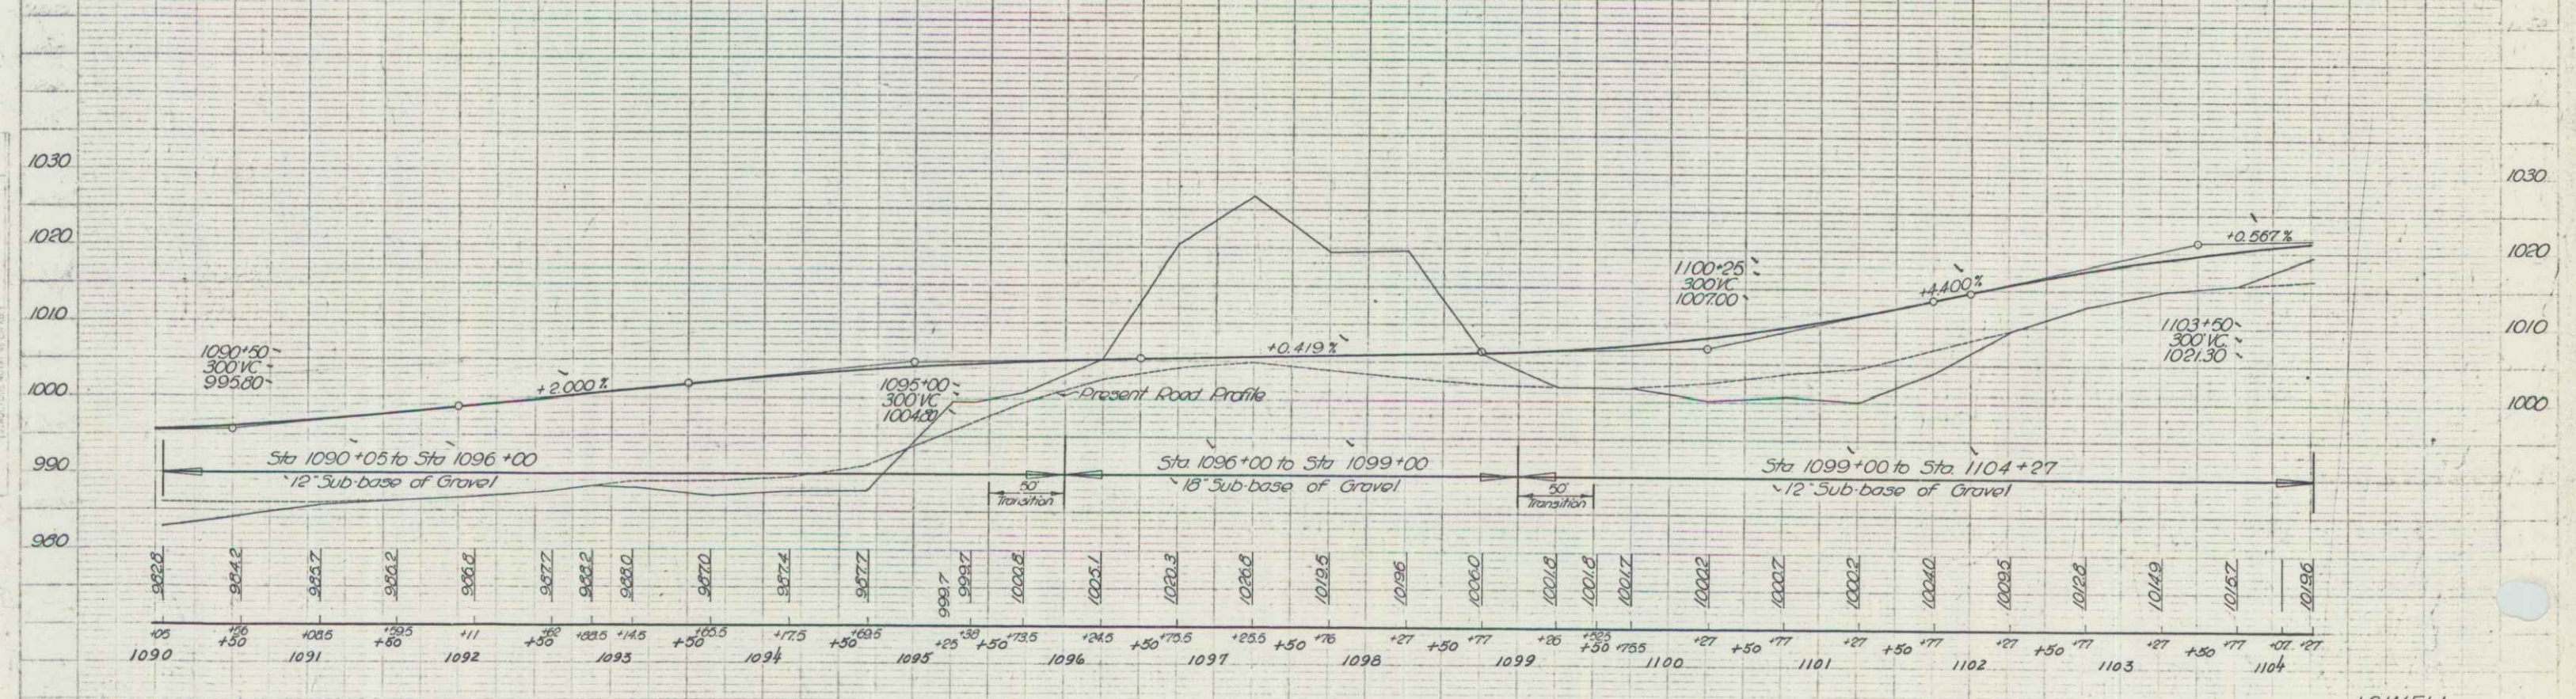

B.M. #112 S.I.R. 16" Elm 25' Rt. Sta 1092+00 Elev. 995.37
 B.M. #113 S.I.R. 24" Pine 42' Lt. Sta 1101+94 Elev. 1016.69

LOWELL
 Series F no 79(9)
 Sheet 13 of 79 sheets

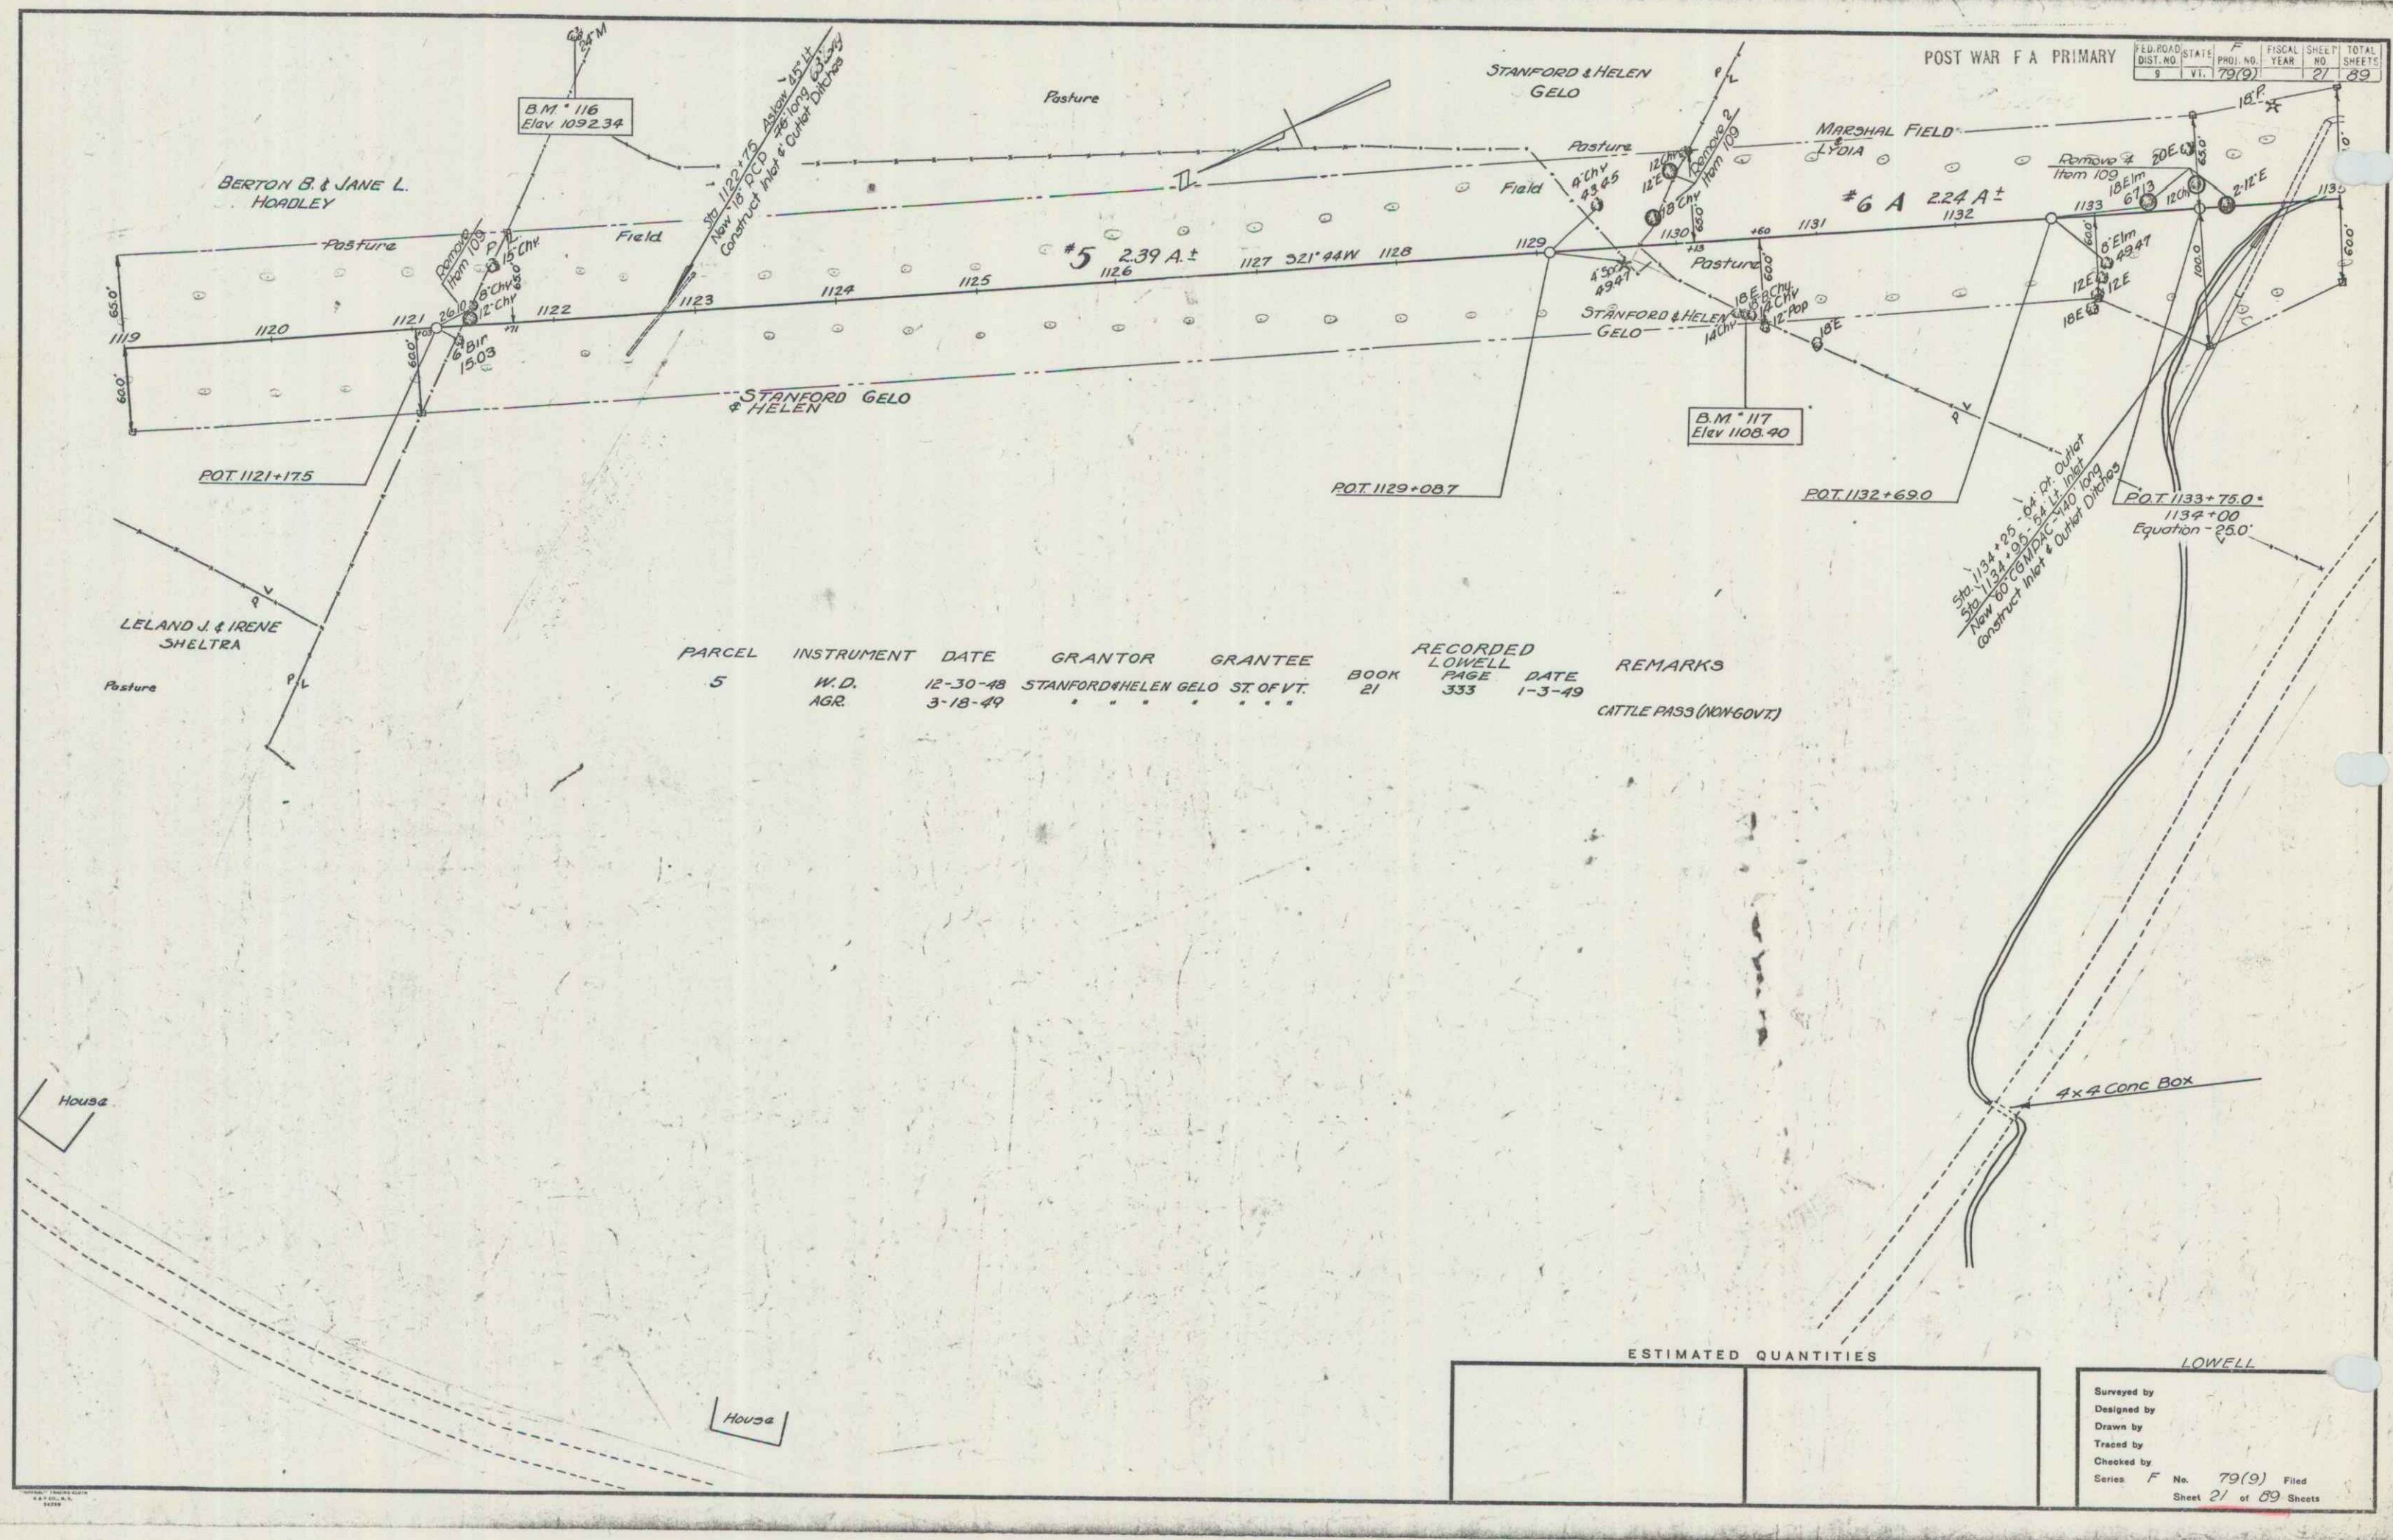

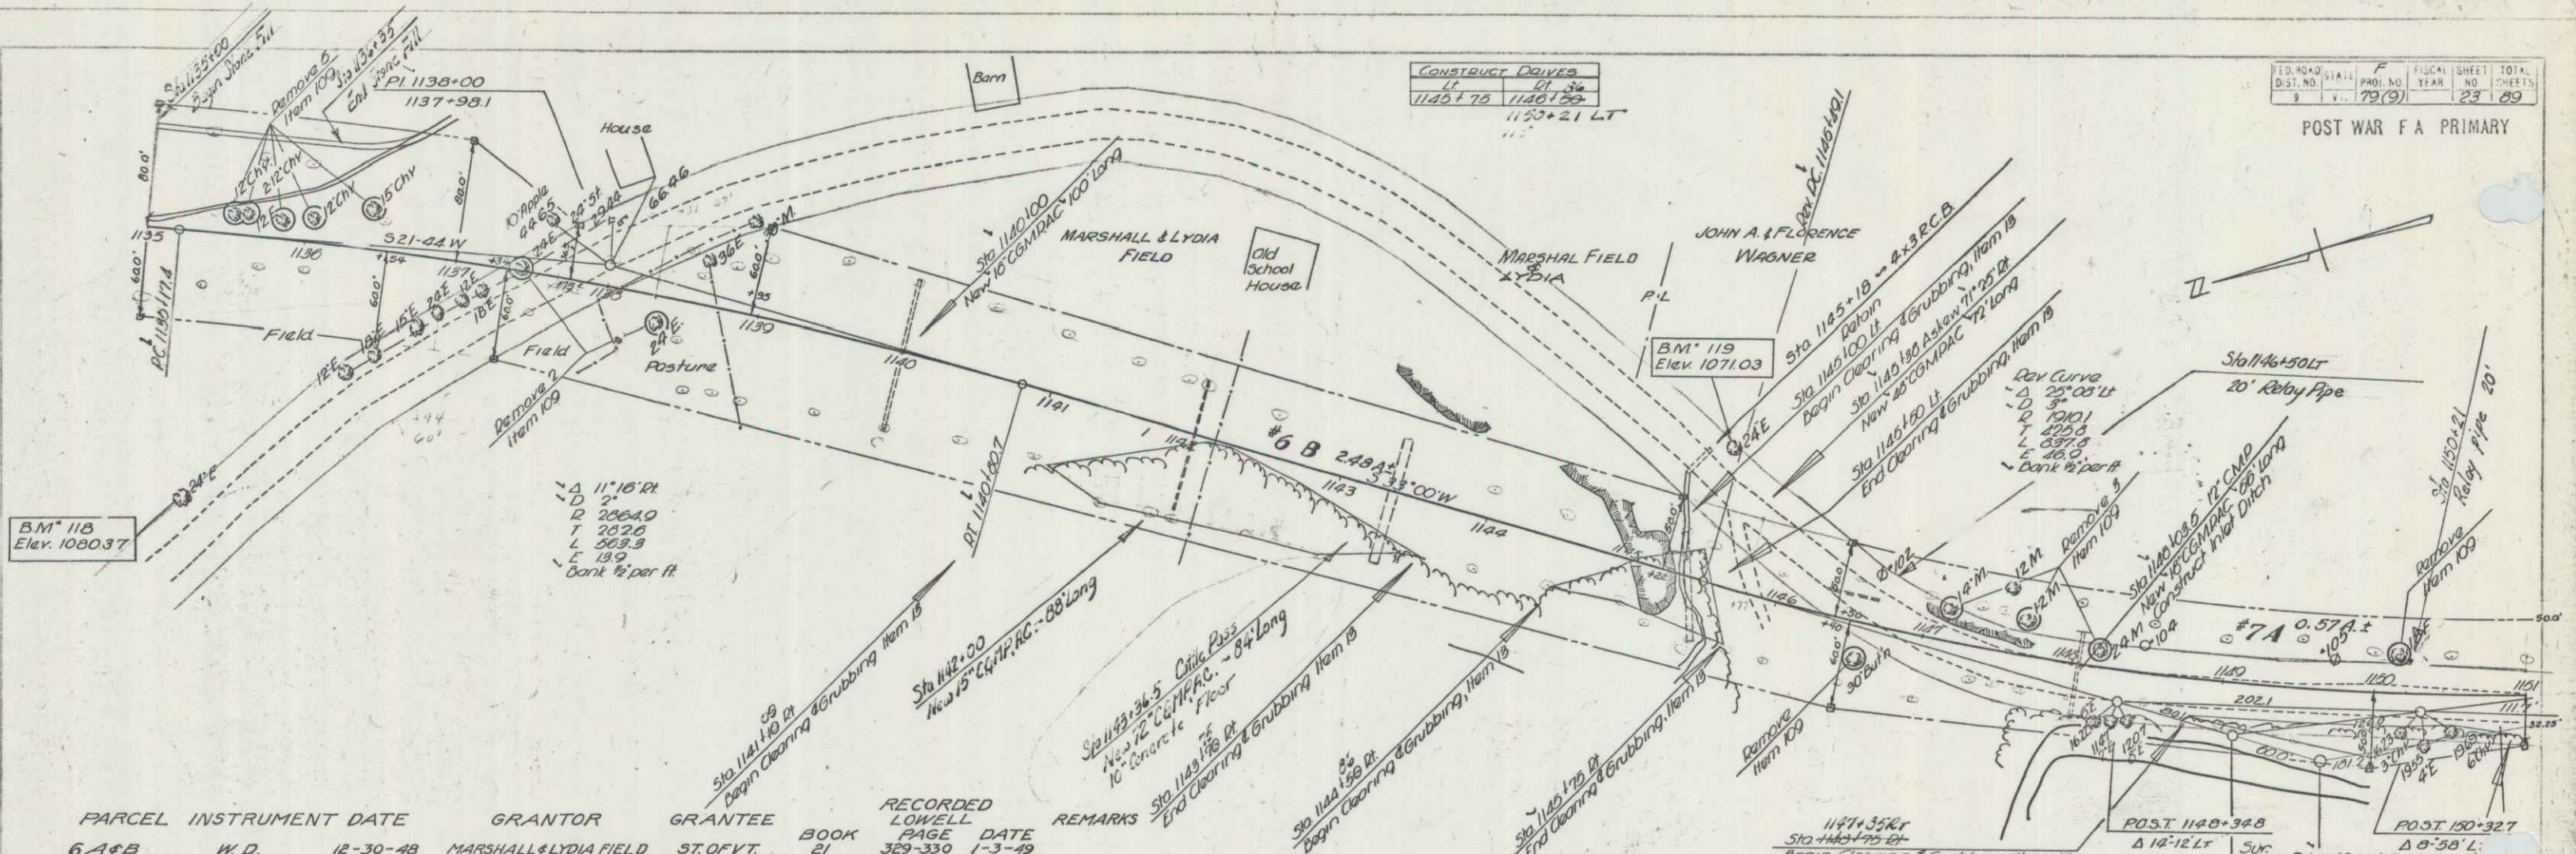

CONSTRUCT DRIVES


LT	RT	ST
11451.75	11461.59	
1153+21 LT		

POST WAR F A PRIMARY

POST NO.	STATION	YEAR	TOTAL SHEETS
9	79(9)		23


PARCEL	INSTRUMENT	DATE	GRANTOR	GRANTEE	BOOK	RECORDED	DATE	REMARKS
6 A & B	W. D.	12-30-48	MARSHALL & LYDIA FIELD	ST. OF VT.	21	LOWELL	1-3-49	

CONTROL OF SECTION OF OLD HIGHWAY BETWEEN STA. 1135+31 (47' 1/2") AND STA. 1145+77 (50' 1/2") RELINQUISHED TO TOWN OF LOWELL RECORDED VOLUME 14, PAGE 443, JULY 6, 1950.

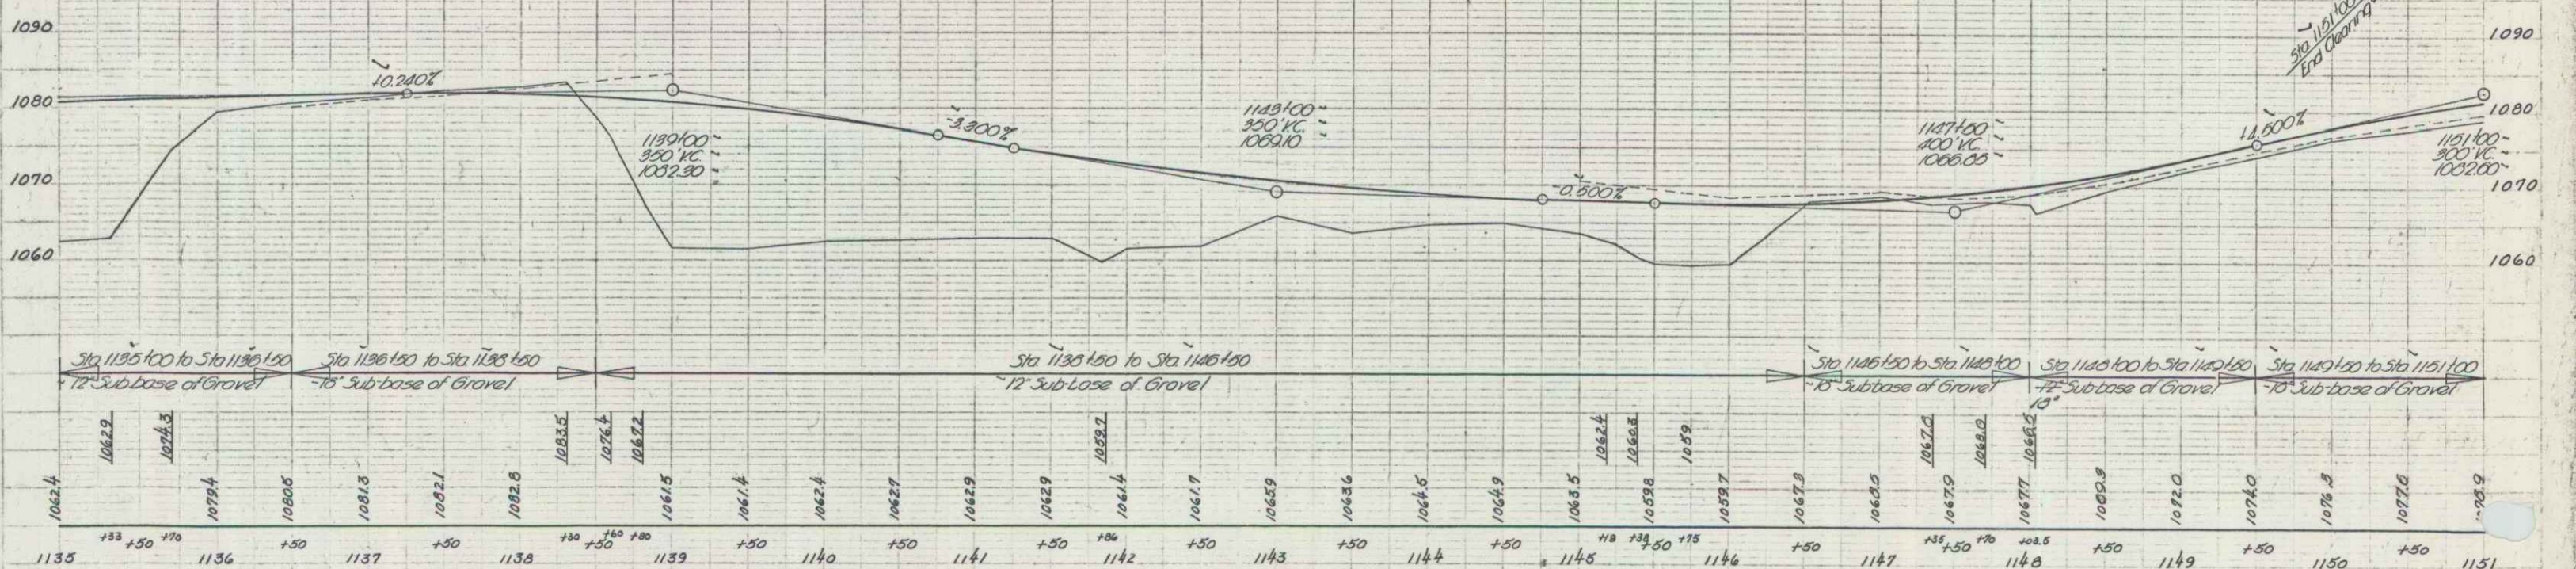


BM 118 S.I.R. 24' Elm 170' Rt sta. 1135+34 Elev. 1080.37
 BM 119 S.I.T. 24' Elm 85' Lt sta. 1145+44 Elev. 1071.03

LOWELL
 Series F No. 70(9)
 Sheet 23 of 29 Sheets

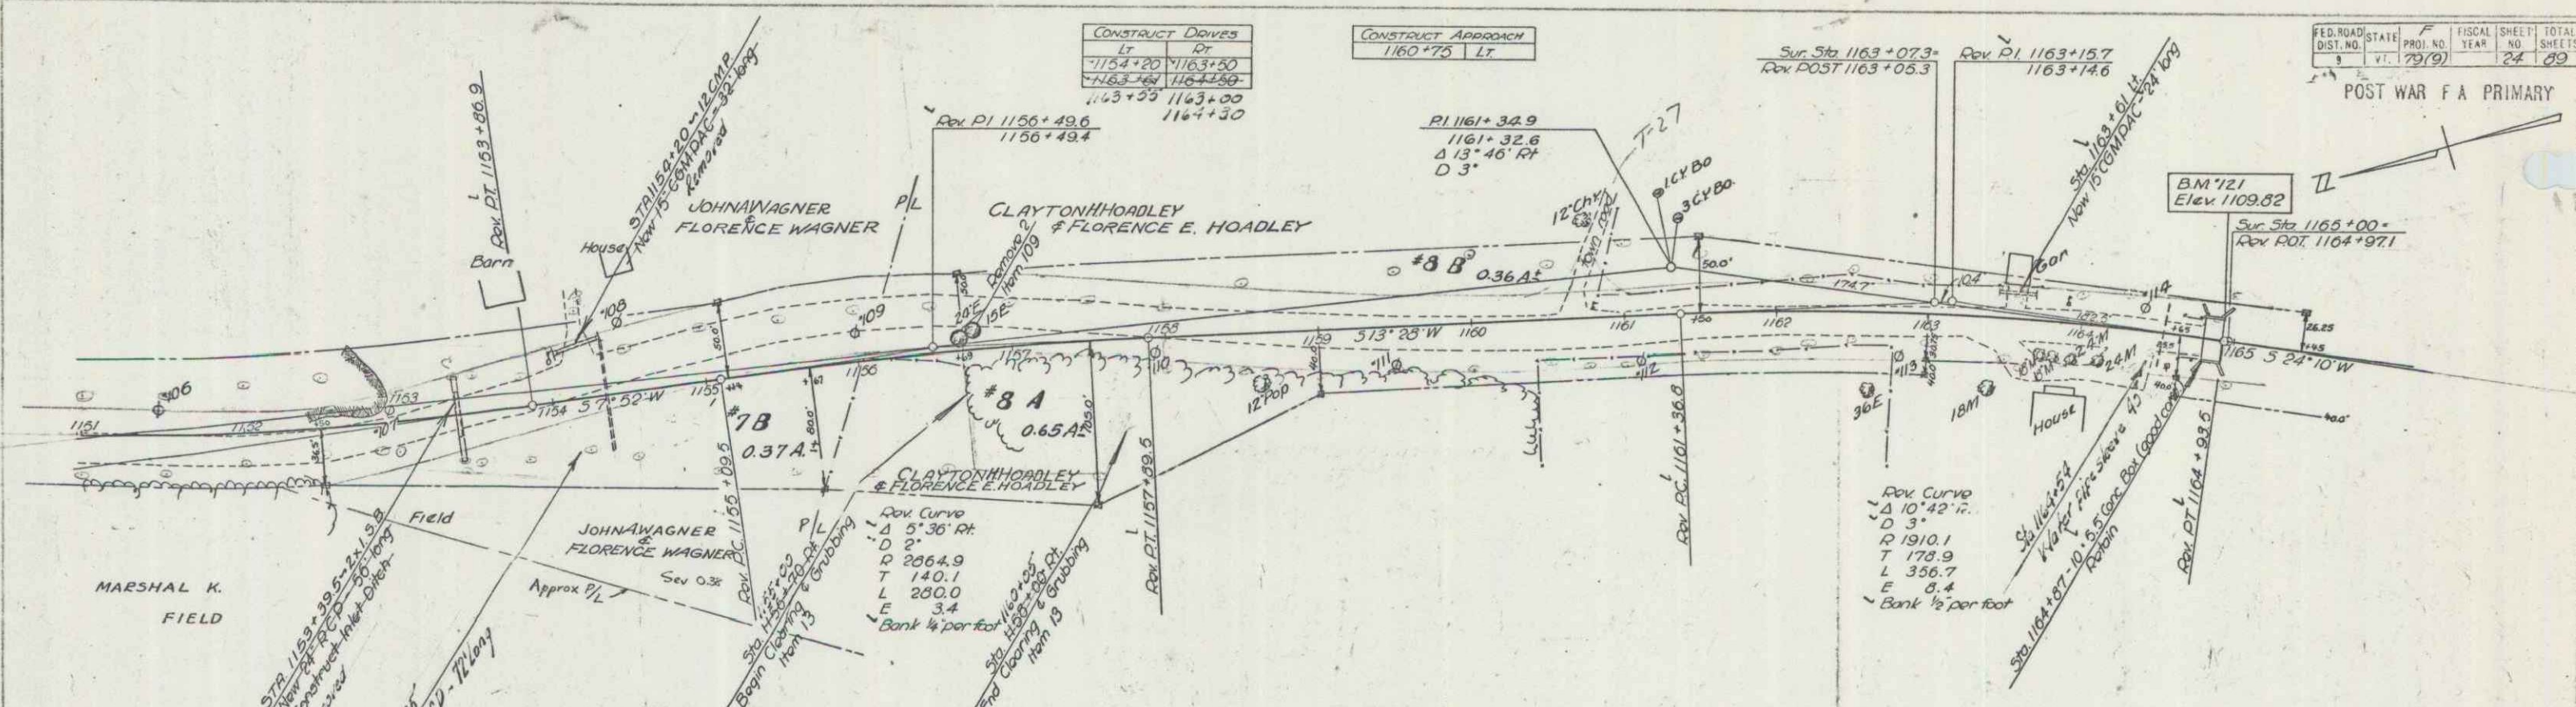

PARCEL	INSTRUMENT	DATE	GRANTOR	GRANTEE	RECORDED	REMARKS
7A.B.	W.D.	12-30-48	JOHN WAGNER	FLORENCE WAGNER	BOOK 21	SEE SHEET 25
8A.B.C.D.	W.D.	1-7-49	CLAYTON H. HOADLEY	FLORENCE E. HOADLEY	BOOK 21	SEE SHEET 25

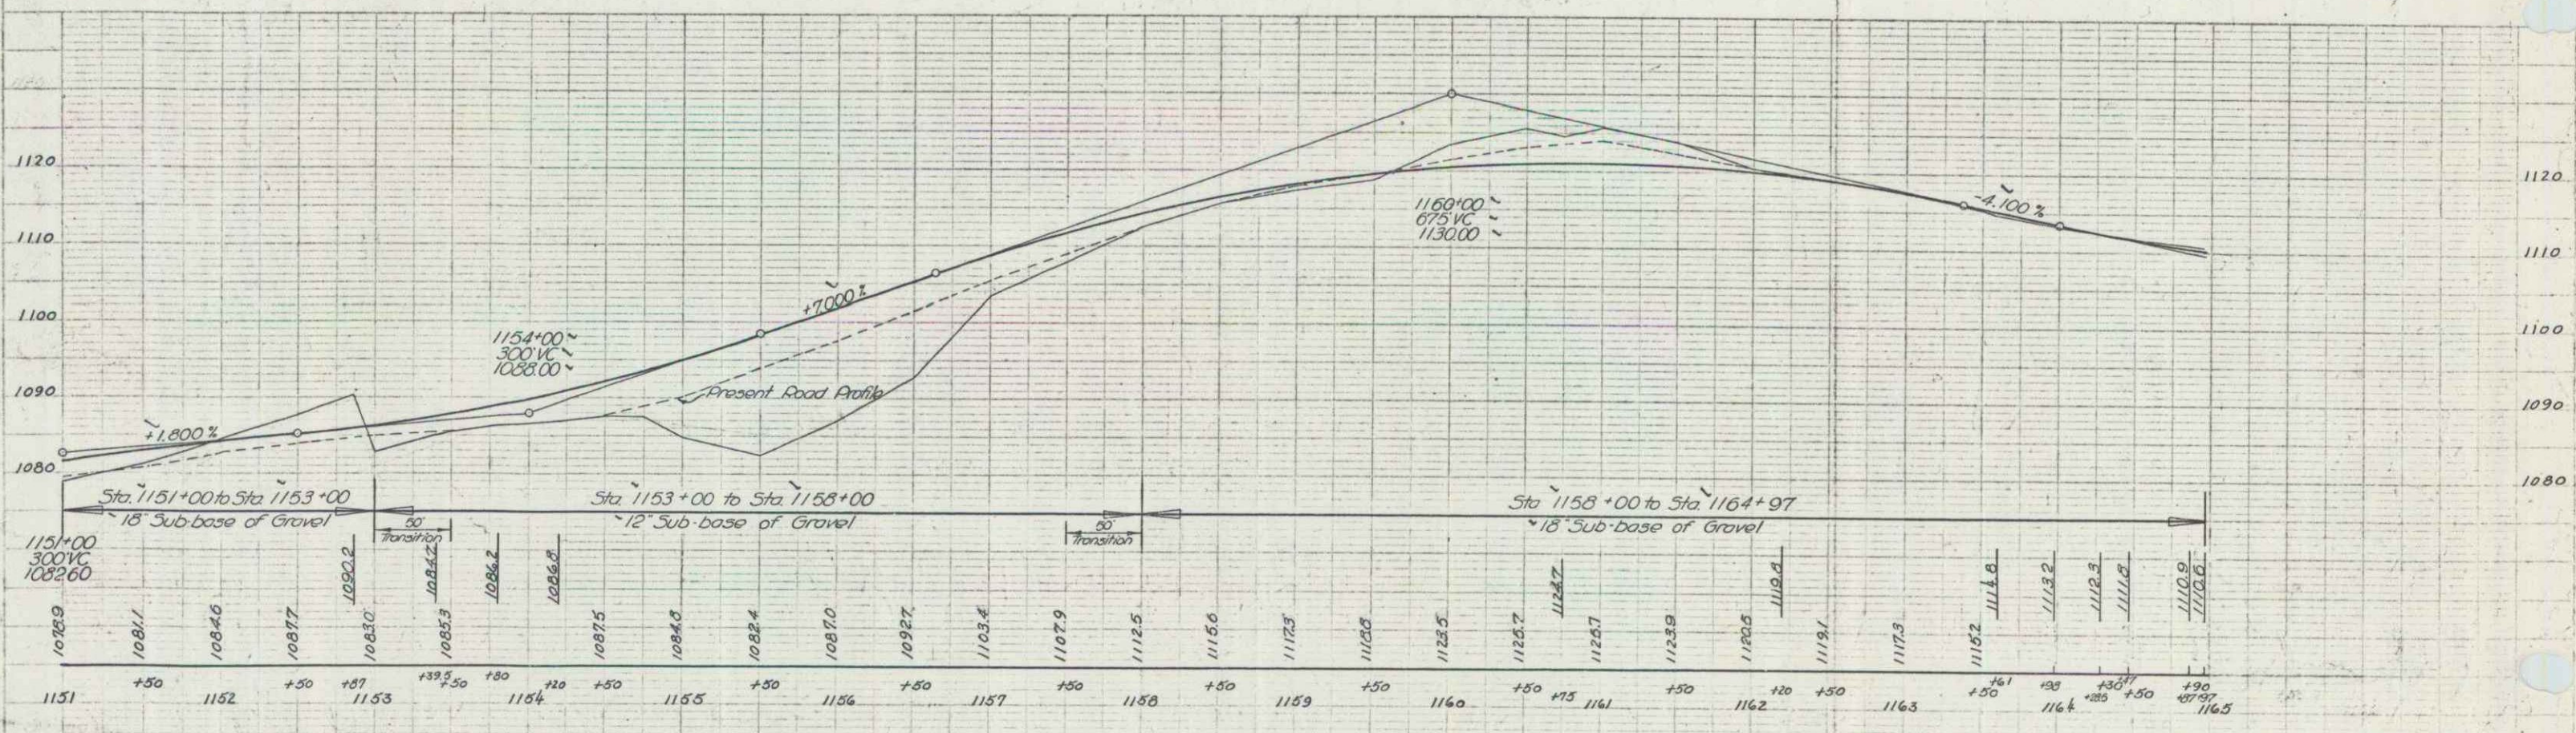

BM #121 Spot on bridge abutment 15 Lt. Sta. 1164+93.5 Elev. 1109.82



LOWELL
Series F no 79(9)
Sheet 24 of 29 sheets

PLAN

Stationing	0.00
Notes	See Notes
Scale	1" = 40'

PROFILE


Stationing	0.00
Notes	See Notes
Scale	1" = 40'

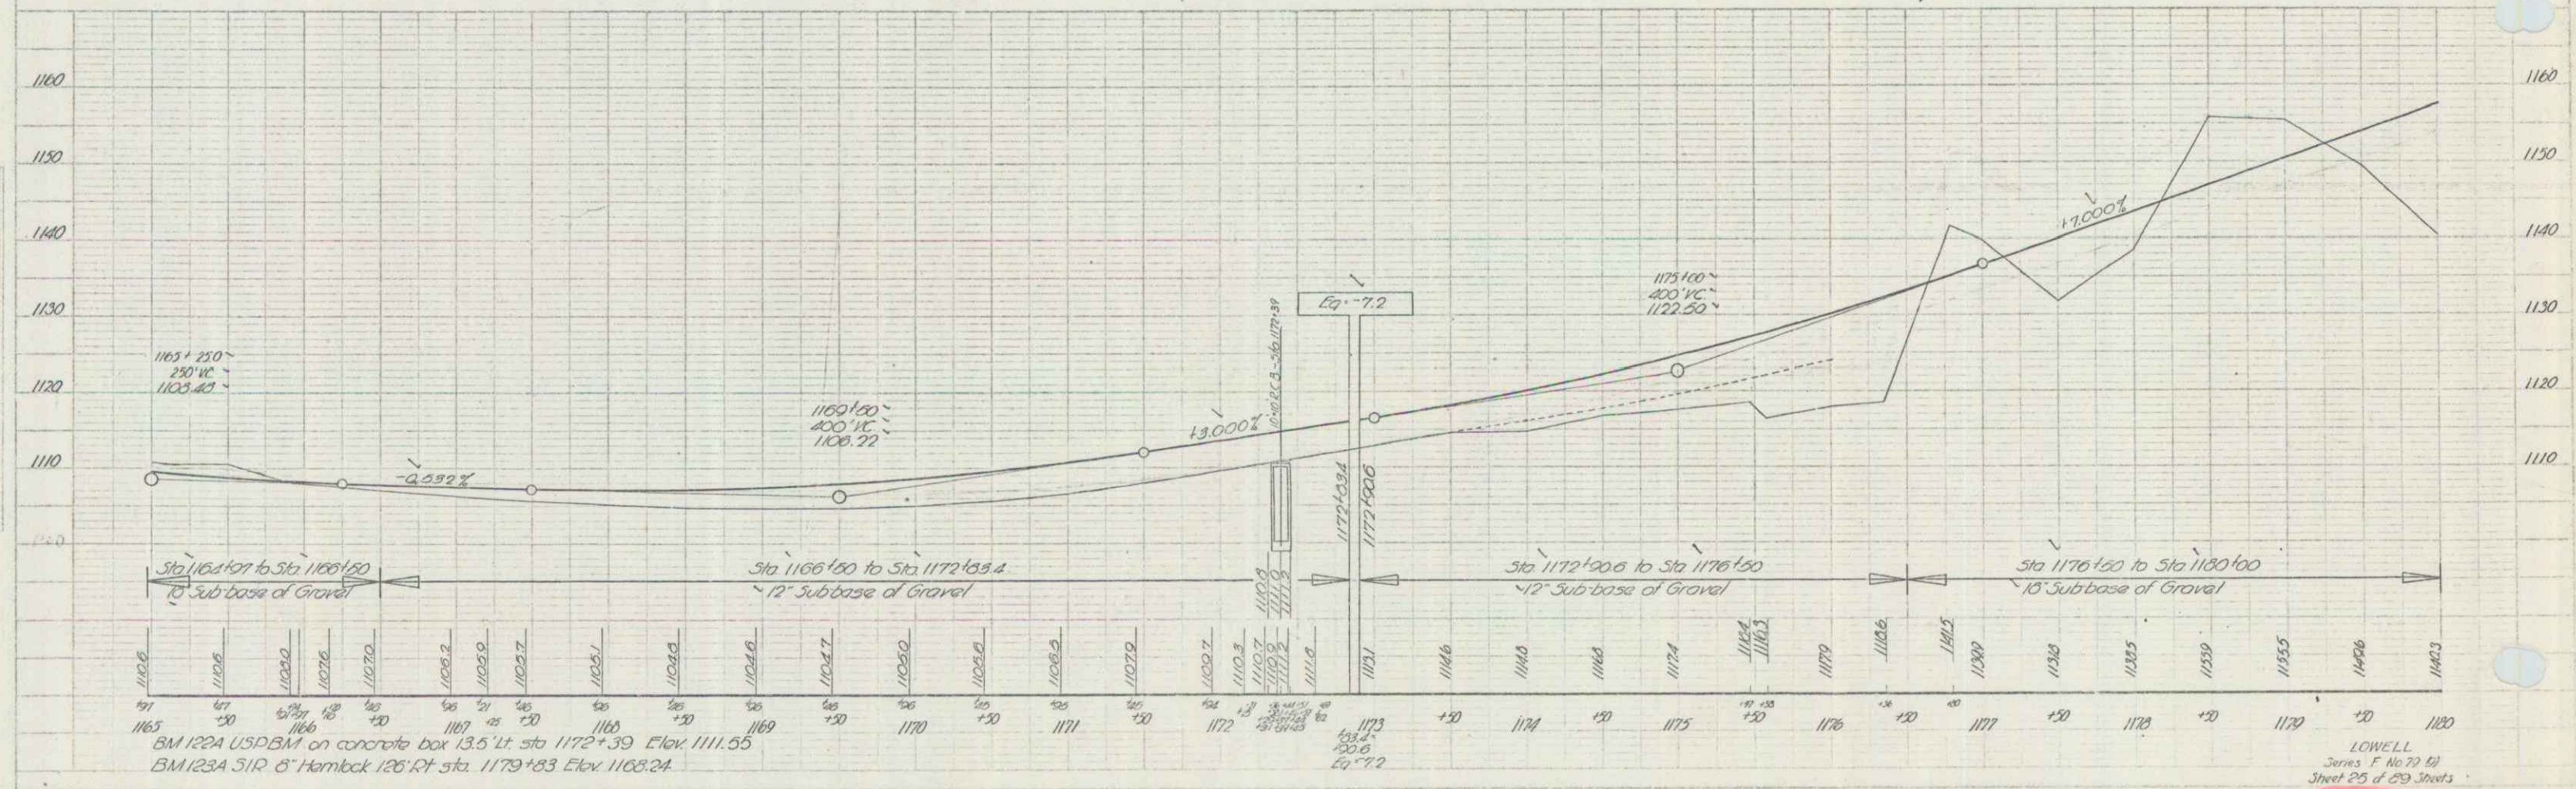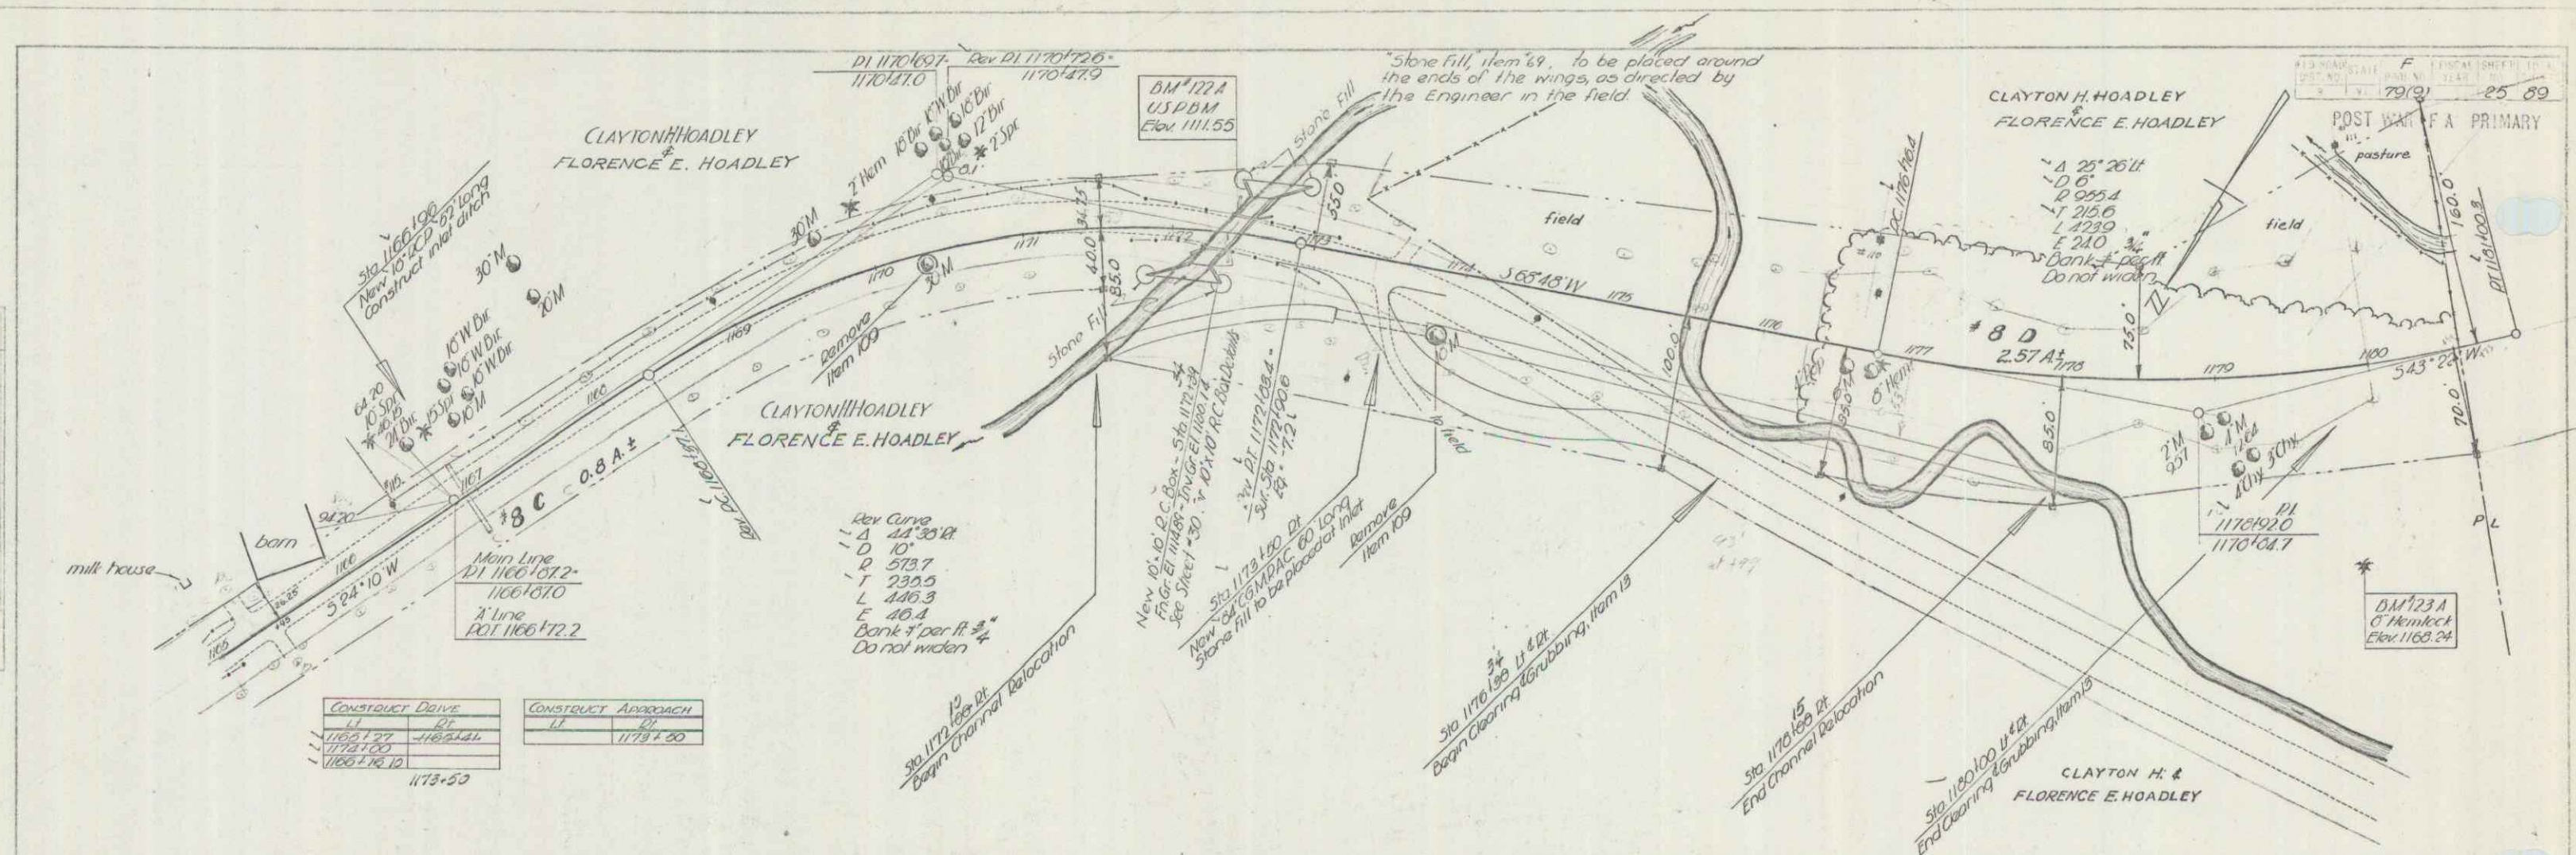

LOWELL
Series F No. 70 12
Sheet 25 of 29 Sheets

PLAN
 1/4" = 100'
 1/4" = 100'
 1/4" = 100'


PROFILE
 1/4" = 100'
 1/4" = 100'

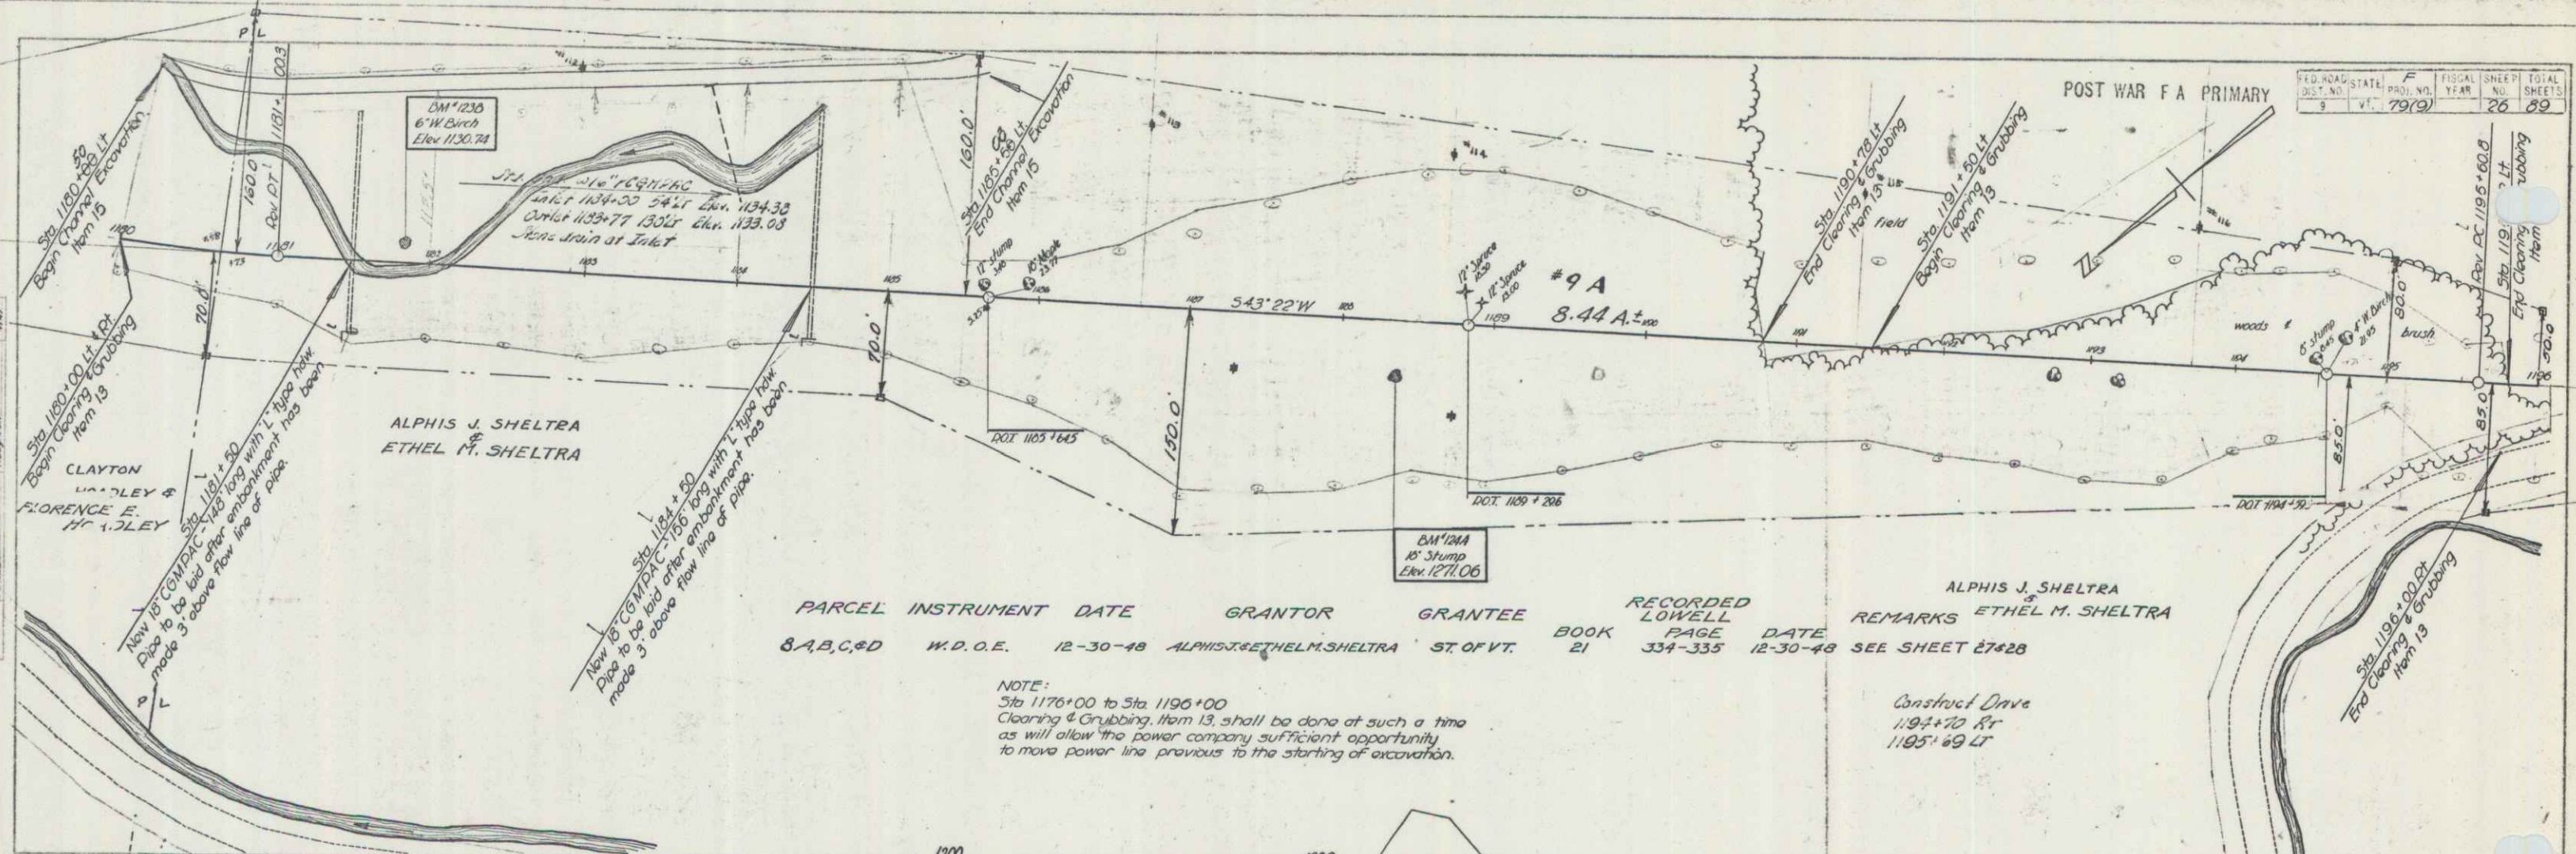



PARCEL	INSTRUMENT	DATE	GRANTOR	GRANTEE	RECORDED	LOWELL	DATE	REMARKS
8, A, B, C, & D	W.D.O.E.	12-30-48	ALPHIS J. & ETHEL M. SHELTRA	ST. OF VT.	BOOK 21	PAGE 334-335	12-30-48	SEE SHEET 27 & 28

NOTE:
 Sta 1176+00 to Sta 1196+00
 Clearing & Grubbing, Item 13, shall be done at such a time
 as will allow the power company sufficient opportunity
 to move power line previous to the starting of excavation.


Construct Drive
 1194+70 R/L
 1195+69 L/R

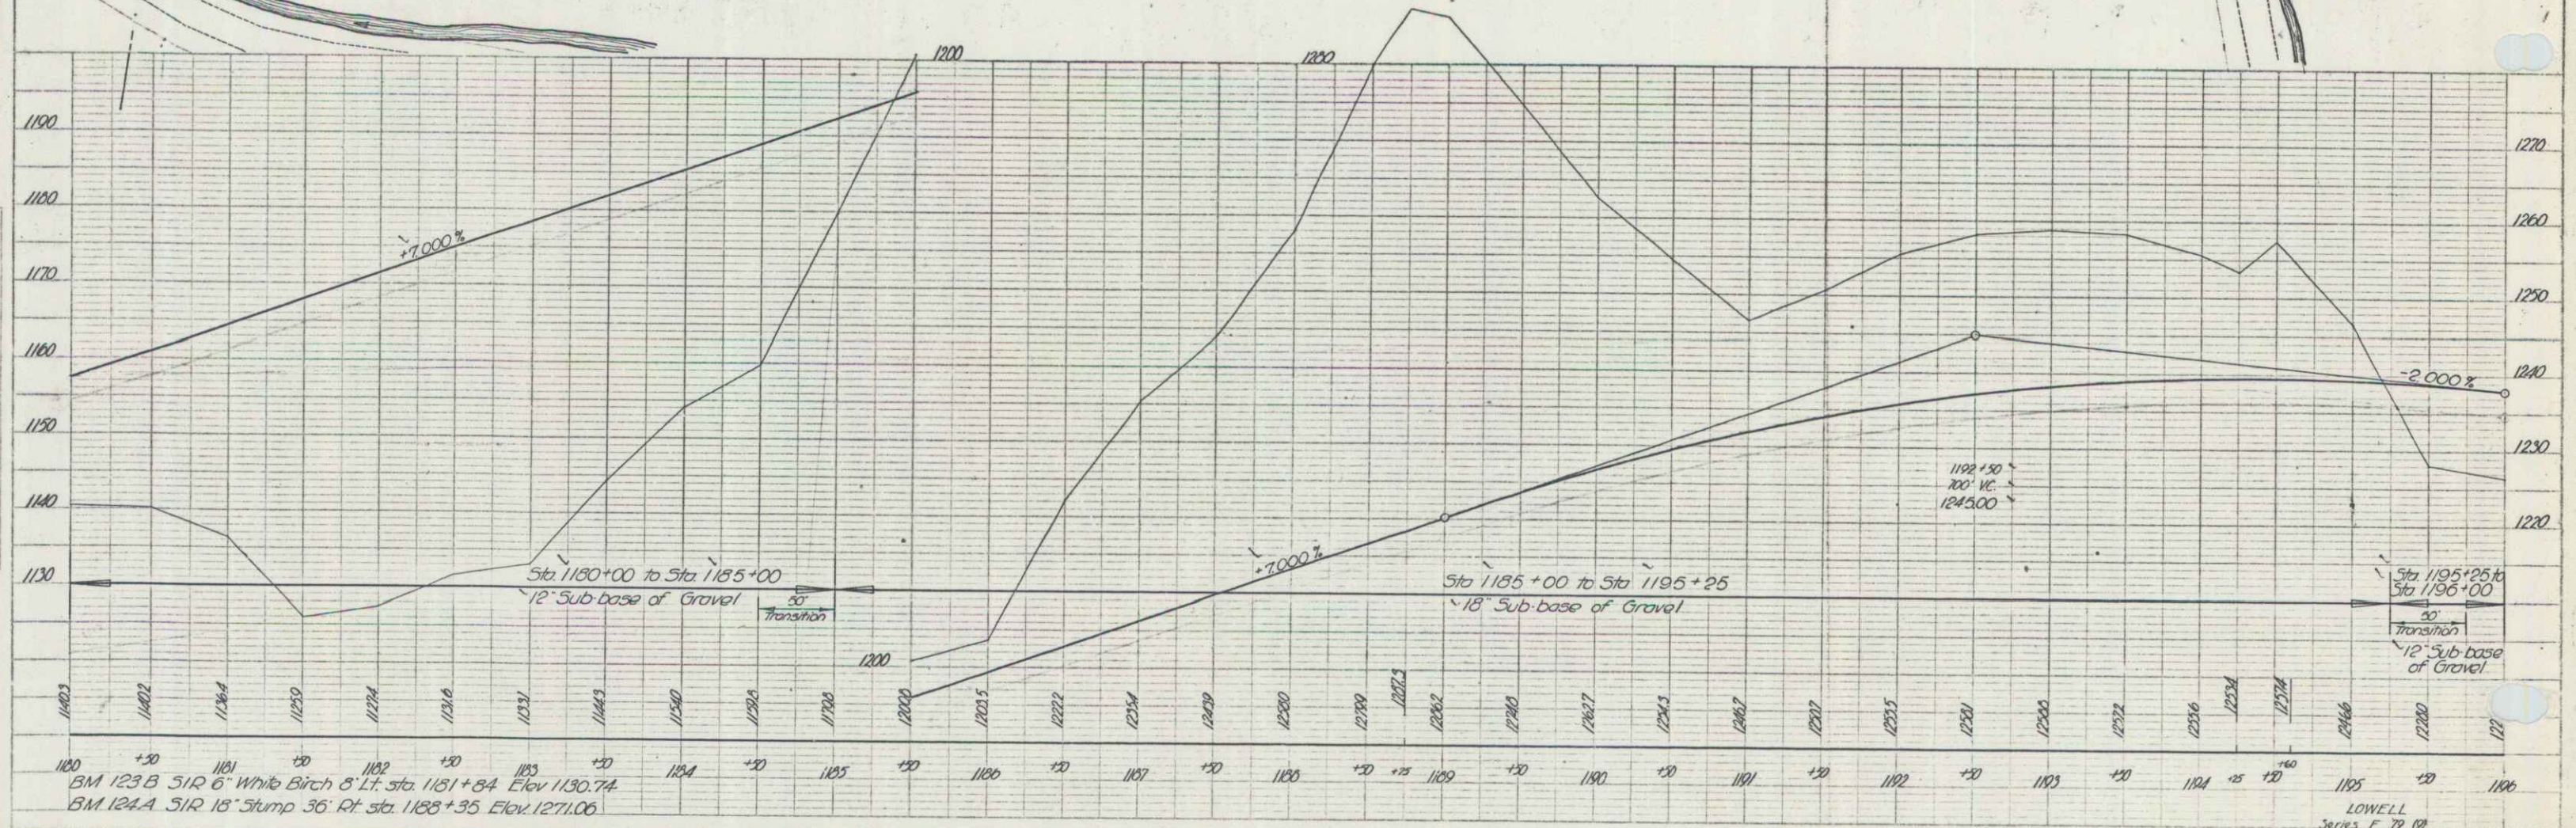

LOWELL
 Series F 70 62
 Sheet 26 of 29 Sheets

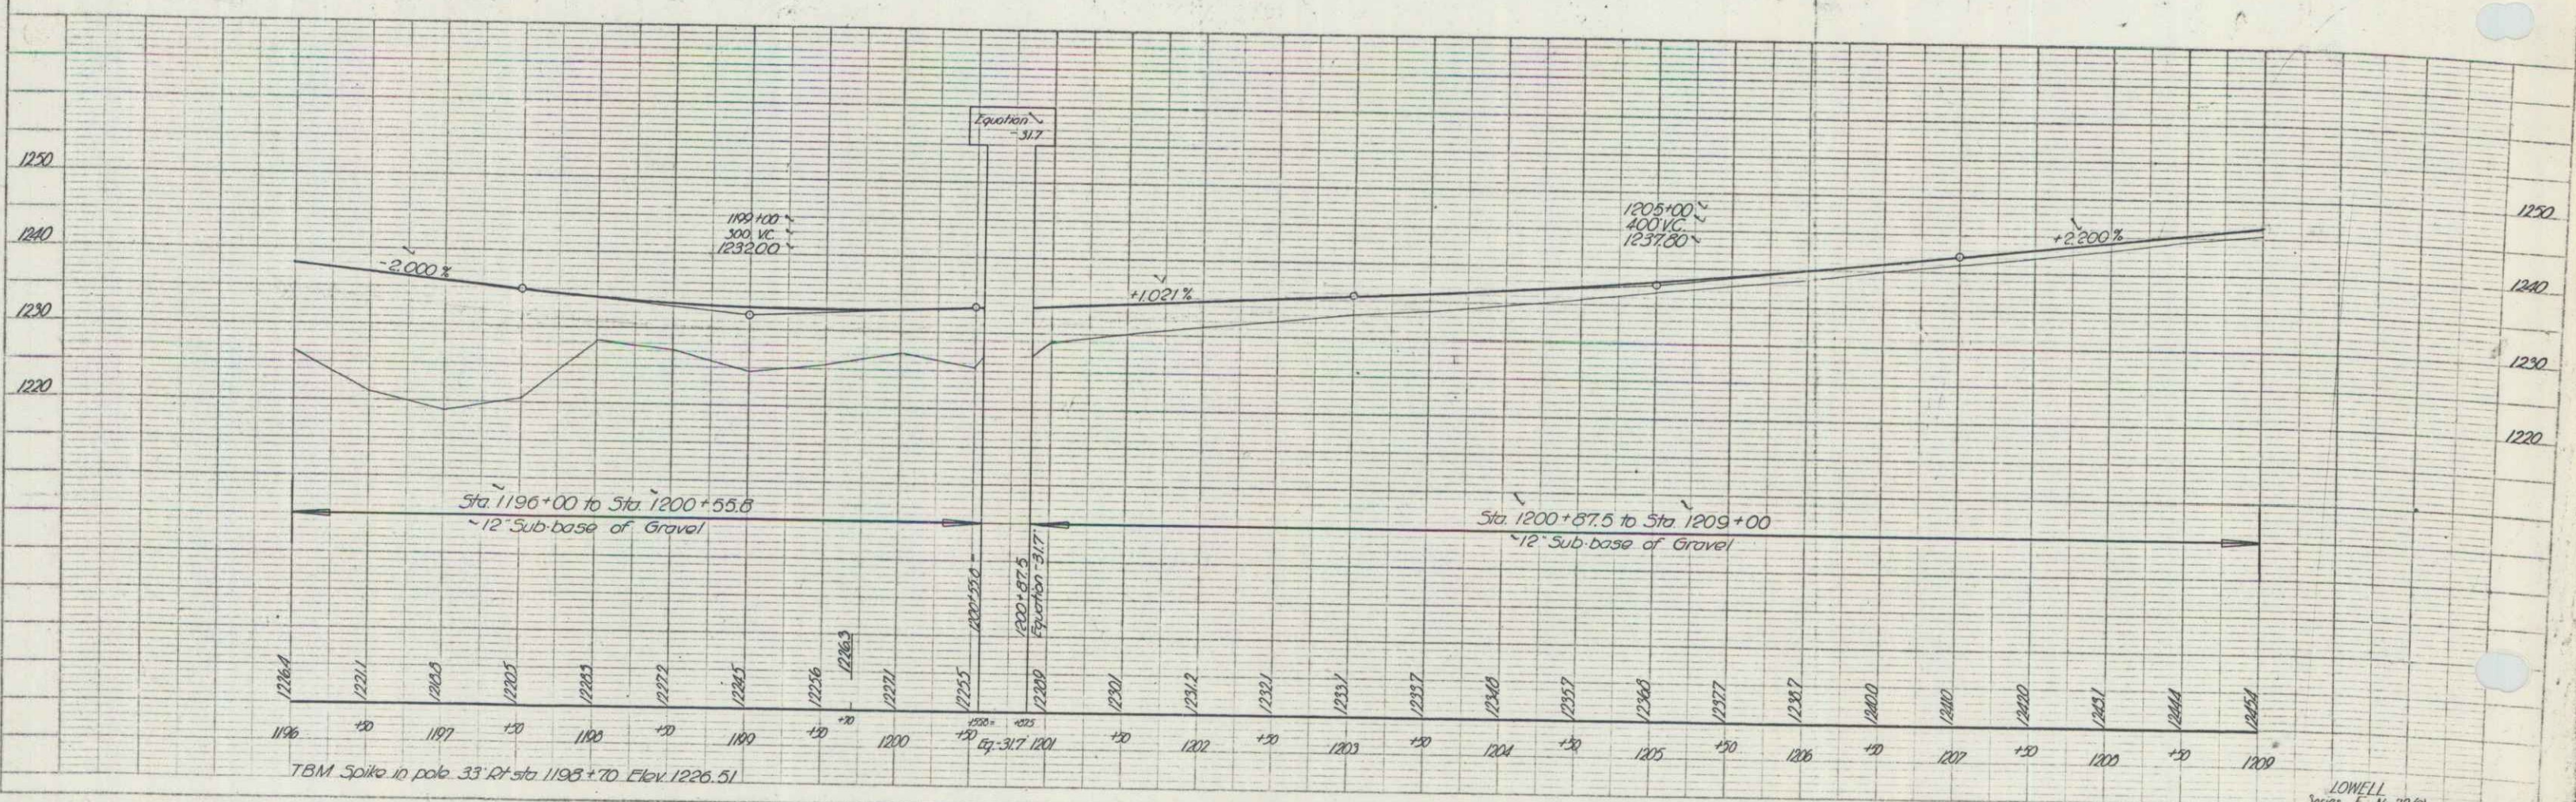 


POST WAR F A PRIMARY

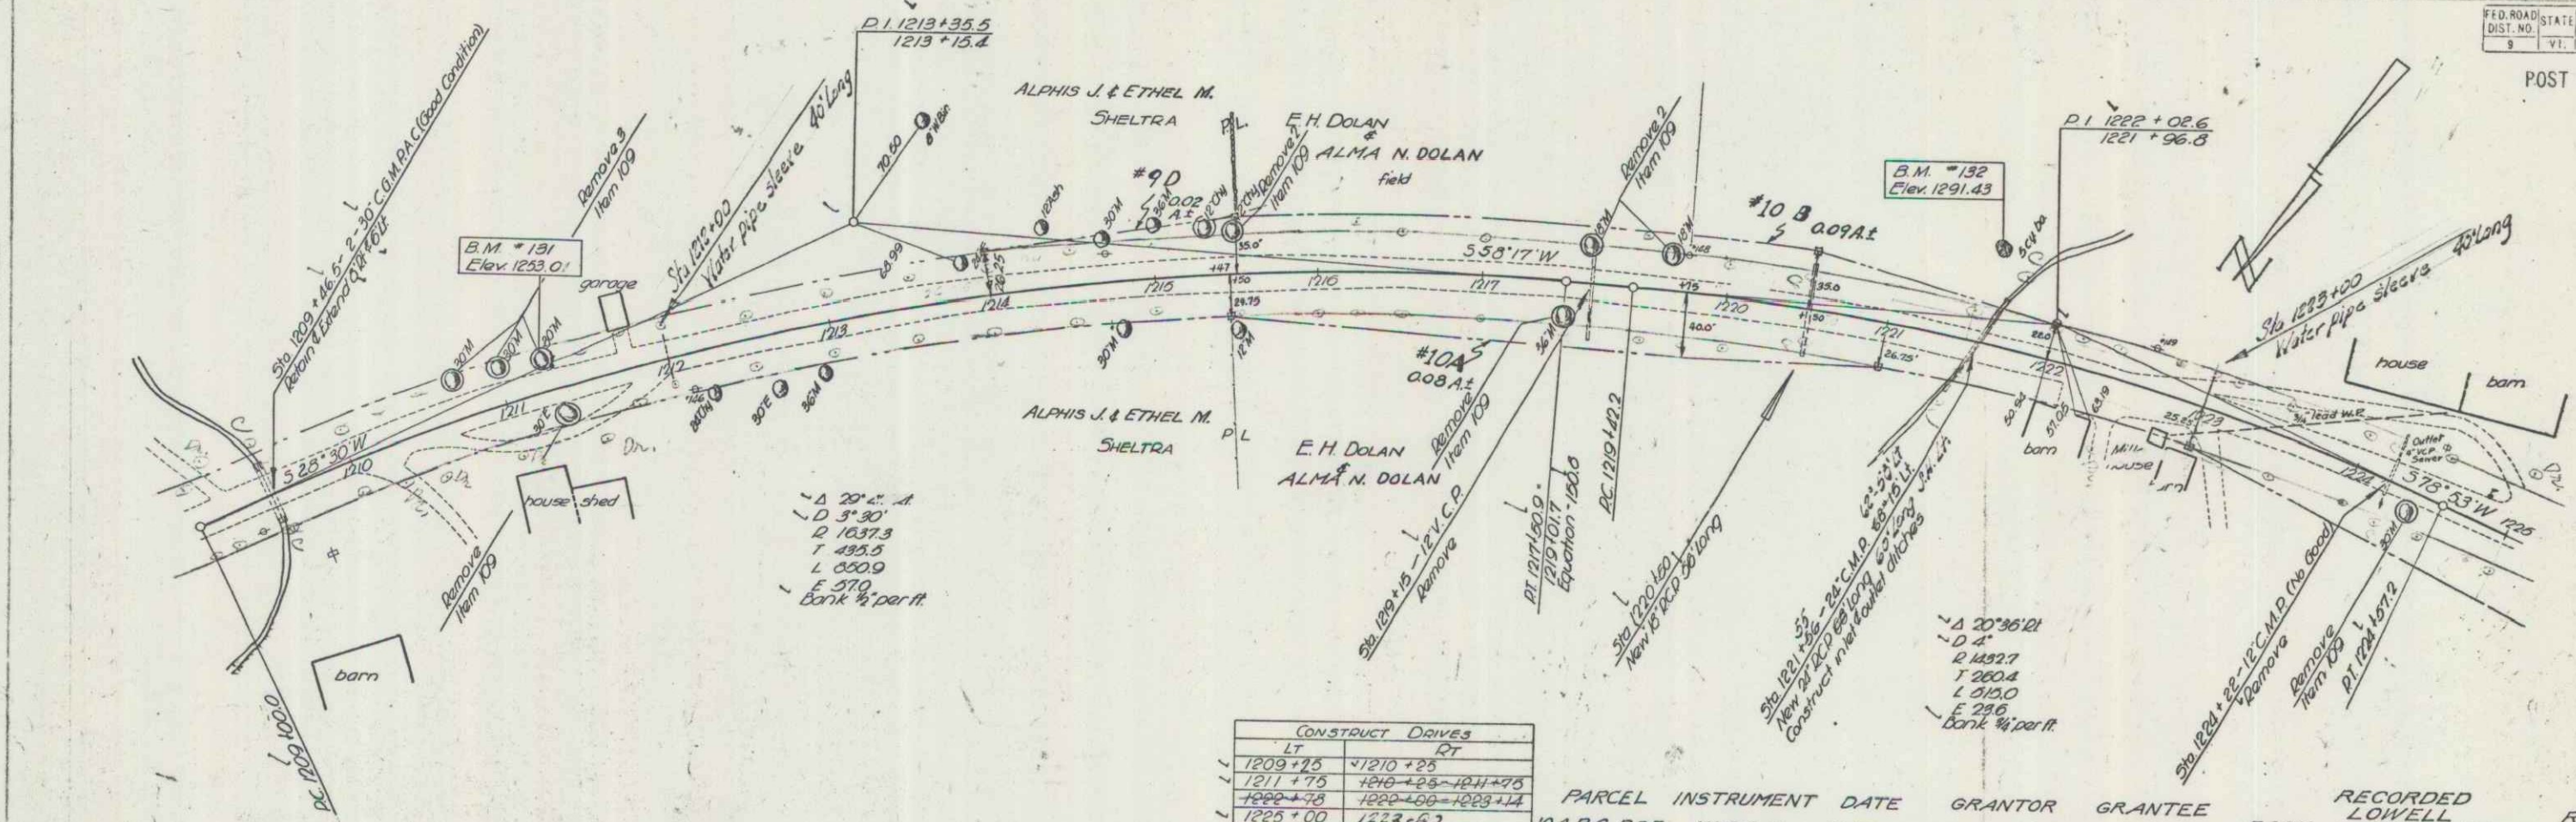

CONSTRUCT DRIVES			
LT	RT		
1209+75	1210+25		
1211+75	1210+25	1211+75	
1220+50	1220+50	1220+50	
1225+00	1225+00	1225+00	
1225+50	1225+50	1225+50	
1225+50	1225+50	1225+50	

PARCEL INSTRUMENT DATE GRANTOR GRANTEE
 10A,B,C,D,E W.D.O.E. 12-30-48 E.H. & ALMA DOLAN ST OF VT.
 RECORDED LOWELL BOOK 21 PAGE 327-328 DATE 1-3-49 REMARKS SEE SHEET 29

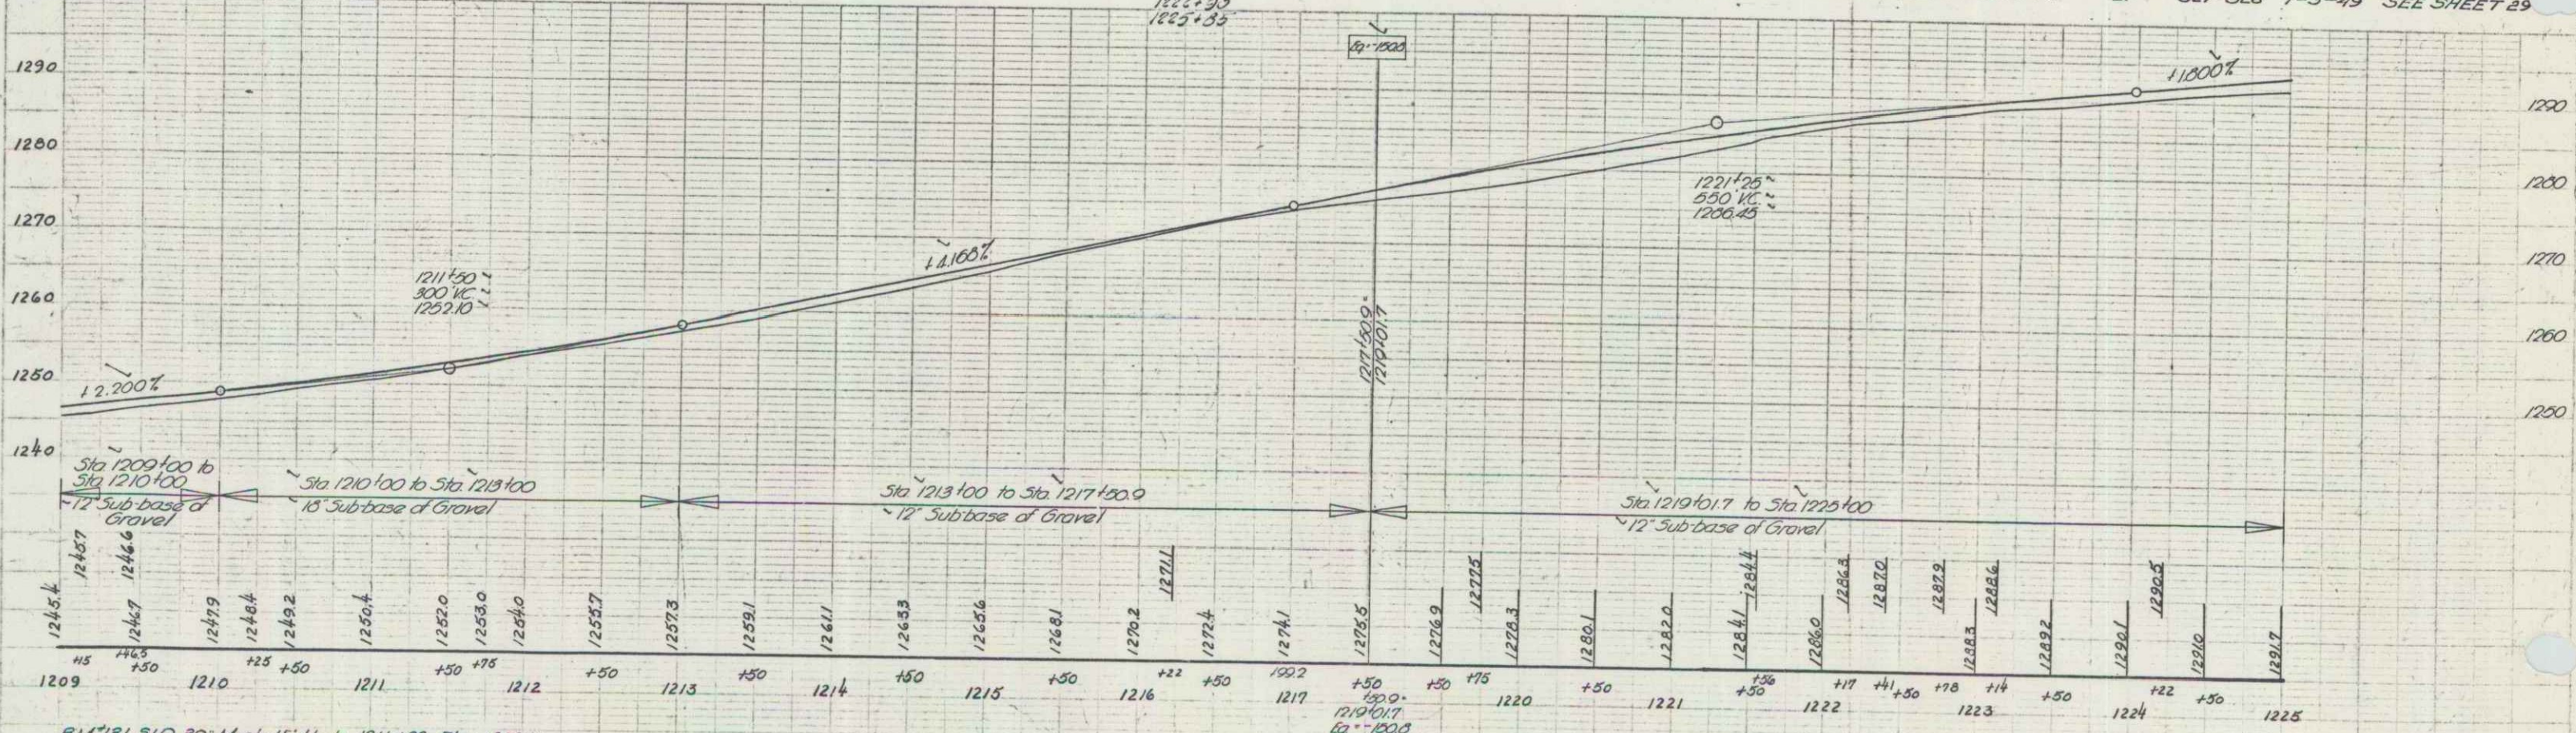

BM 131 S 1/2 30' Maple 15' Lt sta. 1211+23 Elev. 1253.01
 BM 132 Spot on 5 cy boulder 54' Lt sta. 1221+59 Elev. 1291.43

LOWELL
 Series F No. 7979
 Sheet 28 of 29 Sheets

3-49
 Spaulding
 Rogers
 9-49
 10-49
 11-49
 12-49
 1-50
 2-50
 3-50
 4-50
 5-50
 6-50
 7-50
 8-50
 9-50
 10-50
 11-50
 12-50
 1-51
 2-51
PLAN
 DATE: 12/1/46
 DRAWN BY: Houghton
 NO. 5146

PROFILE
 DATE: 12/1/46
 DRAWN BY: Houghton
 NO. 348

