

INDEX OF SHEETS

SHEET NO.	TITLE PAGE	GRAVEL MIXED-IN-PLACE SURFACE COURSE
1	TYPICAL CROSS-SECTION OF IMPROVEMENT	
2	SHARPENING AND WIDENING TABLE	
3	PLAN AND PROFILE	
4	24-25 STRUCTURE SHEET (3-28) PIPE CULV.	
5	26 " " " (3-29) BOX CULV.	
6	27 " " " (3-30) GUARD RAIL	
7	28 " " " (3-31) BRIDGE, SIGNS & LIGHTS	
8	29-30 STD. CULVERT SHEET (3-31)	
9	31-32 CROSS-SECTIONS	

STANDARD SHEETS 3-28 & 3-29 SUBMITTED TO THE CHIEF ENGINEER ON MAY 16, 1933.

STANDARD SHEET 3-30 SUBMITTED TO THE CHIEF ENGINEER ON AUG 15, 1933.


STATE OF VERMONT
STATE HIGHWAY DEPARTMENT

PLAN AND PROFILE OF PROPOSED
STATE HIGHWAY
NATIONAL RECOVERY HIGHWAYS

TOWN OF MORRISTOWN

WATERBURY-MORRISVILLE ROAD
FROM STOWE-MORRISTOWN TOWN LINE
NORTHEASTERLY TO THE MORRISVILLE
VILLAGE LIMITS.

LENG. OF PROJ. = 24,585.9 FT. = 4.656 MI.

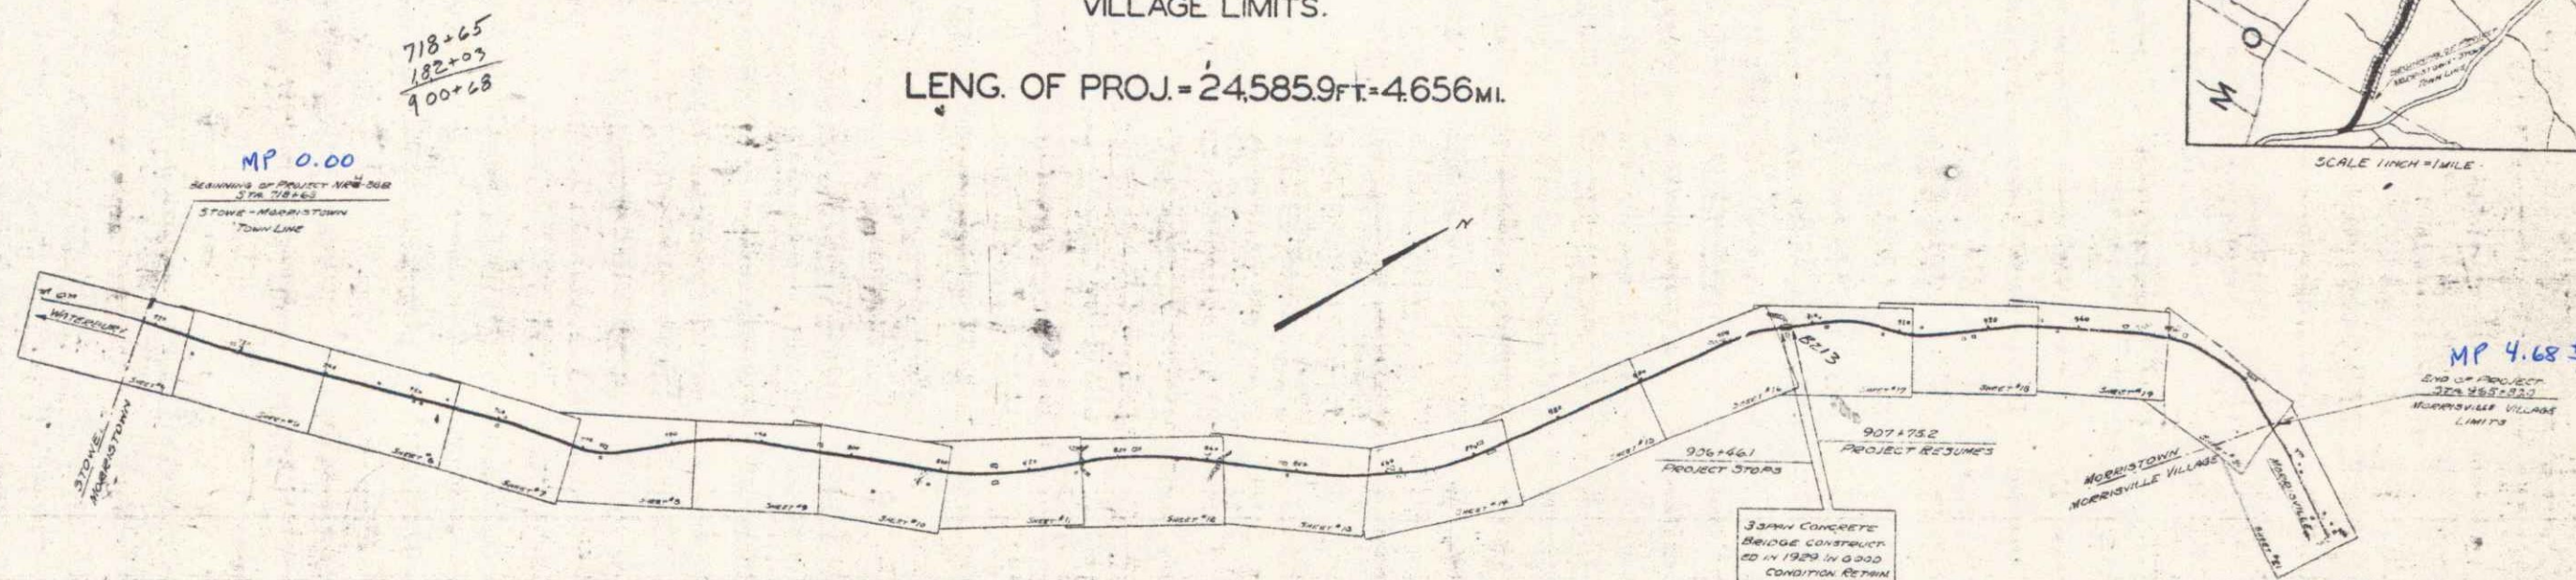

CONVENTIONAL SIGNS

COUNTY LINE	GROUND ELEVATION
TOWN LINE	PENCE LINE
STONE WALL	UNFENCED PROPERTY
RAILROAD	RAILROAD
RETAINING WALL	CENTER LINE
CULVERT	SURVEY LINE
DROP INLET	TROLLEY POLE
POWER POLE	TELEPHONE POLE
TREES	HEDGE

GROUND ELEVATION	BATH
GRADE ELEVATION	DATE

CURVE DATA	
DEFLECTION ANGLE	Δ
DEGREE OF CURVE	D
RADIUS OF CURVE	R
TANGENT DISTANCE	T
LENGTH OF CURVE	L
EXTERNAL DISTANCE	E
POINT OF INTERSECTION	P. I.
POINT OF CURVE	P. C.
POINT ON TANGENT	P. T.
POINT ON TANGENT	P. O. T.

TOWN: MORRISTOWN
ROUTE: VT 100
PROJECT: N.R.H. 88B
DATE: 09/11/1933
P.N. 000686

RIGHT-OF-WAY DIVISION
TOWN FILE

PERPETUAL
Town of VT. R.C. #100
(To Be Returned To R.O.W. Division)

THESE PLANS ARE SUBJECT TO SUCH REVISIONS AS MAY BE REQUIRED BY THE BUREAU OF PUBLIC ROADS OR THE COMMISSIONER OF HIGHWAYS. CONSTRUCTION IS TO BE CARRIED ON IN ACCORDANCE WITH THE STANDARD ROAD AND BRIDGE SPECIFICATIONS OF 1930 WITH ALL SUBSEQUENT APPROVED REVISIONS AND SUCH SPECIFICATIONS AND SPECIAL PROVISIONS AS ARE SUBMITTED WITH THE PLANS.


MP 0.00-4.68±

RECOMMENDED	DISTRICT ENGINEER
RECOMMENDED FOR APPROVAL	BUREAU OF PUBLIC ROADS
APPROVED	COMMISSIONER OF HIGHWAYS


Project No. N.R.H. 88B

Dist. #6 Plans

POOR ORIGINAL COPY

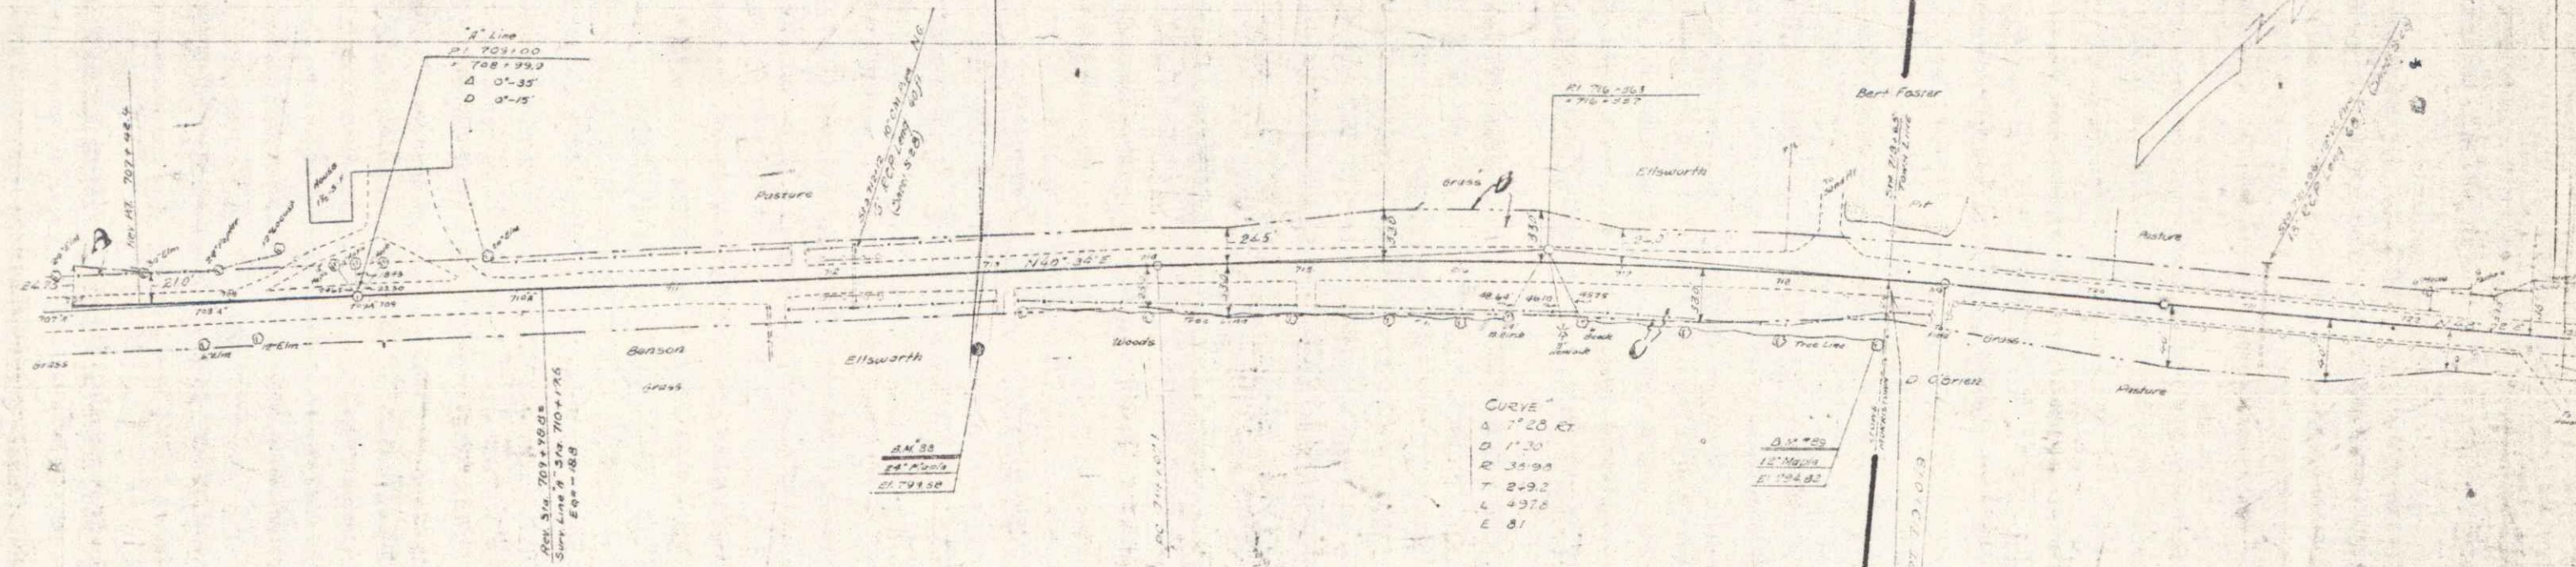


Parcel	Kind of Instrument	Date of Instrument	Grantor	Grantee	Recorded	Remarks
A-B-C	N.D.	9-15-37	PL & MA Ellsworth	Ellsworth	1937	1937

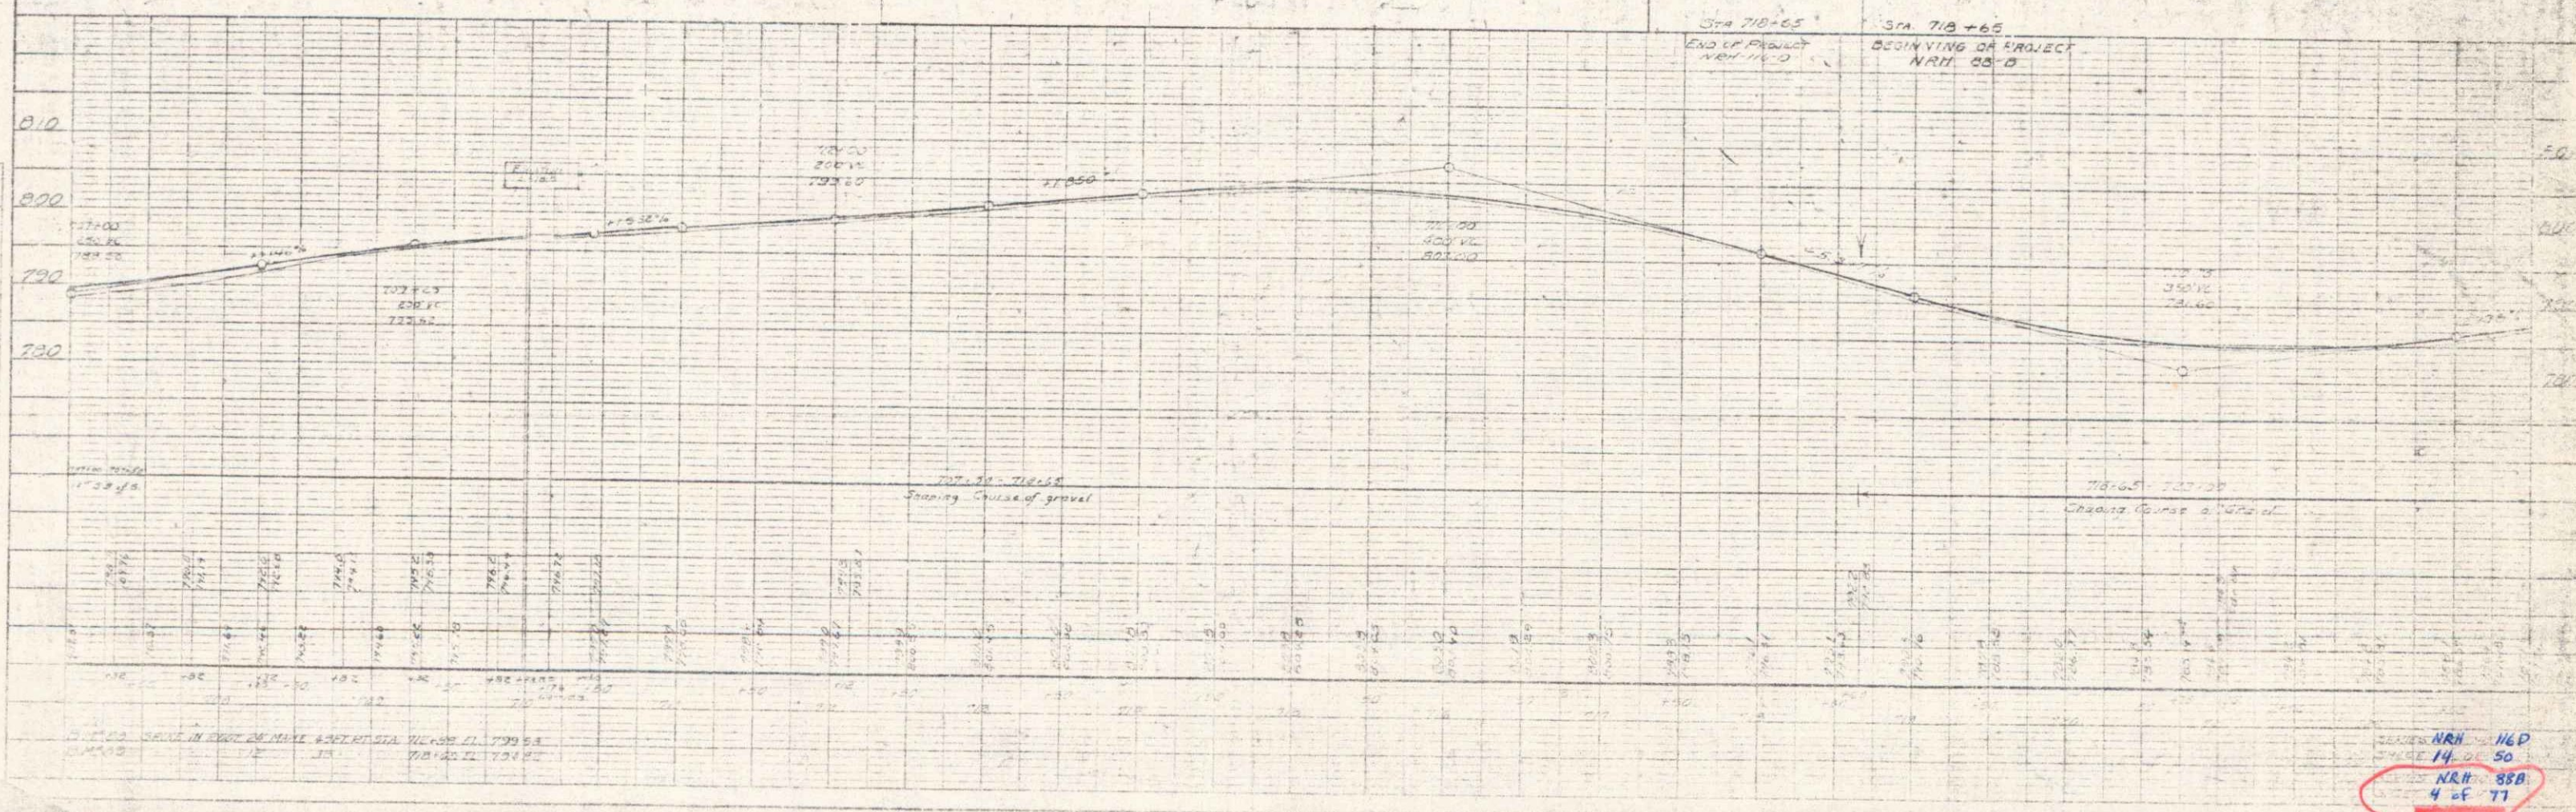


NRH 16D
14 50
NRH 85B
4 25 77

POOR ORIGINAL COPY

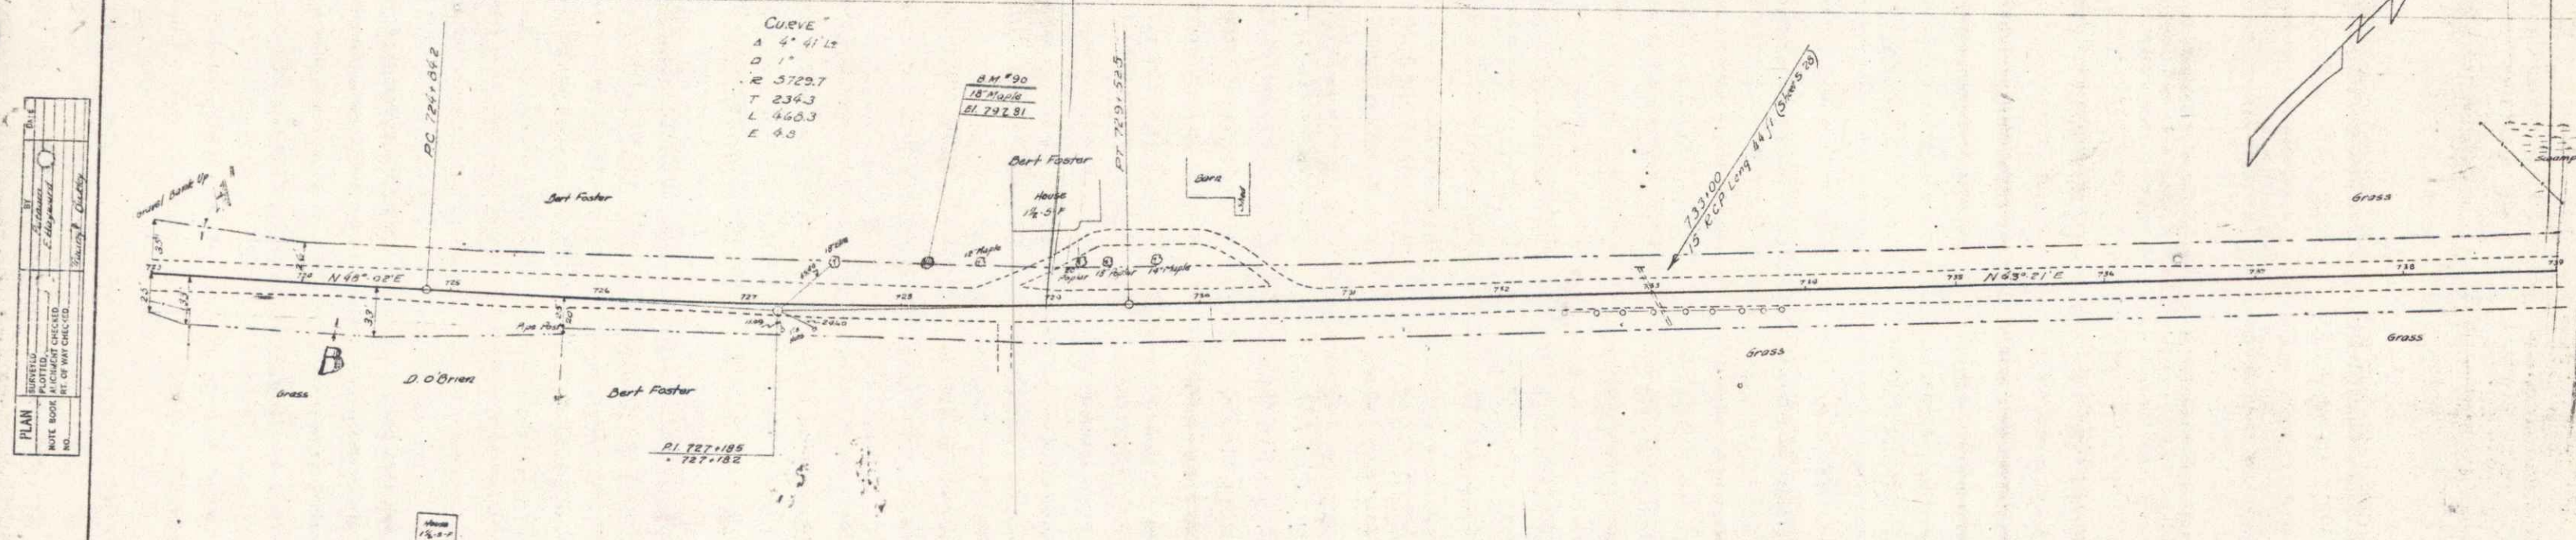

Parcel	Kind of Instrument	Date of Instrument	Grantor.	Grantee	Recorded Month Year Date	Remarks
A-B	Q.C.D.	12-11-33	A.B. O'Brien			
A	Q.C.D.	12-11-33	A.V. Foster	John	+5 20 12-19-33	
				"	+5 23 12-19-33	

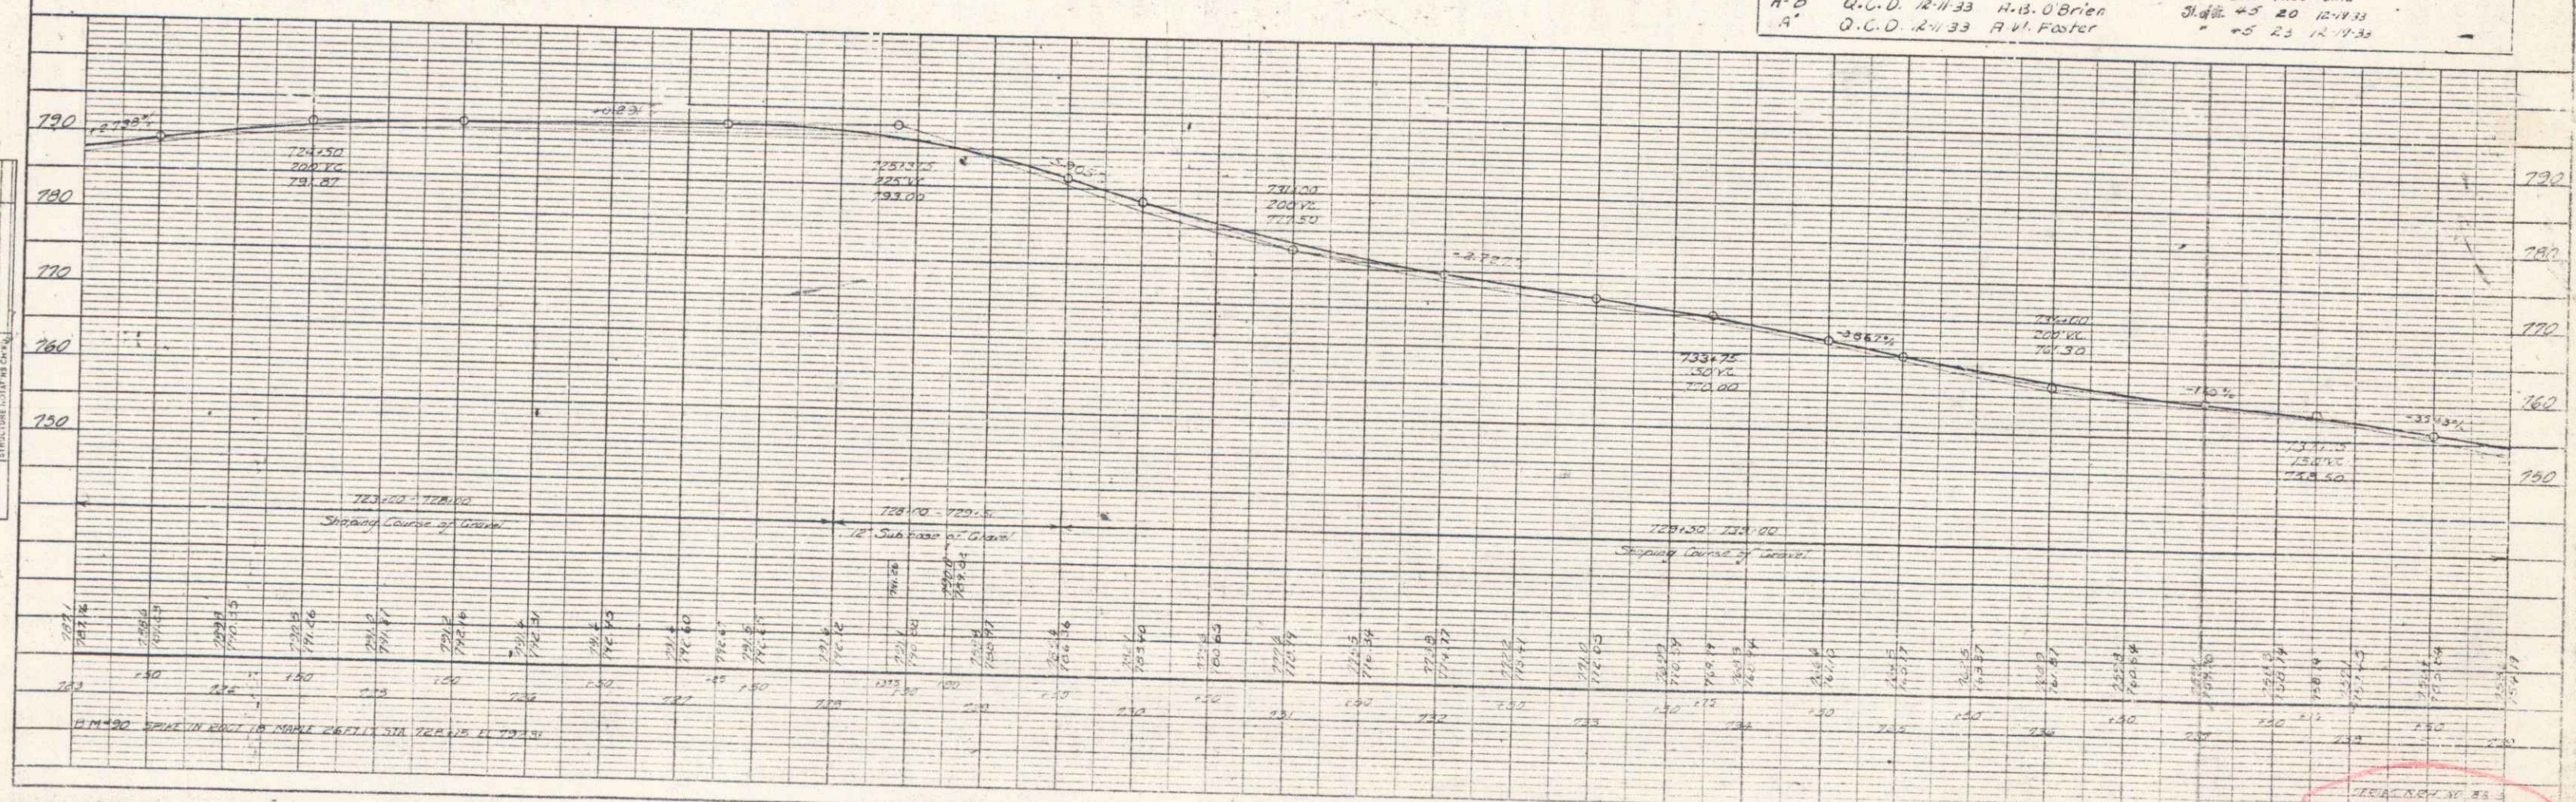


5 OF 77

POOR ORIGINAL COPY

PLAN	DATE	BY
NOTES		
NOTE BOOK		
NO.		

PROFILE	DATE	BY
NOTES		
NOTE BOOK		
NO.		

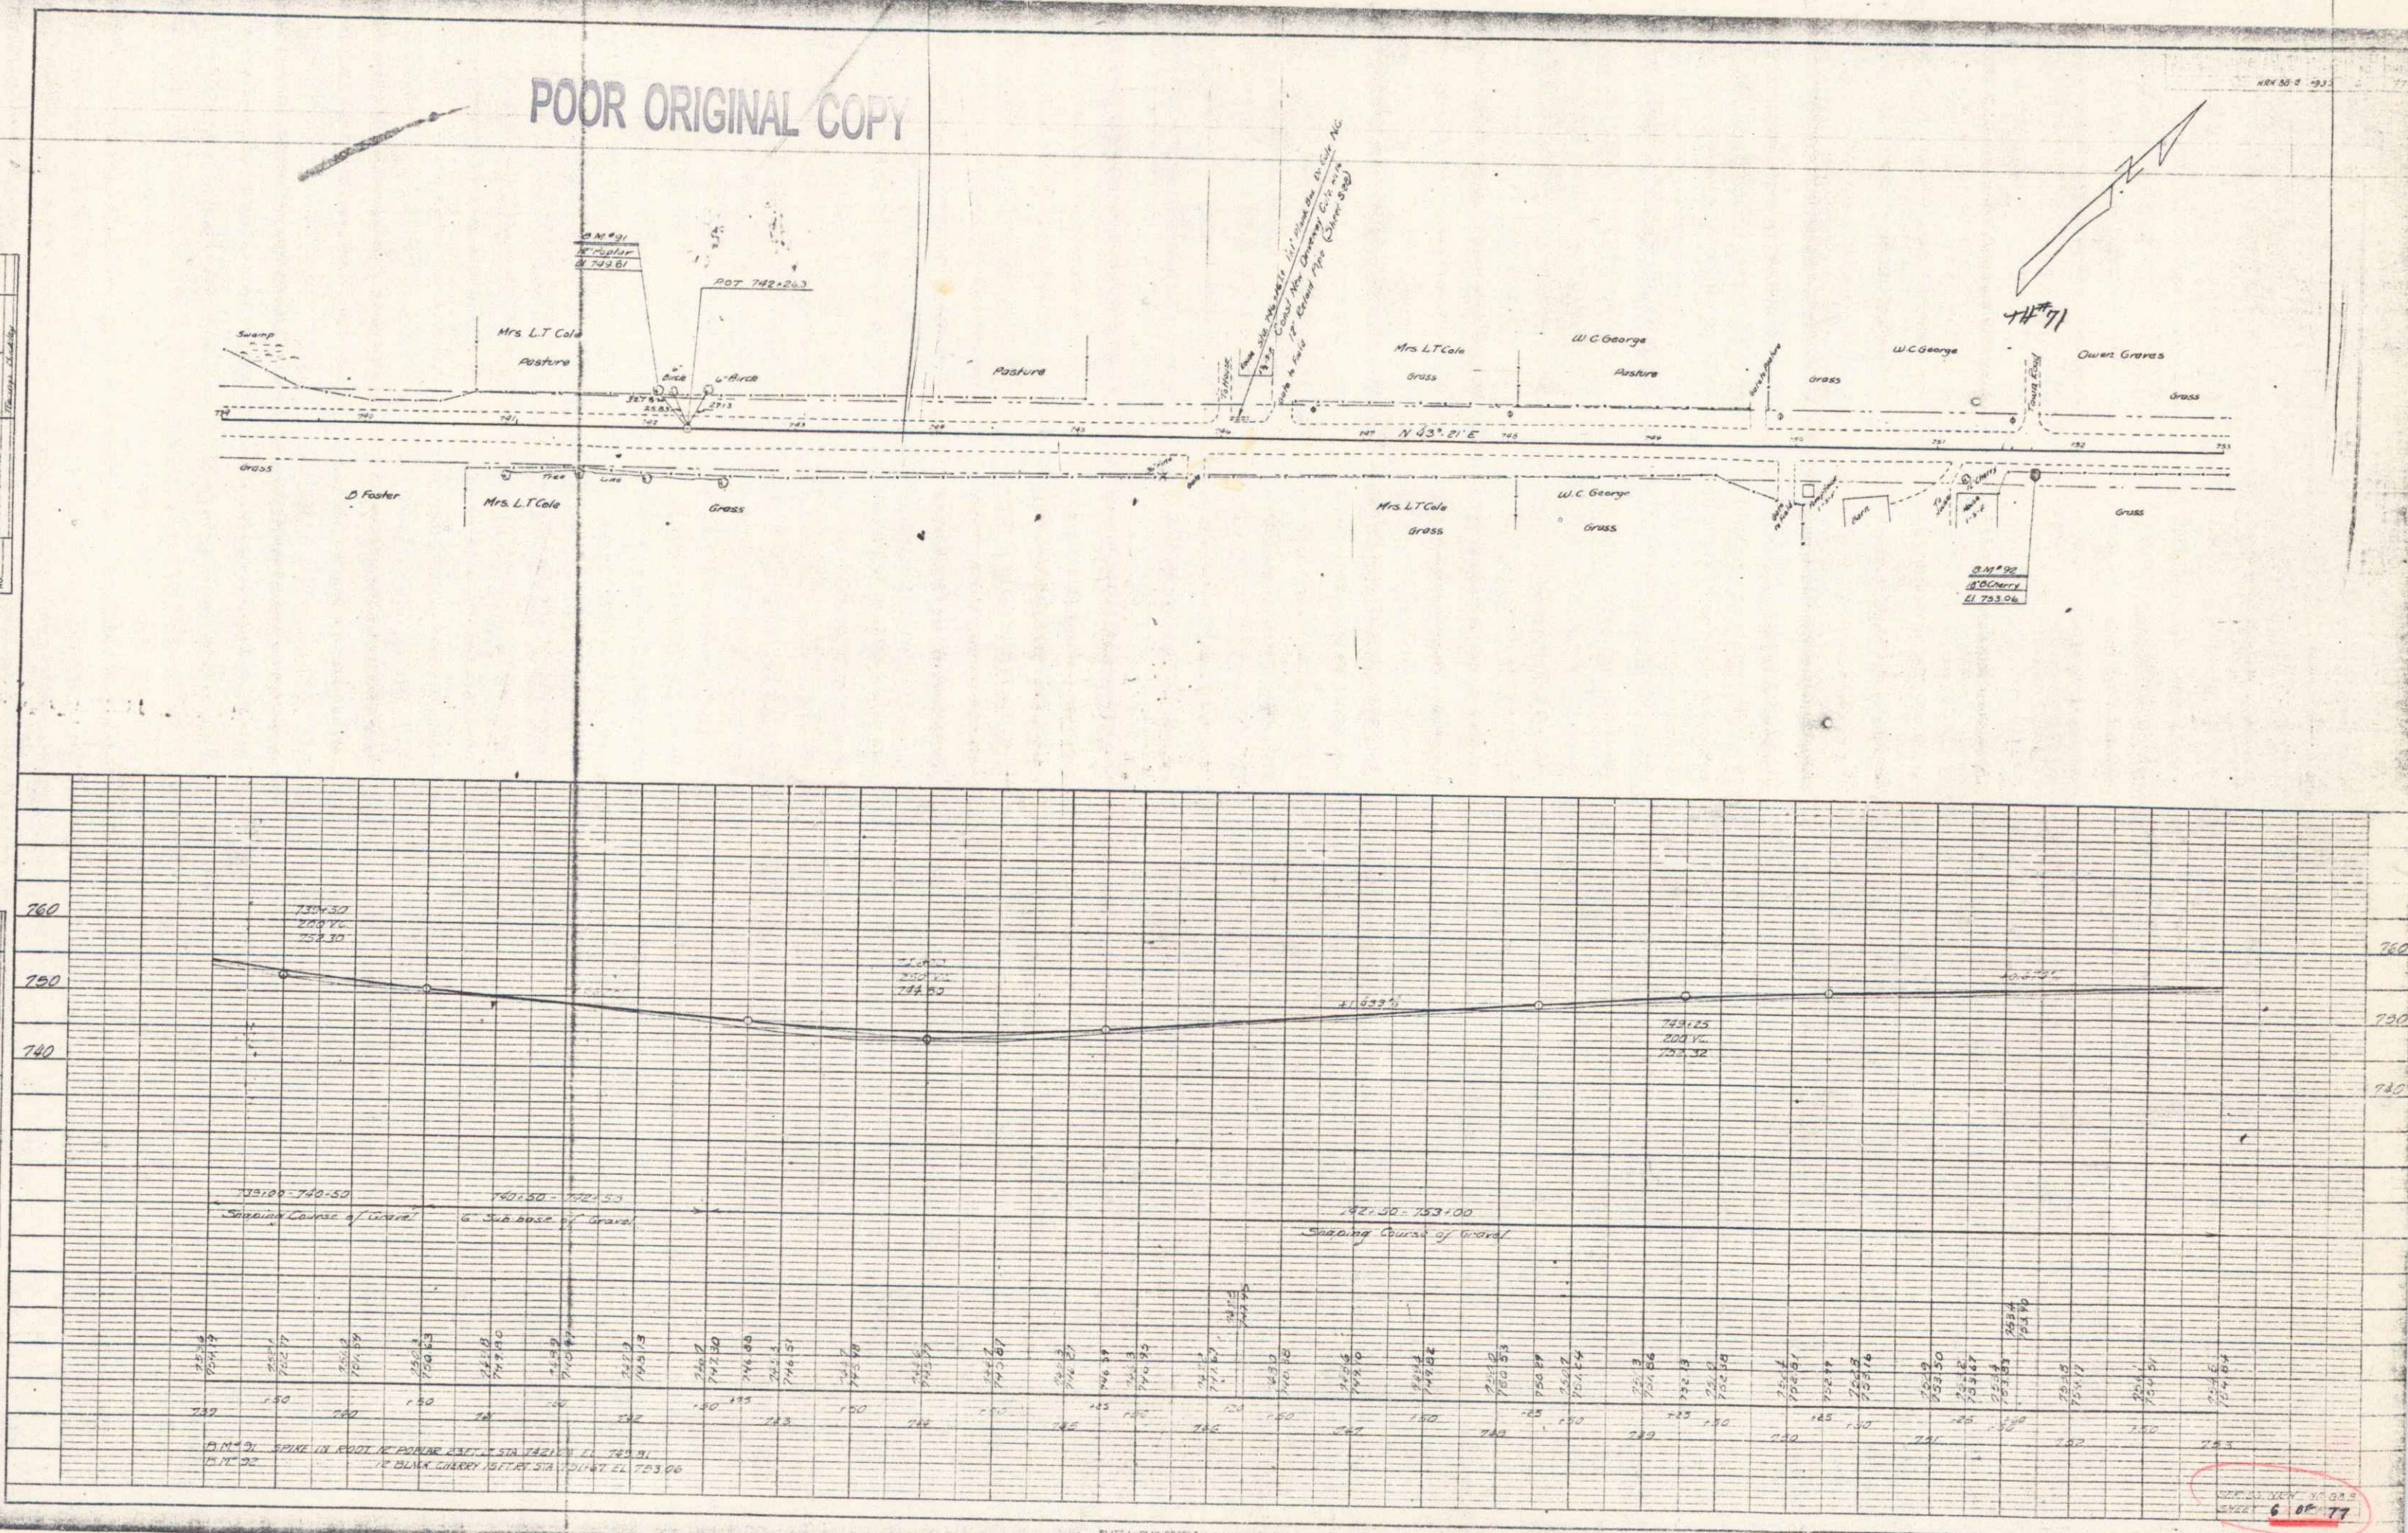

TH^{II} 87

NRH 384 1233 7 1





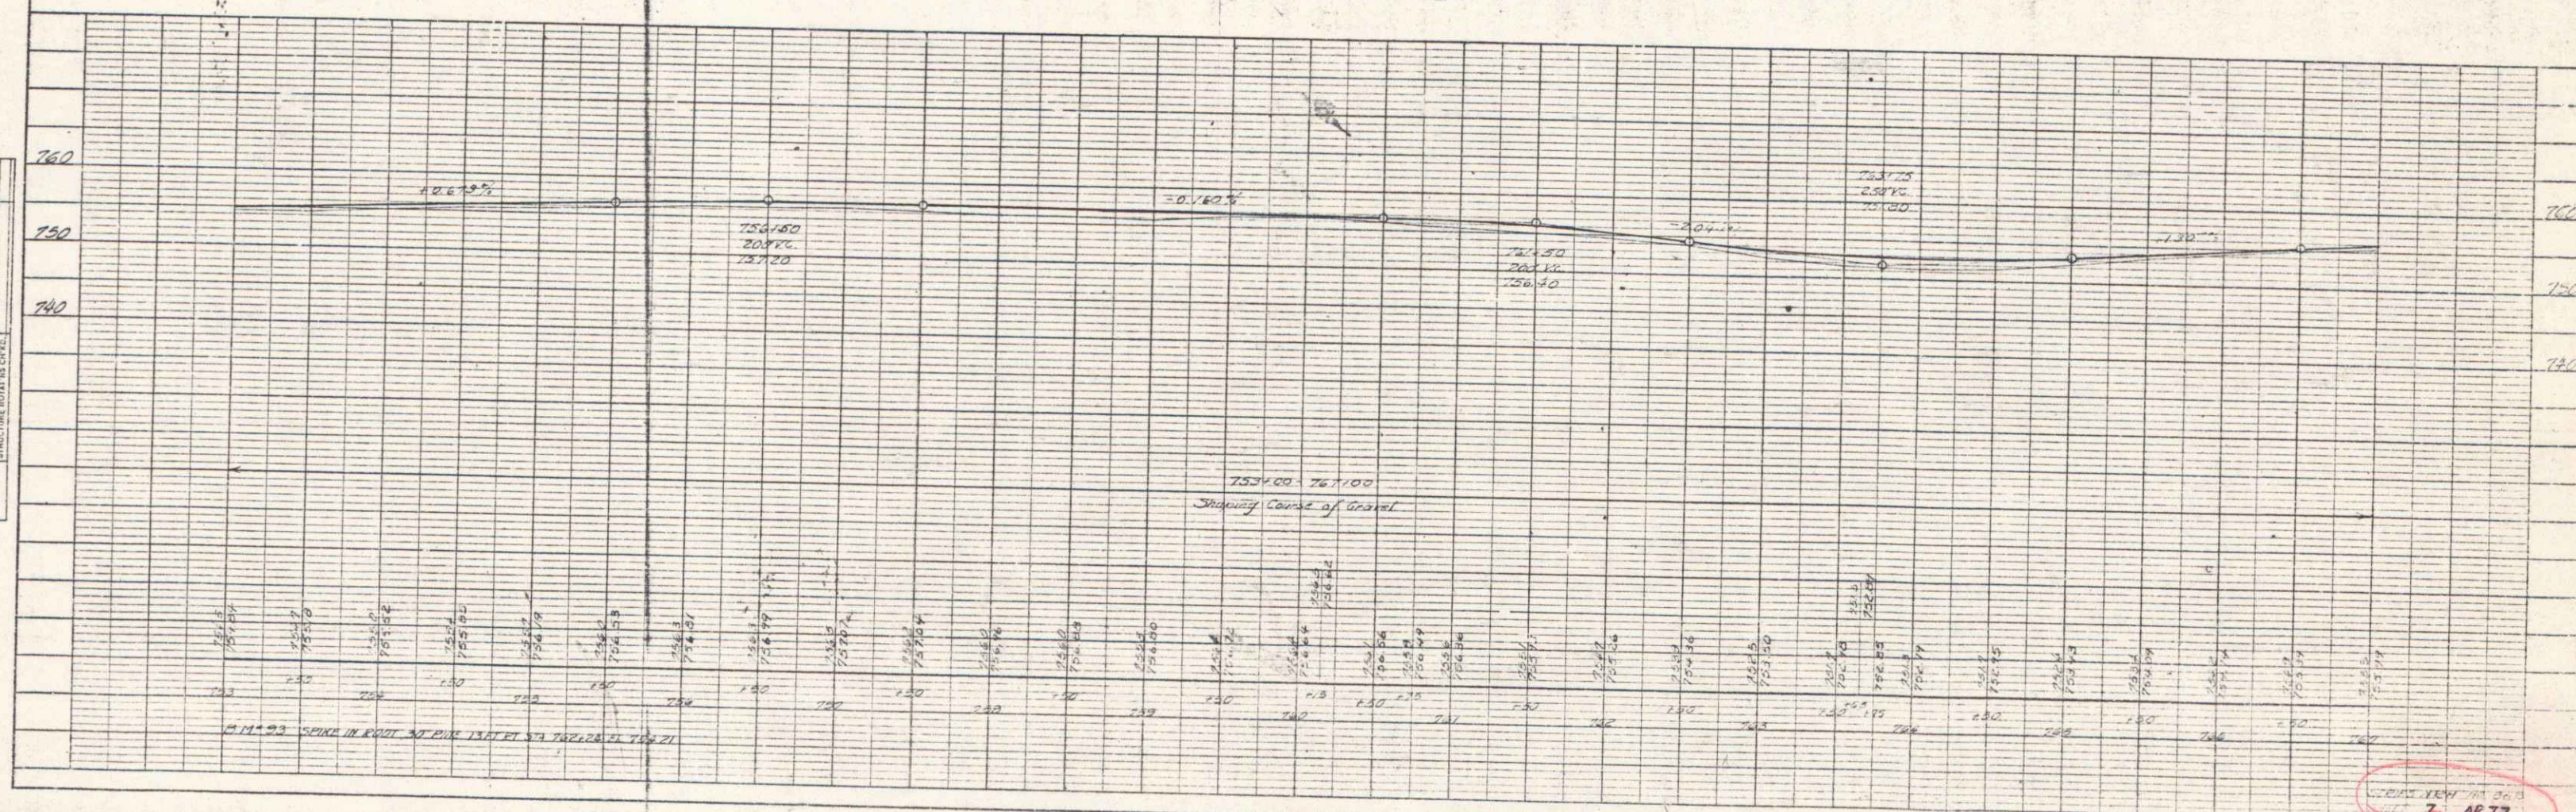




PLATE 1—PLAN-PROFILE. O. P. A. & R. STANDARD



7 0P77

PROF	SUBJECT	BY	DATE
NOTE BOOK	GRADES CHECKED	<i>E. J. Barrett</i>	
NO	B. M. NOTED	<i>Barrett</i>	
	STRUCTURE NOTATING CH. KD.		

 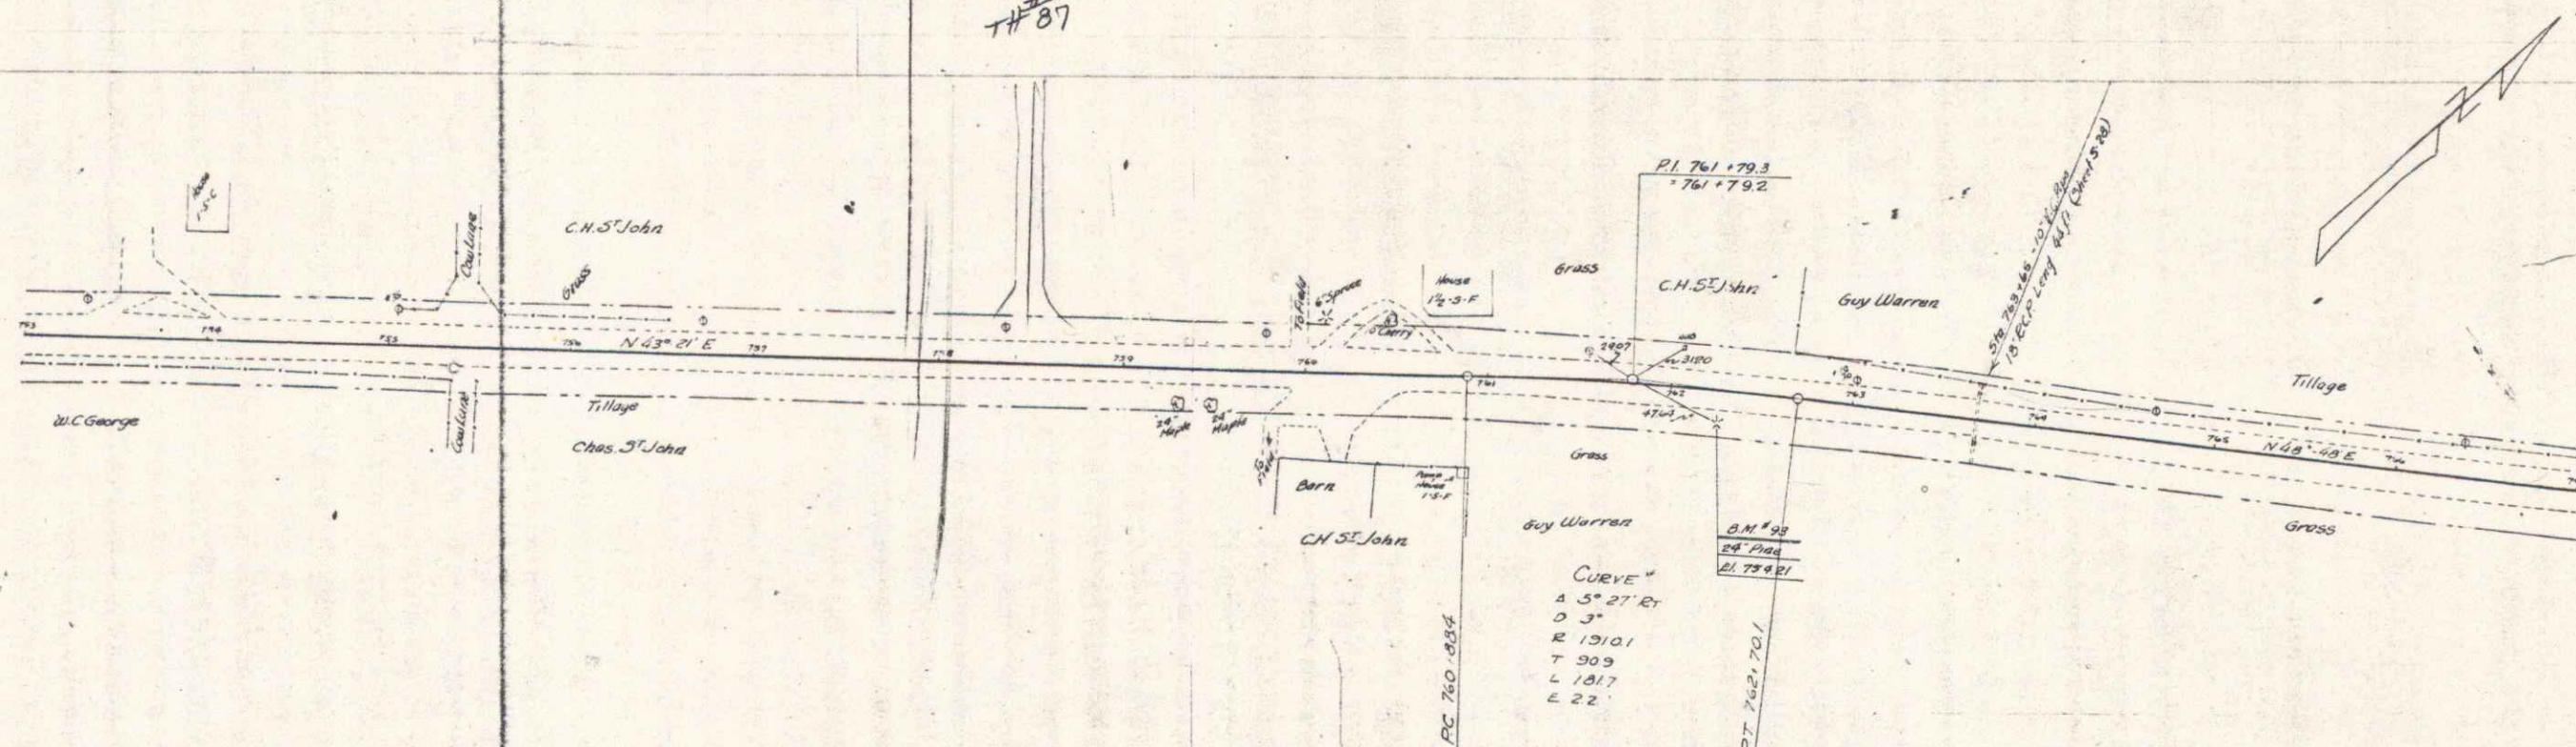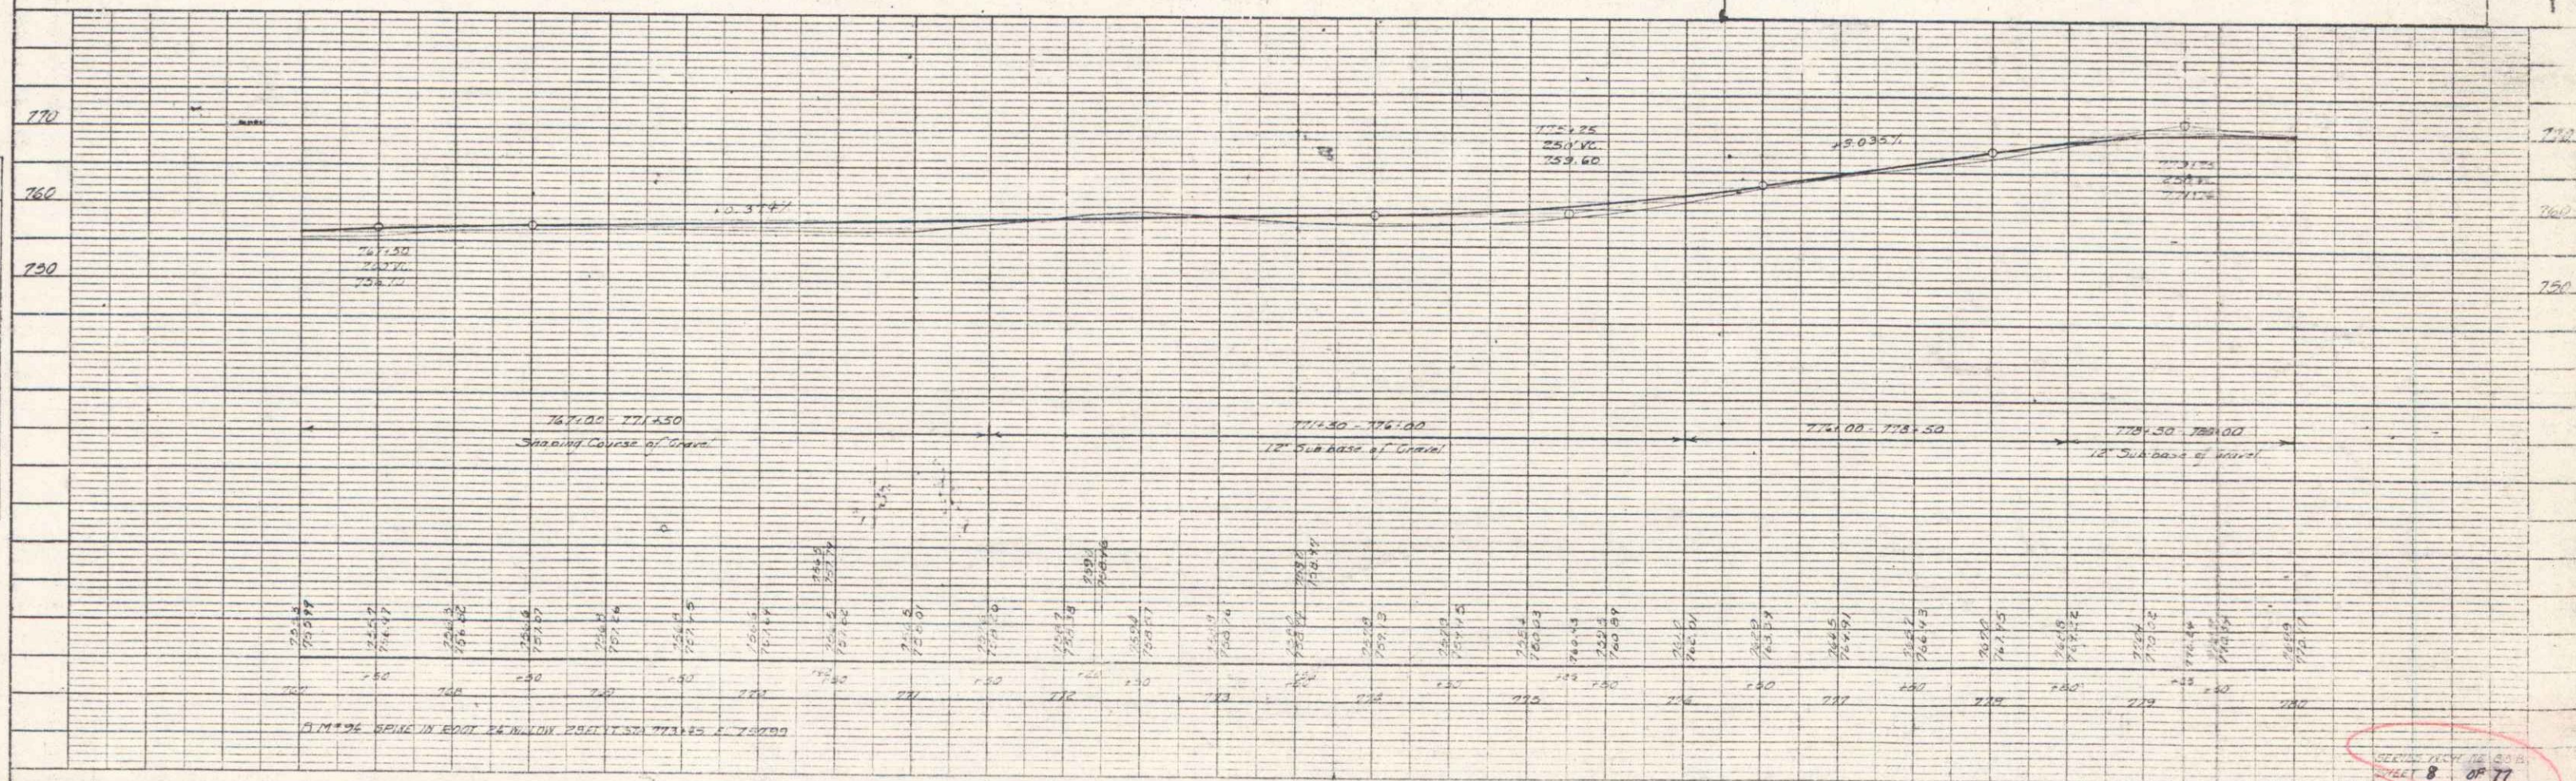 

SHEET 8 OF 77

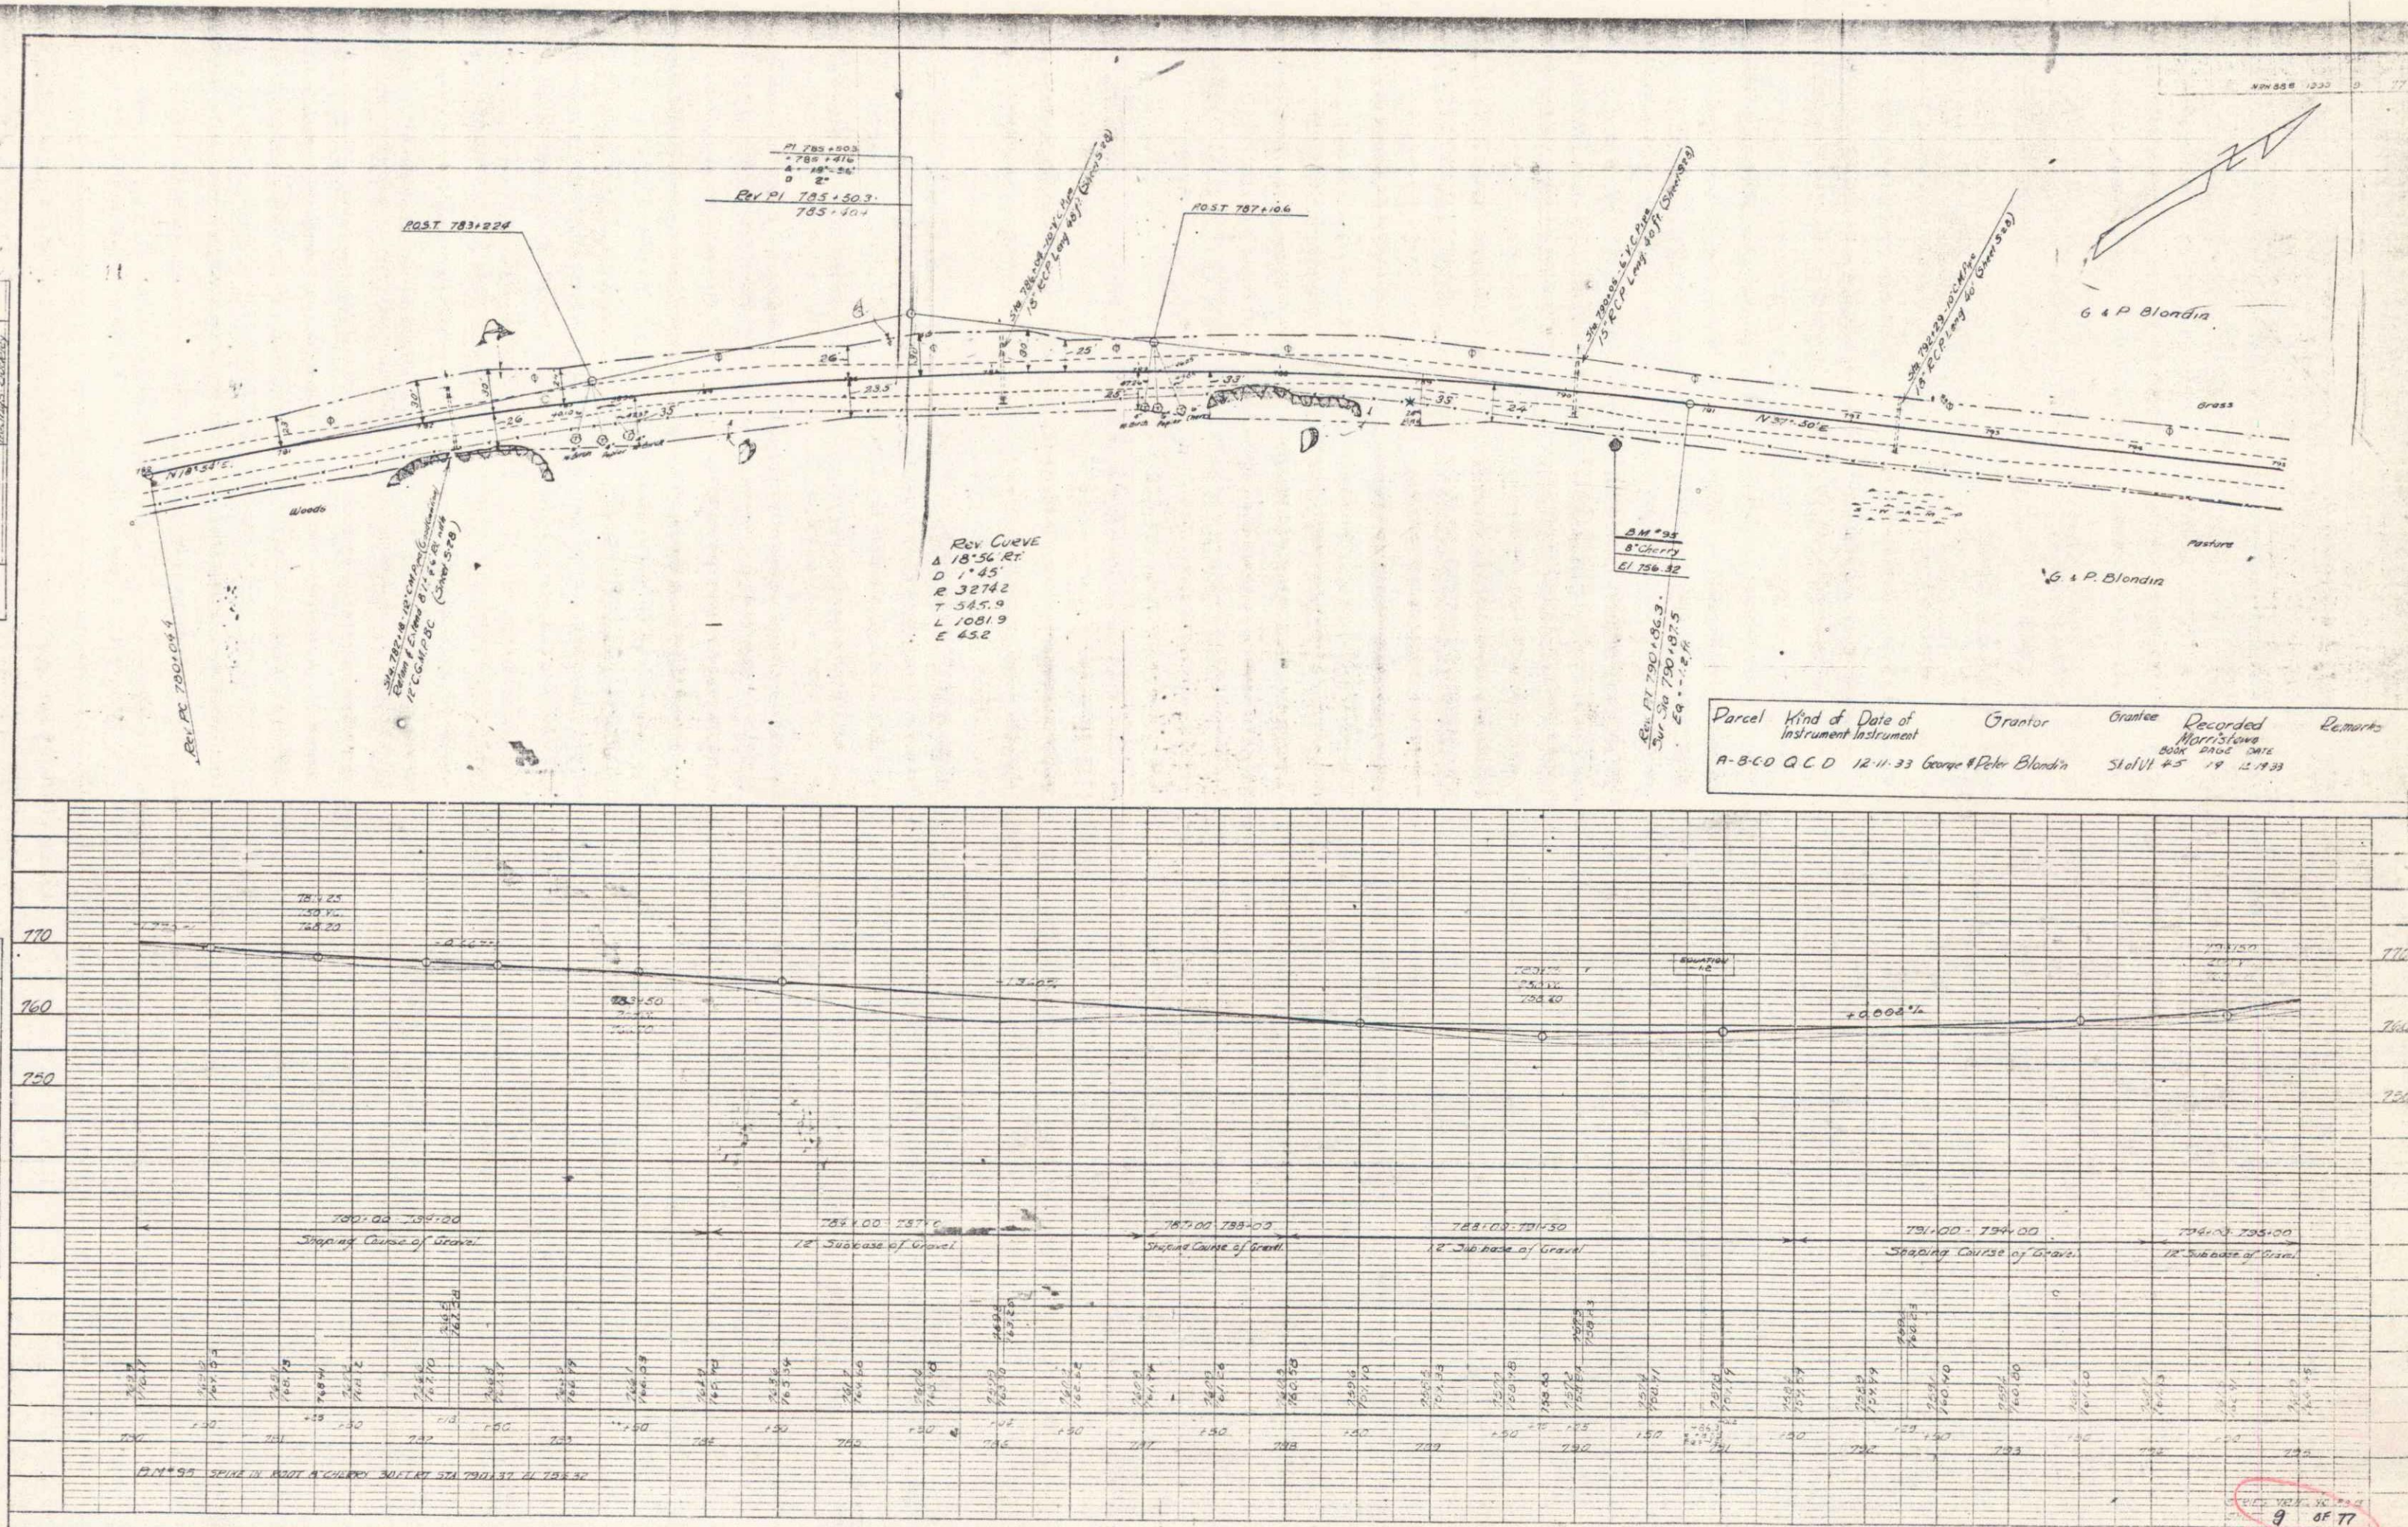 

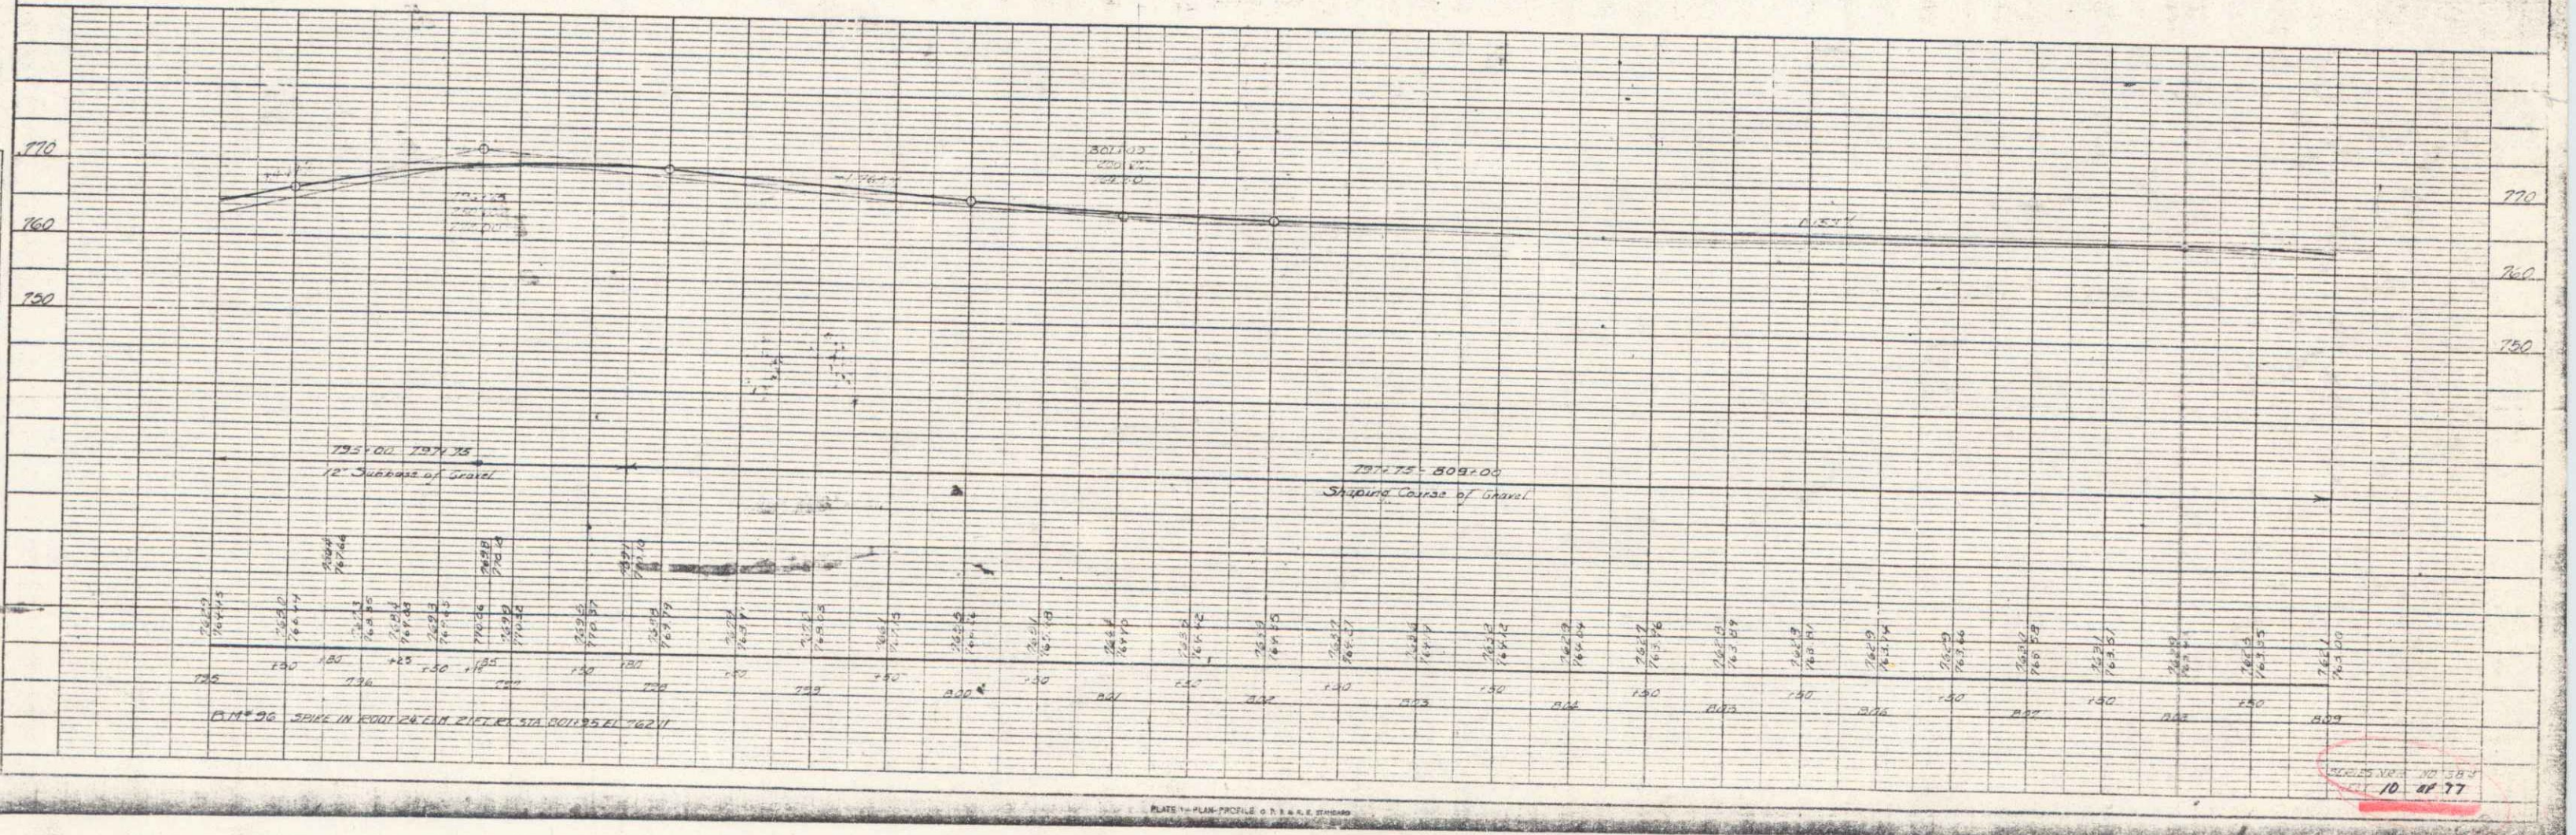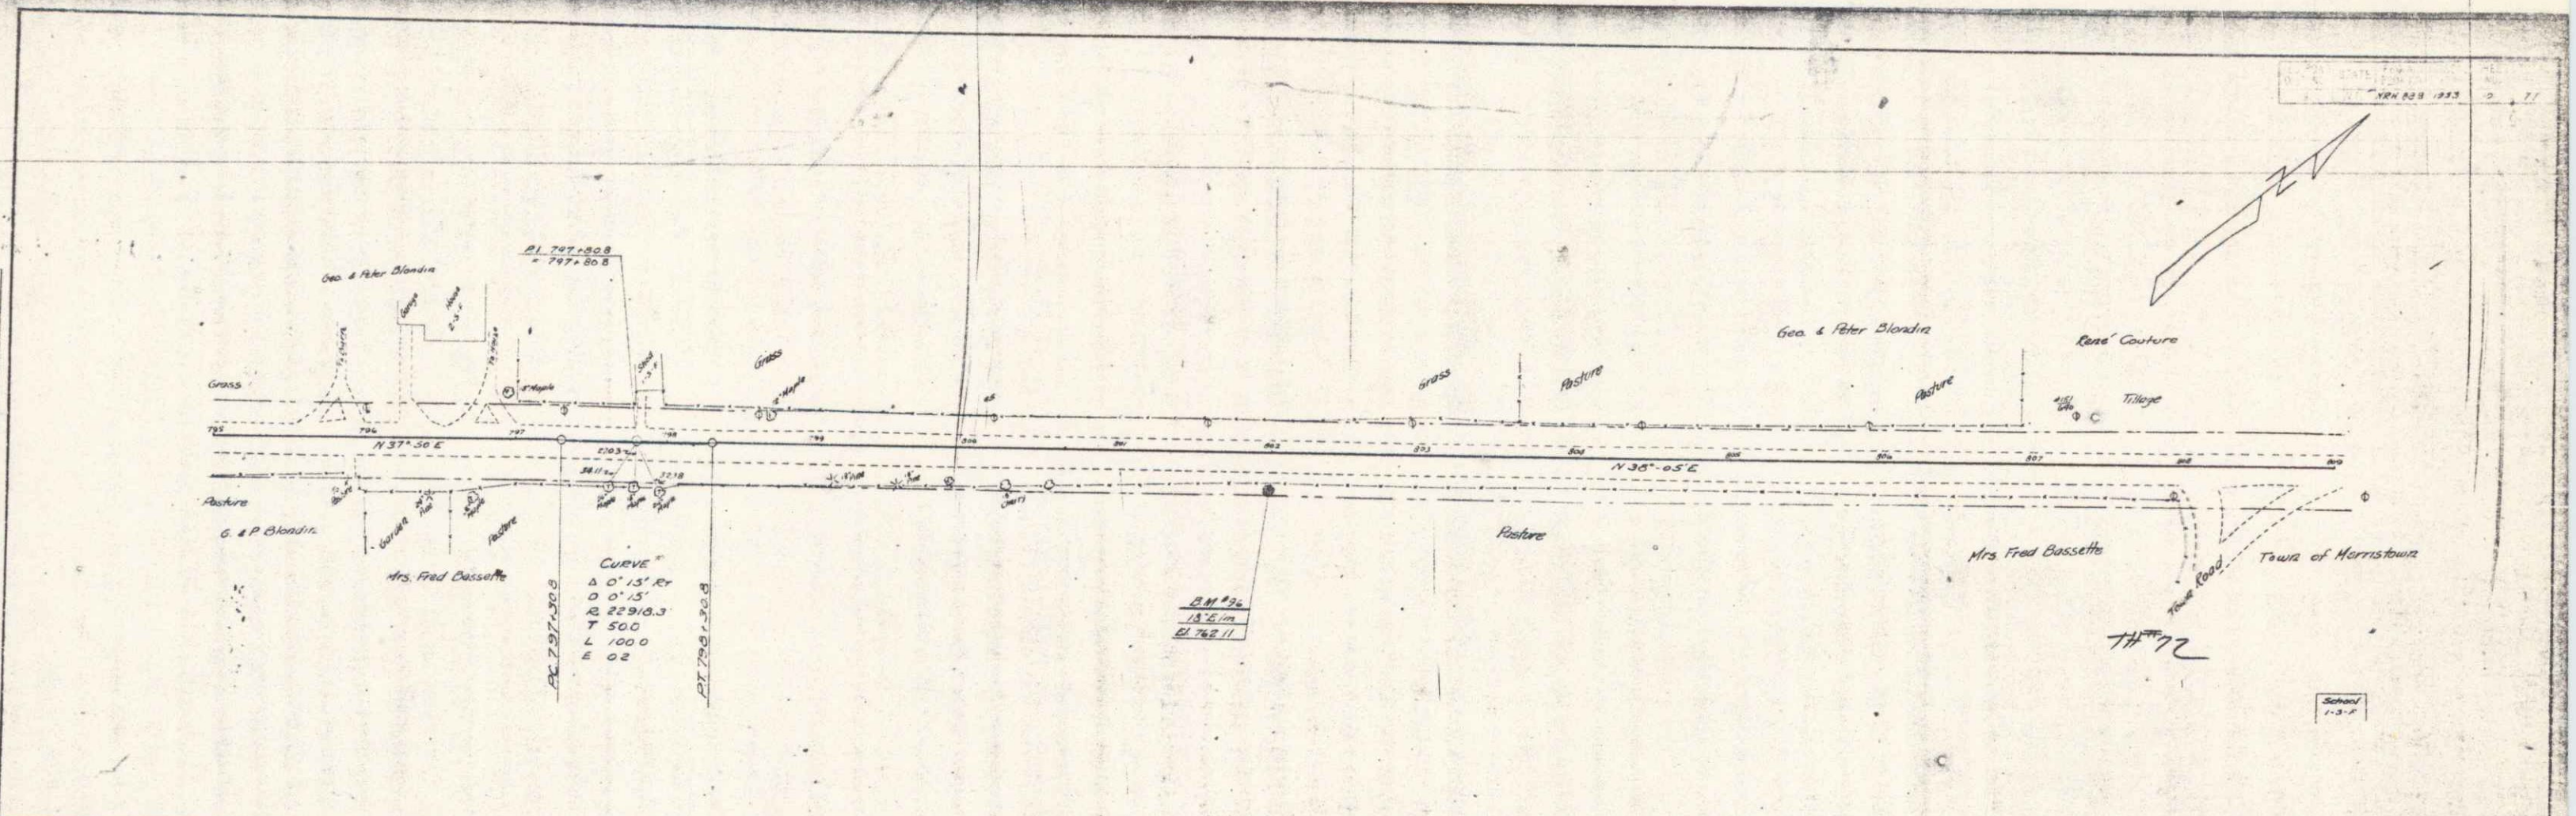

PLAN	DATE	BY	CHECKED
NOTE BOOK			
NO.			

PROFILE	DATE	BY	CHECKED
NOTE BOOK			
NO.			


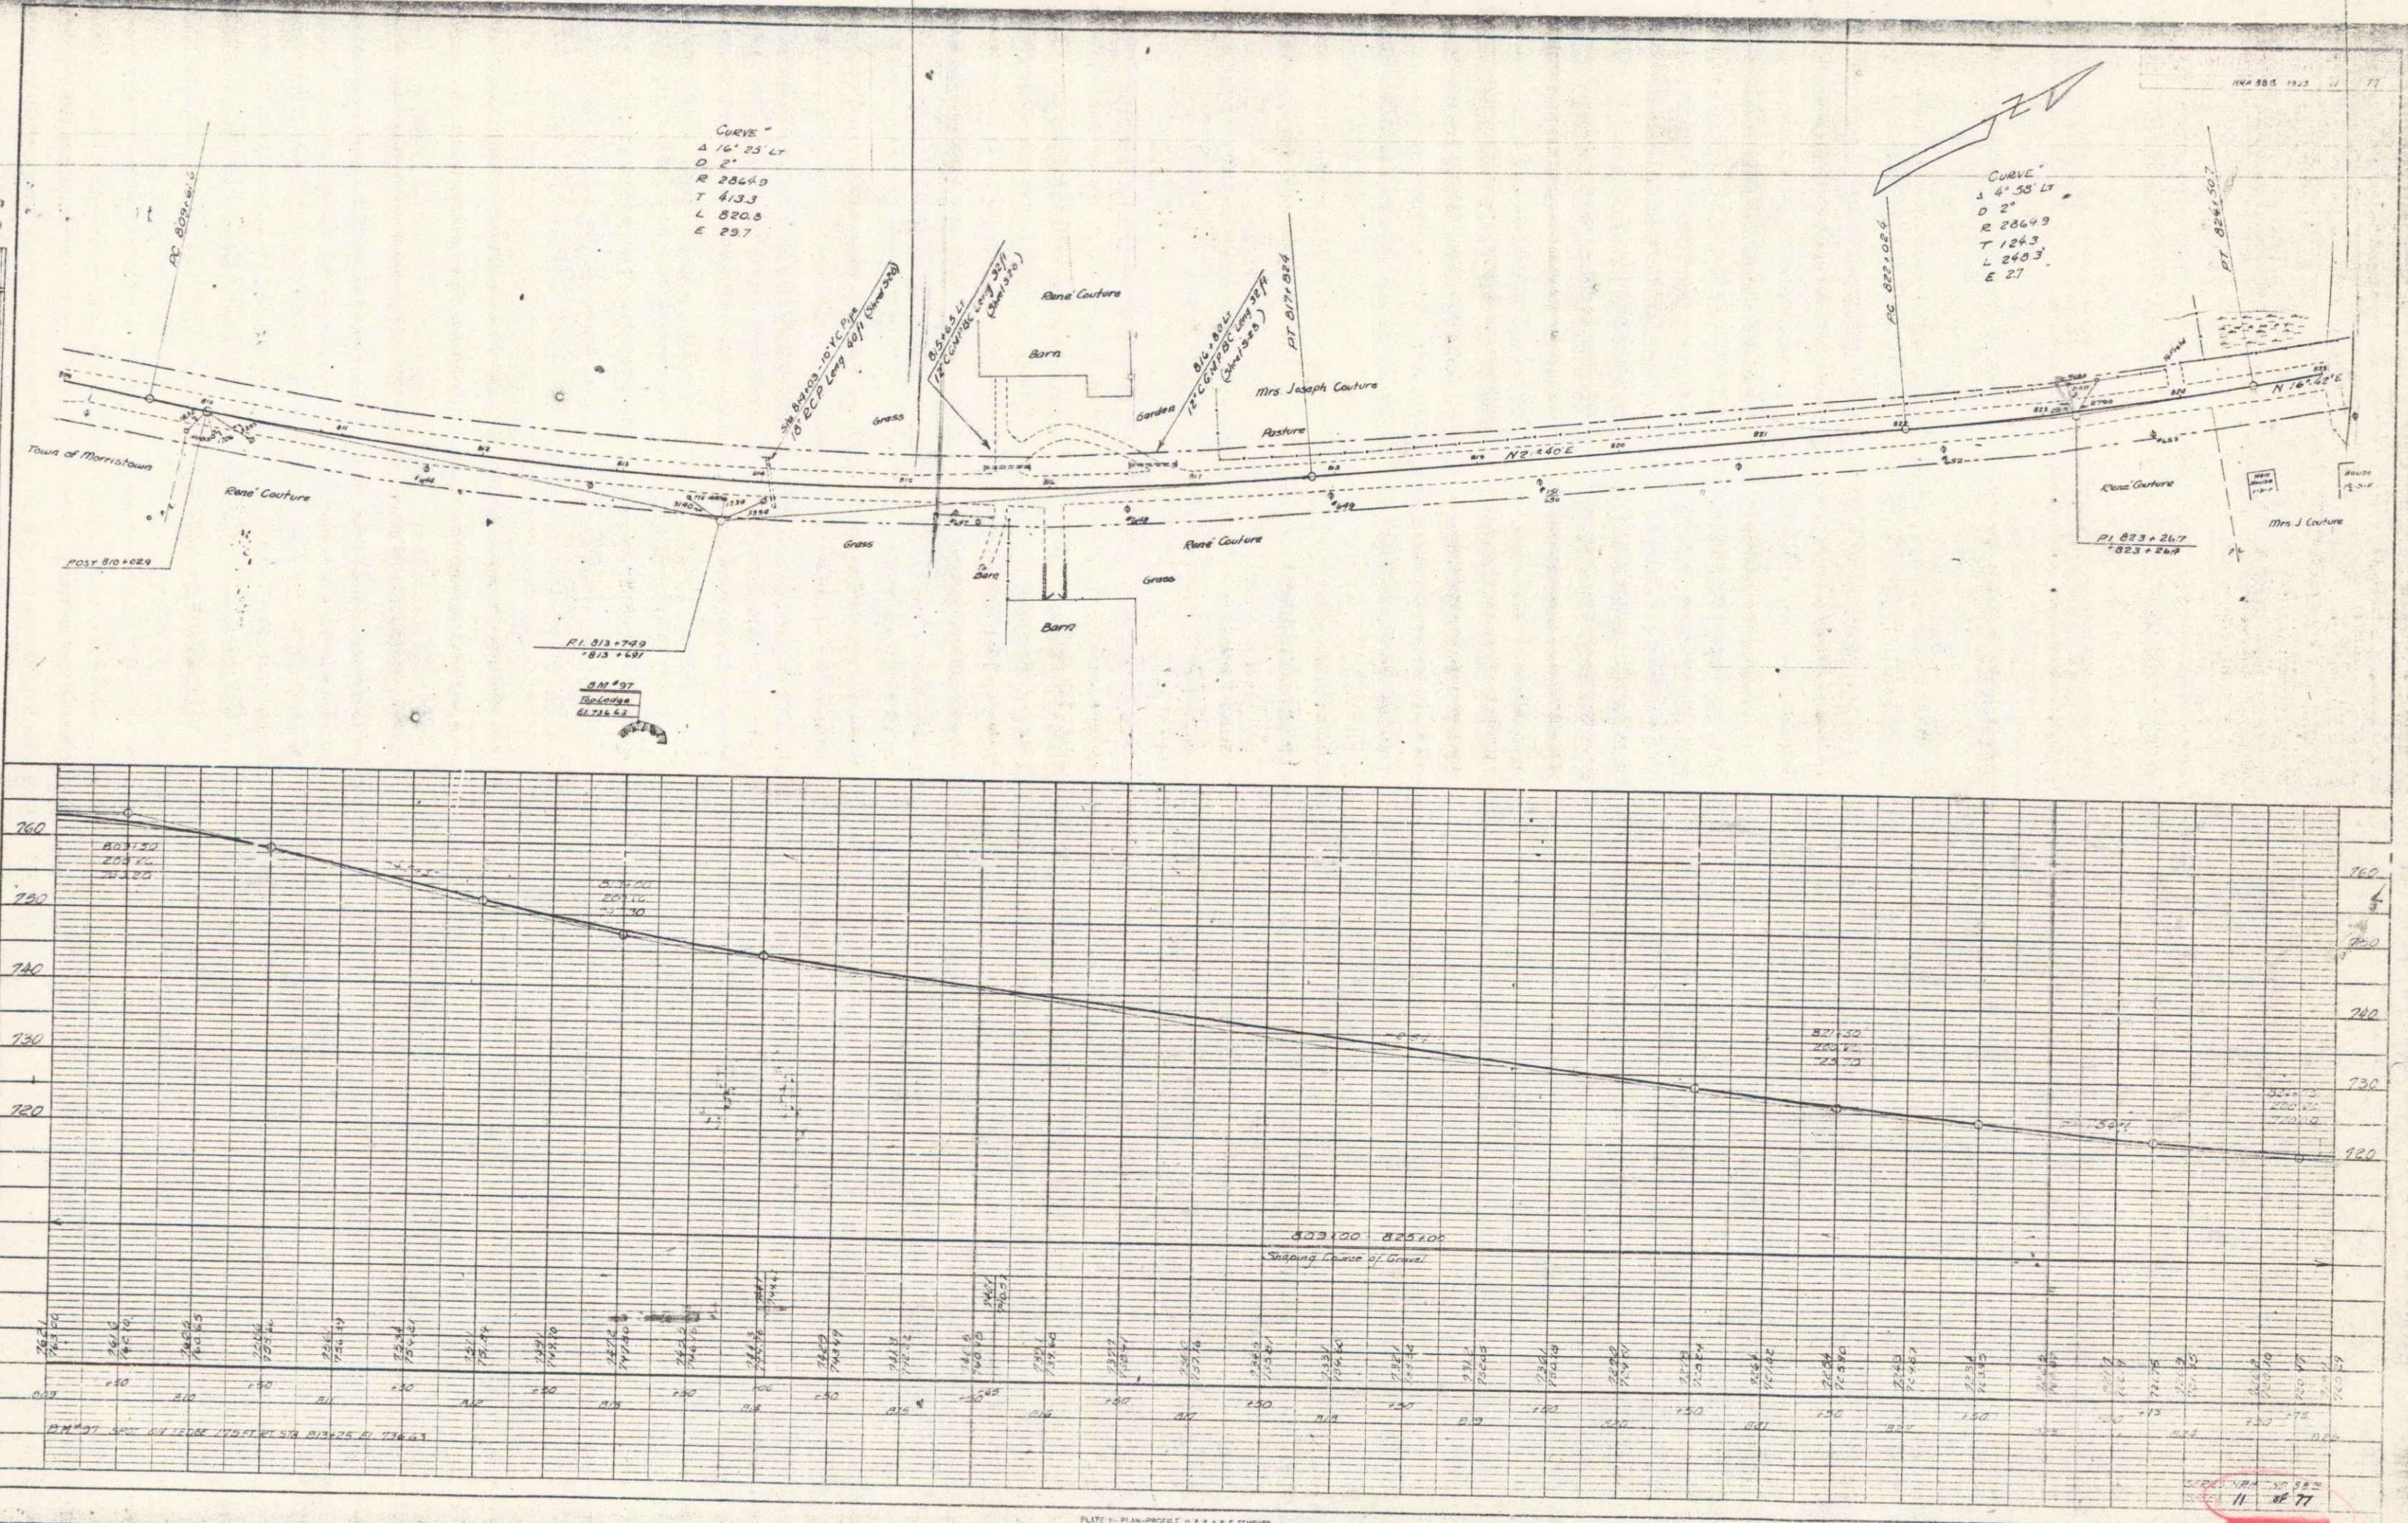


PLATE 11 - PLAN-PROFILE OF R.R. & E. STATION

PLAN
NOTED FOR PLACEMENT OF CURVES
NO. 12


PROFILE
NOTED FOR PLACEMENT OF CURVES
NO. 12

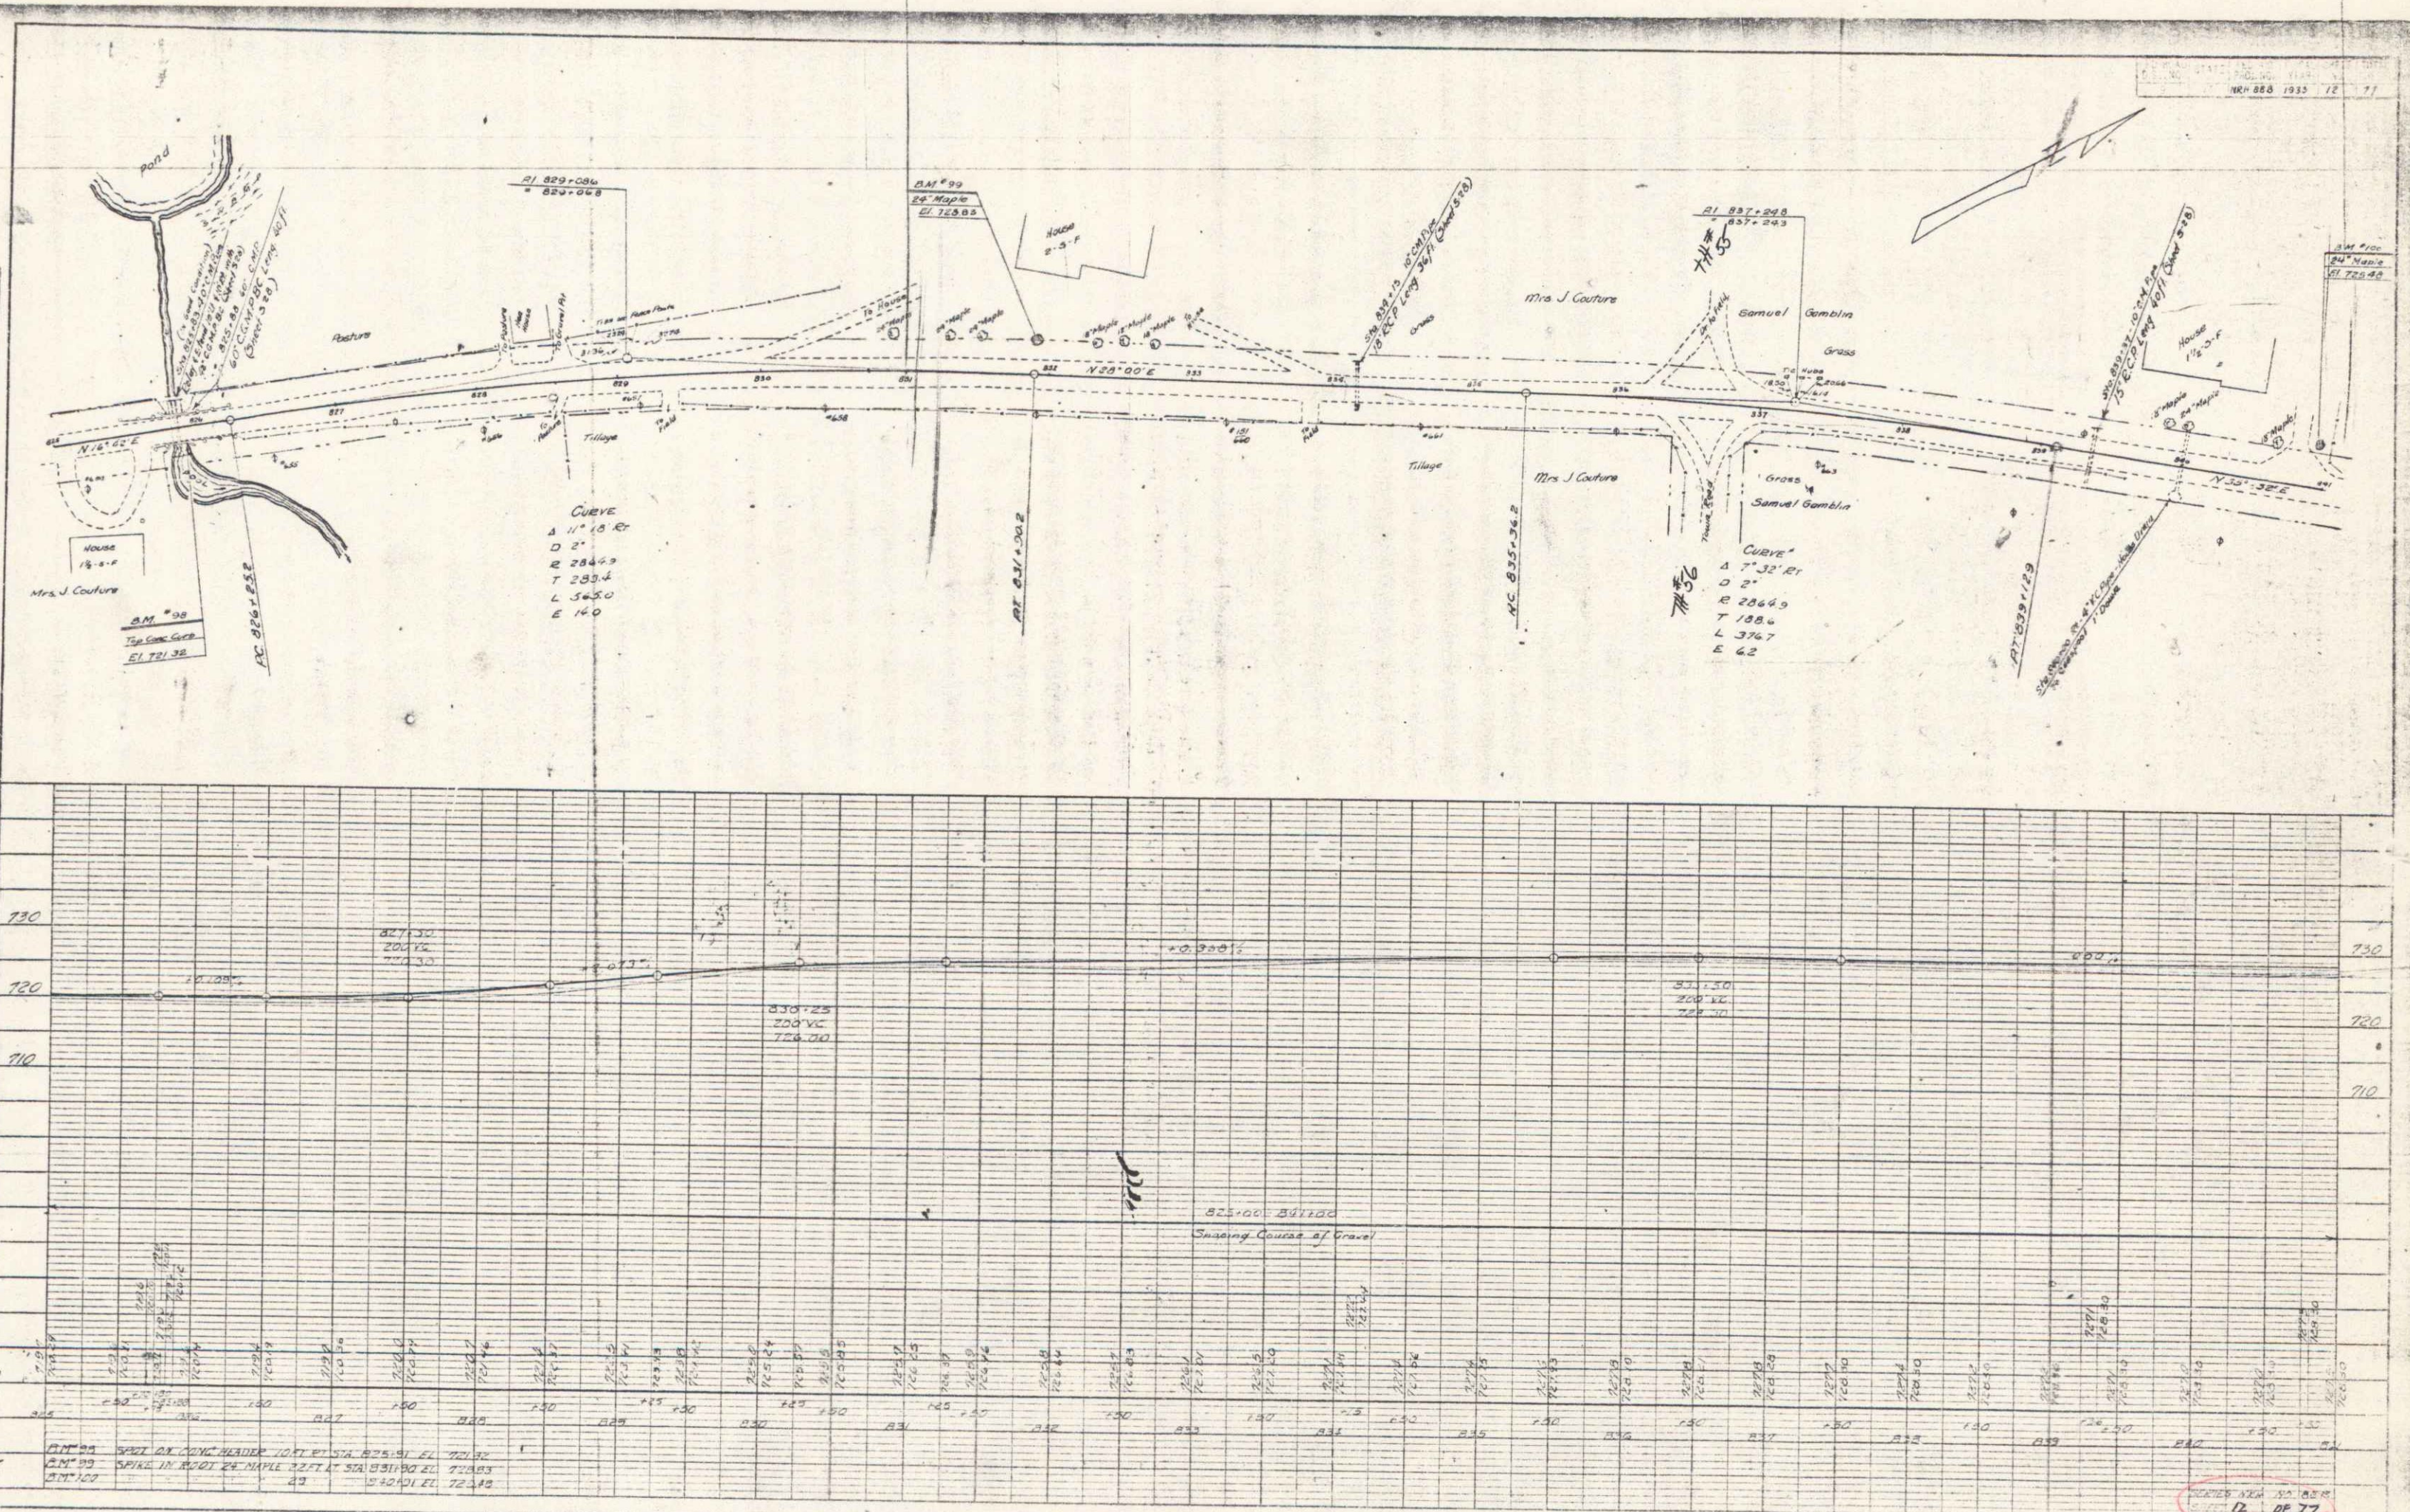


12 DP 77

PLAN
 DATE
 DRAWN BY
 CHECKED BY
 NO.

NOTE: BOUNDARY LINES SHOWN ARE BASED ON THE FOLLOWING DATA:
 1. 1871
 2. 1872
 3. 1873
 4. 1874
 5. 1875
 6. 1876
 7. 1877
 8. 1878
 9. 1879
 10. 1880
 11. 1881
 12. 1882
 13. 1883
 14. 1884
 15. 1885
 16. 1886
 17. 1887
 18. 1888
 19. 1889
 20. 1890
 21. 1891
 22. 1892
 23. 1893
 24. 1894
 25. 1895
 26. 1896
 27. 1897
 28. 1898
 29. 1899
 30. 1900

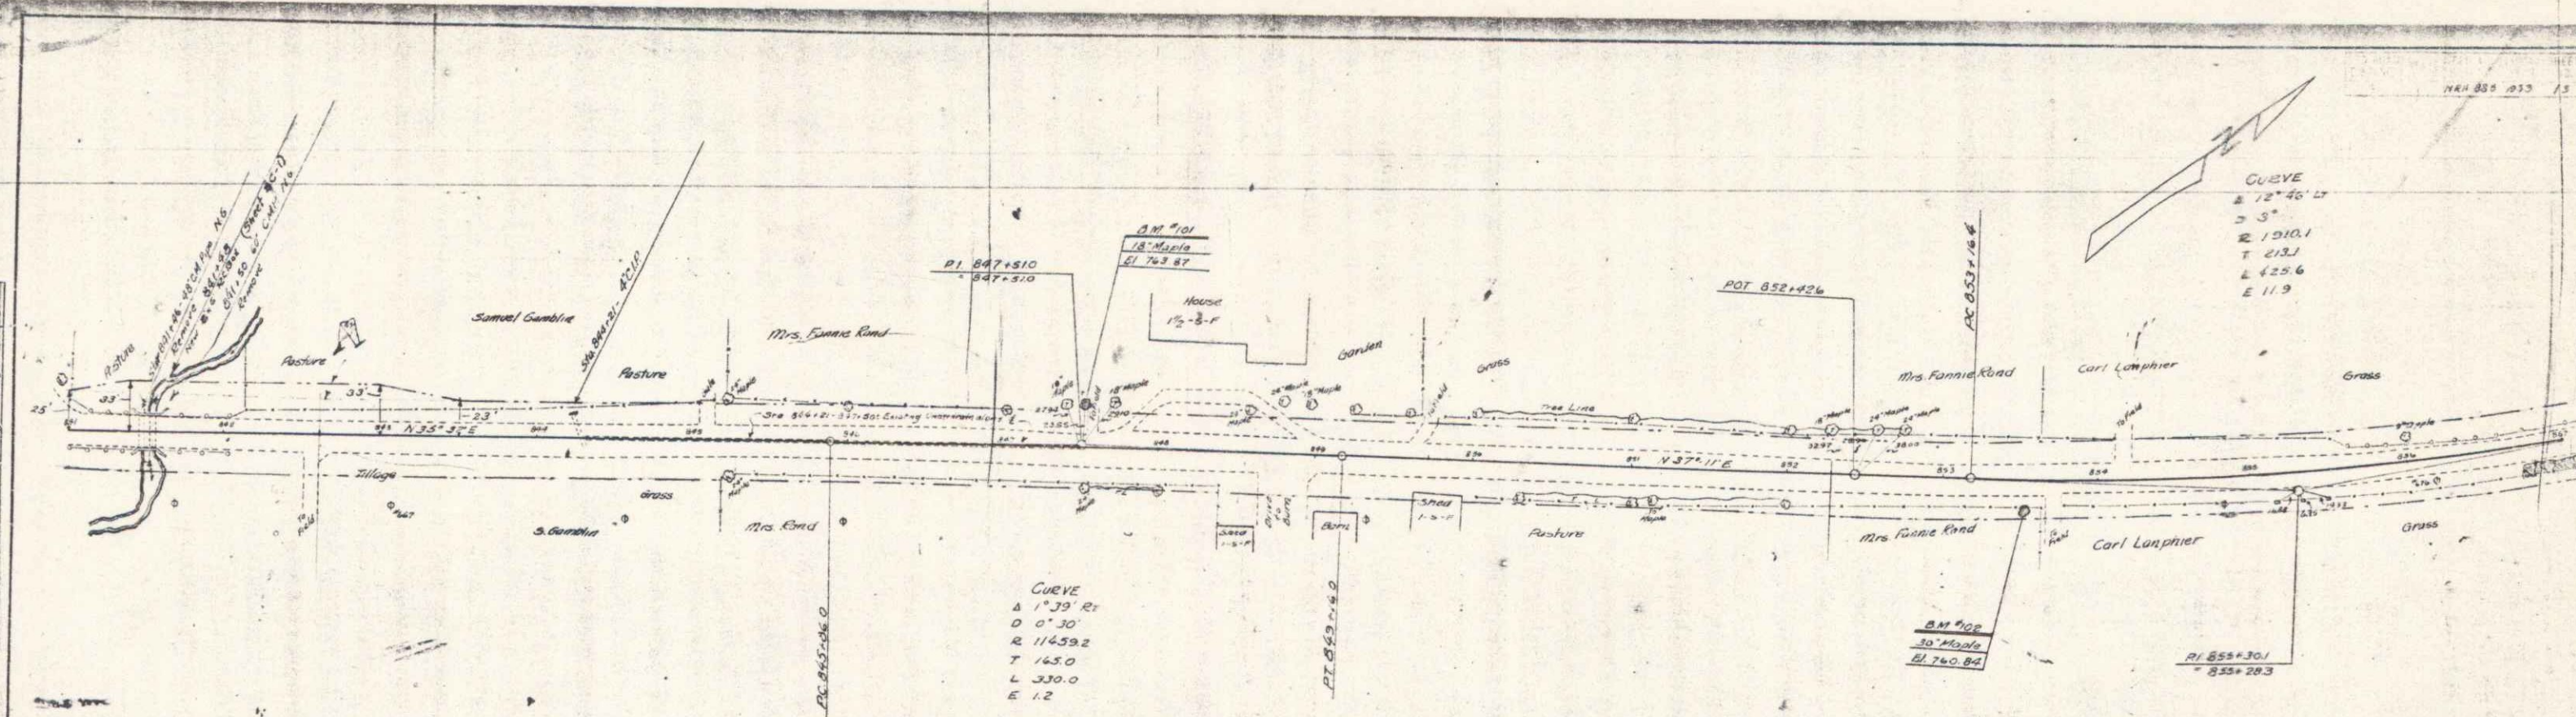


Parcel	Kind of Instrument	Date of Instrument	Grantor	Grantee	Recorded	Remarks
A	G.C.D.	12-11-33	S.M. Gambler	Carl Lumphier	32/11 45 13 12-7-33	

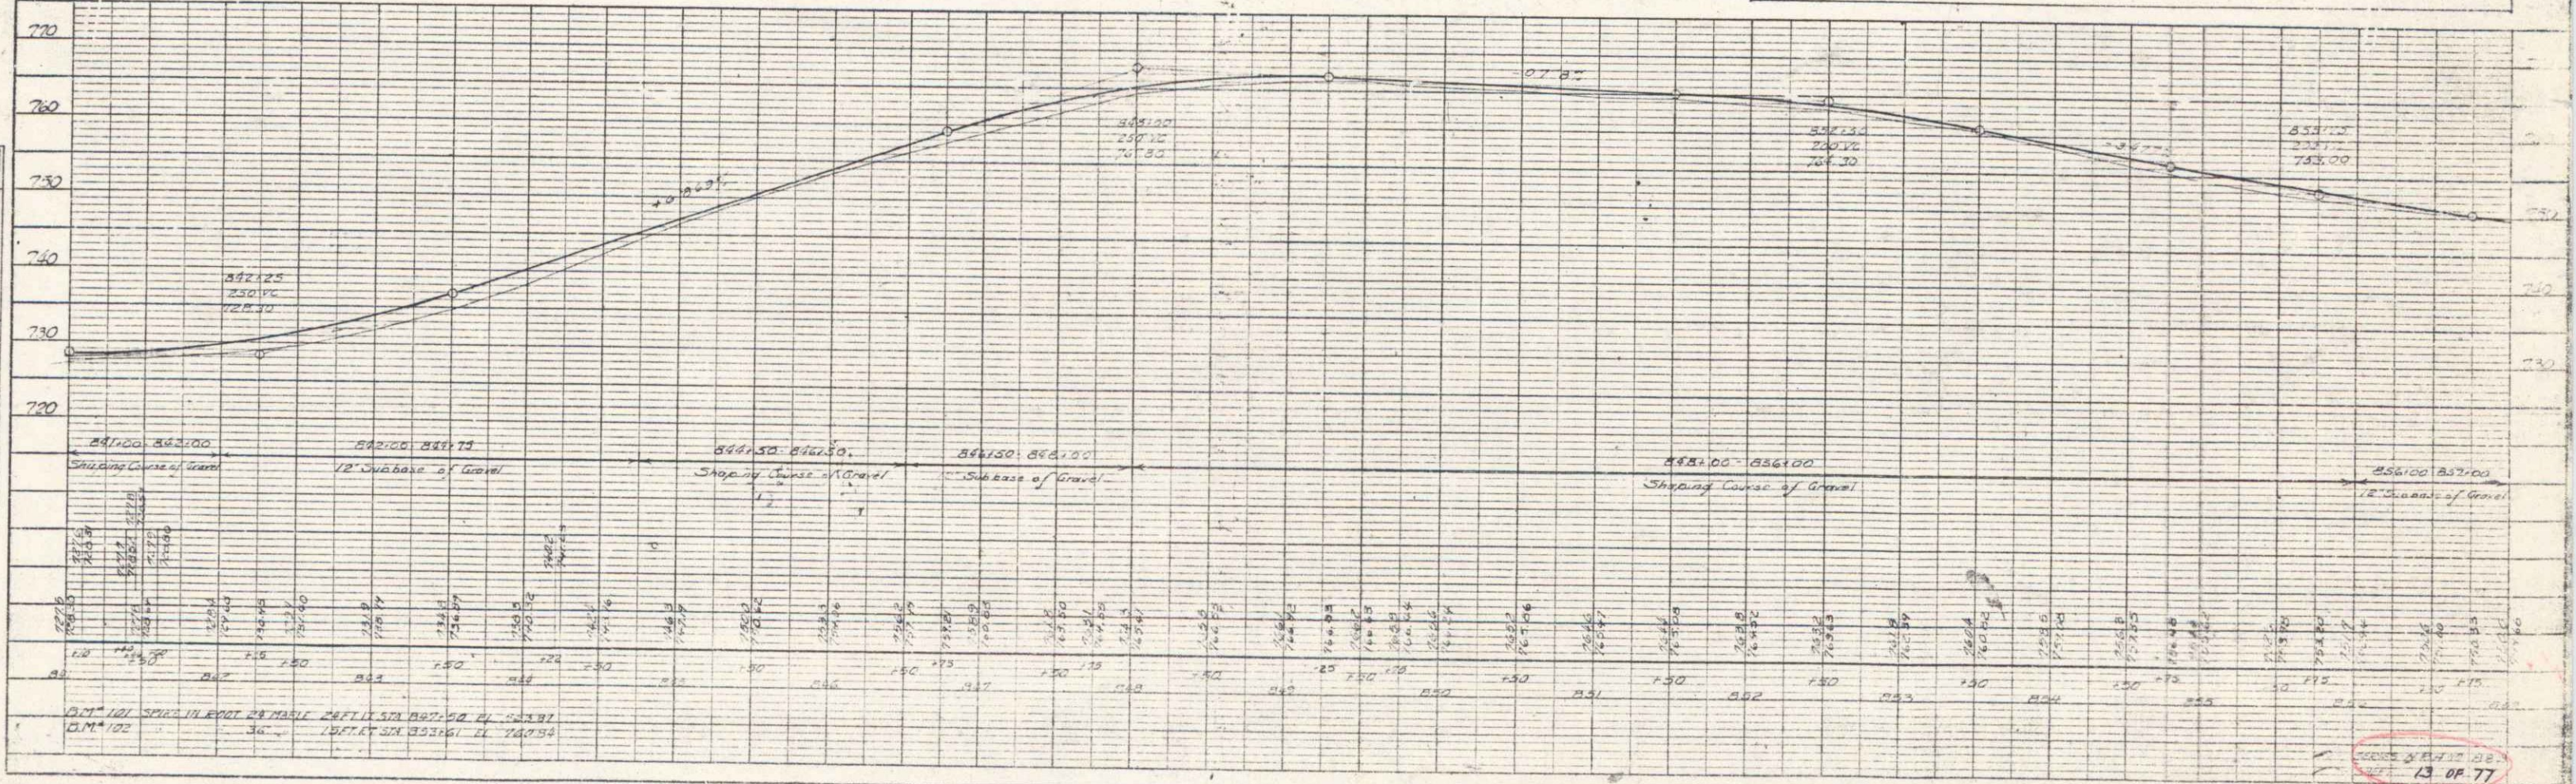

13 OF 77

PLAN
 DATE
 DRAWN BY
 CHECKED BY
 NOTE BOOK
 NO.

PROFILE
 DATE
 DRAWN BY
 CHECKED BY
 NOTE BOOK
 NO.

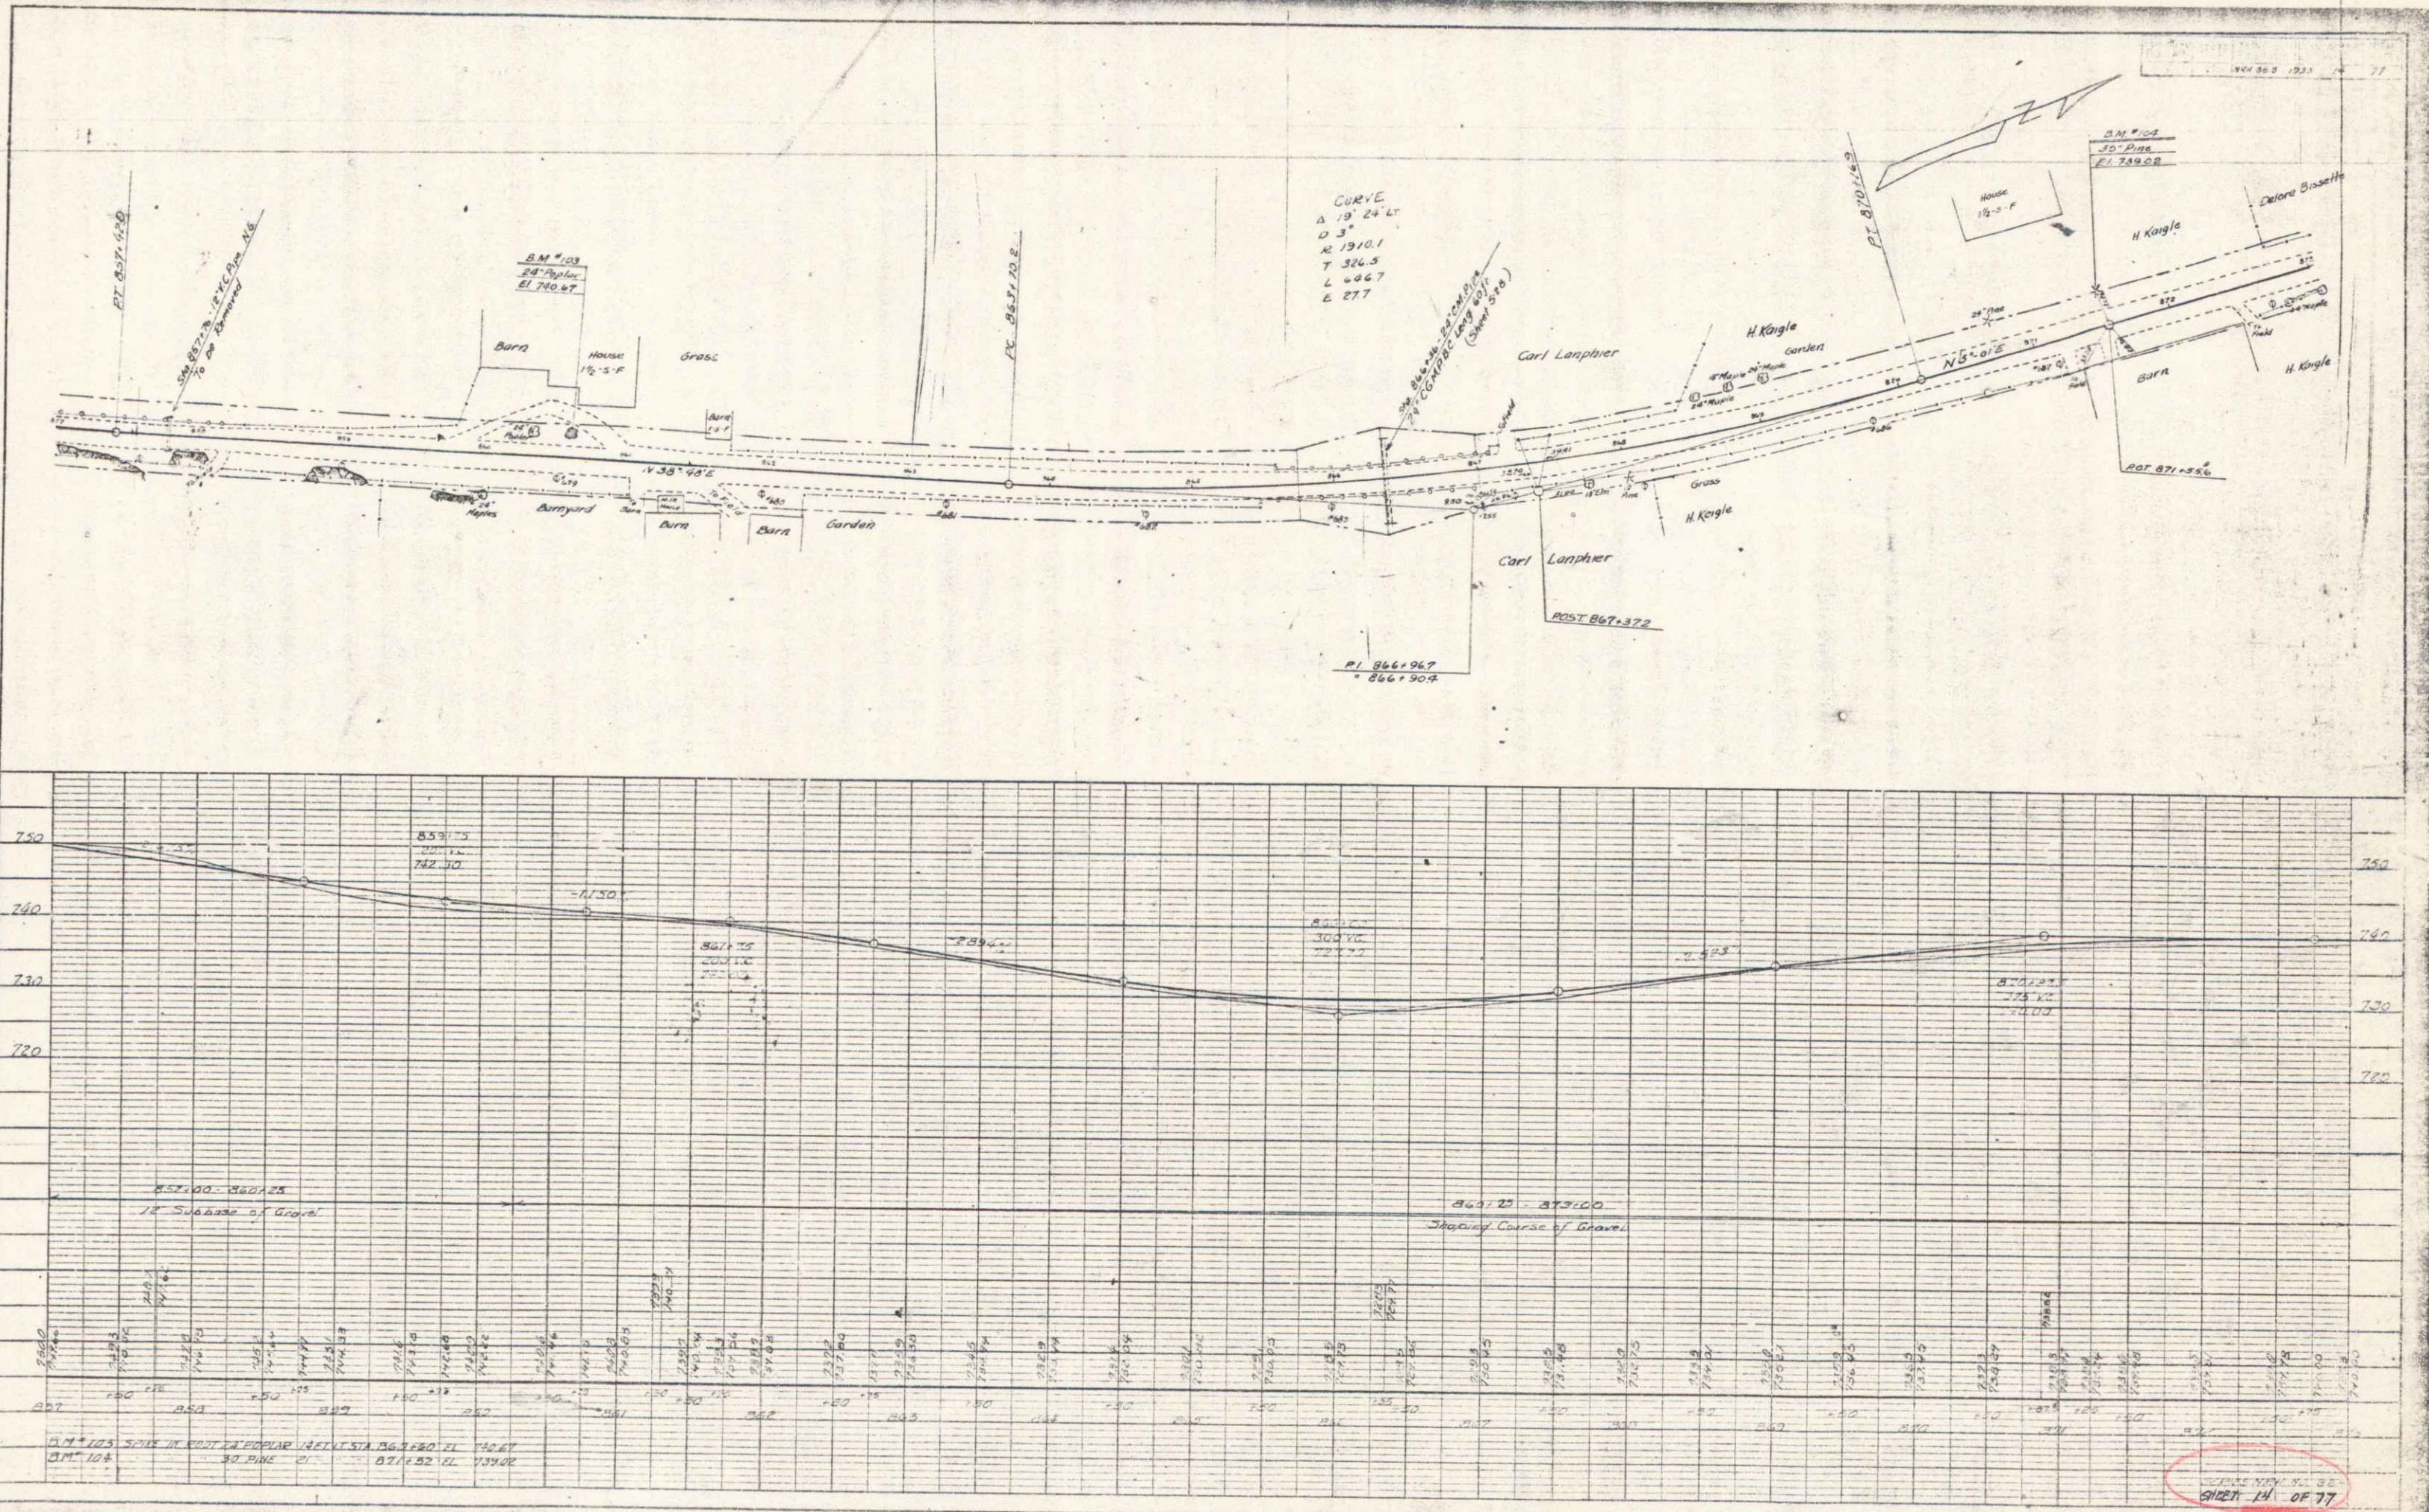


DATE MAY 19 1931
 SHEET 14 OF 77


NO. 580 1932 75

PLAN
 DATE
 BY
 CHECKED
 APPROVED
 NOTE: BORN, ALABAMA, CHICAGO, ILL.
 BY C. W. BARNARD

PROFILE
 DATE
 BY
 CHECKED
 APPROVED
 NOTE: BORN, ALABAMA, CHICAGO, ILL.
 BY C. W. BARNARD

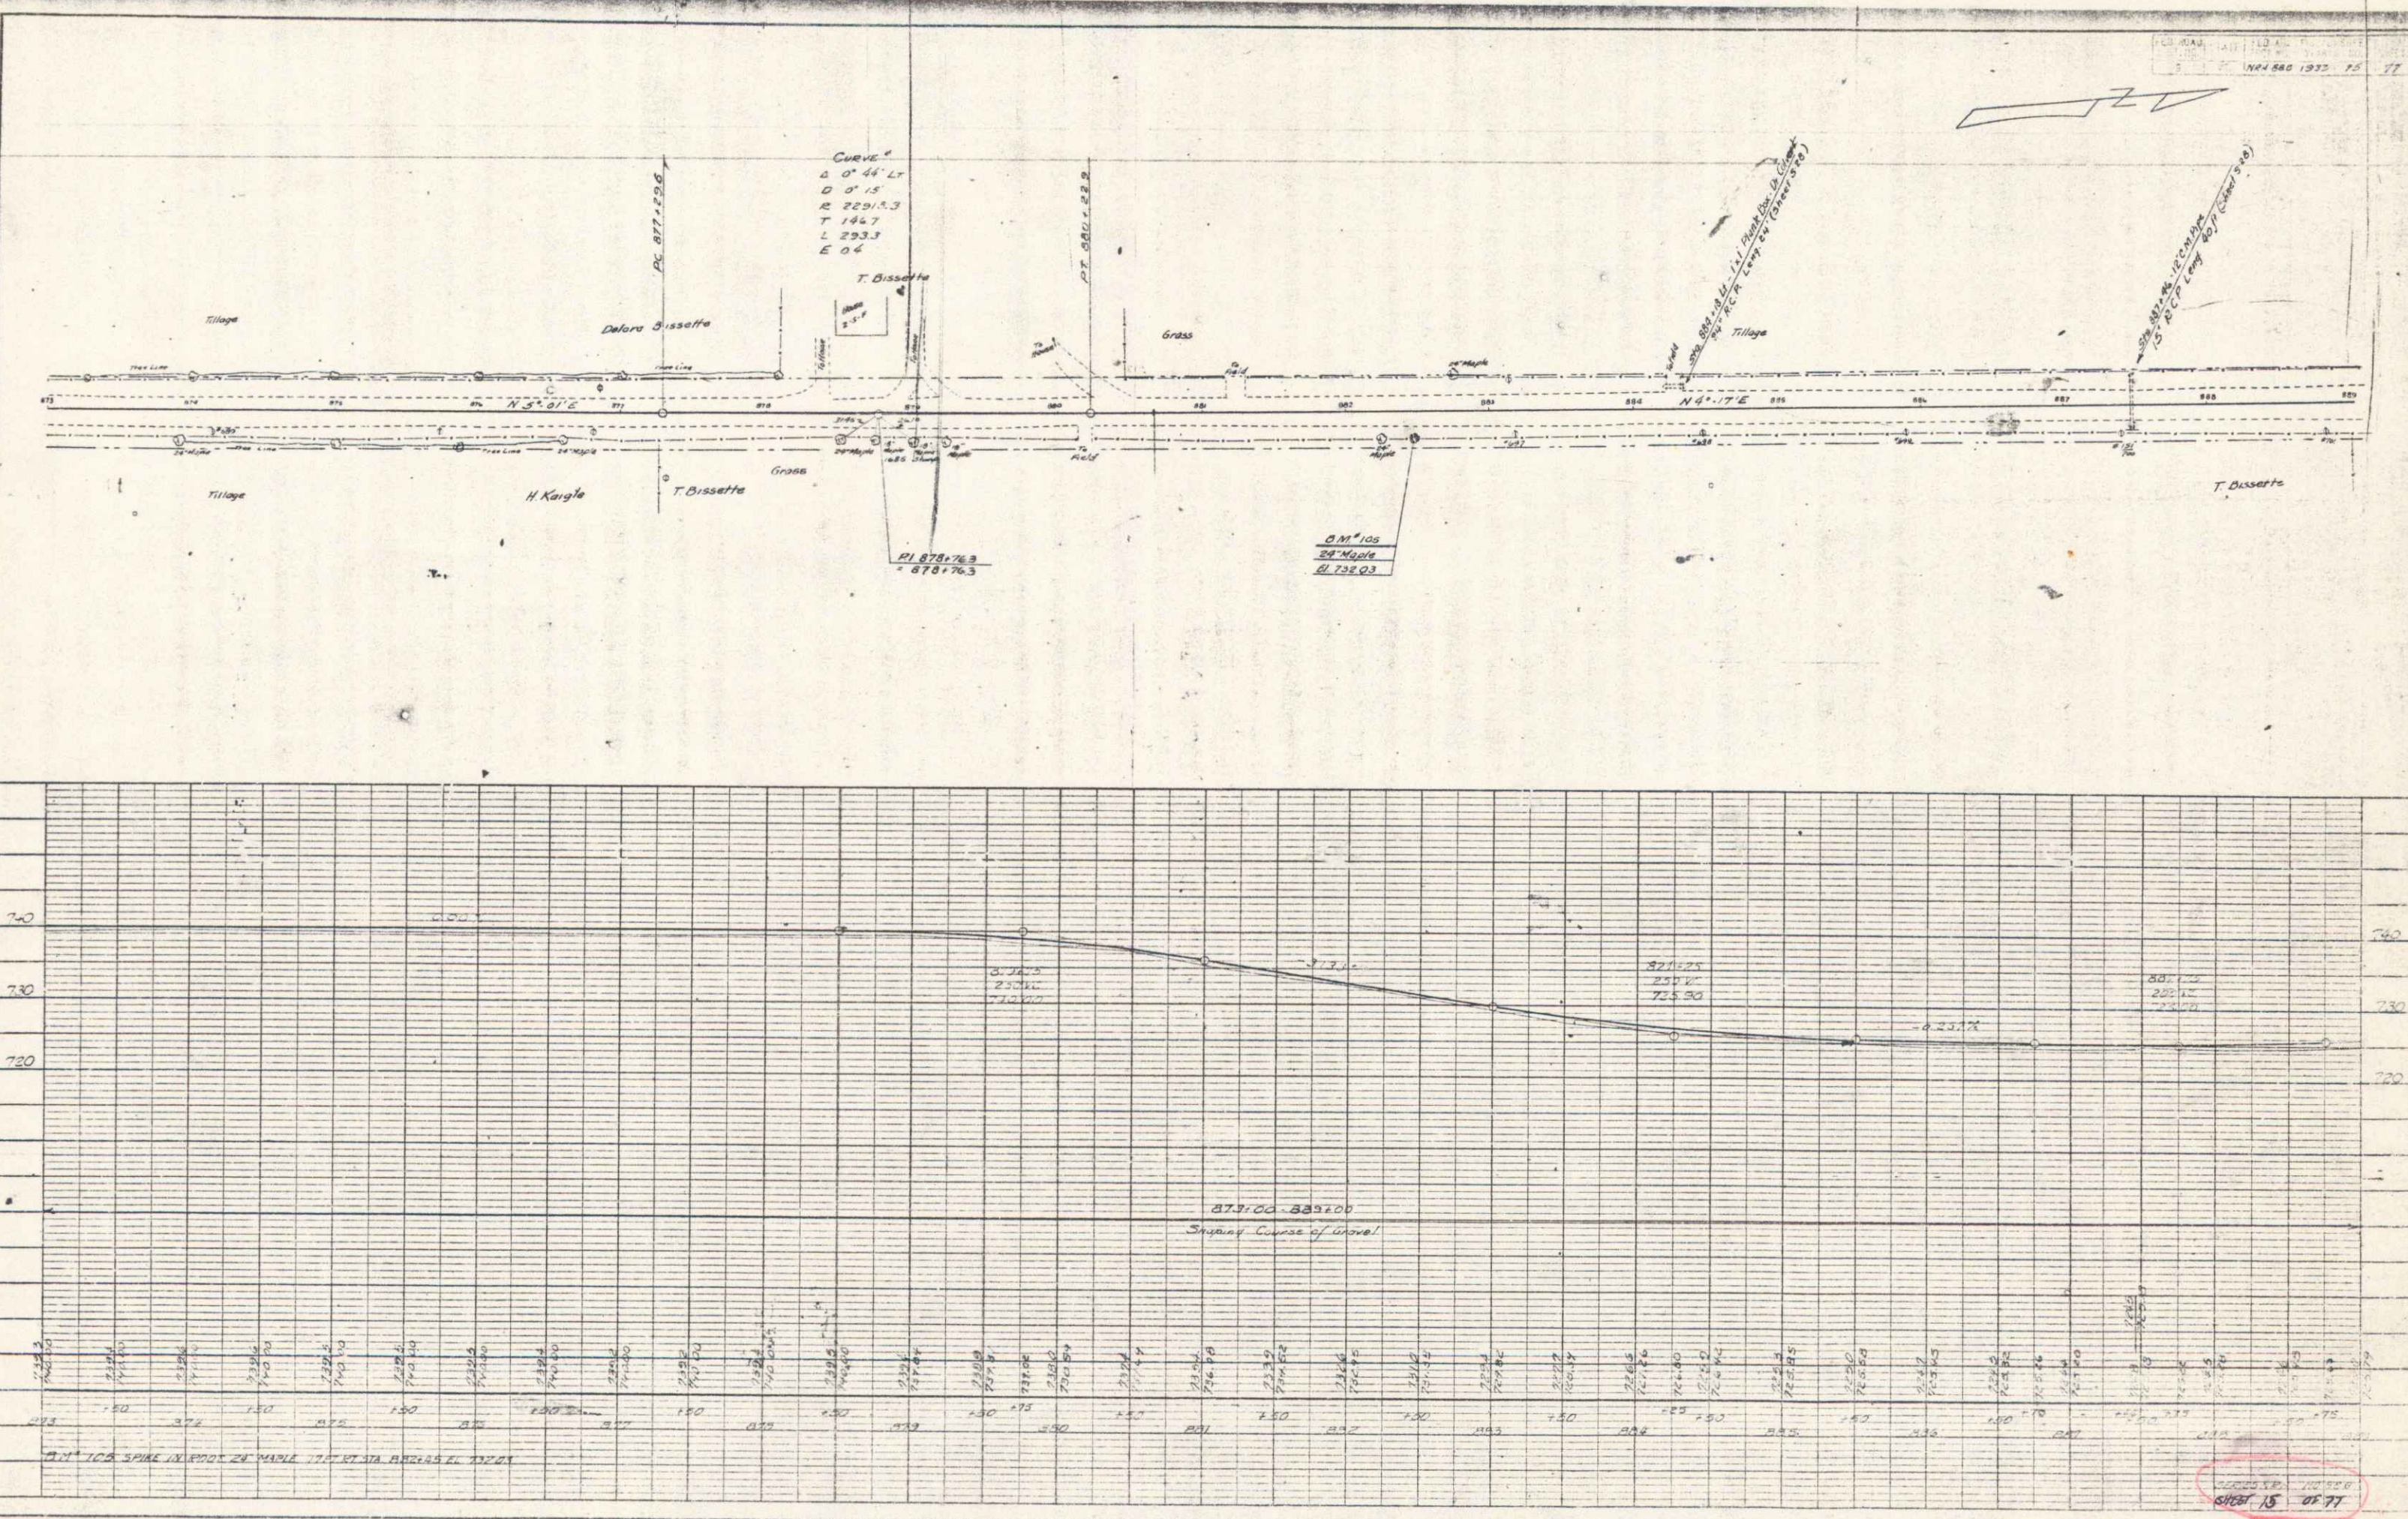


15 OF 77

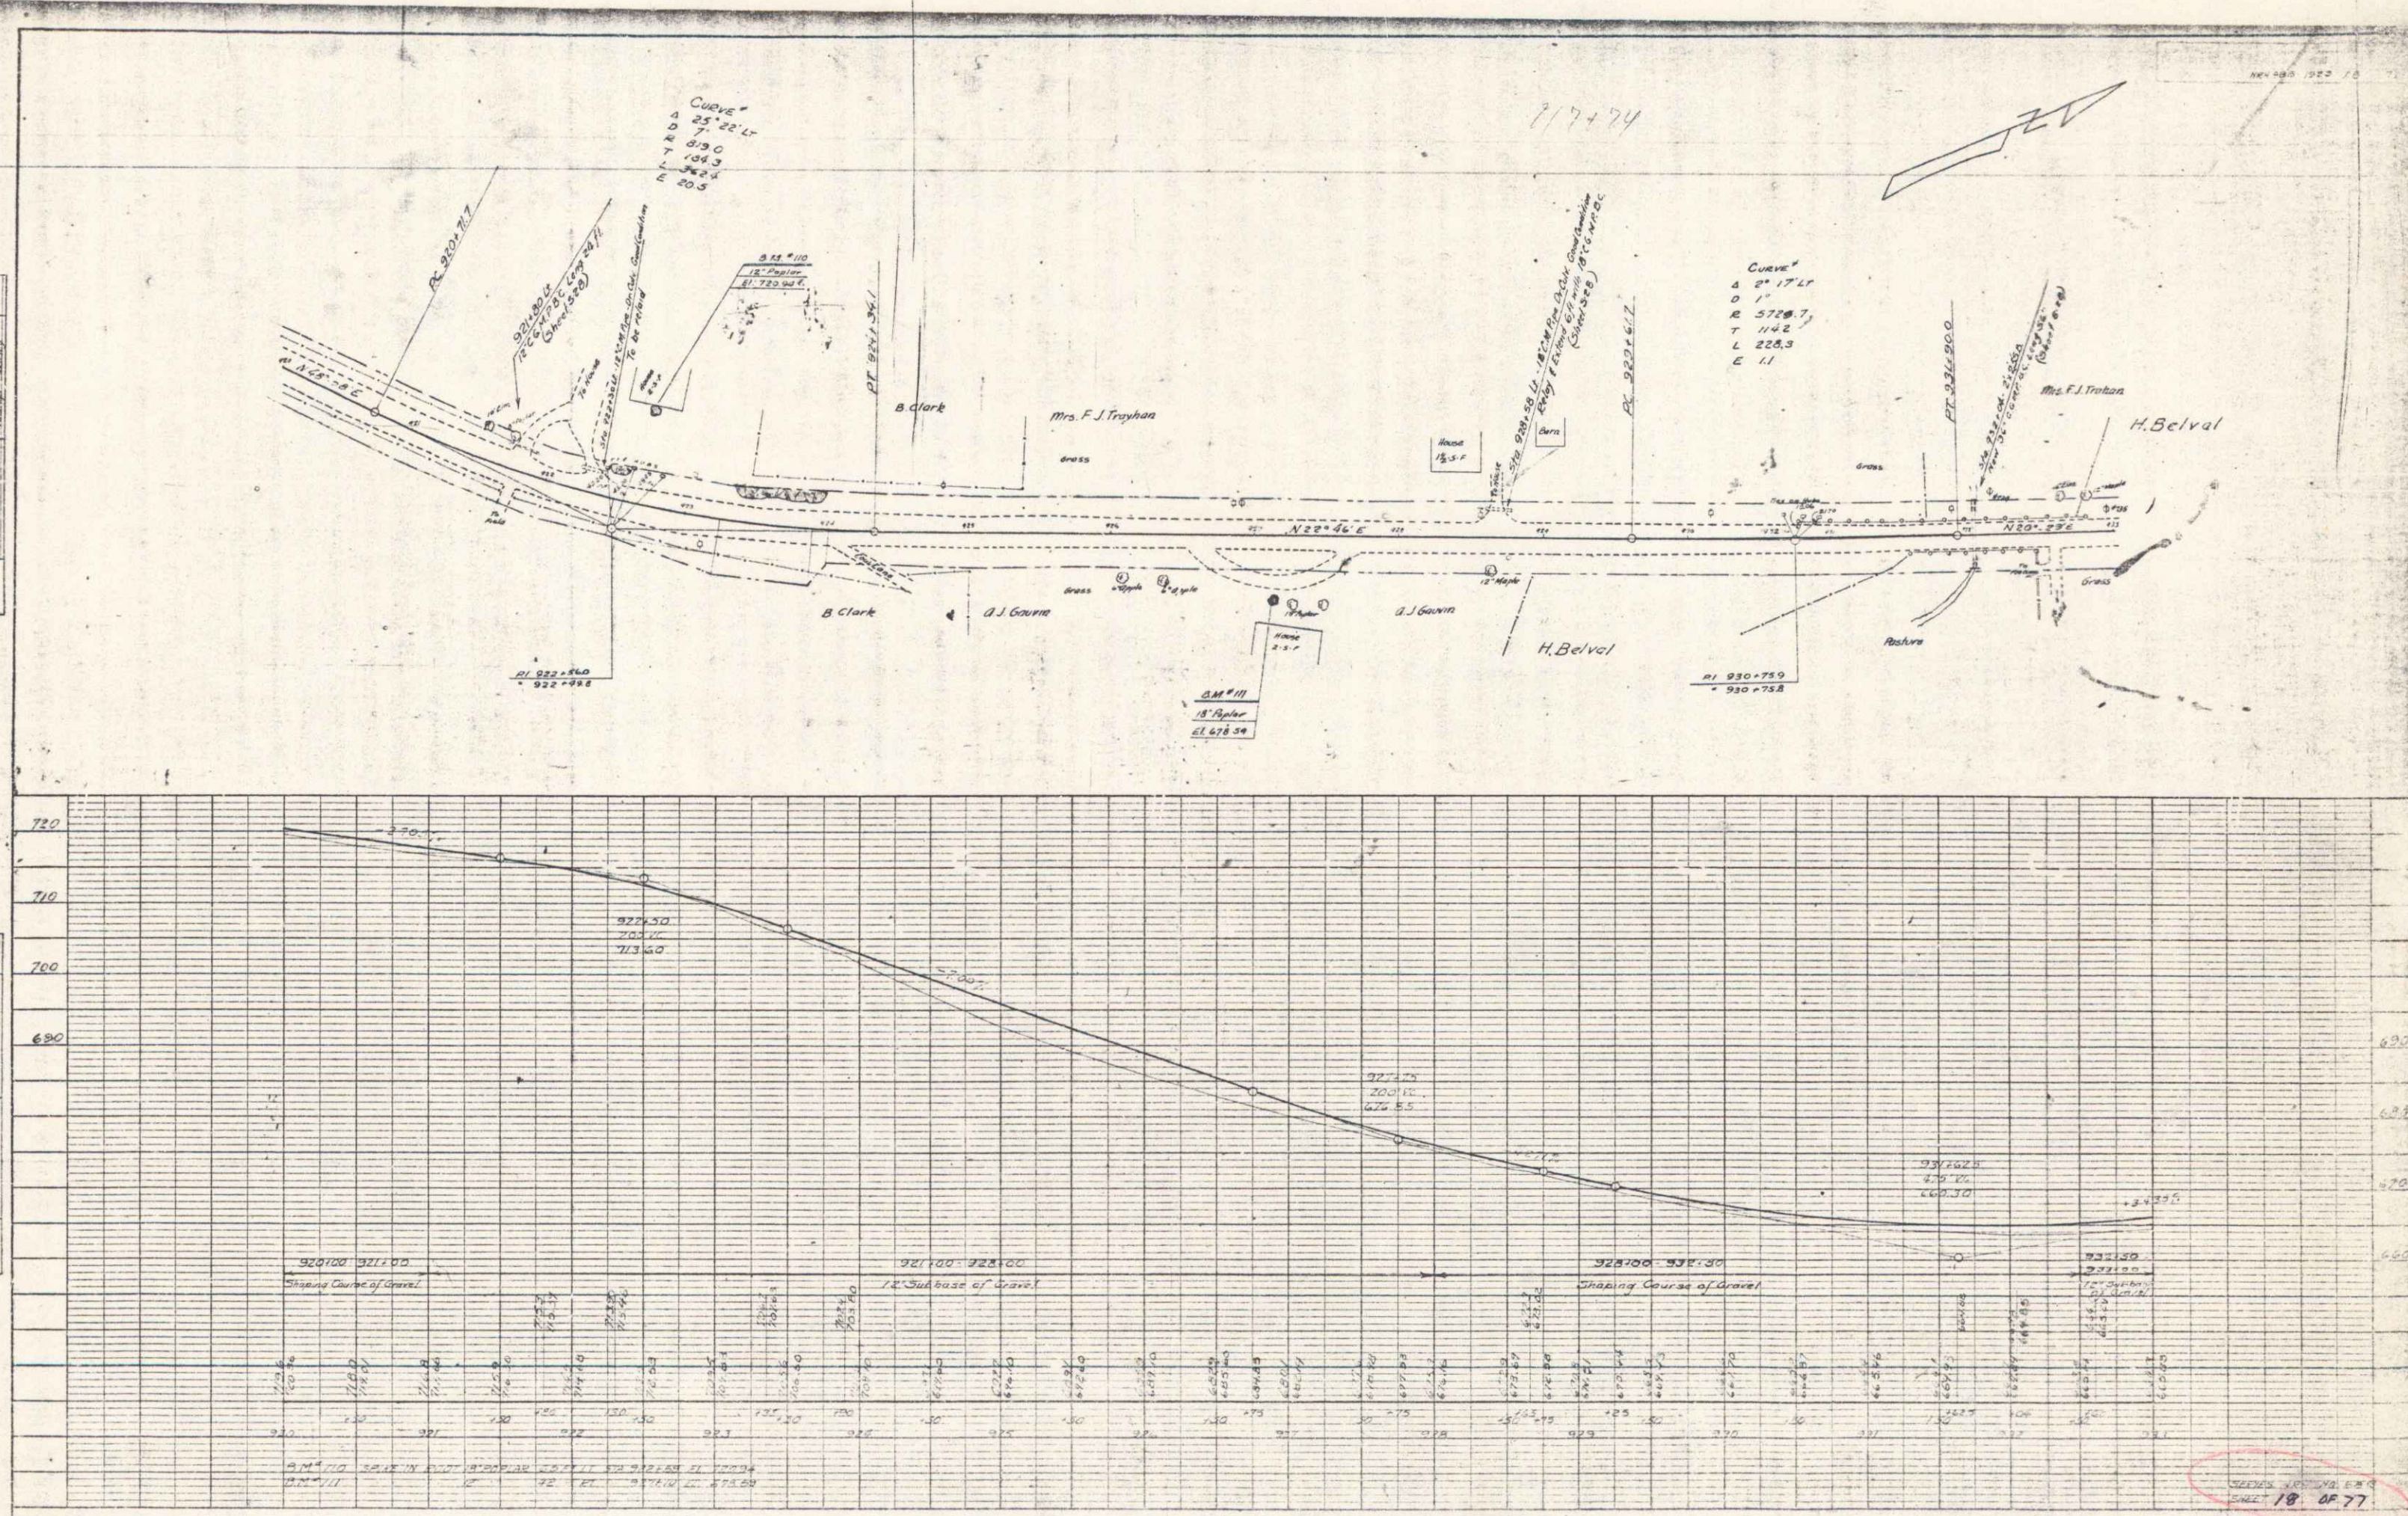

PLAN	REVISION	DATE
NOTED		
NO. 1		
NO. 2		
NO. 3		
NO. 4		
NO. 5		
NO. 6		
NO. 7		
NO. 8		
NO. 9		
NO. 10		

PROFILE	REVISION	DATE
NOTED		
NO. 1		
NO. 2		
NO. 3		
NO. 4		
NO. 5		
NO. 6		
NO. 7		
NO. 8		
NO. 9		
NO. 10		

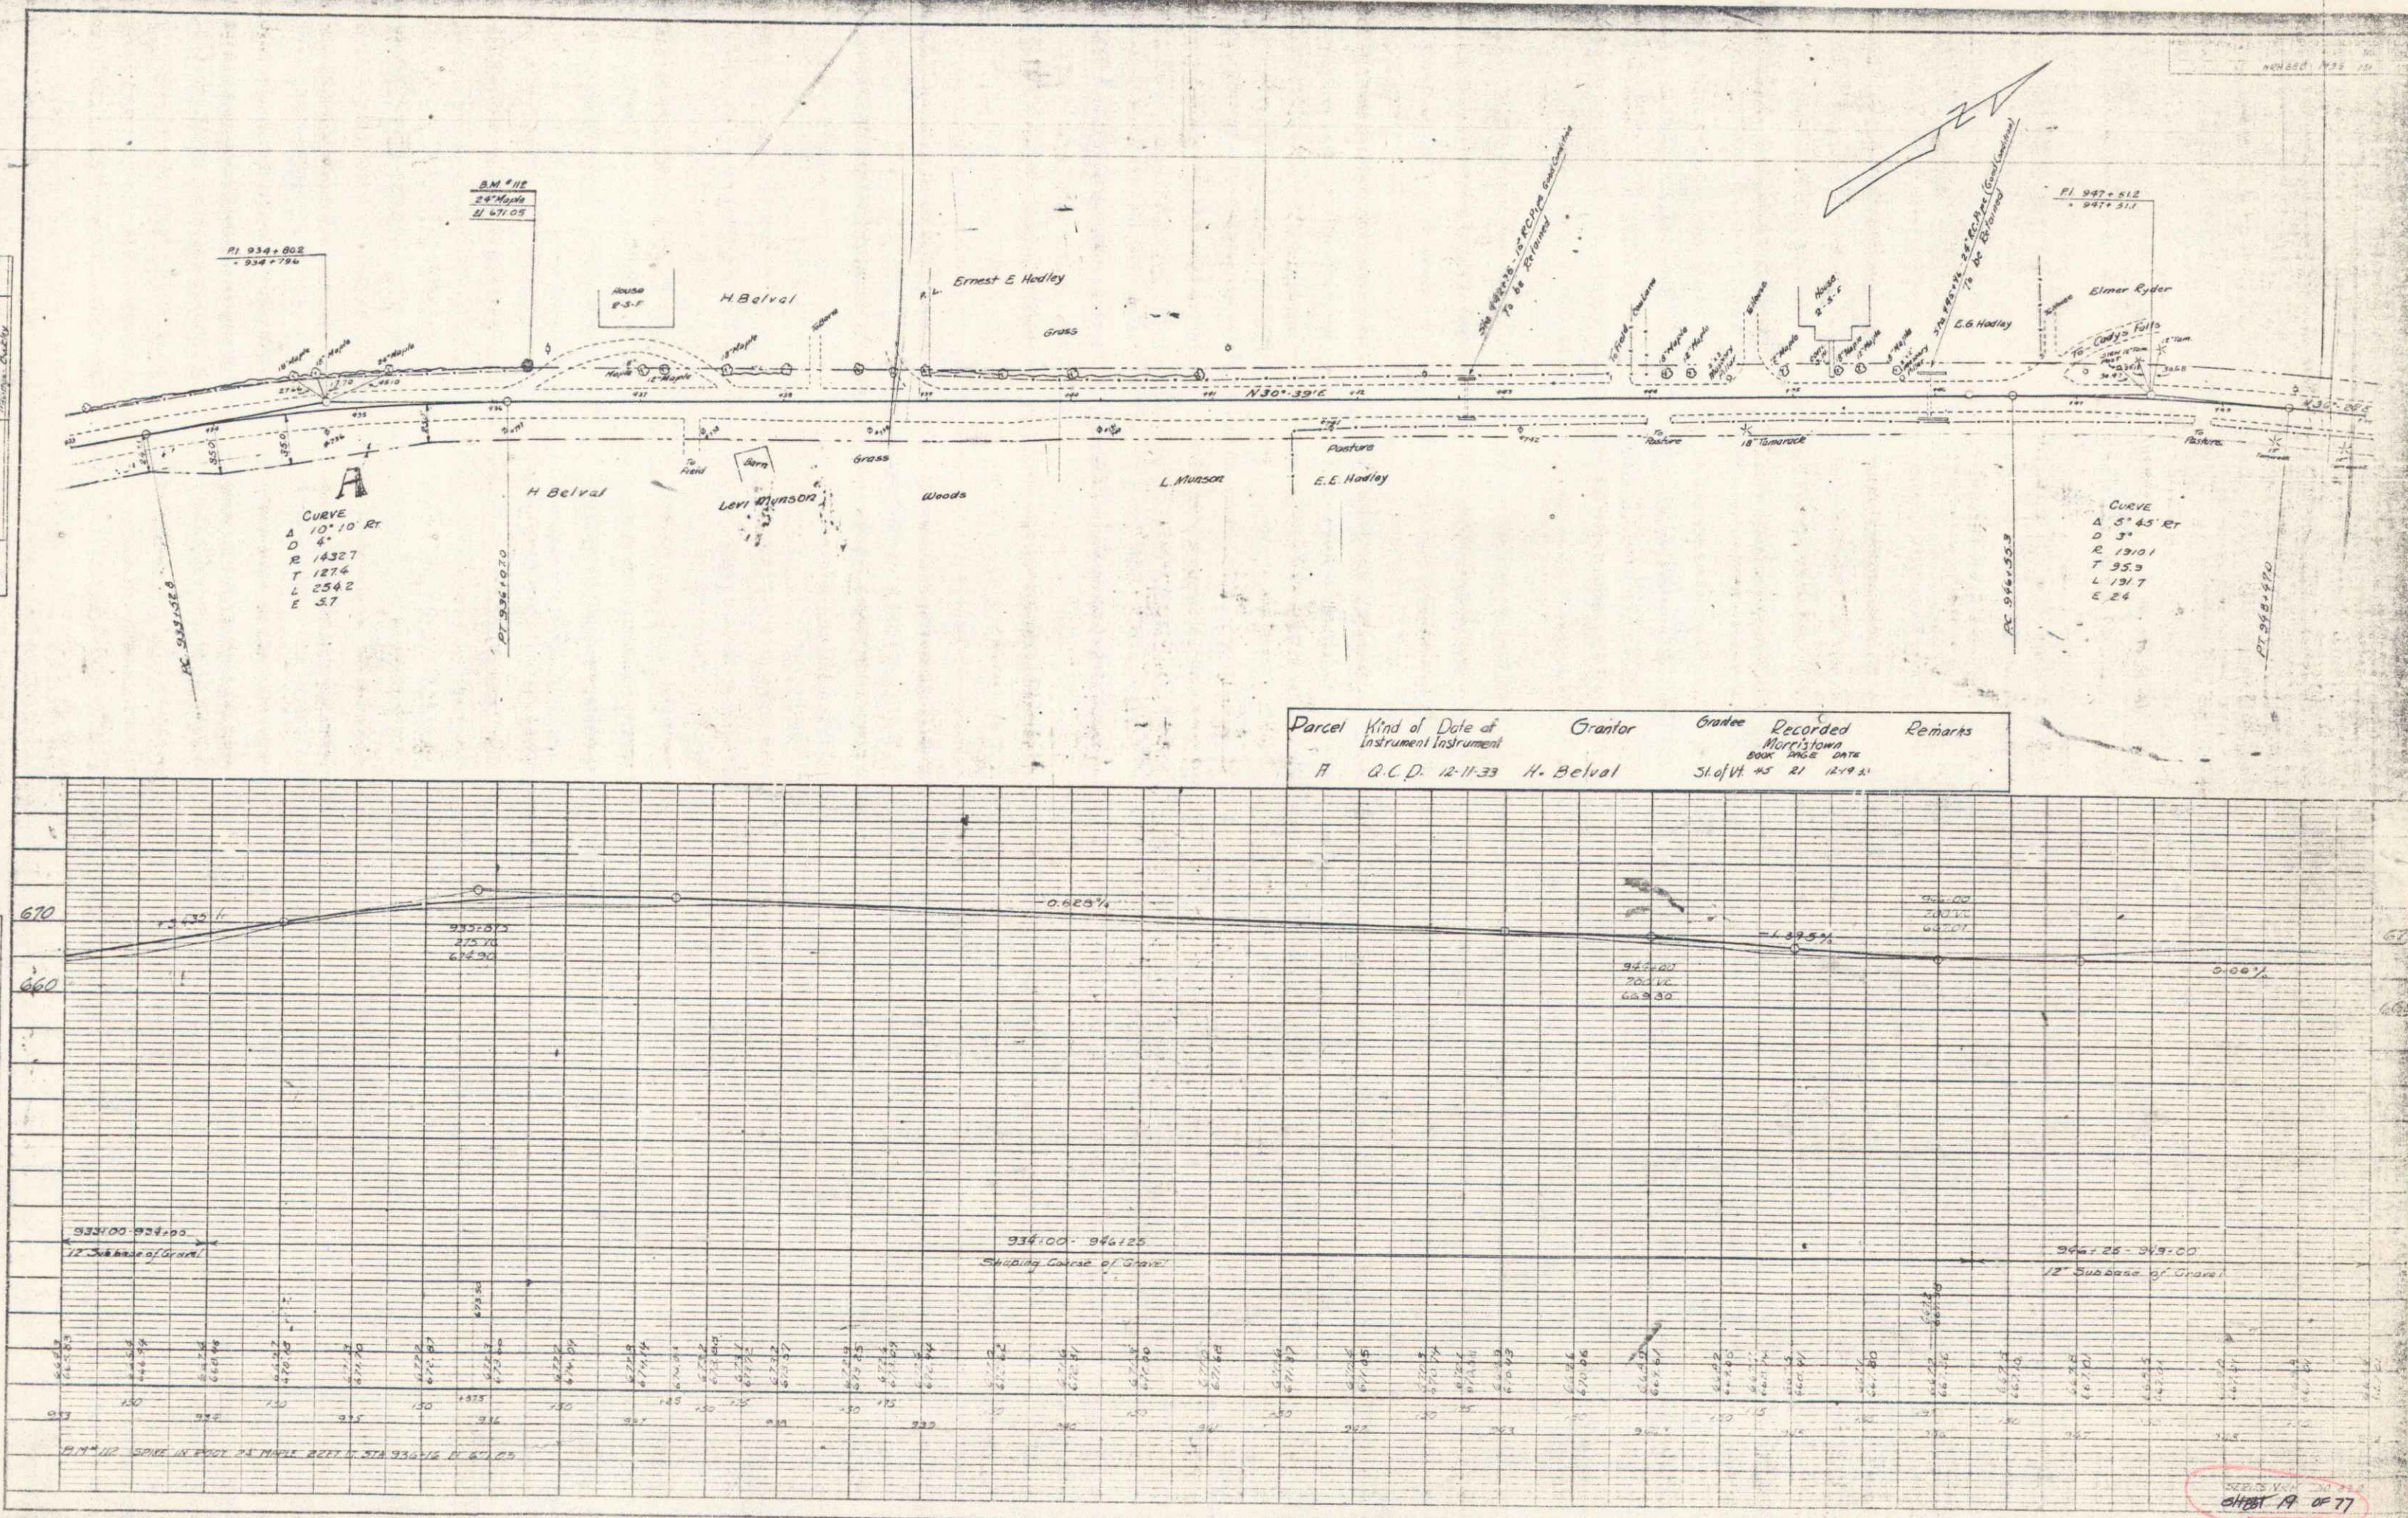


Parcel	Kind of Instrument	Date of Instrument	Grantor	Grantee	Recorded	Remarks
A	G.C.D.	12-11-33	H. Belval	Sloof 45	RI 12-19-31	


Sheet 19 of 77

PLAN	DATE	BY	CHECKED
10/1/23	10/1/23	10/1/23	10/1/23
10/1/23	10/1/23	10/1/23	10/1/23
10/1/23	10/1/23	10/1/23	10/1/23

PROFILE	DATE	BY	CHECKED
10/1/23	10/1/23	10/1/23	10/1/23
10/1/23	10/1/23	10/1/23	10/1/23
10/1/23	10/1/23	10/1/23	10/1/23

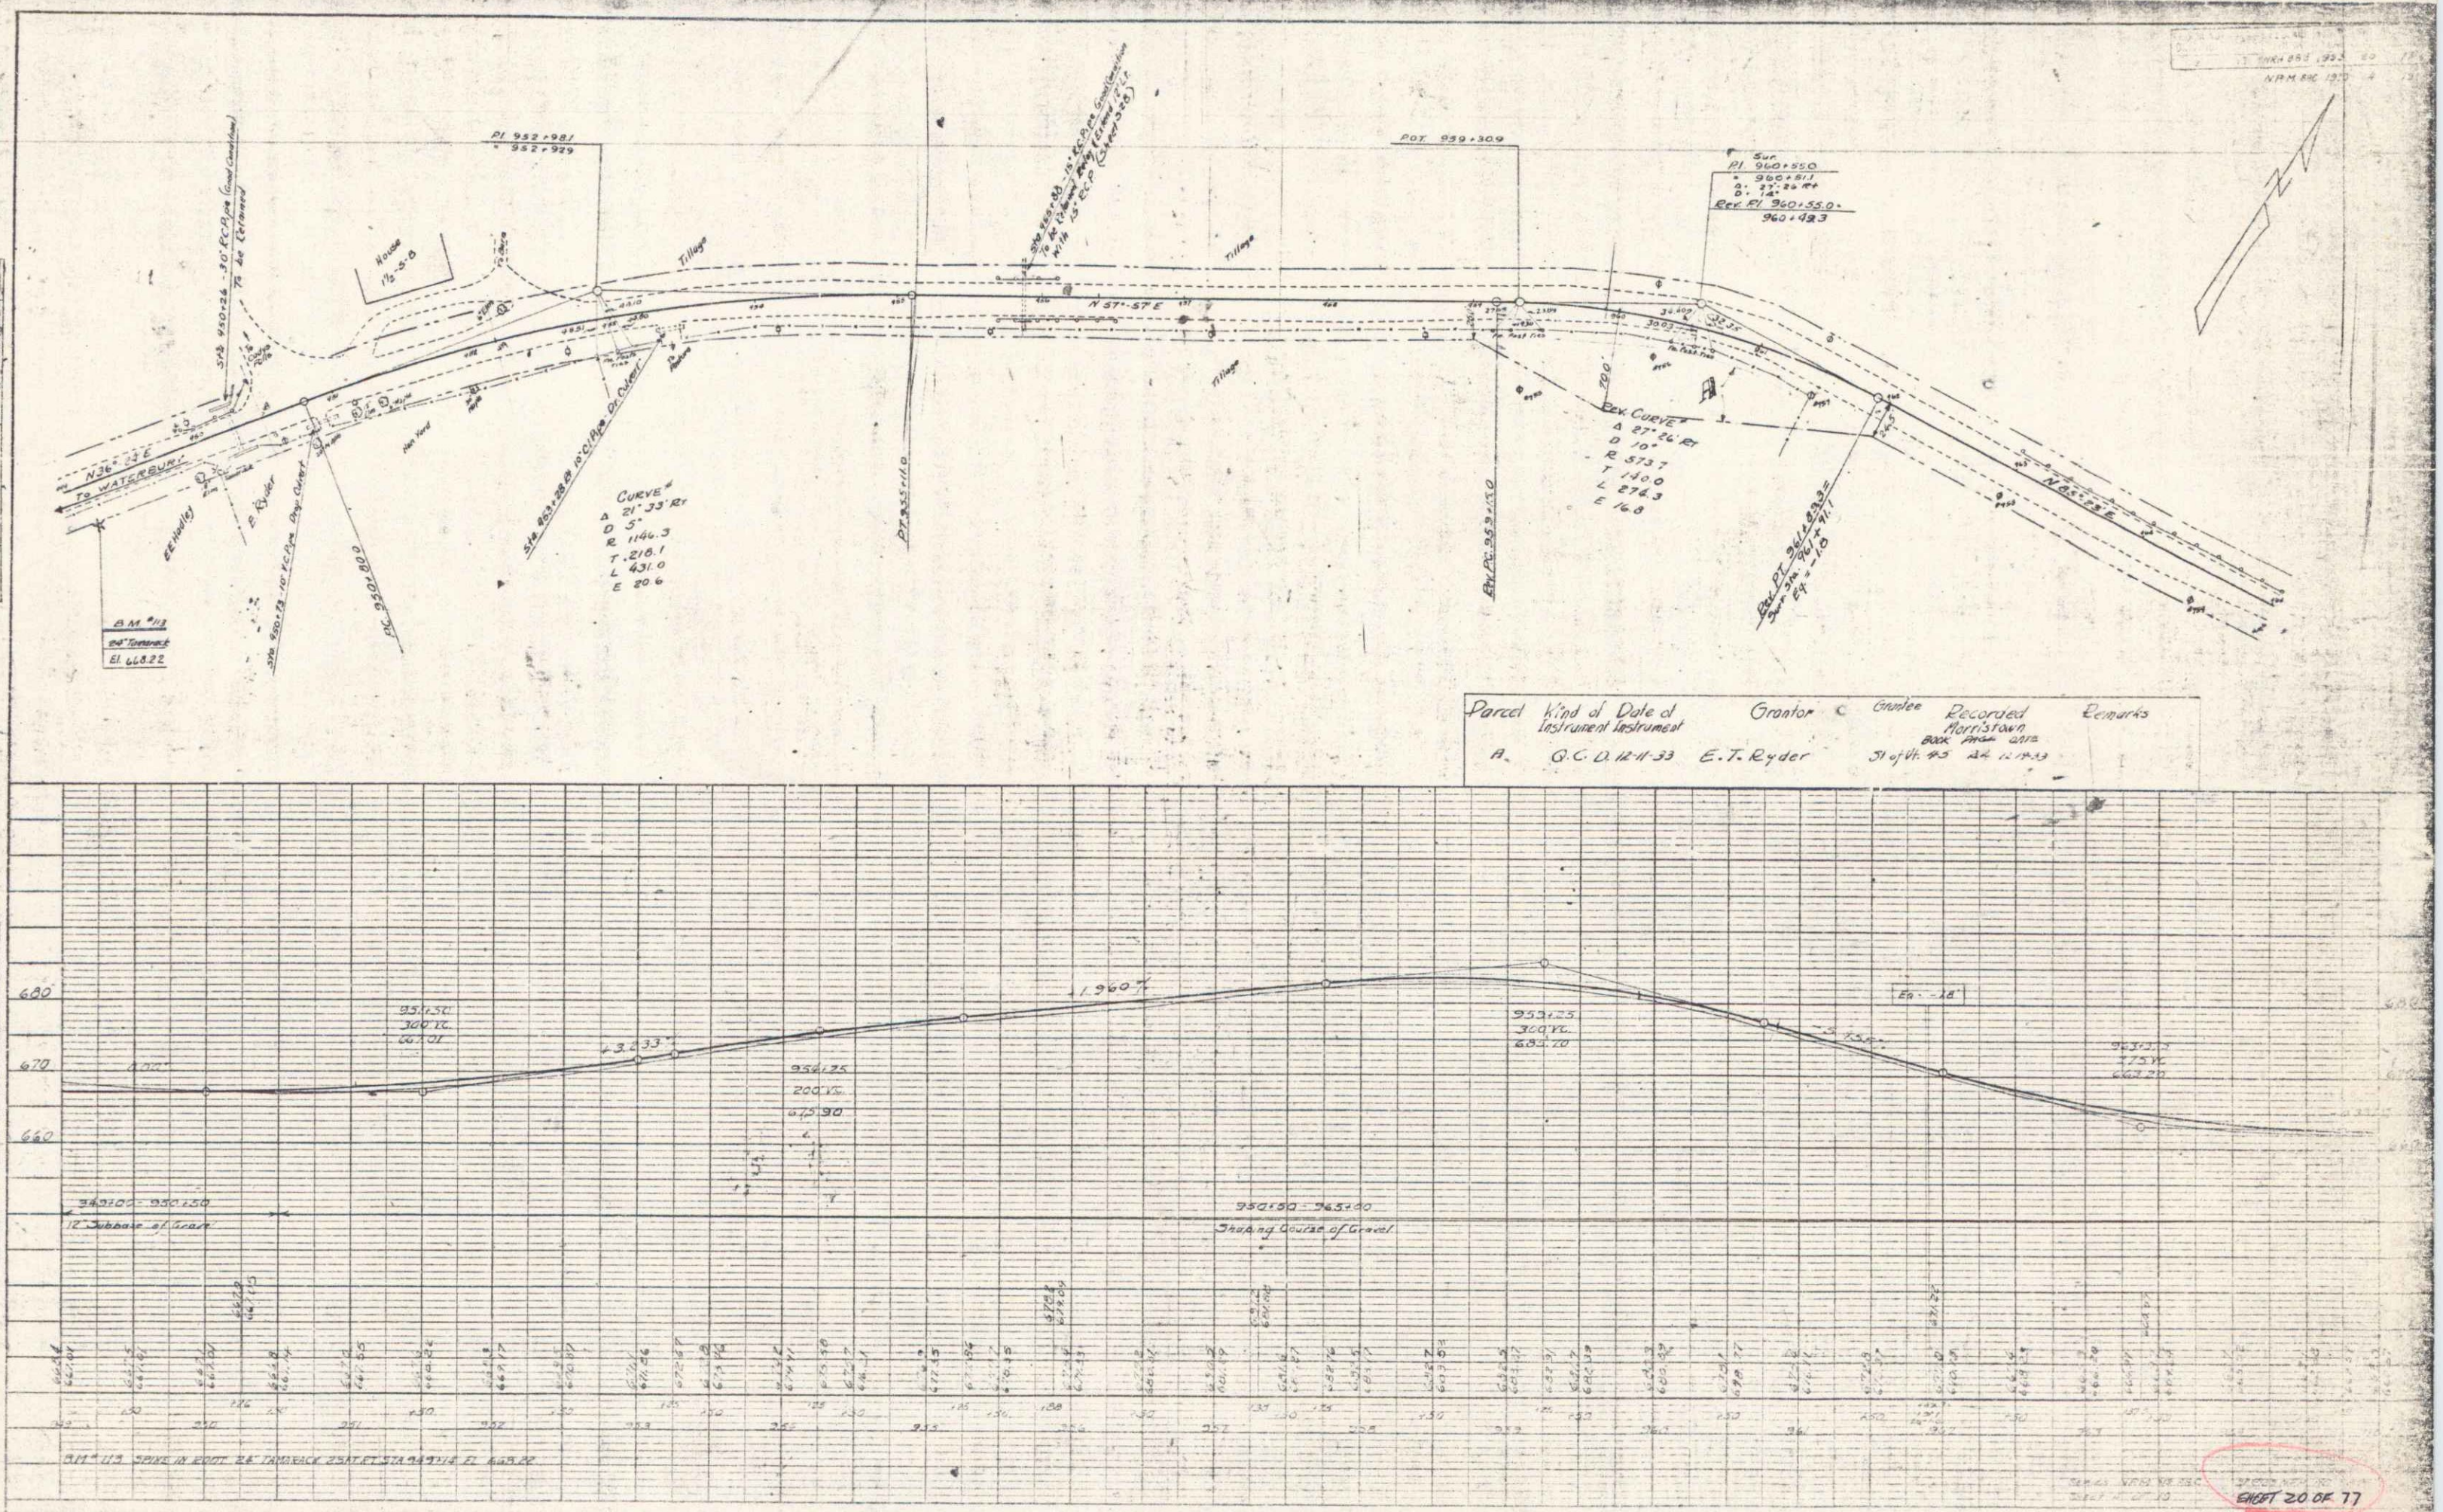

POOR ORIGINAL COPY

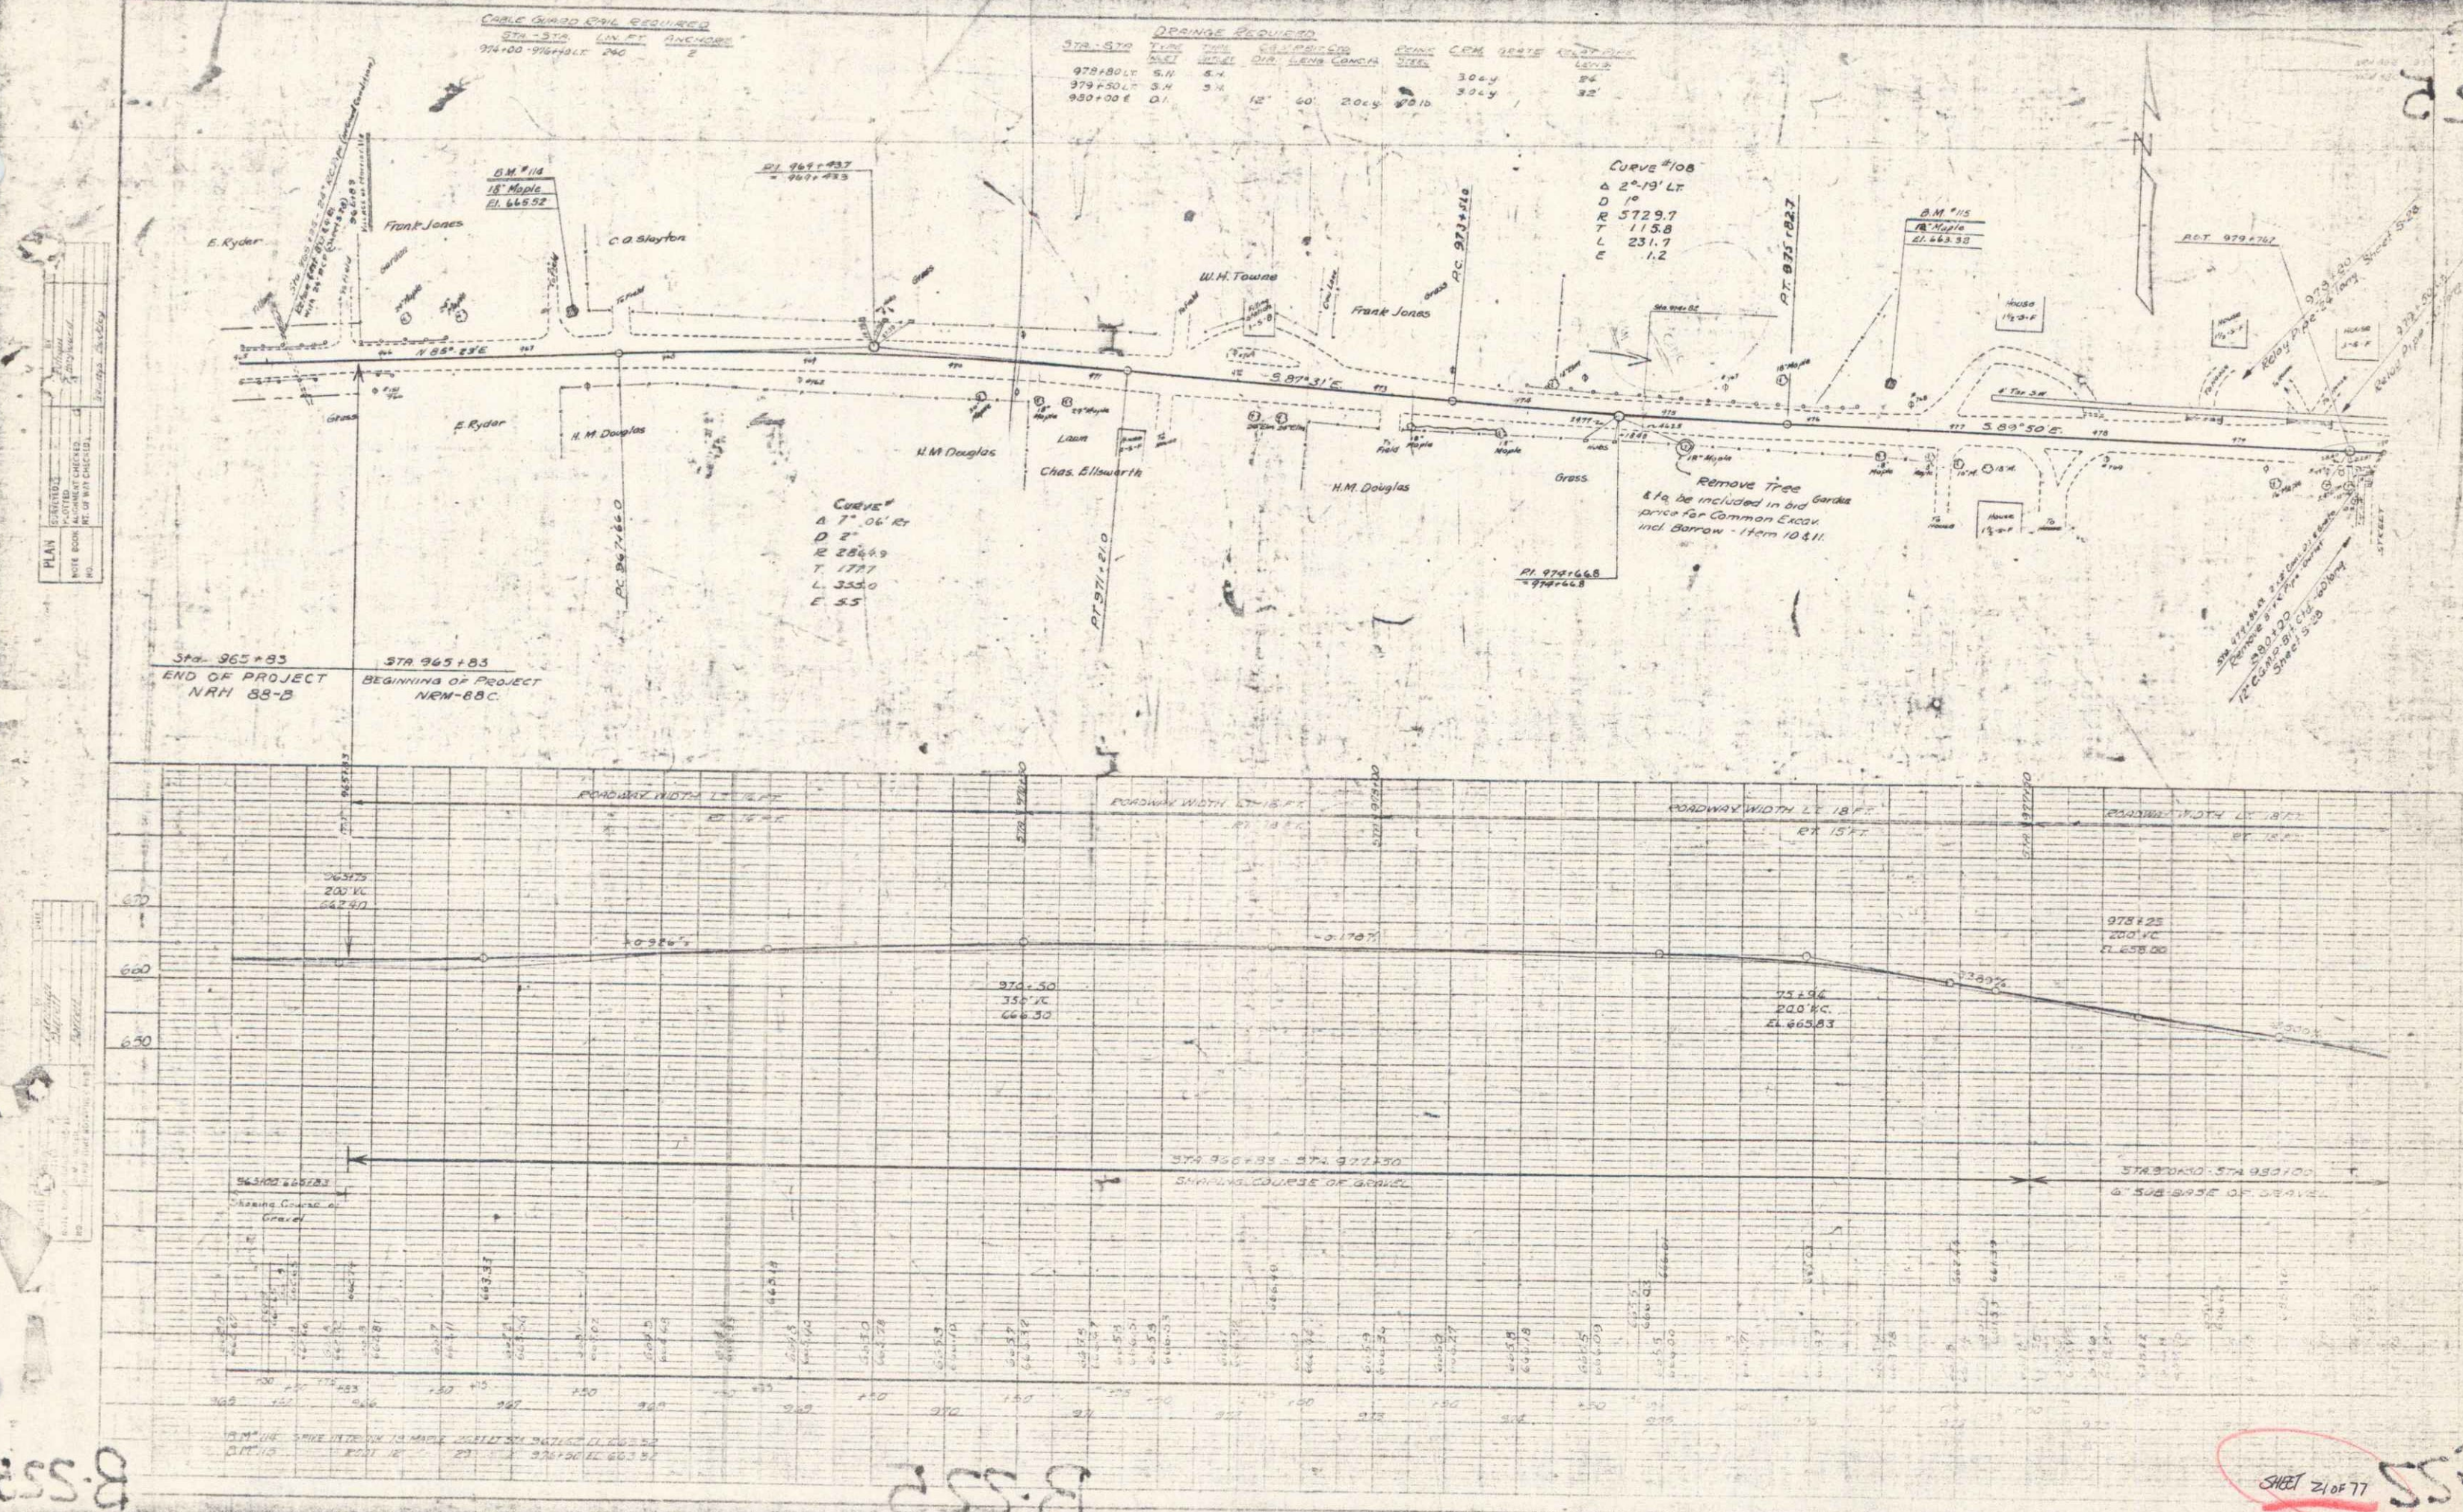

SHEET 21 OF 77