

INDEX OF SHEETS


SHEET NO.	1. Title Page	324. D-16 Drop Inlet, Type II
2.	Alignment Sheet	325. D-17 ACCOMP VERTICAL RIVER
3-4.	Typical Section, US Route 4	326. E-1 Barricades, Signs and Lights
5.	Typical Section, Alternate US Route 4 (Sidelines)	327. Blank
6-7.	Item Quantity Sheet	328. F-1 Const. Identification Signs
8-9.	Item Detail and Drainage Sheet	329. F-2 Chain Link Fence, Galvanized
10.	Underdrain Sheet	330. F-3 Chain Link Fence, Aluminum
11-17.	Earthwork and Grade Sheet	331. G-1 Steel Beam Guard Rail
18.	Earthwork Summary Sheet	332. G-2 Steel Beam Guard Rail
19-26.	Right of Way Detail Sheet	333. G-3 Tapered Concrete Guard Rail
27-35.	Plan and Profile Sheets	334. G-4 Dead End Anchorage
36.	Pavement Details	335. G-5 Steel Marker Posts
37.	Blank	336. SCB-30-65
38-64.	Blank	337. SCB-38-65
65-66.	Blank	338. SCB-D2-65
67-79.	2" x 3" RC Cattleproof Sign 655-468	339. SCB-D2-65
80.	18"x3" R.C.S. Sta. 700+50-Details	340. SCB-D2-65
81-83.	18"x3" R.C.S. Sta. 700+50-Channel Sections	341. SCB-D2-65
84-86.	96" C.G.M.P.P. Sta. 770+50-Details	342. SCB-D2-65
87-89.	96" C.G.M.P.P. Sta. 770+50-Channel Sections	343. SCB-D2-65
90-92.	Bridge over Castleton River, Sta. 687+50-Details	344. SCB-D2-65
93-95.	Bridge over Rt. 4, Sta. 694+00-Details	345. SCB-D2-65
96-98.	Bridge over Rt. 133, Sta. 774+50-Details	346. SCB-D2-65
99.	Blank	347. SCB-D2-65
100-101.	Cross Sections, US 4	348. SCB-D2-65
102-103.	Cross Sections, Alt. US 4 #805+00	349. SCB-D2-65
104-105.	Cross Sections, Juddville	350. SCB-D2-65
106-107.	Cross Sections, Alt. US 4 #694+00	351. SCB-D2-65
108-109.	Cross Sections, Frontage Road 760+00	352. SCB-D2-65
110-111.	Culvert Sections #701+00 and 709+32	353. SCB-D2-65
112-113.	Cross Sections, Frontage Road Ext. #760+00	354. SCB-D2-65
114-115.	Cross Sections, Vt. 133	355. SCB-D2-65
116-117.	Channel Sections, Castleton River #687+50	356. SCB-D2-65
118-119.	2-61 Solid Rock Excavation	357. SCB-D2-65
120.	8-1 Banking Tables	358. SCB-D2-65
121.	8-2 Slope Grading	359. SCB-D2-65
122.	8-3 Muck Excavation	360. SCB-D2-65
123.	8-4 Embankment on a Slope	361. SCB-D2-65
124.	8-5 Slope Stabilization	362. SCB-D2-65
125.	8-6 Entrance-Exit (Tunnels)	363. SCB-D2-65
126.	8-7 Divisional Islands	364. SCB-D2-65
127.	8-8 Bridge Approaches	365. SCB-D2-65
128.	C-1 Curb	366. SCB-D2-65
129.	C-2 Curb	367. SCB-D2-65
130.	C-3 Curb	368. SCB-D2-65
131.	D-1 Drop Inlet, Type I-8	369. SCB-D2-65
132.	D-2 Drop Inlet, Type I-8	370. SCB-D2-65
133.	D-3 Drop Inlet, Type I-8	371. SCB-D2-65
363.	D-233 Drop Inlet, Type I-8	601. SCB-D2-65
364.</		

GRAVEL BACKFILL FOR SLOPE
STABILIZATION, ITEM 222-A
WB 627+50 - 629+02 LT.

Property Line Fence w/Steel Posts
Mod Item 533-II
Rev EB 627+50 - 631+00 RT
WB 627+50 - 631+00 LT
That fence listed below is to be
installed prior to the commencement
of other work in this area.
WB 630+12 - 631+00 LT

* Three Cable Guard Rail w/Light Steel Posts
Item 536
WB 627+50 - 631+00 RT
EB 627+50 - 631+00 LT

* Stage 2 Construction

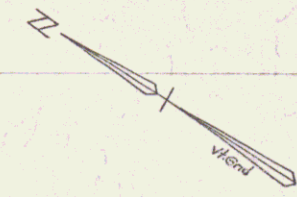


TBM 13
US Elev
511.60

S 31° 41' 40" E

DM 125
US Elev
510.01

DM 134
US Elev
511.57
514.24 - M

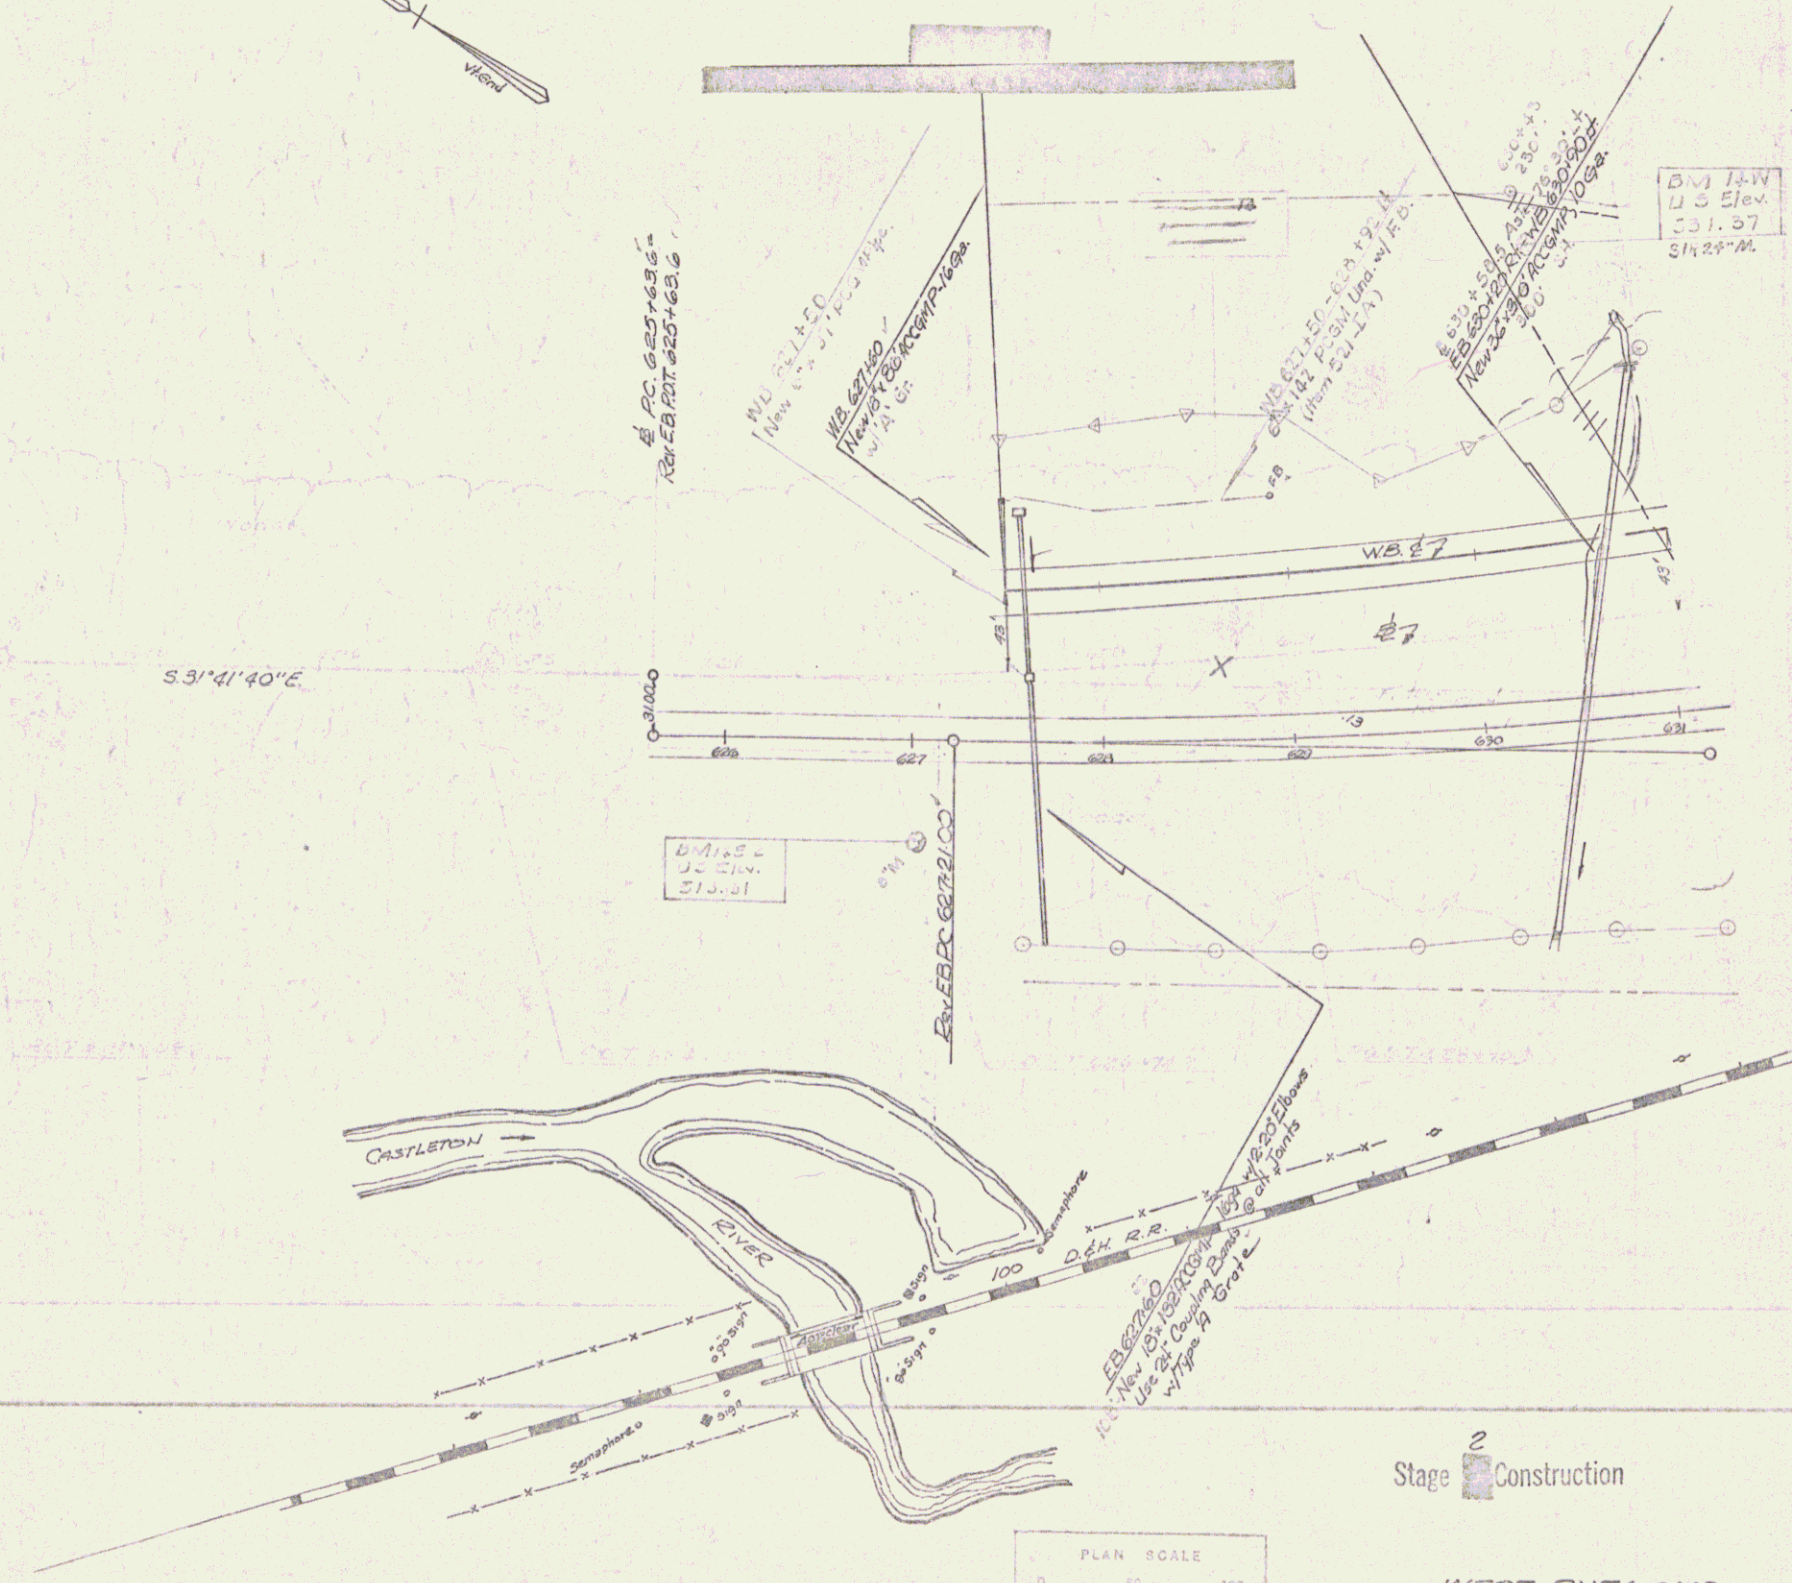


Stage 2 Construction

WEST RUTLAND
A020-1 (11)
Sheet 21 of 359 Sheets


Stage 2 Construction

Sheet 86 of 170 Sheets

PLAN	REVISED	DATE	BY
1	1	10/1/68	WJG
2	1	10/1/68	WJG
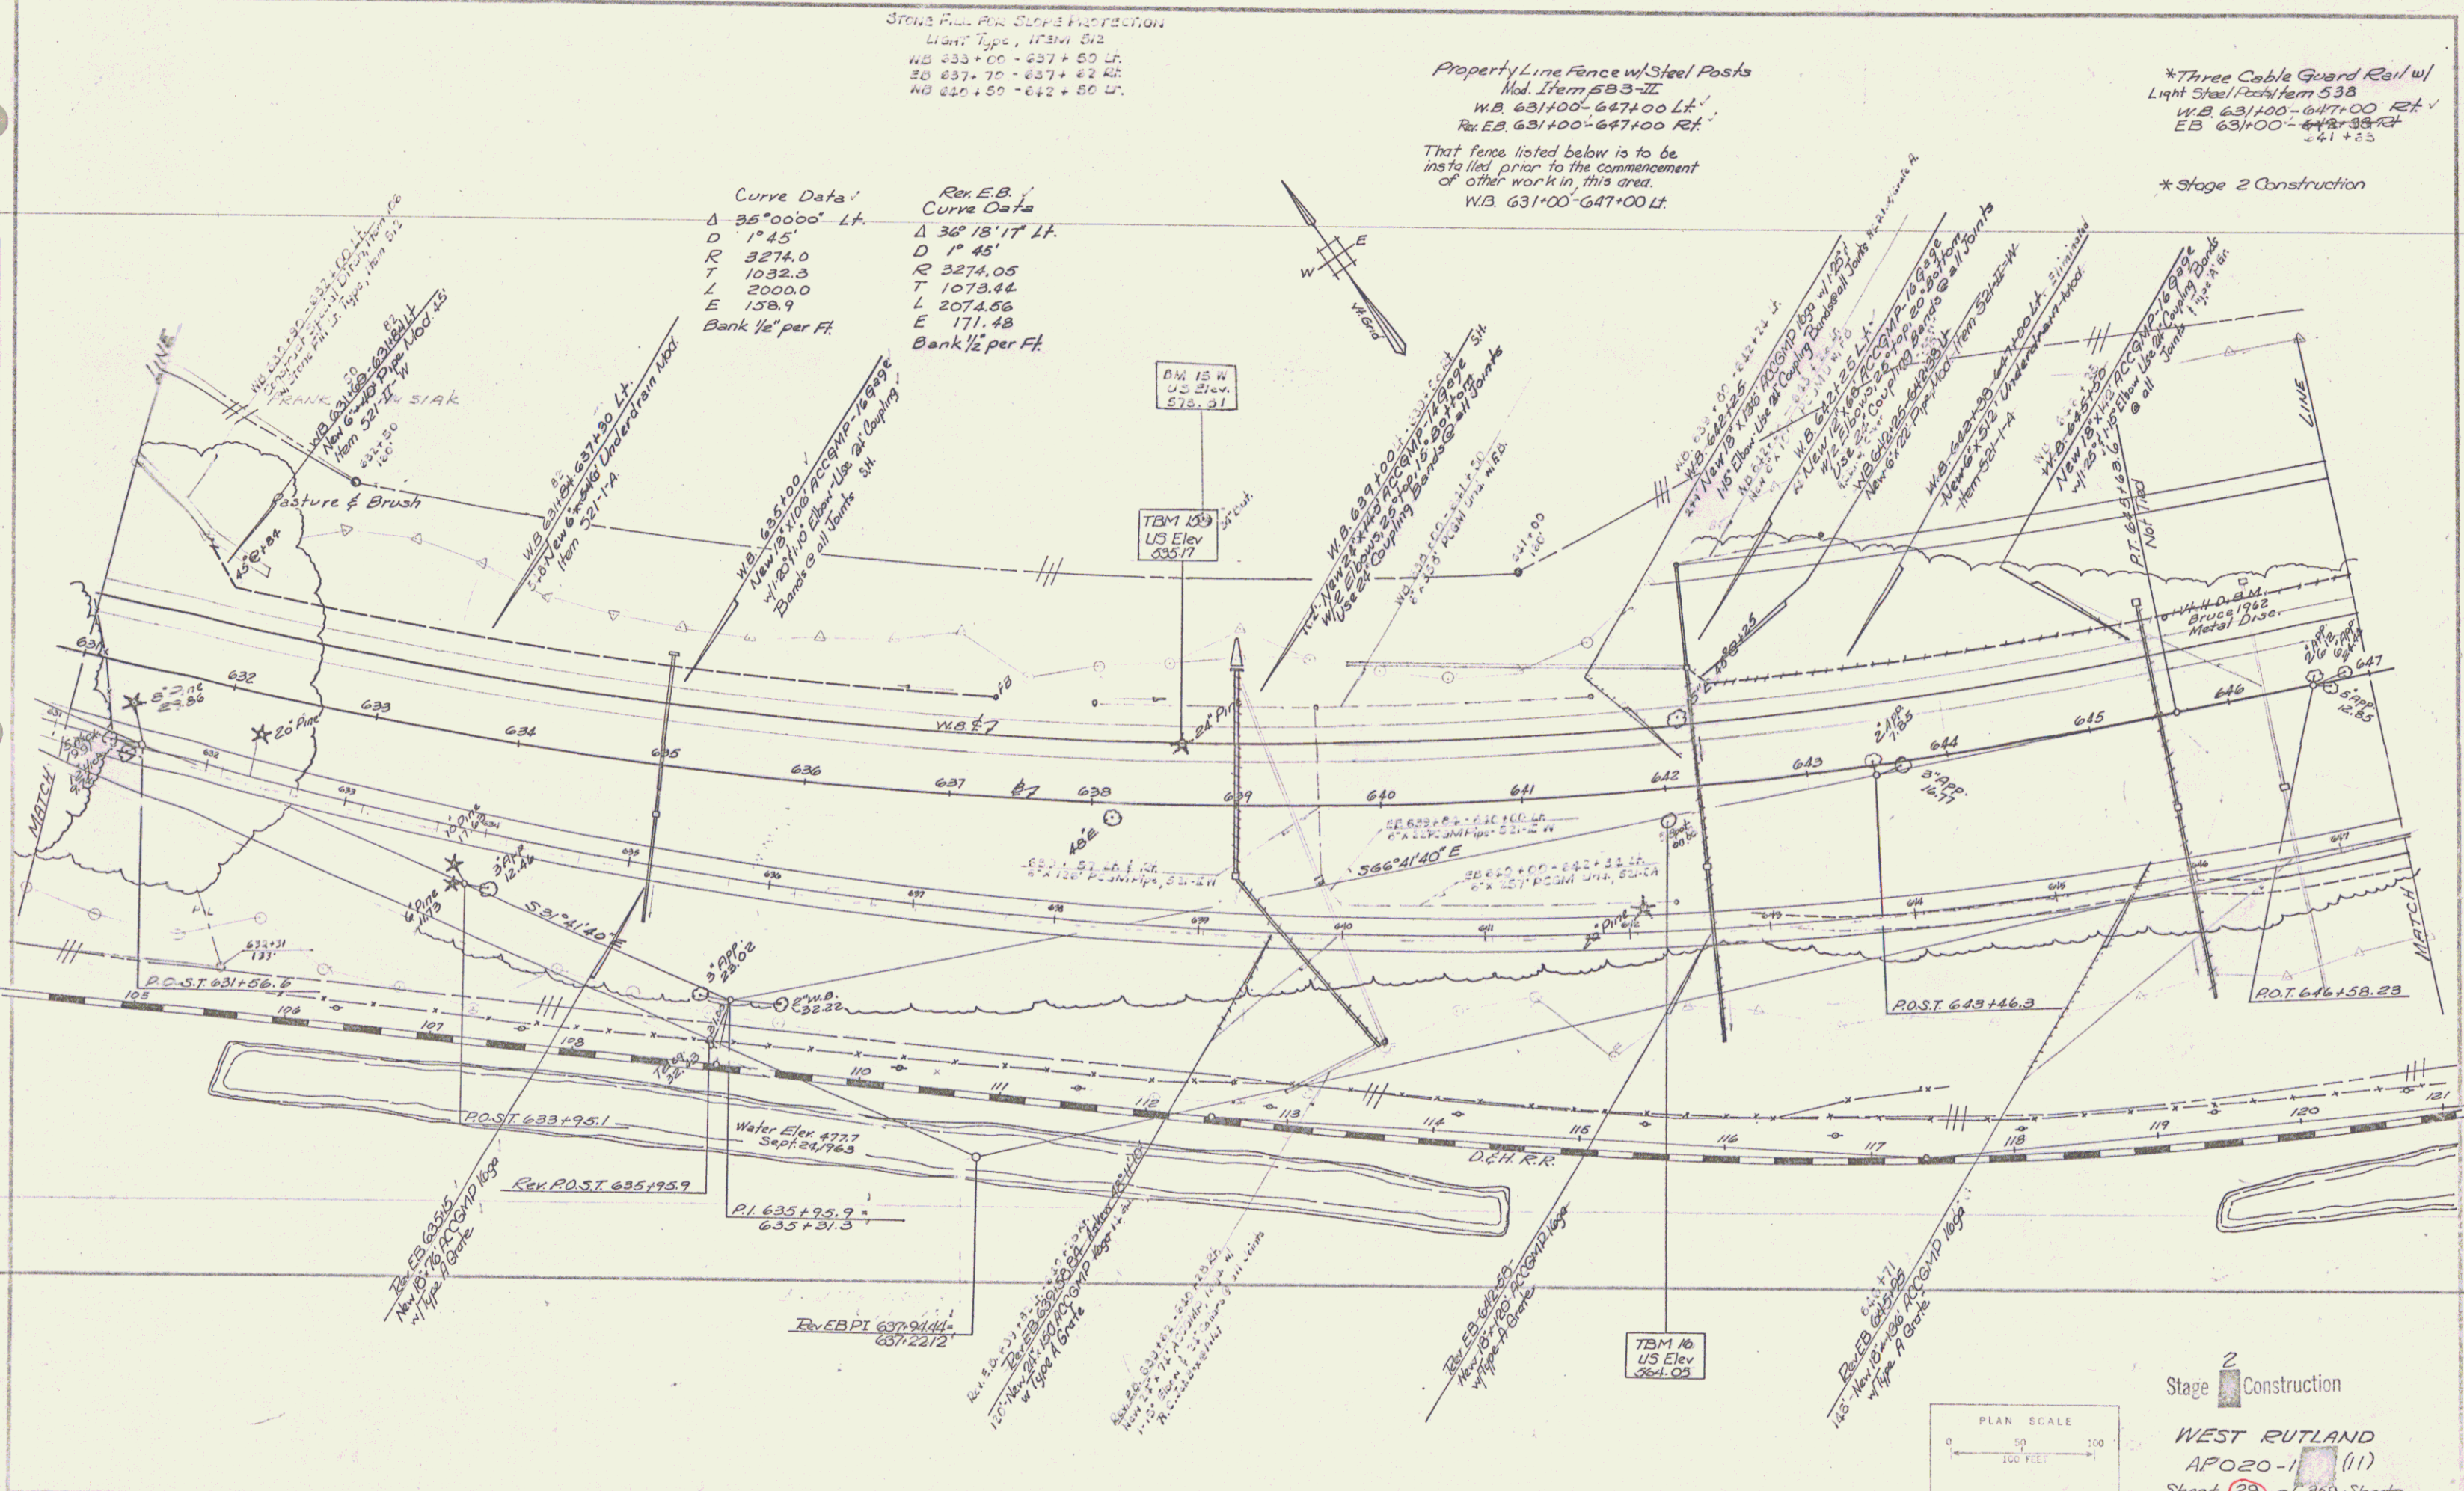

PLAN	REVISIONS
1	AS SHOWN
2	AS SHOWN
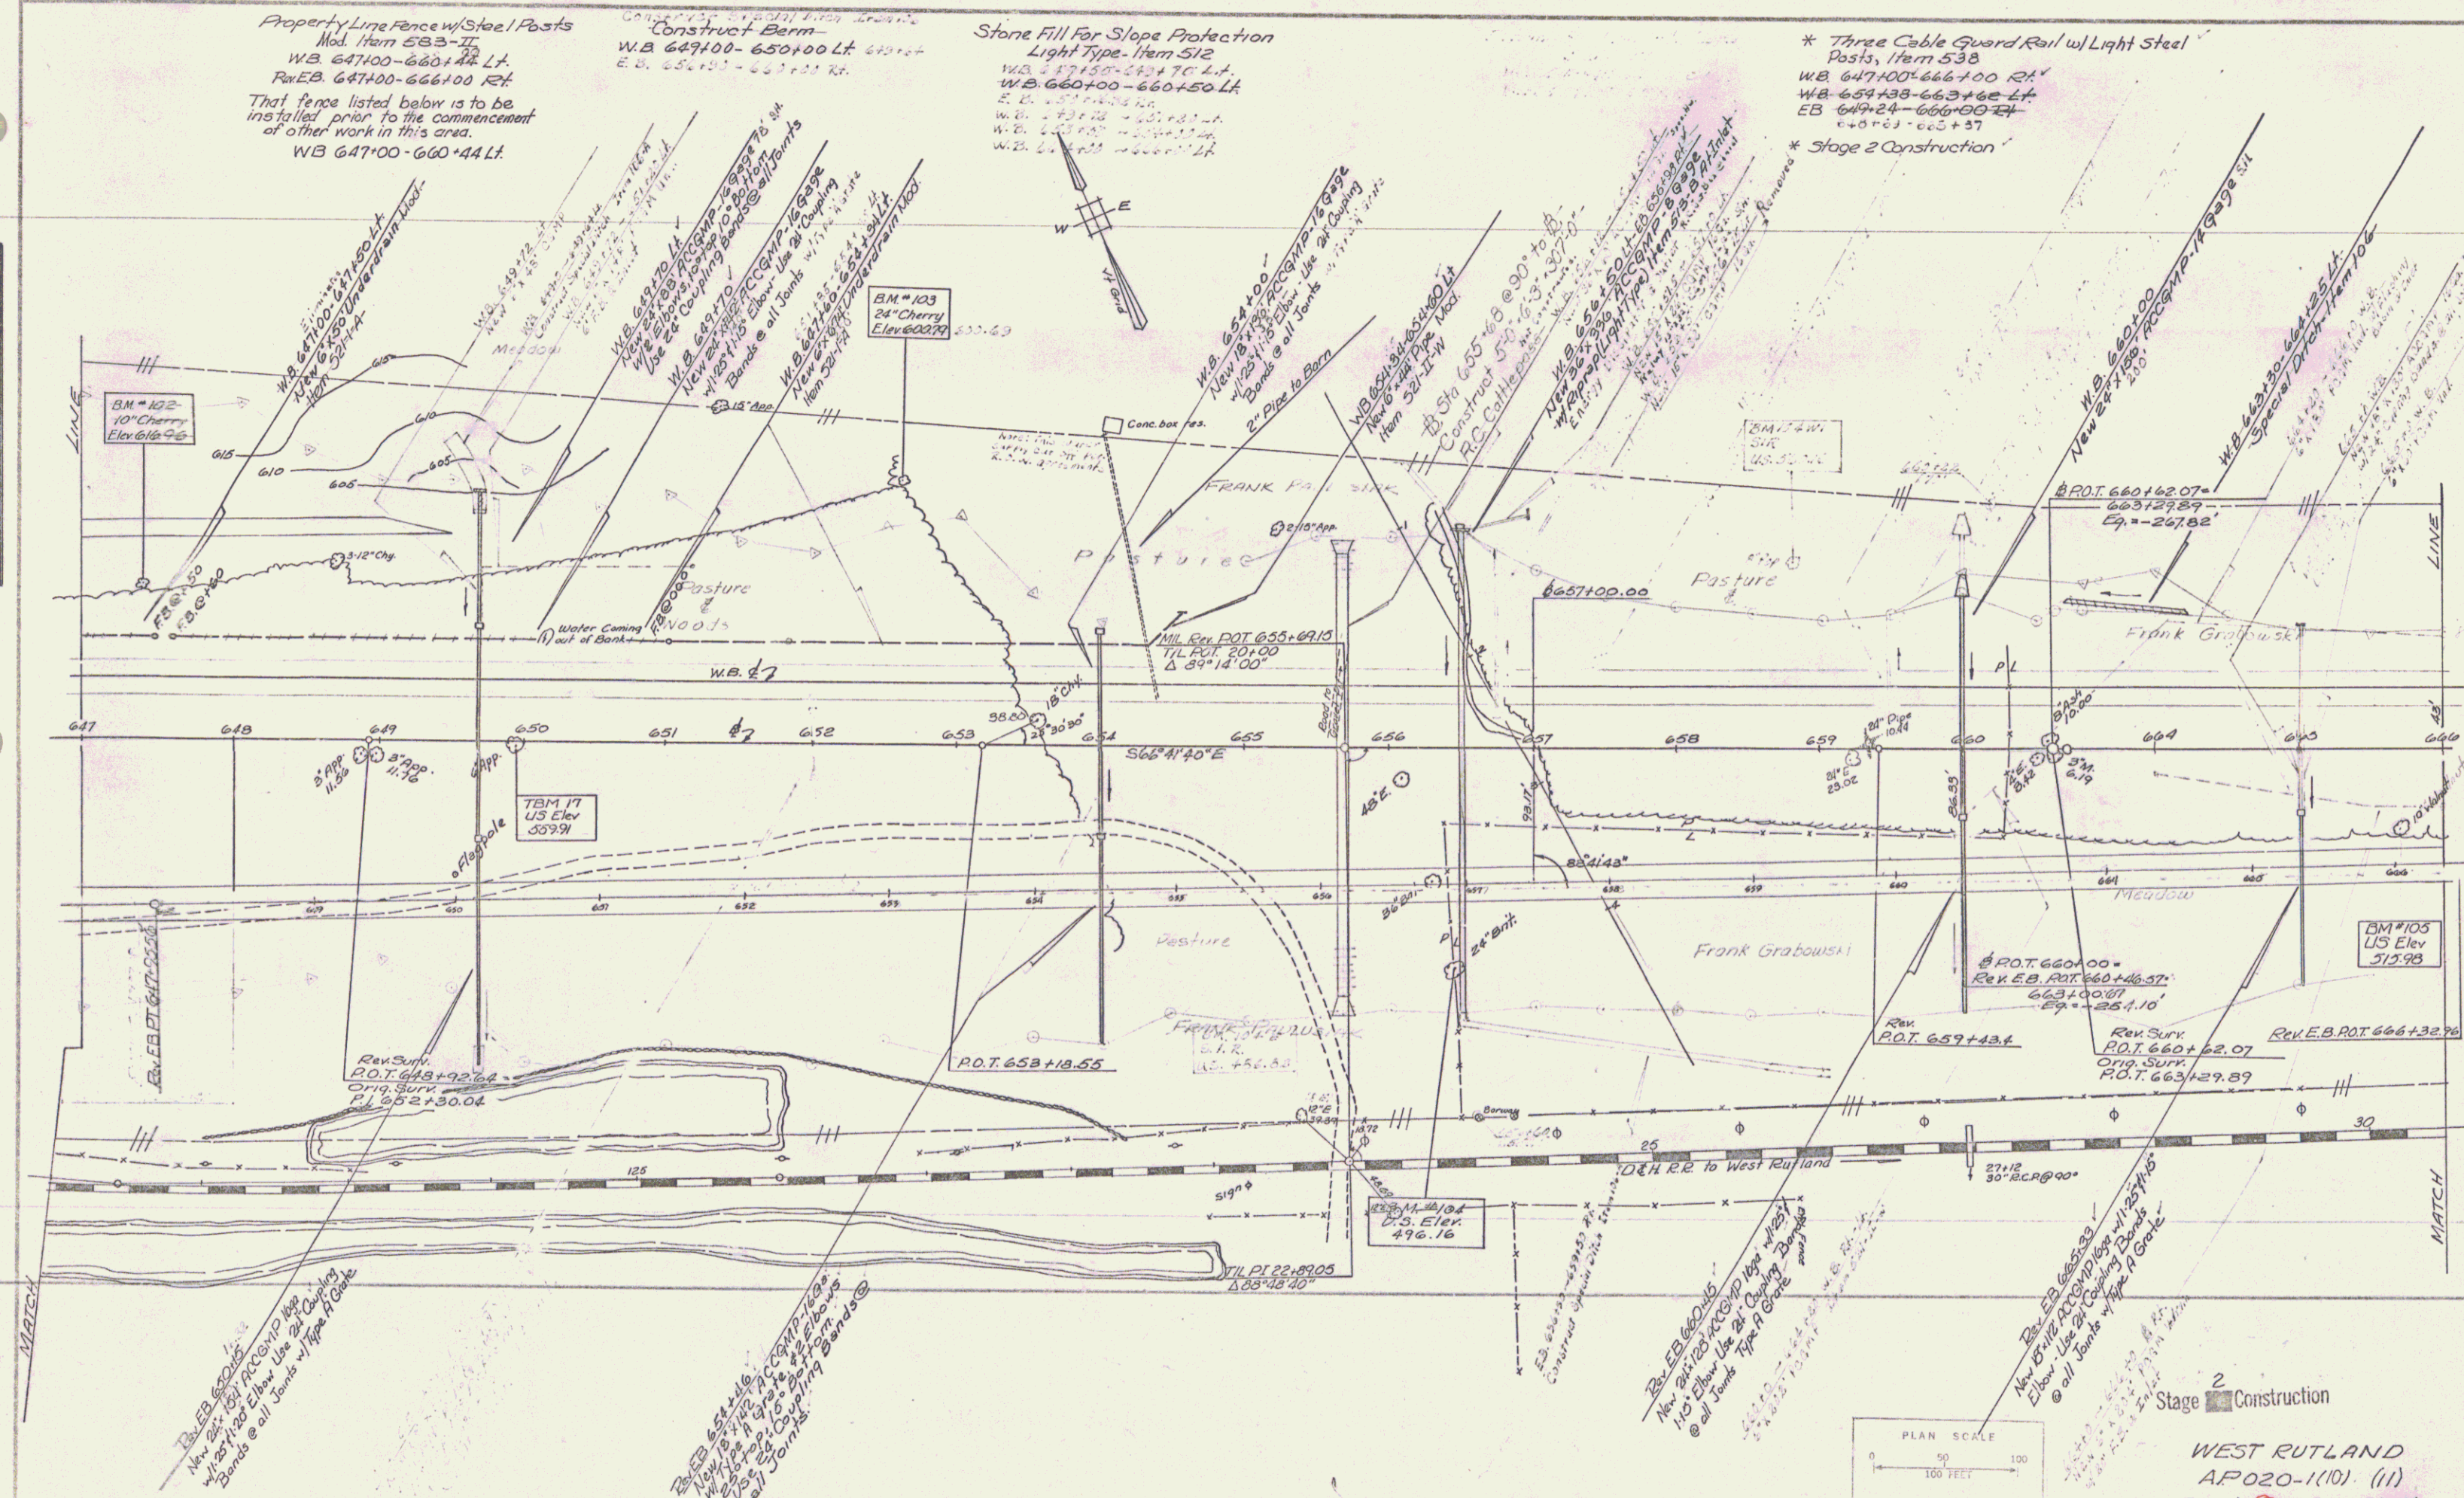

Stage 2 Construction

WEST RUTLAND
AP020-1(10) (11)
Sheet 31 of 353 Sheets

Sheet 90 of 170 Sheets


DRILLING & BLASTING OF SOLID ROCK
SUB GRADE ITEM 115
R.B. 672 ~ 676 ~ 681
W.B. 679 ~ 682

PROPERTY LINE FENCE W/
STEEL POSTS MOD. ITEM 583 II
Rev EB 666+00 - 682+00 Rt
WB 666+00 - 682+00 Lt

STONE PILE FOR SCARP PROTECTION,
SHORT TYPE, ITEM 512
WB 673+40 - 681+33 Lt
DRILLING & BLASTING OF SOLID ROCK
ITEM 114
677+25 - 679+50 Rt
679+00 - 680+33 Rt

TREATED TIMBER CURB, ITEM 554
*BHT CONC. CURB-
ITEM 555
EB 677+10 - 682+00 Rt
54

*THREE CABLE GUARD RAIL w/ Light Steel Posts
ITEM 538
WB 666+00 - 681+33 Rt
EB 666+00 - 682+00 Lt
6.2+05
* Stage 2 Construction

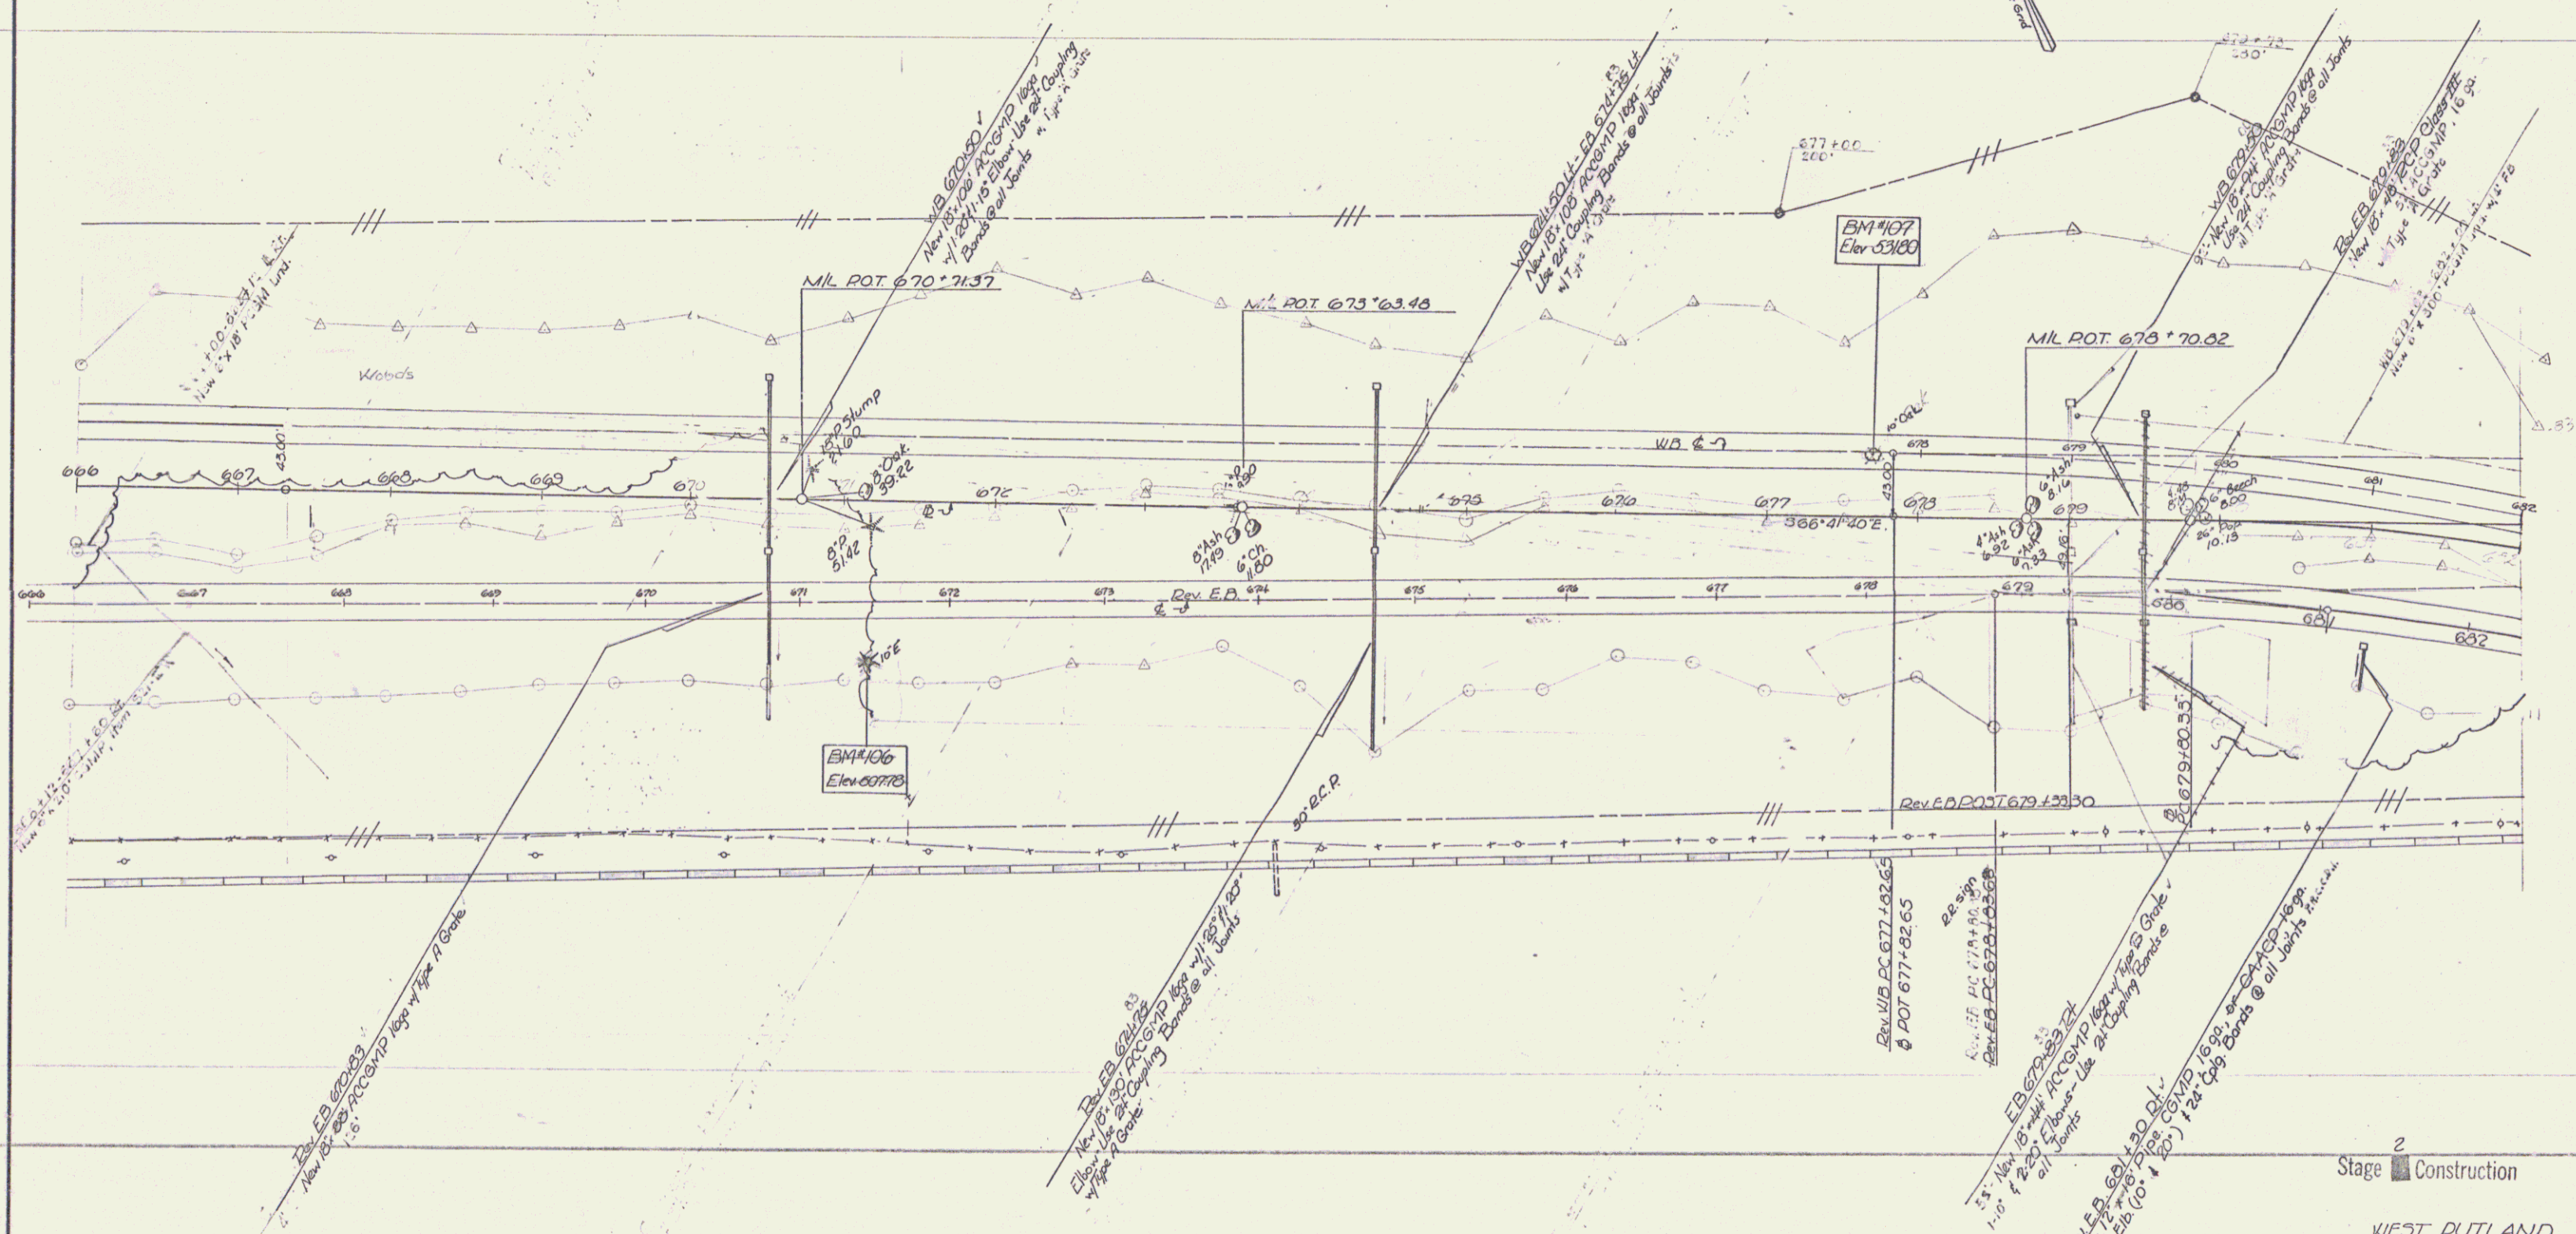

Stage 2 Construction

WEST DUTLAND

SURVEYED BY: _____ DATE: _____
DRAWN BY: _____ DATE: _____
TRACED BY: L. Clark DATE: 11/84

PROJ. AD NO. 020-1 (11)
SHEET 33 OF 359
Sheet 92 of 170 Sheets

5

DRILLING & BASTING OF SOIL
NOT SURGRIDE ITEM 115
K.B. 694+75 - 695+00
W.B. 682+00 - 683+00
W.B. 693+00 - 694+00
W.B. 694+00 - 695+00

* THREE CABLE GUARD RAIL WITH LIGHT
STEEL POSTS, ITEM 538
E.B. 682+00 - 683+00 RT
REV. E.B. 682+00 - 683+00 RT
E.B. 683+00 - 684+00 RT
W.B. 683+00 - 684+00 LT

TREATED TIMBER CURB, ITEM 550
BITUMINOUS-CONCRETE CURB, ITEM 555
REV. E.B. 682+00 - 684+00 RT
REV. W.B. 682+00 - 684+00 LT
REV. E.B. 684+00 - 691+00 RT
W.B. 684+00 - 691+00 LT
W.B. 691+00 - 692+00 LT

PROPERTY LINE FENCE WITH
STEEL POSTS, ITEM 583-II
REV. E.B. 682+00 - 684+00 RT
REV. W.B. 682+00 - 684+00 LT
REV. E.B. 684+00 - 692+00 RT
W.B. 684+00 - 692+00 LT
E.B. 692+00 - 693+00 RT
W.B. 692+00 - 693+00 LT

STANDARD STEEL BEAM GUARD RAIL *
WITH STEEL POSTS, ITEM 545-A
REV. W.B. 685+00 - 686+00 RT
REV. E.B. 685+00 - 686+00 LT
REV. W.B. 686+00 - 692+00 RT
E.B. 686+00 - 692+00 LT
E.B. 692+00 - 693+00 RT
W.B. 692+00 - 693+00 LT

6' GALVANIZED CHAIN-LINK FENCE, ITEM 581-I
REV. W.B. 690+00 - 694+00 LT
W.B. 694+00 - 695+00 LT
THAT FENCE LISTED BELOW IS TO BE
INSTALLED PRIOR TO THE COMMENCEMENT
OF OTHER WORK IN THIS AREA.

REV. E.B. 684+00 - 692+00 RT (PROPERTY LINE)
REV. W.B. 684+00 - 692+00 LT (CHAIN-LINK)
E.B. 692+00 - 693+00 RT (PROPERTY LINE)
W.B. 692+00 - 693+00 LT (CHAIN-LINK)


SODDING, ITEM 612 *
REV. W.B. 684+00 - 685+00 RT
W.B. 685+00 - 692+00 LT
E.B. 691+00 - 692+00 RT

REINFORCED CONCRETE RETAINING WALL
#1 683+00 - 683+37 E.B. RT
#2 683+37 - 687+00 E.B. RT

METAL DIN-TYPE RETAINING WALL, ITEM 578
689+33 - 690+37 Rev. W.B. LT

* BRIDGE RAILING (Bridge Approach) ITEM 572
E.B. 683+37 - 684+00 RT
E.B. 684+00 - 685+00 RT
W.B. 685+00 - 686+00 LT
W.B. 686+00 - 687+00 LT
E.B. 687+00 - 688+00 RT
E.B. 688+00 - 689+00 RT
W.B. 689+00 - 690+00 LT
W.B. 690+00 - 691+00 LT


DEMOLITION & DISPOSAL OF BUILDING, ITEM 586
685+00 RT
685+00 LT
685+00 E
685+00 W
685+00 S
685+00 N
685+00 SE
685+00 SW
685+00 NE
685+00 NW

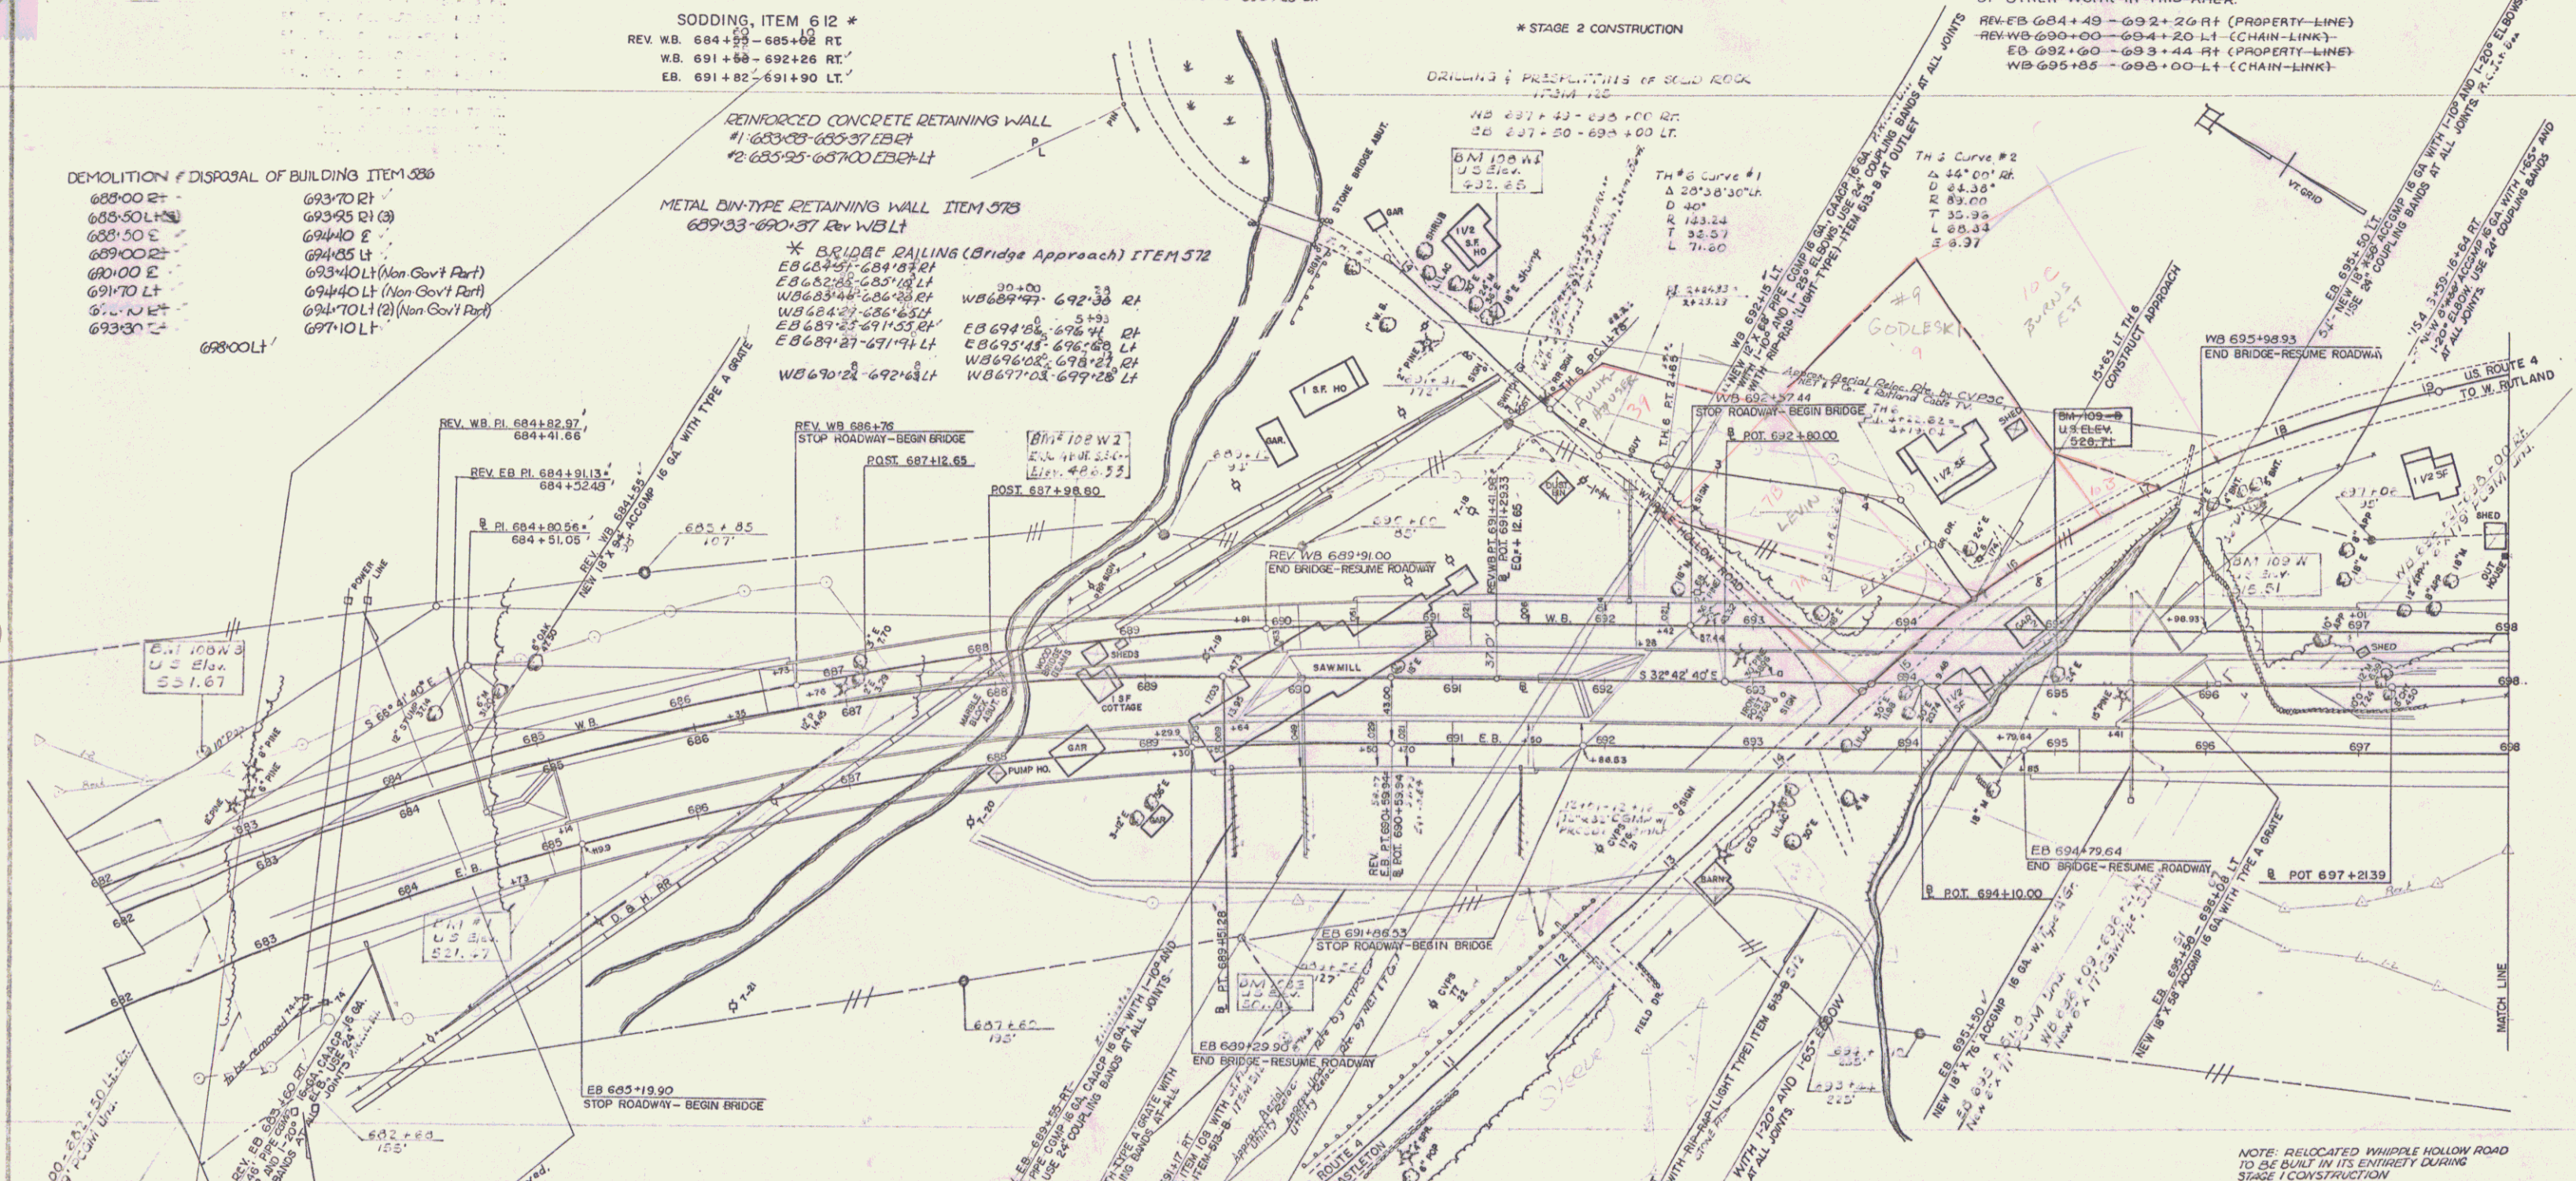

REV. E.B. CURVE
Δ 33° 30' 00" RT
D 31.30
R 103.00
T 5.20
L 170.00
E 14.73
BANK 1/8" PER FT

REV. W.B. CURVE
Δ 33° 30' 00" RT
D 31.30
R 103.00
T 5.20
L 170.00
E 14.73
BANK 1/8" PER FT


NOTE: AERIAL UTILITY DELOC. RTE. OF CVD3C
OVER THE LIMITED ACCESS AREA AND
ALONG PRESENT RTE. U.S. 4 WILL NOT
BE BUILT UNTIL THE COMPLETION OF
HIGHWAY CONSTRUCTION

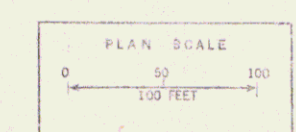

Stage 2 Construction
WEST RUTLAND

SURVEYED BY	DATE
DRAWN BY	DATE
TRACED BY	DATE


PROJ. AP NO. 020-1 (11)
SHEET 35 OF 359

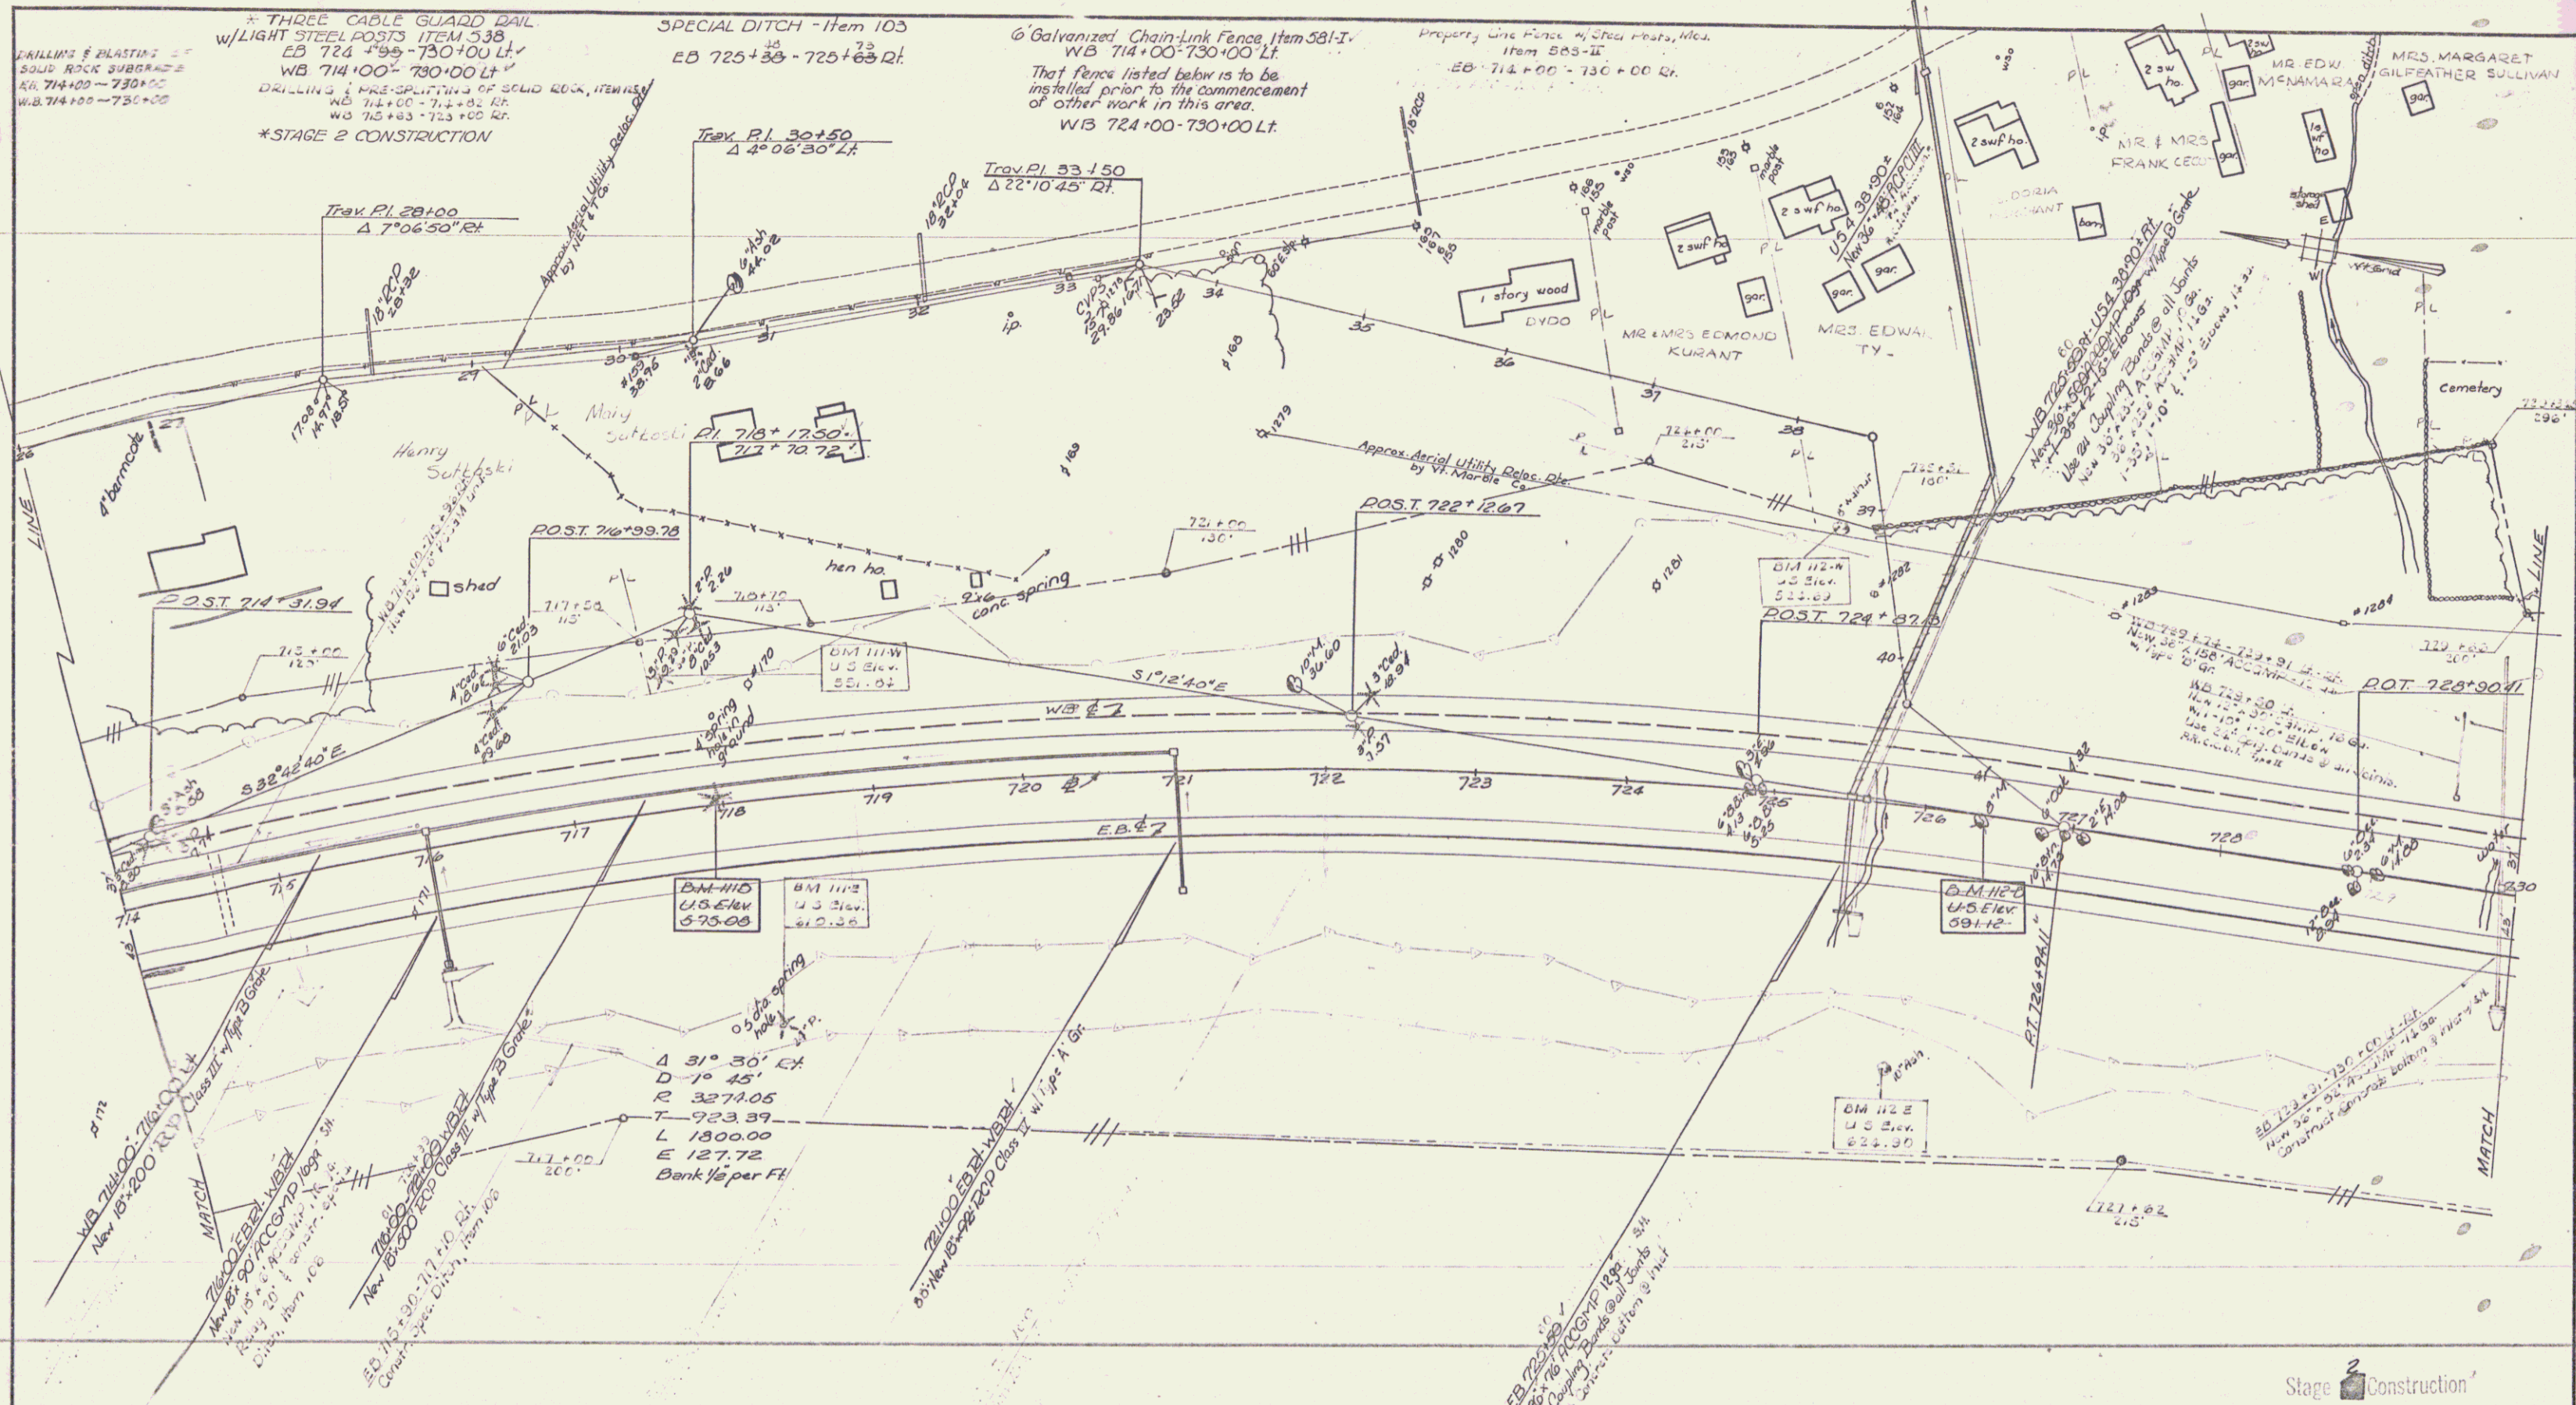

Stage 2 Construction

WEST RUTLAND

SURVEYED BY _____ DATE _____
DRAWN BY _____ DATE _____
TRACED BY L. Clark DATE 2/10/11
PROJ. AP NO. 020-1
SHEET 39 OF 359

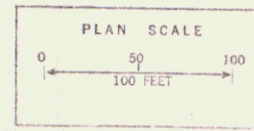

DRILLING & BLASTING OF SOLID ROCK
SUBGRADE 1-2' 113
E.B. 730+00 - 745+00
W.B. 730+00 - 745+00

Stone Fill on Slope & Retention
Light Type, Item 512
E.B. 730+50 - 737+75 Rt.
E.B. 745+25 - 746+00 Rt.
Property Line Fence w/ Steel Posts, Item 583-11
E.B. 730+00 - 746+00 Rt.

6' Galvanized Chain-Link Fence, Item 581-1
W.B. 730+00 - 746+00 Lt.
That fence listed below is to be installed prior to the commencement of other work in this area.
W.B. 730+00 - 733+07 Lt.
W.B. 733+00 - 743+38 Lt.


*Bituminous Concrete Curb, Item 555-3
E.B. 745+04 - 746+00 Lt.
W.B. 737+25 - 733+11 Lt.
W.B. 741+6 - 746+00 Lt.

Drilling & Pre-splinting of Subgrade, Item 125
W.B. 730+00 - 740+24 Rt.
E.B. 730+74 - 746+34 Lt.


Special Ditch
Common Excavation, Item 103
E.B. 730+63 - 730+88 Rt.

*Three Cable Guard Rail w/ Light Steel Posts, Item 536
E.B. 730+00 - 736+94 Lt.
E.B. 736+75 - 746+00 Lt.
W.B. 730+00 - 733+74 Lt.
W.B. 741+13 - 746+00 Lt.


*Stage 2 Construction

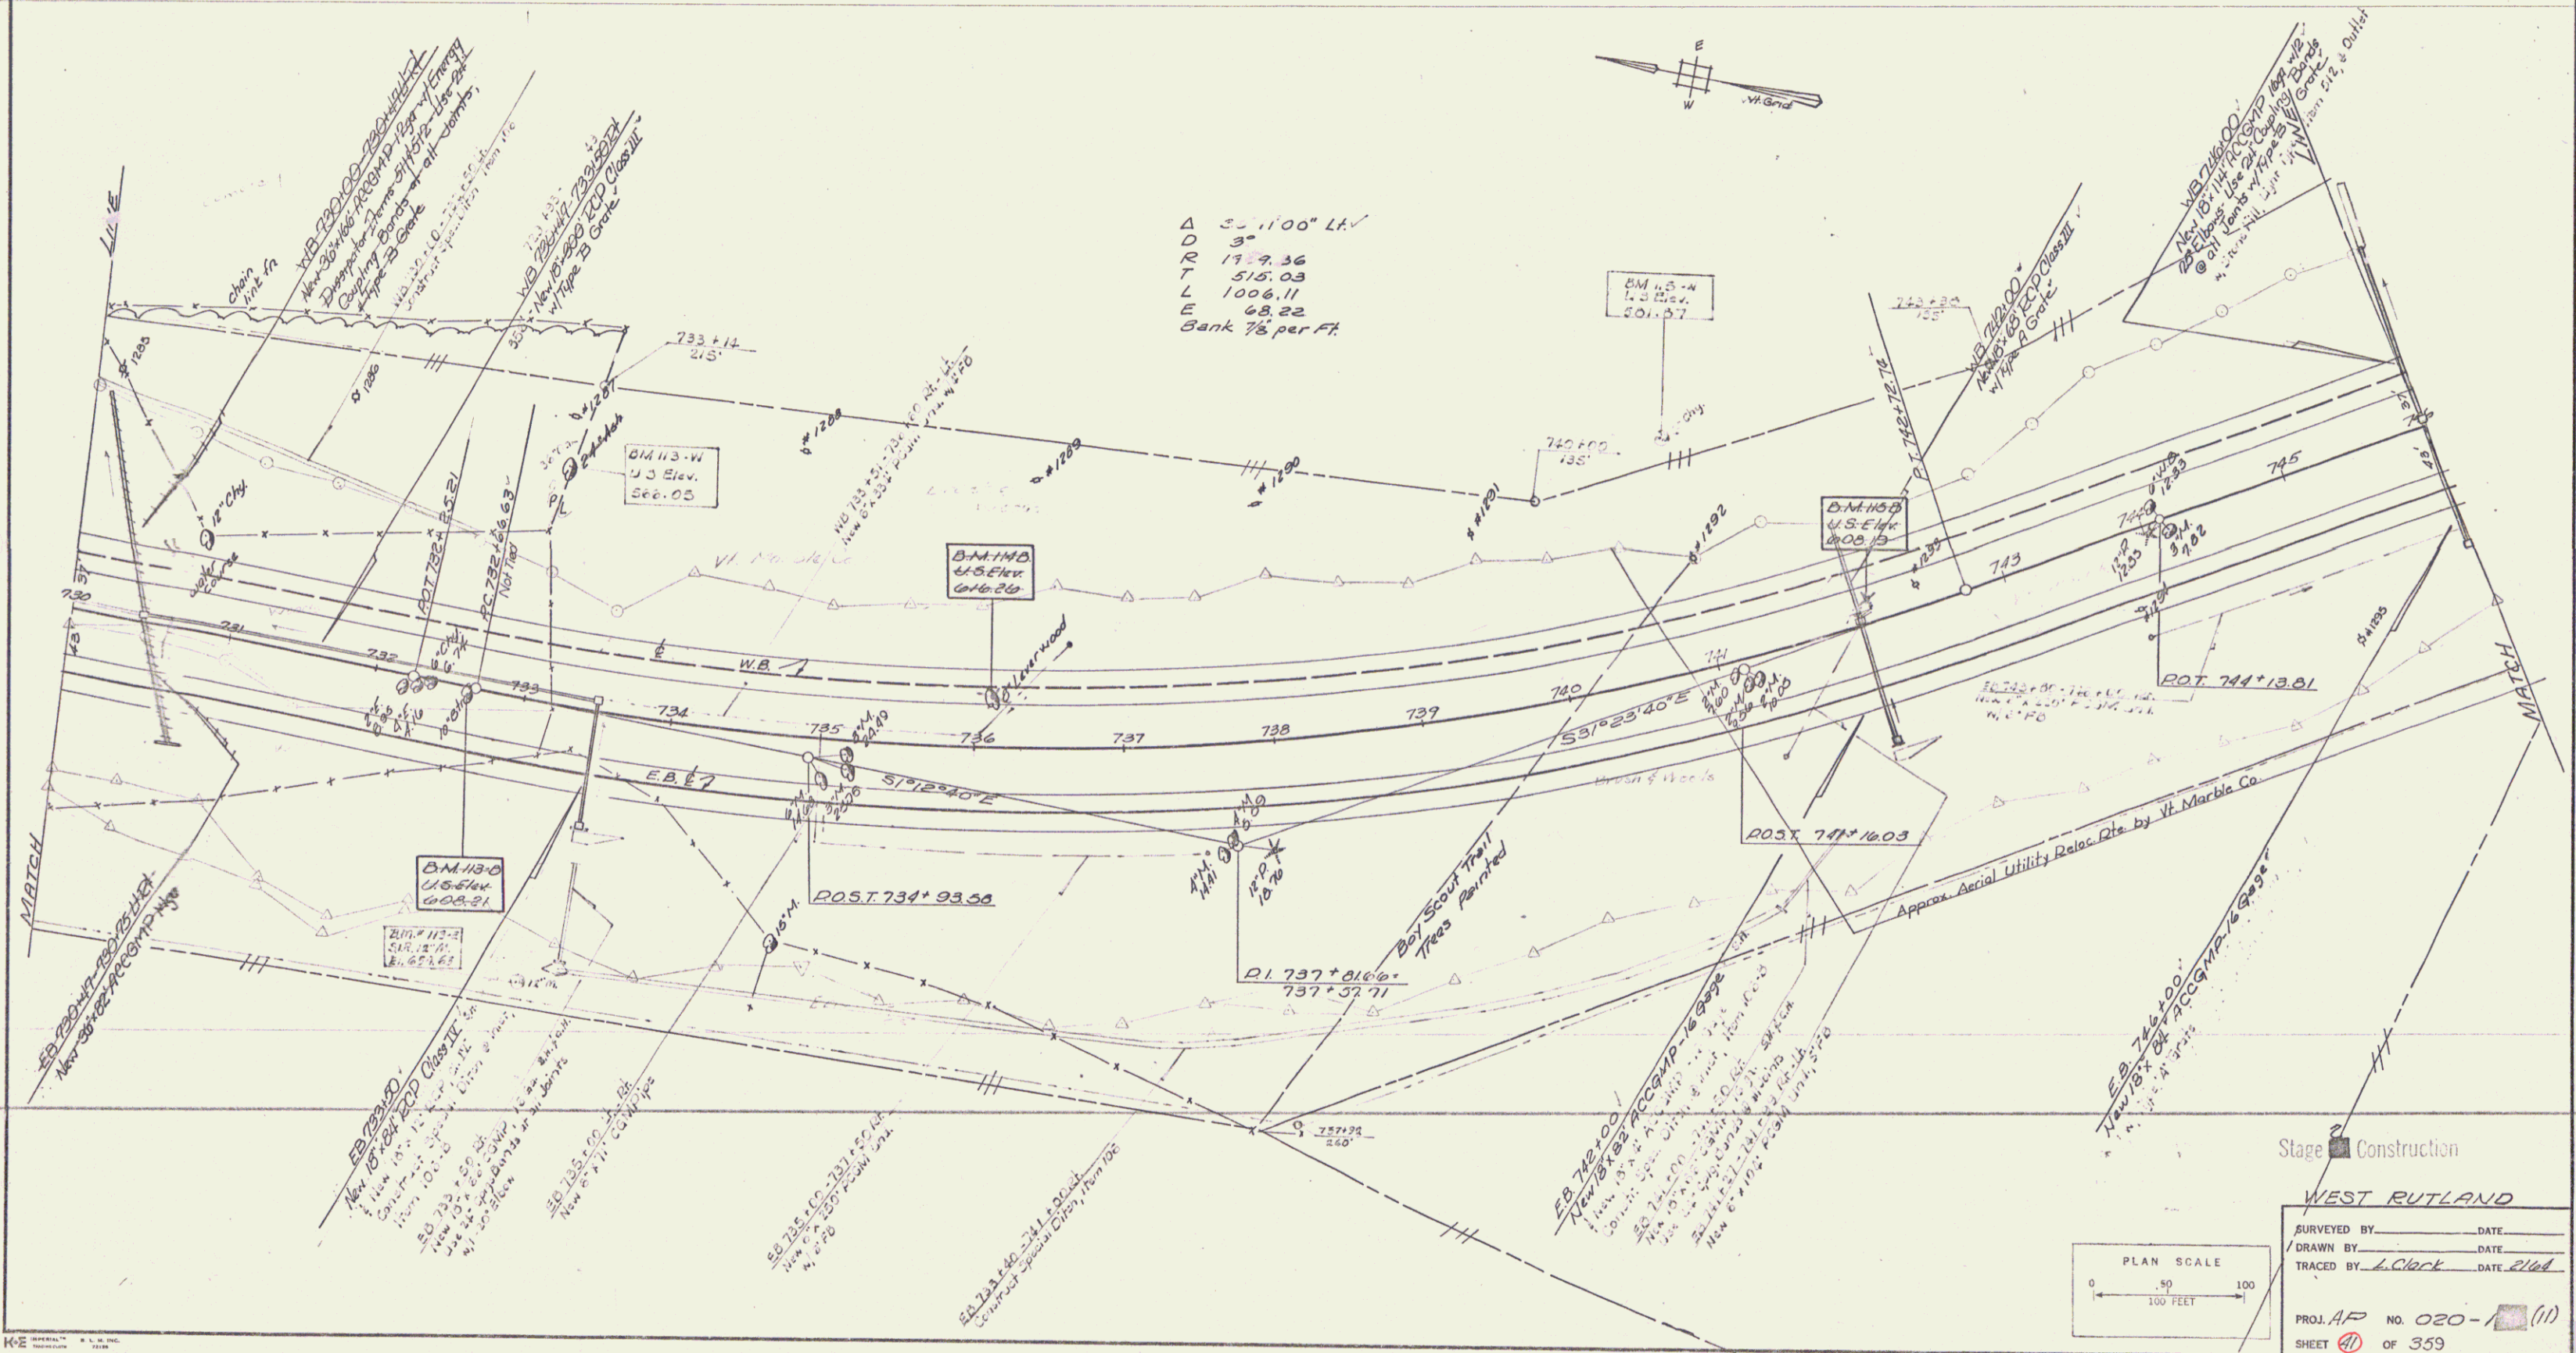

Stage 2 Construction
WEST RUTLAND
SURVEYED BY: _____ DATE: _____
DRAWN BY: _____ DATE: _____
TRACED BY: L. Clark DATE: 2/16/68
PROJ. AP NO. 020-1 (11)
SHEET 41 OF 359
Sheet 100 of 170 Sheets 9

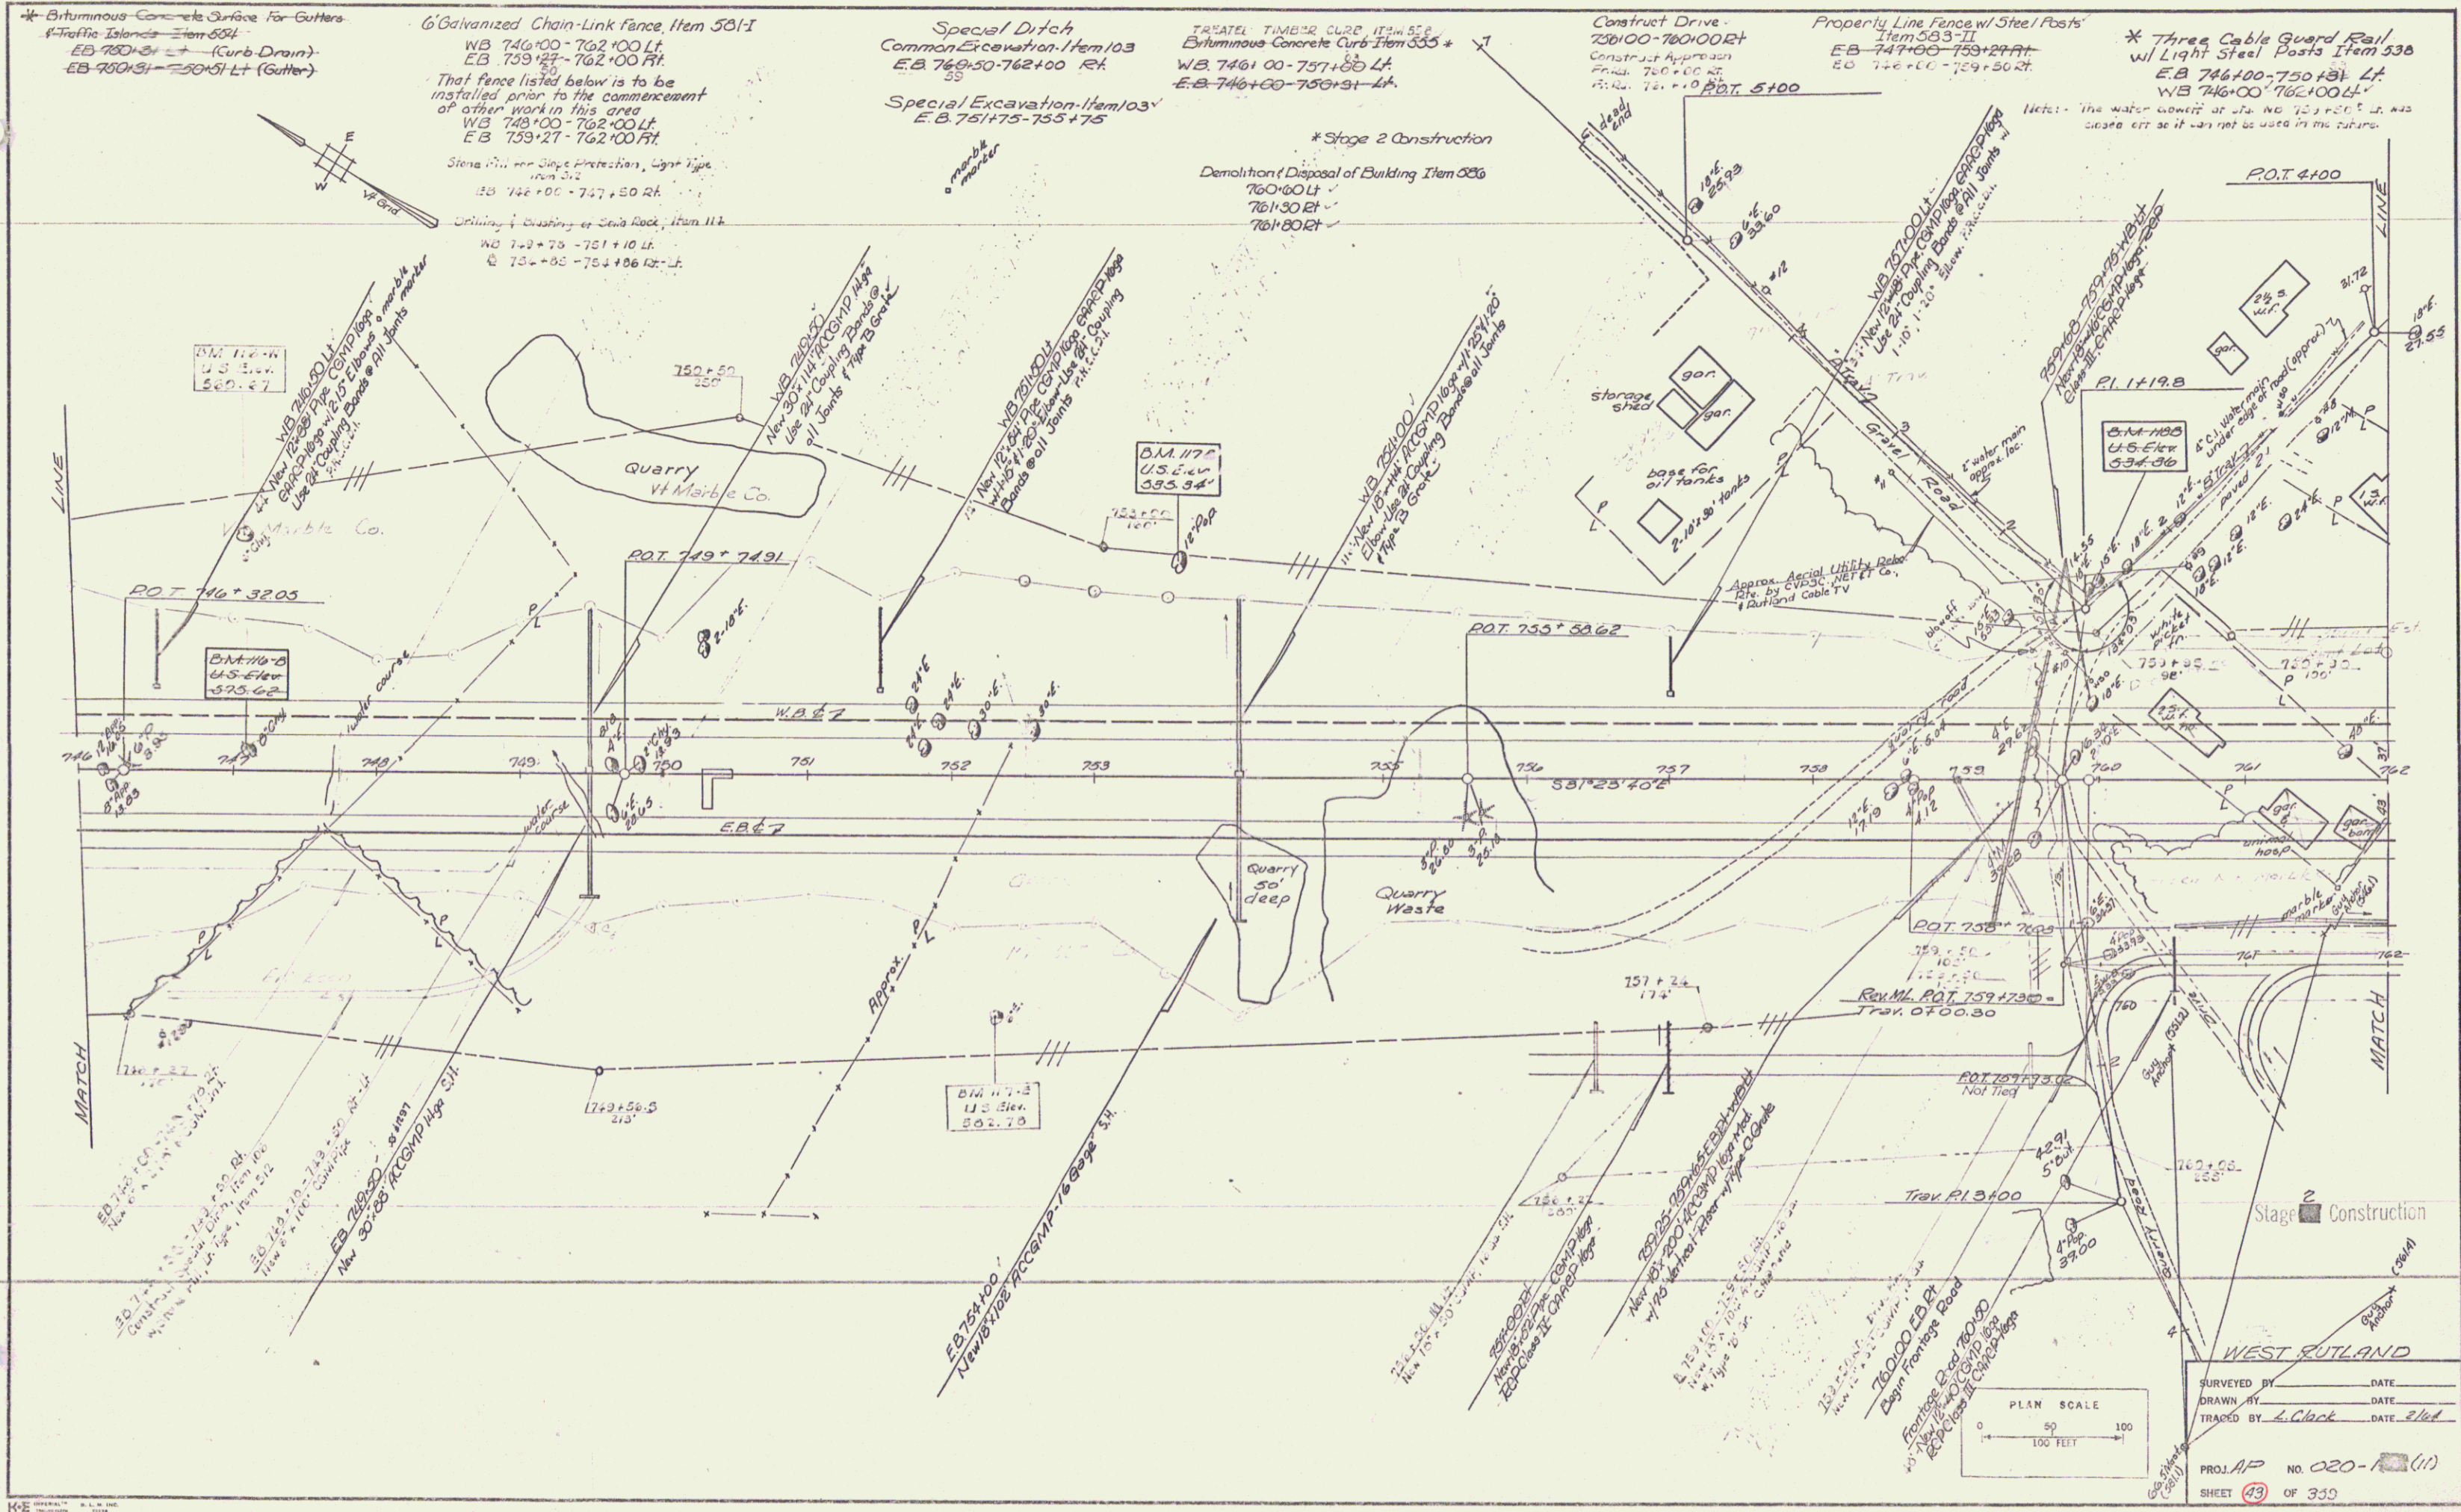

SURVEYED BY _____ DATE _____
DRAWN BY _____ DATE _____
CHECKED BY _____ DATE _____
PROJ. NO. 020-1(11)
SHEET 49 OF 350
Sheet 102 of 170 sheets

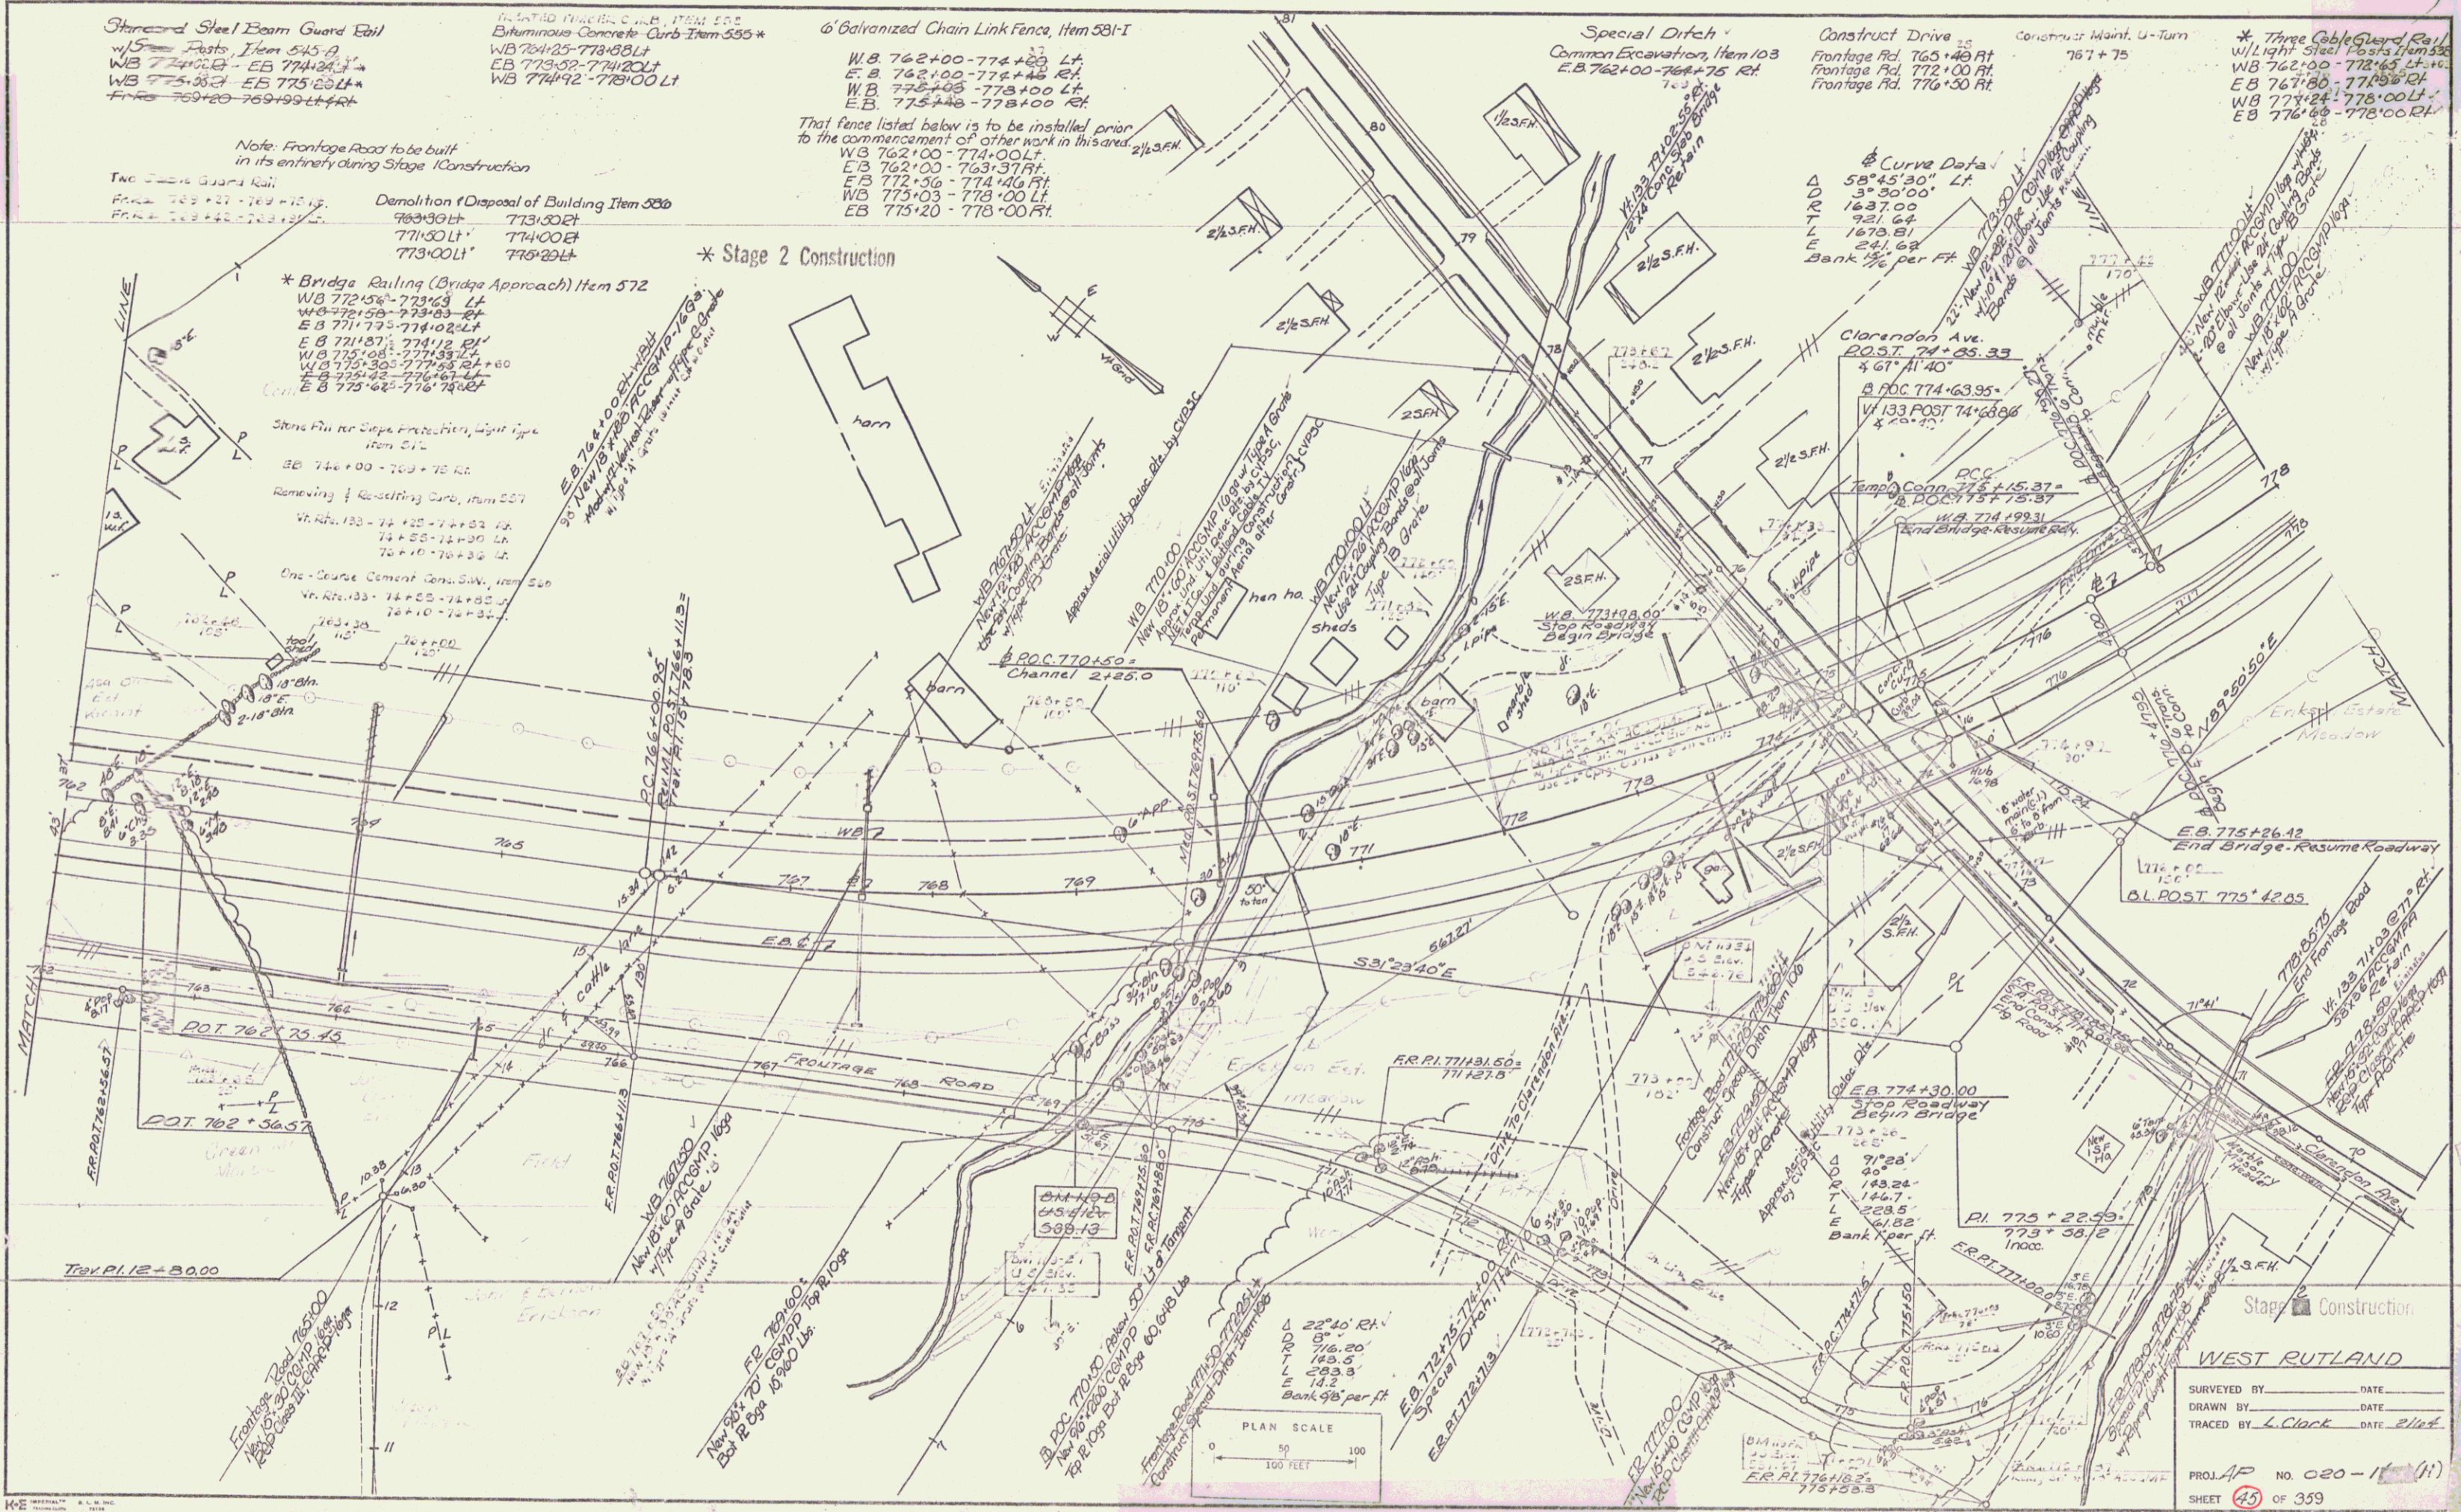

PLAN
 1. 1/2" = 100'
 2. 1/4" = 100'
 3. 1/8" = 100'
 4. 1/16" = 100'

PROFILE
 1. 1/2" = 100'
 2. 1/4" = 100'
 3. 1/8" = 100'
 4. 1/16" = 100'



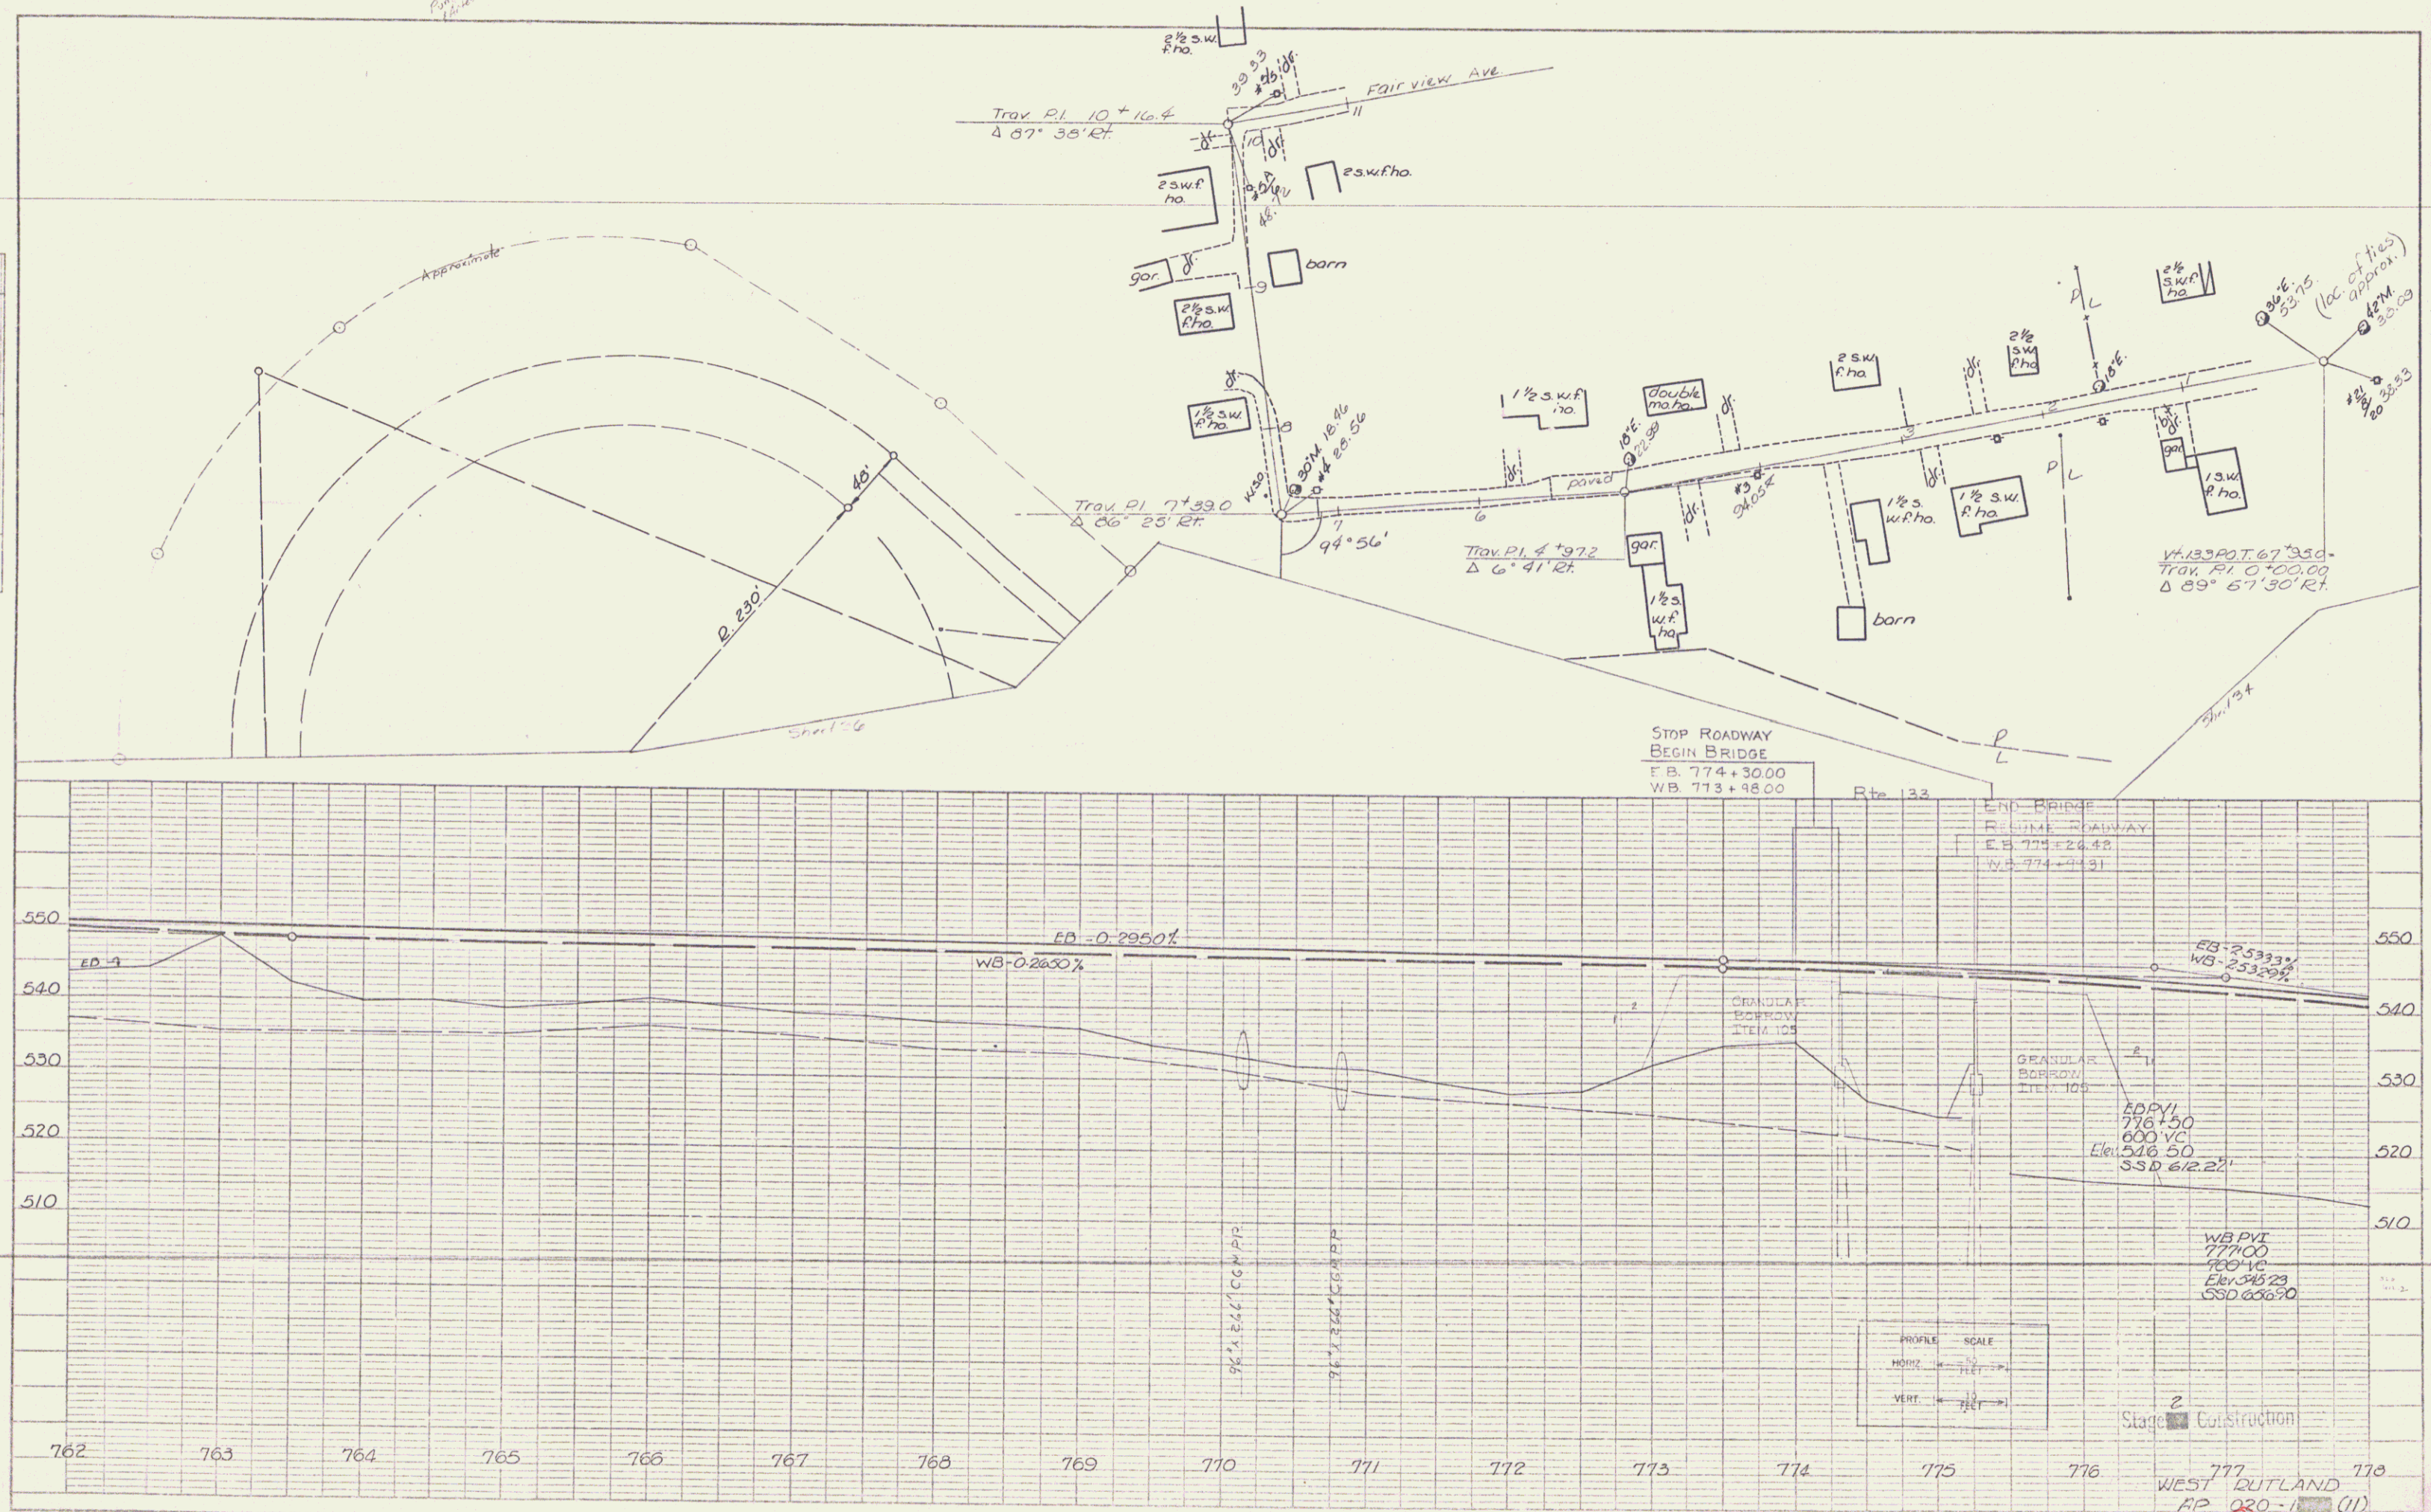


PLATE 1, PLAN PROFILE
 SCALE 1/2" = 100'

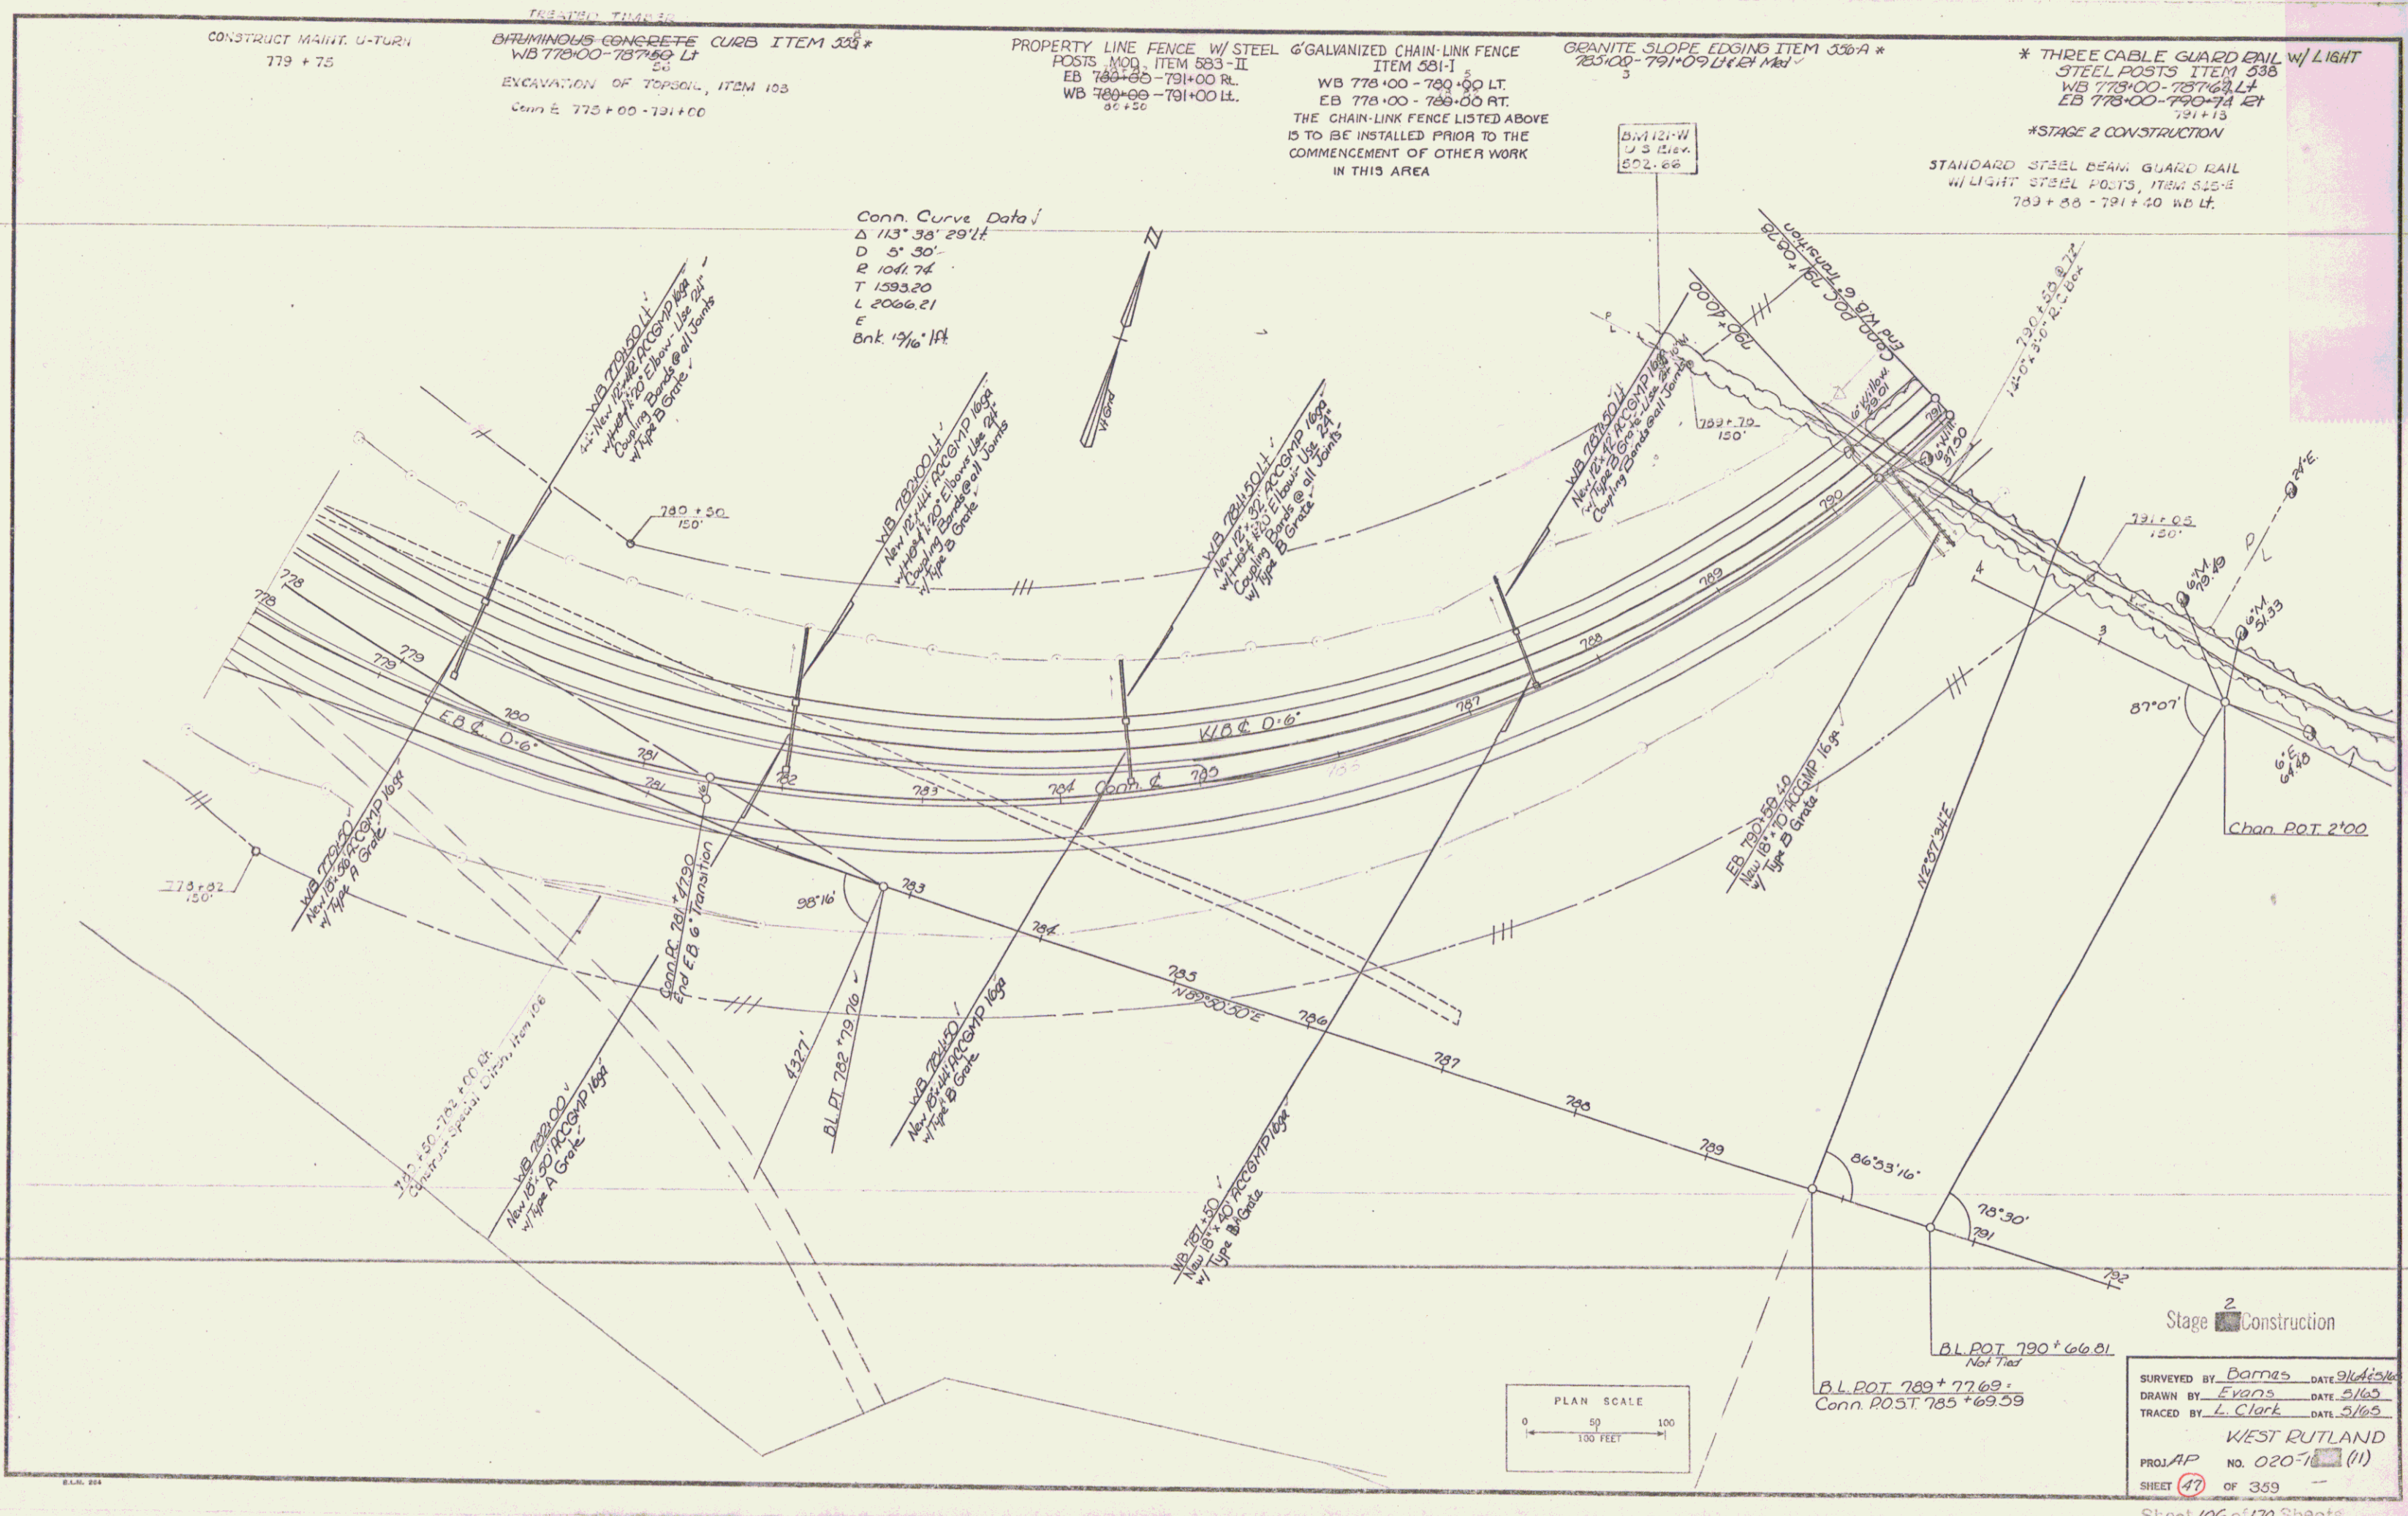

SPECIAL DITCH, ITEM 103 ✓
796+00-800+00 NB/LT.

* STAGE 2 CONSTRUCTION

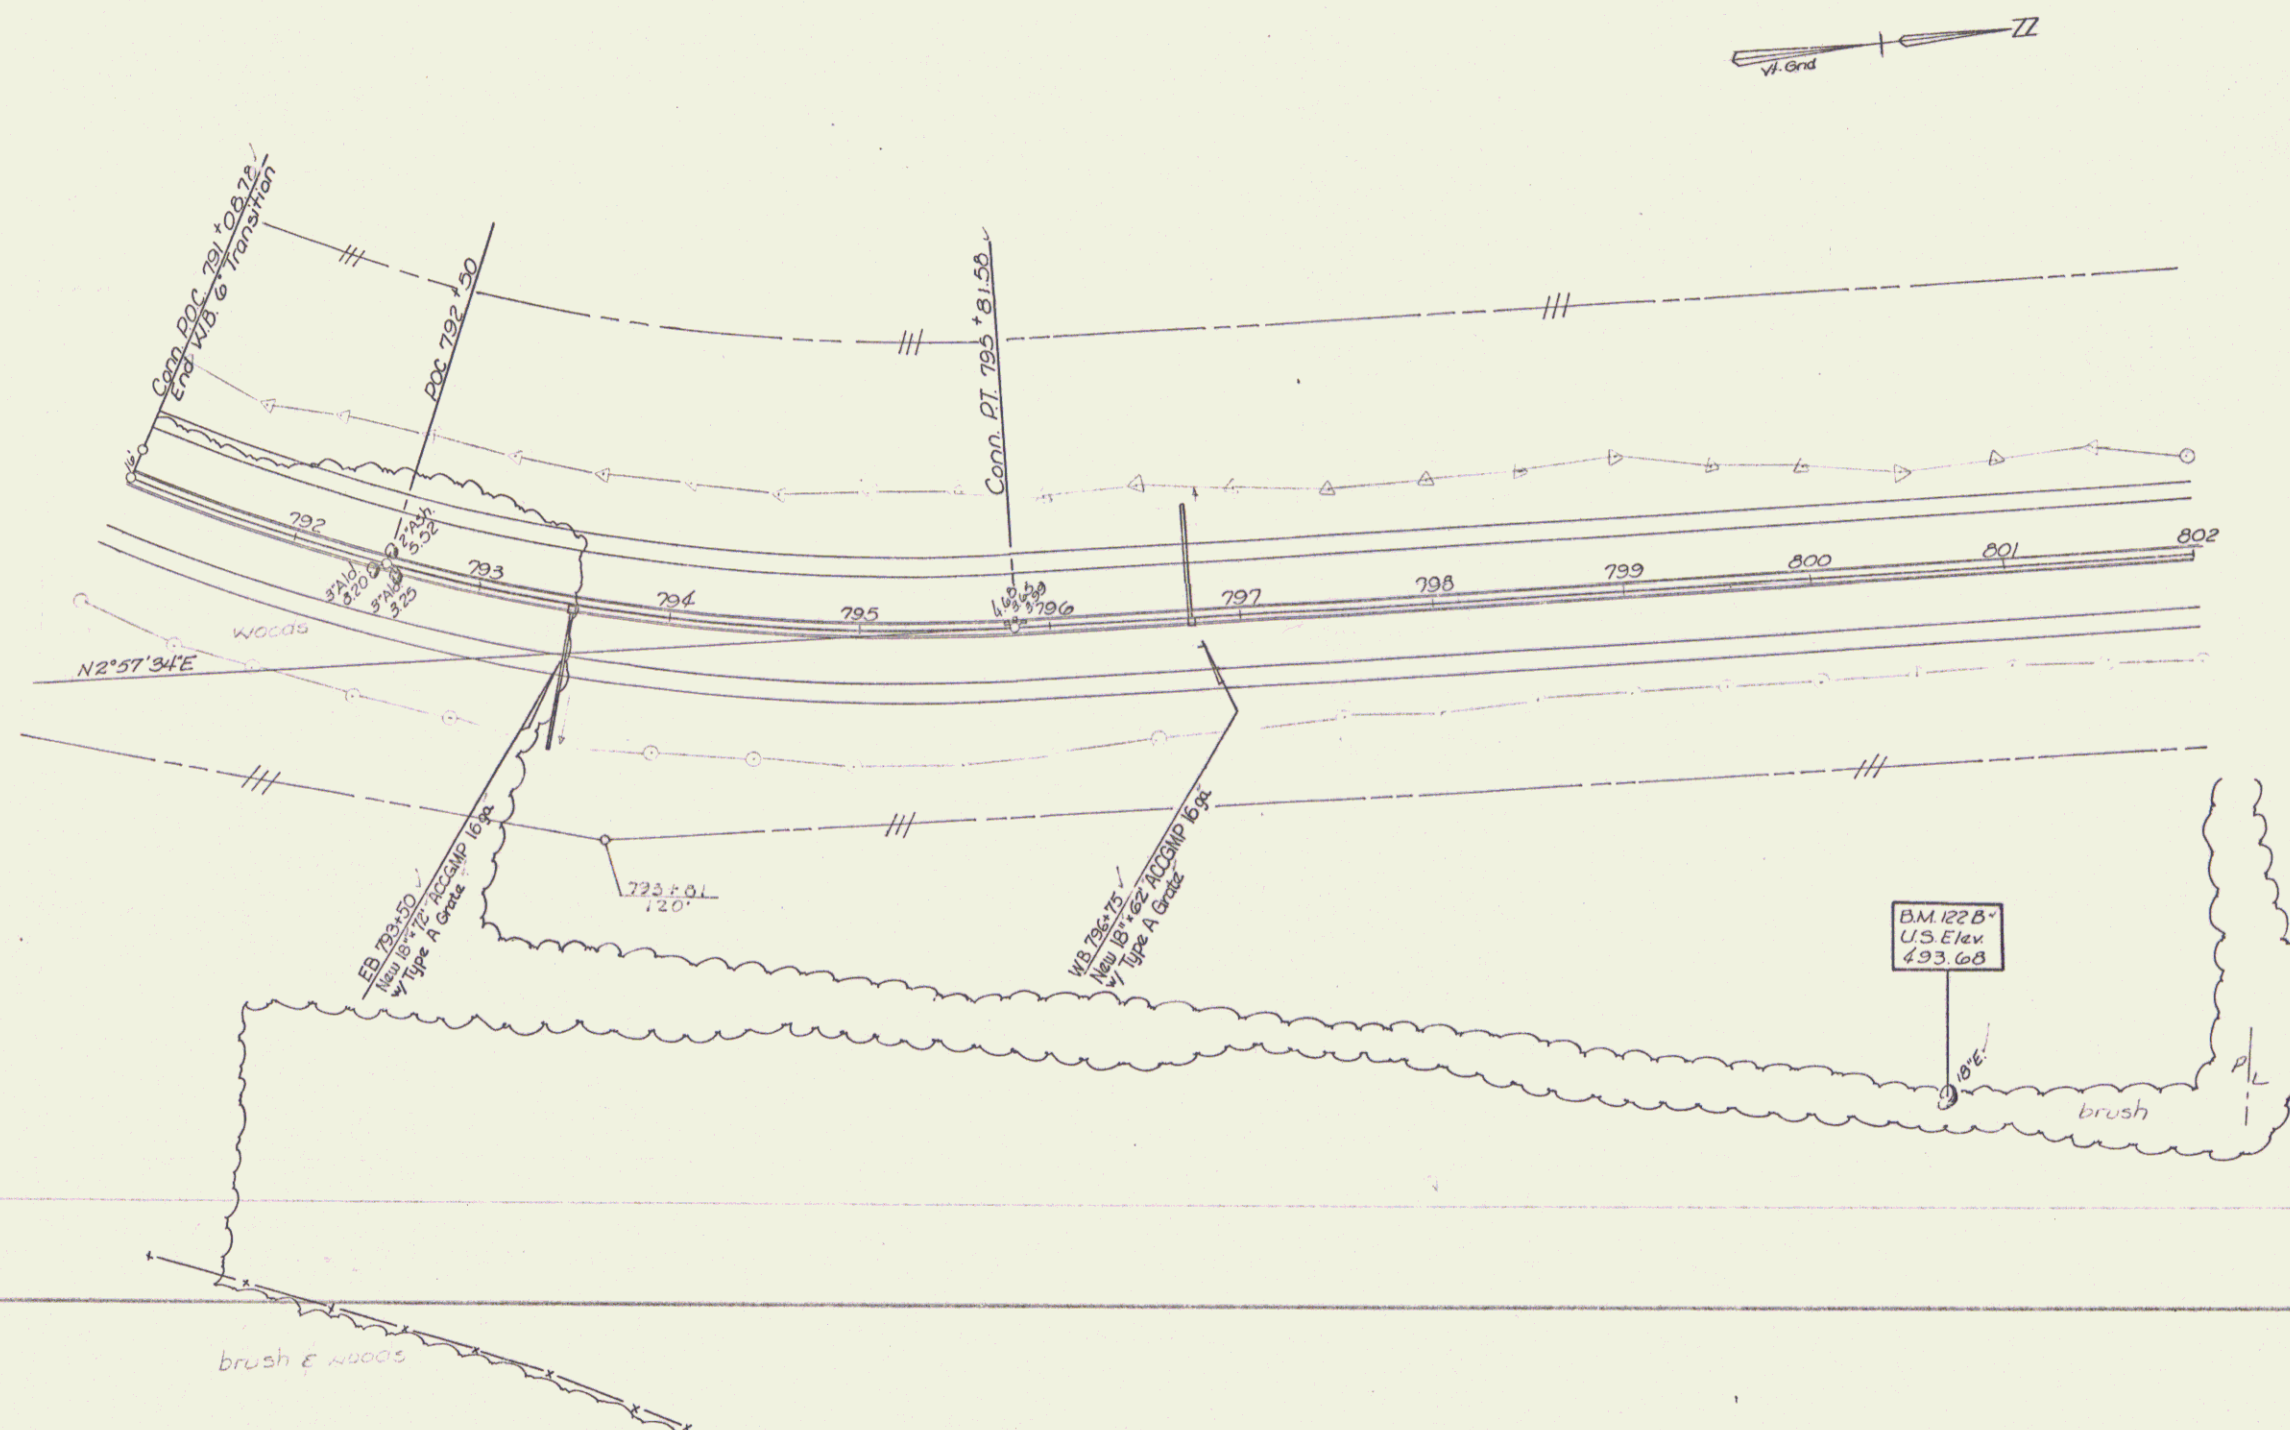

Stage 2 Construction

SURVEYED BY Barnes DATE 5/6/5
DRAWN BY Evans DATE 5/6/5
TRACED BY L. Clark DATE 6/6/5

WEST RUTLAND

PROJ. AP NO. 020-1  (11)

SHEET 48 OF 359

Sheet 107 of 170 Sheets

*** GRANITE SLOPE EDGING ITEM 556-A**

802+00-804+95 (Island)
803+63-804+95 Lt.
US 4 0+00-11+62 (Island)
US 4 11+13-11+60 Rt.
US 4 2+06-15+91 (Island)
US 4 2+27-13+63 Rt.
Leg A 0+02-2+38 Rt.
Leg A 0+85-1+50 Lt.
Leg D 0+48-3+96 Rt.
Leg D 1+10-2+38 Lt.
Jughandle 2+80-3+50 Lt.
Jughandle 7+04-10+21 Lt.
Jughandle 3+96-10+21 Rt.
US 4 17+09-17+13 Lt.

*** ONE COURSE CEMENT CONCRETE SIDEWALK ITEM 560**

Jughandle 1+00-3+50 Lt.
Jughandle 3+50-4+00 Lt.

*** BITUMINOUS CONCRETE GUTTER, ITEM 554**

Jughandle 3+25 Lt.
Leg A 1+00 Rt.
Leg D 1+75 Rt.

*** MUCK EXCAVATION**

Item 117
Jughandle 3+00-10+20
802+00-804+20
Leg D 0+00-3+39
US 4 15+00-16+00 Rt.
Leg A 0+50-2+37

SPECIAL DITCH, ITEM 103

Leg D 0+00 Rt. - US 4 15+61 Rt.

REMOVING AND RESETTING GUARD-ITEM 557

From US 4 17+23-19+19 Lt.
To Jughandle 1+00-2+34 Rt.

*** SODDING, ITEM 612**

804+20-804+25 Rt.
804+50-804+77 Lt.
US 4 11+15 Rt. - 804+77 Lt.
US 4 12+29 Rt. - 804+25 Rt.

*** GALVANIZED CHAIN-LINK FENCE, ITEM 581**

to be installed prior to the commencement of other work in this area


*** STANDARD STEEL BEAM GUARD RAIL WITH STEEL POSTS, ITEM 545-A-E**

Jughandle 1+35-10+20 Rt.
US 4 10+30-11+00 Lt.

*** REMOVE CONCRETE SIDEWALK**

Item 103-B
US 4 16+60-19+14 Lt.

*** Stage 2 Construction**

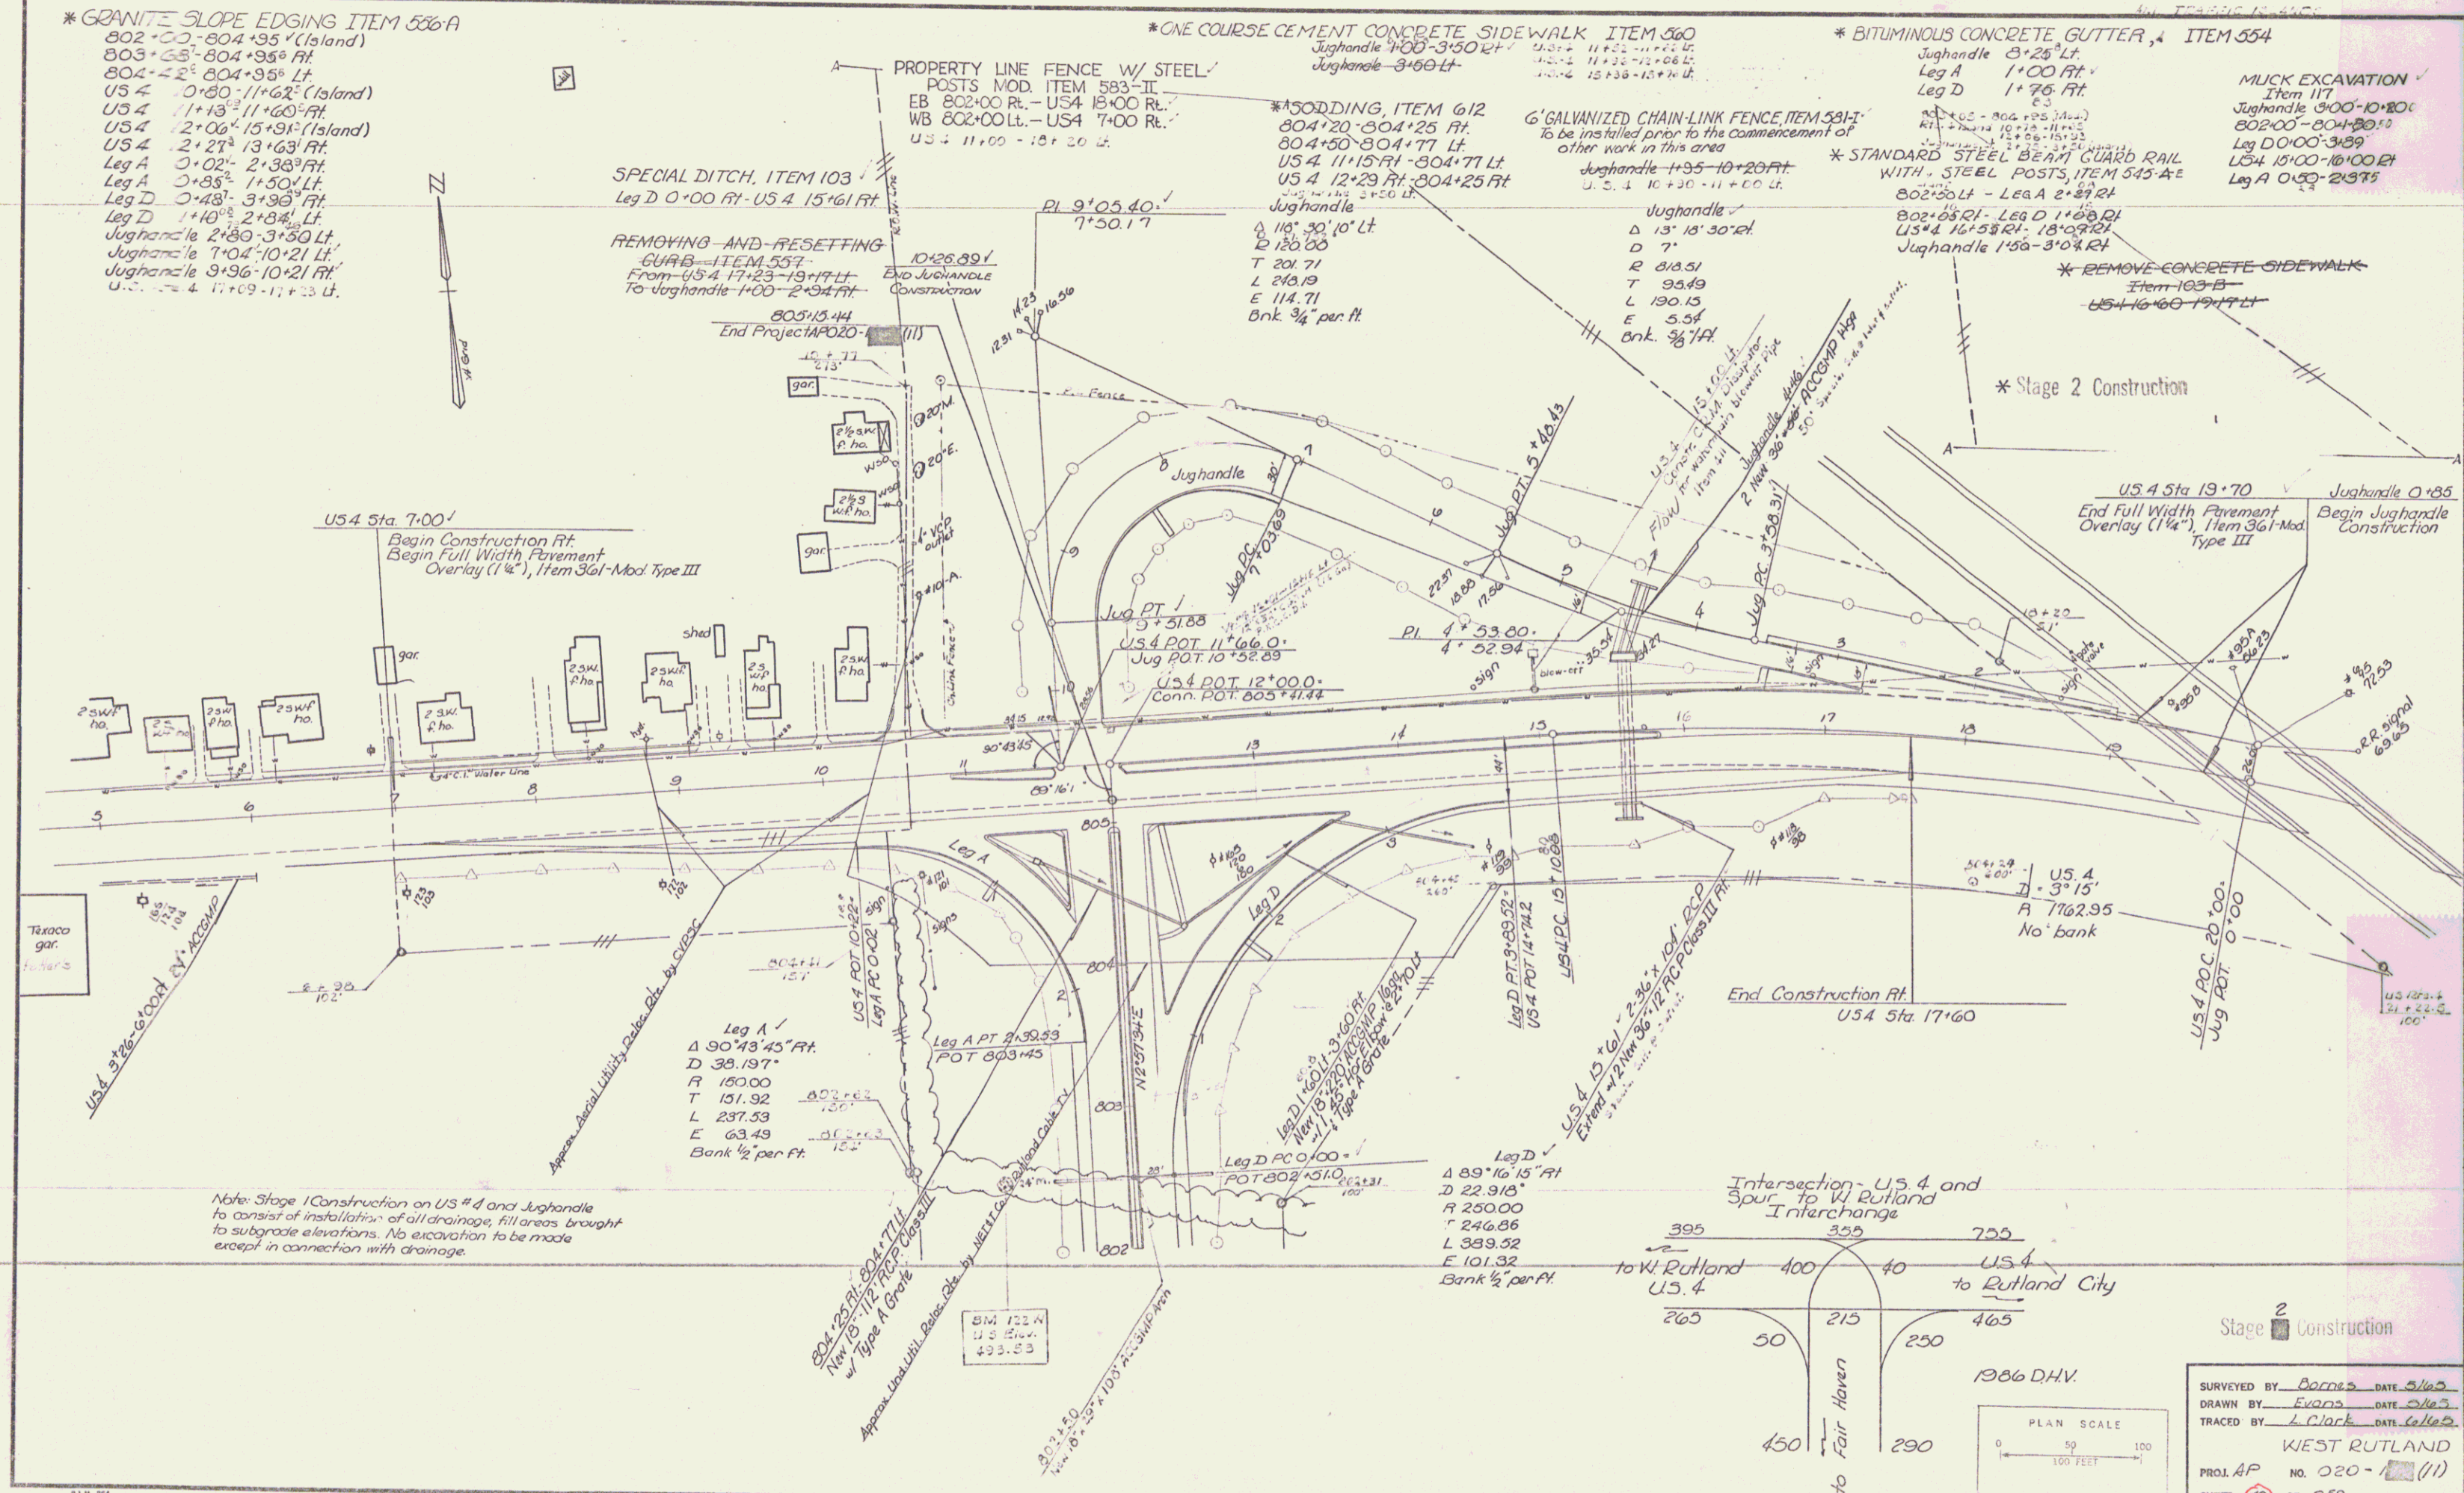


Note: Stage 1 Construction on US #4 and Jughandle to consist of installation of all drainage, fill areas brought to subgrade elevations. No excavation to be made except in connection with drainage.

Stage 2 Construction

SURVEYED BY: Bornes DATE: 5/1/53
DRAWN BY: Evans DATE: 5/1/53
TRACED BY: L. Clark DATE: 5/1/53
WEST RUTLAND
PROJ. AP NO. 020-1 (11)
SHEET 79 OF 359

Sheet 108 of 170 Sheets

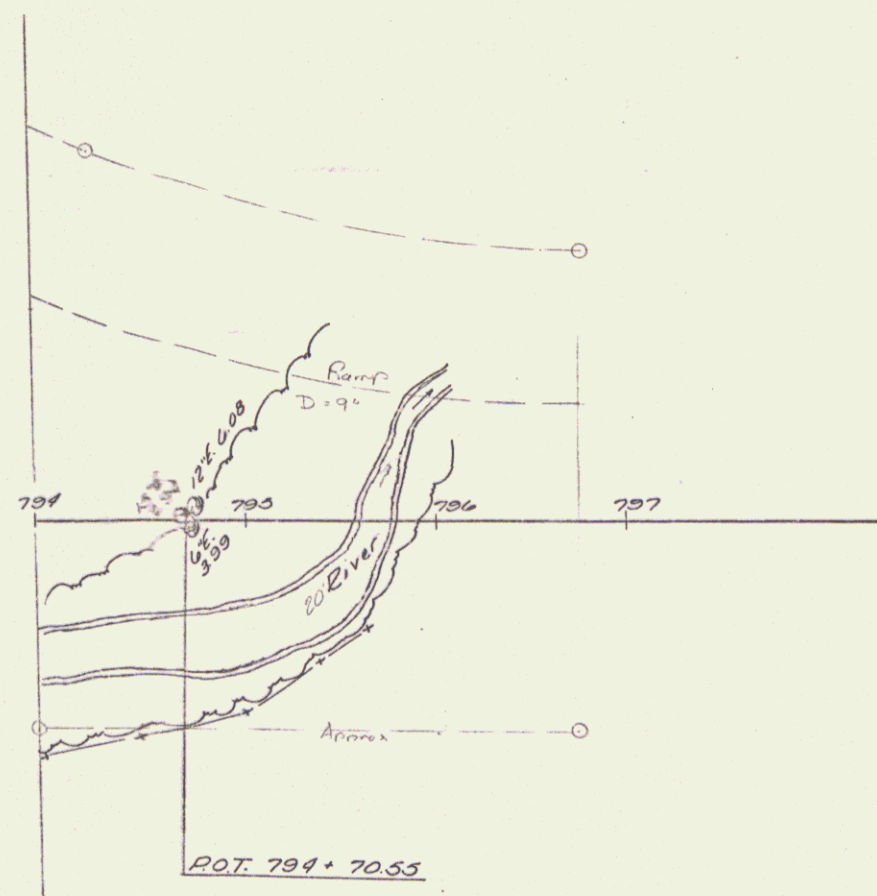

Stage 2 Construction


Stage Construction

WEST RUTLAND

SURVEYED BY _____ DATE _____
DRAWN BY _____ DATE _____
TRACED BY L. Clark DATE 2/28/87


PROJ. AP NO. 020-1 (11)
SHEET 52 OF 359

Sheet of Sheets 16

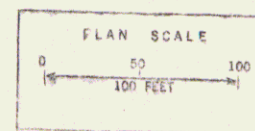

K&E ENGINEERING, INC. 200 N. 10th St. ST. PAUL, MN 55102

A US 4 ROT 11+86 JUGHADLE ID+52.89
 B US 4 ROT 12+00 @ 605+41.44
 C END PROJECT FO20-151
 @ 605+15.44

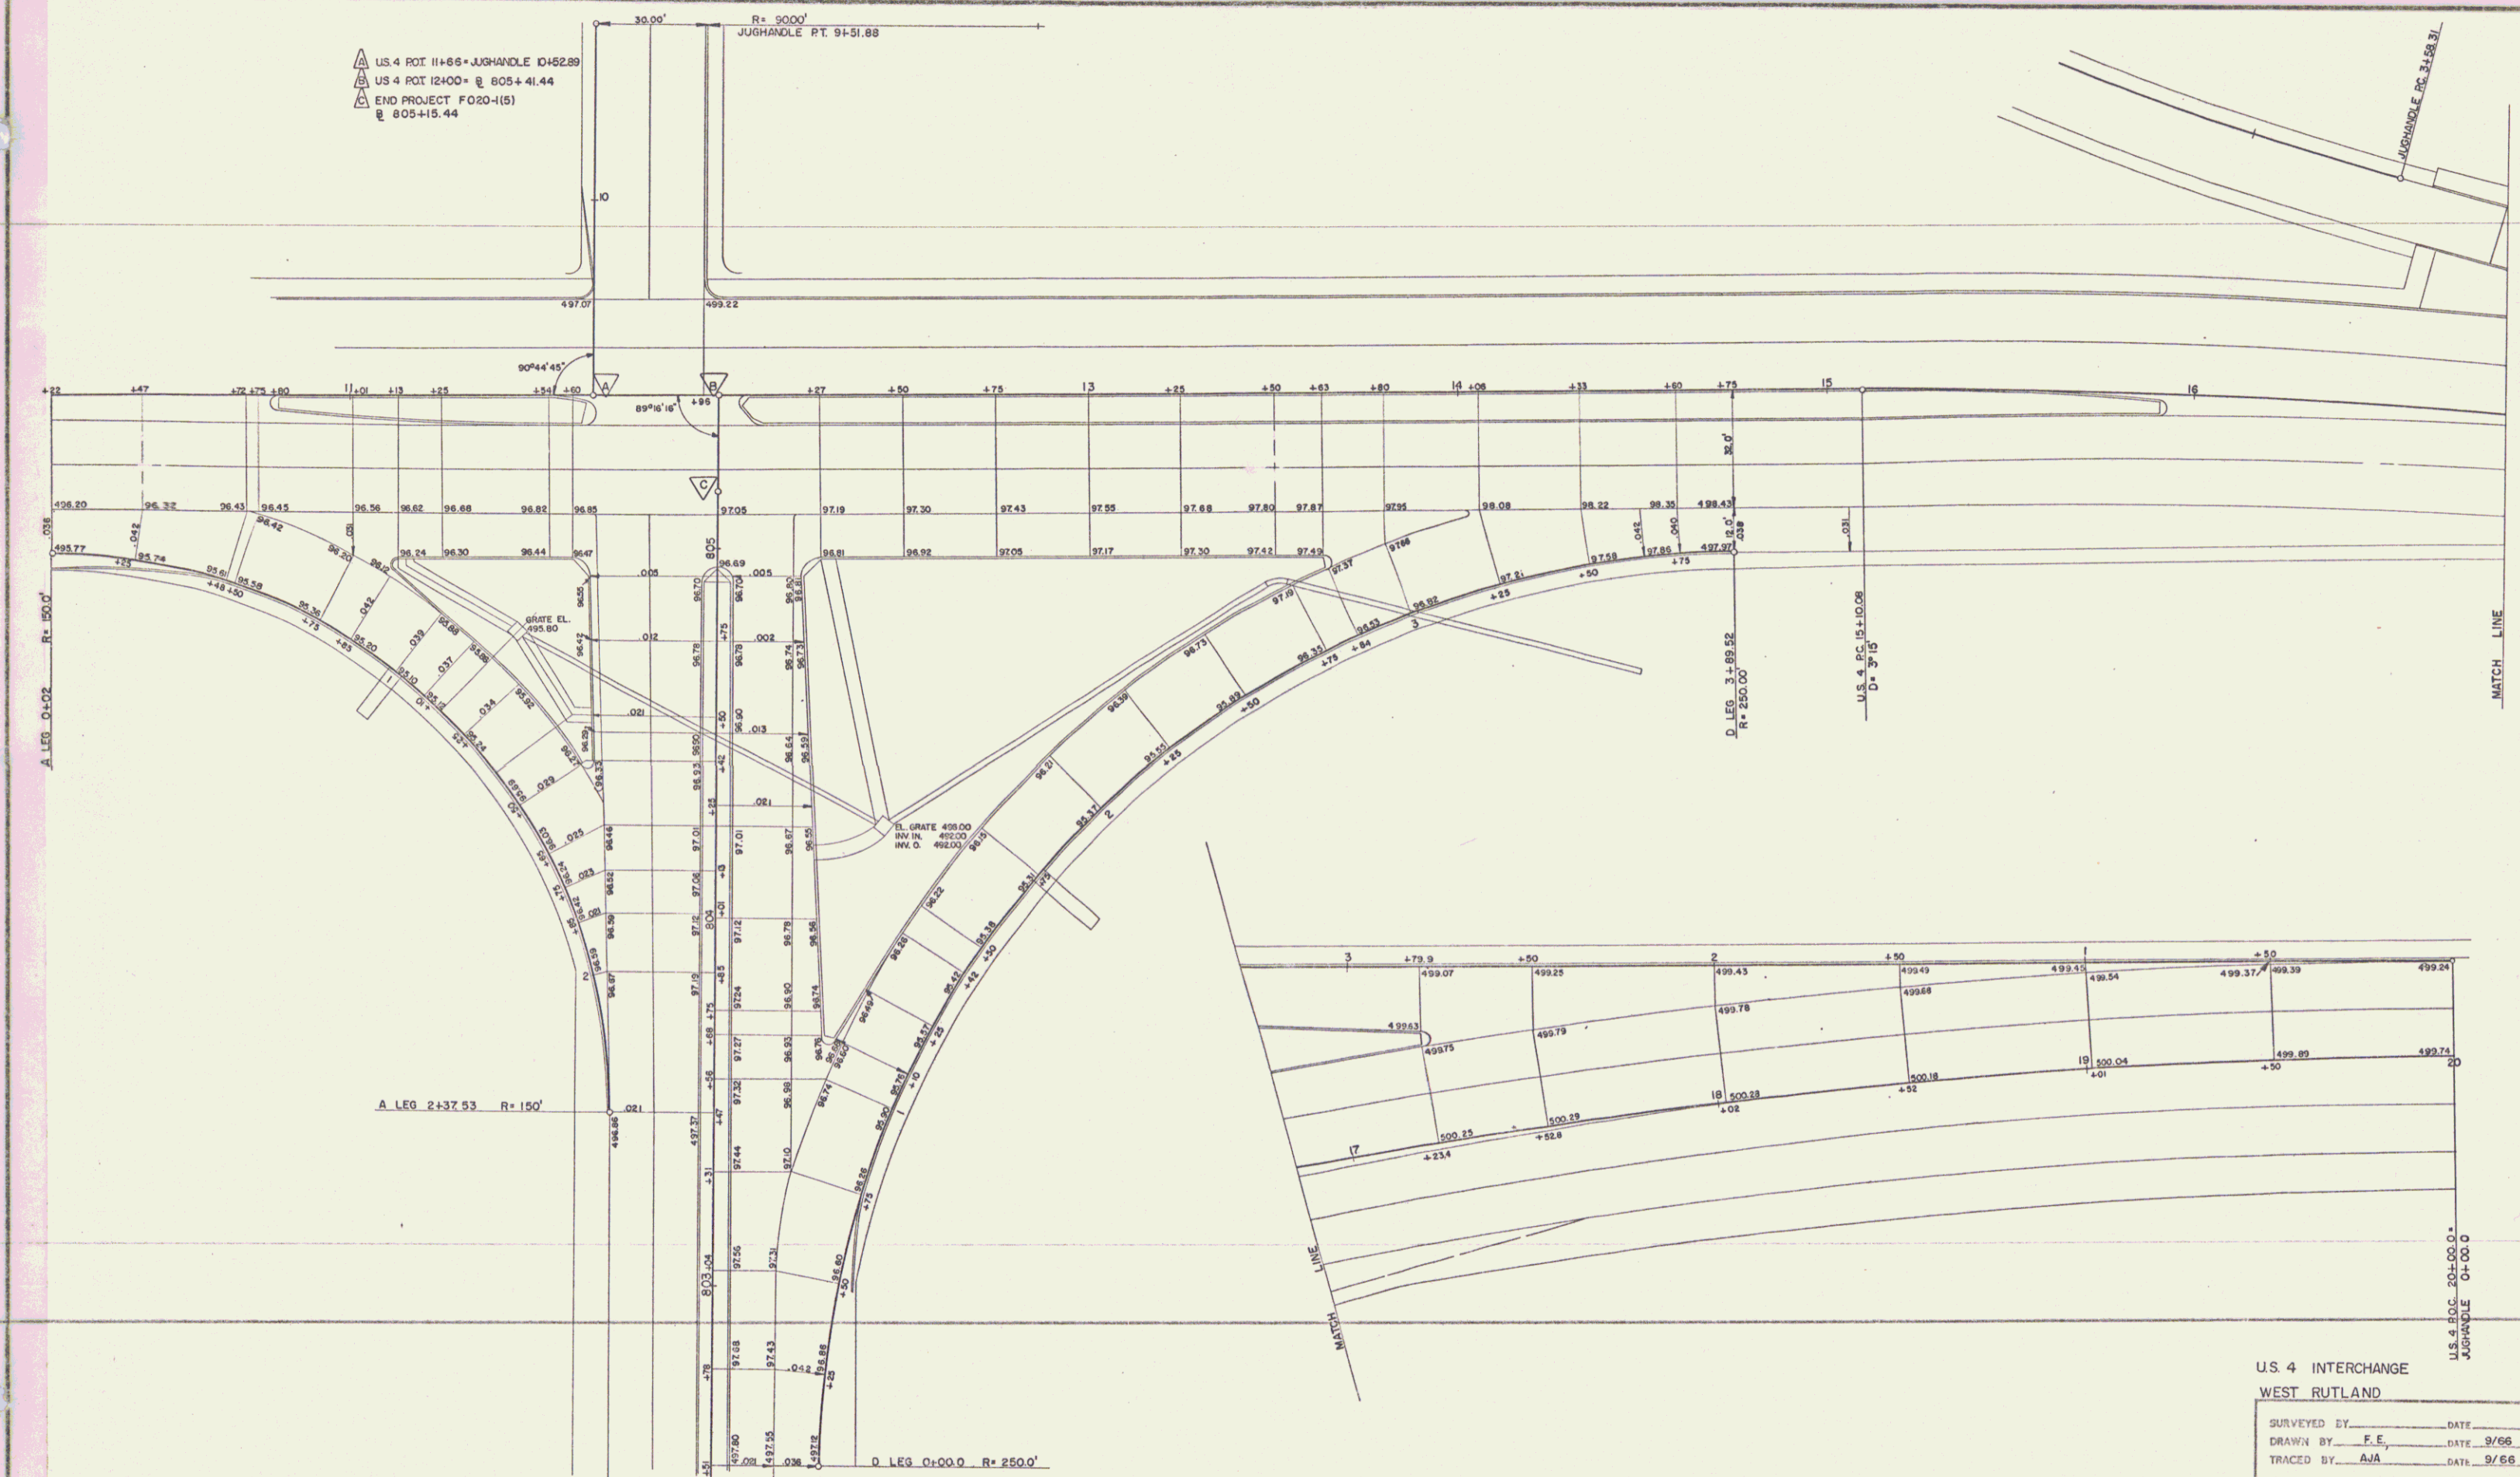

U.S. 4 INTERCHANGE
 WEST RUTLAND

SURVEYED BY _____ DATE _____
 DRAWN BY F.E. DATE 9/66
 TRACED BY AJA DATE 9/66

Stage 2 Construction

PROJ AP NO. 020-1 (11)
 SHEET 56 OF 359

Sheet 112 of 170 Sheets

18