


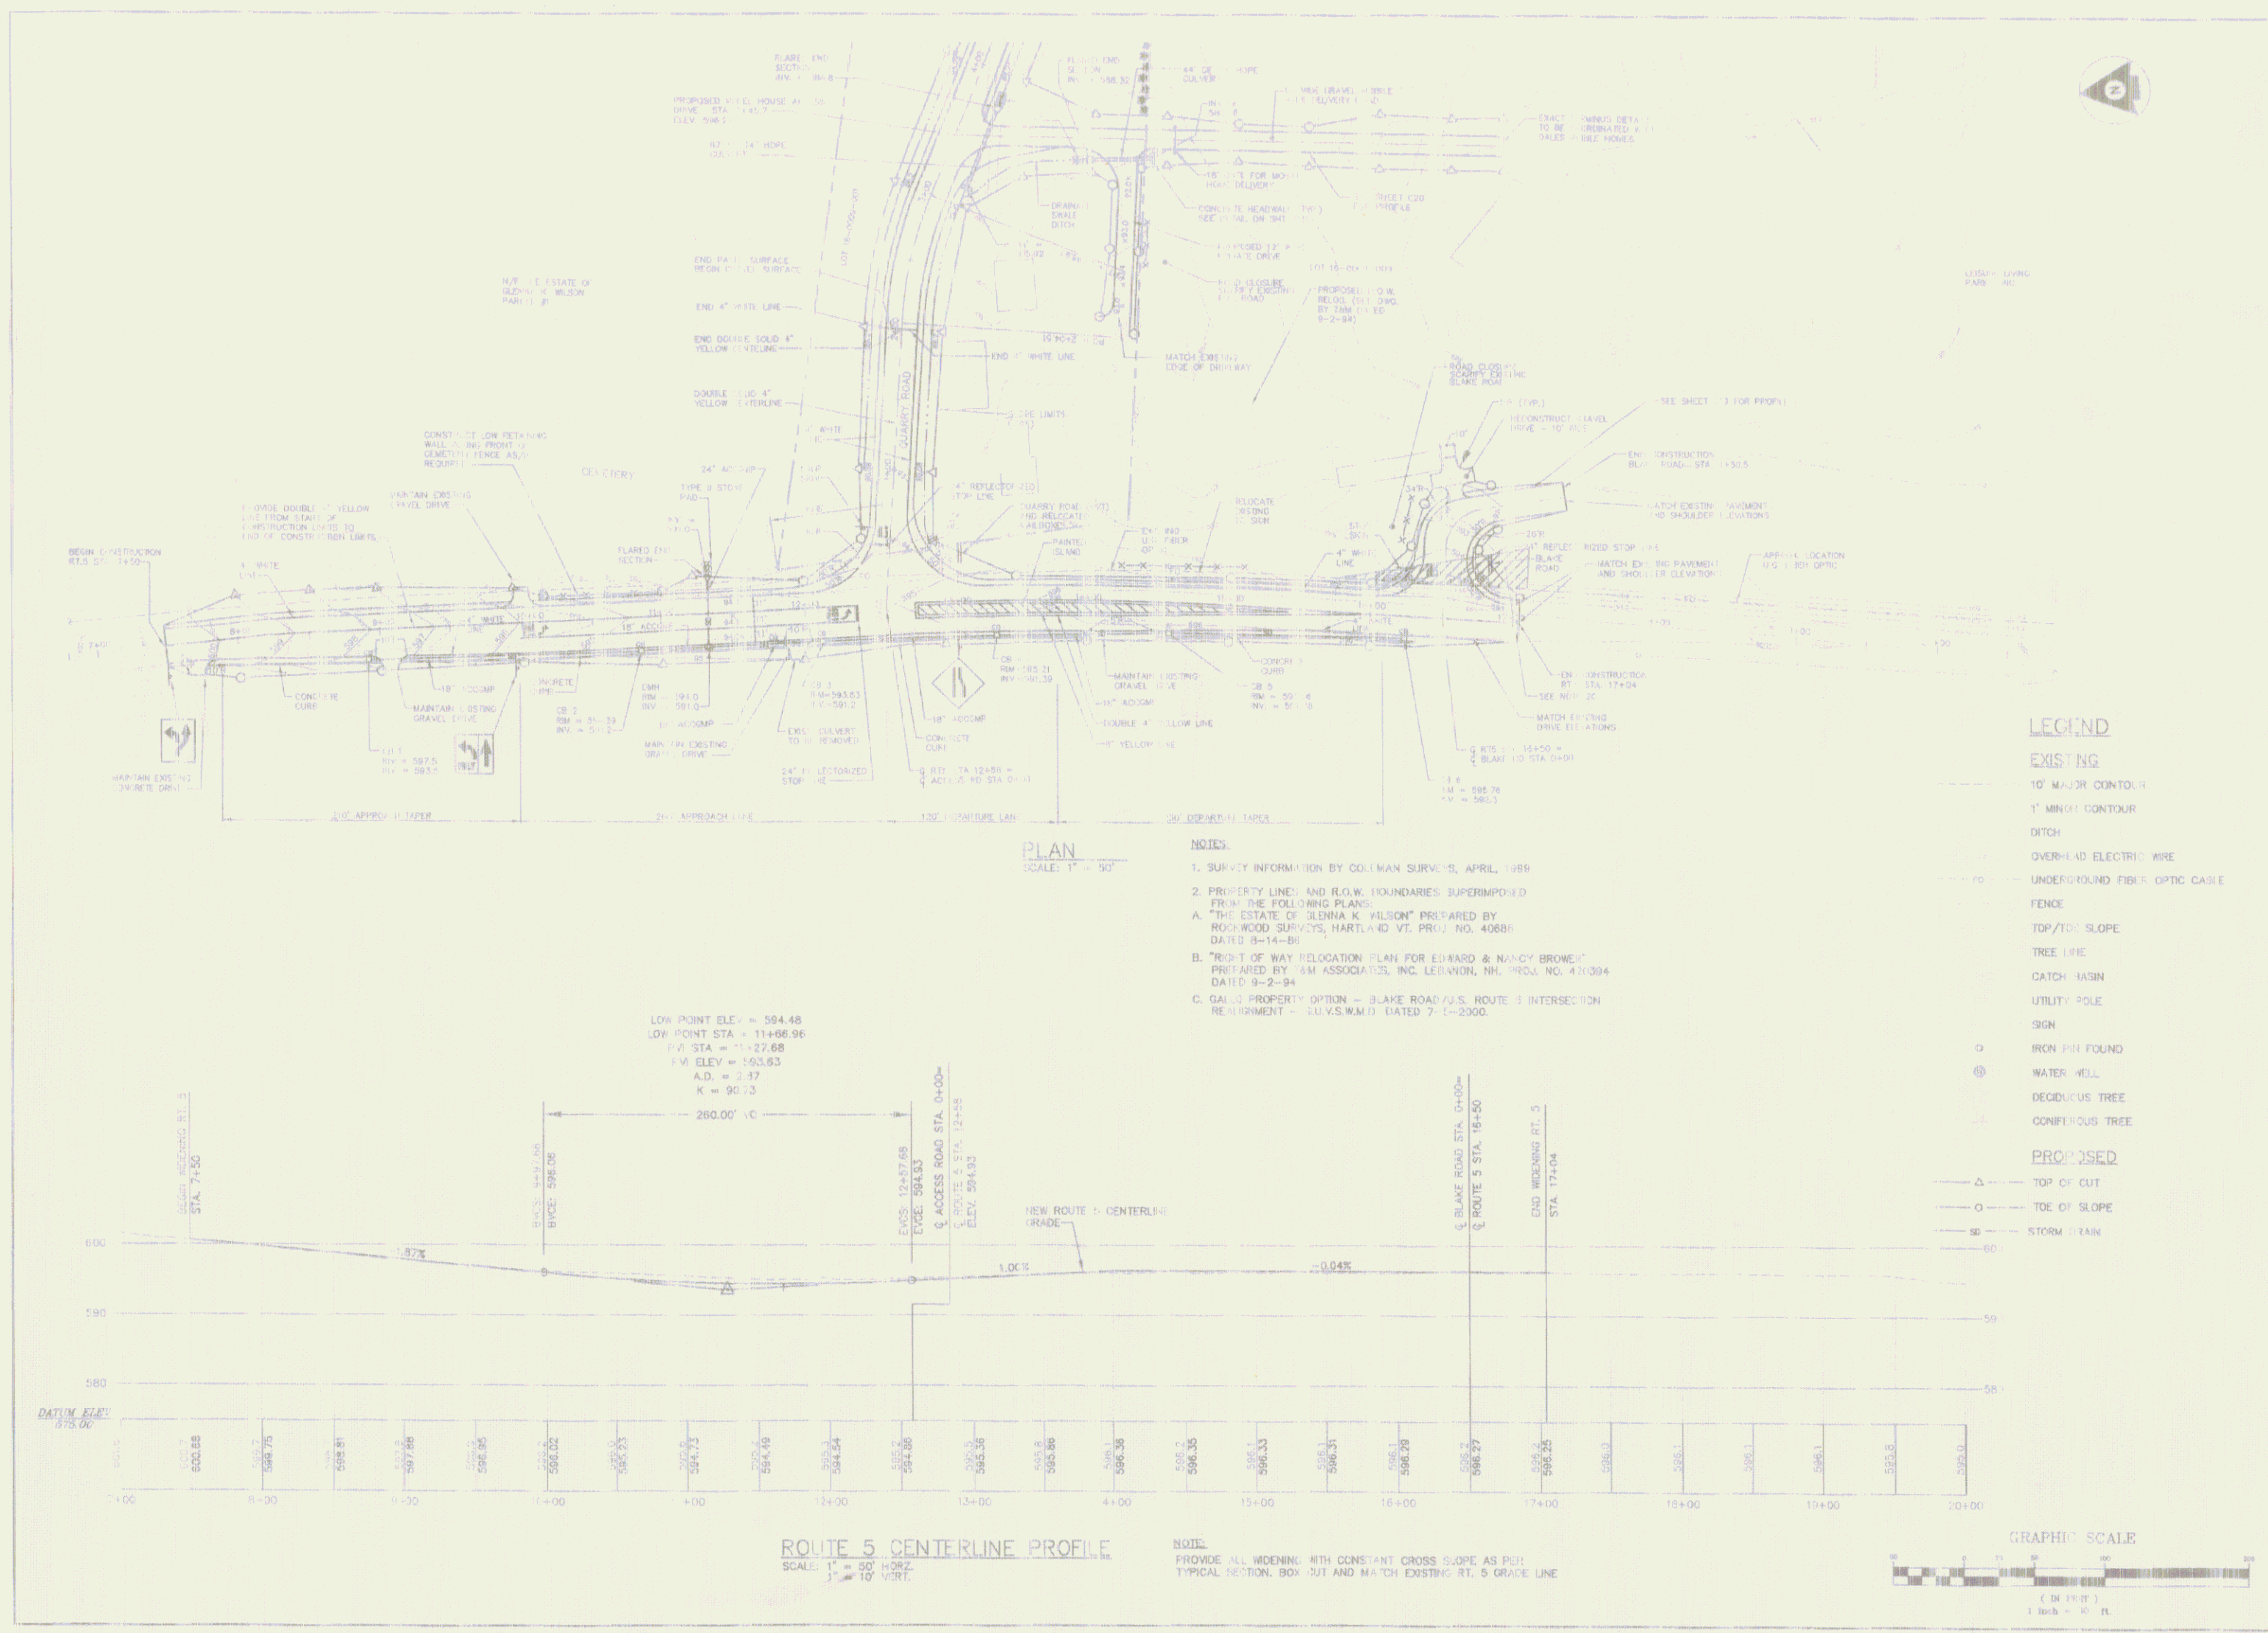

Dufresne-Henry
North Springfield, Vermont
1-800-368-4444

Revision	Date	Description
1	12-15-01	QUARRY ROAD ROTATIONS
2	12-15-01	ADDED DRIVEWAY PER TOWN COMMENTS
3	12-15-01	REVISED CULVERT OUTLETS

UNRECORDED UPPER VALLEY SUBDIVISION (HARTFORD)

PROPOSED ACCESS ROAD

ROUTE 5 PLAN AND PROFILE
AT PRIVATE ACCESS ROAD
(QUARRY ROAD)

HARTFORD/HARTLAND

Project No.	10000178
Client	BL WILSON
Project Manager	BL WILSON
Project Designer	DEBORAH FREEDMAN
Drawn By	BL WILSON
Checked By	BL WILSON
Scale	AS SHOWN
Approved	
Date	JANUARY 2001

C2

Sheet 2 of 2