


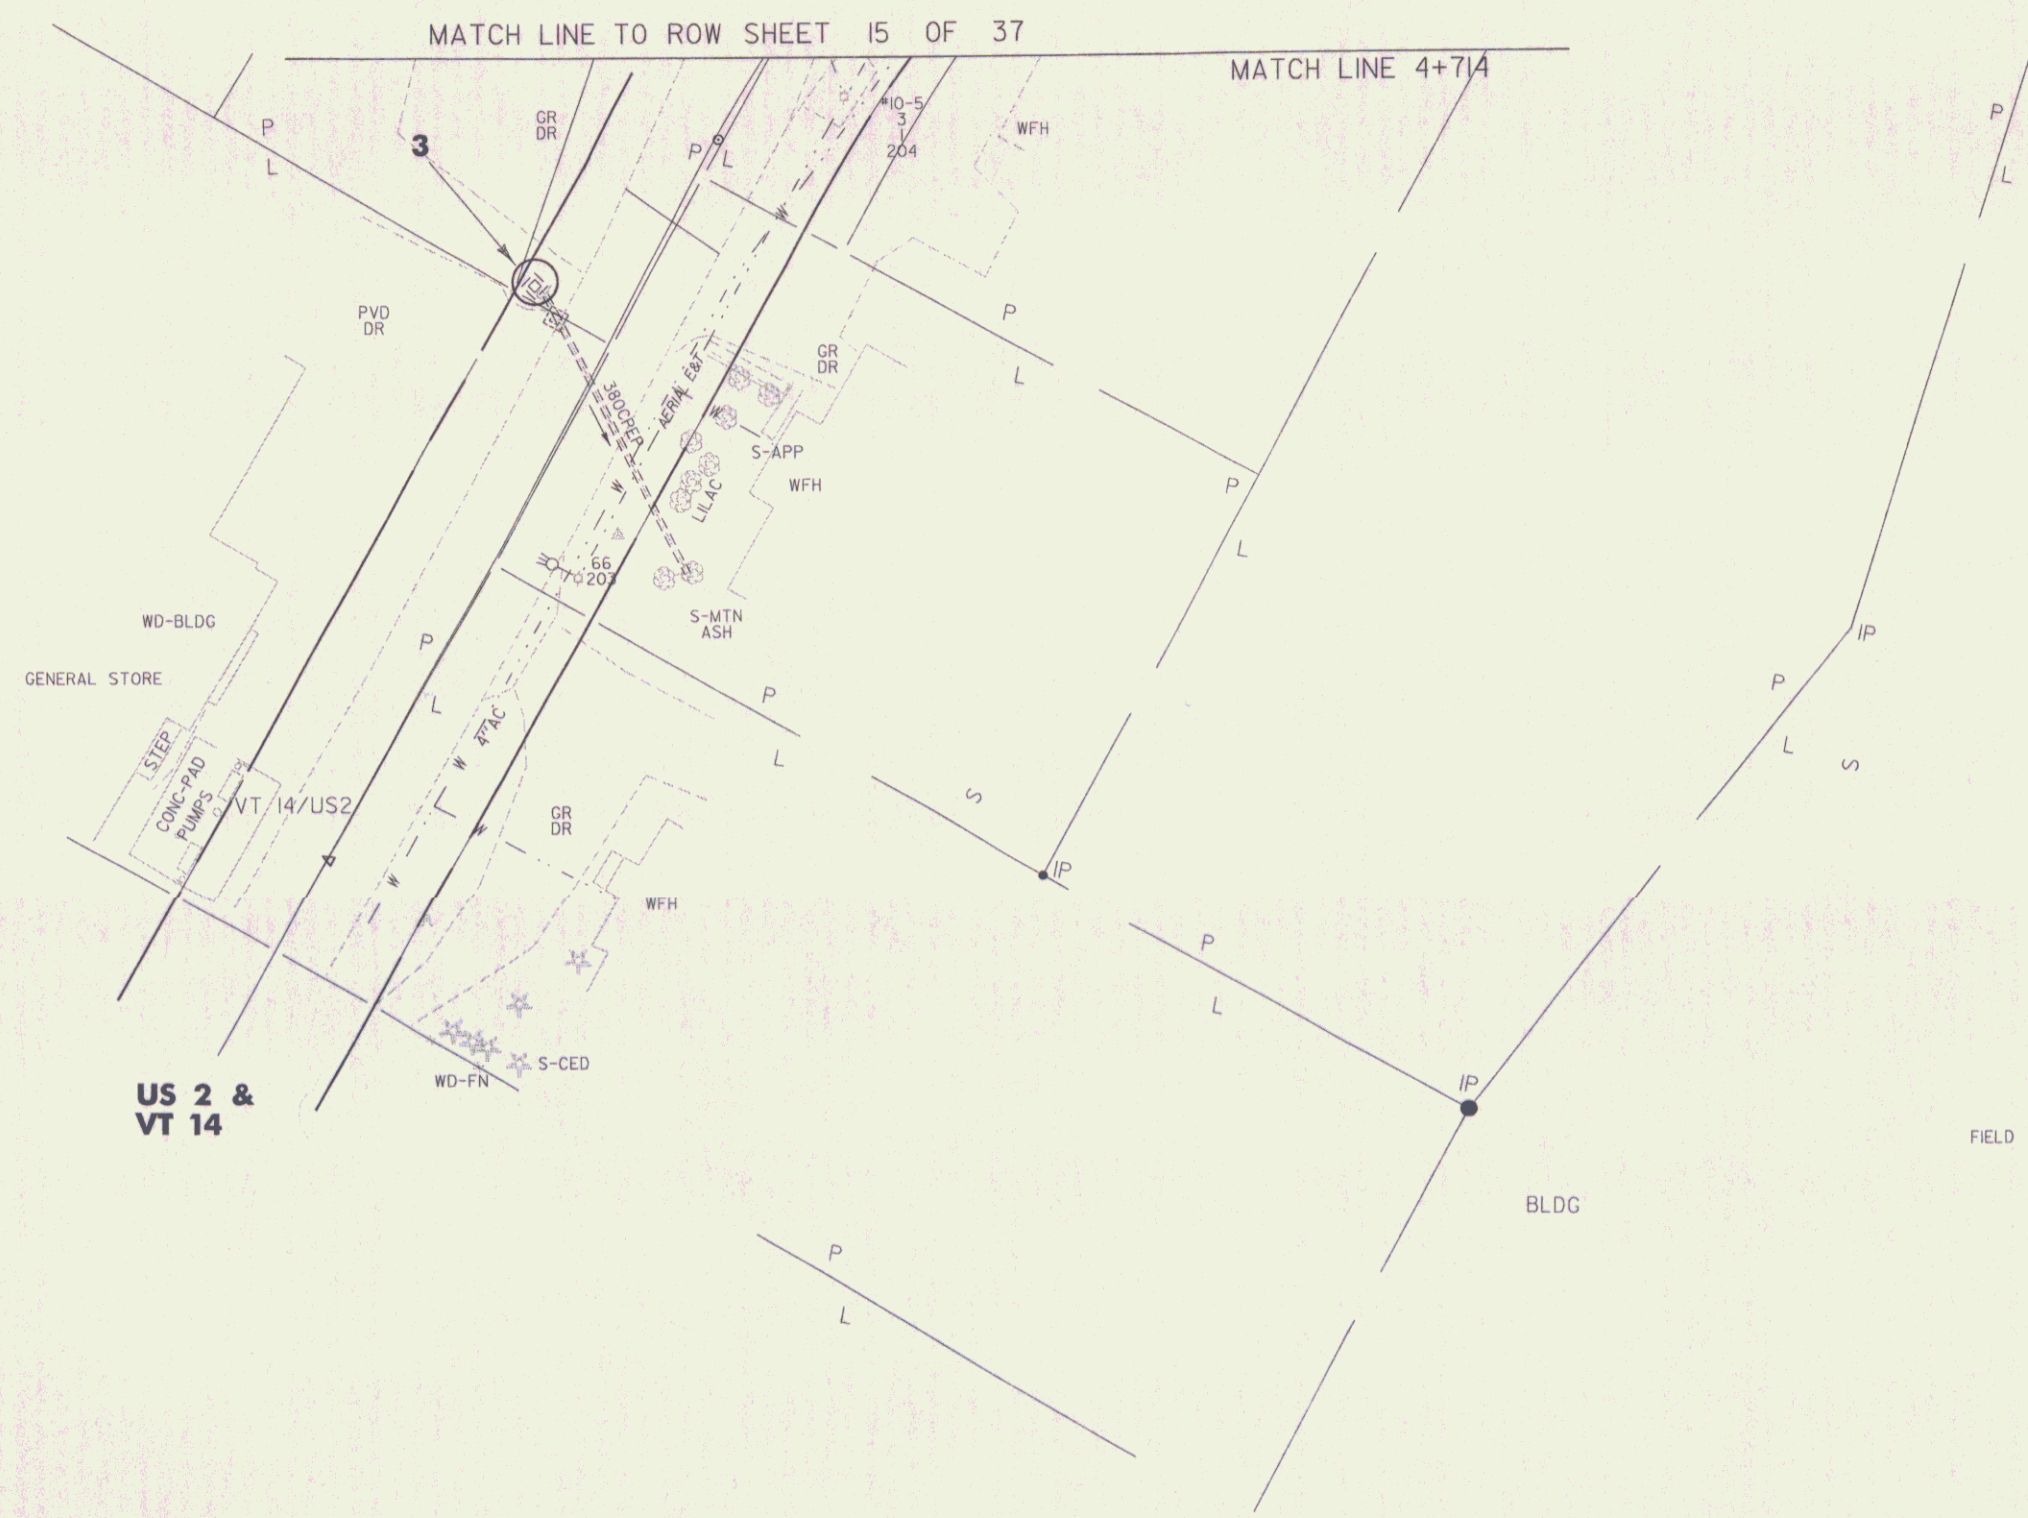

FIELD


EROSION AND SEDIMENT CONTROL INDEX (LAYOUT 1)		
NO.	LOCATION	DESCRIPTION
3	4+694 LT	DROP INLET PROTECTION

EROSION AND SEDIMENT CONTROL INDEX (LAYOUT 2)		
NO.	LOCATION	DESCRIPTION
3	4+694 LT	DROP INLET PROTECTION
5	4+749 LT	DITCH AND SLOPE PROTECTION
5	4+785 LT	DITCH AND SLOPE PROTECTION
3	4+785 LT	DROP INLET PROTECTION
4	4+800 RT	CURB DROP INLET PROTECTION
5	4+796 RT	DITCH AND SLOPE PROTECTION
5	4+825 RT	DITCH AND SLOPE PROTECTION
3	4+818 LT	DROP INLET PROTECTION
4	4+825 RT	CURB DROP INLET PROTECTION
3	4+826 RT	DROP INLET PROTECTION
3	4+827 LT	DROP INLET PROTECTION
3	4+863 LT	DROP INLET PROTECTION
5	14+035 LT	DITCH AND SLOPE PROTECTION
5	14+091 LT	DITCH AND SLOPE PROTECTION
3	14+038 RT	DROP INLET PROTECTION
5	14+039 RT	DITCH AND SLOPE PROTECTION
5	14+076 RT	DITCH AND SLOPE PROTECTION
1	14+043 RT	CONSTRUCT SILT FENCE
1	14+075 RT	CONSTRUCT SILT FENCE
2	14+061 RT	CONSTRUCT CHECK DAM
3	14+092 LT	DROP INLET PROTECTION
4	40+015 LT	CURB DROP INLET PROTECTION
4	40+015 RT	CURB DROP INLET PROTECTION
3	40+030 LT	DROP INLET PROTECTION



LEGEND

	SILT FENCE
	CHECK DAM
	DITCH AND SLOPE PROTECTION
	DROP INLET PROTECTION
	CURB DROP INLET PROTECTION

 

DATUM	
VERTICAL	NAVD 88
HORIZONTAL	NAD 83(1992)

EROSION CONTROL PLAN LAYOUT 1	
PROJECT: EAST MONTPELIER	PROJECT NO.: STPG 028-3(35)S
DESIGN FILE NAME: /sqda/98b028/db028...bdr_nul_top...dgn	PLOT DATE: 01-JUL-2008
IPARM FILE NAME: db028epl	SURVEY DATE: 8/98
SURVEYED BY:	DRAWN BY: Jfg
SQUAD LEADER: Jls	ROW SHEET 14 OF 37