

INDEX OF SHEETS	
SHEET NO.	DESCRIPTION
1	TITLE PAGE
2-3	TYPICAL SECTIONS (M.L.)
4	TYPICAL SECTIONS (T.R.)
5	ALPHABETICAL
6-23	DETAIL SHEETS
24-33	PLAN AND PROFILES
A - E	CRONOFLEX AERIALS

STATE OF VERMONT AGENCY OF TRANSPORTATION




PROPOSED IMPROVEMENT TOWN OF WILMINGTON COUNTY OF WINDHAM VT. ROUTE 9 (FAP)


BEGINNING AT A POINT ON VT. ROUTE 9 APPROXIMATELY 4.400 MILES EASTERLY FROM THE WILMINGTON-SEARSBURG TOWN LINE AND PROCEEDING ALONG VERMONT ROUTE 9 EASTERLY FOR APPROXIMATELY 2.836 MILES

LENGTH OF ROADWAY = 1,948.99 FT. = 2.831 MILES
LENGTH OF BRIDGE(S) = 24.80 FT. = 0.005 MILES
LENGTH OF PROJECT = 1,973.79 FT. = 2.836 MILES
LENGTH OF R.O.V. = 1,504.78 FT. = 2.918 MILES
WORK TO BE PERFORMED ON THIS PROJECT INCLUDES GRADING, DRAINAGE, SUB-BASE AND PAVEMENT GENERALLY ON THE ALIGNMENT OF EXISTING VT. ROUTE 9

POOR ORIGINAL COPY

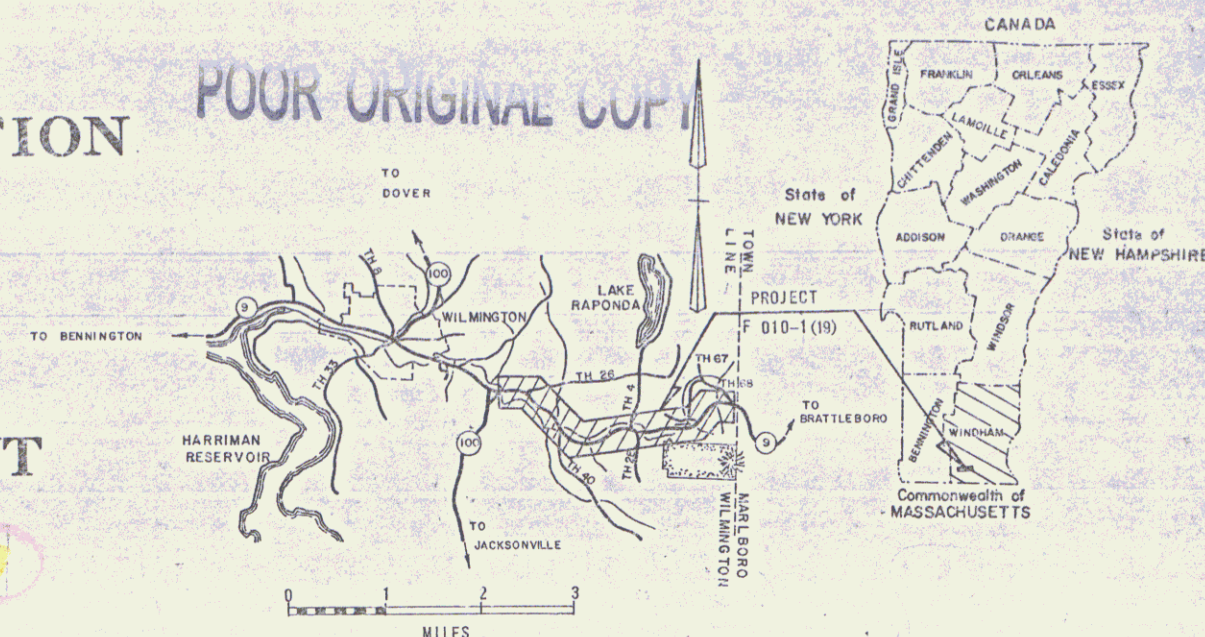

ROW. PLANS

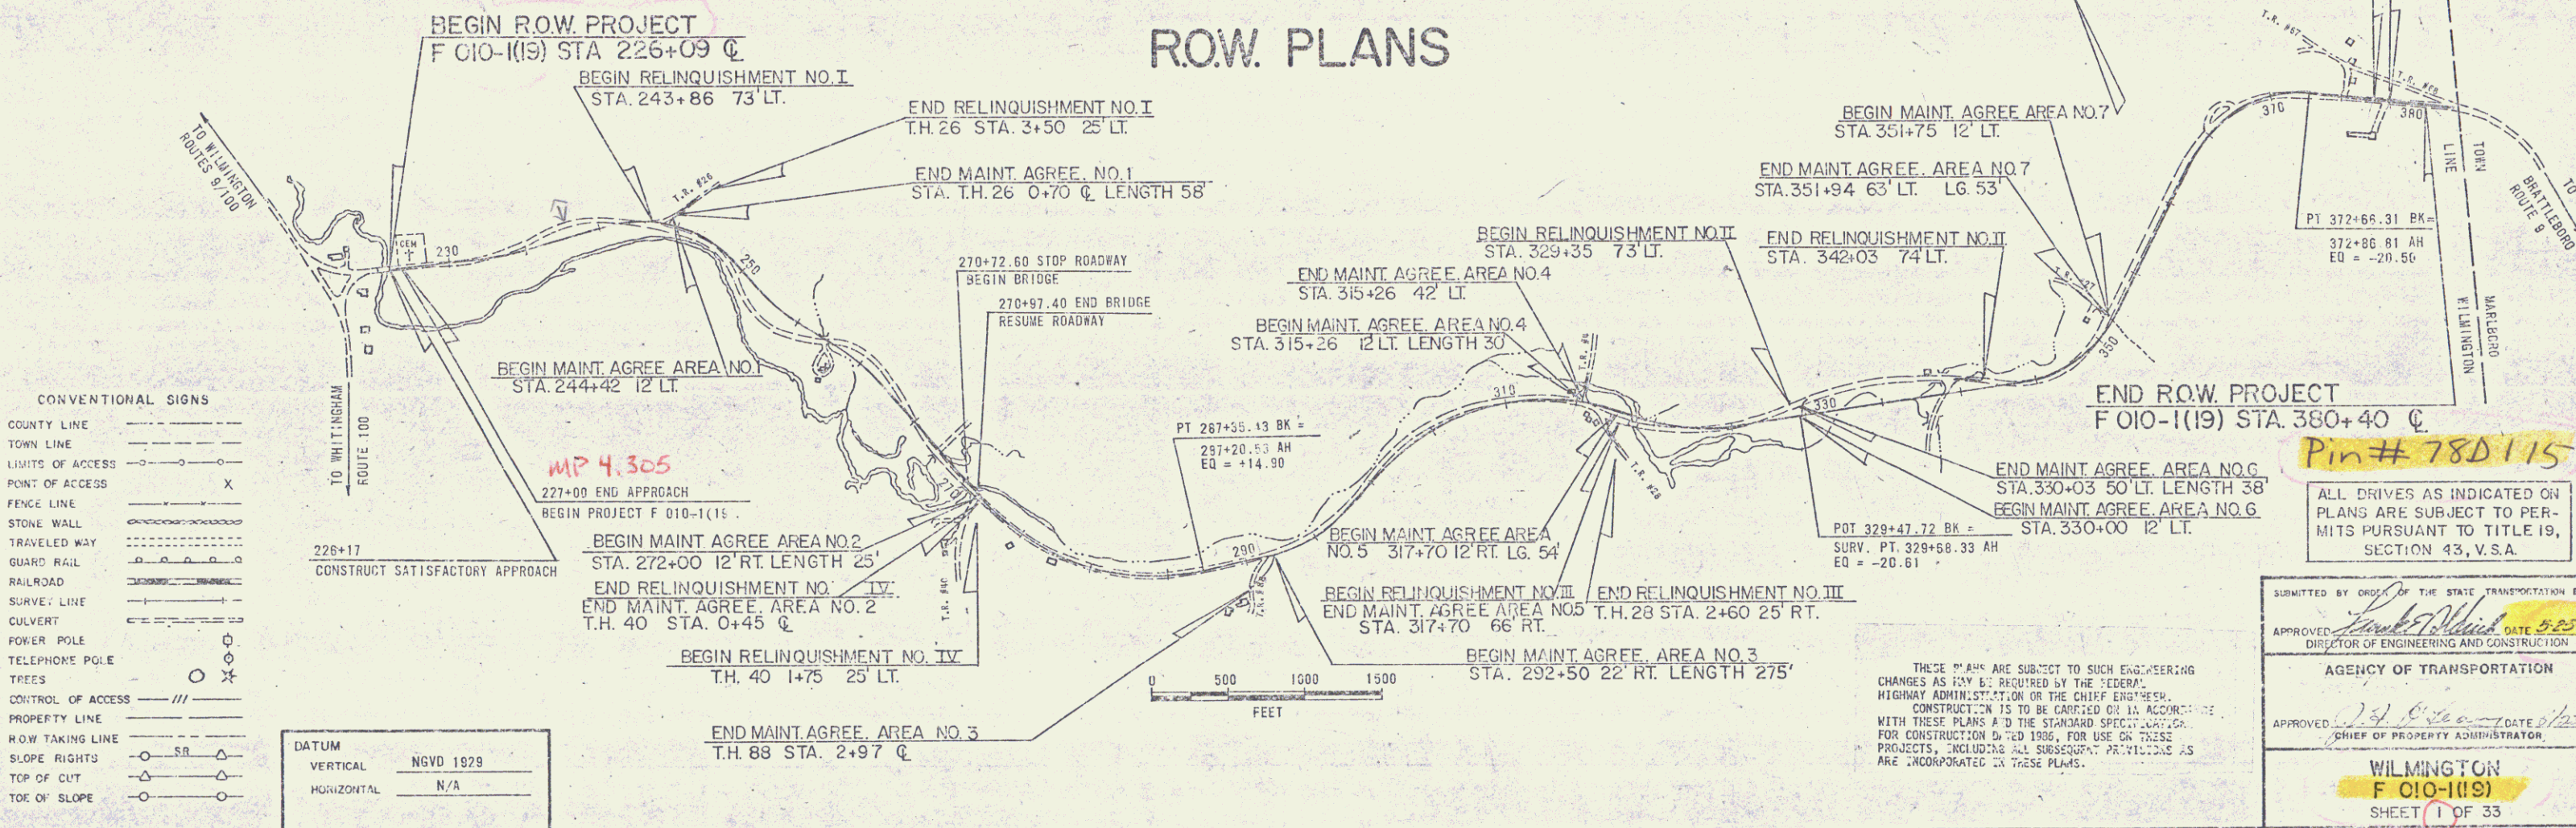

SUBMITTED BY ORDER OF THE STATE TRANSPORTATION BOARD

APPROVED: *Robert J. White* DATE: 5-25-85
DIRECTOR OF ENGINEERING AND CONSTRUCTION

AGENCY OF TRANSPORTATION

APPROVED: *John P. O'Leary* DATE: 5/25/85
CHIEF OF PROPERTY ADMINISTRATION

WILMINGTON
F 010-1(19)
SHEET 1 OF 33

0-10 5/25/85

STATE OF VERMONT
AGENCY OF TRANSPORTATION
RIGHT-OF-WAY PLANS
ALPHABETICAL INDEX

POOR ORIGINAL COPY

GRANTOR	SHEET NO.	PARCEL NO.
<u>A</u>		
AYLING, KAY	29-30	21
AVERILL CEMETERY COMMISSION	24	2
<u>B</u>		
BALCH, MARC H. & ANGEL C.	33	42
BOYD, JOHN W. & MELANIE P.	25-28	9
<u>C</u>		
CALABRESE, et al	28-29	54-59
CALABRESE, ANDREW A. & DOROTHY &	28-29	18
CANEDY, JEAN F. & MARY JANE	31-32	30
CSIZMADIA, JOSEPH & EILEEN	31-32	31
CAREY, ELEANOR L.	32	38
CARRIER, RUSSELL & MARGRET	30	22
CLARK, CHARLES L. & CHARLOTTE A.	32	36
COLEY, HENRI	26	11
COOMBS, WILLIAM R. & SALLY M.	25,26	38
COVEY, ROBERT L. SR. & JEAN M.	25	7
CUTTING, ELAINE W.	27	15
<u>D</u>		
DAHLE, RONALD K.	24	4
DUNCAN, CLIFFORD C. & DIANA L.	32-33	32
DUNCAN, CABLE TV SERVICE		50
<u>E</u>		

GRANTOR	SHEET NO.	PARCEL NO.
<u>F</u>		
FASULO, JOHN JR. & JACQUELYN A.	25	8
FIELDS, ROBERT G.	24	4
FORREST, CAROLINE A.	27-28	16
FORMANEK, MARIETTA & MIROSLAV	31	60
<u>G</u>		
G. M. LODGING, INC.	33	43
GREEN MOUNTAIN POWER CO.		51
<u>H</u>		
H & L ASSOCIATES	32	36
HALL, ROBERT	25	45
HART, LILIAS M.	26-27	13
HASLUND, EDWARD E.	29	19
HASLUND, FLORENCE H. (LIFE ESTATE)	29-30	19
HASLUND, EDWARD E. & JAYNE B.	29-30	30
HOBSON, KENNETH	24	61
HOME SERVICE CORP.	25-28	9
HOSMER, DONALD M. & ELLEN W.	25-26	10
HOWLAND, WILLIAMS & MIRIAM A.	33	41
<u>I</u>		
<u>J</u>		
<u>K</u>		
KINGMAN, LAWRENCE E. & SUZETTE SUZETTE K.	24	23

GRANTOR	SHEET NO.	PARCEL NO.
<u>L</u>		
LAUNDRIE, THOMAS & DEBORAH	33	40
LEPAK, ROBERT J.	26-27	12
LLOYD, ROBERT J., ROBERT J. JR., MARK A., JAMES R. & JEFFREY H.	24-25	6
LOGCHER, HENRI F. & CATO	29	20
<u>M</u>		
McMAHON, MICHAEL B. & DEBORAH	33	40
MEYERS, WILLIAM H. & WILLIAM F.	32-33	34
MEYERS, WILLIAM F.	32-33	34
<u>N</u>		
NEW ENGLAND POWER CO.		49
NEW ENGLAND TEL. & TEL. CO.	31	28
NEW ENGLAND TEL. & TEL. CO.		52
<u>O</u>		
O'CONNOR, ELAINE M.	32	33
OSLER, GERALD B. & SHEILA Y.	27	47
<u>P</u>		
PATRISSI, RICHARD F.	24	1
PEDAN, INC.	24-25	5
PRATT, ROBERT C.	26-27	12

GRANTOR	SHEET NO.	PARCEL NO.
<u>Q</u>		
<u>R</u>		
<u>S</u>		
SOUTHWORTH, ROBERT P. & REATHA H.	31-32	29
<u>T</u>		
TOWN OF WILMINGTON	24-25, 27-30	53
<u>U</u>		
UNITED STATES GEOLOGICAL SURVEY	24	46

GRANTOR	SHEET NO.	PARCEL NO.
<u>V</u>		
VERMONT, STATE OF - MOLLY STARK STATE PARK	30-31	26
<u>W</u>		
WARD, ELAINE BESSIE	27	14
WILMINGTON ASSOCIATES	28-29	17
<u>X</u>		
<u>Y</u>		
<u>Z</u>		

MADE BY: O.R. PECK DATE 11-27-84
CHECKED BY: R.M. HITCHCOCK DATE 11-28-84

PROJECT WILMINGTON, VERMONT
NO. F 010-1 (19)
SHEET 5 OF 33

STATE OF VERMONT
AGENCY OF TRANSPORTATION
RIGHT-OF-WAY PLANS
DETAIL SHEET

POOR ORIGINAL COPY

TABLE OF PROJECT PROPERTY ACQUISITION

PARCEL NO.	GRANTOR	SHEET NO.	BEGINNING STATION	ENDING STATION	TAKING	REM.	RIGHTS	TITLE TAKEN	DATE	TOWN OR CITY RECORDED	BK.	PG.	REMARKS
1A	PATRISSI, RICHARD F	24	226+09 LT. 226+00 LT. 226+09 LT. 226+69 LT. 226+25 LT.	227+00 LT. 227+00 LT.	0.02 A*		DRAINAGE (P) CONST. EASE. (T) (0.01A*) DRIVE (T)	WD	8-23-88	WILMINGTON	120	249	955 SF* 500 SF* 12' GRAVEL M.P. 0429 GAGING STA. TO BE REMOVED D-34
1B		24	228+50 LT. 226+09 LT. 228+50 LT. 228+62 LT. 228+50 LT.	229+13 LT. 229+13 LT. 229+16 LT. 229+14 LT. 228+97 LT.	0.02 A*	11.79 A*	CONST. EASE. (T) (0.01A*) SLOPE (T) (1355SF*)						630 SF* 550 SF* FENCE D-3
1C		24	226+09 CL	227+00 CL	0.07 A*		ALL RT. & I.						HWY. EASE. VT. RTE. 9
1D		24	228+50 CL	229+08 CL	0.04 A*		ALL RT. & I.						HWY. EASE. VT. RTE. 9
				TOTAL	0.15 A*	11.79 A*							
2A	TOWN OF WILMINGTON AVERILL CEMETERY COMMISSION	24	227+00 LT. 227+80 LT.	228+50 LT.	0.02 A*	0.73 A*	DRIVE (T)	CCD	4-6-89	WILMINGTON	124	80	975 S.F.* 12' GRAVEL MP 0431
2B		24	227+00 LT.	228+50 LT.	0.10 A*		ALL RT. & I.						HWY. EASE. VT. RTE. 9
				TOTAL	0.14 A*	0.73 A*							

TABLE OF REVISIONS

REVISION NO.	SHEET NO.	DESCRIPTION OF REVISION	DATE	MADE BY	APPROVED BY
1	28,12	PARCEL NO. 16B FORREST: MOVED PL. EAST TO CORRECT LINE OF CALABRESE'S THAT WAS PLOTTED WRONG. CHANGED AREAS ACCORDINGLY PER CO. 6632	16 Oct. 85	F J M	LWB
2	13,28 29	PARCEL NO. 16 CALABRESE: MOVED WEST PL. EAST TO AGREE WITH SURVEY. CHANGED AREAS AFFECTED PER CO. 6633	16 Oct. 85	F J M	LWB
3	29,30 14	PARCEL NO. 21 AYLIN, CHANGED TITLE FROM BRENTON: TO KAY AYLIN PER CO. NO. 6648	12 NOV 85	A S J	LWB
4	17,31	PARCEL NO. 31 CSIZMADIA: CHANGED TITLE FROM ARGOTSINGER, TO JOSEPH & EILEEN CSIZMADIA PER CO. NO. 6647	12 NOV 85	A S J	LWB
5	20,33	PARCEL NO. 42 BALCH: CHANGED TITLE FROM ANDERSSON, TO MARC H. & ANGEL C. BALCH PER CO. NO. 6646	12 NOV 85	A S J	LWB
6	17,31	PARCEL 31B CSIZMADIA: CHANGE SR (T) AT 346 ± RT. TO DIT. RT(P), ADD NEW DIT RT(P) AT 347+00 RT. TO 347+20 RT. PER CO NO. 6837	20 JAN 87	A.S.J.	LWB
7	19,30	PARCEL 39 HASLUND. ADD NEW DIT. RT(P) 331+80 RT. TO 331+95 RT. PER CO NO. 6838	20 JAN 87	M.J.R.	LWB
8	12,28 29	PARCEL 17C WILMINGTON ASSOC. ADD NEW DIT. & DR. RT(P) AT 282+50 RT. ALSO ADD DIT. RT(P) TO EXISTING DR. RT(P) 282+75 PER CO NO. 6839	20 JAN 87	M.J.R.	LWB
9	11,27	PARCEL 15 CUTTING. CHANGE END STA. OF CONST. EASE(T) FROM 283+55 RT. TO 284+02 RT. PER CO NO. 6840	20 JAN 87	M.J.R.	LWB
10	14,30	PARCEL NO. 21A AYLIN. DELETED DR RT(P) AT 319+00 LT. PER CO NO. 6841	20 JAN 87	M.J.R.	LWB
11	6,24	PARCEL 2A CEMETERY. REDUCE TAKE AREA SO AS TO SAVE FENCE REDUCE TAKE FROM 1950 S.F.* TO 975 S.F.* ALSO DELETE D-3 FENCE & D-36 GATE PER CO NO. 6843	20 JAN 87	M.J.R.	LWB

MADE BY: _____ DATE _____

CHECKED BY: R. M. W. DATE 2-13-86

DR. RT. - DRAINAGE RIGHT
DIT. RT. - DITCHING RIGHT
CH. RT. - CHANNEL RIGHT
DRIVE RT. - DRIVE RIGHT
CUL. RT. - CULVERT RIGHT
(D) - DEMOLITION OR REMOVAL
(W) - WATER SOURCES

PRESENT R.O.W.
--- TAKING WITHOUT ACCESS
--- TAKING WITHOUT ACCESS ALONG PROPERTY LINES
--- TAKING WITH ACCESS
(P) - PERMANENT EASEMENT
(T) - TEMPORARY EASEMENT

LEGEND
--- CONST. EASE. --- CONST. EASEMENT
--- SR --- SLOPE RIGHTS
--- P --- PROPERTY LINE
--- Δ --- TOP OF CUT
--- O --- TOE OF SLOPE

APPROVED L. W. B. Linn DATE 2/23/86
CHIEF OF PLANS & TITLES

PROJECT WILMINGTON

NO. F-010-1(19)

SHEET 8 OF 35

ROW

STATE OF VERMONT
AGENCY OF TRANSPORTATION
RIGHT-OF-WAY PLANS
DETAIL SHEET

POOR ORIGINAL COPY

TABLE OF PROJECT PROPERTY ACQUISITION

PARCEL NO.	GRANTOR	SHEET NO.	BEGINNING STATION	ENDING STATION	TAKING	REM	RIGHTS	TITLE TAKEN	DATE	TOWN OR CITY RECORDED	BK.	PG.	REMARKS
3A,B,C	FORMERLY COOMBS	24						COND					NOW PARCEL NO. 61 HOBSON
3B	COOMBS, WILLIAM R. & SALLY M.	25-26	244+06 LT. 244+83 LT. 245+00 LT.	254+95 LT. 255+19 LT. 245+18 LT.			SLOPE (P) 1.17 A* CONST. EASE (T) 0.24 A*						STONE WALL D-8
			250+32 LT.	255+86 LT.	1.16 A±								
3B,B			251+66 RT.	252+14 RT.	0.01 A±		ALL R.T. & I. 0.01 A±						VT. RTE. 9 400 S.F.±
4A	DAHLE, RONALD K. FIELDS, ROBERT G.	24	229+08 LT. 229+13 LT. 229+13 LT. 229+17 LT. 229+50 LT. 229+51 LT. 232+50 LT.	231+00 LT. 236+45 LT. 234+23 LT. 234+35 LT. 230+48 LT. 234+35 LT.	0.05 A* 	15.91 A*	SLOPE (P) 0.52 A* CONST. EASE (T) 0.12 A* DRIVE (T)	COND		WILMINGTON			2175 SF* 12' GRAVEL M.P. 0434 STONE WALL D-5 STONE WALL D-6
4B		24	229+08 LT.	236+50 LT.	0.66 A*		ALL R.T. & I						HYW. EASE. VT. RTE. 9
				TOTAL	0.71 A*	15.91 A*							

TABLE OF REVISIONS

REVISION NO.	SHEET NO.	DESCRIPTION OF REVISION	DATE	MADE BY	APPROVED BY
12	6,12	PARCEL NO. 1A PATRISSI DELETE D-1 FENCE FROM LAYOUT & DETAIL. PER CO NO. 6844	20JAN87	M.J.R.	<i>Lub</i>
13	7,24	PARCEL NO. 4 FIELDS & LaPenna. CHANGE LaPenna TO DAHLE, RONALD K. PER CO NO. 6862	20JAN87	A.S.J.	<i>Lub</i>
14	9,25 26	PARCEL NO. 10 HOSMER, CHANGE TITLE TO HOSMER, DONALD M. & ELLEN W. PER CO NO. 6863	20JAN87	M.J.R.	<i>Lub</i>
15	15,24	PARCEL NO. 23 STEEL. CHANGE NAME TO DiPesa, Linda. PER CO NO. 6864	20JAN87	A.S.J.	<i>Lub</i>
16	19,32	PARCEL NO. 36 HOLTON & LEDDY CHANGE NAME TO CLARK, CHARLES L. & CHARLOTTE A. PER CO NO. 6866	21JAN87	M.J.R.	<i>Lub</i>
17	28,29 23A	PARCELS 54,55,56,57,58, & 59 PRIORE, ELIZABETH, CALABRESE, LUCILLE, CALABRESE, CHARLES, CALABRESE, ANDREA, CALABRESE, ANDREW JR., CALABRESE, NICHOLAS RESPECTIVELY. PER CO NO. 6867	21JAN87	A.S.J.	<i>Lub</i>
18	13,29	PARCEL NO. 18 CALABRESE REDUCE TOTAL AREA DUE TO SELL OFFS TO FAMILY. PER CO NO. 6868	21JAN87	A.S.J.	<i>Lub</i>
19	12,29	PARCEL NO. 17B WILMINGTON ASSOC. ADD DITCH RT(P) @ STA. 309+90 LT. TO STA. 310+05 LT. PER CO NO. 6929	18MAY87	M.J.R.	<i>Lub</i>
20	18,32	PARCEL NO. 34A MEYERS. ADD DITCH (P) TO STA. 360+75 LT. AND ADD DITCH (P) AT STA. 363+20 LT. PER CO NO. 6930	18MAY87	M.J.R.	<i>Lub</i>
21	22	PARCEL NO. 50 & 51 DELETED BOTH PARCELS NEW ENGLAND POWER CO. & DUNCAN CABLE TV PER CO. NO. 6933	19MAY87	A.S.J.	<i>Lub</i>
22	32	PARCEL NO. 33 SIMMONS CHANGE NAME FROM O'CONNOR TO JUNE M. & GLORIA A. SIMMONS PER CO. NO. 6959	6/25/87	A.S.J.	<i>Lub</i>
23	16	PARCEL NO. 29 SOUTHWORTH ADDED ALL R.T. & I TO RIGHTS COLUMN OF WATERLINE PER CO. NO. 7031	6/13/87	A.S.J.	<i>Lub</i>
24	23A,31	PARCEL NO. 60 FORMANEK. ADD NEW PARCEL. PER CO. 7040	8-27-87	M.J.R.	<i>Lub</i>
25	17	PARCEL NO. 31 CSIZMADIA. REDUCE RIGHTS, DUE TO SELL OFF OF 1 A± TO NEW PARCEL NO. 60 PER CO. NO. 7041	8-27-87	M.J.R.	<i>Lub</i>
26	11,27	PARCEL NO. 15 CUTTING. MOVE DRIVE AT STA. 278+50 RT. TO 278+60 RT. PER CO. NO. 7047	9-15-87	M.J.R.	<i>Lub</i>
27	12	PARCEL NO. 17 WILMINGTON ASSOC. DELETE "DITCH" AT STA. 295+47 LT. ADD DITCH (P) AT STA. 292+75 LT. PER CO. NO. 7052	9-16-87	M.J.R.	<i>Lub</i>

MADE BY: _____ DATE: _____
CHECKED BY: *E.M.H.* DATE: *2-13-88*
DR. RT. - DRAINAGE RIGHT
DIT. RT. - DITCHING RIGHT
CH. RT. - CHANNEL RIGHT
DRIVE RT. - DRIVE RIGHT
CUL. RT. - CULVERT RIGHT
D - DEMOLITION OR REMOVAL
W - WATER SOURCES
PRESENT R.O.W.
TAKING WITHOUT ACCESS
TAKING WITHOUT ACCESS ALONG PROPERTY LINES
TAKING WITH ACCESS
(P) PERMANENT EASEMENT
(T) TEMPORARY EASEMENT

LEGEND
CONST. EASE - CONST. EASEMENT
SR - SLOPE RIGHTS
P - PROPERTY LINE
Δ - TOP OF CUT
O - TOE OF SLOPE

APPROVED *L.W. Blum* DATE *5/23/88*
CHIEF OF PLANS & TITLES

PROJECT - WILMINGTON
NO. F-010-1(19)
SHEET 7 OF 33

STATE OF VERMONT
AGENCY OF TRANSPORTATION
RIGHT-OF-WAY PLANS
DETAIL SHEET

POOR ORIGINAL COPY

TABLE OF PROJECT PROPERTY ACQUISITION

PARCEL NO.	GRANTOR	SHEET NO.	BEGINNING STATION	ENDING STATION	TAKING	REM.	RIGHTS	TITLE TAKEN	DATE	TOWN OR CITY RECORDED	BK.	PG.	REMARKS
5A	PEDAN, INC.	24-25	228+00RT 228+00 RT 230+00 RT 234+00 RT 234+35 RT 235+17 RT 235+33 RT 236+50 RT 240+20 RT	243+90 RT 252+14 RT 234+77 RT 234+57 RT 236+70 RT 236+28 RT 243+90 RT	2.04A* 67.96A*		CONST. EASE. (T) 0.09A* SLOPE (T) 40 S.F.* CONST. EASE. (T) 0.03A* SLOPE (T) 0.01A* DRAINAGE (P) CONST. EASE. (T) 0.05A*	COND		WILMINGTON			3900 S.F.* 12' GRAVEL M.P. 0443 DRIVE 1300 S.F.* 570 S.F.* 1980 S.F.*
5B		24-25	228+05 CL	252+23 RT	2.64A*		ALL R.T. & I						HWY. EASE. VT. RTE. 9
				TOTAL	4.68A*	67.96A*							
6	LLOYD, ROBERT J., LLOYD, ROBERT J. JR. LLOYD, MARK A., LLOYD, JAMES R. LLOYD, JEFFREY H.	24-25	237+50 LT					PERMIT					12' GRAVEL M.P. 0449 DRIVE
7A	COVEY, ROBERT L. SR. & JEAN M.	25	241+65 LT 239+08 LT 241+10 LT 240+70 LT 241+65 LT 241+10 LT	243+53 LT 243+45 LT 241+96 LT 243+45 LT 243+35 LT	0.09A* 10.01A*		ALL R.T. & I DRIVE (T) CONST. EASE. (T) 0.02A*	WD	1/17/89	WILMINGTON	122	498	3900 S.F.* STONEWALL 12' GRAVEL M.P. 0456 900 S.F.* STONEWALL D-7
7B		25	239+00 LT	243+61 LT	0.24A*		ALL R.T. & I						HWY. EASE. VT. RTE. 9
7C		25	243+28 LT	243+61 LT	0.01A*		ALL R.T. & I						415 S.F.* TH. #25
				TOTAL	0.44A*	10.01A*							

TABLE OF REVISIONS

REVISION NO.	SHEET NO.	DESCRIPTION OF REVISION	DATE	MADE BY	APPROVED BY
28	9,25	PARCEL NO. 8 FASULO. ADD EXISTING DRIVE TO TOPO. ADD REPLACEMENT DRIVE AT STA. 0+75 LT. PER CO. NO. 7027	9-24-87	M.J.R.	<i>lgm</i>
29	16,32	PARCEL NO. 30 CANEDY. CHANGE DRIVE AT STA. TH 27+24 LT. TO READ "PAVED" NOT "GRAVEL" PER CO. NO. 7030	9-24-87	M.J.R.	<i>lgm</i>
30	14,29	PARCEL NO. 20 LOGCHER. CONSTRUCT DRIVE AT STA. 314+05 LT. PER CO. NO. 7029	9-24-87	M.J.R.	<i>lgm</i>
31	11,27	PARCEL NO. 15 CUTTING. REMOVE RICHARD R. FROM TITLE. PER CO. NO. 7062	9-24-87	M.J.R.	<i>lgm</i>
32	12	PARCEL NO. 17 WILMINGTON ASSOC. CHANGE RT. TO LT. FOR RIGHTS AT STA. 292+50. PER CO. NO. 7105	11-18-87	M.J.R.	<i>lgm</i>
33	21,24	PARCEL NO. 46 U.S.G.S. DELETED U.S. GEOLOGICAL SURVEY FROM PROJECT PER CO. 7125	12-03-87	A.S.J.	<i>lgm</i>
34	17,32 33	PARCEL NO. 35 DUNCAN. DELETED PARCEL 35 AND ADDED IT TO PARCEL 32 DUNCAN, CLIFFORD C. & DIANA LEE PER CO. 7127	12-09-87	A.S.J.	<i>lgm</i>
35	15,24	PARCEL NO. 23 KINGMAN. CHANGED TITLE FROM Dipesa TO KINGMAN, LAWRENCE, E. & SUZETTE K. PER CO. 7129	12-09-87	A.S.J.	<i>lgm</i>
36	12	PARCEL NO. 17 WILMINGTON ASSOC. CHANGE TOTAL AREA TO 43.5A± AND REMAINDER TO 43.02A±. PER CO. NO. 7202	2-12-88	M.J.R.	<i>lgm</i>
37	12	PARCEL NO. 17 WILMINGTON ASSOC. CHANGED DIT. & DR. (P) AT STA. 292+50 RT. TO 292+50 LT. PER CO. 7205	2-17-88	A.S.J.	<i>lgm</i>
38	19	PARCEL NO. 39 HASLUND. CHANGED CONST. EASE. (T) AREA 0.05A± TO 0.01A± PER CO. 7207	2-17-88	A.S.J.	<i>lgm</i>
39	14	PARCEL NO. 21 AYLIN. CHANGED ENDING STA. FOR CUL. (P) FROM 315+14 LT. TO 315+84 LT. PER CO. 7206	2-17-88	A.S.J.	<i>lgm</i>
40	9,26 1	PARCEL NO. 9, BOYD. DELETED DRIVE AT STA. 267+75 LT. PER NECESSITY REQUEST OF RQ PER CO. 7238	4-27-88	F.J.M.	<i>lgm</i>
41	6,24	PARCEL NO. 2, CEMETERY. ADDED DRIVE AT 227+80 LT. PER NECESSITY REQUEST PER CO. 7255	4-27-88	F.J.M.	<i>lgm</i>
42	17,32	PARCEL NO. 30, CANEDY. EXTENDED DRIVE AT STA. 351+60 RT. PER P.O. REQUEST AT NECESSITY PER CO. NO. 7226	4-27-88	F.J.M.	<i>lgm</i>

MADE BY: _____ DATE: _____
CHECKED BY: *E.M.H.* DATE: *2-13-88*
DR. RT. - DRAINAGE RIGHT
DIT RT. - DITCHING RIGHT
CH. RT. - CHANNEL RIGHT
DRIVE RT. - DRIVE RIGHT
CUL. RT. - CULVERT RIGHT
(D) - DEMOLITION OR REMOVAL
(W) - WATER SOURCES
PRESENT R.O.W.
TAKING WITHOUT ACCESS
TAKING WITHOUT ACCESS ALONG PROPERTY LINES
TAKING WITH ACCESS
(P) - PERMANENT EASEMENT
(T) - TEMPORARY EASEMENT

LEGEND
--- CONST. EASE --- CONST. EASEMENT
--- SR --- SLOPE RIGHTS
--- P --- PROPERTY LINE
--- Δ --- TOP OF CUT
--- O --- TOE OF SLOPE

APPROVED *E.M.H.* DATE *2-13-88*
CHIEF OF PLANS & TITLES

PROJECT WILMINGTON
NO. F-010-1(19)
SHEET 8 OF 33

ROY

STATE OF VERMONT
AGENCY OF TRANSPORTATION
RIGHT-OF-WAY PLANS
DETAIL SHEET

POOR ORIGINAL COPY

TABLE OF PROJECT PROPERTY ACQUISITION

PARCEL NO.	GRANTOR	SHEET NO.	BEGINNING STATION	ENDING STATION	TAKING	REM.	RIGHTS	TITLE TAKEN	DATE	TOWN OR CITY RECORDED	BK.	PG.	REMARKS
8A	FERNOT, MARY K. & HALL, ROBERT	25	243+46 LT.	TH26 2+03 LT.	0.09A*	10.21A*	CONST. EASE (T) 0.03A* SLOPE (P) 0.02A* DRIVE (T) ALL R.T. & I.	COND		WILMINGTON			3510 SF* 1190 SF* 956 SF* 16' GRAVEL 1900 S.F.* T.H. NO. 26
8B		25	TH26 0+75 LT.	TH26 2+08 LT.	0.04A*								
			243+53 LT.	TH26 0+70 LT.	0.13A*	10.21A*							
				TOTAL									
9A	BOYD, JOHN W. & MELANIE P.	25-26	243+56 CL.	259+41 LT.	3.41A*	72.71A*		WD	12-2-88	WILMINGTON	122	175	STONEWALL D-9
			257+15 LT.	291+34 LT.									
			255+32 LT.	255+79 LT.									
9B		26-27	263+50 LT.	277+43 LT.	1.14A*		DRIVE (T)						12' GRAVEL M.P. 0495
			261+50 LT.										610 S.F.*
			266+15 LT.	266+88 LT.			CONST. EASE (T) 0.01A*						1325 S.F.*
			266+38 LT.	266+61 LT.			SLOPE (T) 50SF*						TEMP. BRIDGE DETOUR
			268+58 LT.	270+50 LT.			CONST. EASE (T) 0.03A*						12' GRAVEL M.P. 0523
			269+32 LT.	272+13 LT.			CONST. EASE (T) 0.32A*						
			273+73 LT.	274+65 LT.			CONST. EASE (T) 80SF						
			276+50 LT.				DRIVE (T)						
9C		27	281+00 LT.	283+50 LT.	0.05A*		CONST. EASE (T) 0.06*						2100 S.F.*
			280+22 LT.	283+85 LT.			DRAINAGE (P)						2600 S.F.*
			282+50 LT.				CONST. EASE (T) 0.02A*						740 SF*
		28	287+75 LT.	288+25 LT.			SLOPE (T) 0.01A*						500S.F.*
			287+90 LT.	288+20 LT.			DRAINAGE & DITCH (P)						
			288+00 LT.										
9D		25-28	243+57 RT.	291+34 LT.	4.64A*		ALL R.T. & I.						HWY. EASE. VT. RTE. 9
9E		25	243+61 LT.	244+61 LT.	0.06A*		ALL R.T. & I.						2800 SF* TH.26
				TOTAL	9.30A*	72.71A*							
10	NOSMER, DONALD M. & ELLEN W.	25-28	252+14 RT.	256+33 RT.	0.35A*	8.65A*	ALL R.T. & I. DRIVE (T)	WD	1/25/89	WILMINGTON	123	19	HWY. EASE. VT. RTE. 9 14' GRAVEL M.P. 0484
			255+30 RT.										
				TOTAL	0.35A*	8.65A*							

TABLE OF REVISIONS

REVISION NO.	SHEET NO.	DESCRIPTION OF REVISION	DATE	MADE BY	APPROVED BY
43	8,25	PARCEL NO. 7 TRAILL. CHANGE NAME TO COVEY, ROBERT L. & JEAN M. PER CO. NO. 7302.	6-10-88	M.J.R.	<i>lgm</i>
44	9,25	PARCEL NO. 8 FERNOT, & HALL. TITLE CHANGE TO FERNOT, & HALL FROM FASULO, JOHN JR. & JACQUEL	7-13-88	A.S.J.	<i>lgm</i>
45	11,27	PARCEL NO. 14 CUTTING, PLOTTED SEPTIC TANK ON PLANS AT STA. 274+75 RT. AND TOOK THE NECESSARY RIGHTS. PER CO. 7341	7-21-88	A.S.J.	<i>lgm</i>
46	14,29	PARCEL NO. 20 LOGCHER, CHANGE PLANS TO REFLECT TOTAL TAKE AND ADDED PARCEL 20E PER CO 7374	9-6-88	A.S.J.	<i>lgm</i>
47	14,30	PARCEL NO. 22 CARRIER, CHANGE DRIVE FROM STA. 324+00 LT. TO 326+25 LT. PER C.O. 7366	9-6-88	M.J.R.	<i>lgm</i>
48	25	PARCEL NO. 8 FERNOT & HALL. MODIFY DRIVE ENTRANCE AND ADD NEW TOPO. PER C.O. 7377	9-6-88	F.J.M.	<i>lgm</i>
49	17,32	PARCEL NO. 32 DUNCAN. MOVE DRIVE FROM 353+50 RT. TO 358+00 RT. PER C.O. 7378	9-6-88	F.J.M.	<i>lgm</i>
50	20,33	PARCEL NO. 42 BALCH MOVED DRIVE TO STA. 375+22 LT. PER CO 7342	9-20-88	A.S.J.	<i>lgm</i>
51	33	PARCEL 41 HOWLAND PLANT 10' PINES IN SLOPE AREA PER CO 7256	9-20-88	A.S.J.	<i>lgm</i>
52	8,25	PARCEL NO. 7 COVEY. ADD NEW DRIVE AT STA. 240+70 LT. DELETE DRIVE & CULVERT RIGHT AT 242+00 LT. PER C.O. 7392	9-26-88	M.J.R.	<i>lgm</i>
53	16,32	PARCEL NO. 30 CANEDY. ADD CUL. RT. (T), CHANGE & ADD SR (T), DELETE CE (T) SOUTH OF DRIVE, ADD TOPO. AREA OF SR (T) IS 130 S.F.* AREA OF CE (T) IS 825 S.F.* 0.02A*. PER C.O. NO. 7393	9-26-88	M.J.R.	<i>lgm</i>
54	21,25	PARCEL NO. 45 ELLSWORTH. CHANGE TITLE TO HALL, ROBERT. PER C.O. 7424.	10-20-88	M.J.R.	<i>lgm</i>
55	7,23A 24	PARCEL NO. 3 COOMBS. CHANGE TITLE OF PARCELS 3A & 3C TO HOESON, KENNETH. PARCEL 3B REMAINS AS COOMBS. CREATE NEW PARCEL 61A & 61B FOR HOESON. PER C.O. 7516	12-16-88	M.J.R.	<i>lgm</i>
56	20,33	PARCEL NO. 41 HOWLAND. CHANGE PLANS TO MATCH REDESIGN OF CULVERT. CHANGE DR. & CUL. (P) AT 370+00 LT. TO 369+10 LT. PER C.O. 7525.	12-27-88	M.J.R.	<i>lgm</i>
57	21,25	PARCEL NO. 15 HALL. CHANGE NAME OF OWNER TO JOYCE F. ELLSWORTH. ADD PARCEL 45A- ROBERT HALL. MAKE 45A ALL R.T. & I. IN PARCEL NO. 45. PER C.O. 7558	2-3-89	M.J.R.	<i>lgm</i>

MADE BY: _____ DATE: _____
CHECKED BY: *SMH* DATE *2-13-89*
DR. RT. - DRAINAGE RIGHT
DIT RT. - DITCHING RIGHT
CH RT. - CHANNEL RIGHT
DRIVE RT. - DRIVE RIGHT
CUL. RT. - CULVERT RIGHT
DEM. - DEMOLITION OR REMOVAL
W - WATER SOURCES

PRESENT R.O.W.
TAKING WITHOUT ACCESS
TAKING WITHOUT ACCESS ALONG PROPERTY LINES
TAKING WITH ACCESS
PERMANENT EASEMENT
TEMPORARY EASEMENT

LEGEND
CONST. EASEMENT
SLOPE RIGHTS
PROPERTY LINE
TOP OF CUT
TOE OF SLOPE

APPROVED: *J. W. Blum* DATE *5-13-89*
CHIEF OF PLANS & TITLES

PROJECT: WILMINGTON
NO. F-010-1(19)
SHEET 9 OF 33

POOR ORIGINAL COPY

STATE OF VERMONT
AGENCY OF TRANSPORTATION
RIGHT-OF-WAY PLANS
DETAIL SHEET

TABLE OF PROJECT PROPERTY ACQUISITION

PARCEL NO.	GRANTOR	SHEET NO.	BEGINNING STATION	ENDING STATION	TAKING	REM.	RIGHTS	TITLE TAKEN	DATE	TOWN OR CITY RECORDED	BK.	PG.	REMARKS
11A	COLEY, HENRI	26	257+26 RT 256+33 RT 256+96 RT 257+26 RT 256+95 RT 257+50 RT	260+61 RT 260+61 RT 259+51 RT 260+62 RT	0.31A*	5.69A*	SLOPE (P) 0.05A* CONST.EASE. (T) 0.08A* DRIVE (T)	COND		WILMINGTON			2175 S.F.* SIGN D-10 3620 S.F.* 12' GRAVEL M.P. 0488
11B		26	256+19 RT	260+52 LT	0.48A*		ALL R.T. & I						HWY. EASE. VT. RTE. 9
				TOTAL	0.79A*	5.69A*							
12A	LEPAK, ROBERT R. AND PRATT, ROBERT C.	26	260+52 LT 260+81 RT	261+59 RT 270+30 RT	0.43A*	24.51A*		COND		WILMINGTON			
12B		26-27	270+15 RT 260+61 RT 261+12 RT 264+59 RT 265+14 RT 265+18 RT 265+25 RT 264+50 RT 265+50 RT	271+17 RT 265+43 RT 264+38 RT 265+14 RT 270+17 RT 268+15 RT	0.06A*		CONST.EASE. (T) 0.10A* SLOPE (P) 0.11A* SLOPE (T) 1306F* CONST.EASE. (T) 0.07A* SLOPE (T) 0.03A* DRIVE (T) DRAINAGE, DITCH & CULVERT (P)						2800 S.F.* 5000 S.F.* 3000 S.F.* 1300 S.F.* 12' GRAVEL M.P. 0501
12C		26-27	260+52 LT	271+17 RT	0.95A*		ALL R.T. & I						HWY. EASE. VT. RTE. 9
				TOTAL	1.44A*	24.51A*							

TABLE OF REVISIONS

REVISION NO.	SHEET NO.	DESCRIPTION OF REVISION	DATE	MADE BY	APPROVED BY
58	16,32	PARCEL NO. 30 CANEDY. ADD DRIVE AT STA. 350+70 LT. PER C.O. 7555	2-6-89	M.J.R.	<i>[Signature]</i>
59	16,32	MyLARS TO DESIGN 3-3-89 PARCEL NO. 29 SOUTHWORTH. DELETE SLEEVE AT 352+50 LT. PER C.O. 7625 To FHWA 9-20-89	3-6-89	M.J.R.	<i>[Signature]</i>
60	7,25, 26	PARCEL NO. 3 COOMBS. CORRECT PROPERTY LINES. ADD NEW PARCEL 3BB. ADD NEW TAKE AREA OF 116A± TO 3B. PER C.O. 8132	10-17-91	M.J.R.	<i>[Signature]</i>

MADE BY: _____ DATE _____
CHECKED BY: R.M.H. DATE 2-13-85

DR. RT - DRAINAGE RIGHT
DIT. RT - DITCHING RIGHT
CH. RT - CHANNEL RIGHT
DRIVE RT - DRIVE RIGHT
CUL. RT - CULVERT RIGHT
D - DEMOLITION OR REMOVAL
W - WATER SOURCES

PRESENT R.O.W.
---//---//--- TAKING WITHOUT ACCESS
---//---//--- TAKING WITHOUT ACCESS ALONG PROPERTY LINES
---//---//--- TAKING WITH ACCESS
(P) PERMANENT EASEMENT
(T) TEMPORARY EASEMENT

CONST. EASE
SR SR SLOPE RIGHTS
P L PROPERTY LINE
-Δ-Δ-Δ- TOP OF CUT
-O-O-O- TOP OF SLOPE

APPROVED [Signature] DATE 5-12-85
CHIEF OF PLANS & TITLES

PROJECT WILMINGTON
NO. F-010-1(19)
SHEET 10 OF 33

POOR ORIGINAL COPY

TABLE OF REVISIONS

[illegible]

PROJECT WILMINGTON
NO. F-010-1(19)
SHEET 11 OF 33

POOR ORIGINAL COPY

TABLE OF REVISIONS

[illegible]

SHEET 12 OF 33

POOR ORIGINAL COPY

TABLE OF REVISIONS

[illegible]

PROJECT WILMINGTON
NO. F-010-1 (19)
SHEET 13 OF 33

POOR ORIGINAL COPY

STATE OF VERMONT
AGENCY OF TRANSPORTATION
RIGHT-OF-WAY PLANS
DETAIL SHEET

TABLE OF PROJECT PROPERTY ACQUISITION

[illegible]

TABLE OF REVISIONS

[illegible]

MADE BY: _____ DATE _____
CHECKED BY: EMH DATE 2-13-85

DR. RT. — DRAINAGE RIGHT
DIT. RT. — DITCHING RIGHT
CH. RT. — CHANNEL RIGHT
DRIVE RT. — DRIVE RIGHT
CUL. RT. — CULVERT RIGHT
D — DEMOLITION OR
REMOVAL
W — WATER SOURCES

-----	PRESENT	R.O.W.
---/---/---	TAKING WITHOUT ACCESS	
---/---/---	TAKING WITHOUT ACCESS ALONG PROPERTY LINES	
-----	TAKING WITH ACCESS	
(P)	PERMANENT EASEMENT	
(T)	TEMPORARY EASEMENT	

LEGEND

-----CONST. EASE-----	CONST. EASEMENT
-----SR-----SR-----	SLOPE RIGHTS
-----P-----P-----	PROPERTY LINE
-----Δ-----Δ-----Δ-----	TOP OF CUT
-----○-----○-----○-----	TOE OF SLOPE

APPROVED L. W. Blinn DATE 5/23/82
CHIEF OF PLANS & TITLES

PROJECT WILMINGTON
NO. F-010-1 (19)
SHEET 14 OF 33

מחנה

POOR ORIGINAL COPY

STATE OF VERMONT
AGENCY OF TRANSPORTATION
RIGHT-OF-WAY PLANS
DETAIL SHEET

TABLE OF PROJECT PROPERTY ACQUISITION

PARCEL NO.	GRANTOR	SHEET NO.	BEGINNING STATION	ENDING STATION	TAKING	REM.	RIGHTS	TITLE TAKEN	DATE	TOWN OR CITY RECORDED	BK.	PG.	REMARKS
23	KINGMAN, LAWRENCE E. & SUZETTE K.	24	226+09 LT.	227+00 LT.			ALL R.T. & I.	WDOE	2/28/89	WILMINGTON	123	233	COMMON ROW. W/PATTRISS PARCEL NO. 1
24	DELETED	30											TRACY, MICHAEL & BEVERLY
25	DELETED	30-31											ALDRICH, DEBRA ANN
26A	STATE OF VERMONT MOLLY STARK STATE PARK FOREST & PARKS DEPARTMENT	30-31	334+00 RT 336+62 RT 339+88 LT 339+89 RT 340+26 RT	342+43 RT 339+98 LT 342+33 RT 342+10 RT	2.36A*	155.62A*	DRIVE (T) CONST. EASE. (T) 0.05A* SLOPE (T) 0.02A*	WD		WILMINGTON			16' ASPHALT M.P. 0641 SIGN D-25 2100 S.F.* 500 S.F.*
26B		30-31	334+10 LT	333+47 LT	0.34A*		ALL R.T. & I						HWY. EASE. VT. RTE. 9
26C		31	339+43 LT	342+52 LT	0.21A*		ALL R.T. & I						HWY. EASE. VT. RTE. 9
				TOTAL	2.93A*	155.62A*							
27	DELETED	31											SPARROW, WILTON M. & DOROTHY M.

TABLE OF REVISIONS

[illegible]

DR RT -- DRAINAGE RIGHT
DT RT -- DITCHING RIGHT
CH RT -- CHANNEL RIGHT
DRIVE RT -- DRIVE RIGHT
CUL RT -- CULVERT RIGHT
(D) -- DEMOLITION OR
REMOVAL
(W) -- WATER SOURCES

-----	PRESENT	R.O.W.
---/---	TAKING WITHOUT ACCESS	
---/--- P 	TAKING WITHOUT ACCESS ALONG PROPERTY LINES	
-----	TAKING WITH ACCESS	
(P)	PERMANENT EASEMENT	
(T)	TEMPORARY EASEMENT	

LEGEND

-----CONST. EASE-----	CONST. EASEMENT
-----SR-----SR-----	SLOPE RIGHTS
-----P-----P-----	PROPERTY LINE
-----△-----△-----△-----	TOP OF CUT
-----○-----○-----○-----	TOE OF SLOPE

APPROVED L. W. Blin DATE 5/23/85
CHIEF OF PLANS & TITLES

PROJECT WILMINGTON
NO. F-010-1 (19)
SHEET 15 OF 33

ROW

TABLE OF REVISIONS

TABLE OF PROJECT PROPERTY ACQUISITION

PARCEL NO.	GRANTOR	SHEET NO.	BEGINNING STATION	ENDING STATION	TAKING	REM	RIGHTS	TITLE TAKEN	DATE	TOWN OR CITY RECORDED	BK.	PG.	REMARKS	
28A	NEW ENGLAND TELEPHONE & TELEGRAPH CO.	31	337+66 RT 339+12 LT	339+43 LT 339+24 LT	0.23A*	- 0 -			COND	WILMINGTON			TOTAL TAKE REPEATER STA. D-24	
28B		31	338+45 LT	339+47 LT	0.06A*		ALL R.T. & I						HWY. EASE. VT. RTE. 9 2590 SF	
				TOTAL	0.29 A*	-0-								
29A	SOUTHWORTH, ROBERT P. & REATHA H.	31-32	339+58 LT 339+65 LT	340+42 LT 359+66 LT	0.04A*	41.26A*			WD	11-30-88	WILMINGTON	122	151	1820 S.F.*
29B		31	336+85 LT	342+03 LT	0.32 A*		ALL R.T. & I							HWY. EASE. VT. RTE. 9
29C		32	352+25 LT 352+25 LT 352+43 LT 352+50 LT 354+96 LT 356+00 LT 357+18 LT 358+10 LT 352+50 LT 351+94 LT	353+00 LT 352+41 LT 352+48 LT 359+32 LT 352+50 RT 359+68 LT	 0.74A*		CONST. EASE. (T) 0.04A* SLOPE (T) 150 S.F.* SLOPE (T) 75 S.F.* DRAINAGE (P) DRAINAGE (P) DRIVE (T) DRAINAGE & CULVERT (P) CONST. EASE. (T) 0.01A* ALL R.T. & I. ALL R.T. & I.						1600 S.F.* 12' GRAVEL MP 0674 615 S.F.* 2" STEEL PIPE SLEEVE HWY. EASE. VT. RTE. 9	
30A	CANEDY, JEAN F. & MARY JANE	31-32	342+62 LT 342+03 LT TH27 343+00 LT 344+50 LT 345+18 LT 347+50 LT 349+14 LT TH27 TH27 TH27 TH27 TH27	350+89 LT 2+00 LT 349+30 LT 2+00 LT TH27 TH27 TH27 TH27 TH27	0.67A*	2.93A*	DRAINAGE (P) DRAINAGE (P) DRAINAGE (P) DRAINAGE (P)		COND	WILMINGTON				STONE WALL D-26 825 S.F.+ WELL W-2 30' PAVED DRIVE 12' GRAVEL MP 0664
	PARCEL 30 CONTINUES ON NEXT SHEET		351+23 LT TH27 TH27 TH27 TH27 TH27 350+70 LT	351+23 LT TH27 TH27 TH27 TH27 TH27			CONST. EASE. (T) 0.02A* SLOPE (T) 250 S.F.* DRIVE (T) SLOPE (T) 130 S.F.* CULVERT (T) DRIVE (T)							

[illegible]

MADE BY: _____	DATE _____	DR RT - DRAINAGE RIGHT	_____	PRESENT	R.O.W.
		DIT RT - DITCHING RIGHT	_____		
		CH RT - CHANNEL RIGHT	---/---/---	TAKING WITHOUT ACCESS	
CHECKED BY: <u>R.H.</u>	DATE <u>2-13-95</u>	DRIVE RT - DRIVE RIGHT	---/---/---	P	TAKING WITHOUT ACCESS ALONG PROPERTY LINES
		CUL RT - CULVERT RIGHT	L		
		(D) - DEMOLITION OR		TAKING WITH ACCESS	
		REMOVAL	(P)	PERMANENT EASEMENT	
		(W) - WATER SOURCES	(T)	TEMPORARY EASEMENT	

LEGEND

-----CONST. EASE-----	CONST. EASEMENT
-----SR-----SR-----	SLOPE RIGHTS
-----P _L -----P _L -----	PROPERTY LINE
-----Δ-----Δ-----Δ-----	TOP OF CUT
-----○-----○-----○-----	TOE OF SLOPE

APPROVED L. W. Blair DATE 5/23/83
CHIEF OF PLANS & TITLES

PROJECT WILMINGTON
NO. F-010-1(19)
SHEET 16 OF 33

POOR ORIGINAL COPY

TABLE OF REVISIONS

[illegible]

SHEET 17 OF 33

POOR ORIGINAL COPY

TABLE OF REVISIONS

[illegible]

PROJECT WILMINGTON
NO. F-010-1 (19)
SHEET 18 OF 33

STATE OF VERMONT
AGENCY OF TRANSPORTATION
RIGHT-OF-WAY PLANS
DETAIL SHEET

TABLE OF PROJECT PROPERTY ACQUISITION

PARCEL NO.	GRANTOR	SHEET NO.	BEGINNING STATION	ENDING STATION	TAKING	REM.	RIGHTS	TITLE TAKEN	DATE	TOWN OR CITY RECORDED	BK.	PG.	REMARKS	
35	DELETED												FORMERLY O'BRYAN NOW PART OF PARCEL NO.32	
36	CLARK, CHARLES L. & CHARLOTTE A.	32	363 + 54 LT. 363 + 86 LT. 365 + 10 LT.	365 + 49 LT. 365 + 47 LT. 365 + 49 LT.	0.16 A±	1.10 A±	ALL R. T. & I. CONST. EASE.(T) SLOPE (P)	0.03 A± 200 SF±	COND	WILMINGTON			HWY. EASE. VT. RTE. 9 (1120 SF±)	
37	DELETED													
38	CAREY, ELEANOR L.	32	365 + 47 LT. 365 + 41 LT. 365 + 44 LT. 365 + 49 LT.	365 + 81 LT. 365 + 79 LT. 365 + 80 LT. 365 + 81 LT.	0.03 A±	0.90 A±	ALL R. T. & I. CONST. EASE.(T) SLOPE (P)	0.01 A± 0.01 A±	WD	10/4/88	WILMINGTON	121	130	HWY. EASE. VT. RTE. 9 (1220 SF±) (410 SF±) (418 SF±)
39A	HASLUND, EDWARD E. & JAYNE B.	29,30	316 + 48 RT. 316 + 59 RT. 316 + 59 RT.	317 + 30 RT. 317 + 33 RT. 317 + 30 RT.	0.01 A±	0.05 A±	CONST. EASE.(T)	0.01 A±	WD	9/15/88	WILMINGTON	120	519	(600 SF±) (2540 SF±) (600 SF±)
39B		29	317 + 30 RT.	318 + 04 RT.	0.24 A±									
39C		30	318 + 54 RT. 318 + 54 RT. 318 + 65 RT. 319 + 18 RT. REV 325 + 27 RT. REV 326 + 79 RT. 330 + 00 RT. 333 + 50 RT. 331 + 80 RT.	334 + 10 LT. 334 + 00 RT. REV 320 + 38 RT. REV 320 + 15 RT. 331 + 95 RT.	3.01 A±	18.59 A±	CONST. EASE.(T) CHANNEL (P) DRAINAGE (P) DITCH & DRAINAGE (P) DRAINAGE (P) DRIVE (T) DITCH (P)	0.07 A± 0.06 A±						(2840 SF±) (2650 SF±) 12' GRAVEL MP 0632
39D		29,30	316 + 51 RT.	334 + 10 RT.	1.26 A±		ALL R. T. & I.						HWY EASE. VT. RTE. 9	
				TOTAL	4.52 A±	18.64 A±								

TABLE OF REVISIONS

REVISION NO.	SHEET NO.	DESCRIPTION OF REVISION	DATE	MADE BY	APPROVED BY

MADE BY: _____ DATE _____

CHECKED BY: RMH DATE 2-13-85

DR. RT. — DRAINAGE RIGHT
D.T. RT. — DITCHING RIGHT
CH. RT. — CHANNEL RIGHT
DRIVE RT. — DRIVE RIGHT
CUL. RT. — CULVERT RIGHT
D — DEMOLITION OR
REMOVAL
W — WATER SOURCES

-----	PRESENT	R.O.W.
---//---	TAKING WITHOUT ACCESS	
---// P L---//	TAKING WITHOUT ACCESS ALONG PROPERTY LINES	
-----	TAKING WITH ACCESS	
(P)	PERMANENT EASEMENT	
(T)	TEMPORARY EASEMENT	

LEGEND

-----CONST. EASE-----	CONST. EASEMENT
-----SR-----SR-----	SLOPE RIGHTS
-----P-----P-----	PROPERTY LINE
-----Δ-----Δ-----Δ-----	TOP OF CUT
-----○-----○-----○-----	TOE OF SLOPE

APPROVED L. W. B. Line DATE 5/23/85
CHIEF OF PLANS & TITLES

PROJECT WILMINGTON
NO. F-010-1 (19)
SHEET 19 OF 33

STATE OF VERMONT
AGENCY OF TRANSPORTATION
RIGHT-OF-WAY PLANS
DETAIL SHEET

TABLE OF PROJECT PROPERTY ACQUISITION

PARCEL NO.	GRANTOR	SHEET NO.	BEGINNING STATION	ENDING STATION	TAKING	REM	RIGHTS	TITLE TAKEN	DATE	TOWN OR CITY RECORDED	BK.	PG.	REMARKS
35A	O'DRYAN, HOWARD Z. & LORENE A.	32-33	360+67 RT 360+86 RT	367+19 RT 367+11 RT	1.37 A*	4.68 A*			WD	WILMINGTON			
35B		32-33	360+67 RT	367+19 RT	0.51 A*		ALL R.T. & I						HWY. EASE. VT. RTE. 9
				TOTAL	1.88 A*	4.88 A*							
36	LEDDY, ROBERT P. G. HOLTON, DAVID E.	32	363+54 LT 363+86 LT 365+10 LT	365+49 LT 365+47 LT 365+49 LT	0.10 A*	1.10 A*	ALL R.T. & I CONST. EASE. (T) 0.03 A* SLOPE (P) 290 S.F.*		WD	WILMINGTON			HWY. EASE. VT. RTE. 9 1120 S.F.*
				TOTAL	0.16 A*	1.10 A*							
37	DELETED												
38	CAREY, ELEANOR L.	32	365+47 LT 365+41 LT 365+44 LT 365+49 LT	365+81 LT 365+79 LT 365+80 LT 365+81 LT	0.03 A*	0.90 A*	ALL R.T. & I CONST. EASE. (T) 0.01 A* SLOPE (P) 0.01 A*		WD	WILMINGTON			HWY. EASE. VT. RTE. 9 (1220) 410 S.F.* 418 S.F.*
				TOTAL	0.03 A*	0.90 A*							

TABLE OF REVISIONS

[illegible]

MADE BY: _____ DATE: _____

CHECKED BY: RMH DATE 2-13-85

DR. RT. — DRAINAGE RIGHT
DIT. RT. — DITCHING RIGHT
CH. RT. — CHANNEL RIGHT
DRIVE RT. — DRIVE RIGHT
CUL. RT. — CULVERT RIGHT
(D) — DEMOLITION OR
REMOVAL
(W) — WATER SOURCES

-----	PRESENT	R.O.W.
---//---//---	TAKING WITHOUT ACCESS	
---// <u>P</u> ---//---	TAKING WITHOUT ACCESS ALONG PROPERTY LINES	
-----	TAKING WITH ACCESS	
(P)	PERMANENT EASEMENT	
(T)	TEMPORARY EASEMENT	

LEGEND

-----CONST. EASE-----	CONST. EASEMENT
-----SR-----SR-----	SLOPE RIGHTS
-----P-----P-----	PROPERTY LINE
-----Δ-----Δ-----Δ-----	TOP OF CUT
-----○-----○-----○-----	TOP OF SLOPE

APPROVED _____ DATE _____
CHIEF OF PLANS & TITLES

PROJECT WILMINGTON

NO. F-010-1 (19)

SHEET 19A OF 33

POOR ORIGINAL COPY

TABLE OF REVISIONS

[illegible]

PROJECT WILMINGTON
NO. F-010-1(19)
SHEET 20 OF 33

POOR ORIGINAL COPY

TABLE OF REVISIONS

[illegible]

19 ROW

STATE OF VERMONT
AGENCY OF TRANSPORTATION
RIGHT-OF-WAY PLANS
DETAIL SHEET

TABLE OF PROJECT PROPERTY ACQUISITION

[illegible]

TABLE OF REVISIONS

REVISION NO.	SHEET NO.	DESCRIPTION OF REVISION	DATE	MADE BY	APPROVED BY
POOR ORIGINAL COPY					

POOR ORIGINAL COPY

MADE BY: _____ DATE _____
CHECKED BY: EMH DATE 2-13-85

DR. RT. — DRAINAGE RIGHT
DIT. RT. — DITCHING RIGHT
CH. RT. — CHANNEL RIGHT
DRIVE RT. — DRIVE RIGHT
CUL. RT. — CULVERT RIGHT
 — DEMOLITION OR
REMOVAL
 — WATER SOURCES

-----	PRESENT	R.O.W.
---/---	TAKING WITHOUT ACCESS	
---/--- P L	TAKING WITHOUT ACCESS ALONG PROPERTY LINES	
-----	TAKING WITH ACCESS	
(P)	PERMANENT EASEMENT	
(T)	TEMPORARY EASEMENT	

LEGEND

-----CONST. EASE-----	CONST. EASEMENT
-----SR-----SR-----	SLOPE RIGHTS
-----P-----P-----	PROPERTY LINE
-----Δ-----Δ-----Δ-----	TOP OF CUT
-----○-----○-----○-----	TOE OF SLOPE

APPROVED L. W. B. Line DATE 5/22/45
CHIEF OF PLANS & TITLES

PROJECT WILMINGTON
NO. F-010-1(19)
SHEET 22 OF 33

STATE OF VERMONT
AGENCY OF TRANSPORTATION
RIGHT-OF-WAY PLANS
DETAIL SHEET

TABLE OF PROJECT PROPERTY ACQUISITION

PARCEL NO.	GRANTOR	SHEET NO.	BEGINNING STATION	ENDING STATION	TAKING	REM.	RIGHTS	TITLE TAKEN	DATE	TOWN OR CITY RECORDED	BK.	PG.	REMARKS
	MAINTENANCE AGREEMENT AREA NO.1	25	244+42 LT	TH26	0+70 CL								TH. NO. 26 LENGTH 58'
	MAINTENANCE AGREEMENT AREA NO.2	27	272+00 RT	TH40	0+45 CL								TH. NO. 40 LENGTH 25'
	MAINTENANCE AGREEMENT AREA NO.3	28	292+50 RT	TH88	2+97 CL								TH. NO. 88 LENGTH 275'
	MAINTENANCE AGREEMENT AREA NO.4	29	315+26 LT		315+26 LT								TH. NO. 4 LENGTH 30'
	MAINTENANCE AGREEMENT AREA NO.5	29	317+70 RT		317+70 RT								TH. NO. 28 LENGTH 54'
	MAINTENANCE AGREEMENT AREA NO.6	30	330+00 LT		330+03 LT								VT. RTE. 9 LENGTH 38'
	MAINTENANCE AGREEMENT AREA NO.7	32	351+75 LT		351+94 LT								TH. NO. 27 LENGTH 53'
53A	TOWN OF WILMINGTON	25	243+28 LT 244+50 LT		244+66 LT	0.12 A*	ALL R.T. & I. APPROACH (T)	QC	8/19/88		120	225	TH. NO. 26 TH. NO. 28
53B		27	271+39 RT 272+00 RT		271+91 RT	0.02 A*	ALL R.T. & I. APPROACH (T)						1035 S.F.* TH. NO. 40 T.H. NO. 40
53C		28	TH. 88 3+15 RT 292+50 RT		291+80 RT	0.17 A*	ALL R.T. & I. APPROACH (T)						TH. NO. 88 TH. NO. 88
53D		29	315+06 LT 315+20 LT		315+56 LT	0.02 A*	ALL R.T. & I. APPROACH (T)						715 S.F.* TH. NO. 4 TH. NO. 4
53E		29-30	317+69 RT				APPROACH (T)						TH. NO. 28
53F		32	351+70 RT				APPROACH (T)						TH. NO. 27

TABLE OF REVISIONS

[illegible]

POOR ORIGINAL COPY

MADE BY: _____ DATE: _____

CHECKED BY: RMH DATE 2-13-85

DR. RT -- DRAINAGE RIGHT
DIT. RT -- DITCHING RIGHT
CH. RT -- CHANNEL RIGHT
DRIVE RT -- DRIVE RIGHT
CUL. RT -- CULVERT RIGHT
D -- DEMOLITION OR
REMOVAL
W -- WATER SOURCES

-----	PRESENT	R.O.W.
---//---//---	TAKING WITHOUT ACCESS	
---//---P---//---	TAKING WITHOUT ACCESS ALONG PROPERTY LINES	
-----	TAKING WITH ACCESS	
(P)	PERMANENT EASEMENT	
(T)	TEMPORARY EASEMENT	

LEGEND

-----CONST. EASE-----	CONST. EASEMENT
-----SR-----SR-----	SLOPE RIGHTS
-----P _L -----P _L -----	PROPERTY LINE
-----Δ-----Δ-----Δ-----	TOP OF CUT
-----○-----○-----○-----	TOE OF SLOPE

APPROVED L. W. Bliss DATE 5/27/05
CHIEF OF PLANS & TITLES


PROJECT WILMINGTON
NO. F-010-1(19)
SHEET 23 OF 33

POOR ORIGINAL COPY


TABLE OF REVISIONS


REVISION NO.	SHEET NO.	DESCRIPTION OF REVISION	DATE	MADE BY	APPROVED BY

PROJECT WILMINGTON
NO. F OIO-1 115 (19)
SHEET 23A OF 33

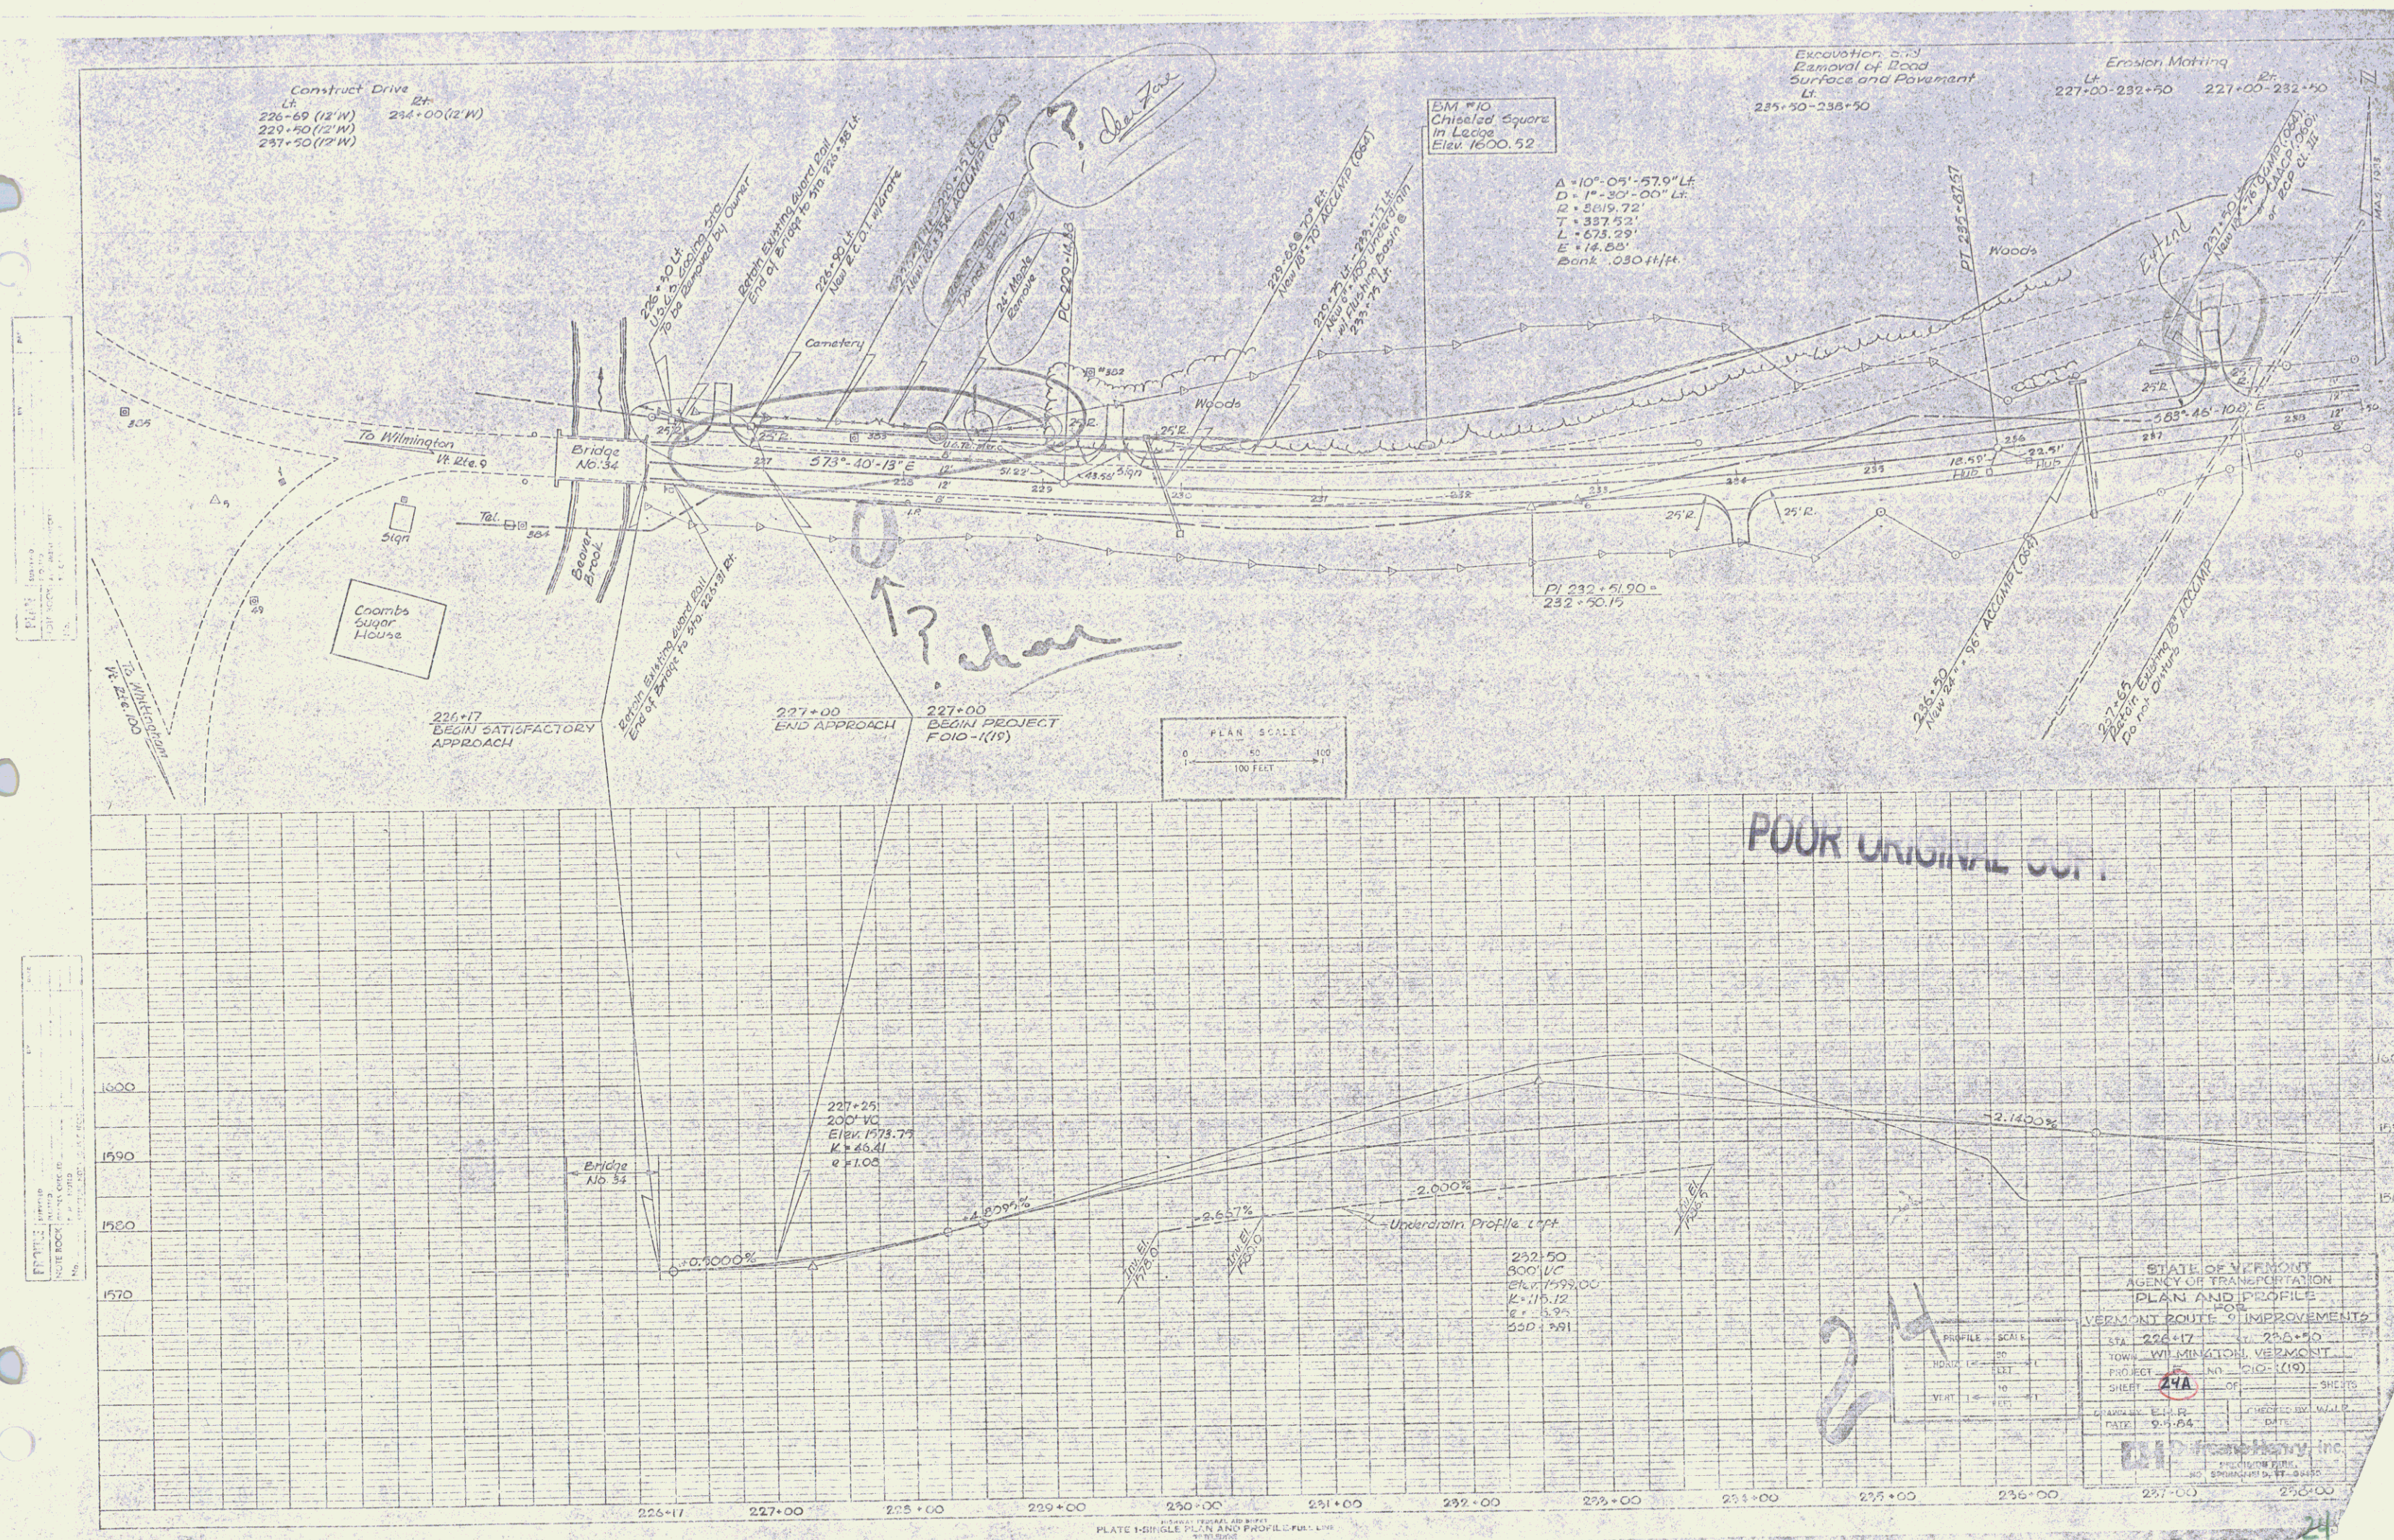


POOR ORIGINAL COPY

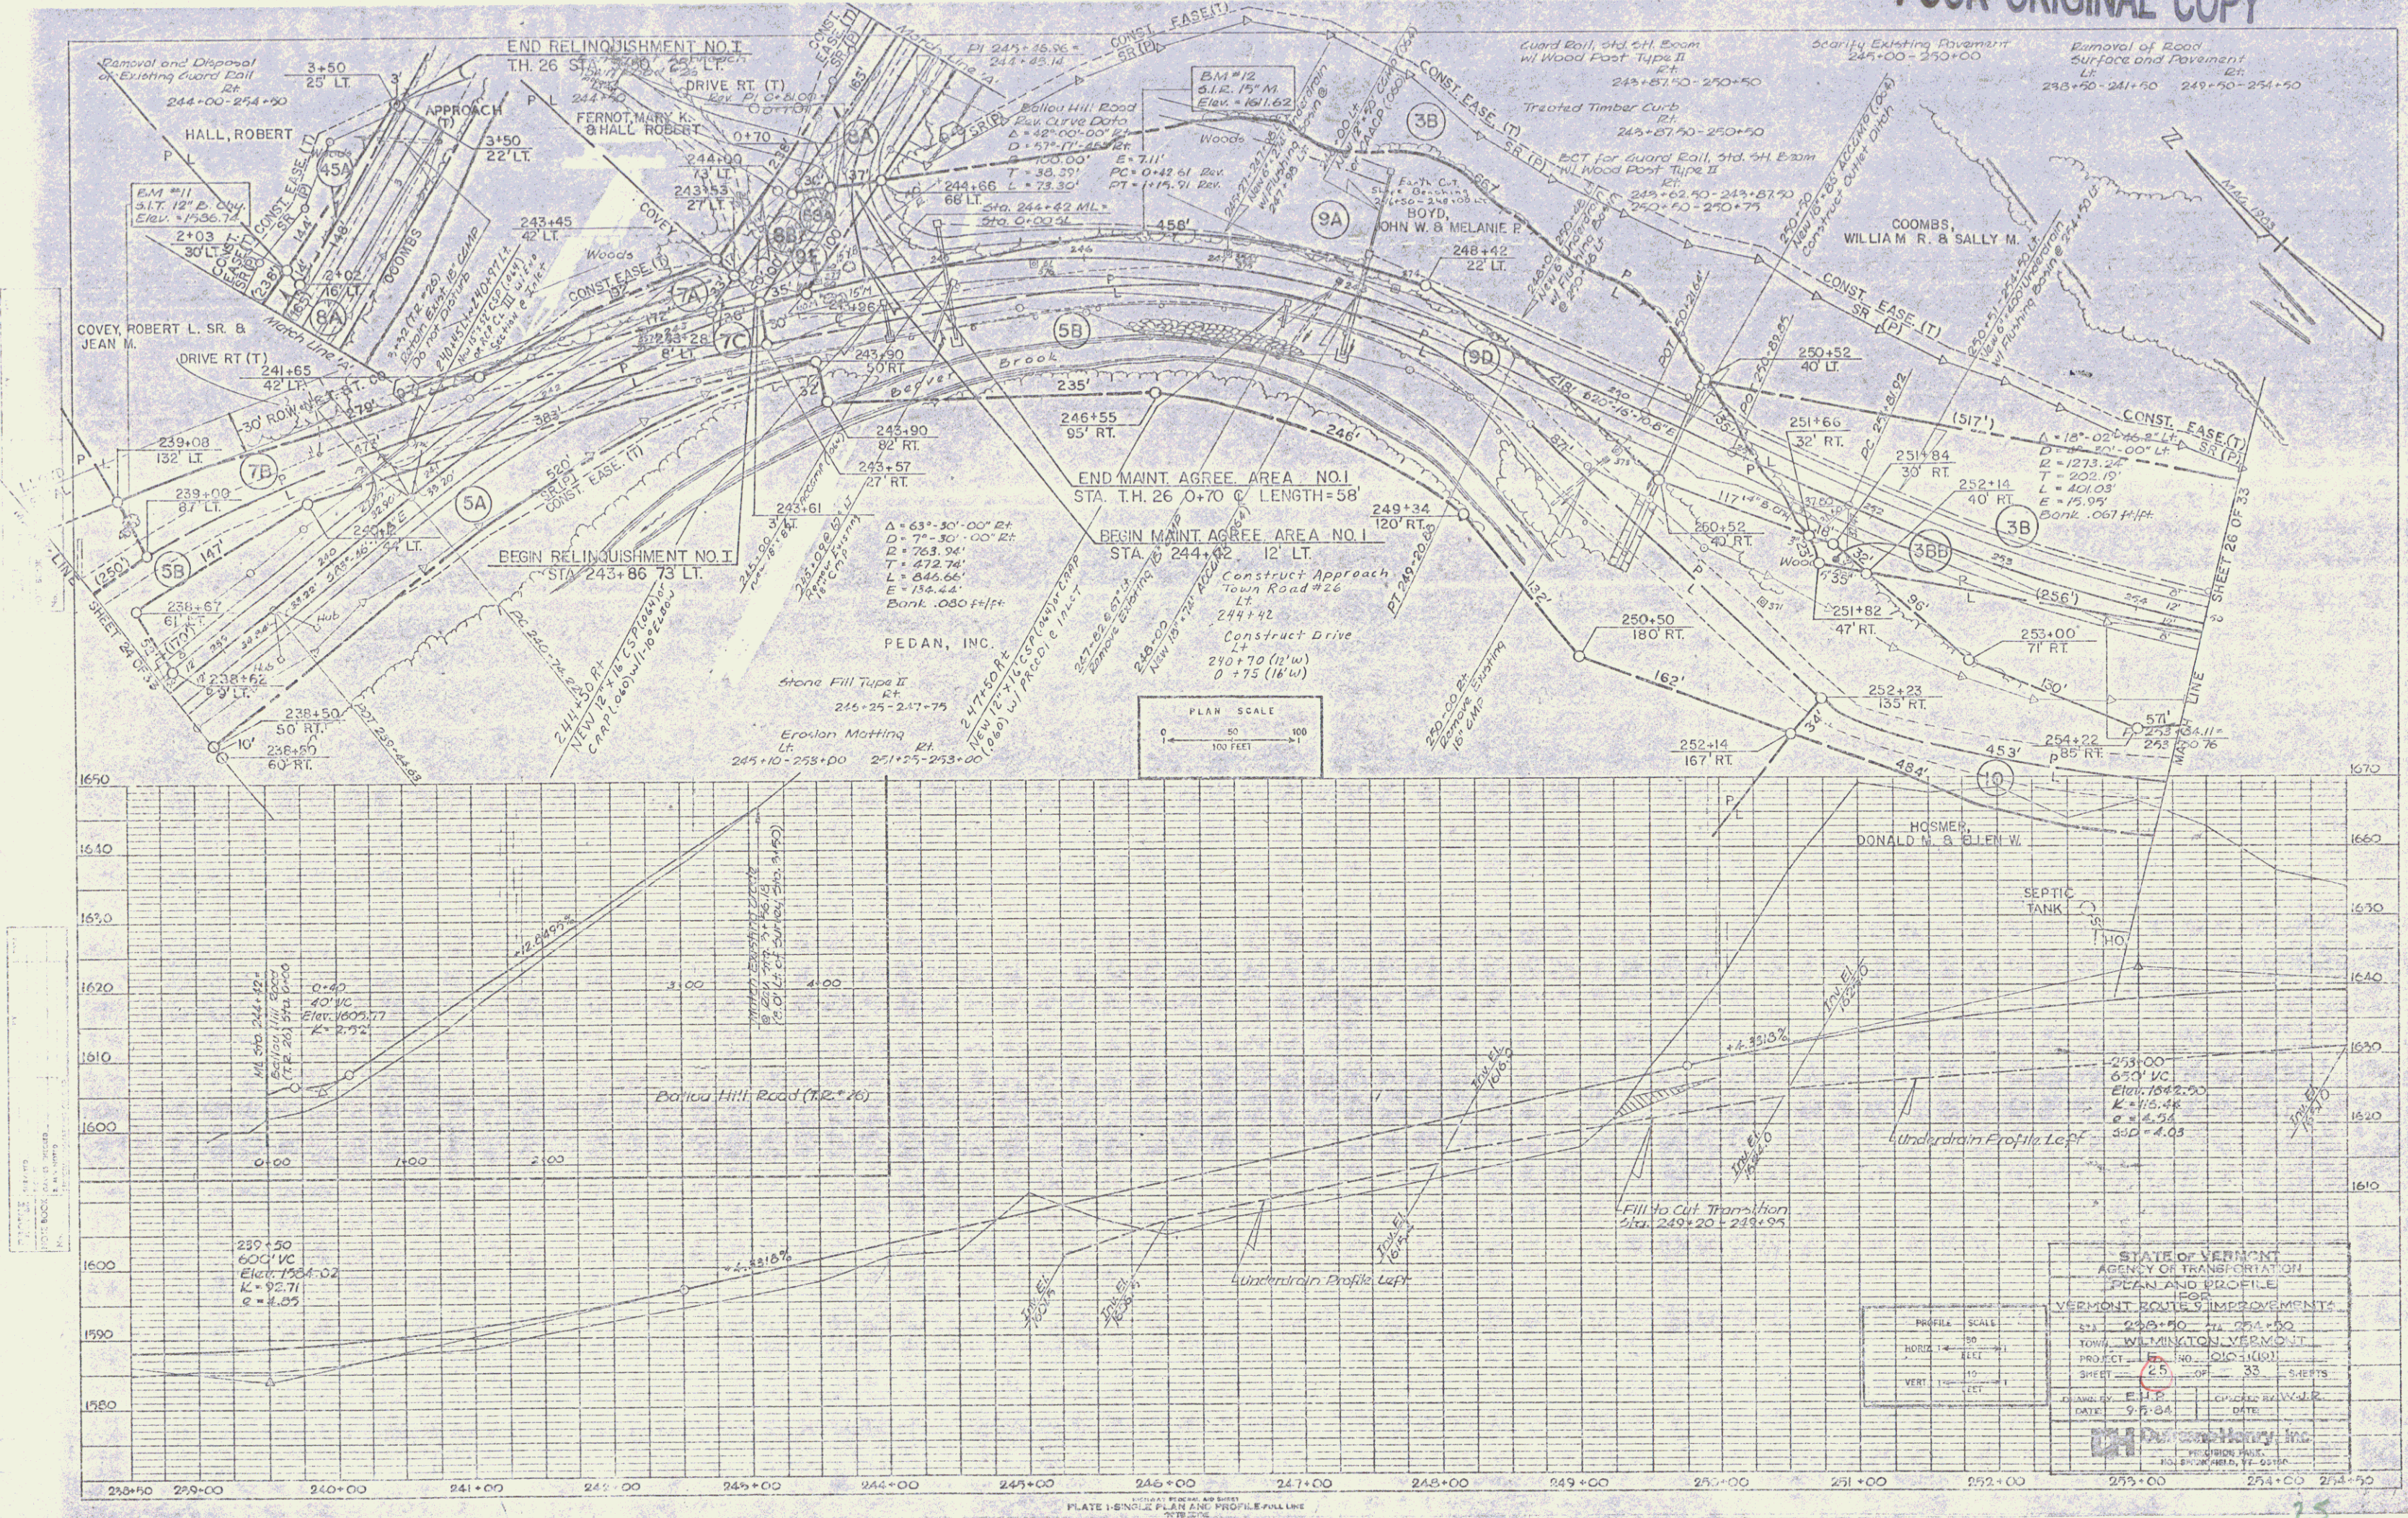

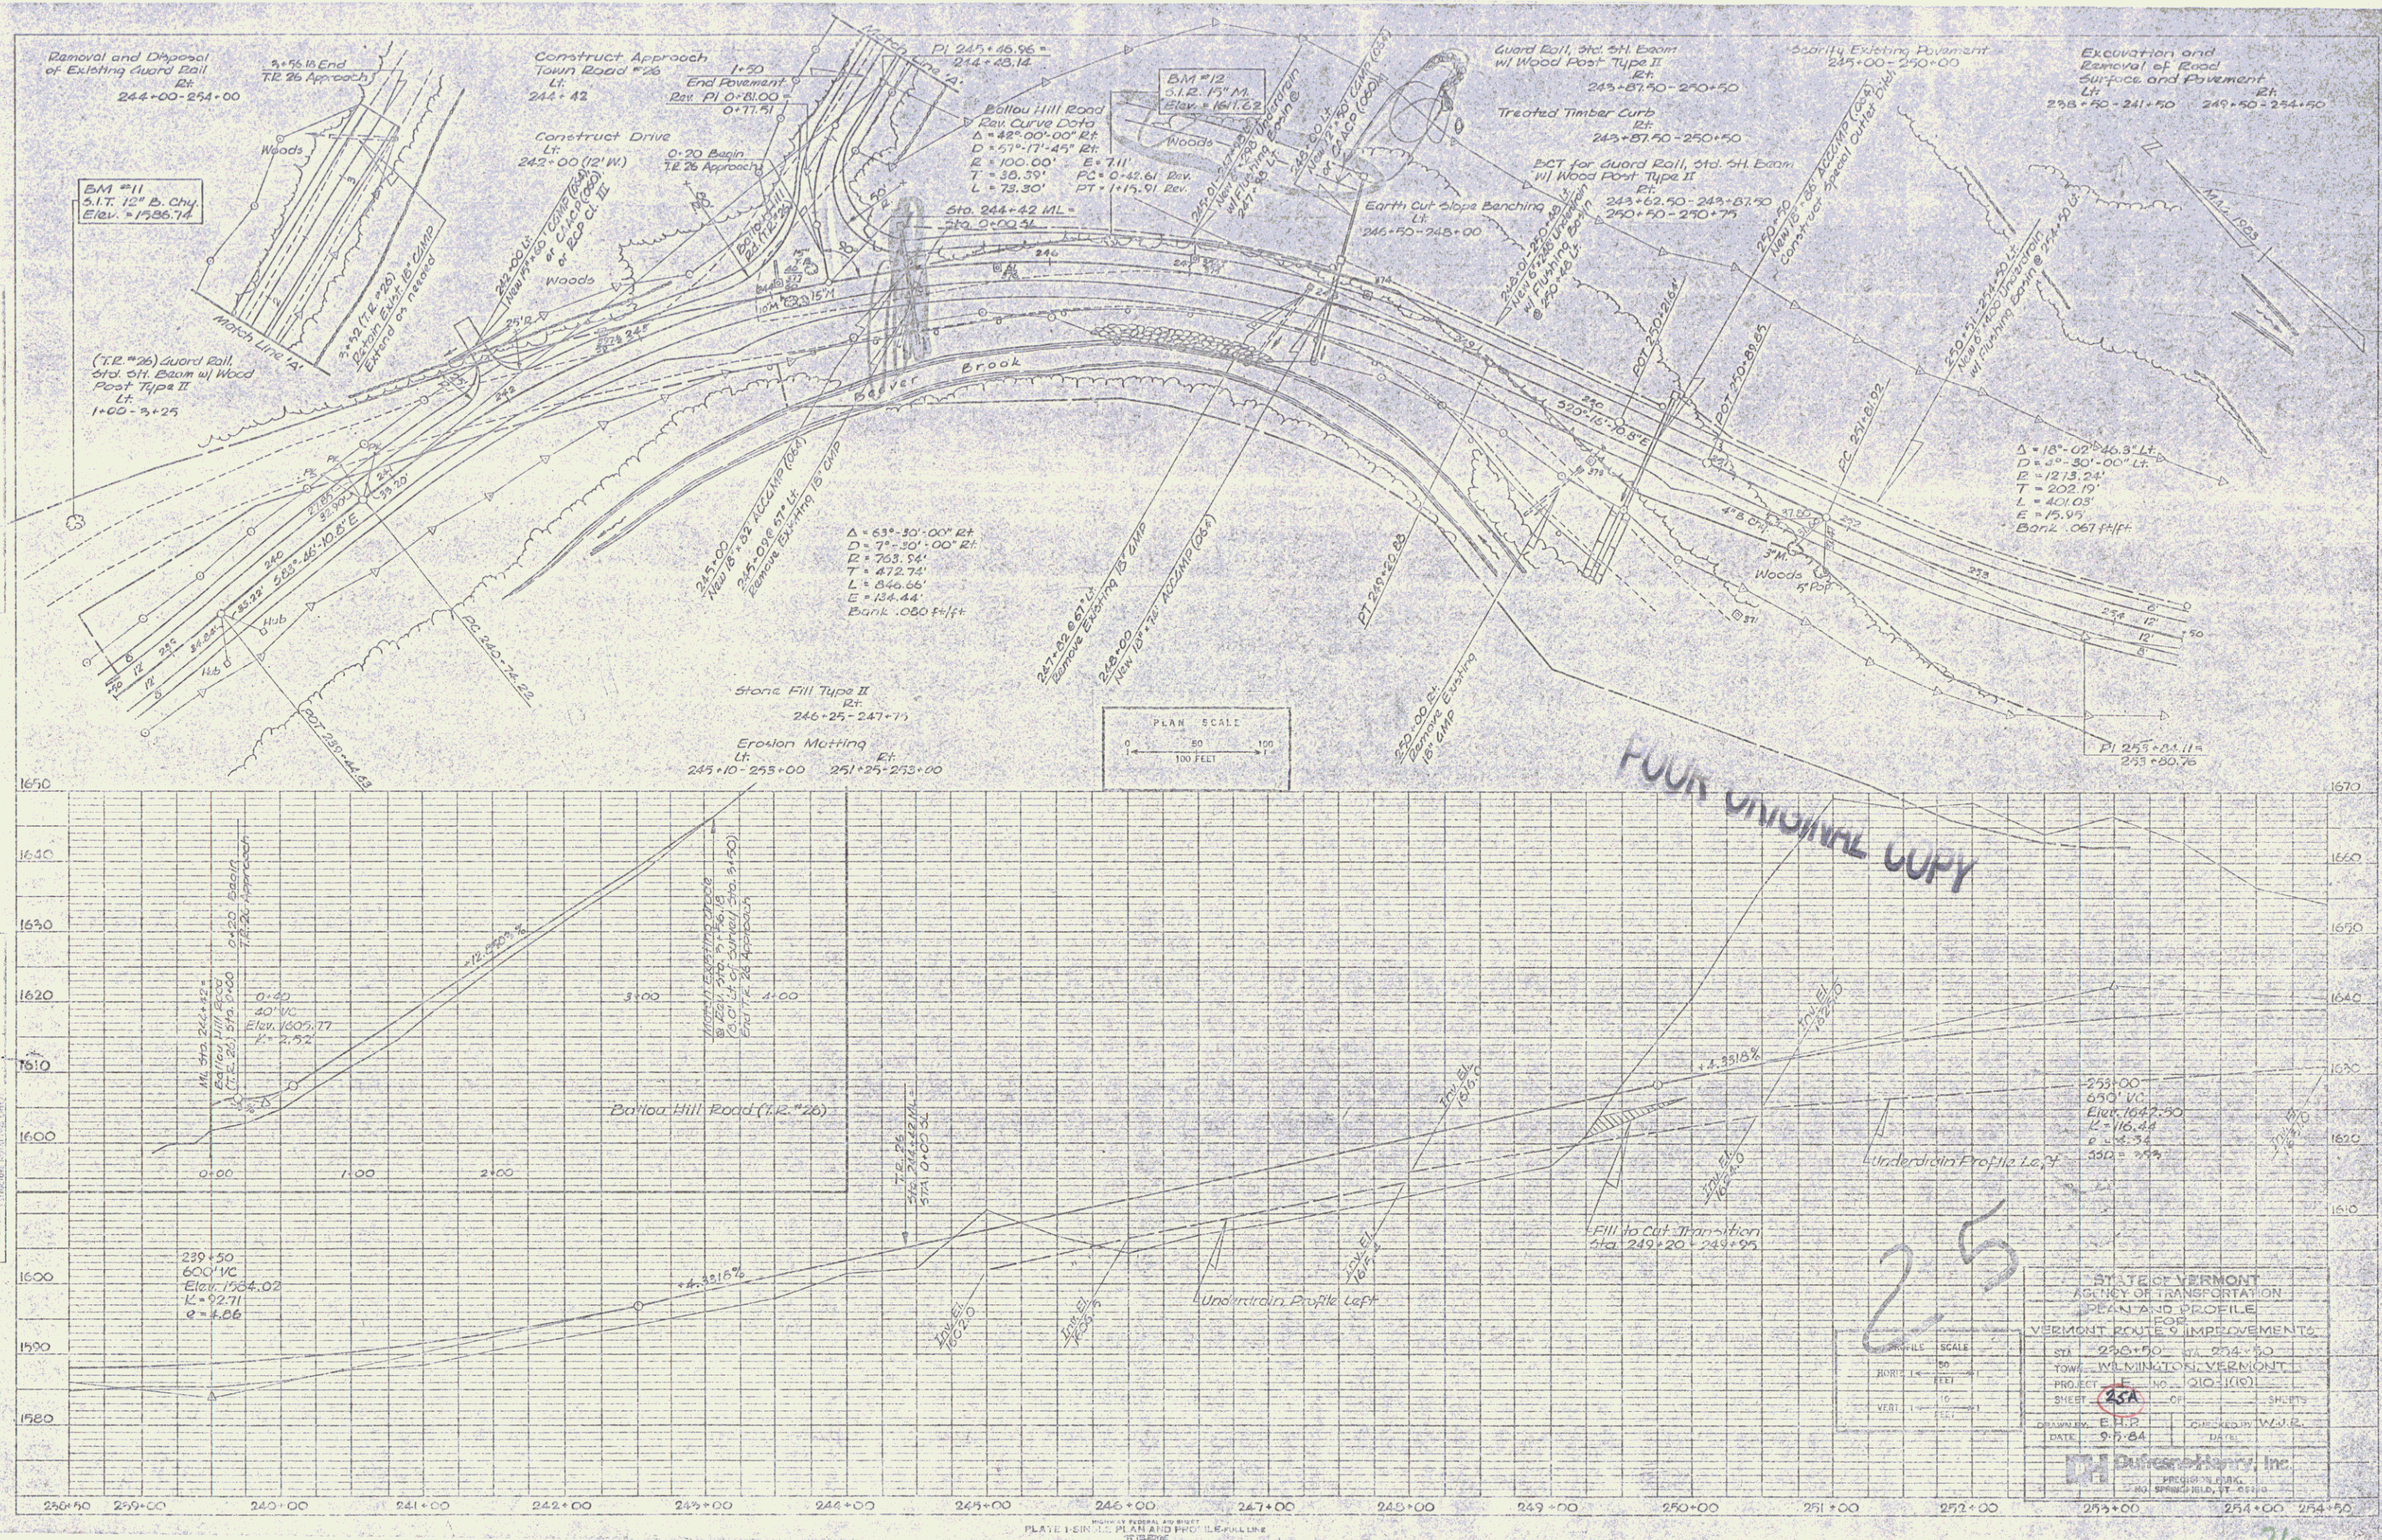




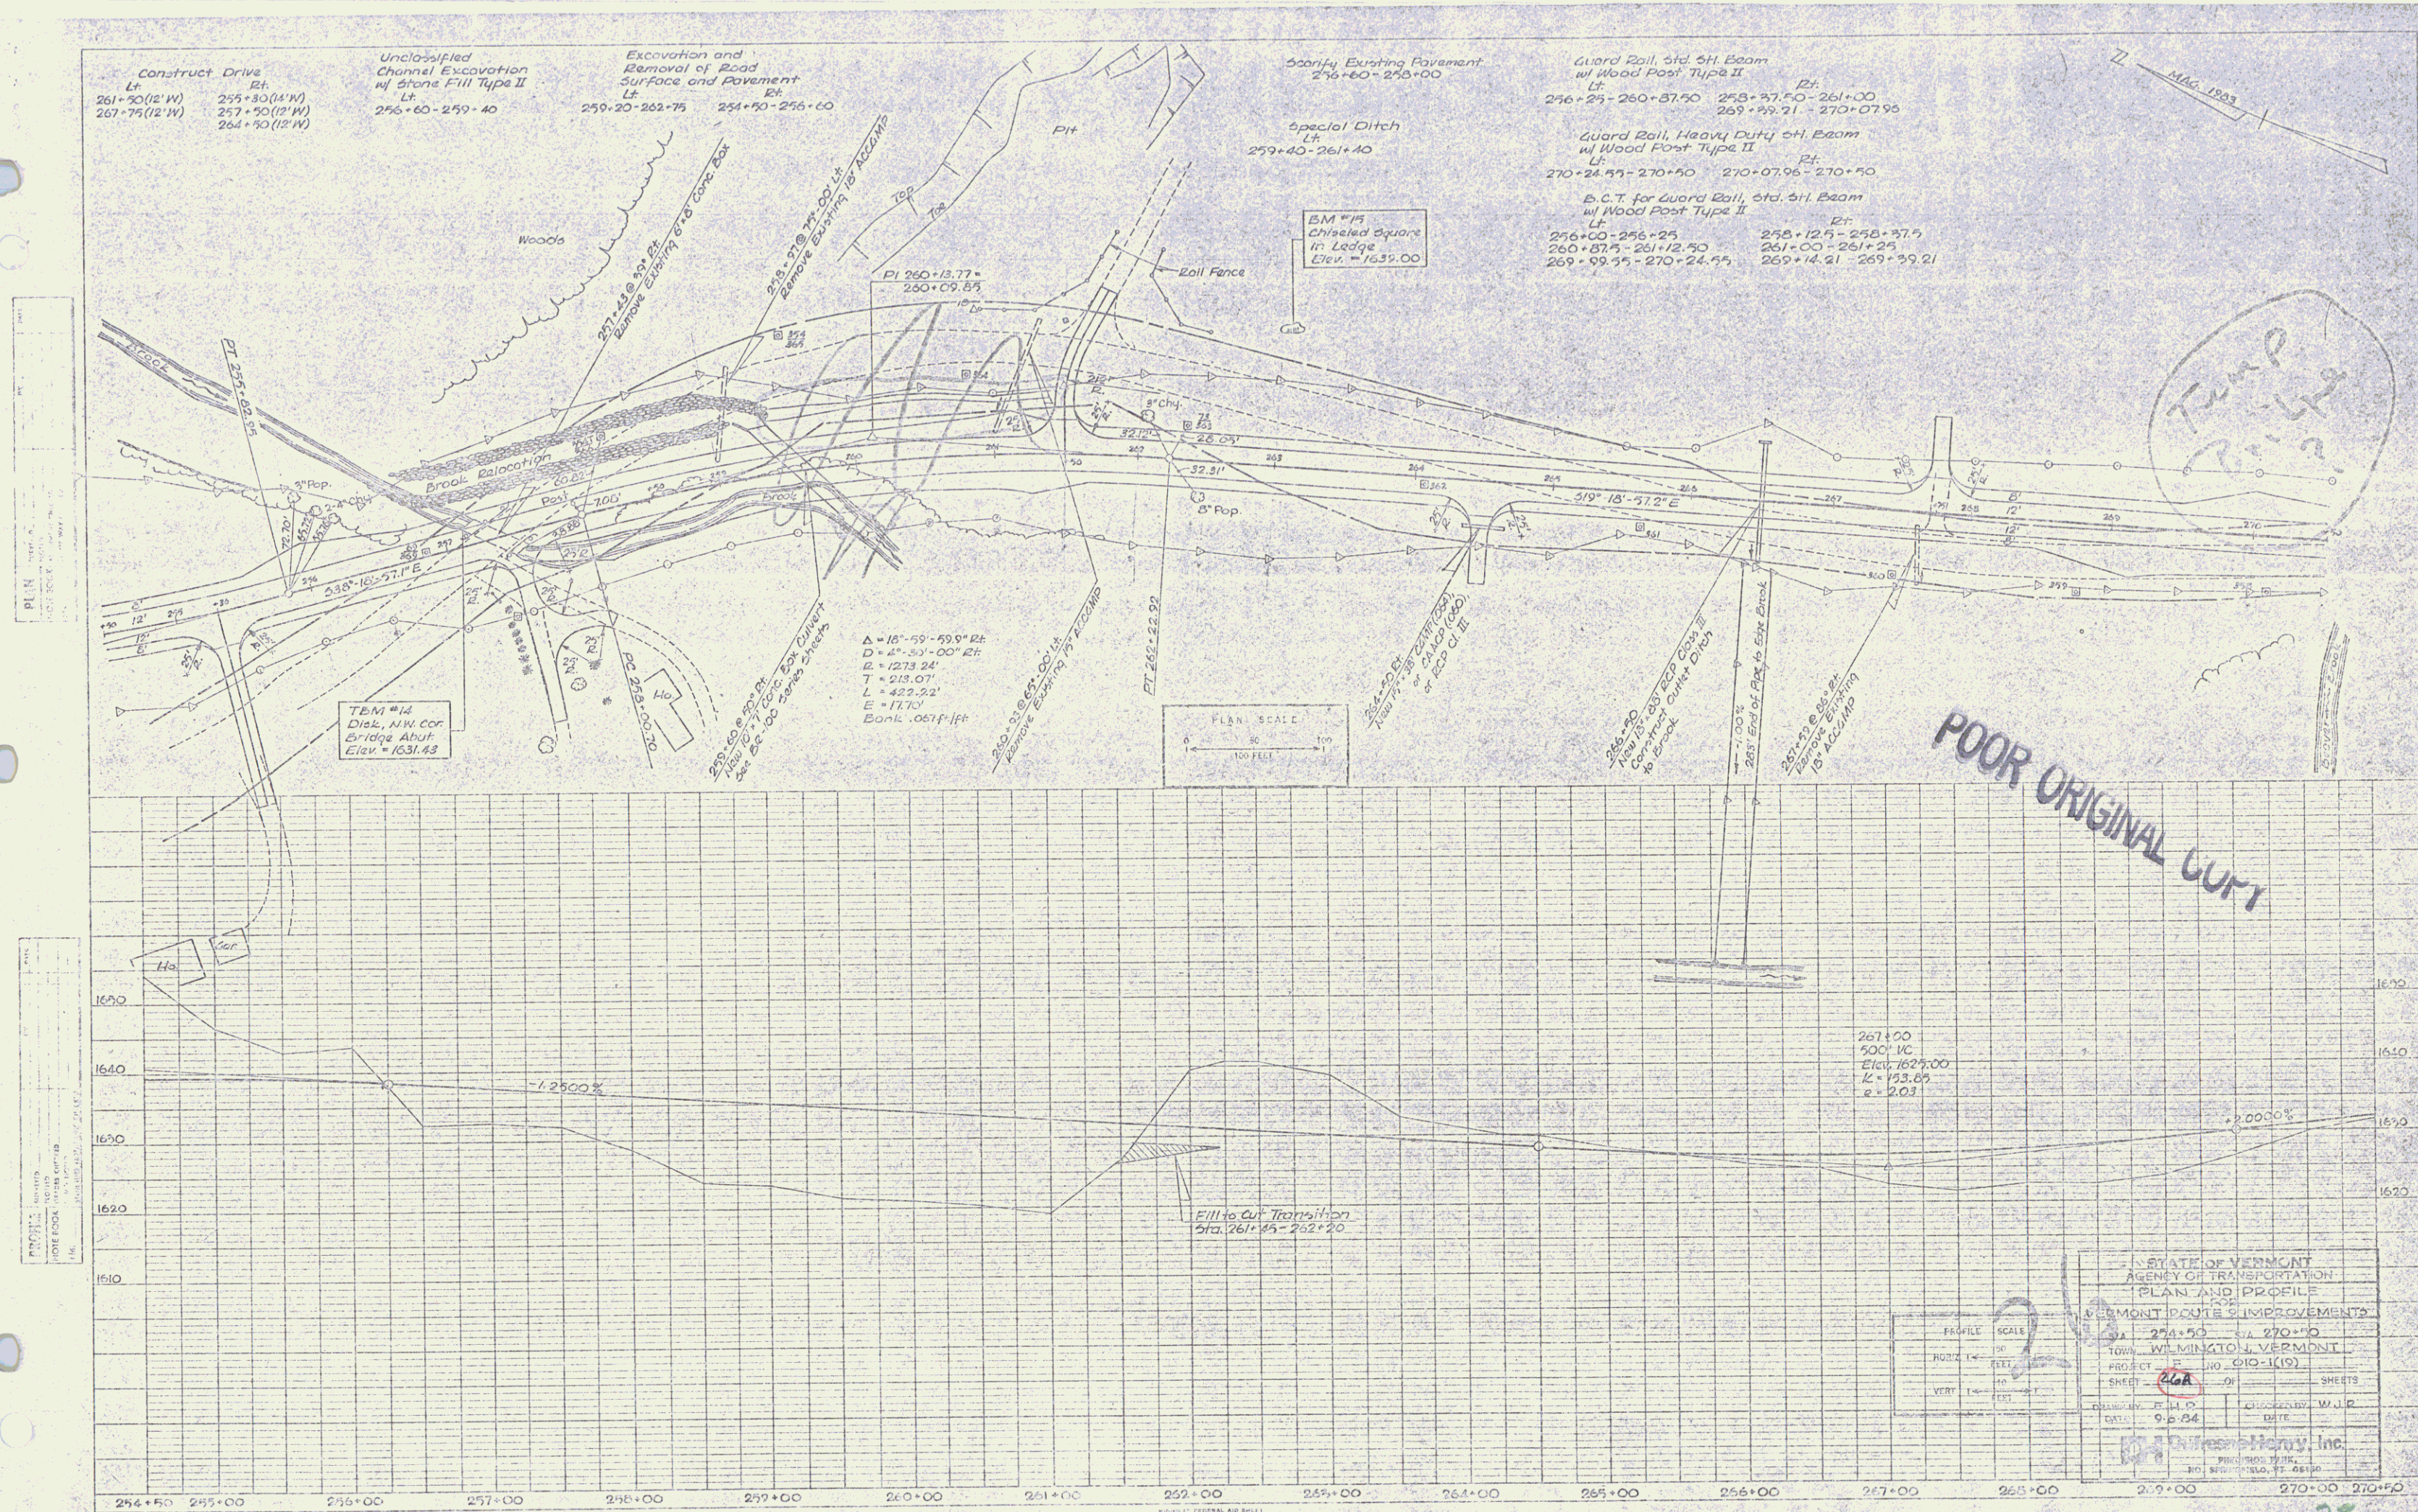


POOR ORIGINAL COPY


Temp 42
R-2


28

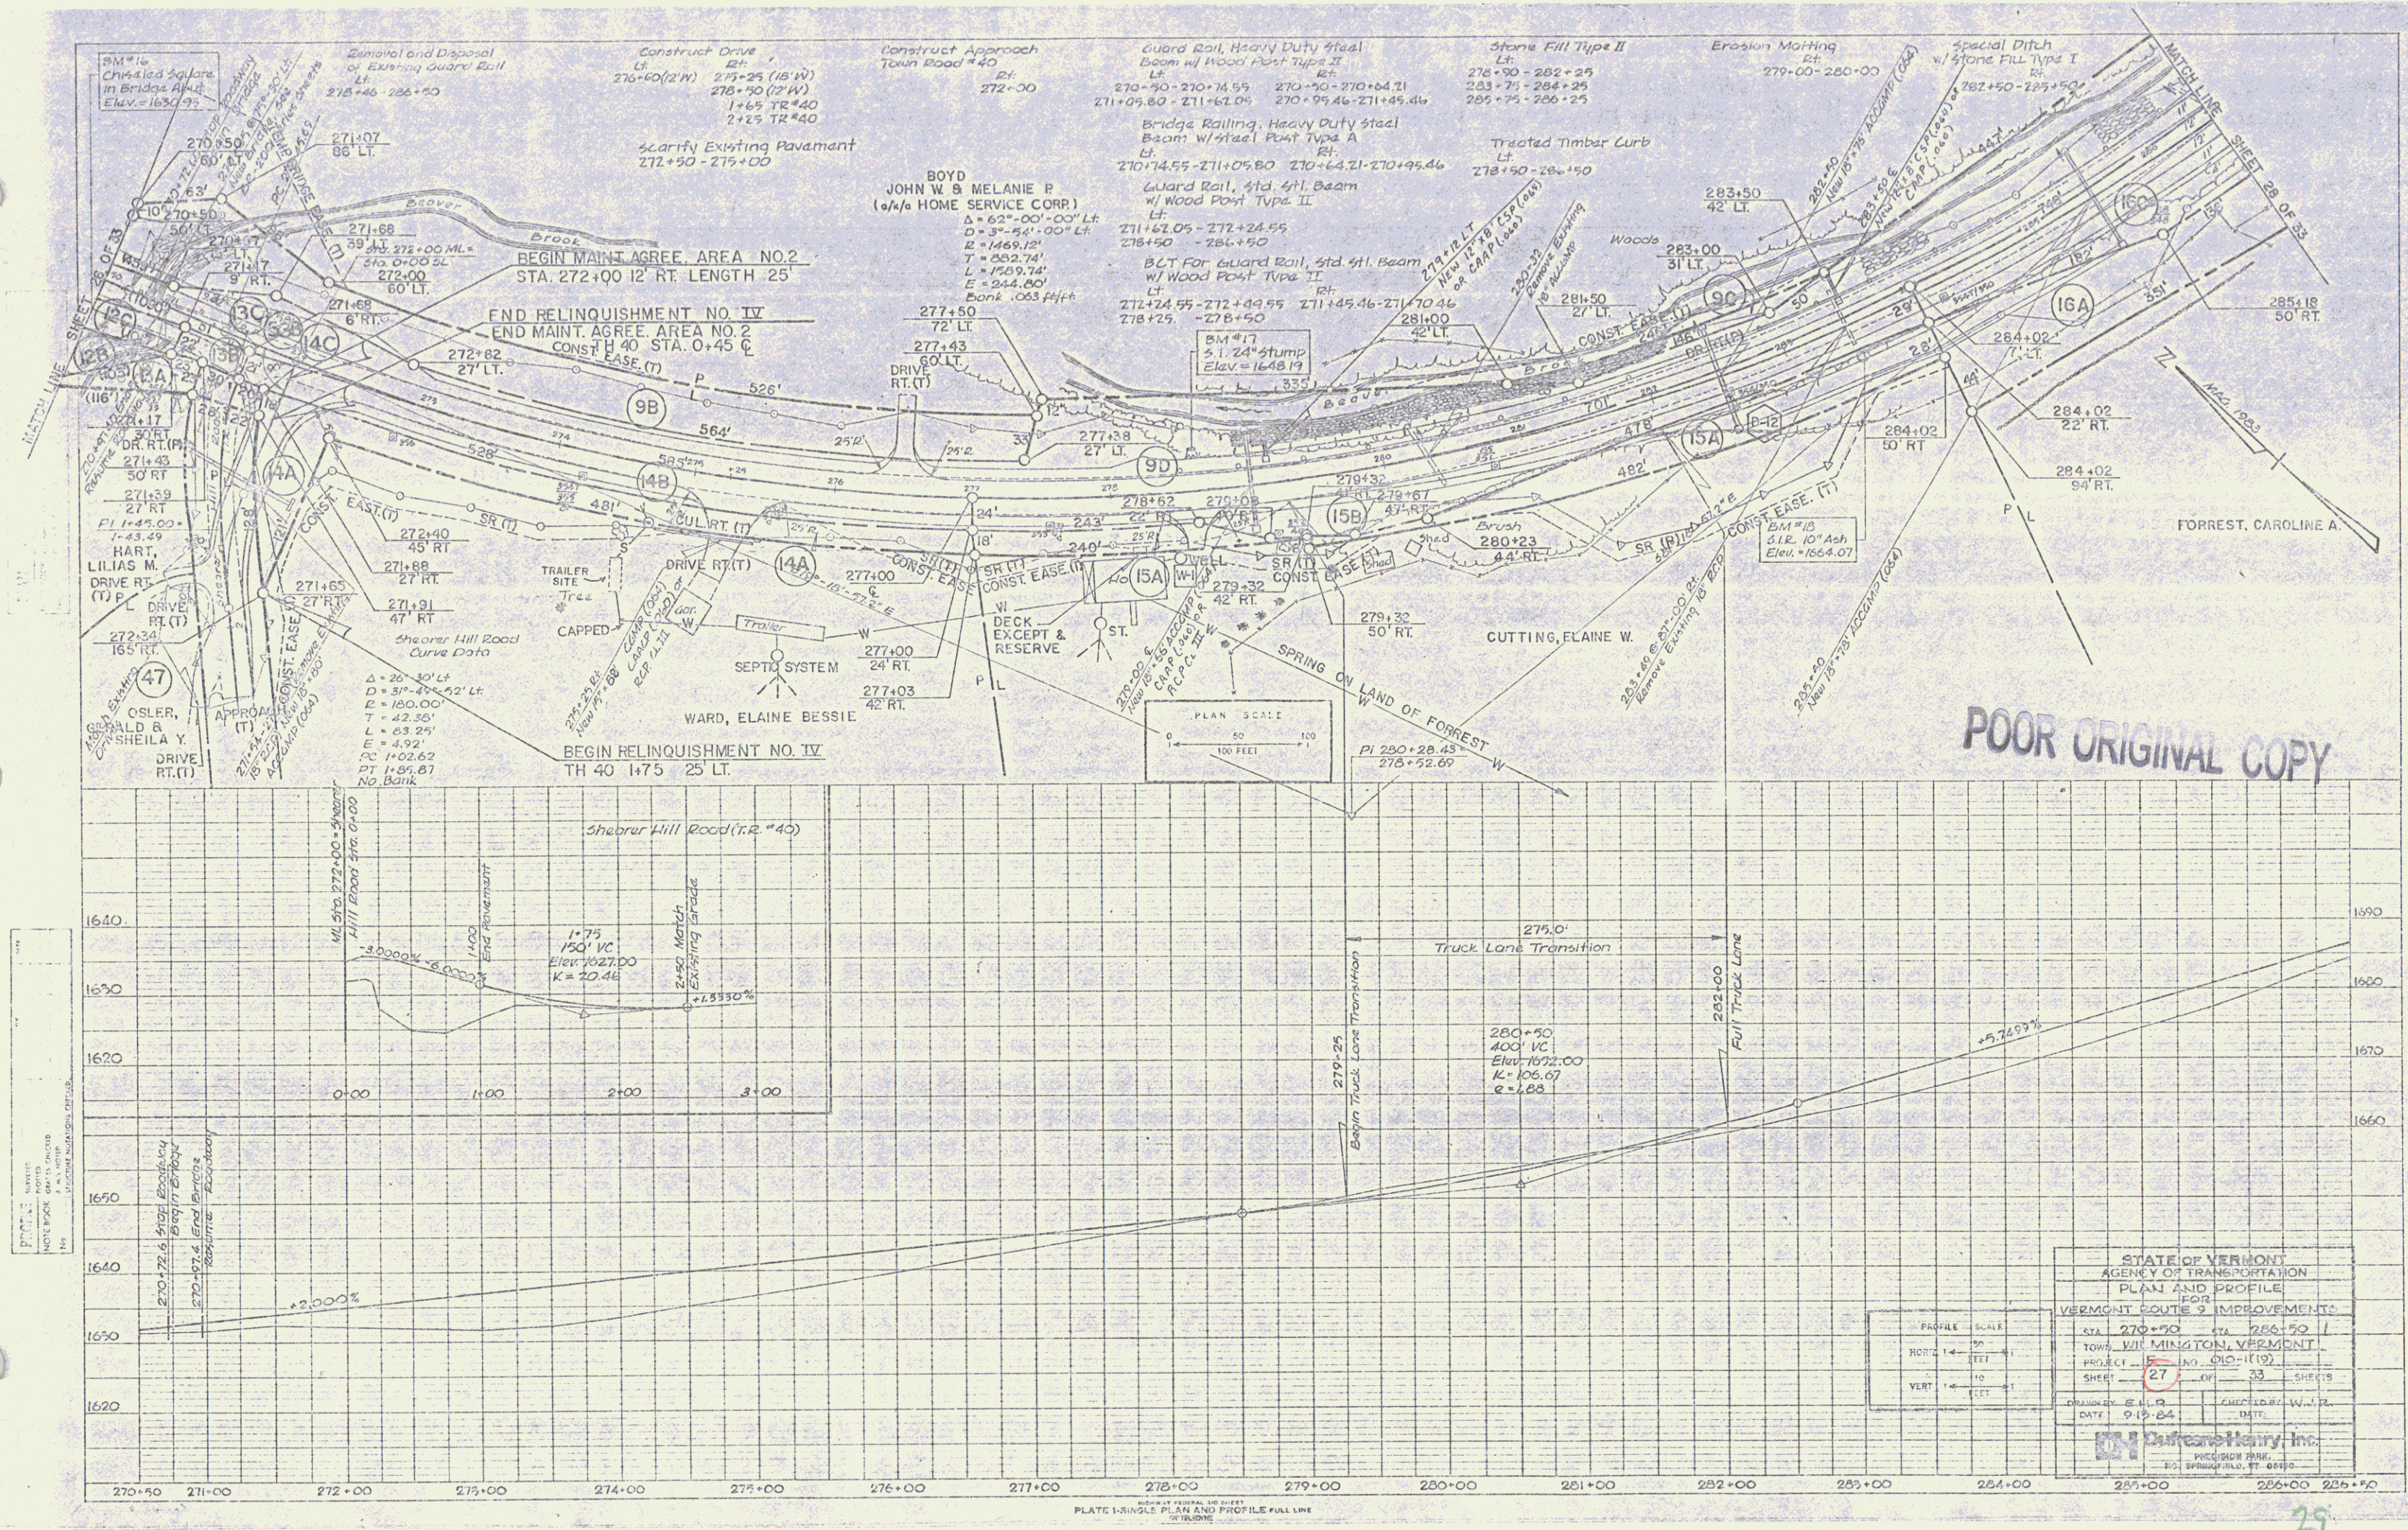


POOR ORIGINAL COPY

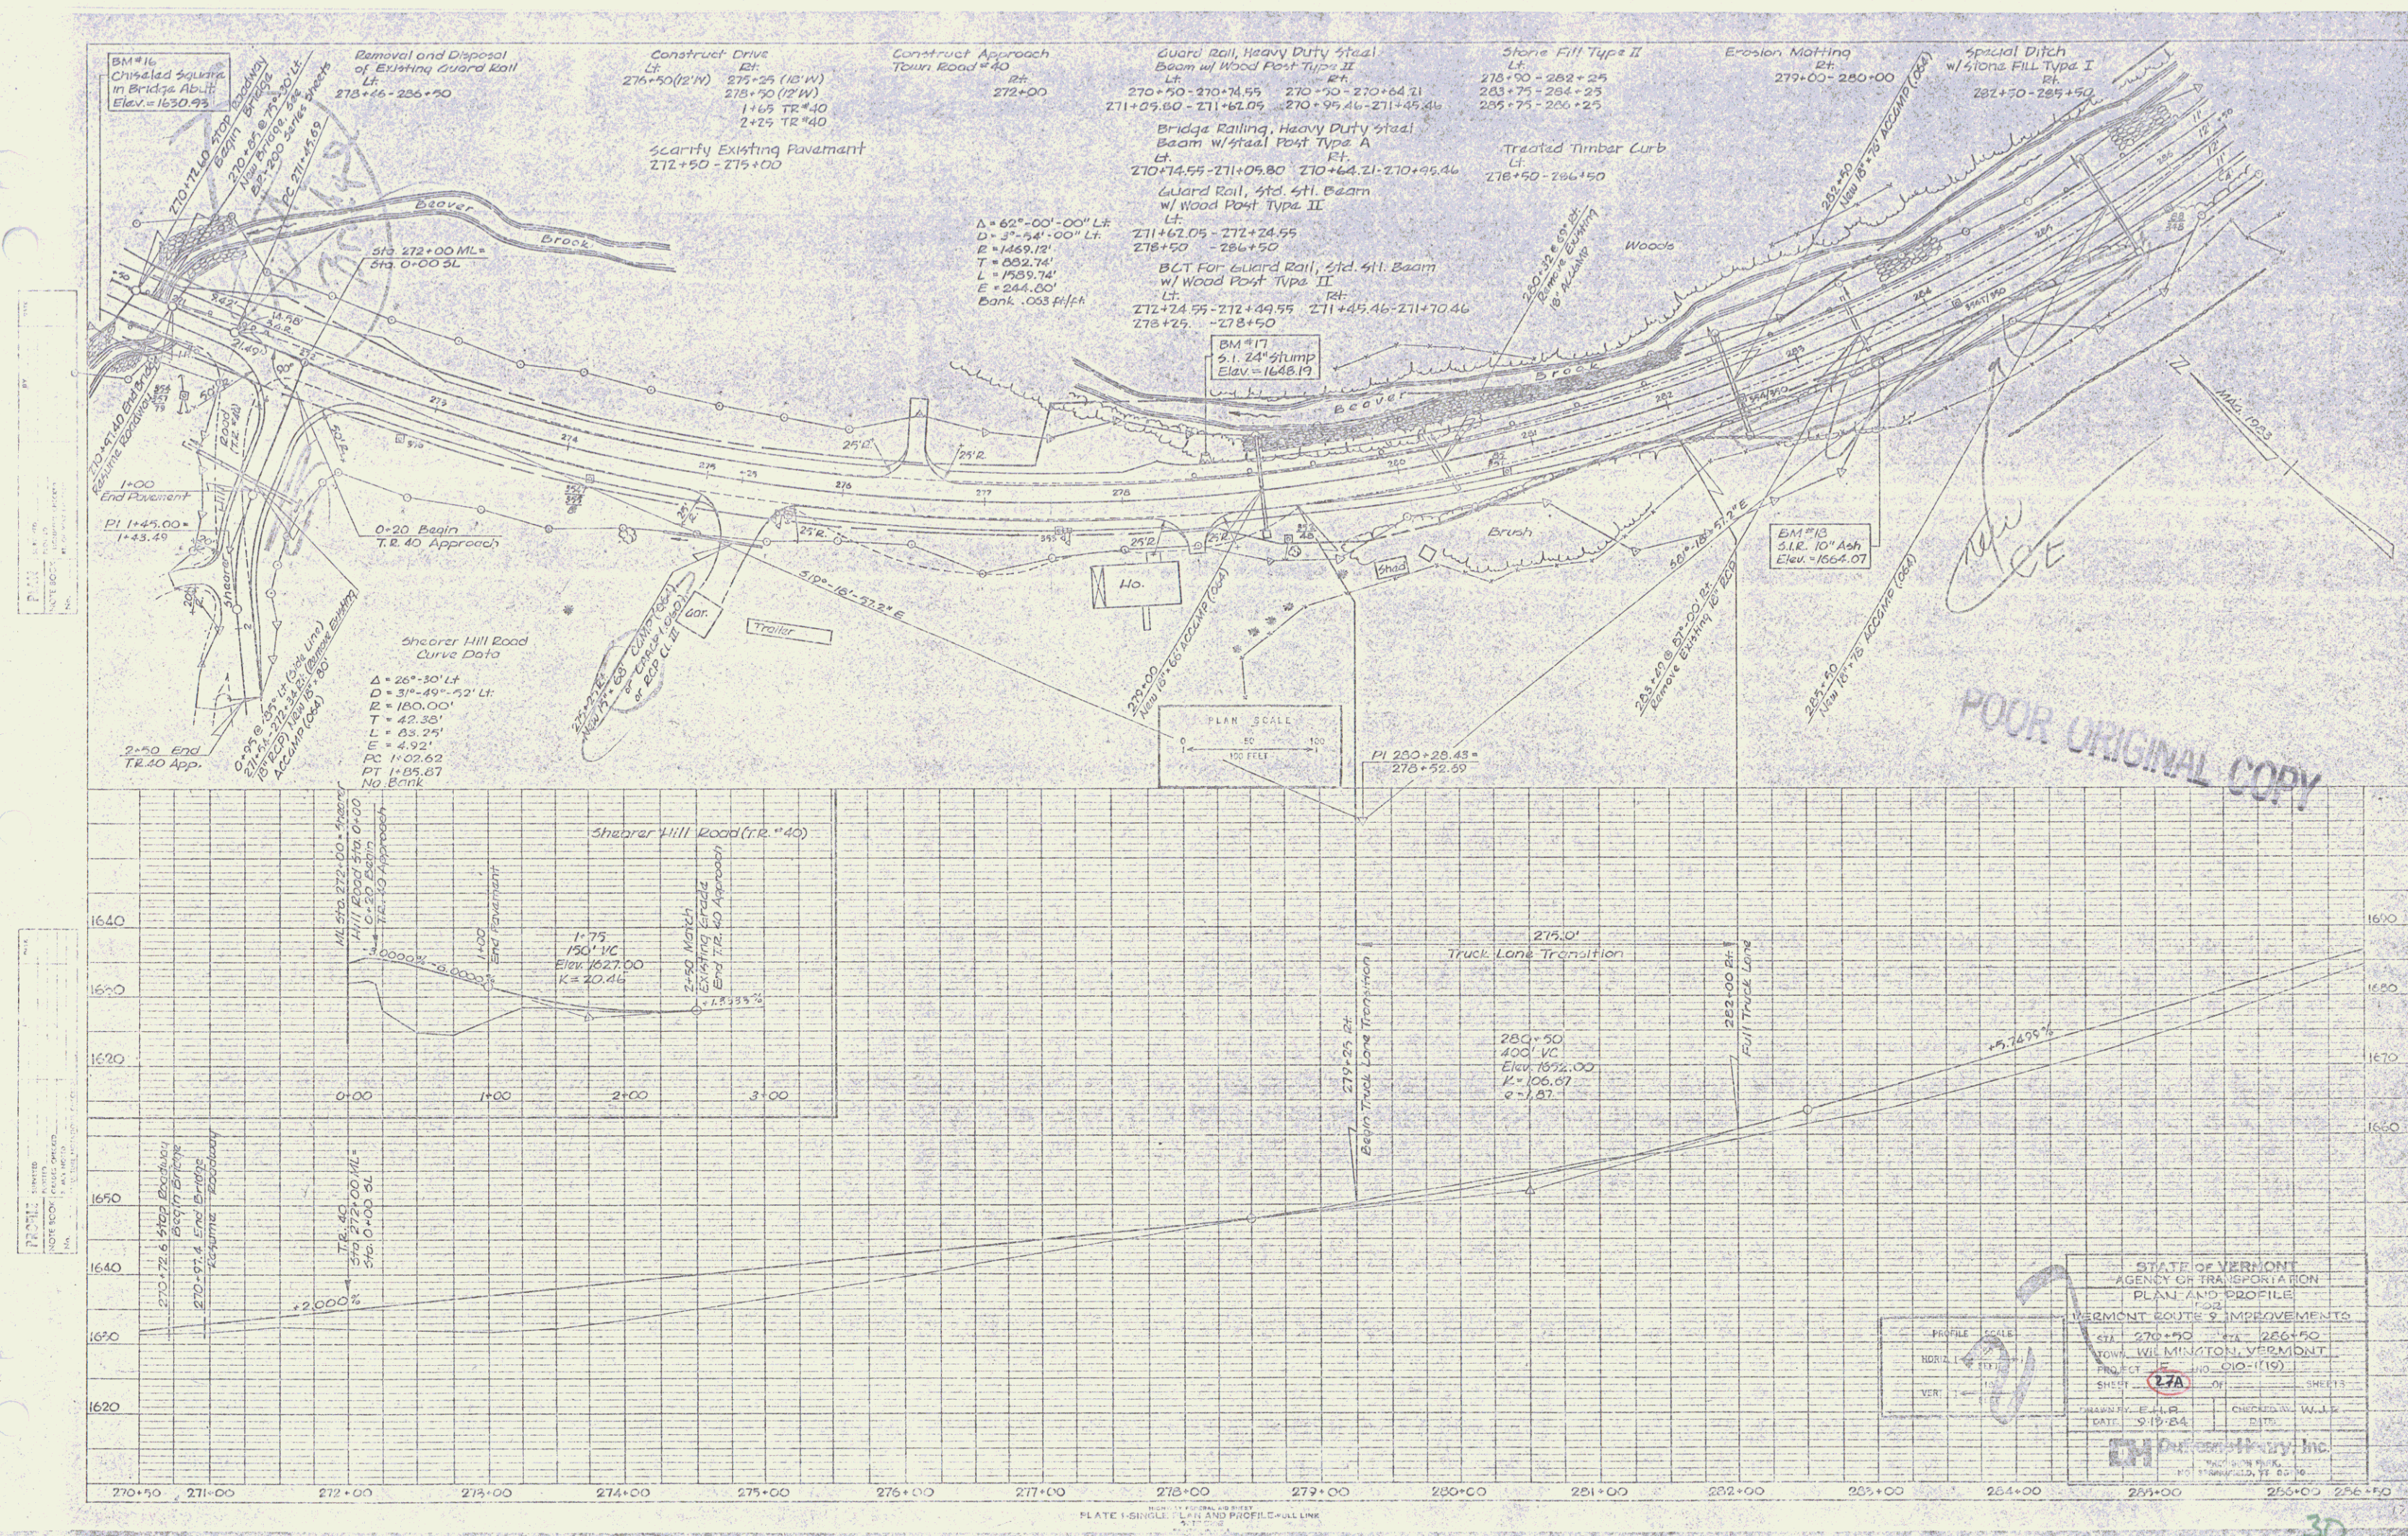



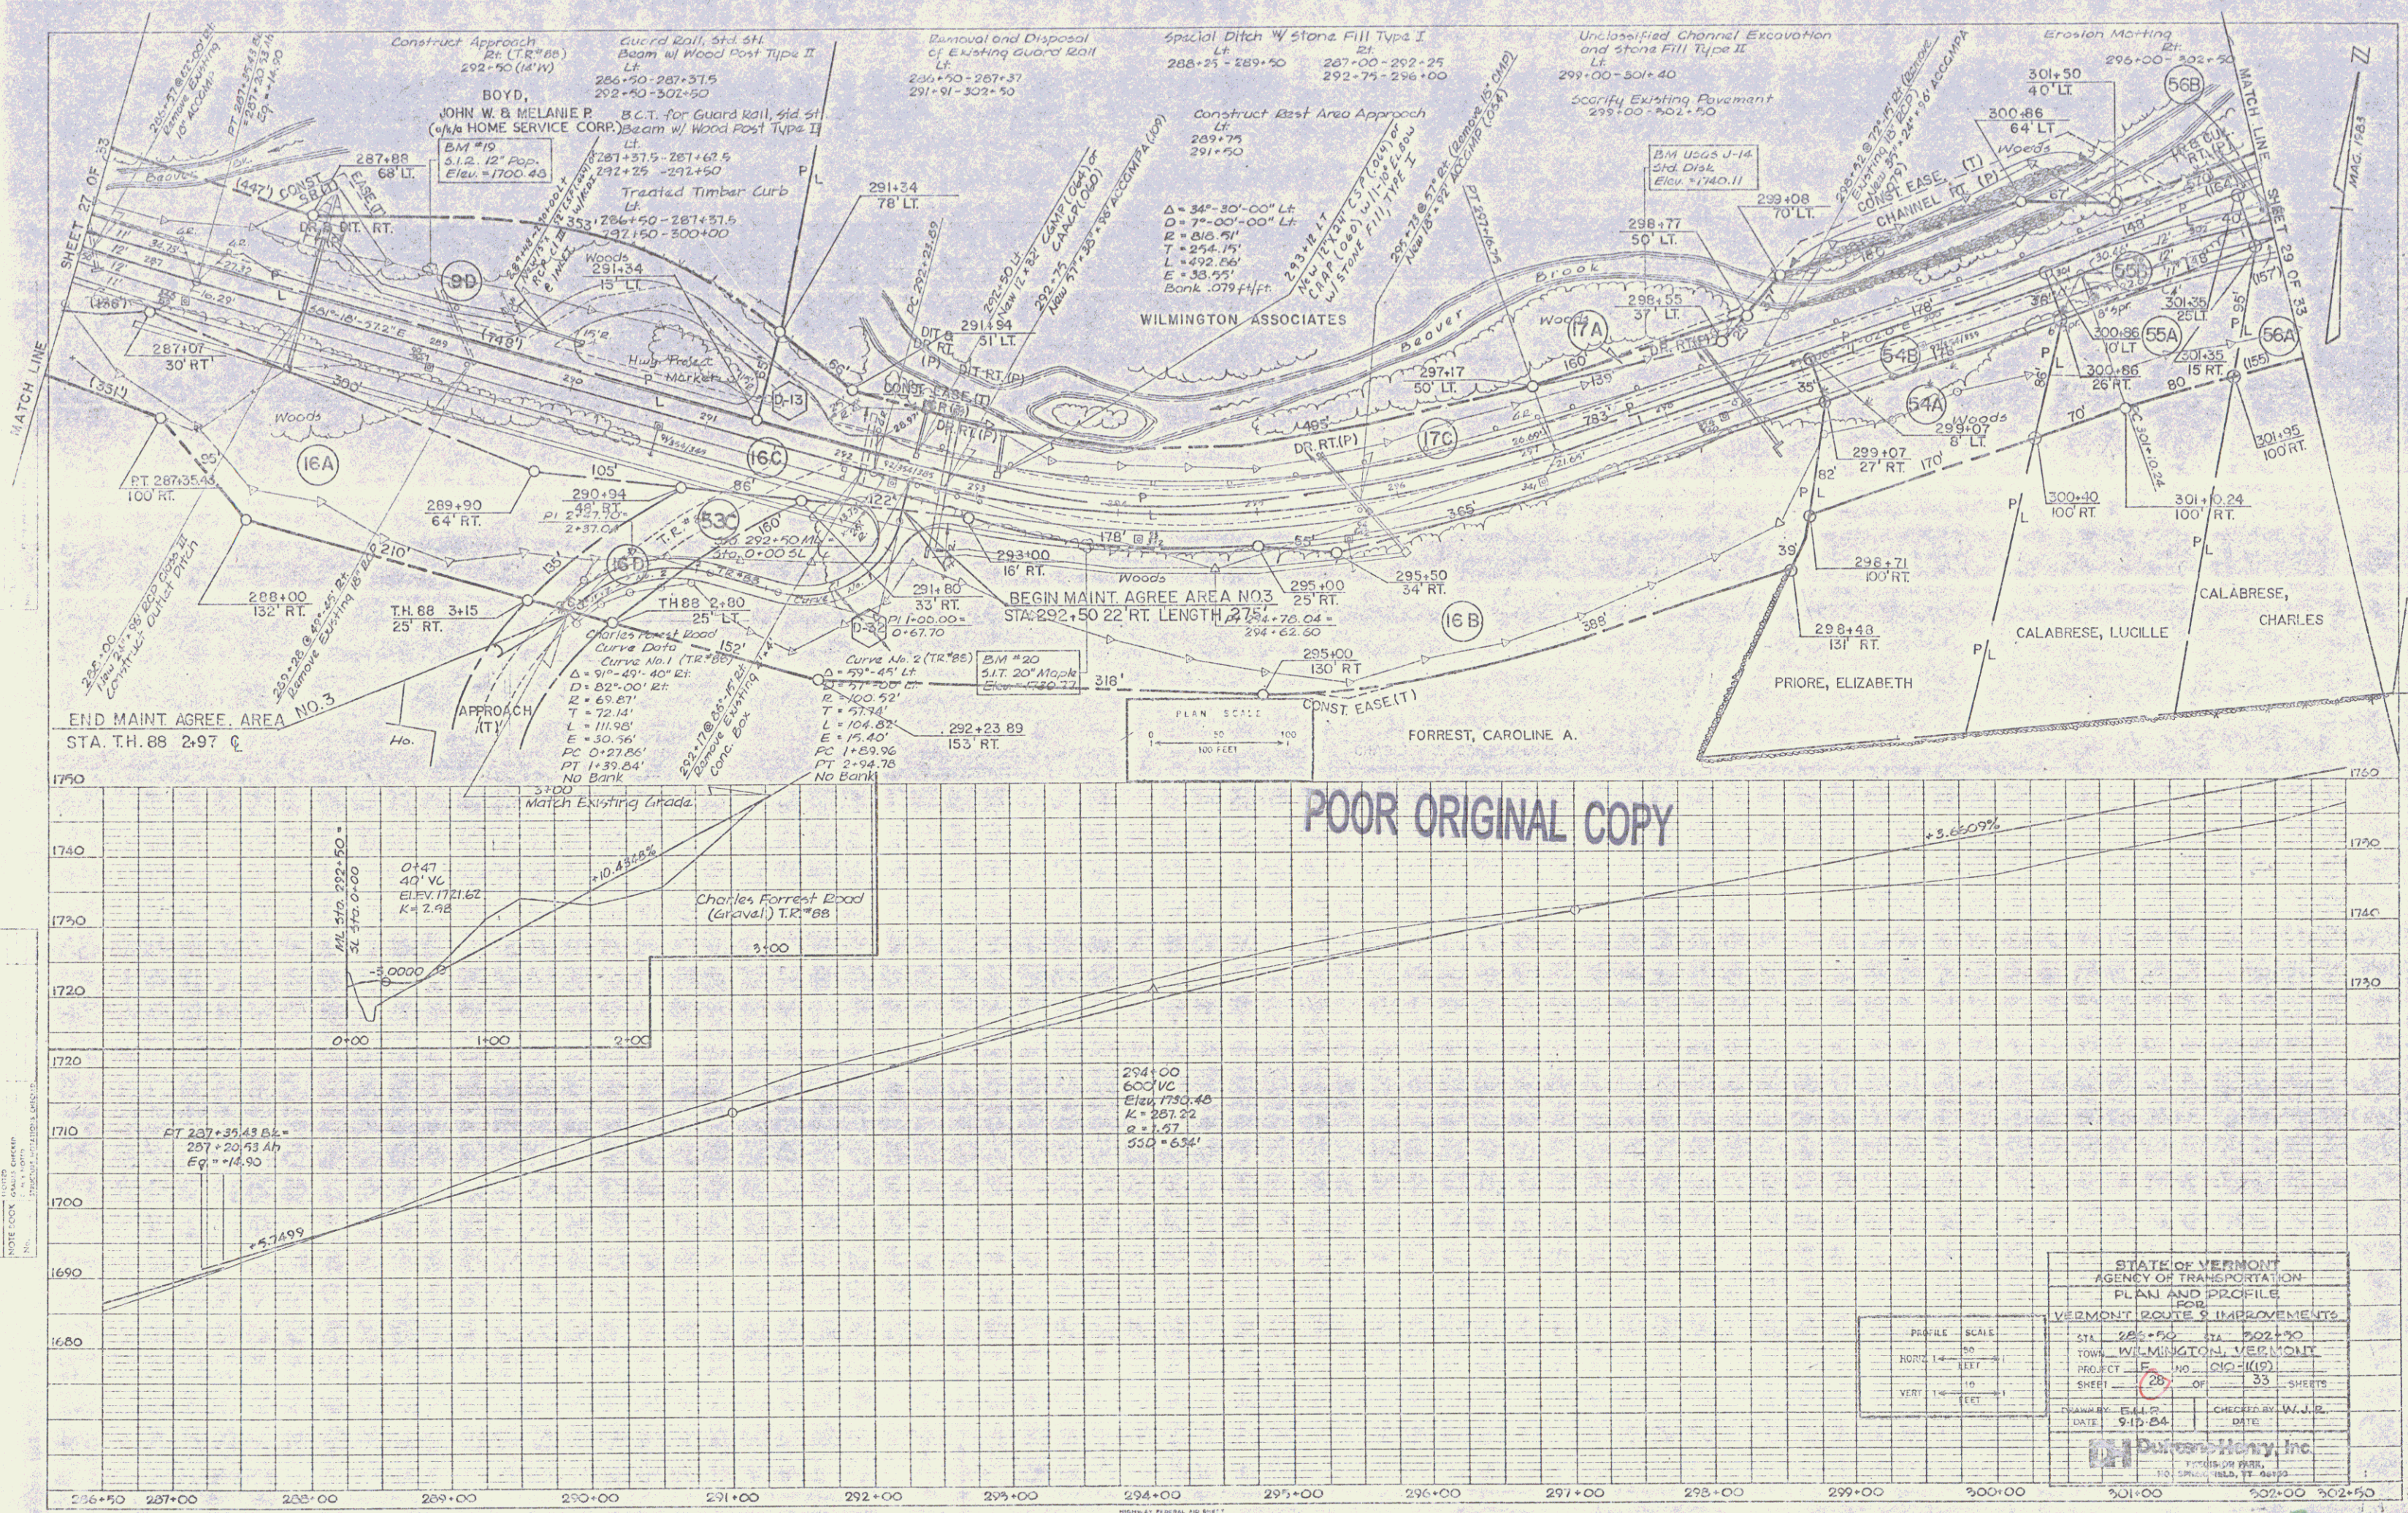


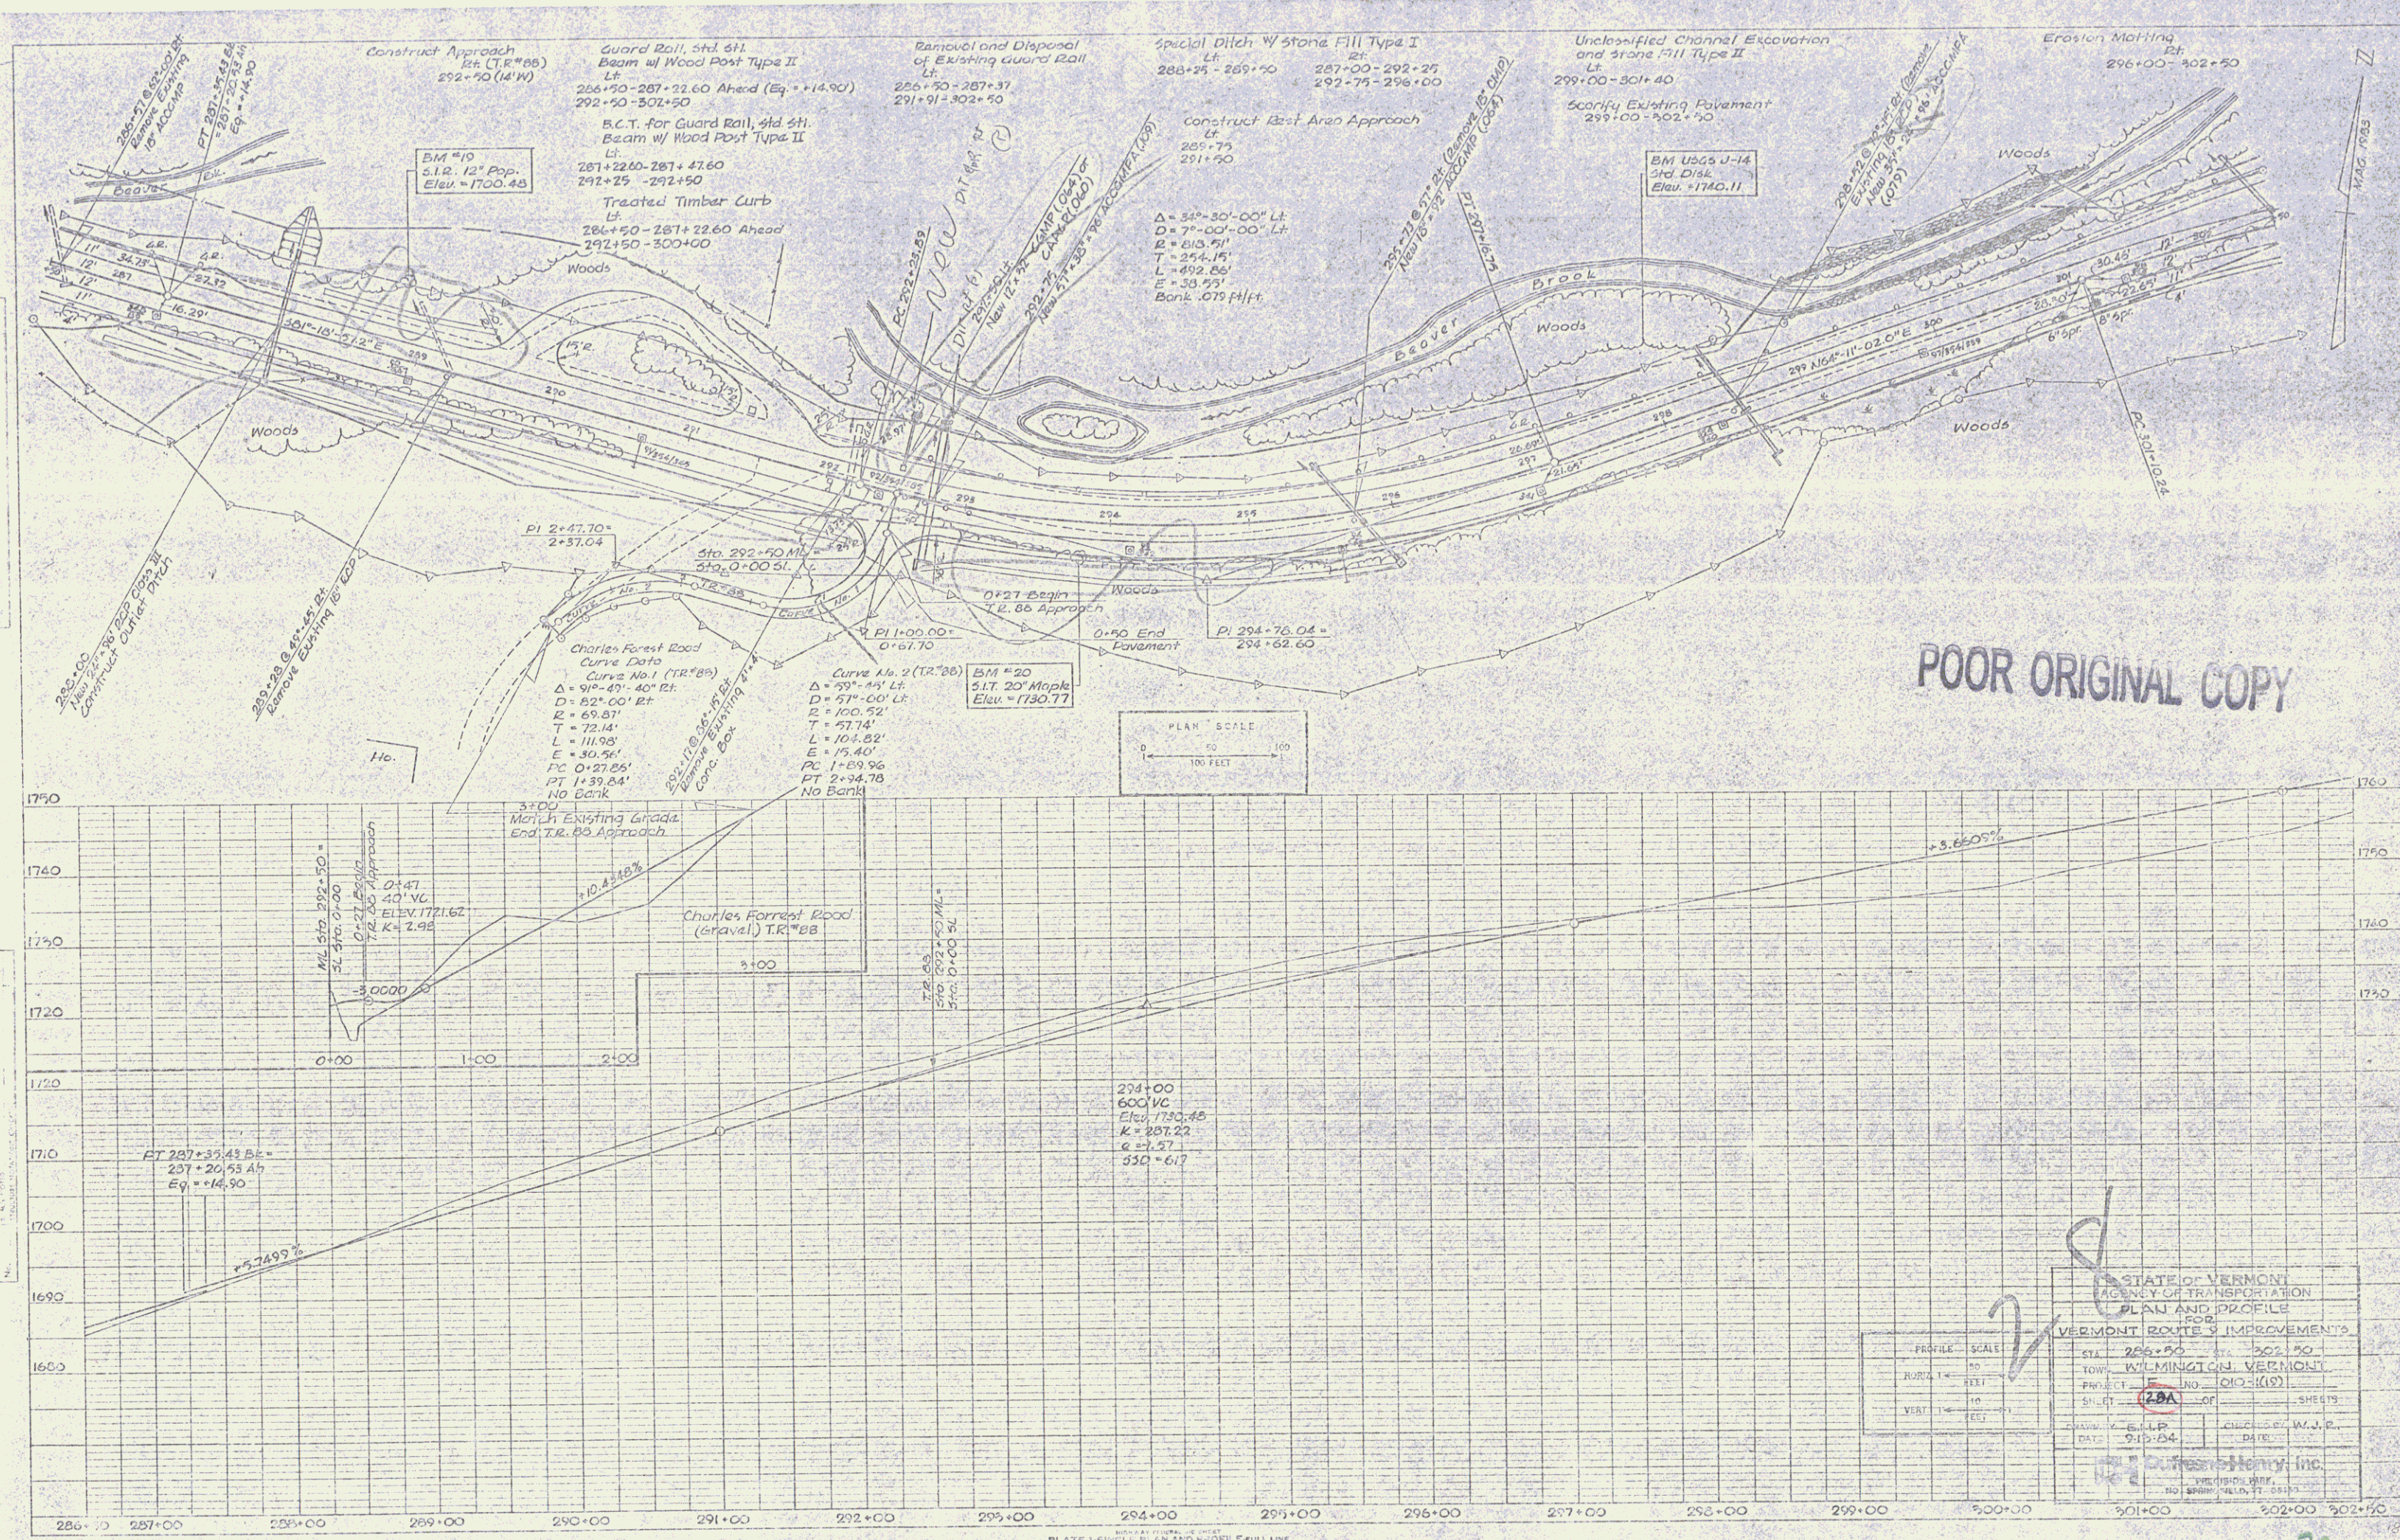


POOR ORIGINAL COPY

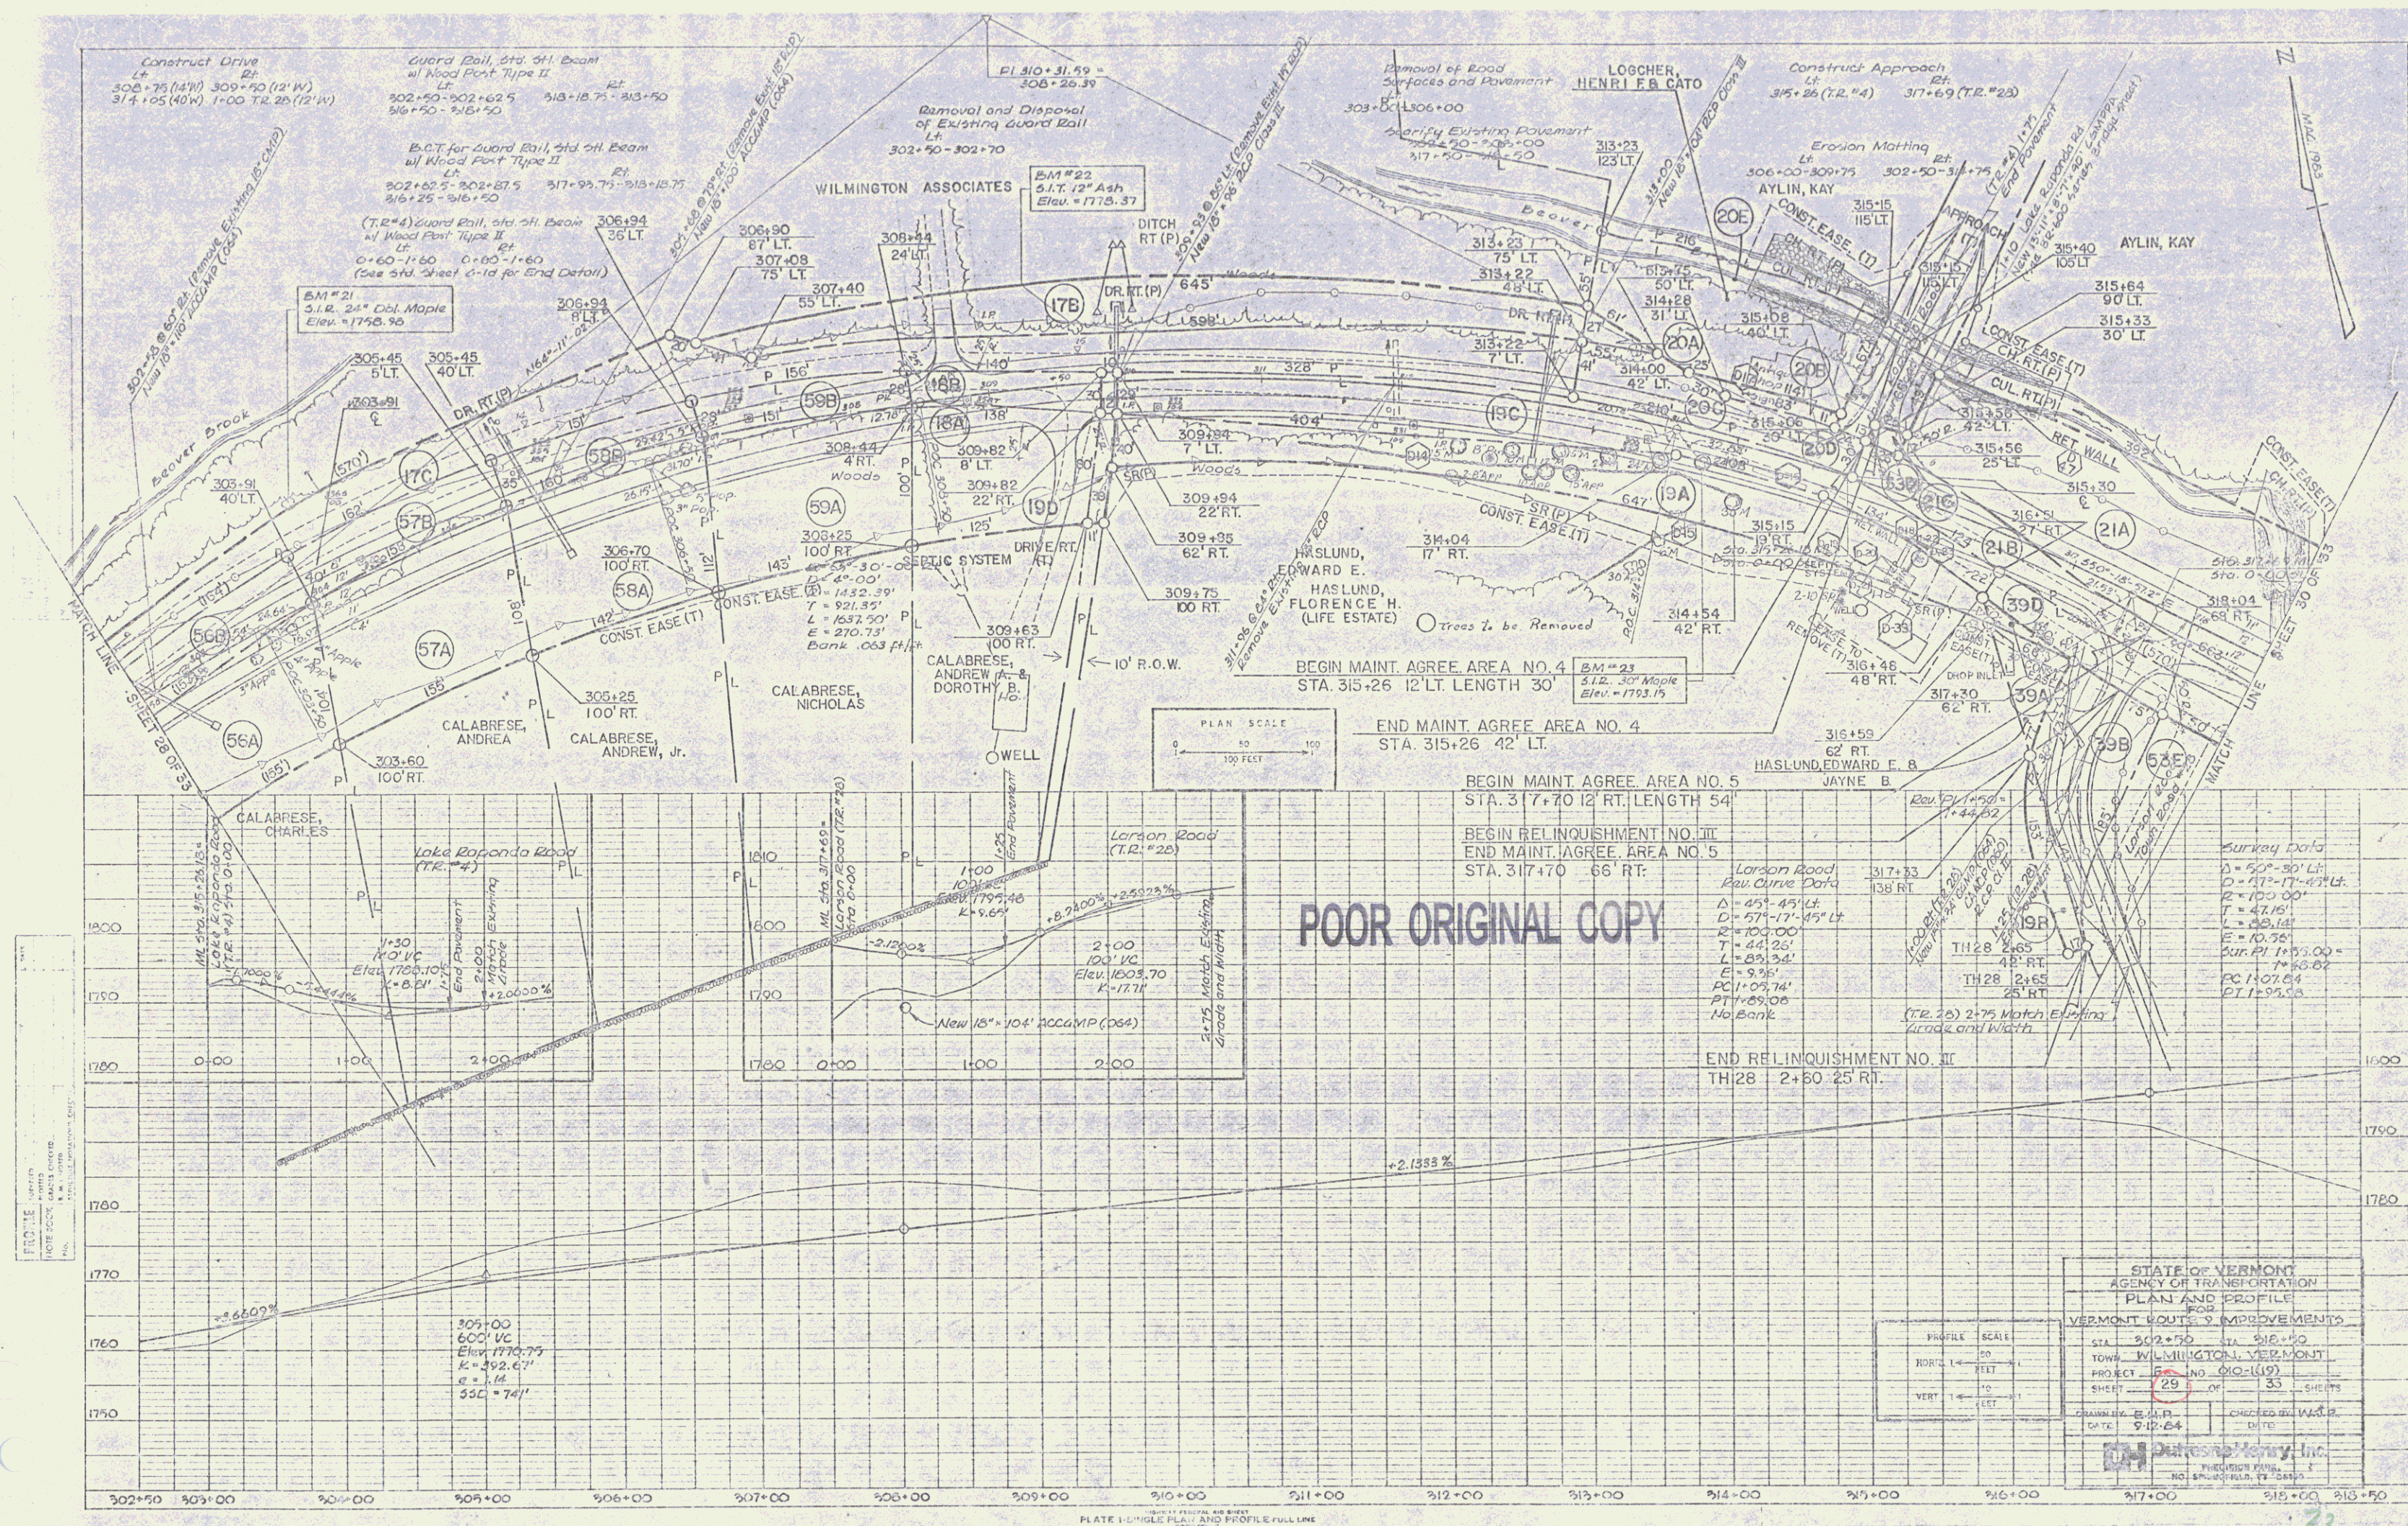

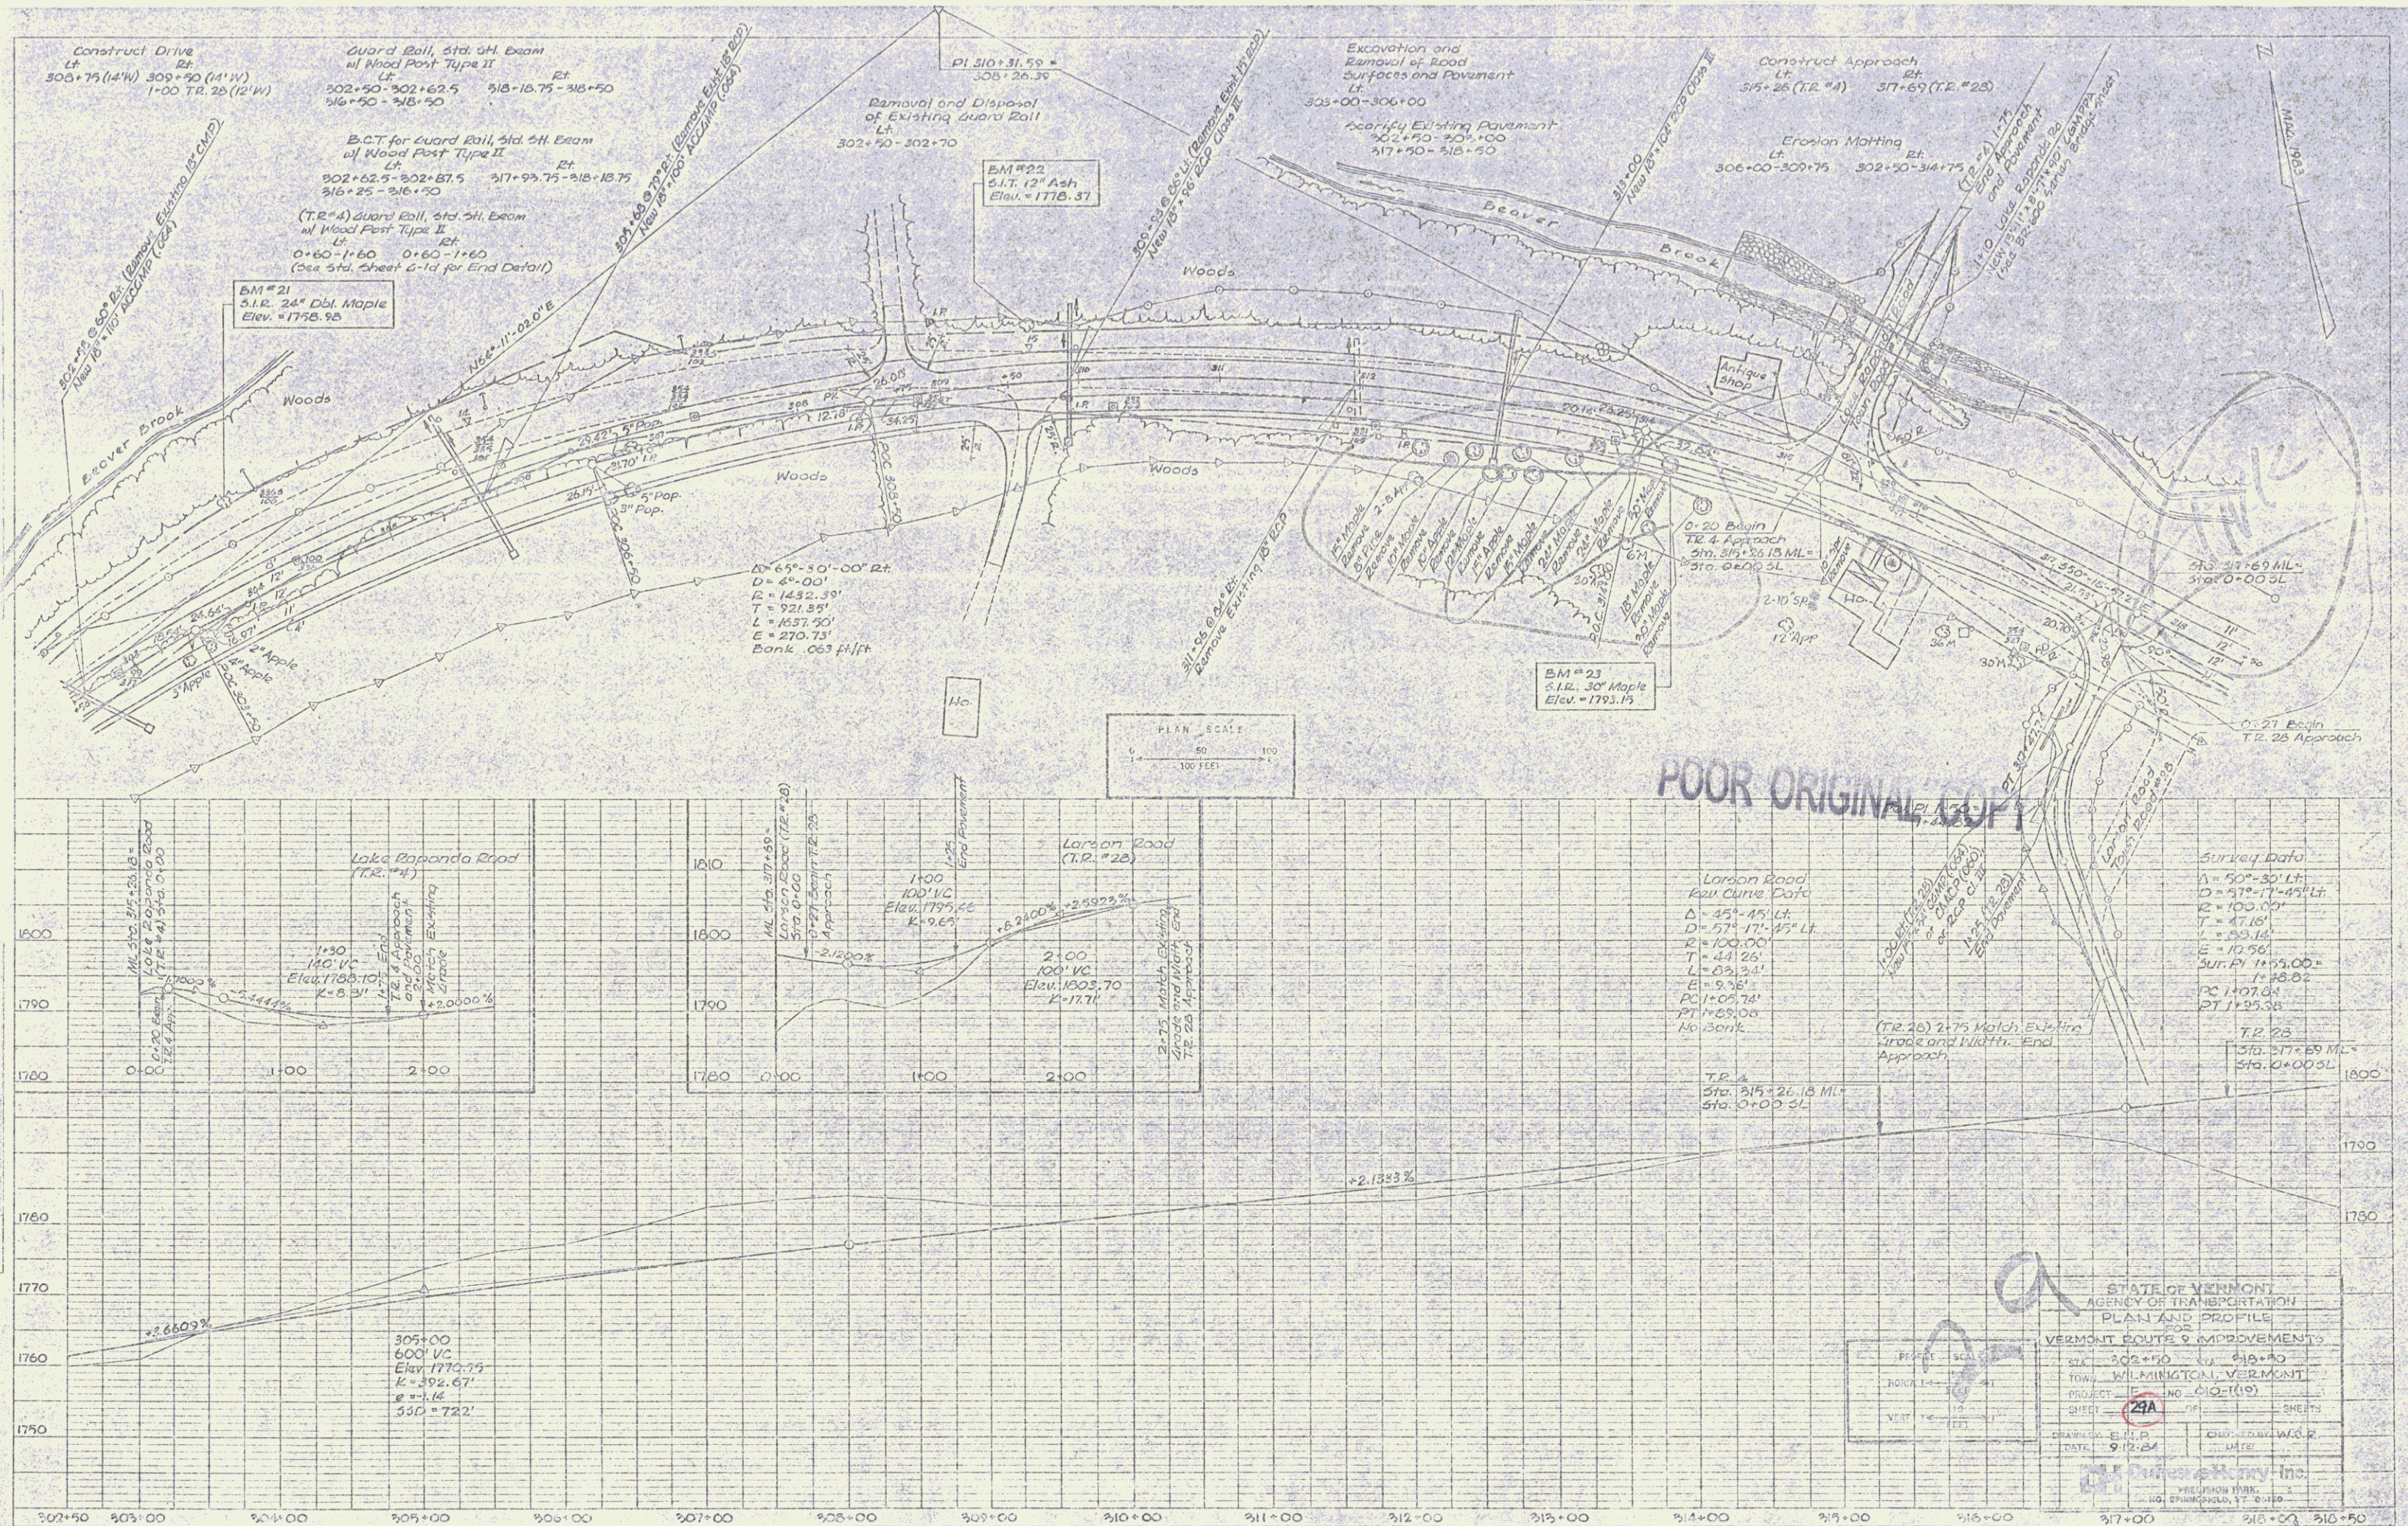


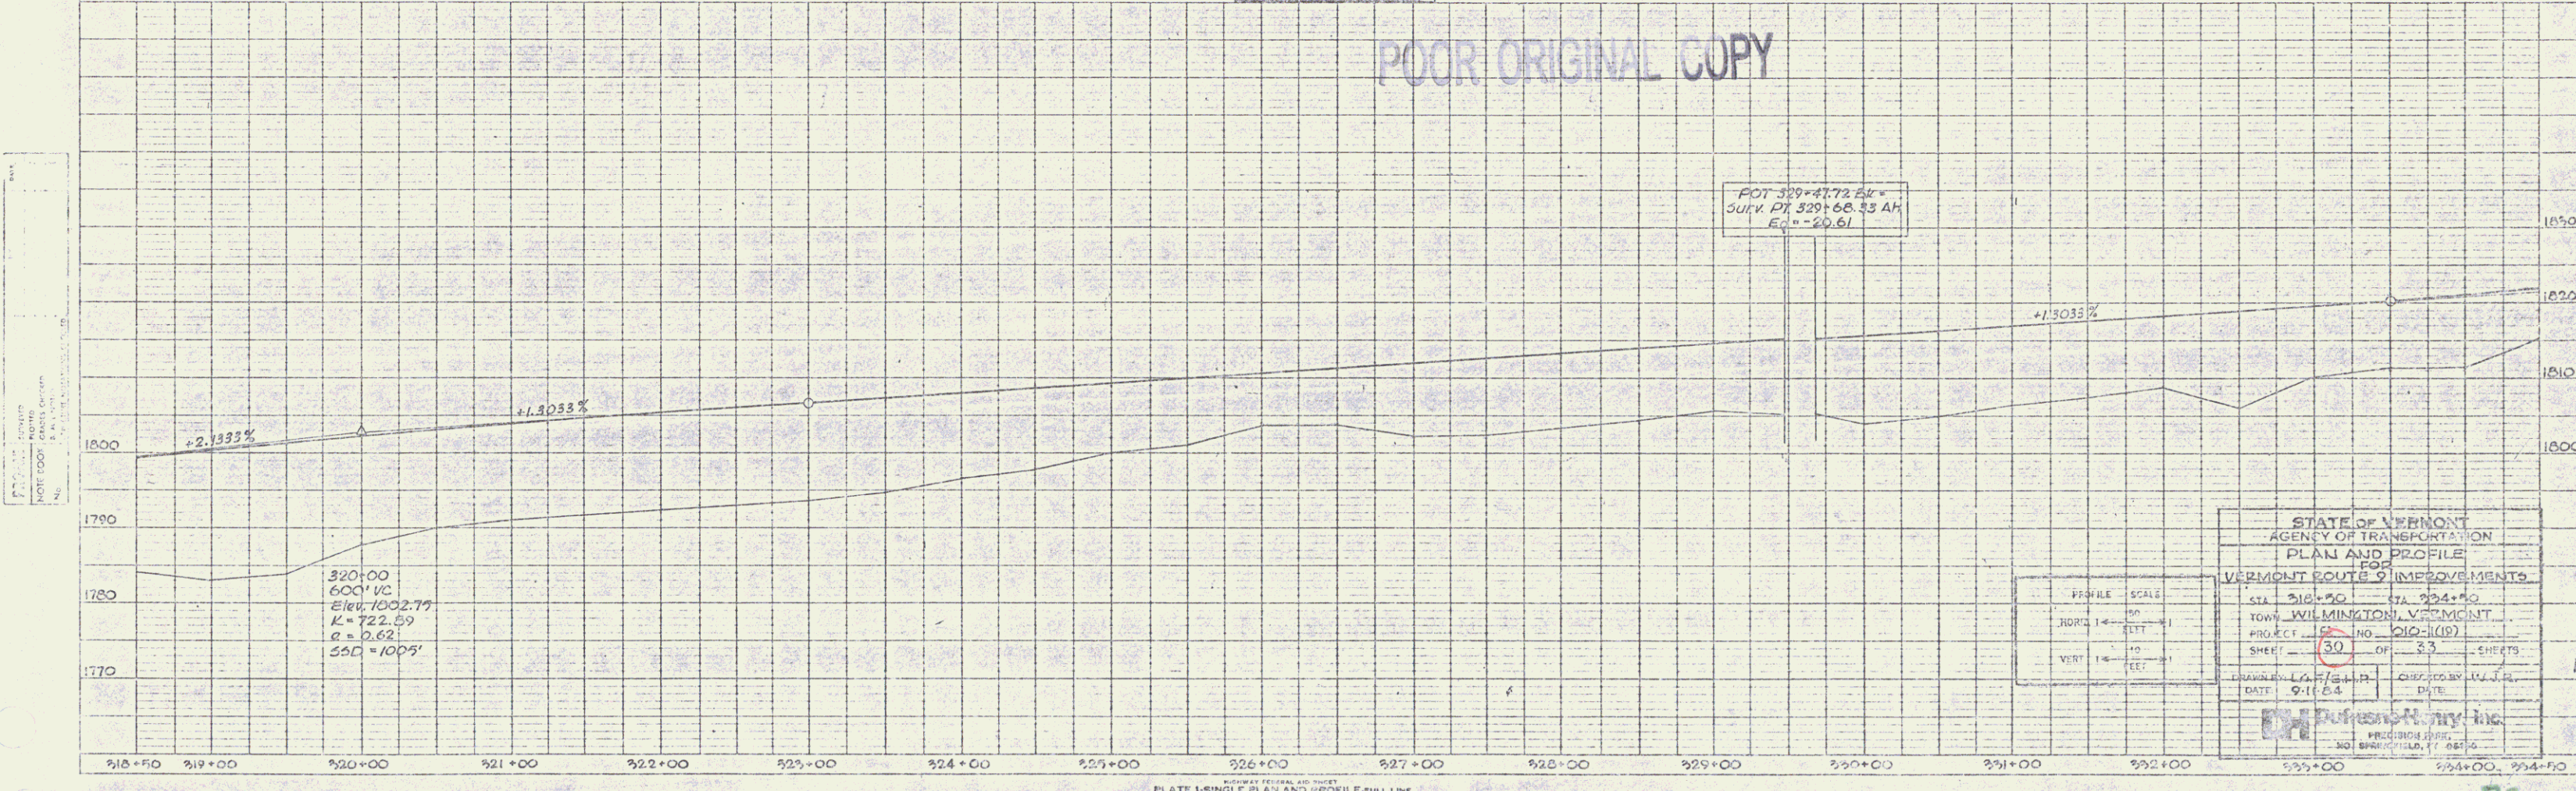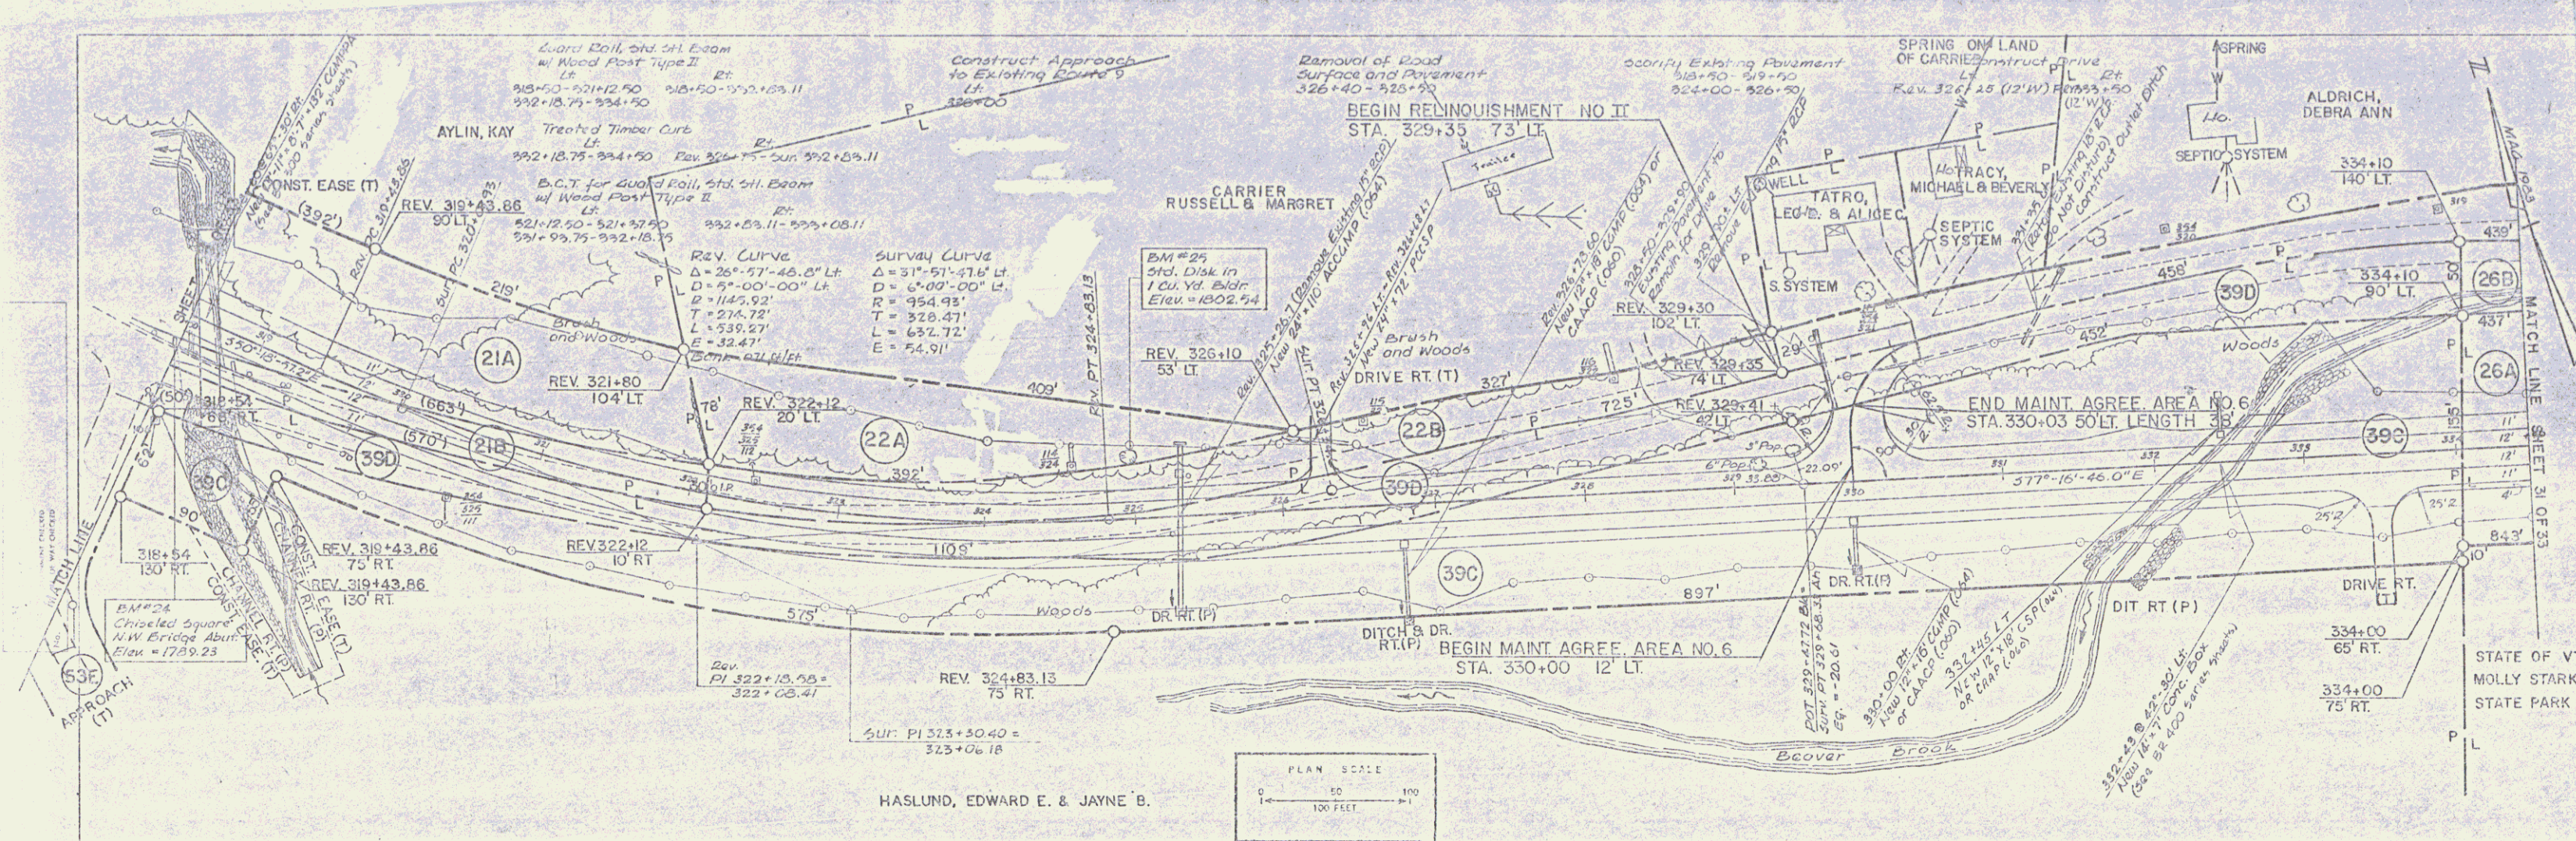



POOR ORIGINAL COPY

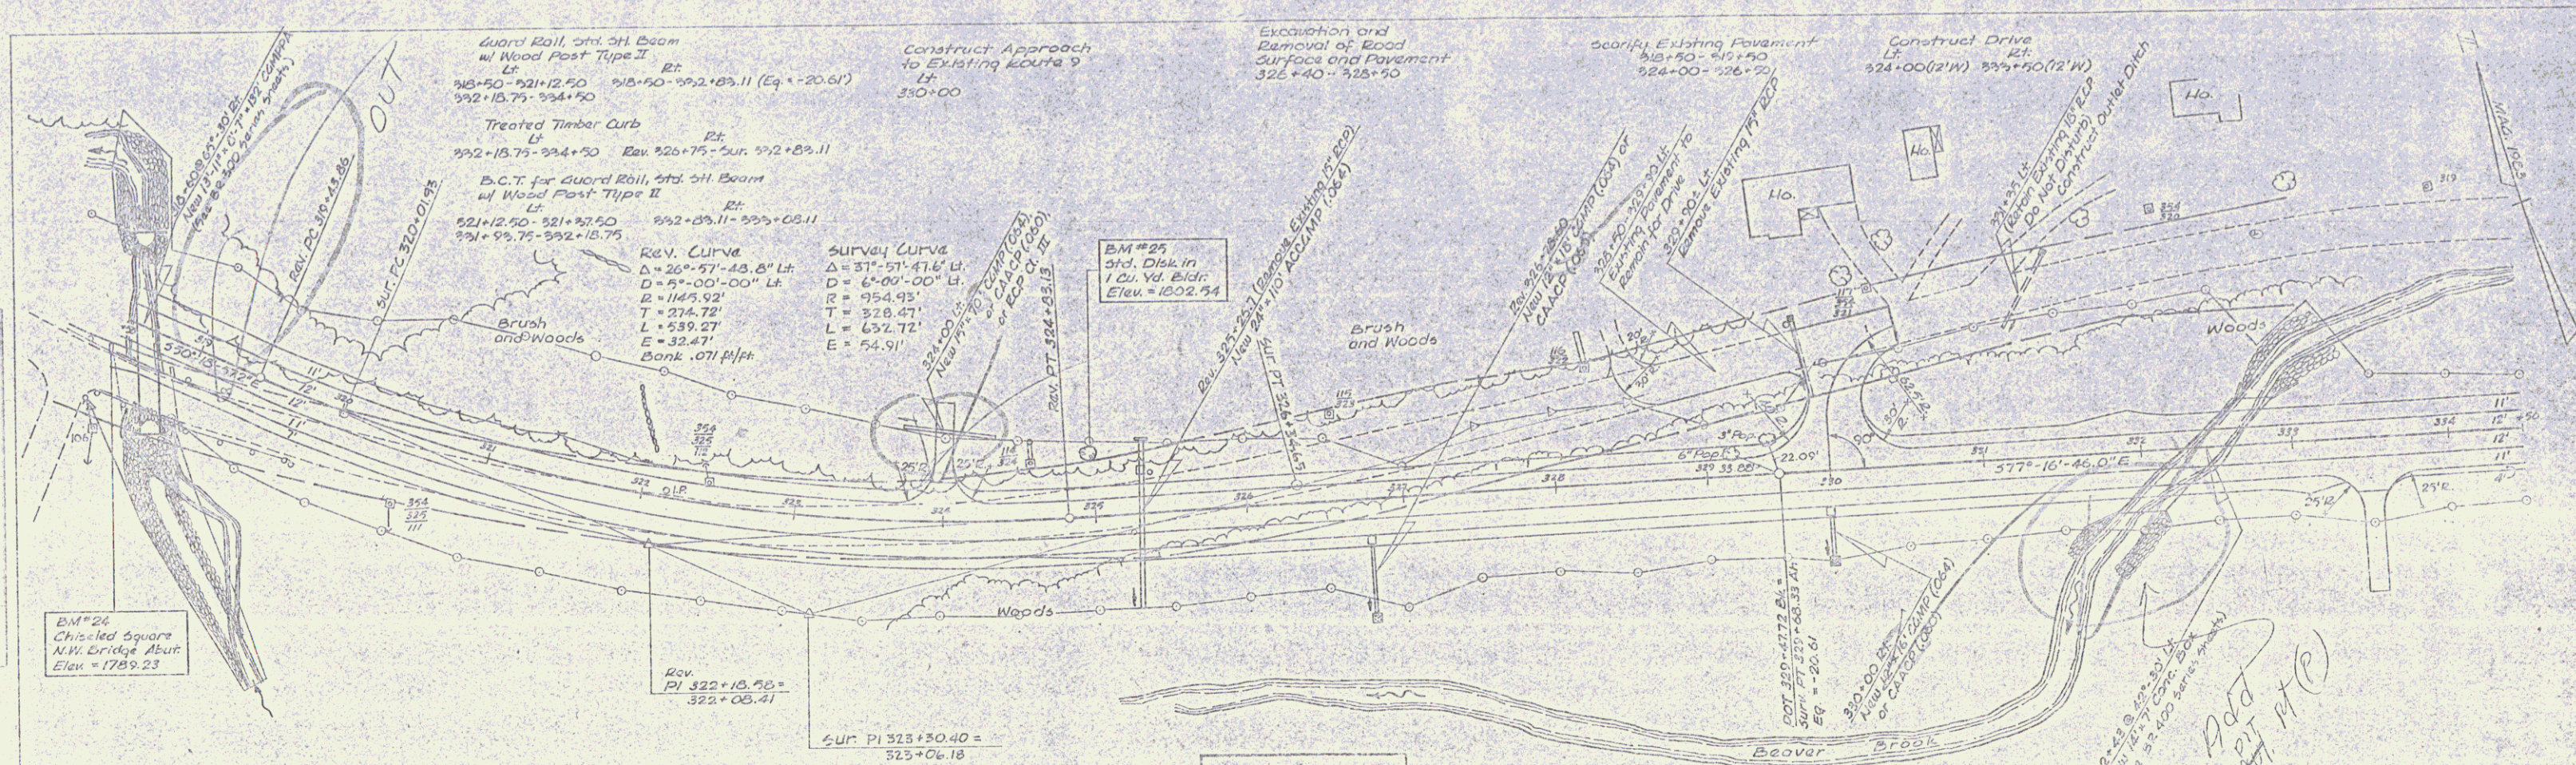



POOR ORIGINAL COPY

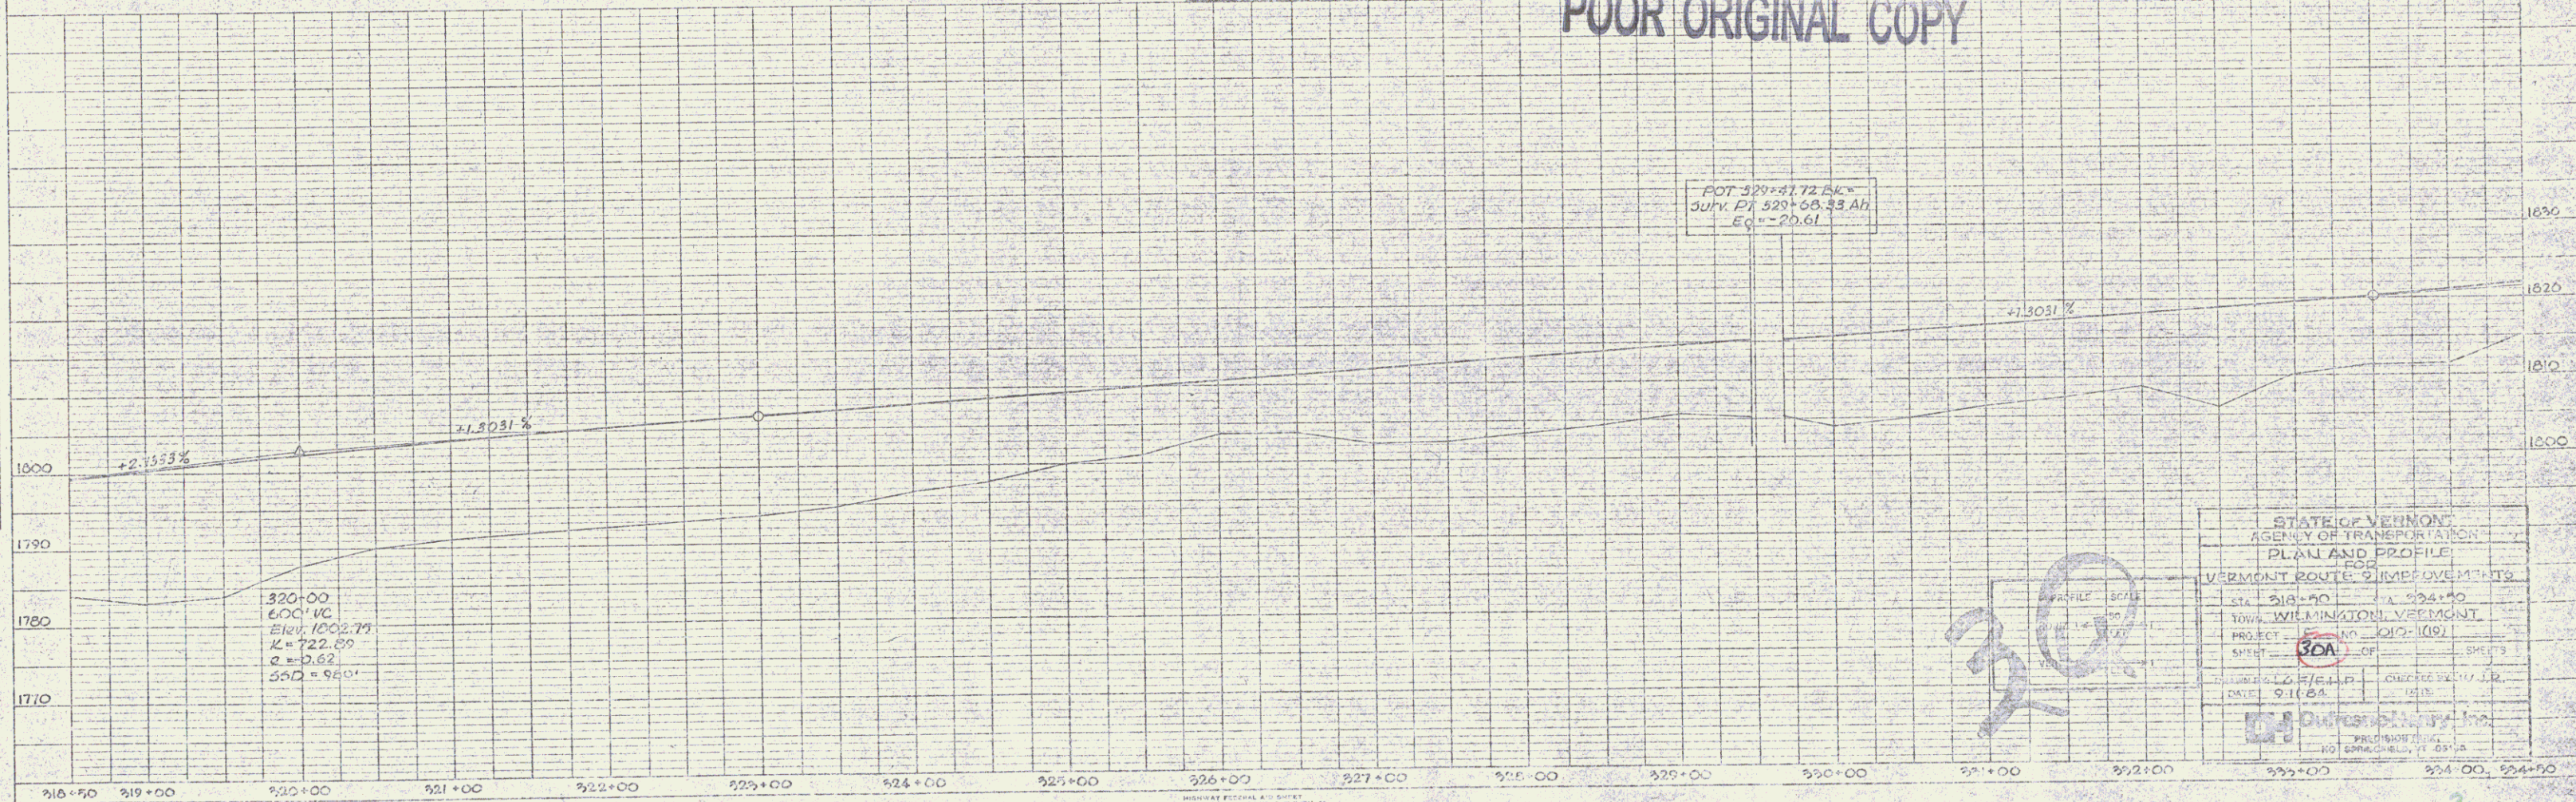



STATE OF VERMONT	
DEPARTMENT OF TRANSPORTATION	
PLANNING AND DESIGN DIVISION	
VERMONT ROUTE 2 IMPROVEMENTS	
STA. 316+50	324+50
TOWN, WILMINGTON, VERMONT	
PROJECT NO. 1010-1(09)	
SHEET 30A	OF 3 SHEETS
DESIGNED BY FIELD	CHECKED BY J. J. 1215
DATE: 9/1/84	
NO. 1010-1(09)	
NO. 1010-1(09)	
NO. 1010-1(09)	

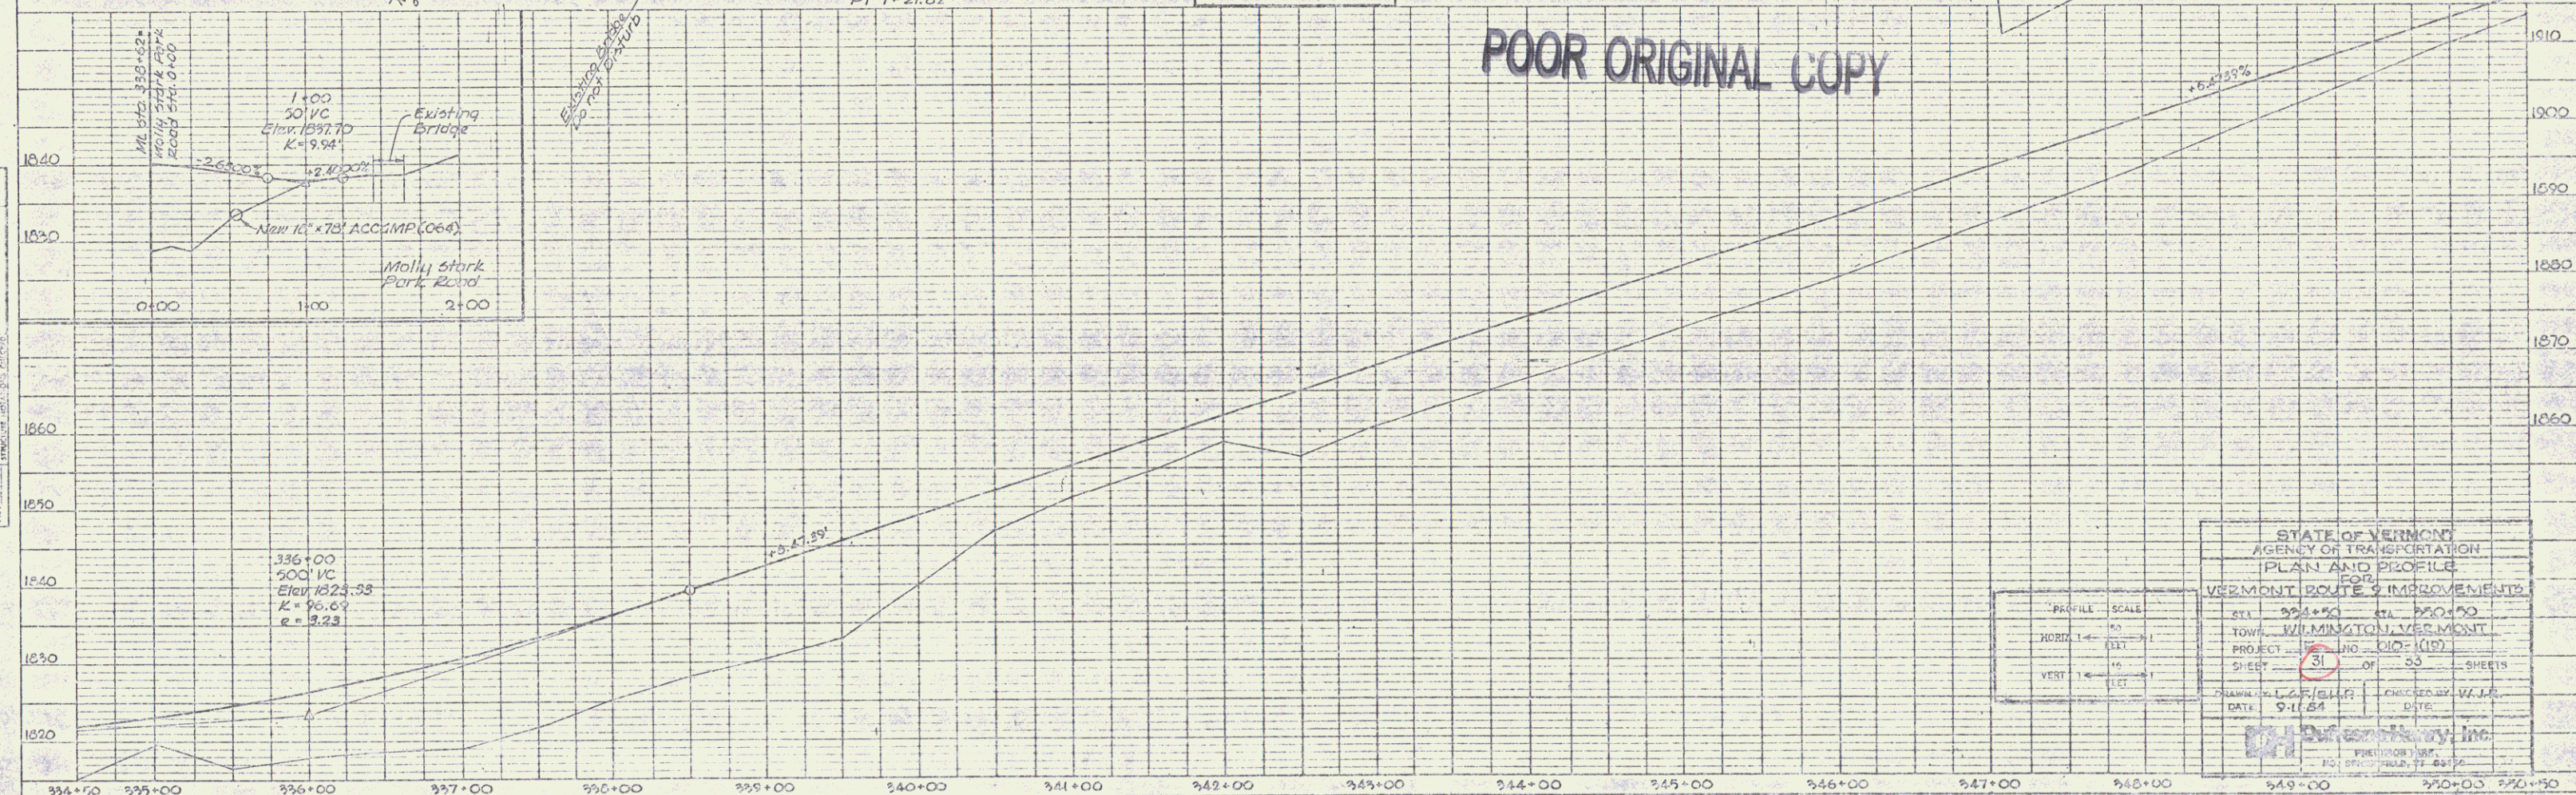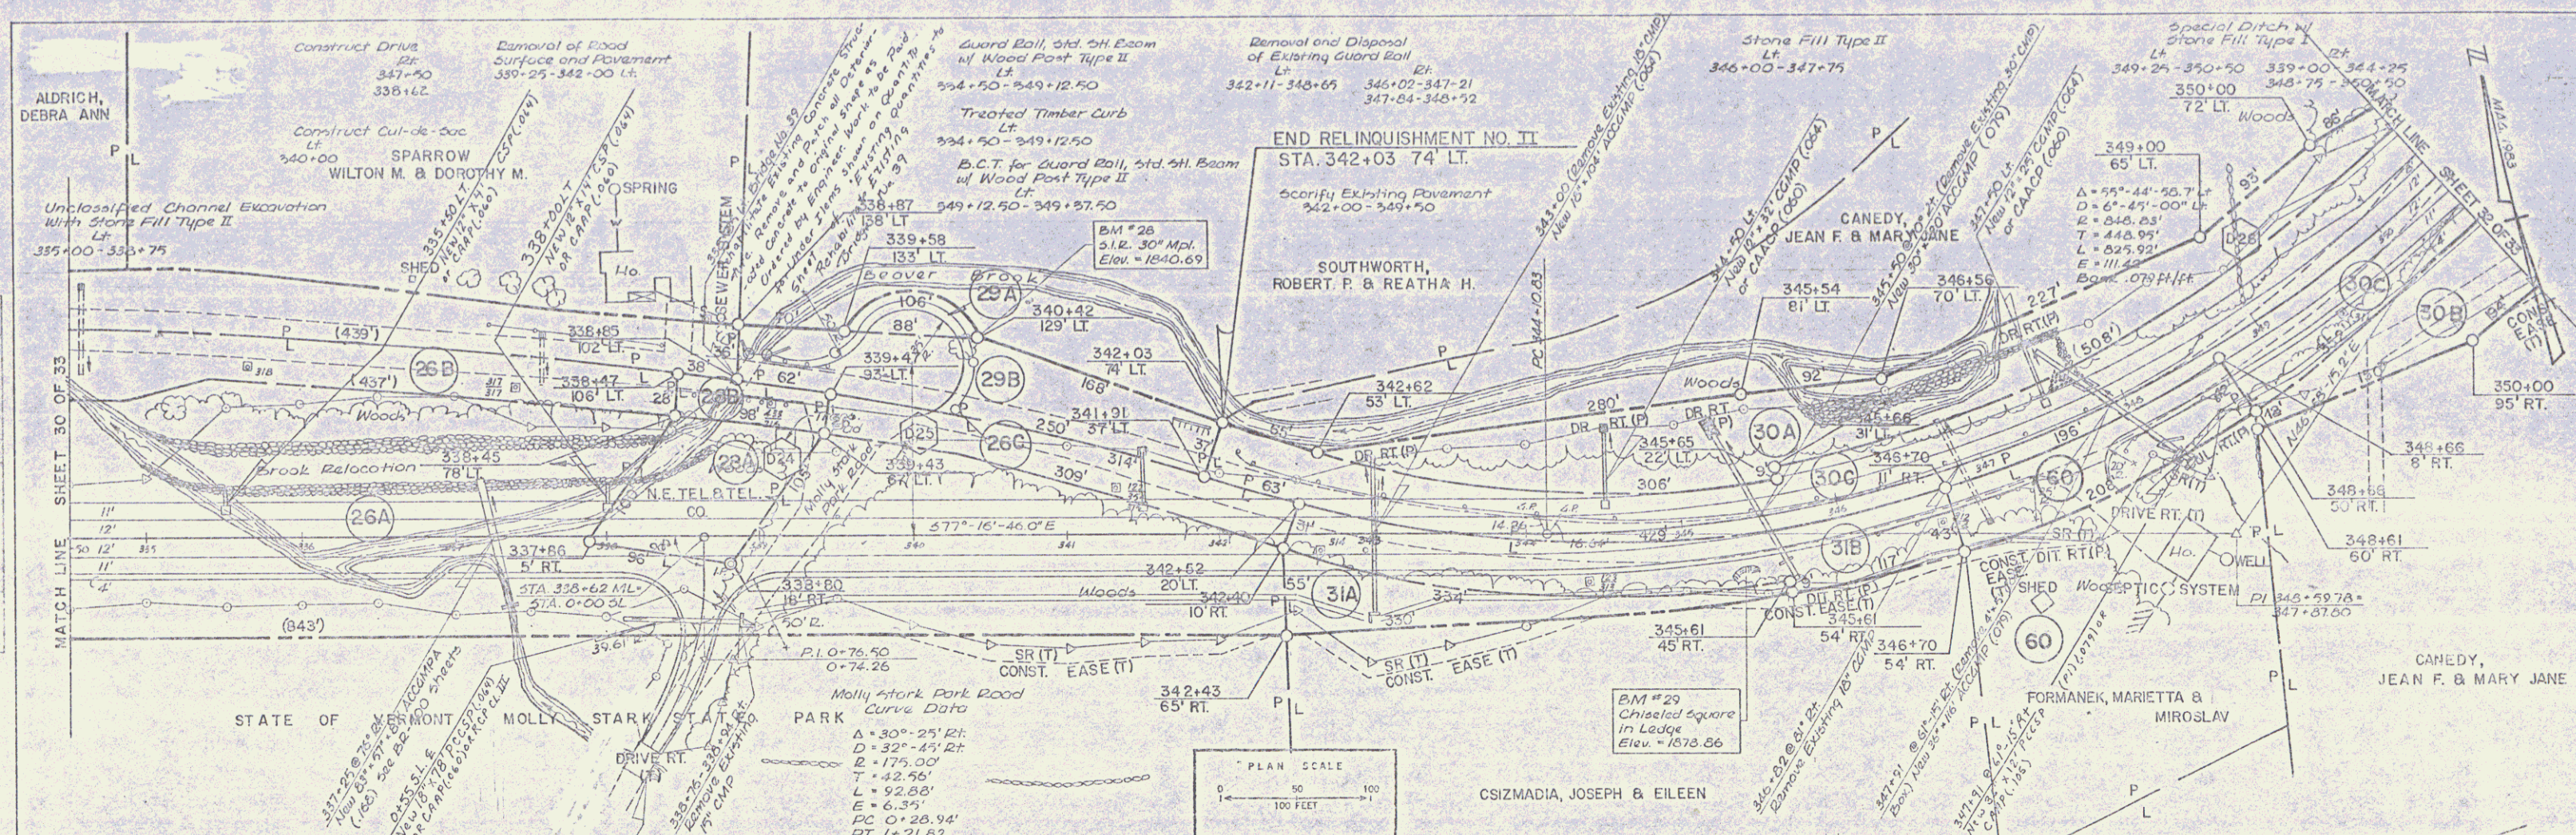

POOR ORIGINAL COPY

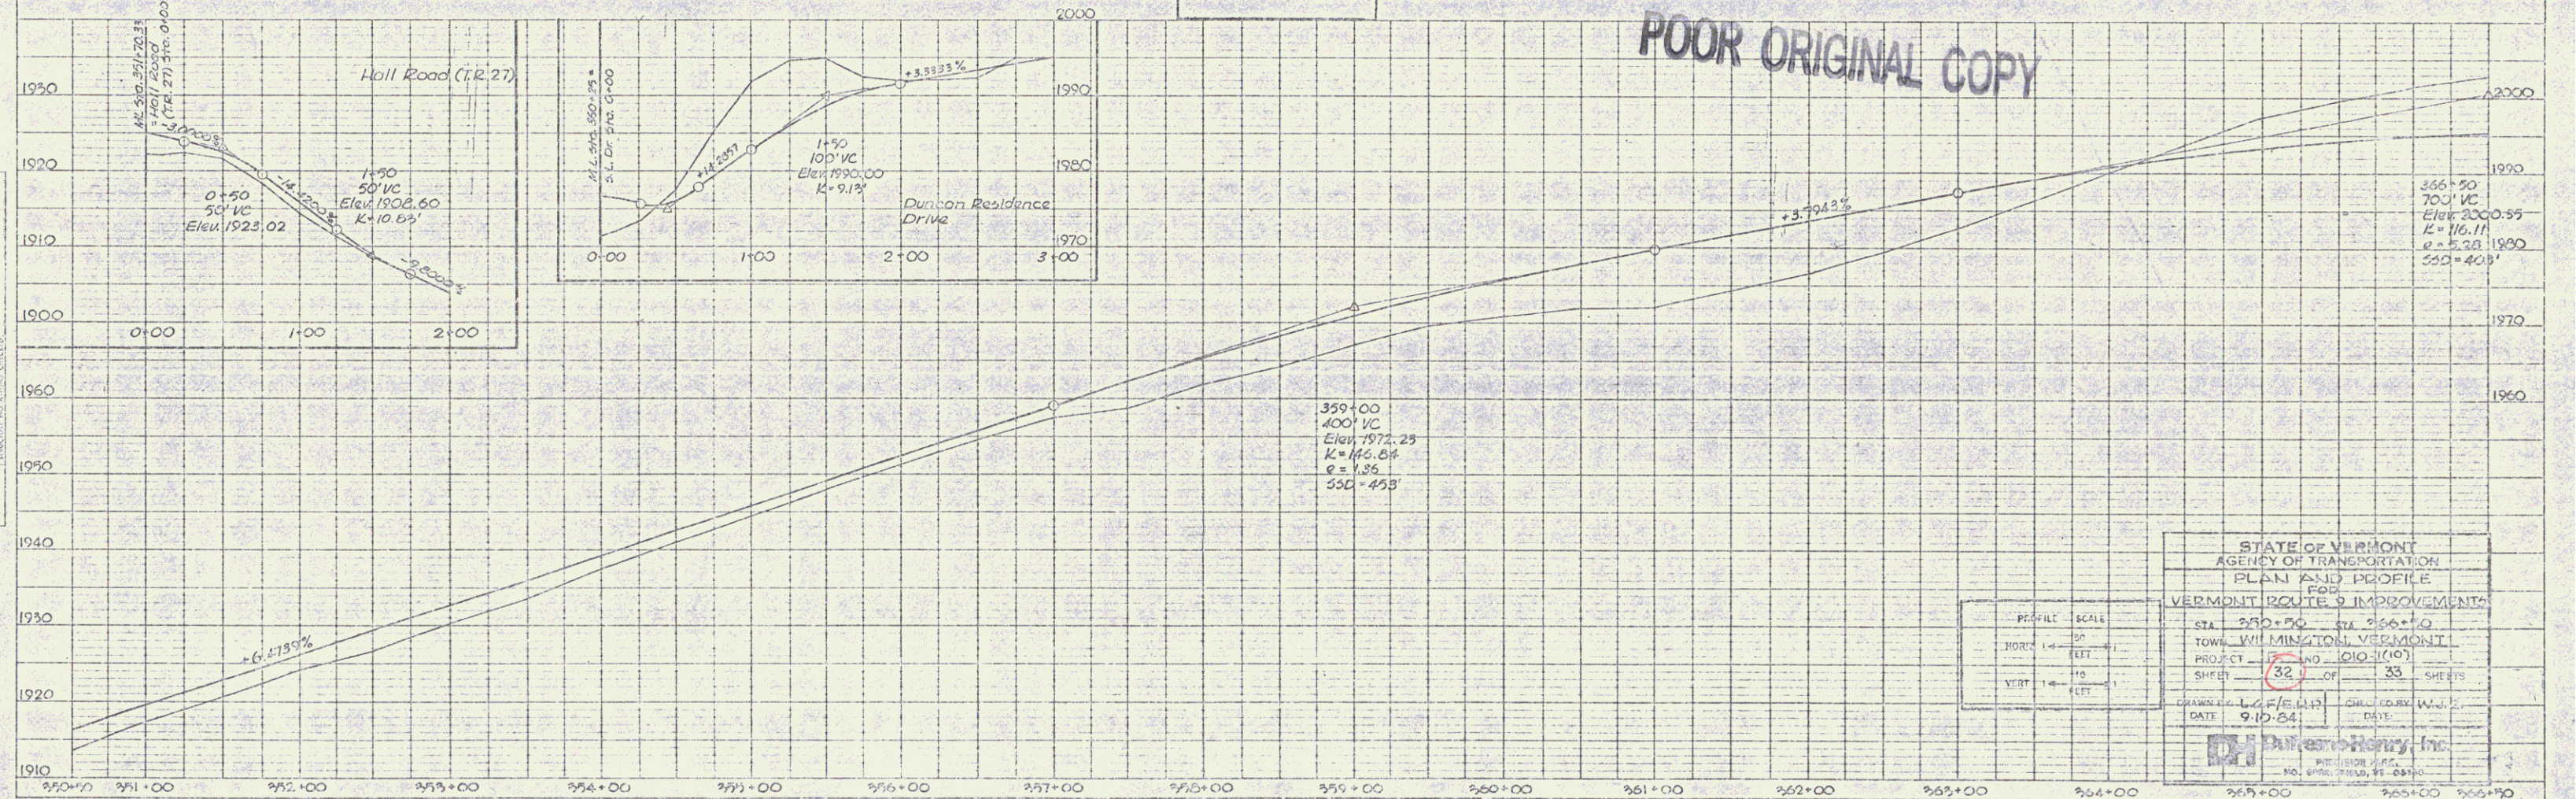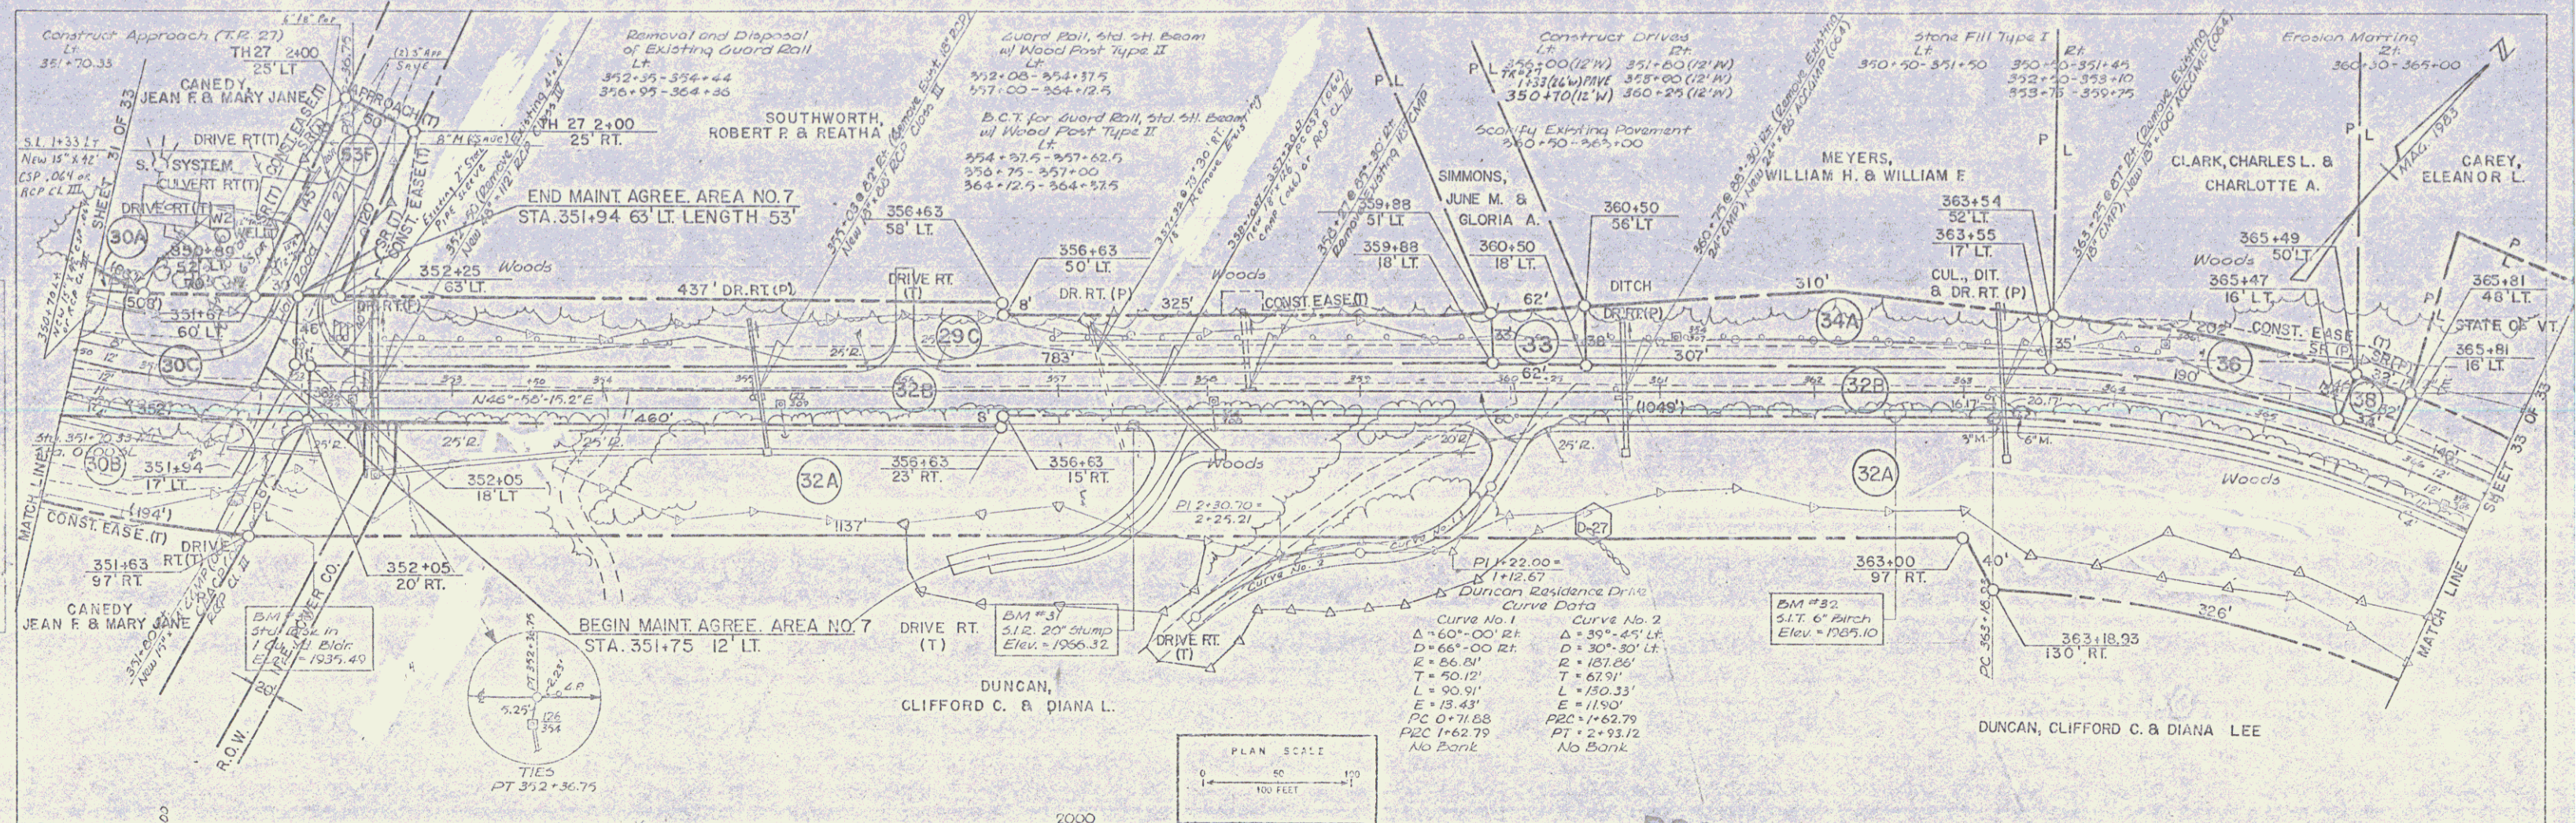


STATE OF VERMONT AGENCY OF TRANSPORTATION PLAN AND PROFILE FOR VERMONT ROUTE 2 IMPROVEMENT			
STA.	350+00	TO	365+00
TOWN	WILMINGTON, VERMONT		
PROJECT	15 AND 100 (100)		
SHEET	32	OF	33
DRAWN BY	J. F. HENRY		
DATE	9-10-84		
CHECKED BY	J. F. HENRY		
DATE	9-10-84		
DESIGNED BY	J. F. HENRY		
DATE	9-10-84		

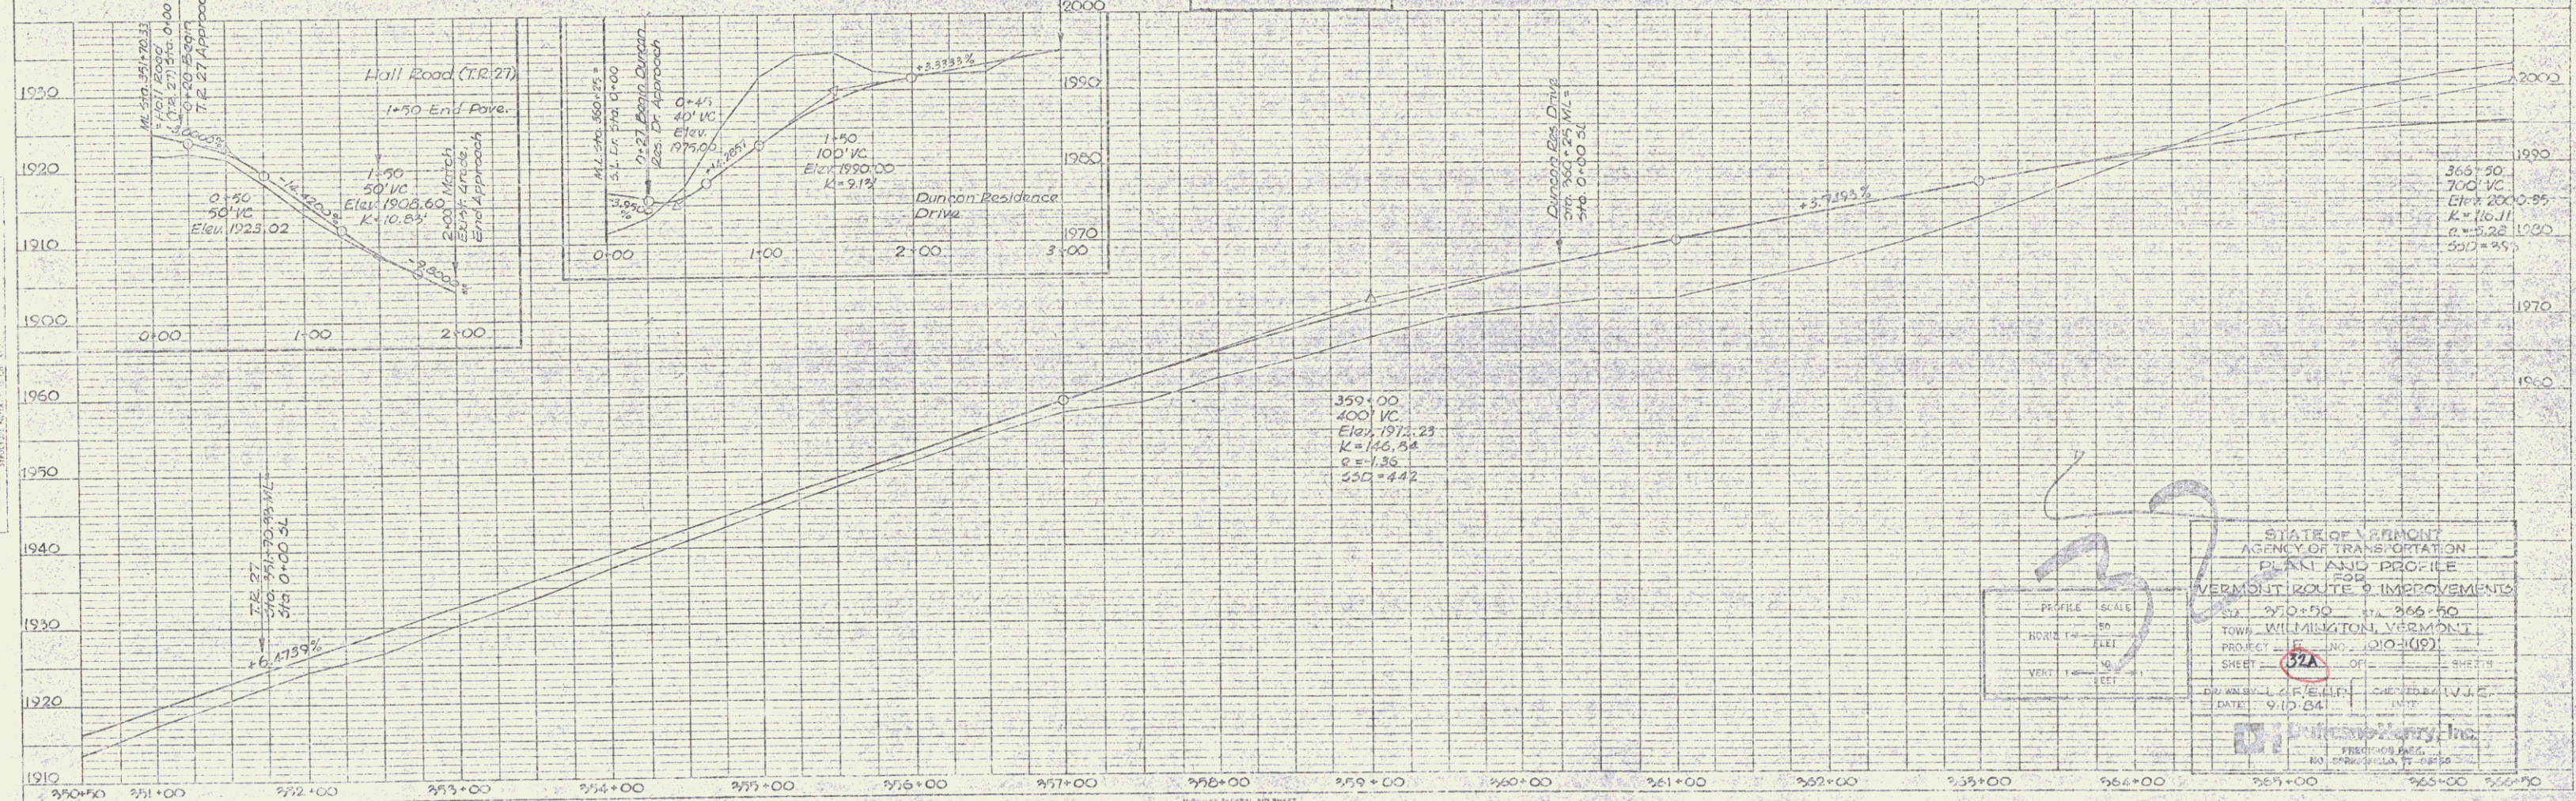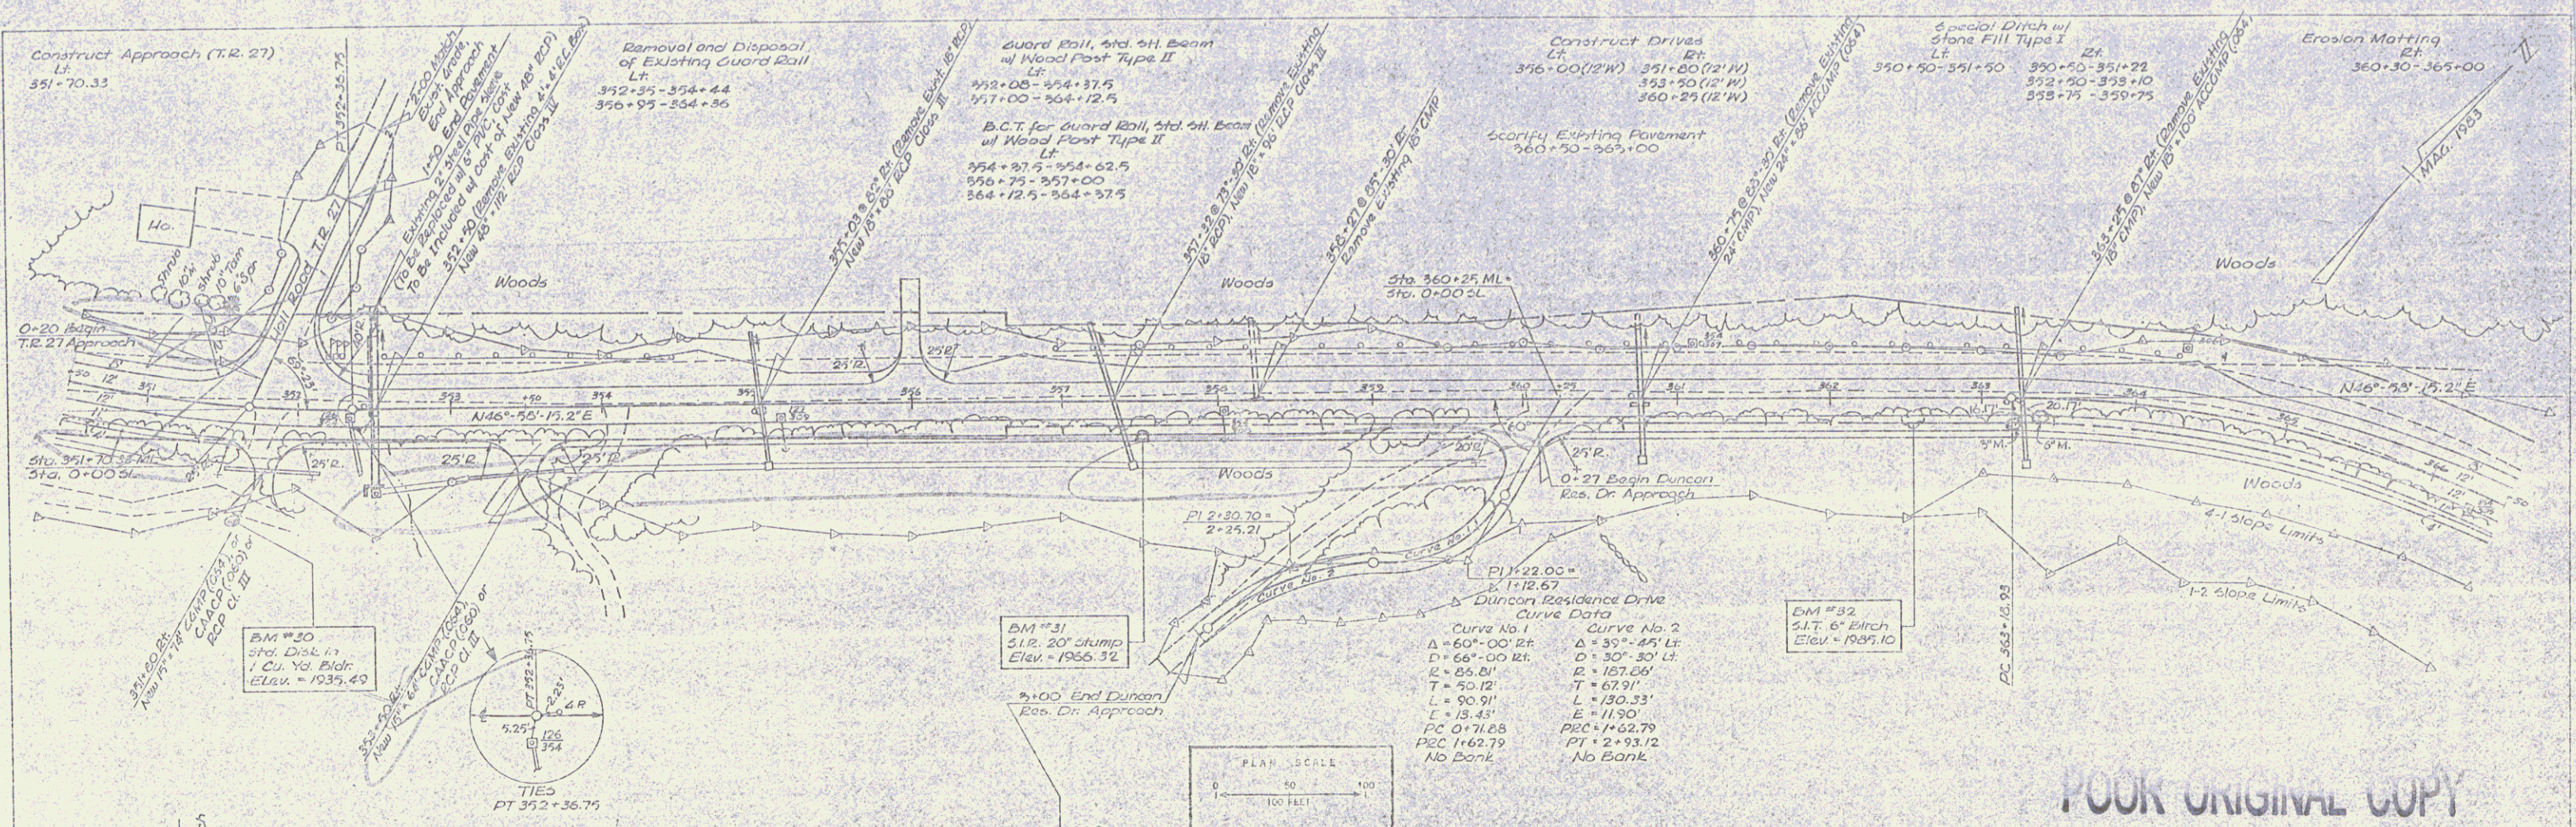

STATE OF VERMONT
 AGENCY OF TRANSPORTATION
 PLAN AND PROFILE
 VERMONT ROUTE 9 IMPROVEMENTS
 STA. 350+00 TO 365+00
 TOWN: WILLIAMSTON, VERMONT
 PROJECT: 100-100-000-000
 SHEET: 32A OF 32
 DATE: 9/10/84
 CHECKED BY: J. J. ELLIS
 DESIGNED BY: J. J. ELLIS
 PREPARED BY: J. J. ELLIS
 800 SPRINGFIELD ST., SUITE 200
 VERMONT, VT 05401


POOR ORIGINAL COPY

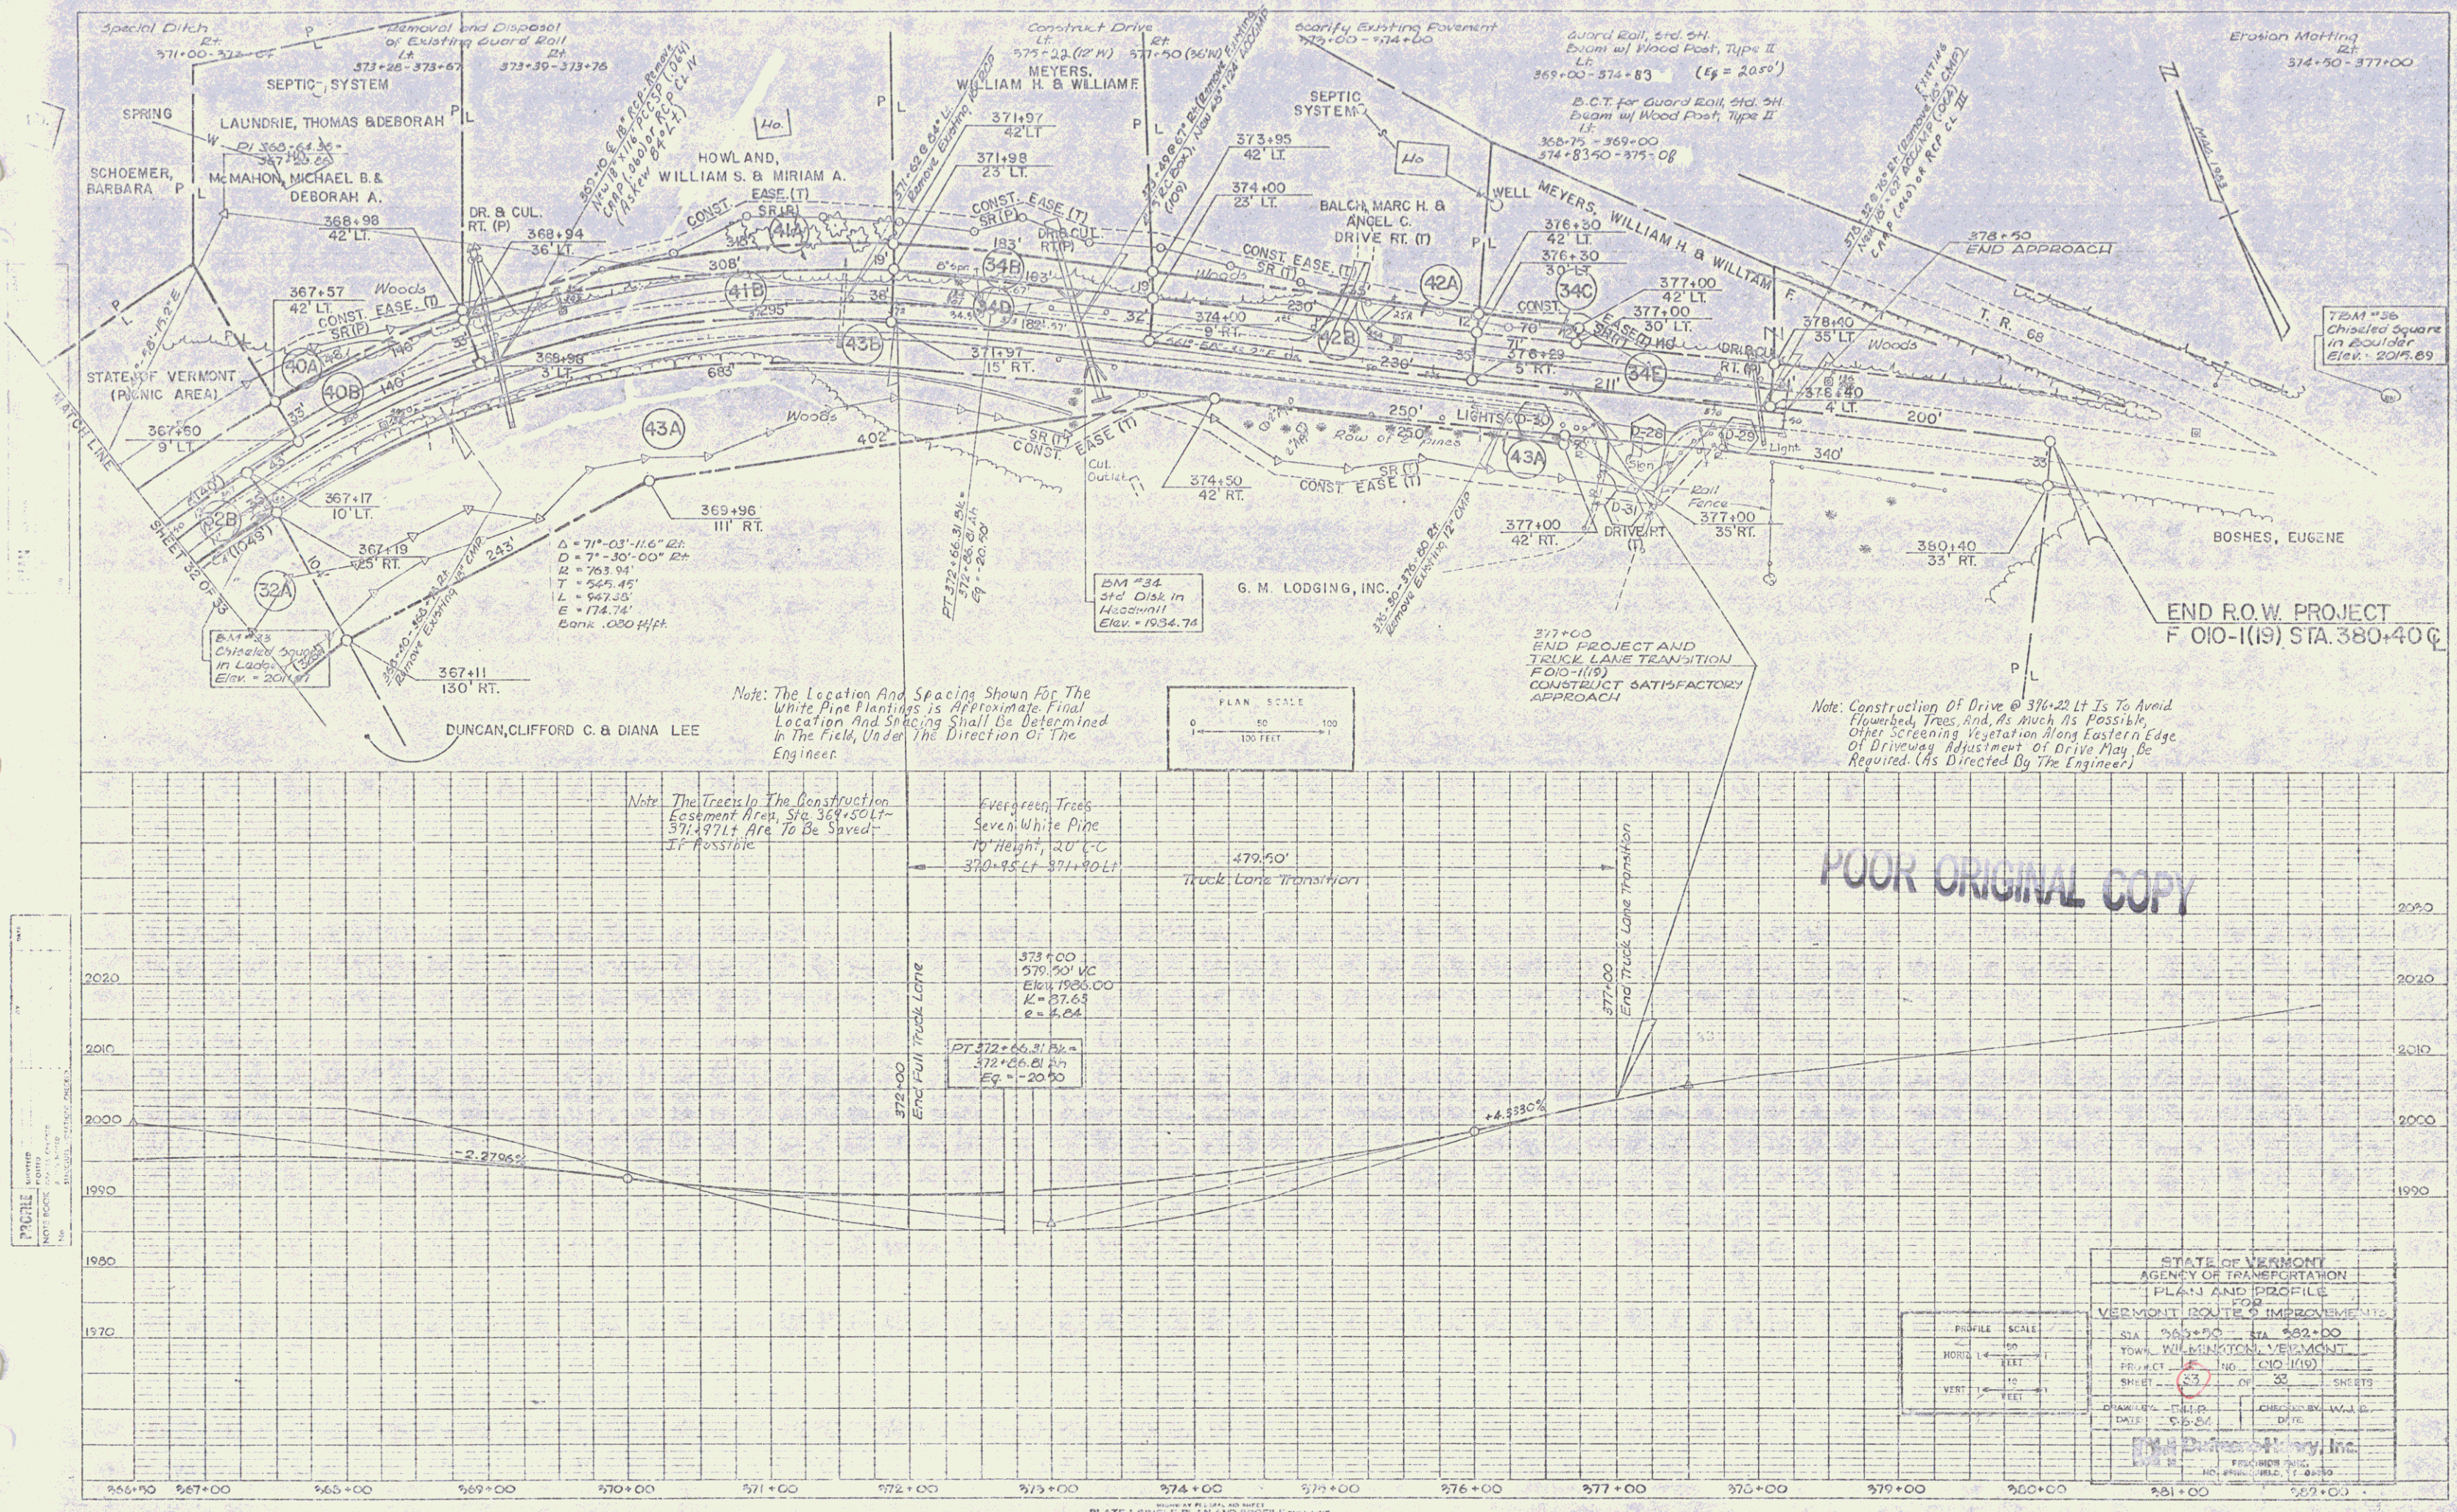

PROFILE
VERTICAL
ELEVATION
FEET
1970
1980
1990
2000
2010
2020

STATE OF VERMONT AGENCY OF TRANSPORTATION PLAN AND PROFILE FOR VERMONT ROUTE 2 IMPROVEMENTS	
STA 365+00	STA 382+00
TOWN OF WILKINSON, VERMONT	
PROJECT NO. 100-11(19)	NO. 100-11(19)
SHEET 33	OF 33
DATE 5-15-84	CHECKED BY W.J.S. DATE
DESIGNED BY W.J.S. DATE 5-15-84	
DRAWN BY W.J.S. DATE 5-15-84	

PLATE 1-SINGLE PLAN AND PROFILE-FULL LINE

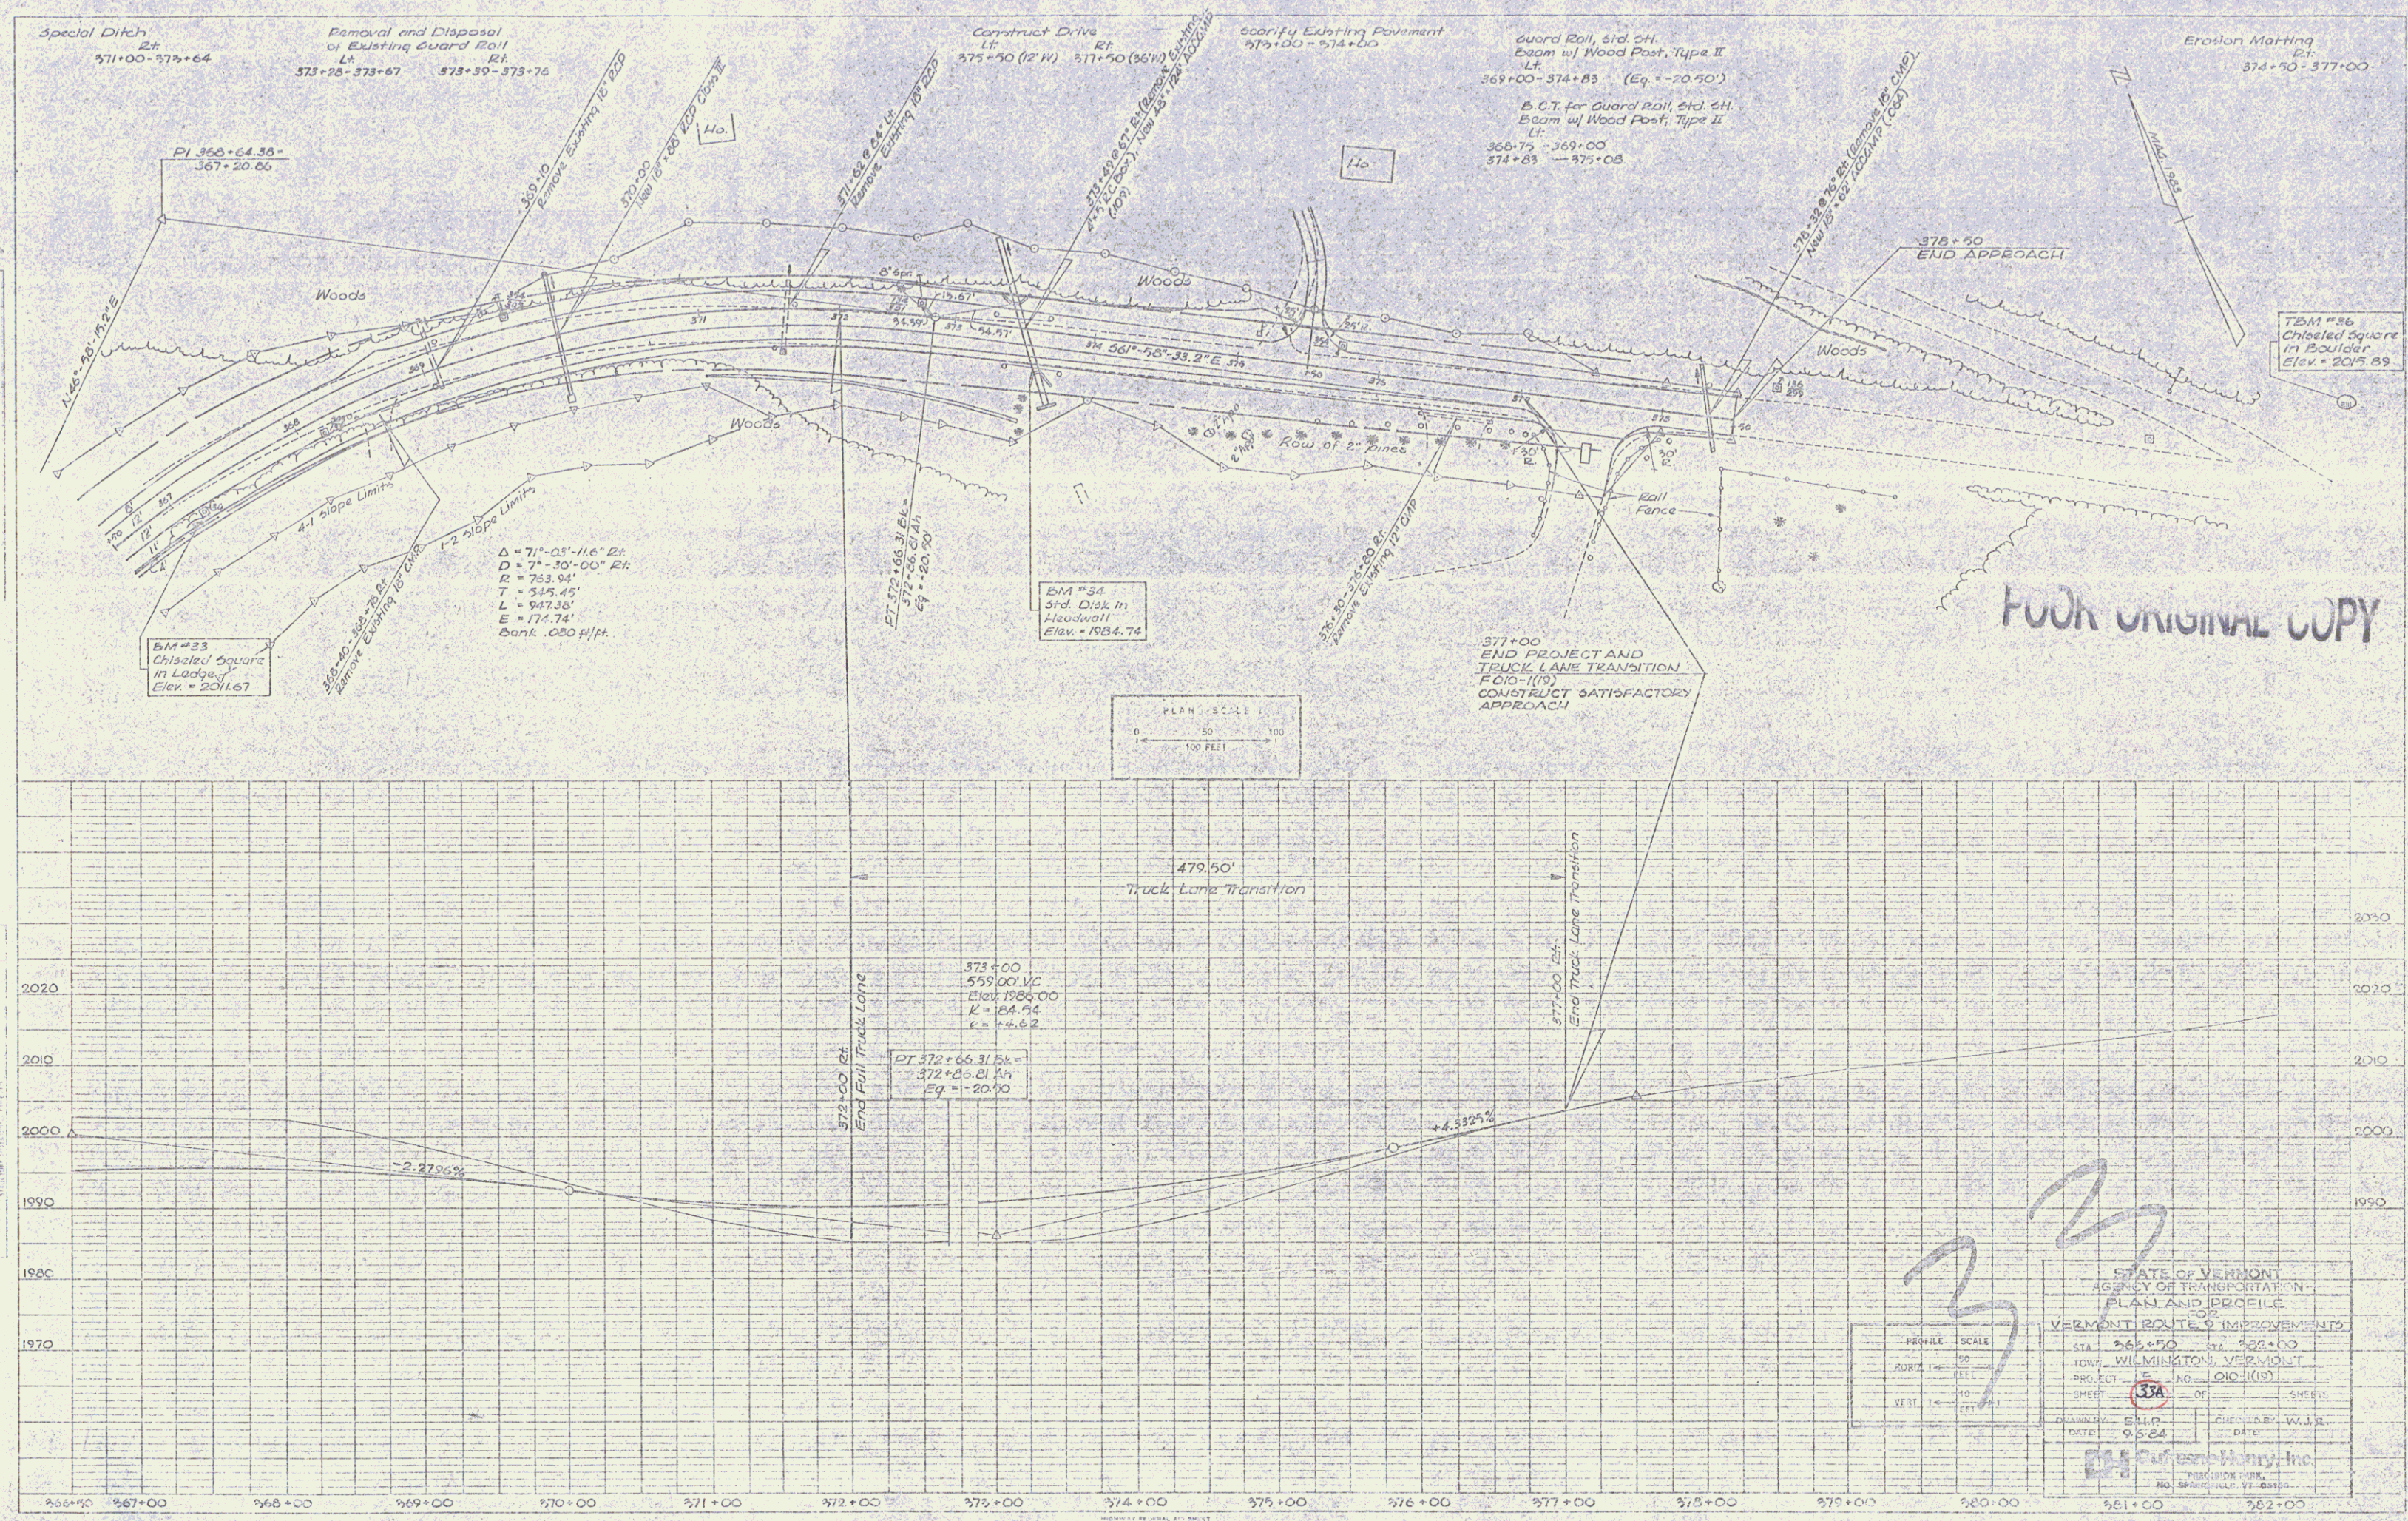

FOUR ORIGINAL COPY