

INDEX

NO.	TITLE	SHEET
1	GENERAL NOTES	1
2	PLAN VIEW	2
3	SECTIONAL VIEW	3
4	PROPOSED IMPROVEMENT	4
5	CONSTRUCTION PLANS	5
6	RIGHT-OF-WAY	6
7	ADJUSTED GRADE	7
8	PROPOSED IMPROVEMENT	8
9	CONSTRUCTION PLANS	9
10	RIGHT-OF-WAY	10
11	ADJUSTED GRADE	11
12	PROPOSED IMPROVEMENT	12
13	CONSTRUCTION PLANS	13
14	RIGHT-OF-WAY	14
15	ADJUSTED GRADE	15
16	PROPOSED IMPROVEMENT	16
17	CONSTRUCTION PLANS	17
18	RIGHT-OF-WAY	18
19	ADJUSTED GRADE	19
20	PROPOSED IMPROVEMENT	20
21	CONSTRUCTION PLANS	21
22	RIGHT-OF-WAY	22
23	ADJUSTED GRADE	23
24	PROPOSED IMPROVEMENT	24
25	CONSTRUCTION PLANS	25
26	RIGHT-OF-WAY	26
27	ADJUSTED GRADE	27
28	PROPOSED IMPROVEMENT	28
29	CONSTRUCTION PLANS	29
30	RIGHT-OF-WAY	30
31	ADJUSTED GRADE	31
32	PROPOSED IMPROVEMENT	32
33	CONSTRUCTION PLANS	33
34	RIGHT-OF-WAY	34
35	ADJUSTED GRADE	35
36	PROPOSED IMPROVEMENT	36
37	CONSTRUCTION PLANS	37
38	RIGHT-OF-WAY	38
39	ADJUSTED GRADE	39
40	PROPOSED IMPROVEMENT	40
41	CONSTRUCTION PLANS	41
42	RIGHT-OF-WAY	42
43	ADJUSTED GRADE	43
44	PROPOSED IMPROVEMENT	44
45	CONSTRUCTION PLANS	45
46	RIGHT-OF-WAY	46
47	ADJUSTED GRADE	47
48	PROPOSED IMPROVEMENT	48
49	CONSTRUCTION PLANS	49
50	RIGHT-OF-WAY	50
51	ADJUSTED GRADE	51
52	PROPOSED IMPROVEMENT	52
53	CONSTRUCTION PLANS	53
54	RIGHT-OF-WAY	54
55	ADJUSTED GRADE	55
56	PROPOSED IMPROVEMENT	56
57	CONSTRUCTION PLANS	57
58	RIGHT-OF-WAY	58
59	ADJUSTED GRADE	59
60	PROPOSED IMPROVEMENT	60
61	CONSTRUCTION PLANS	61
62	RIGHT-OF-WAY	62
63	ADJUSTED GRADE	63
64	PROPOSED IMPROVEMENT	64
65	CONSTRUCTION PLANS	65
66	RIGHT-OF-WAY	66
67	ADJUSTED GRADE	67
68	PROPOSED IMPROVEMENT	68
69	CONSTRUCTION PLANS	69
70	RIGHT-OF-WAY	70
71	ADJUSTED GRADE	71
72	PROPOSED IMPROVEMENT	72
73	CONSTRUCTION PLANS	73
74	RIGHT-OF-WAY	74
75	ADJUSTED GRADE	75
76	PROPOSED IMPROVEMENT	76
77	CONSTRUCTION PLANS	77
78	RIGHT-OF-WAY	78
79	ADJUSTED GRADE	79
80	PROPOSED IMPROVEMENT	80
81	CONSTRUCTION PLANS	81
82	RIGHT-OF-WAY	82
83	ADJUSTED GRADE	83
84	PROPOSED IMPROVEMENT	84
85	CONSTRUCTION PLANS	85
86	RIGHT-OF-WAY	86
87	ADJUSTED GRADE	87
88	PROPOSED IMPROVEMENT	88
89	CONSTRUCTION PLANS	89
90	RIGHT-OF-WAY	90
91	ADJUSTED GRADE	91
92	PROPOSED IMPROVEMENT	92
93	CONSTRUCTION PLANS	93
94	RIGHT-OF-WAY	94
95	ADJUSTED GRADE	95
96	PROPOSED IMPROVEMENT	96
97	CONSTRUCTION PLANS	97
98	RIGHT-OF-WAY	98
99	ADJUSTED GRADE	99
100	PROPOSED IMPROVEMENT	100

RT 113 IN SPRINGFIELD TO EXIT 9 IN HARTLAND
STA. 322+50

STATE OF VERMONT
DEPARTMENT OF HIGHWAYS
Proposed Improvement

Interstate Route I 91
TOWNS OF SPRINGFIELD-WEATHERSFIELD
COUNTY OF WINDSOR Pin# 99R048


PROJECT 191-1(80)-CONTRACT NO. 1
BEGINNING AT A POINT 1.927 MILES SOUTHERLY OF THE SPRINGFIELD-WEATHERSFIELD TOWN LINE AND EXTENDING NORTHERLY 3.446 MILES.

LENGTH OF ROADWAY 16,497.51 FEET = 3.125 MILES
LENGTH OF BRIDGES 122.68 FEET = 0.023 MILE
LENGTH OF PROJECT 16,620.19 FEET = 3.148 MILES

DESIGN	DESIGNATION
DESIGN	191-1(80)
CONTRACT	191-1(80)
STAGE	1

CONTRACTOR S.V. ROSS CONST. CO. INC. 1000 E. 10TH ST. CHICAGO, ILL. 60605 TELEPHONE 312-312-1111	CONTRACT DATED APRIL 1980 STARTED APRIL 1980 COMPLETED MAY 1980 ACCEPTED MAY 1980
---	--

CONTRACT NO. 191-1(80)-CONTRACT NO. 1
TOWNS OF SPRINGFIELD-WEATHERSFIELD
COUNTY OF WINDSOR
PIN# 99R048
PROJECT 191-1(80)-CONTRACT NO. 1
BEGINNING AT A POINT 1.927 MILES SOUTHERLY OF THE SPRINGFIELD-WEATHERSFIELD TOWN LINE AND EXTENDING NORTHERLY 3.446 MILES.

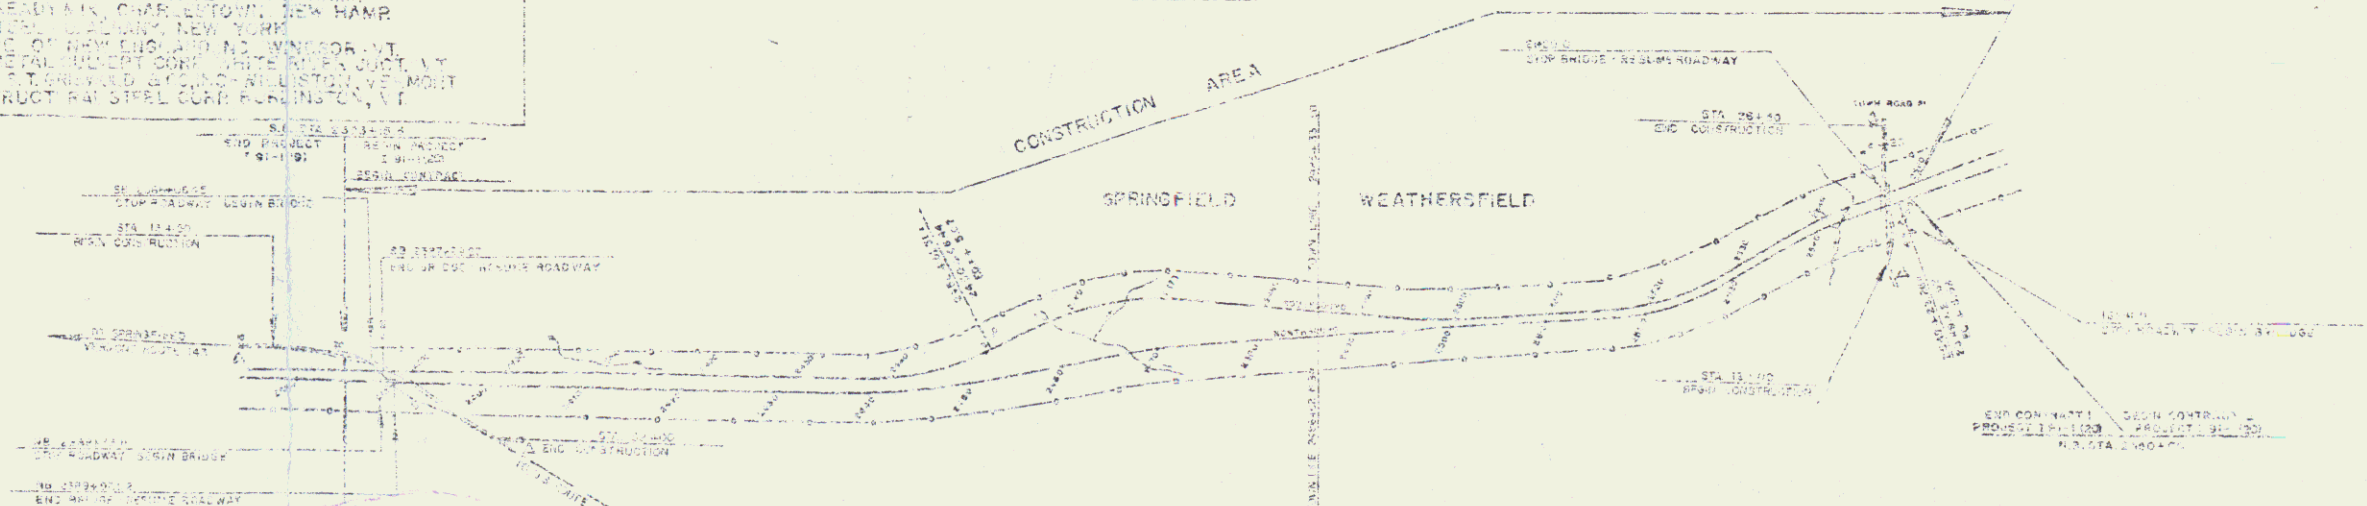

STATION	DESCRIPTION
322+50	START OF PROJECT
323+00	CROSSING OF SPRINGFIELD RIVER
323+50	CROSSING OF SPRINGFIELD RIVER
324+00	CROSSING OF SPRINGFIELD RIVER
324+50	CROSSING OF SPRINGFIELD RIVER
325+00	CROSSING OF SPRINGFIELD RIVER
325+50	CROSSING OF SPRINGFIELD RIVER
326+00	END OF PROJECT

RIGHT-OF-WAY
and Construction Plans


POOR ORIGINAL COPY

THIS PLAN IS TO BE USED FOR THE PURPOSES OF THE VERMONT DEPARTMENT OF HIGHWAYS. IT IS NOT TO BE USED FOR ANY OTHER PURPOSES. THE VERMONT DEPARTMENT OF HIGHWAYS IS NOT RESPONSIBLE FOR ANY ERRORS OR OMISSIONS IN THIS PLAN. THE USER OF THIS PLAN IS TO BE RESPONSIBLE FOR ANY ERRORS OR OMISSIONS IN THIS PLAN.

DEPARTMENT OF HIGHWAYS
OFFICE OF PUBLIC RELATIONS
MP 44.90-51.74

DATE	1980	DATE	1980	DATE	1980	DATE	1980	DATE	1980
1980	1980	1980	1980	1980	1980	1980	1980	1980	1980

1 of 211 con

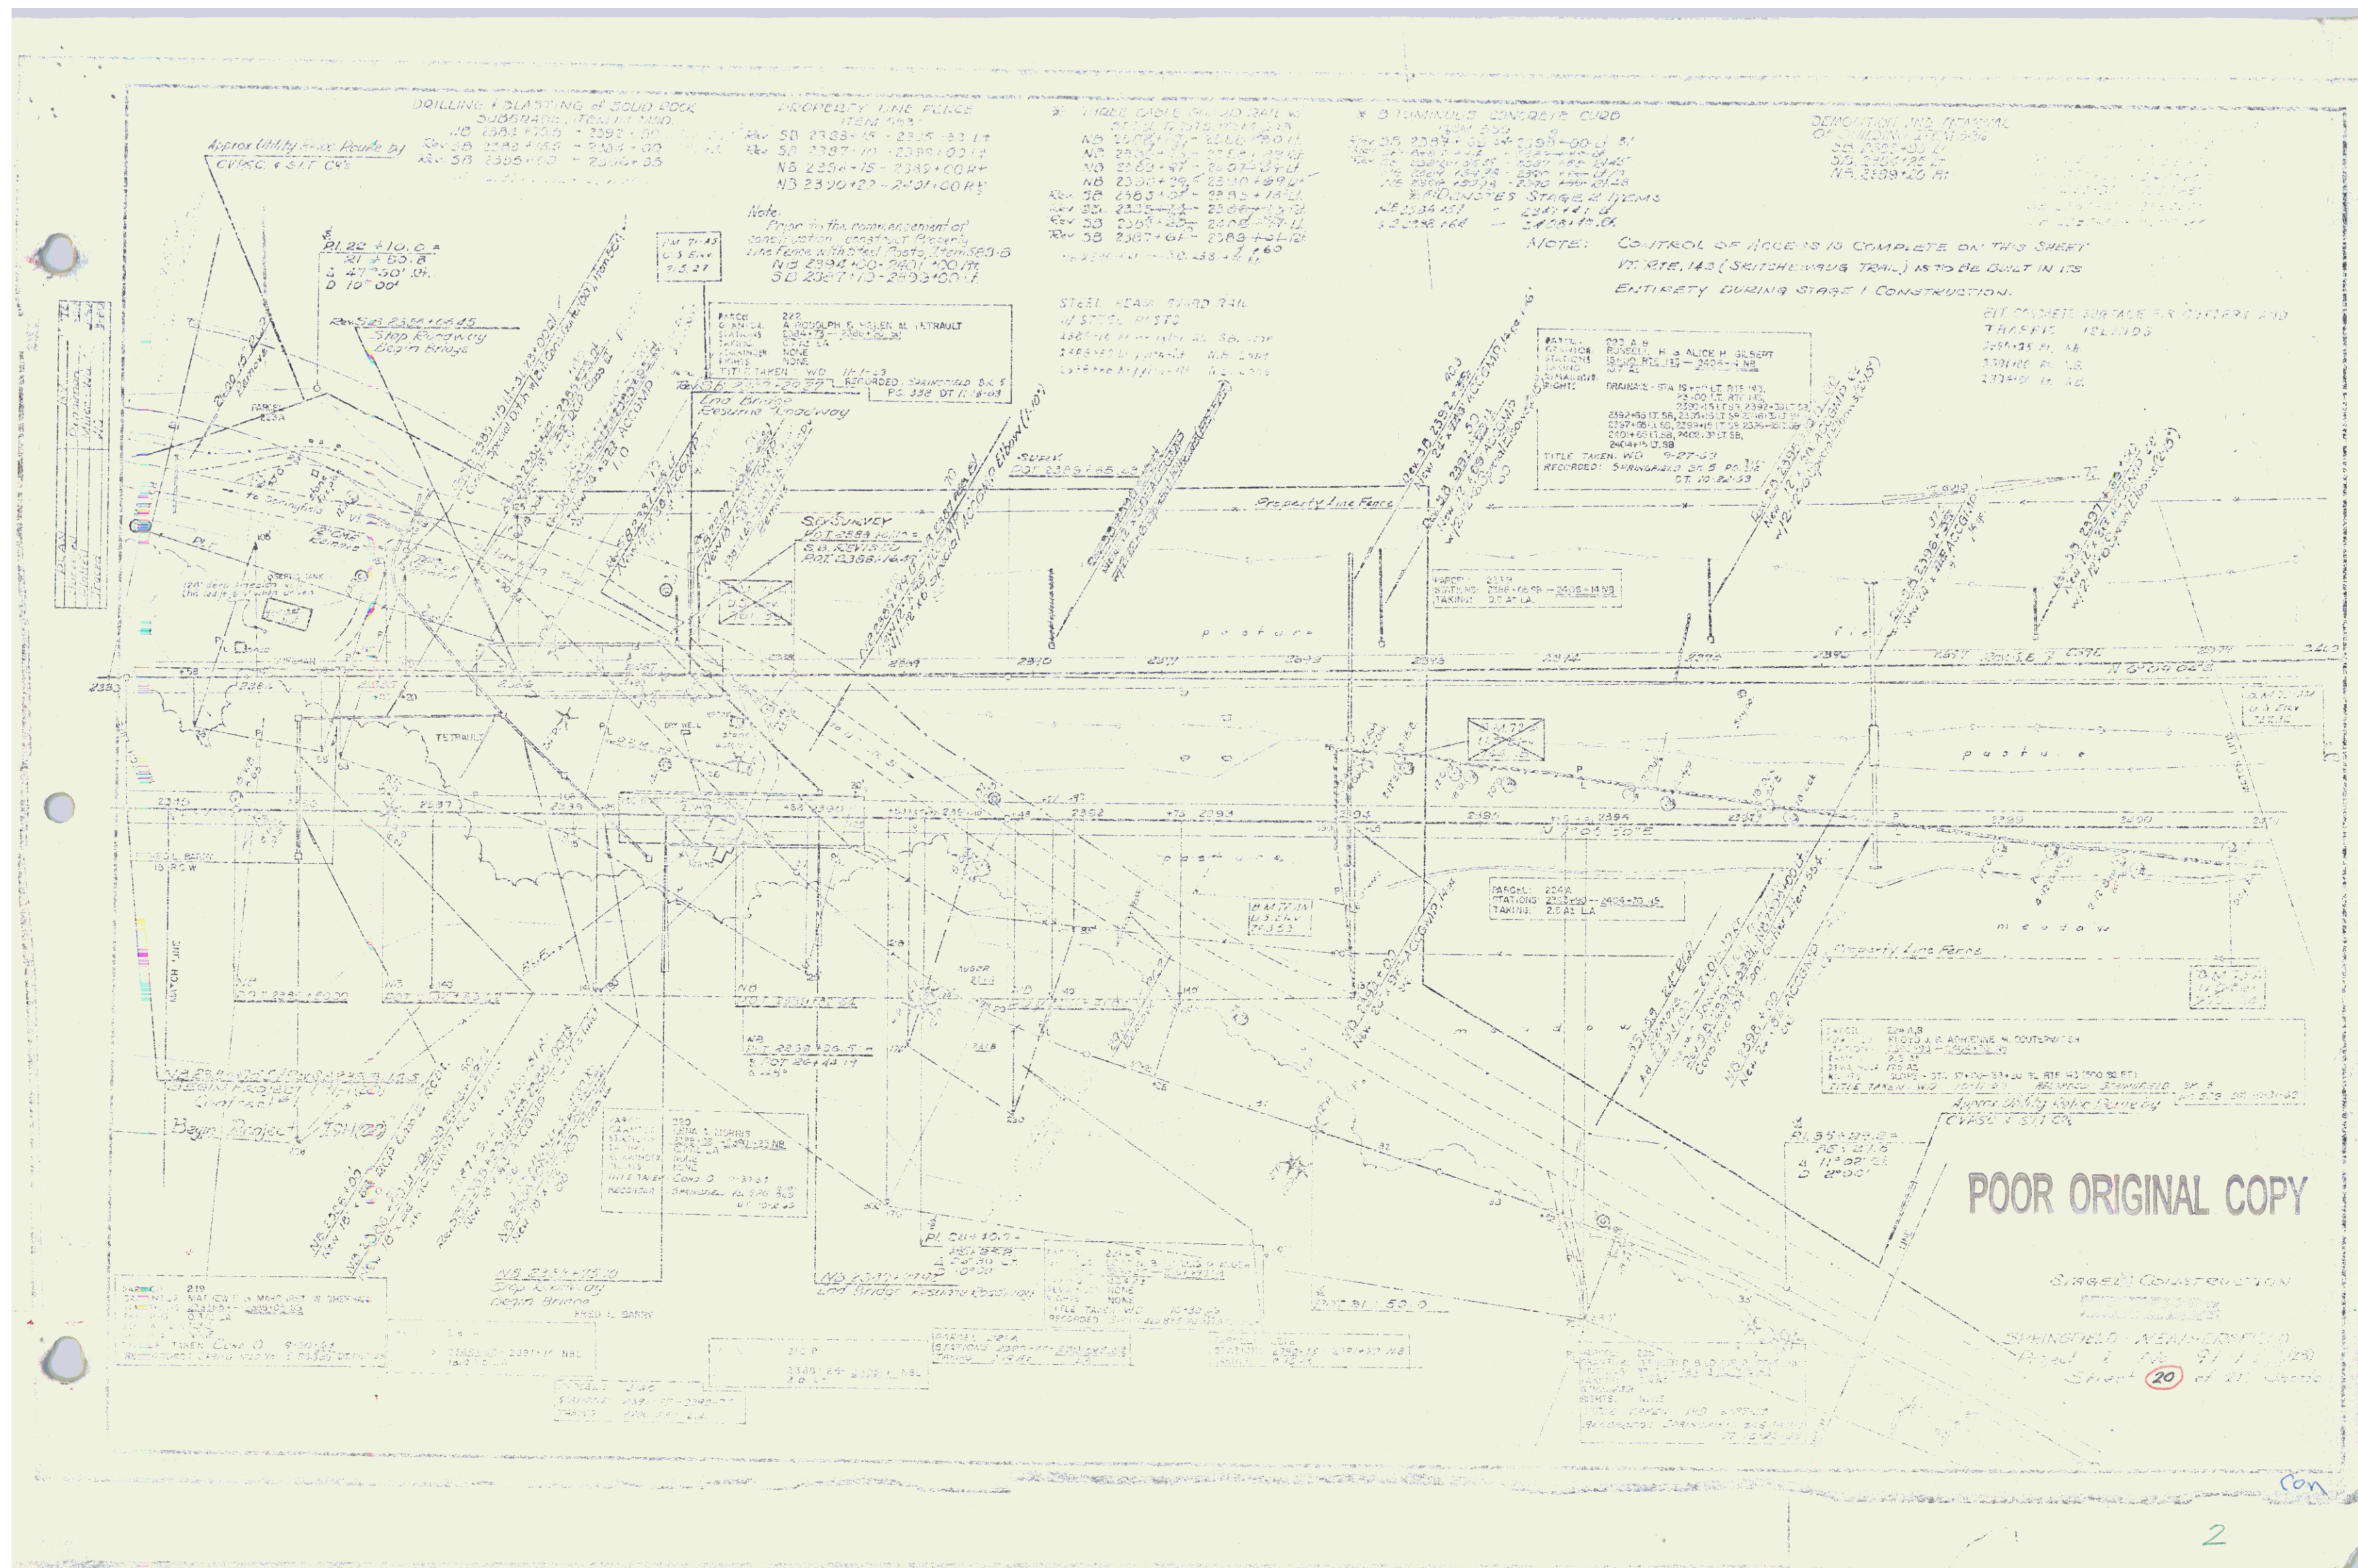

4


DRILLING & BLASTING of SOLID
ROCK SUBGRADE, ITEM 114, MOD
NB 2435+00 - 2436+50
NB 2443+00 - 2449+00
Rev SB 2444+50 - 2447+00

PROPERTY LINE FENCE
ITEM 583
Rev SB 2431+00 - 2447+00 LT
NB 2442+00 - 2449+00 RT

Note:
Prior to the commencement of construction
construct Property Line Fence with Steel Posts, Item 583 B
NB 2442+00 - 2449+00 RT
SB 2431+00 - 2447+00 LT

NOTE: CONTROL OF ACCESS IS COMPLETE ON THIS SHEET

PLAN	REV	BY	DATE
DESIGNED		WJL	10-1-69
CHECKED		WJL	10-1-69
IN CHARGE		WJL	10-1-69

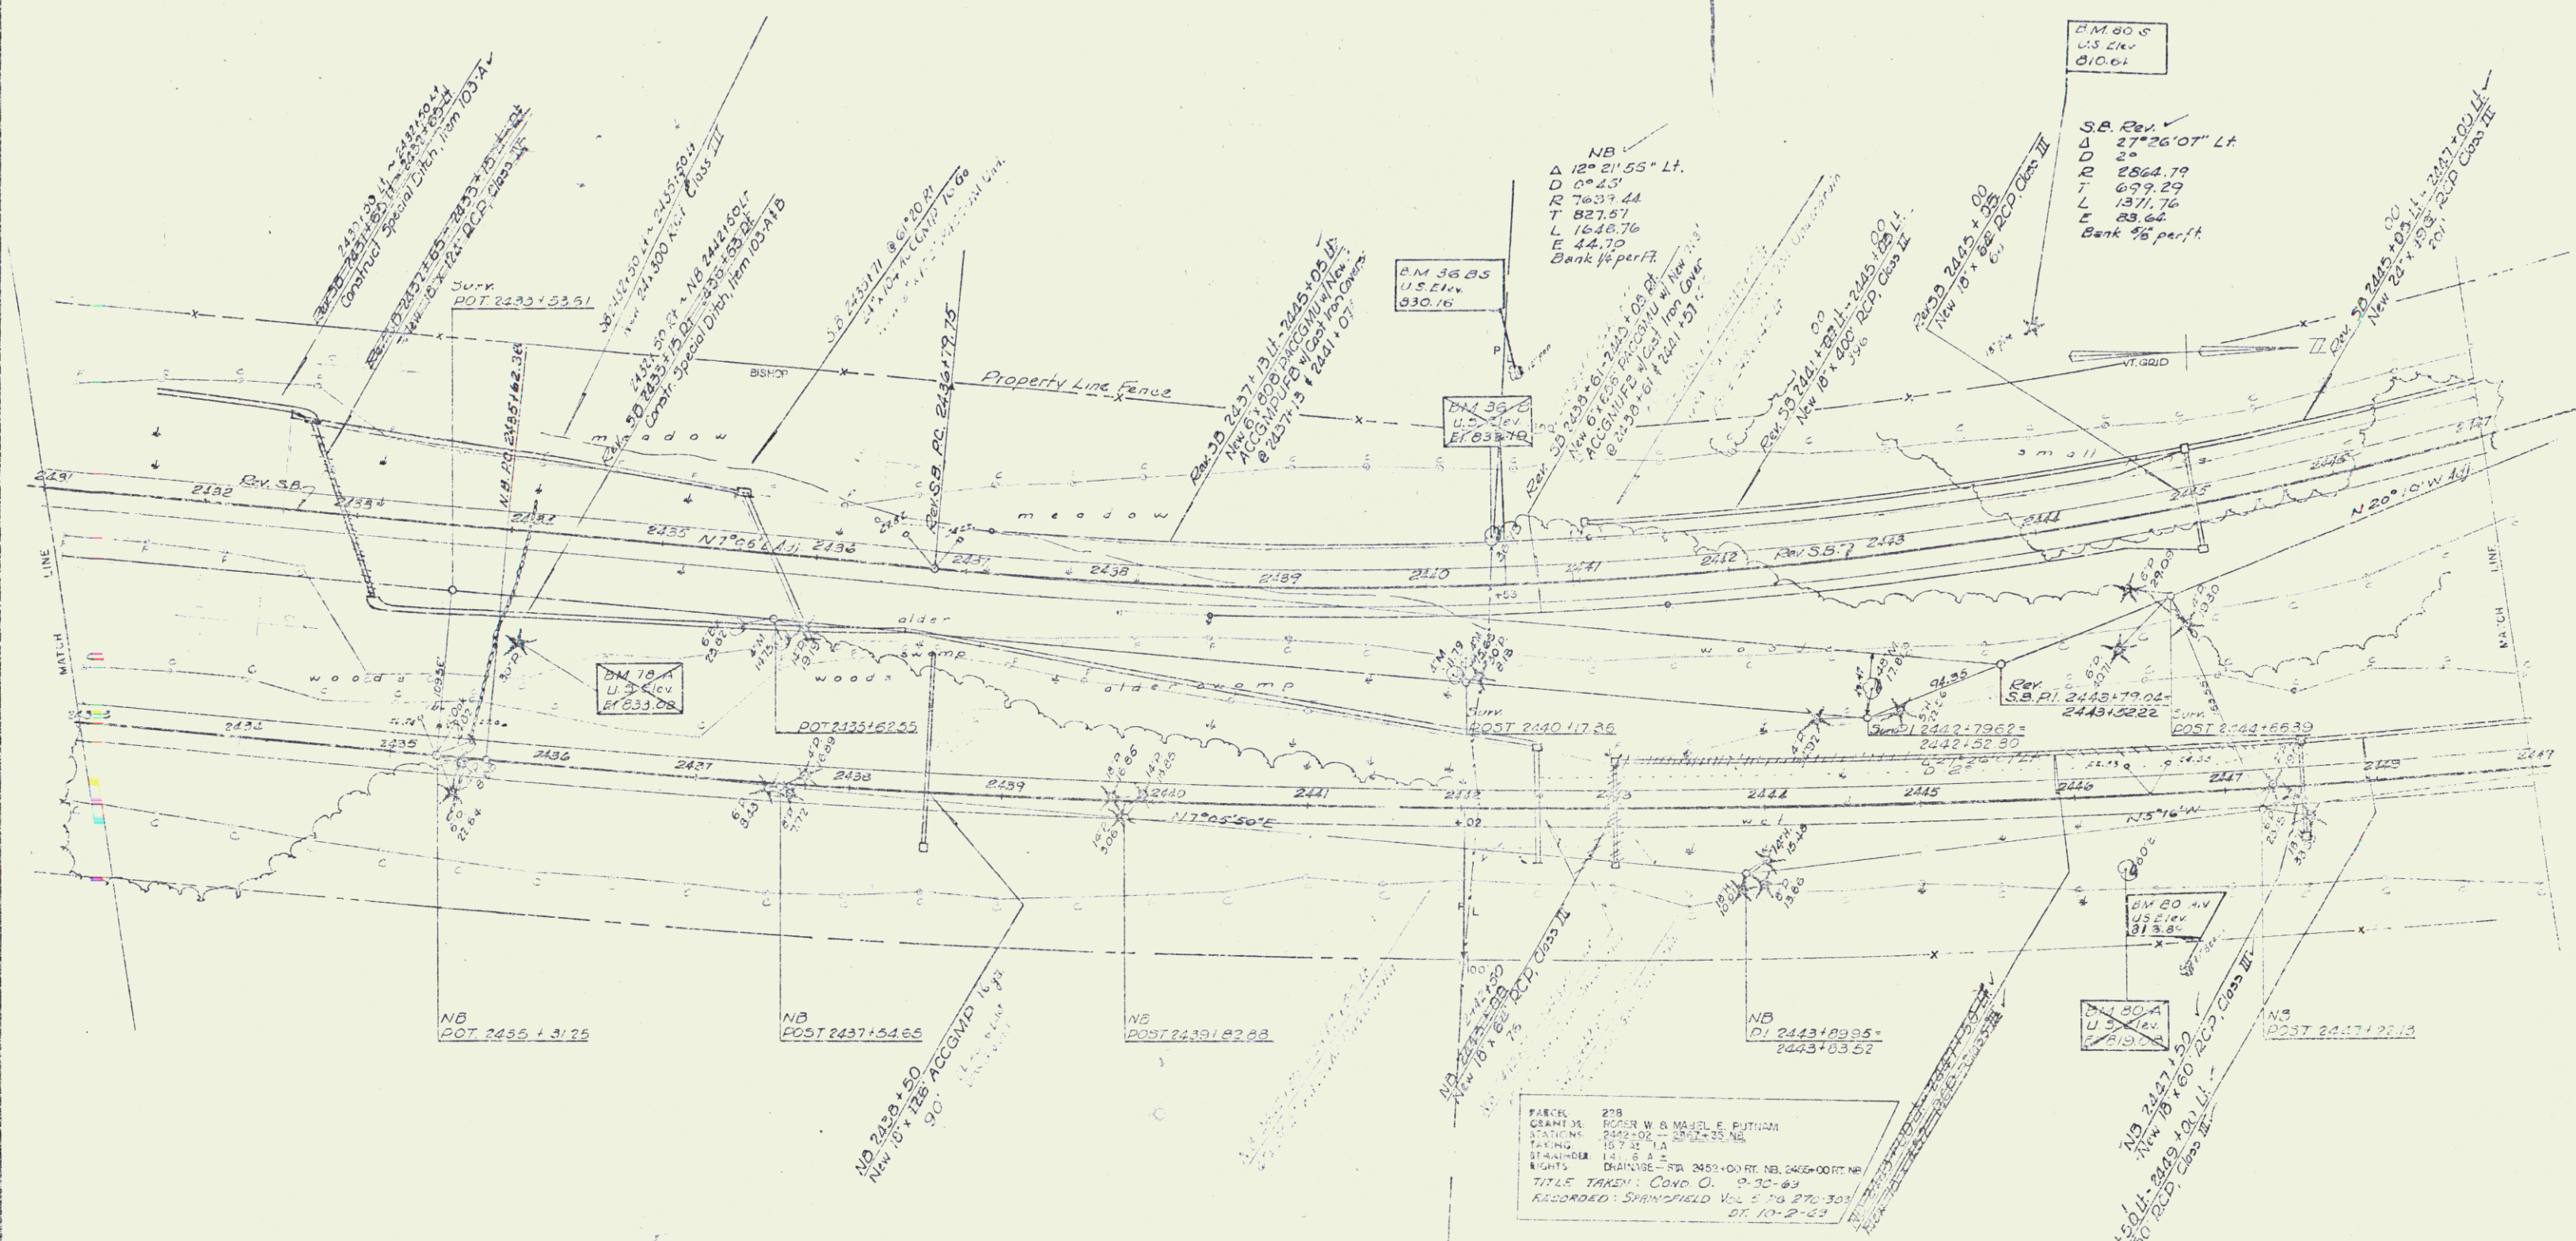


PARCEL 278
GRANT DE ROSEN W & MARIE E PUTNAM
TAKING 10 7 31 1A
STRAIGHT 11 5 2
RIGHTS DRAINAGE STA 2452+00 RT NB 2446+00 RT NB
TITLE TAKEN: COND O. 9-30-69
RECORDED: SPRINGFIELD VOL 576 P 70-303
DT 10-2-63

STAGE 1 CONSTRUCTION


SPRINGFIELD - WEATHERSFIELD
Project No 91-1 (2)
Sheet 26 of 21 Sheets

Con
5

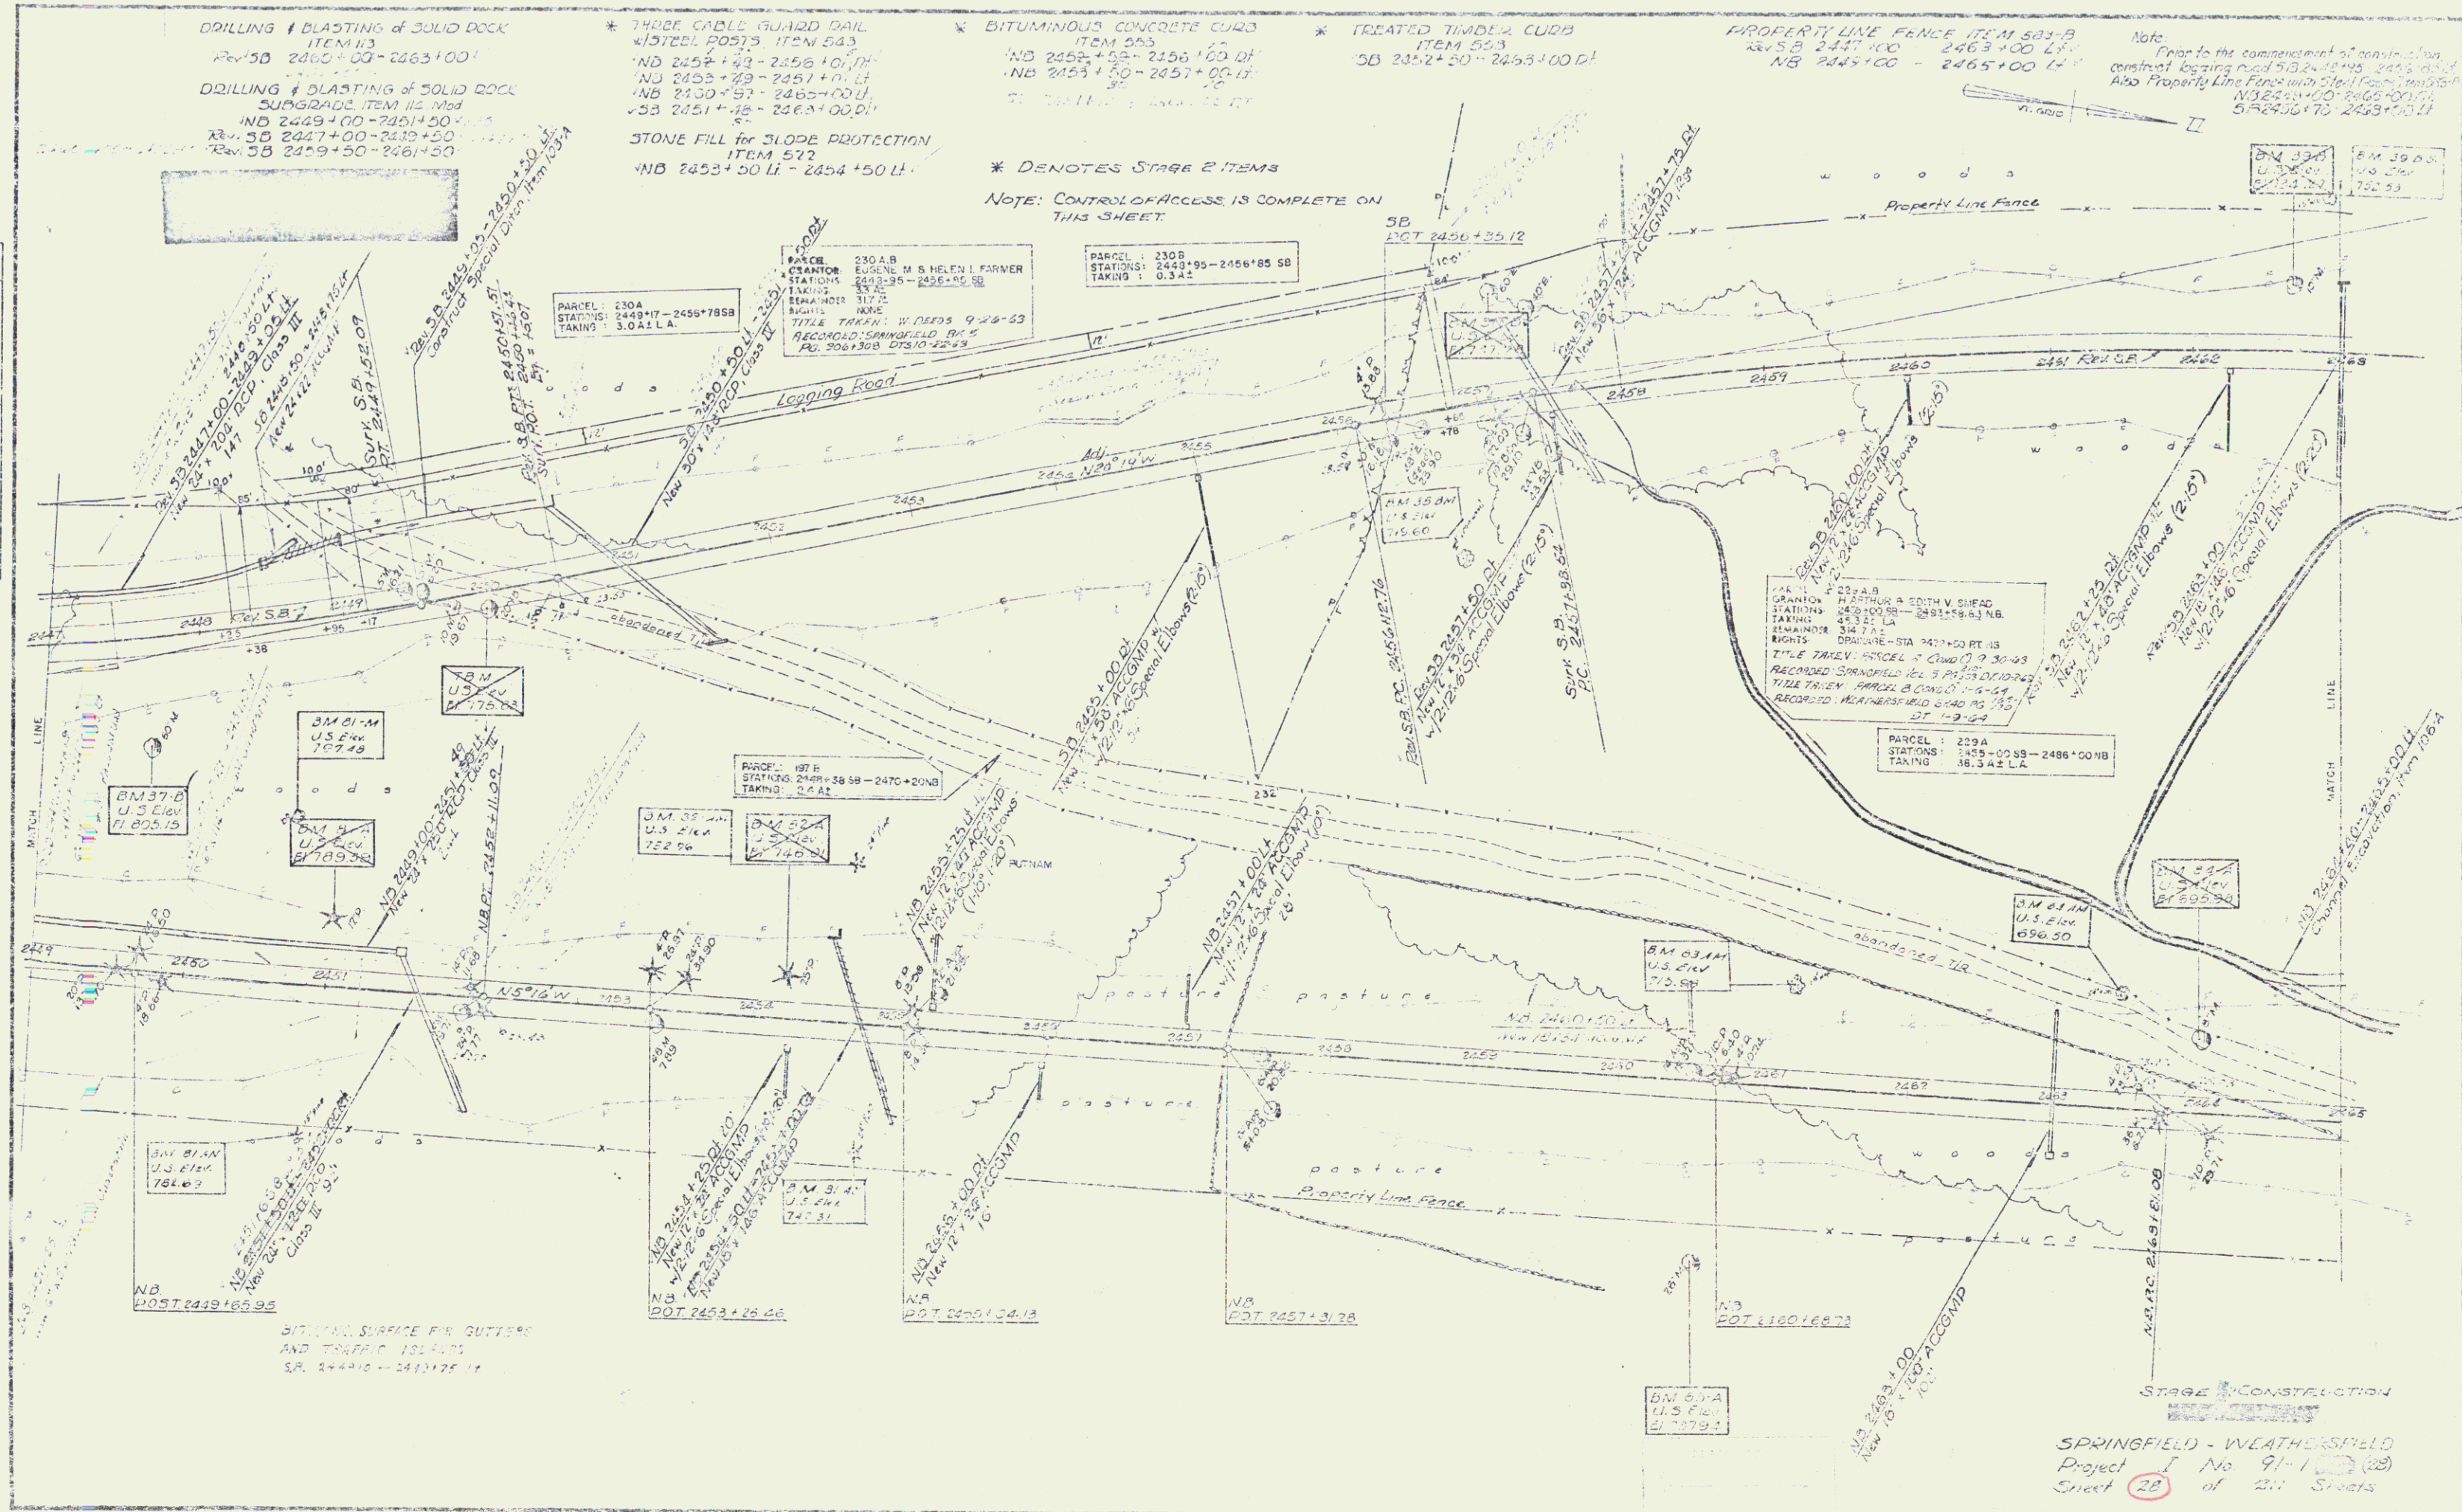

SPRINGFIELD - WEATHERSFIELD
Project I No. 91-1 (38)
Sheet 28 of 211 Sheets

PLAN
 Surveyed
 Plotted
 Project

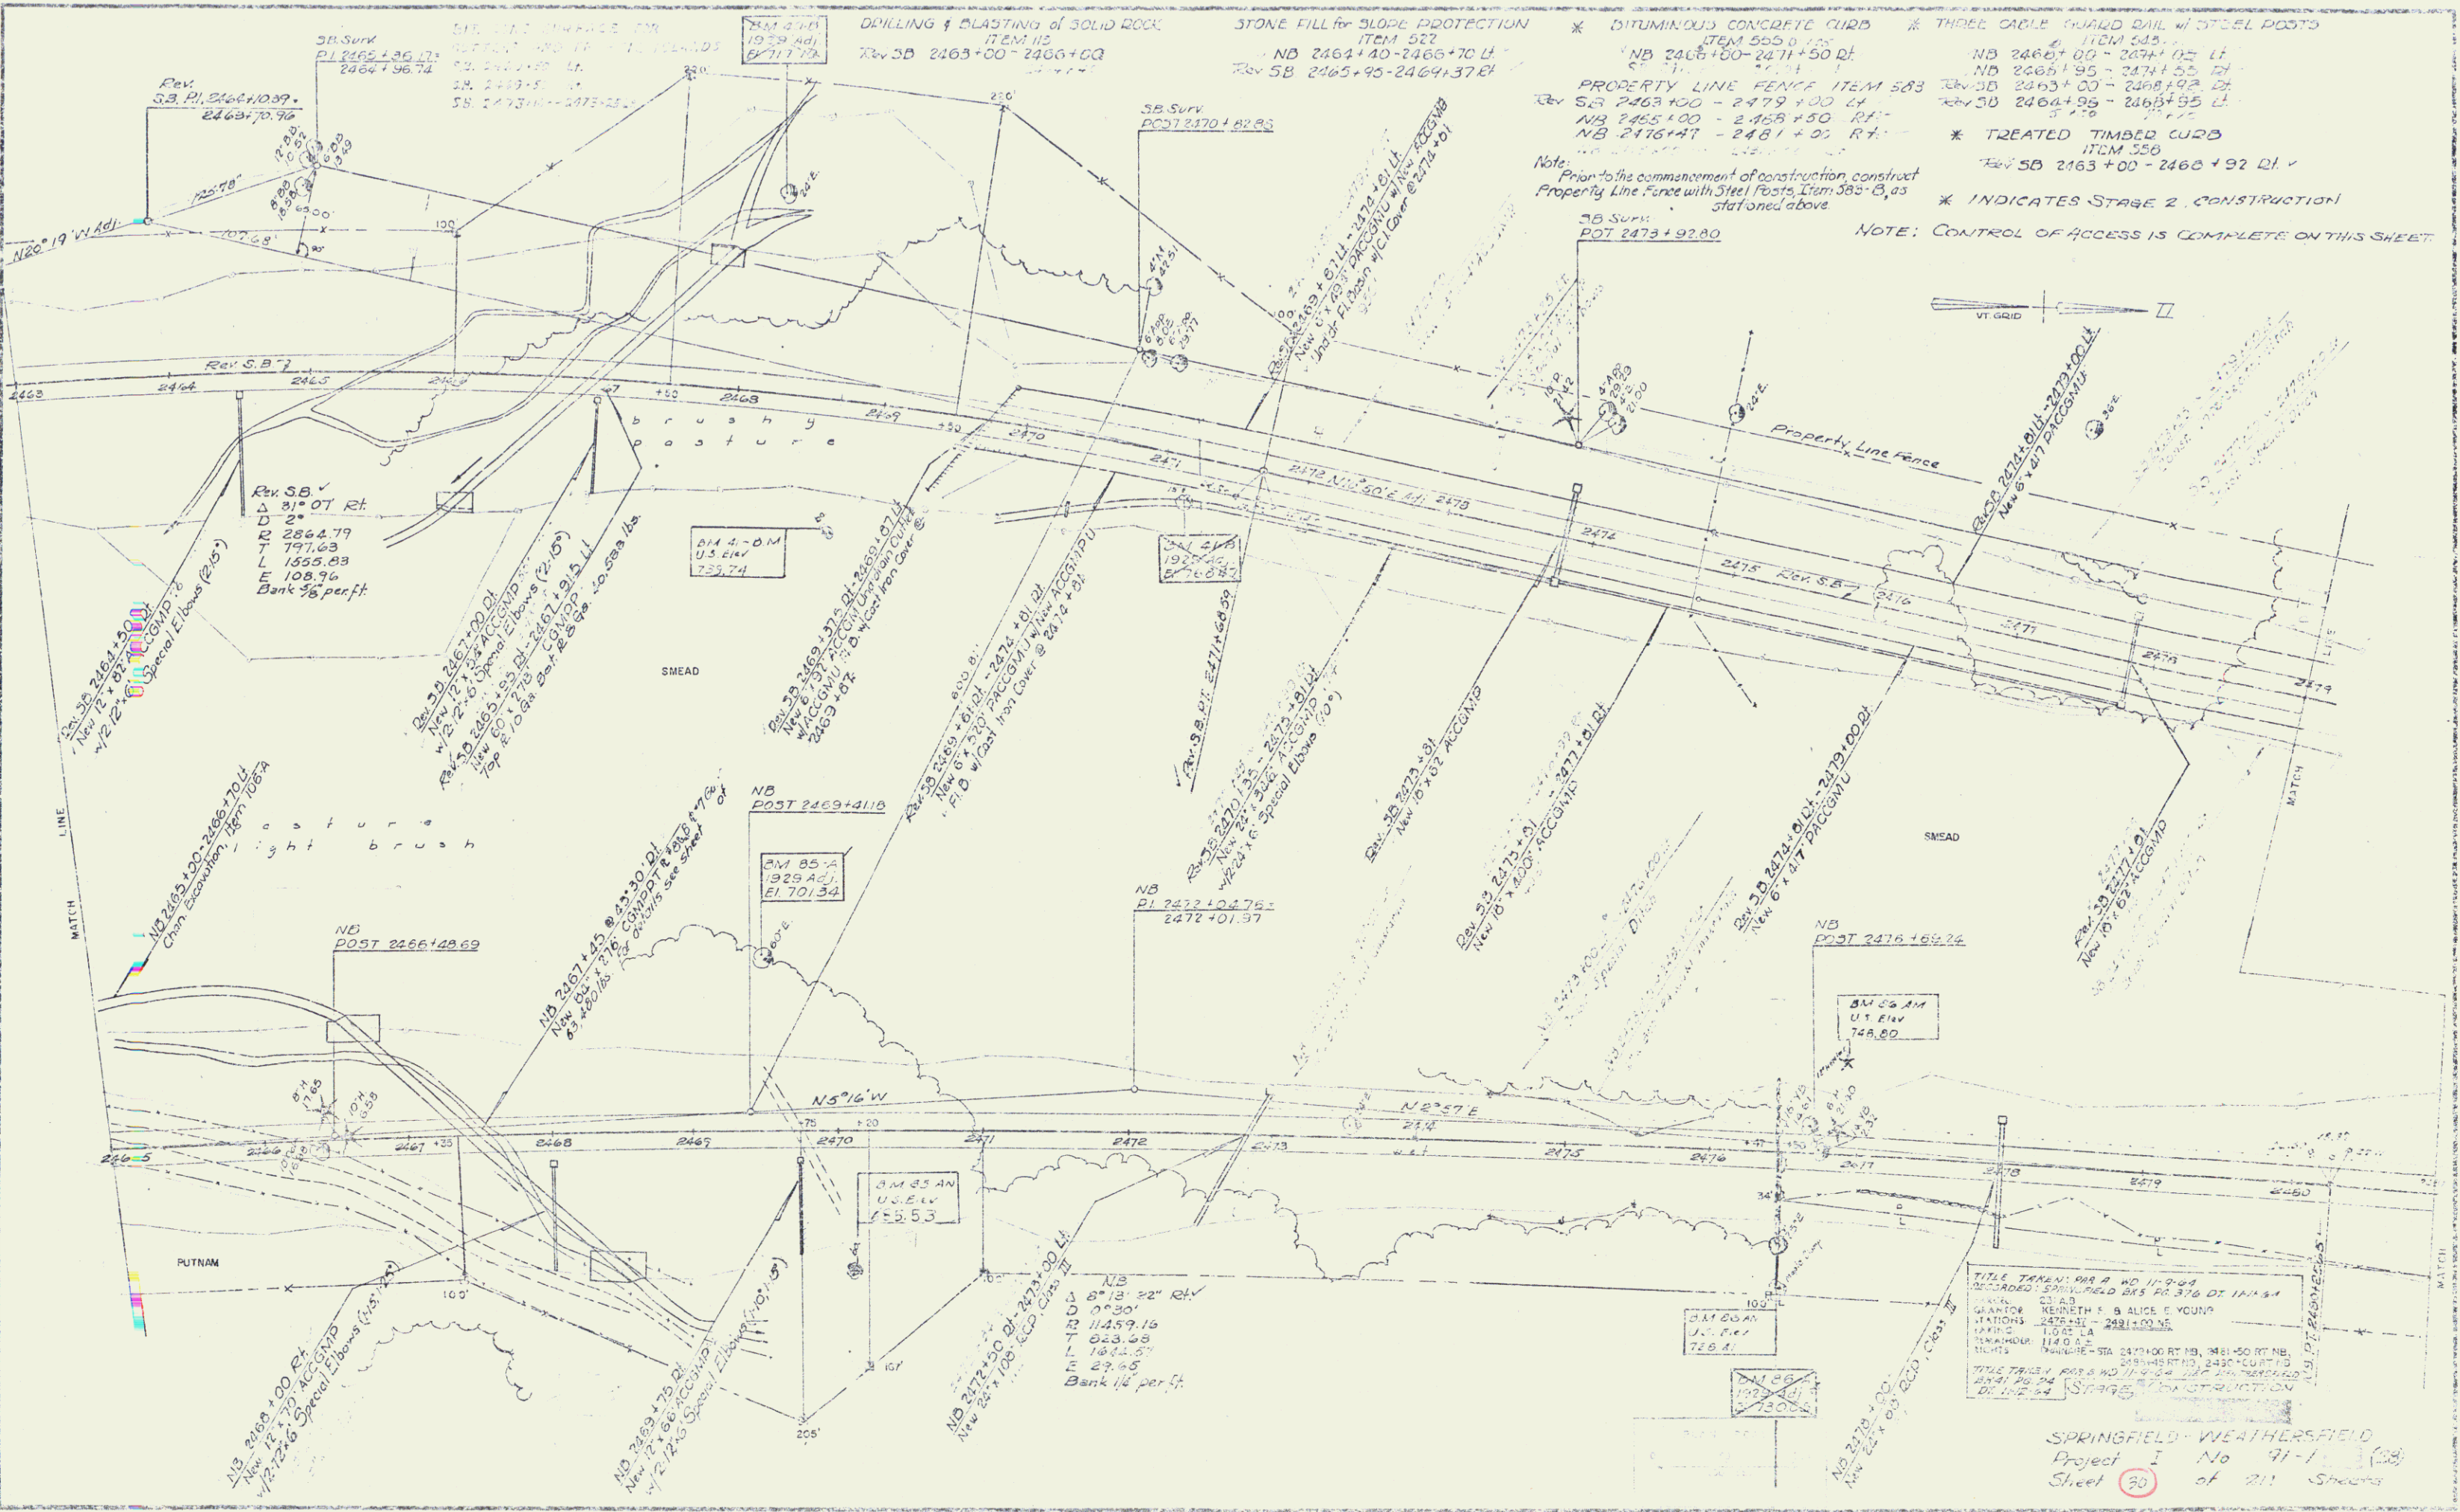


TITLE TAKEN: 999 B NO 11-9-04
 RECORDED: 5/11/05 BY REC. 376 DT 11/11/04
 GRANTEE: REINHOLD F. & ALICE E. YOUNG
 JUNCTION: 2476+00 - 2481+00 LT
 LAYING: 11/05/04
 MEASURED: 11/05/04
 TITLE TAKEN: 999 B NO 11-9-04
 RECORDED: 5/11/05 BY REC. 376 DT 11/11/04
 GRANTEE: REINHOLD F. & ALICE E. YOUNG
 JUNCTION: 2476+00 - 2481+00 LT
 LAYING: 11/05/04
 MEASURED: 11/05/04

SPRINGFIELD - WEATHERSFIELD
 Project I No 91-1 (58)
 Sheet 20 of 21 Sheets


Can
 7

PLAN	BY	Examined	DATE
Surveyed	Miller-Kid		
Plotted			
Checked			

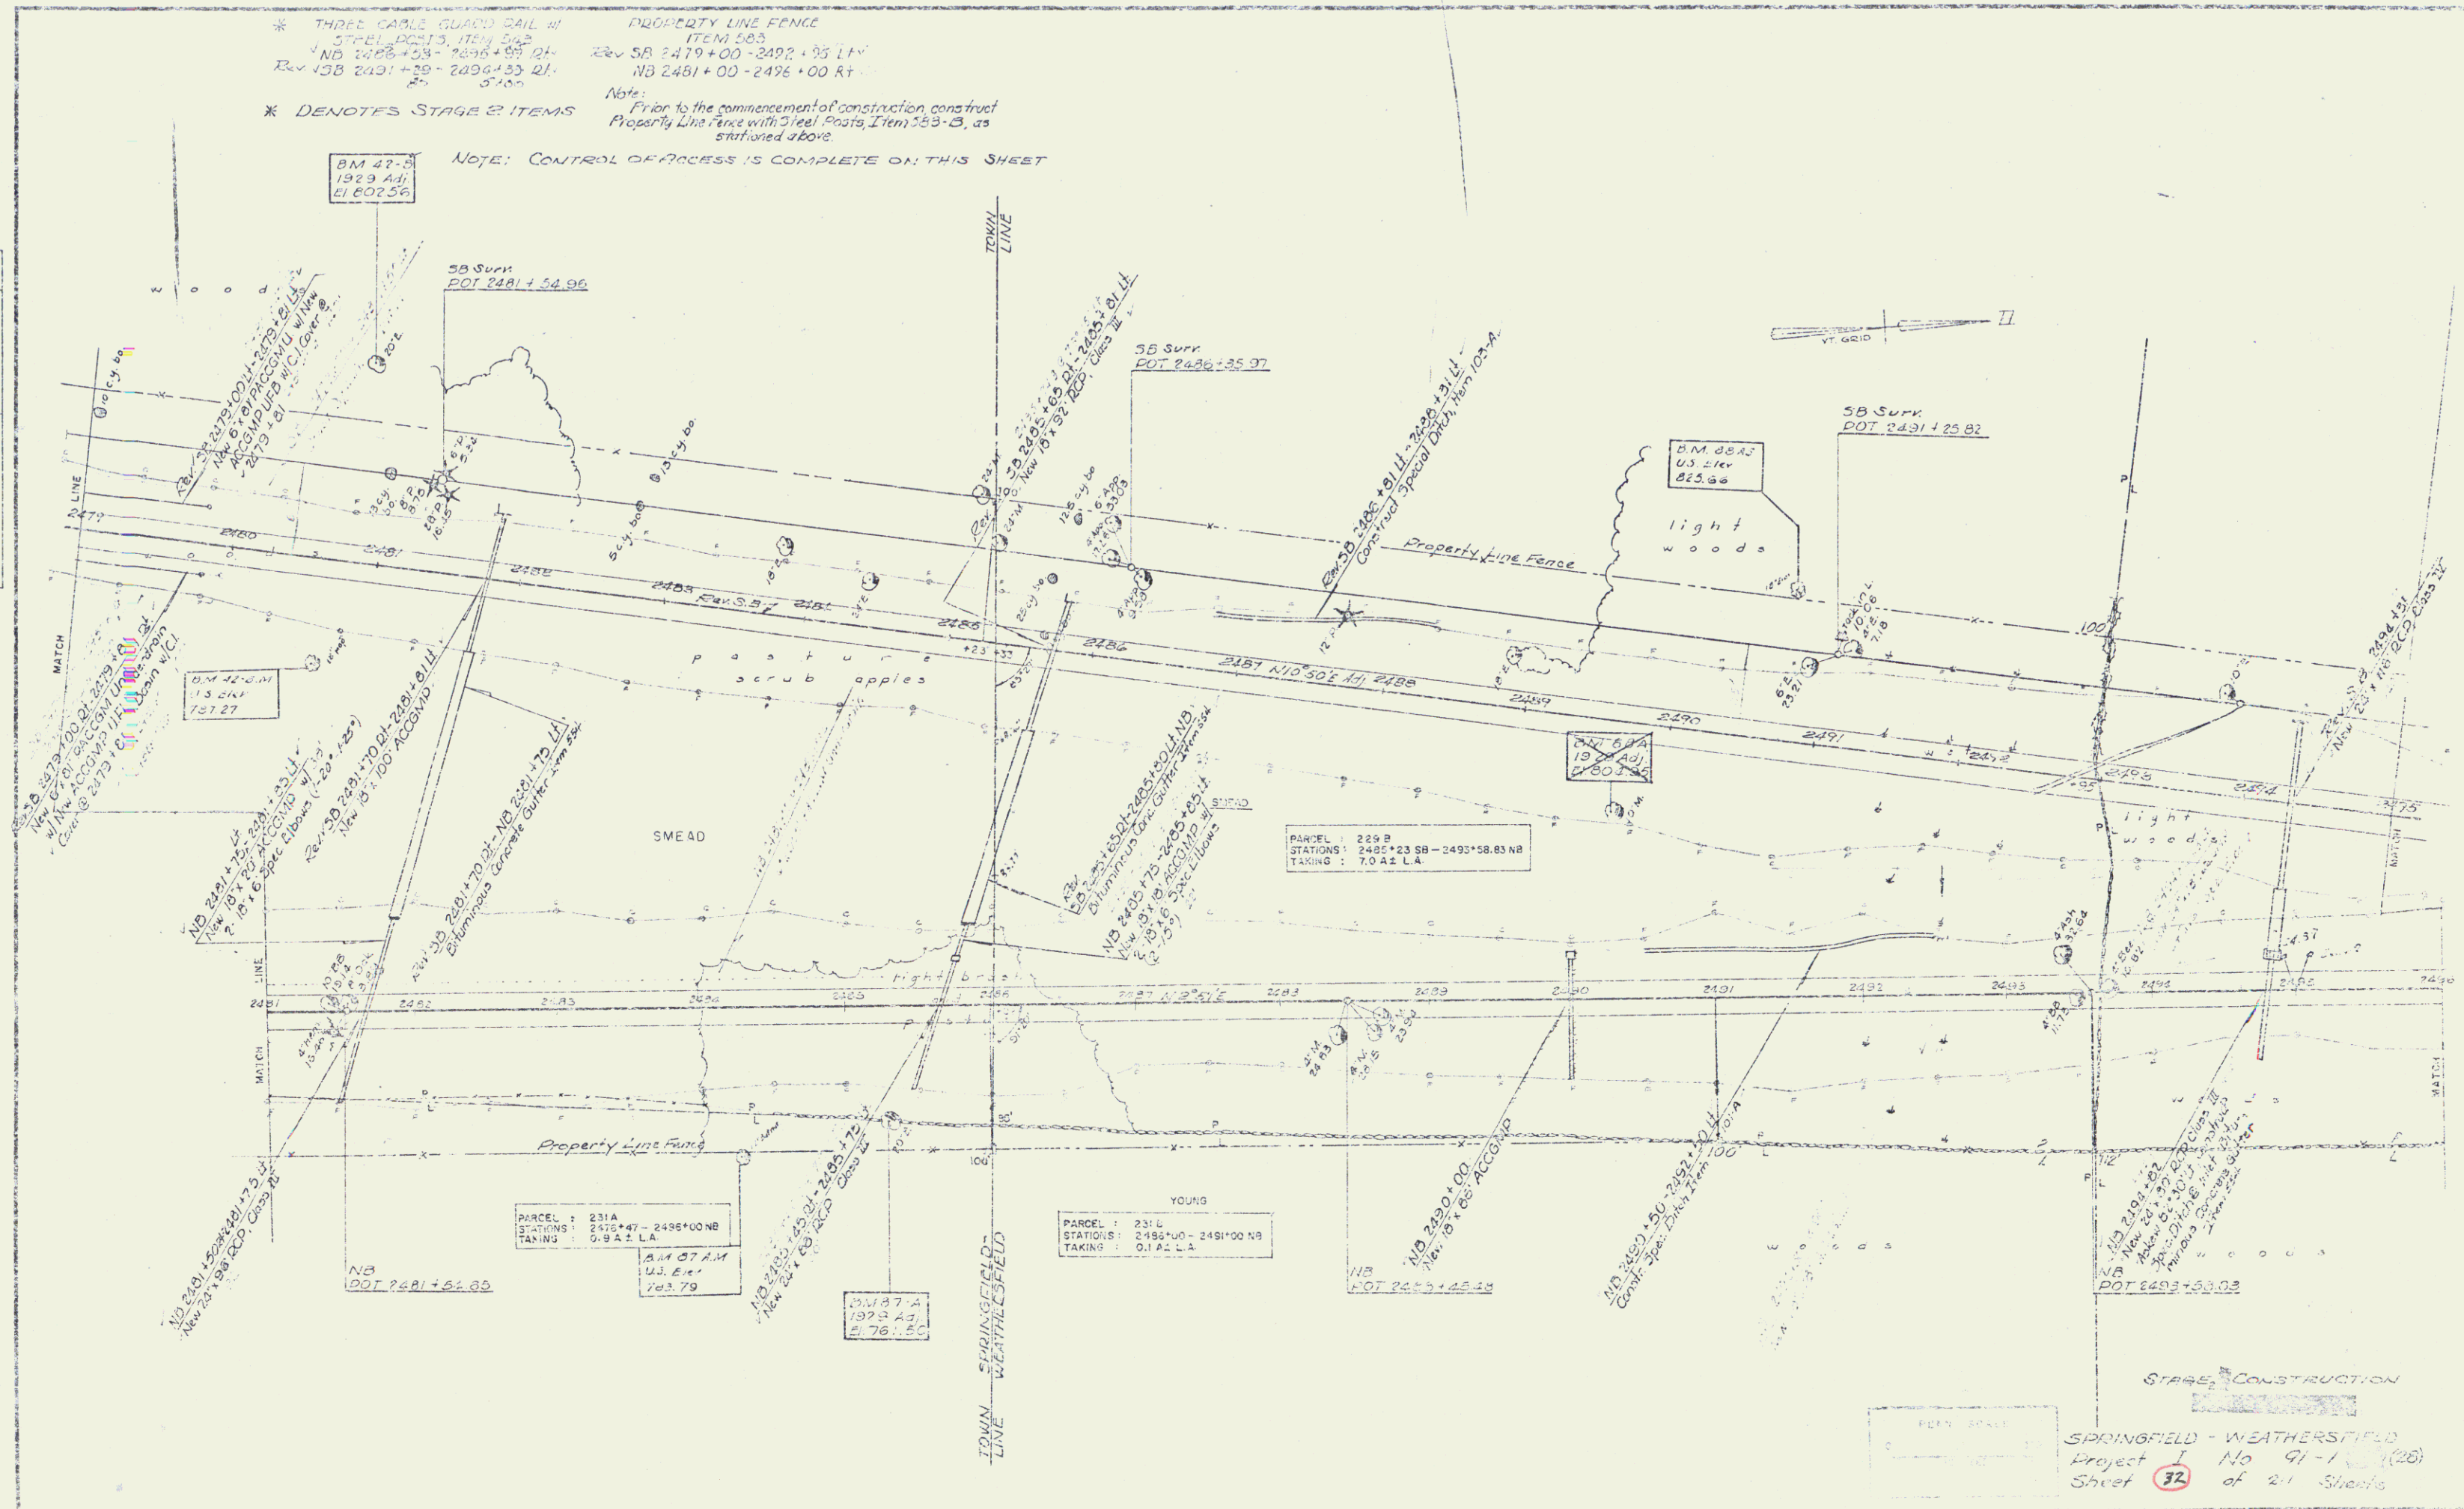


Con
 8

PLAN	BY	DATE
TRACED	Penniman	10-58
PLACED	Miller-W.	3-62
TRACED	KU	5-60


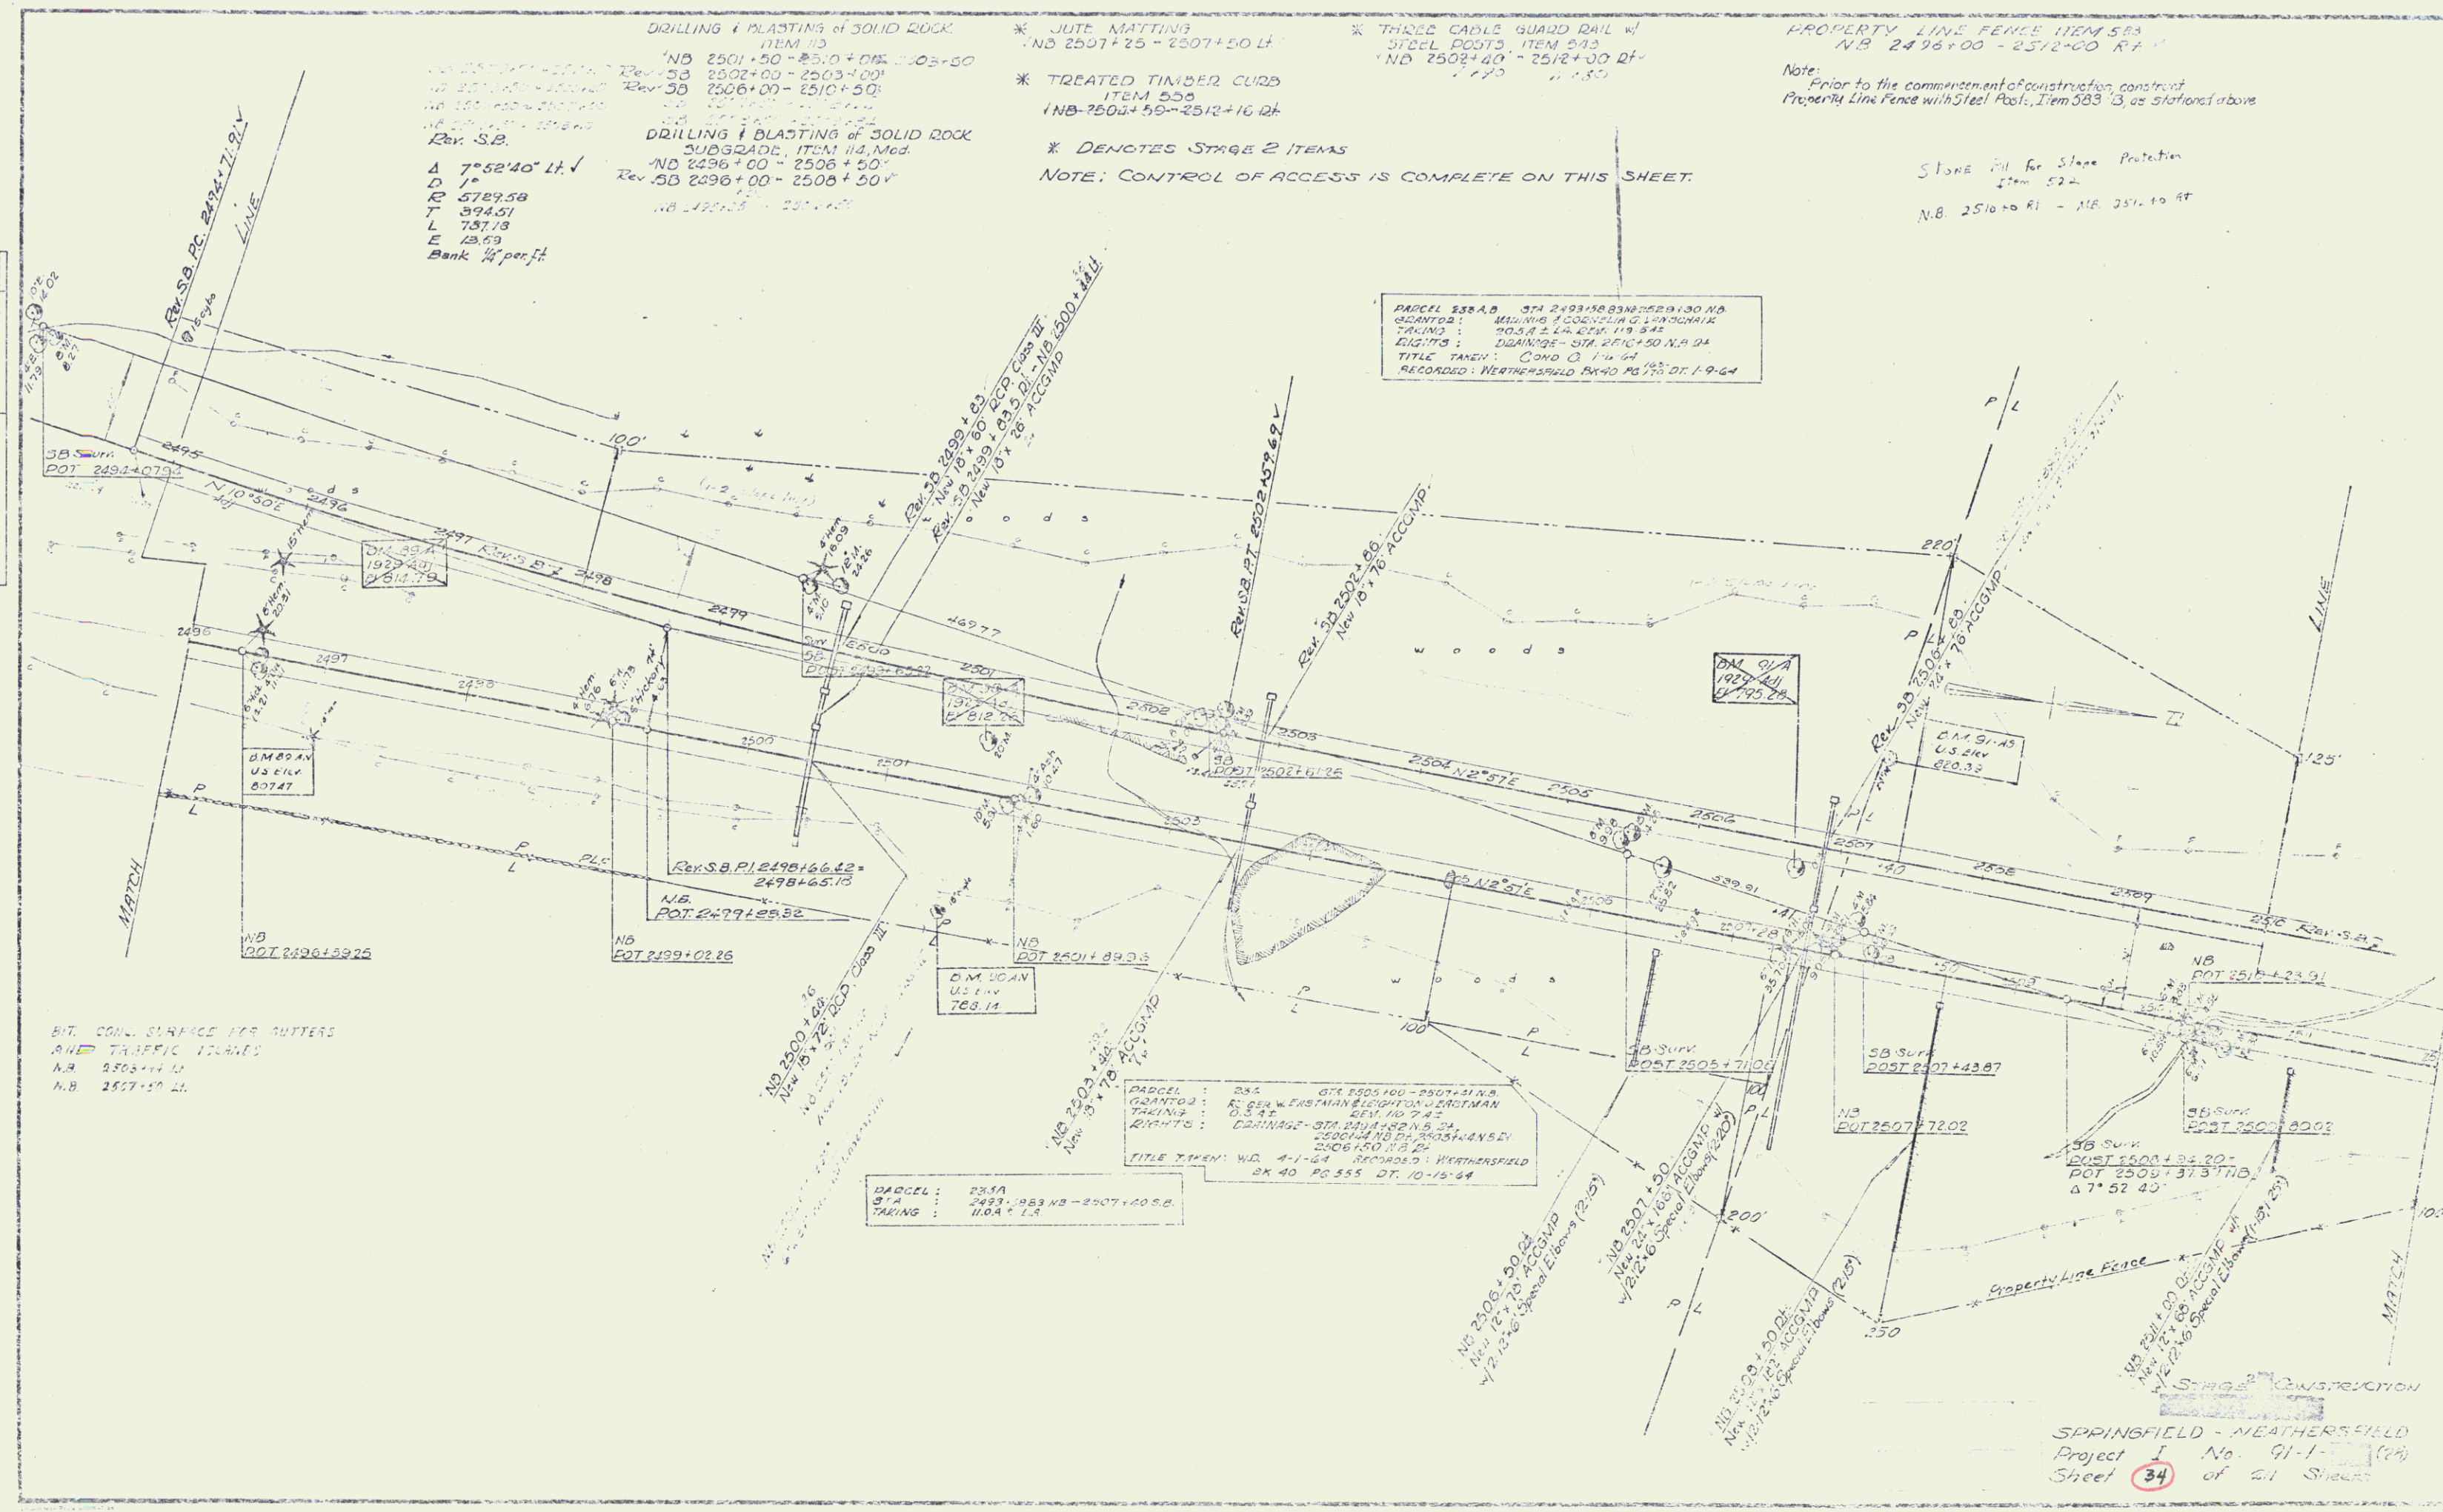


DATE	BY	CHKD	TRACD
10/1/64	Miller		
10/1/64	Miller		
10/1/64	Miller		
10/1/64	Miller		

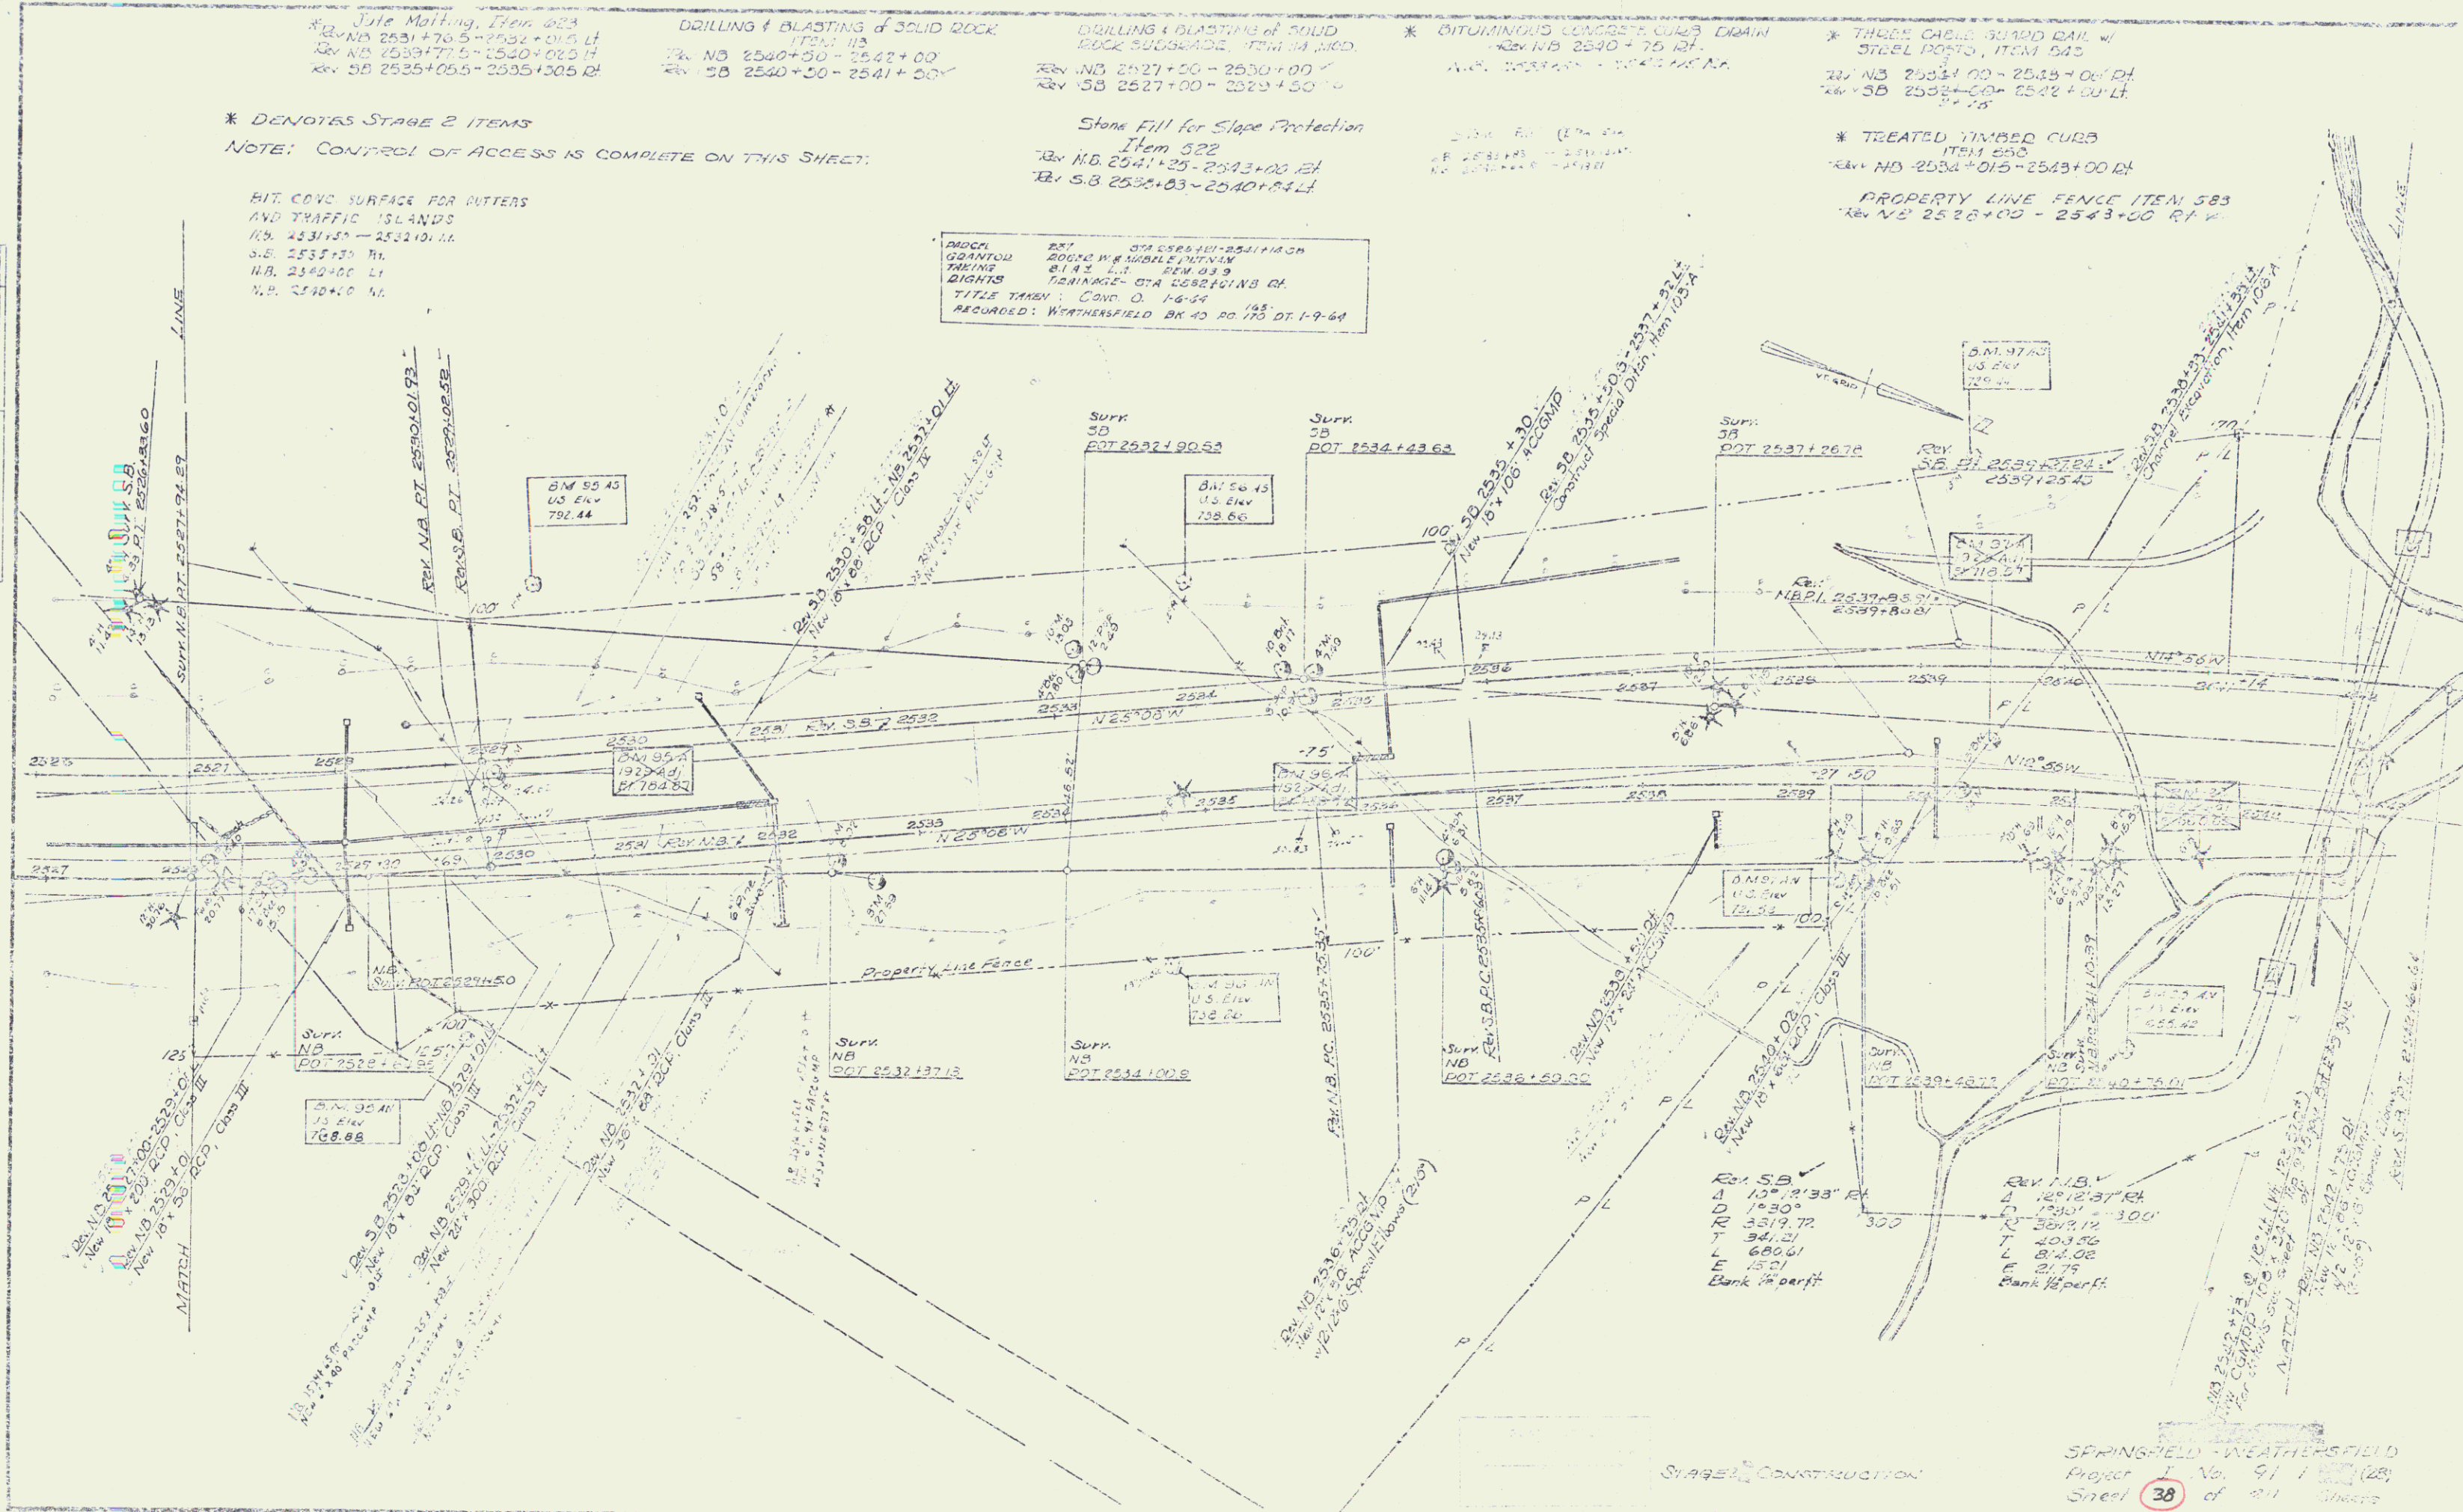


SPRINGFIELD - WEATHERSFIELD
Project No. 911 (28)
Sheet 38 of 41 Sheets

can
11

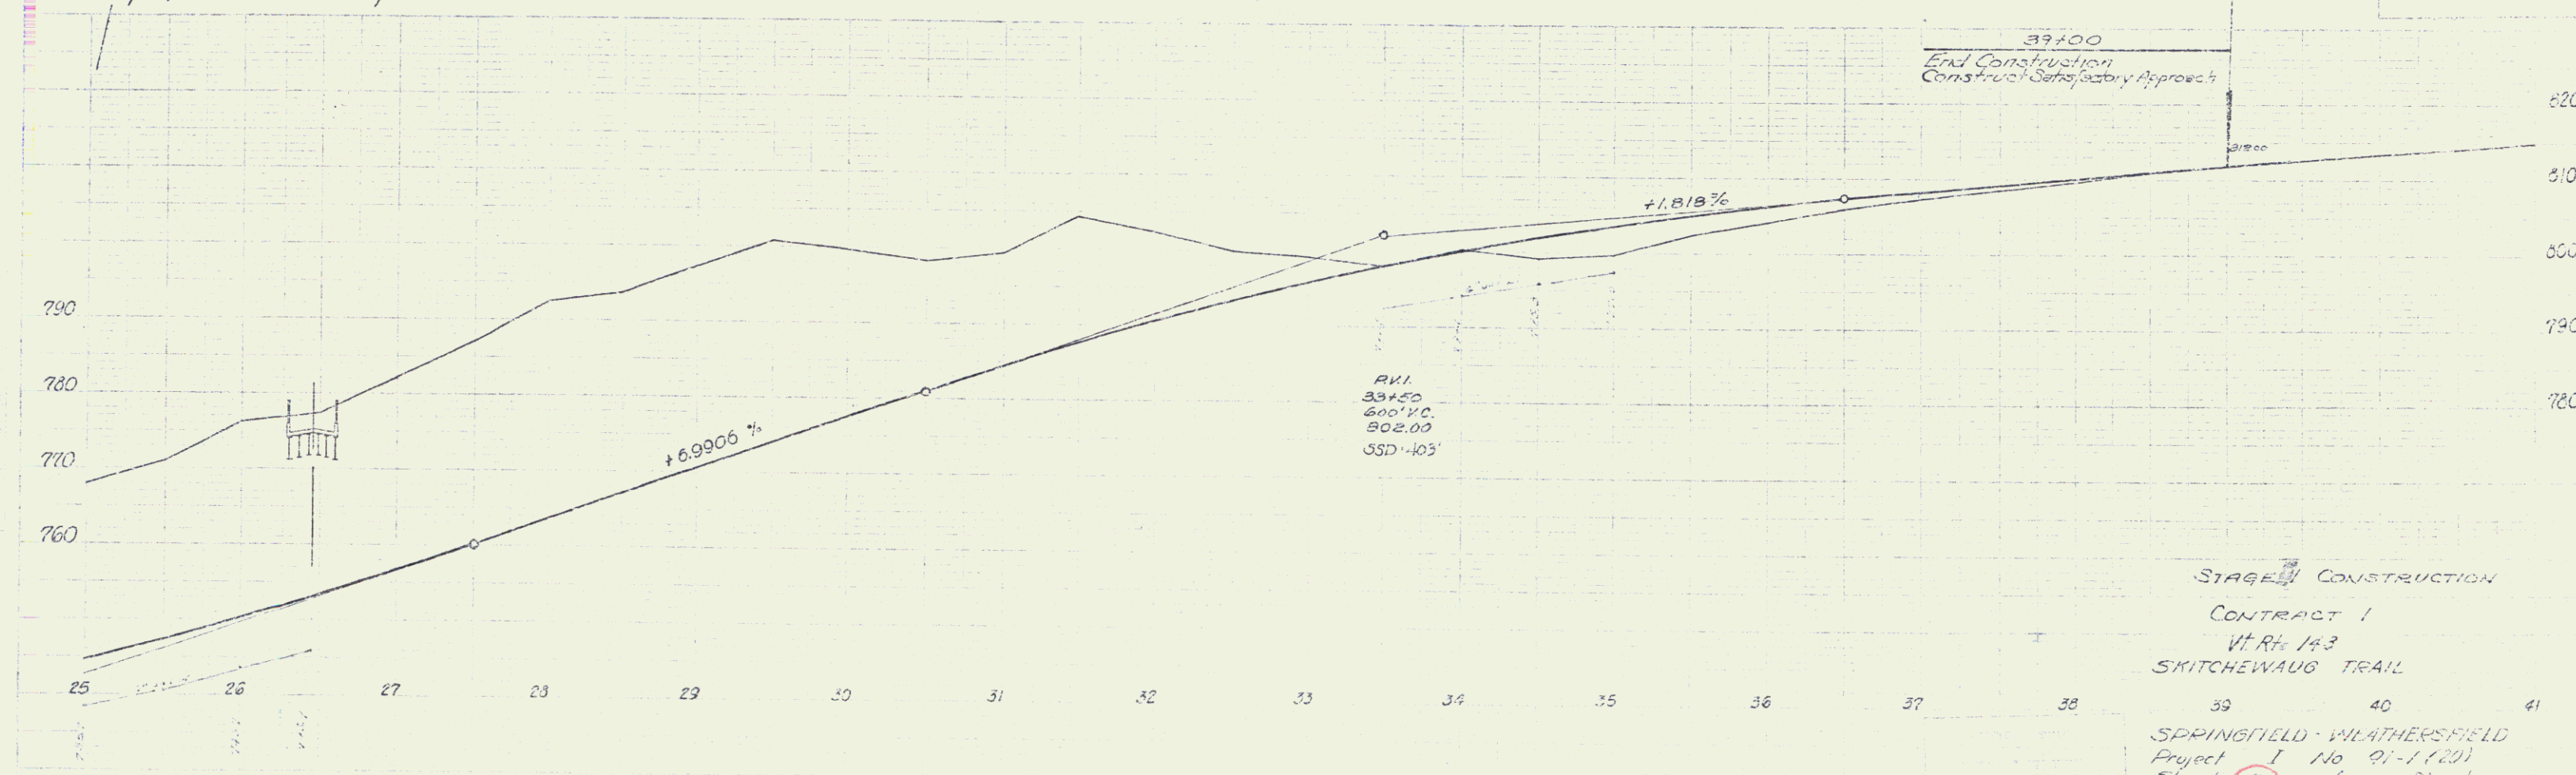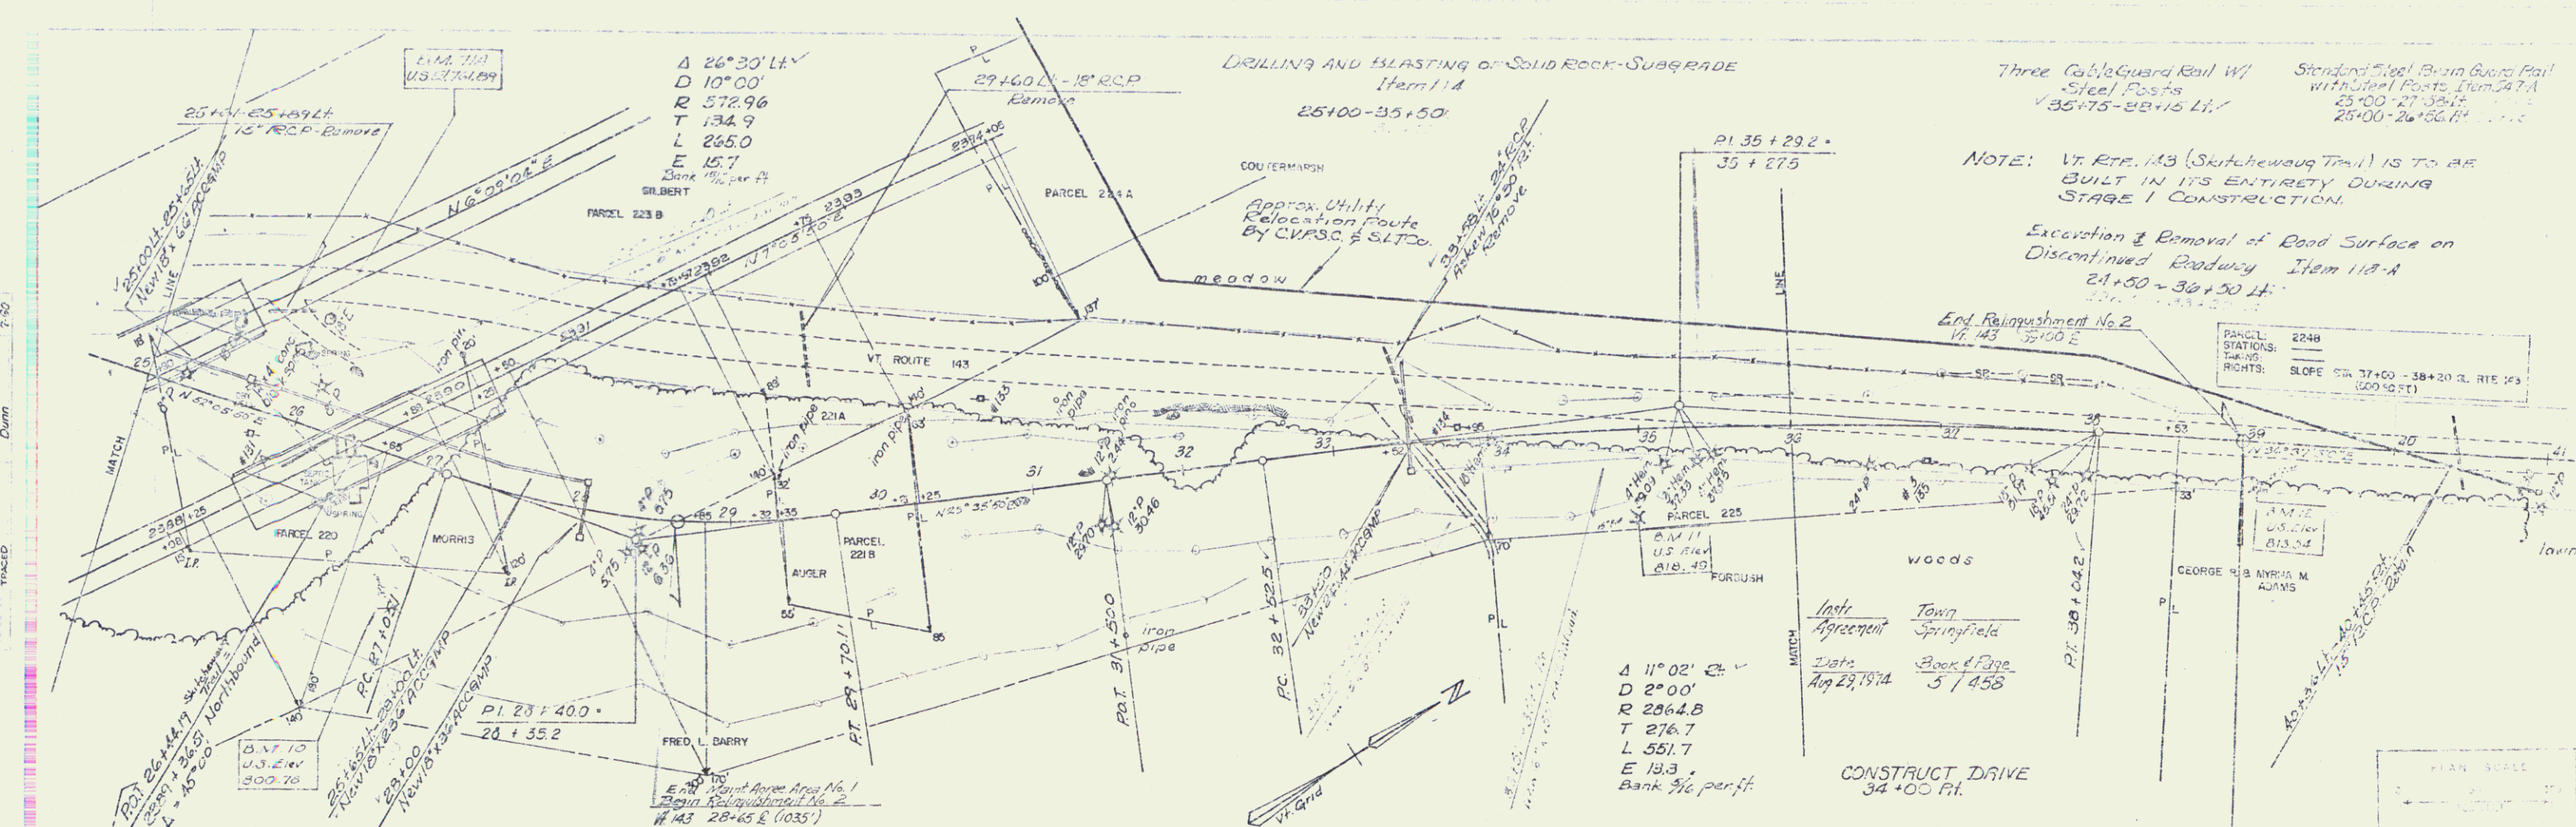

STAGE I CONSTRUCTION
 CONTRACT 1
 VT. RTE. 143
 SKITCHEWAUG TRAIL
 SPRINGFIELD - WILLETTSFIELD
 Project 1 No. 1-1 (20)
 Sheet 45 of 21 Sheets
 CON. 174

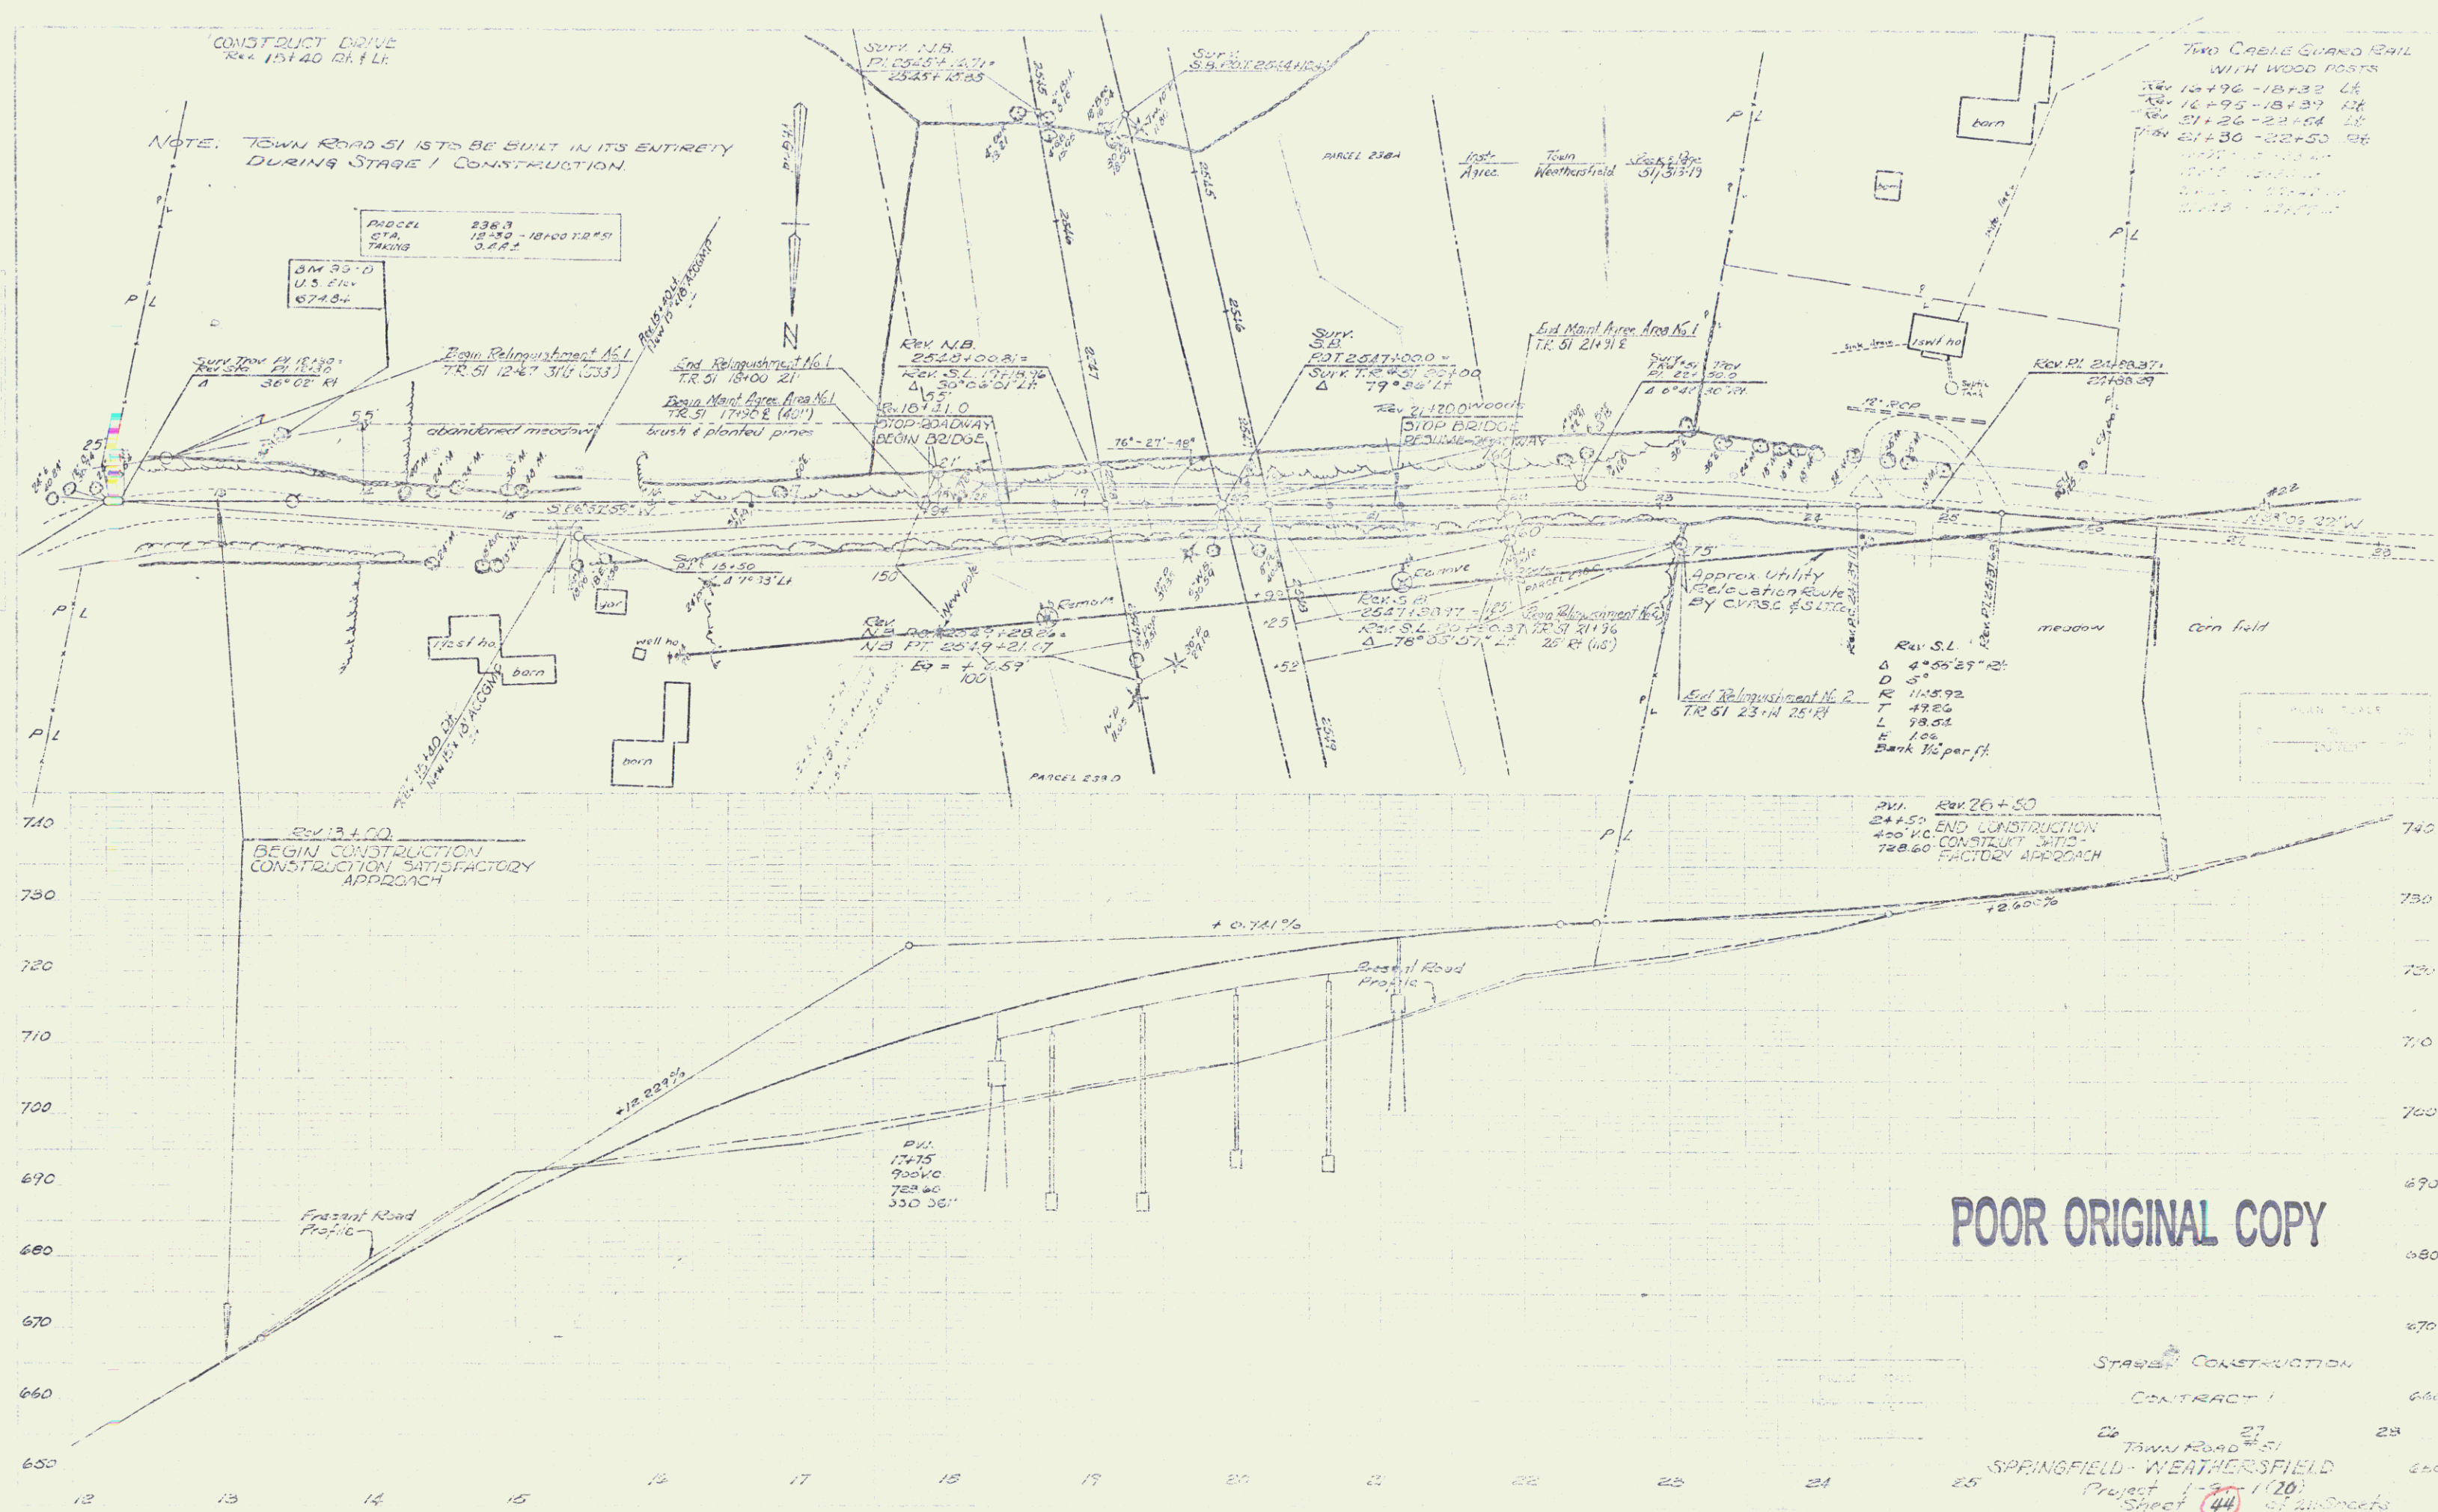

The left map is a detailed map of New Hampshire showing the proposed White Mountain Corridor. The corridor is highlighted in yellow and red, running from the White Mountain area in the north, through the Merrimack Valley, and down to the Portsmouth area. Major roads and towns are labeled, including White Mountain, North Conway, Gorham, and Portsmouth. The corridor is shown as a series of connected segments, with some segments highlighted in yellow and others in red. The map also shows the location of the proposed corridor relative to the state border with Maine and the Canadian border.

The right map is a detailed map of New Hampshire showing the proposed Portsmouth Corridor. The corridor is highlighted in yellow and red, running from the Portsmouth area in the north, through the Merrimack Valley, and down to the White Mountain area. Major roads and towns are labeled, including Portsmouth, Manchester, and White Mountain. The corridor is shown as a series of connected segments, with some segments highlighted in yellow and others in red. The map also shows the location of the proposed corridor relative to the state border with Maine and the Canadian border.

[illegible]

LENGTH OF CONTRACT 15,059.61 FEET = 2.352 MILES

STAGE 1 CONSTRUCTION

ZOT	1588	3145
ADT	984	10700
OHV	584	1480
Q		51 %
		8 %
		60 MPH

RIGHT - OF - WAY and Construction Plans


POOR ORIGINAL COPY

STAGE 1 CONSTRUCTION
CONTRACT 2

DEPARTMENT OF COMMERCE
BUREAU OF PUBLIC ROADS


①
F 91-1 (20) 16
contract 2

PLAN	DATE	BY	CHKD
10/1/50	10/1/50	10/1/50	10/1/50
10/1/50	10/1/50	10/1/50	10/1/50
10/1/50	10/1/50	10/1/50	10/1/50
10/1/50	10/1/50	10/1/50	10/1/50

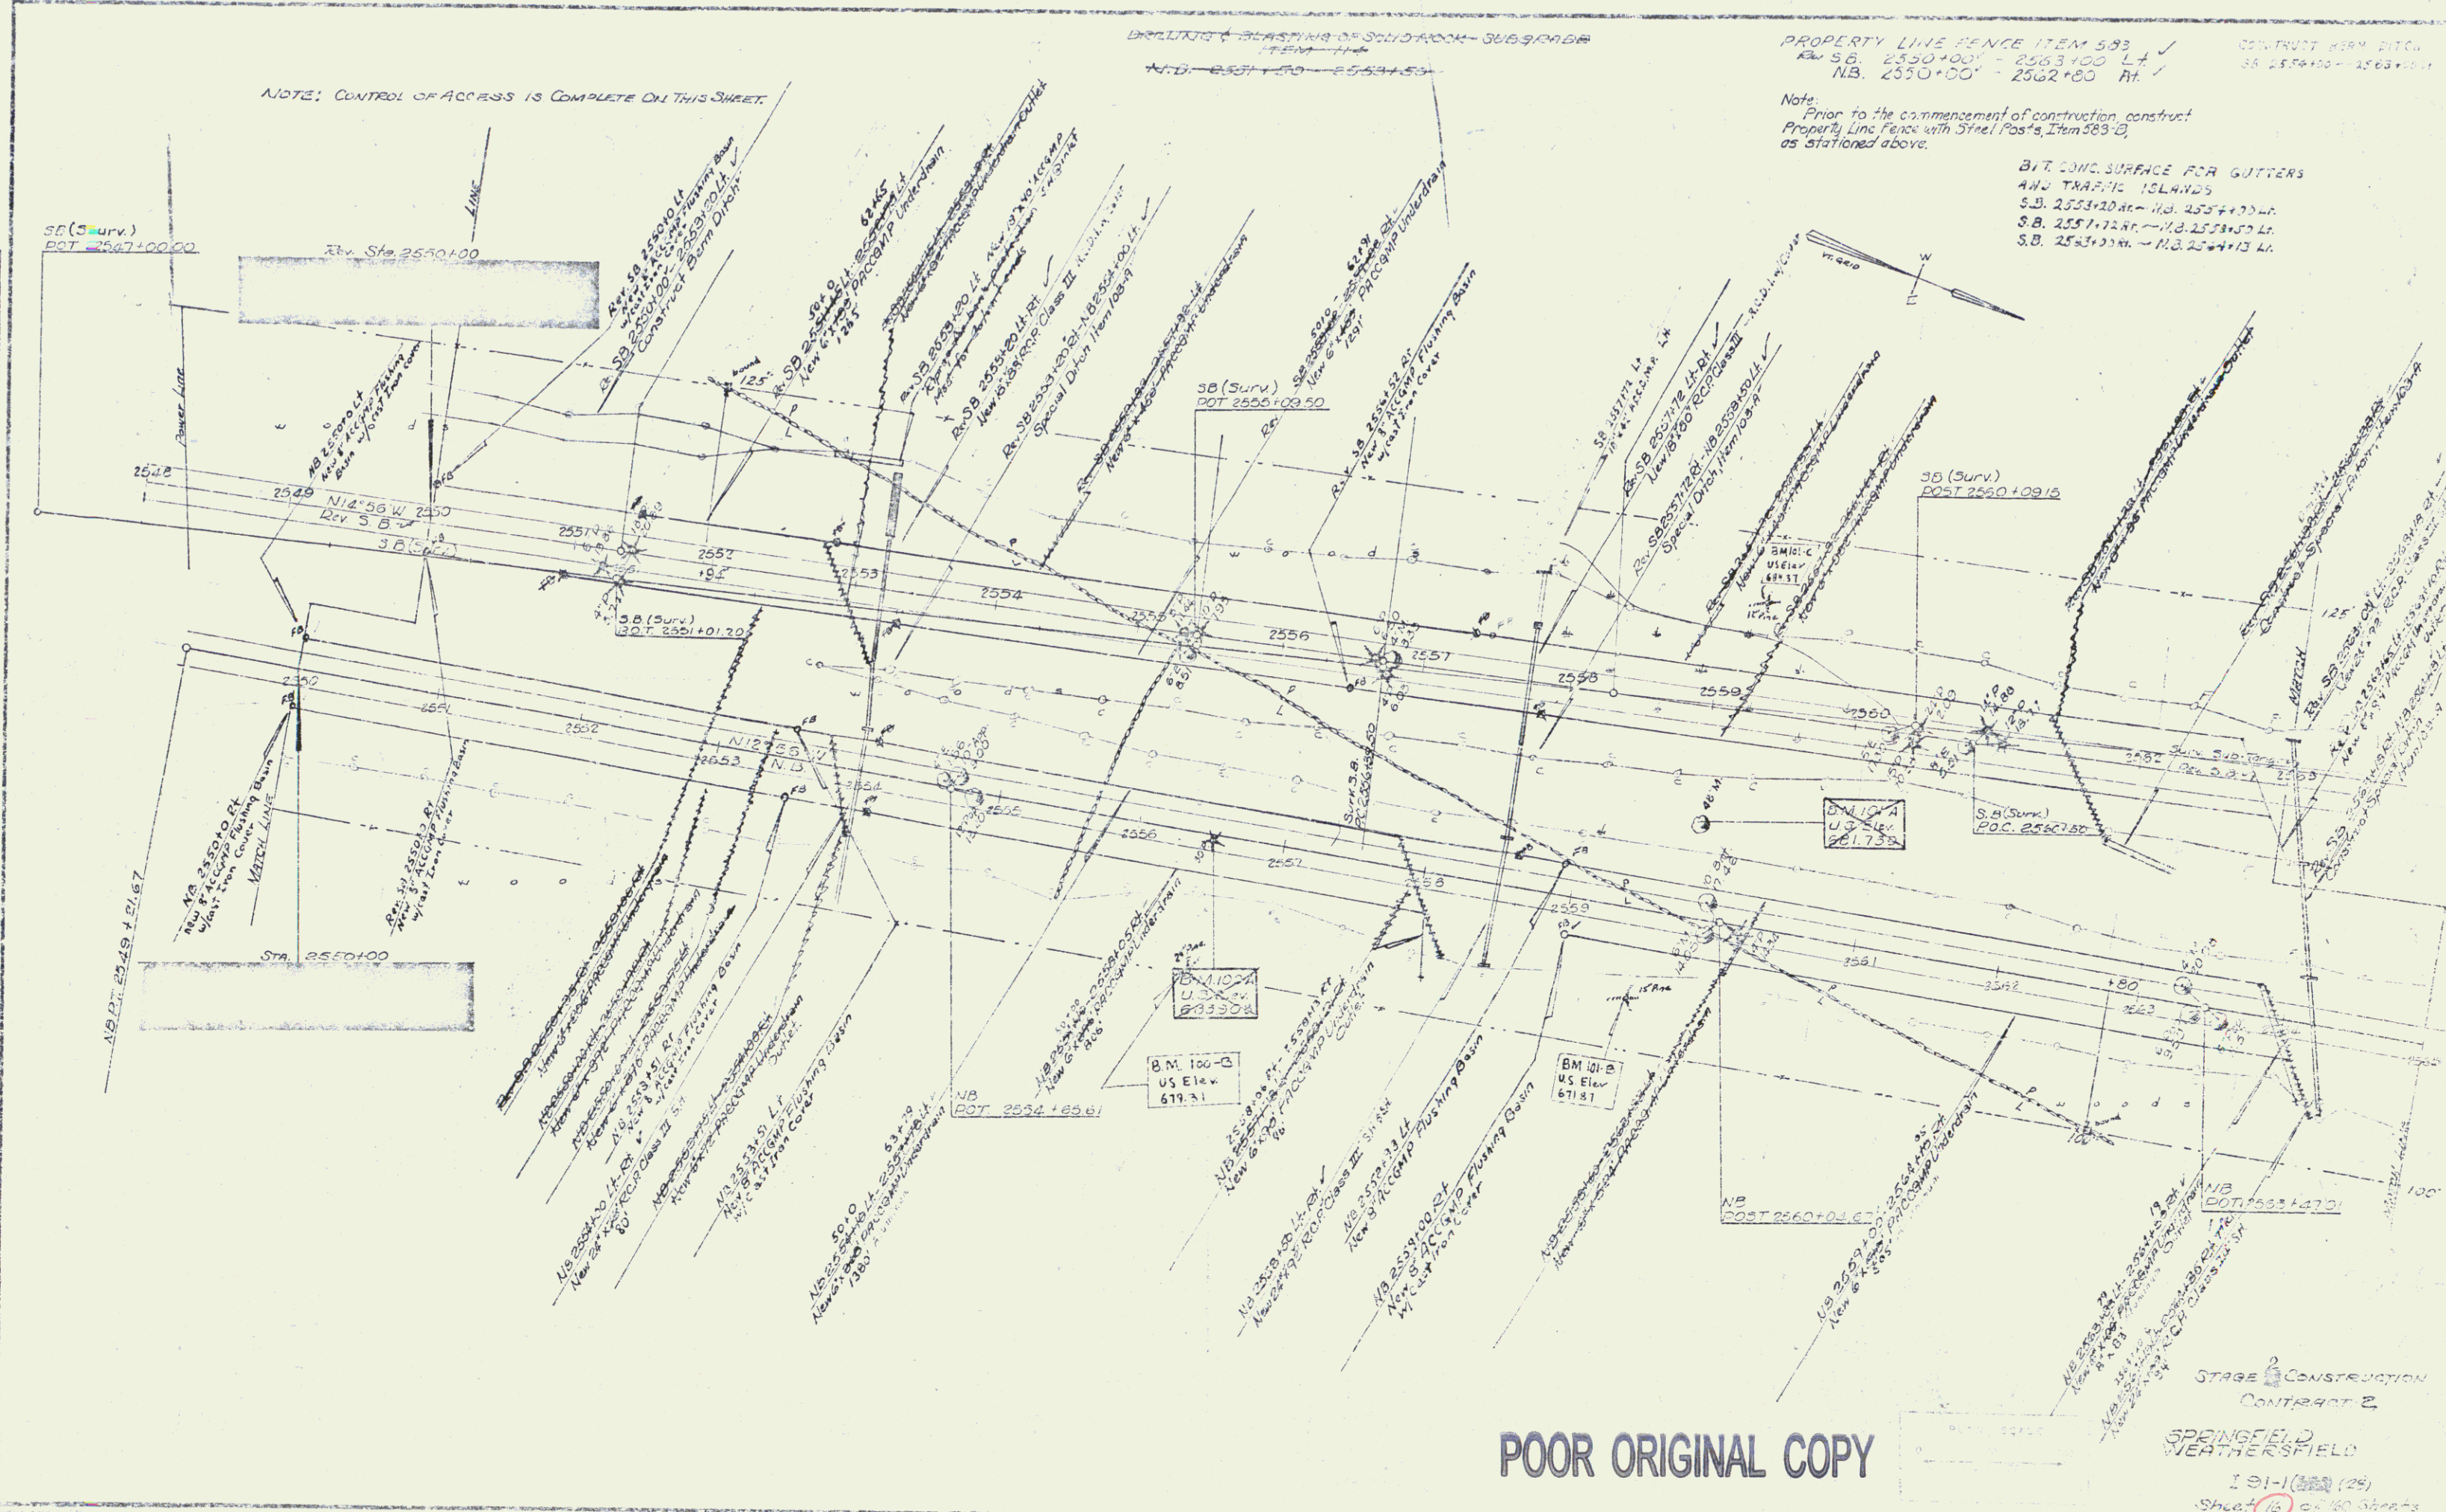

POOR ORIGINAL COPY


STAGE 2 CONSTRUCTION
CONTRACT 2
SPRINGFIELD
WEATHERFIELD
I 91-1 (25)
Sheet 16 of 180 Sheets

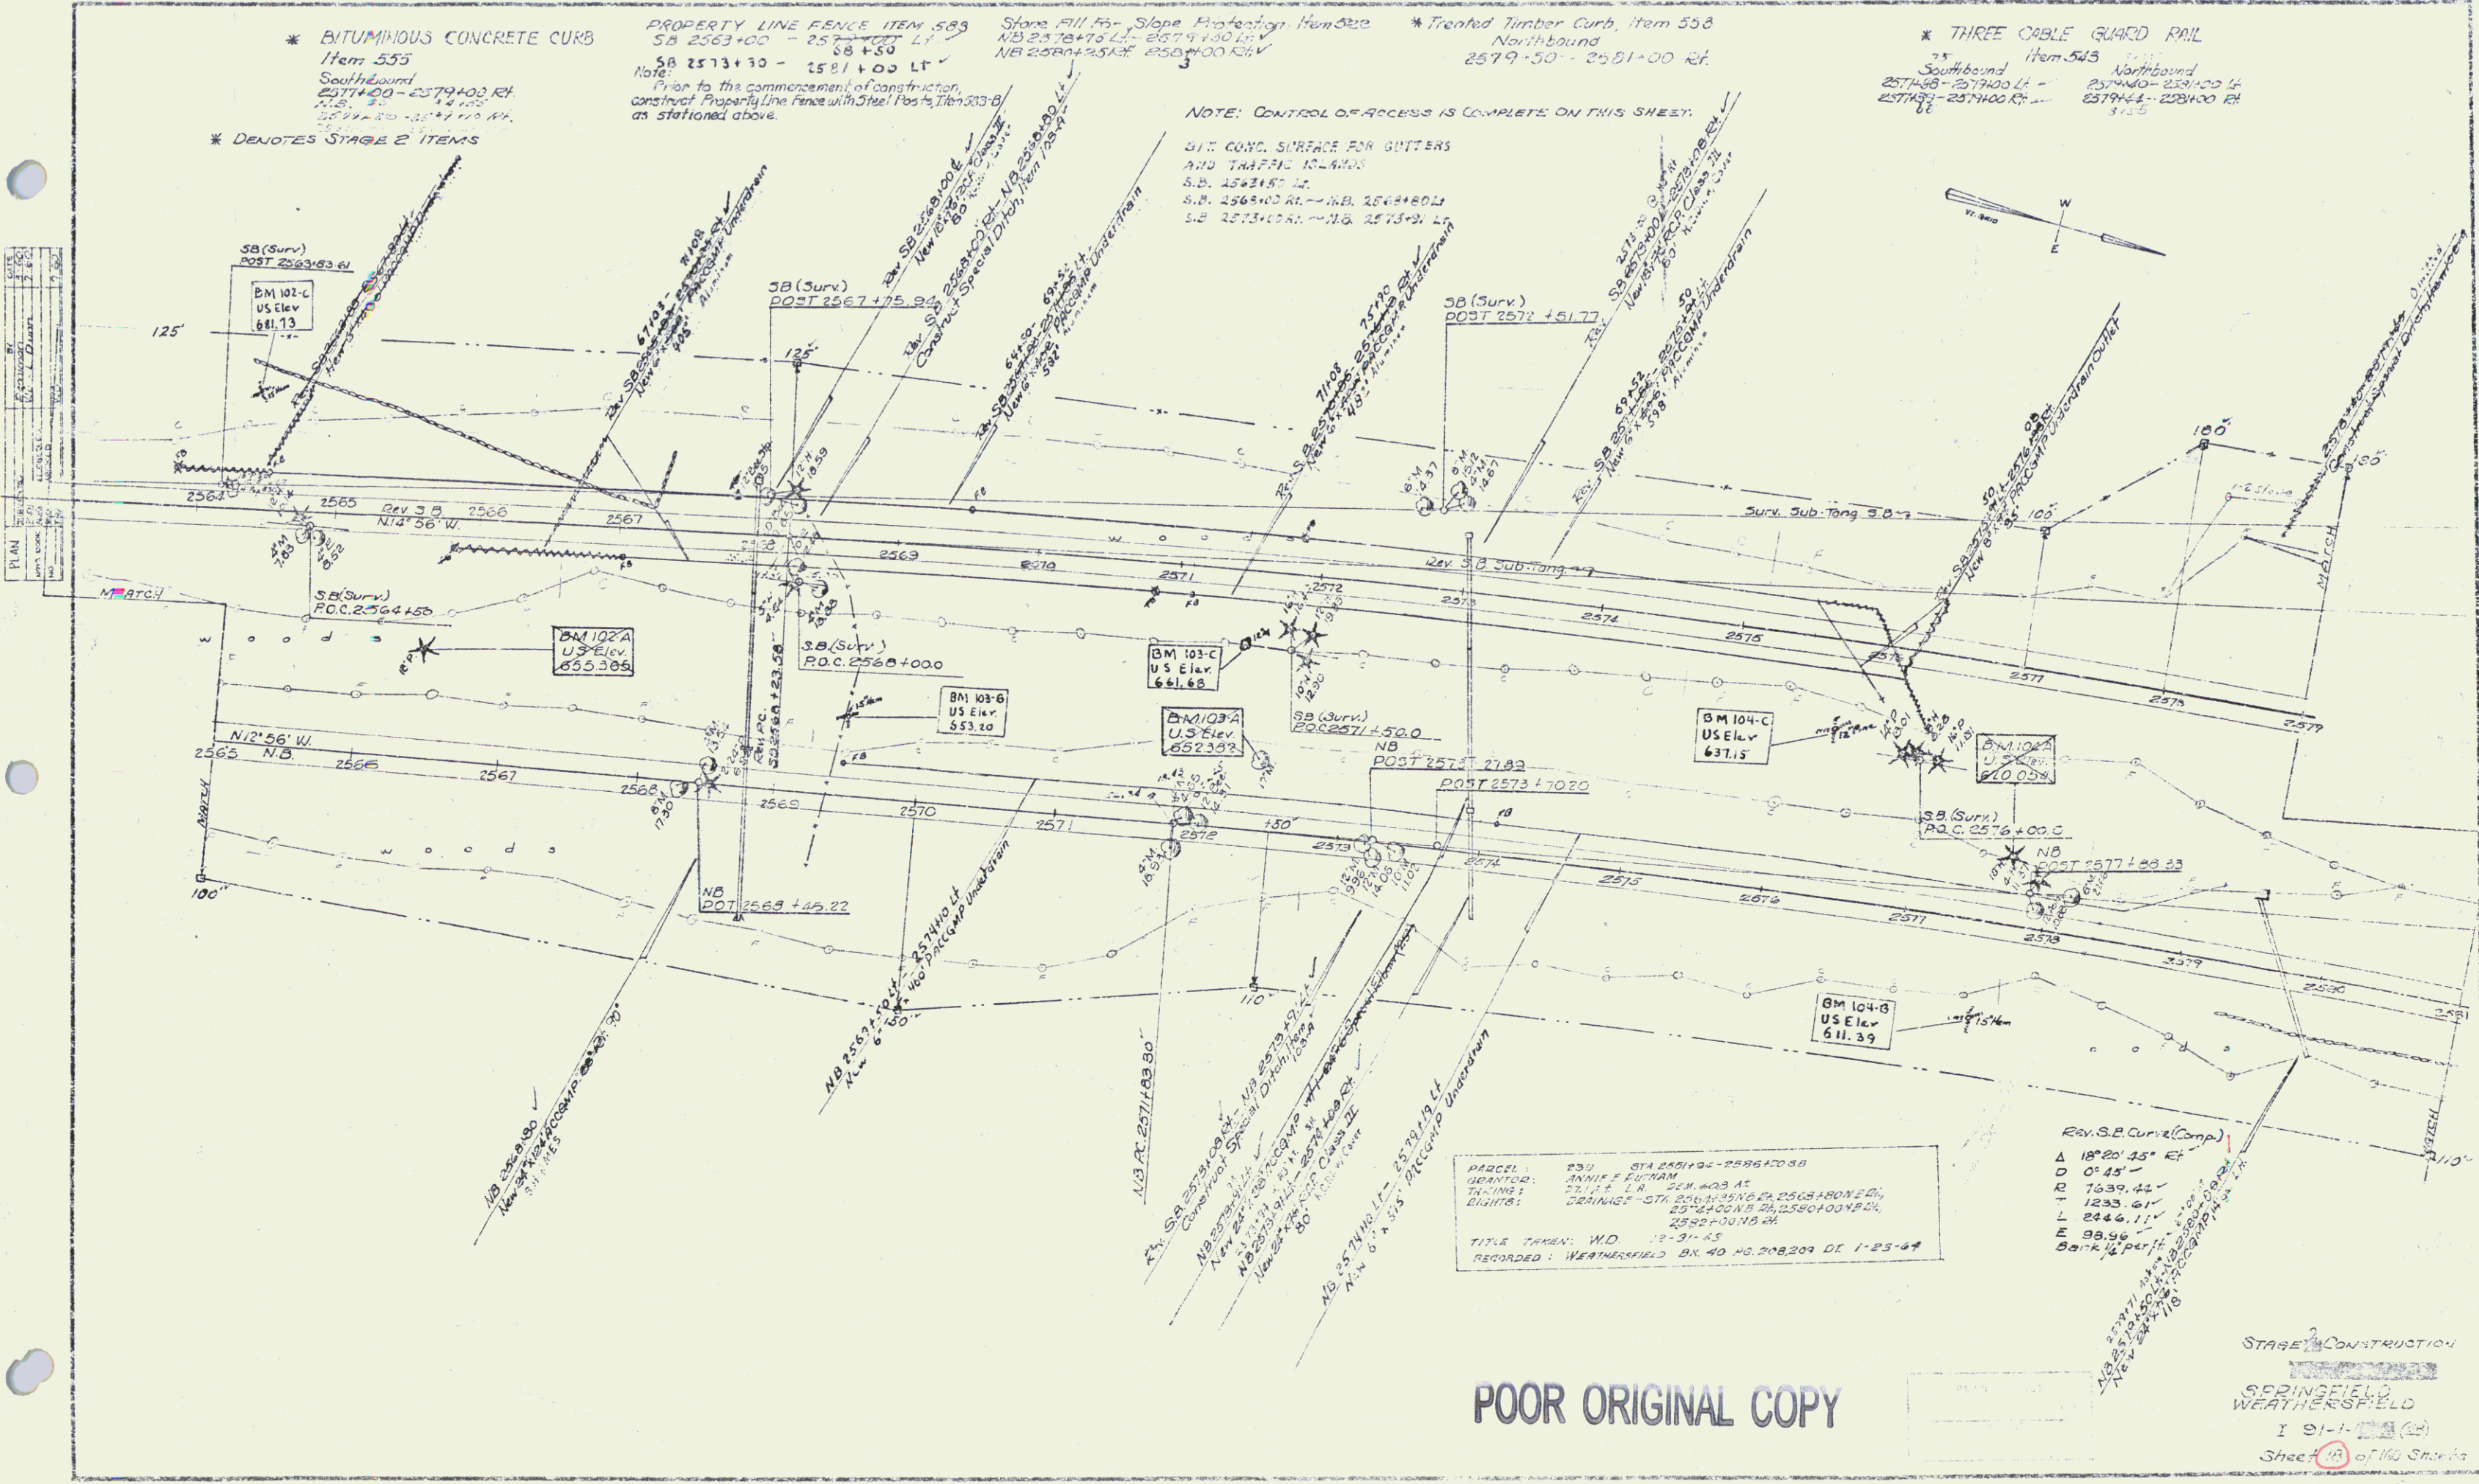


POOR ORIGINAL COPY


STAGE 2 CONSTRUCTION
SPRINGFIELD
WEATHERSFIELD
I 91-1-1
Sheet 13 of 150 Sheets

DATE	BY	REVISION
11/1/64	W.H.	1
11/1/64	W.H.	2
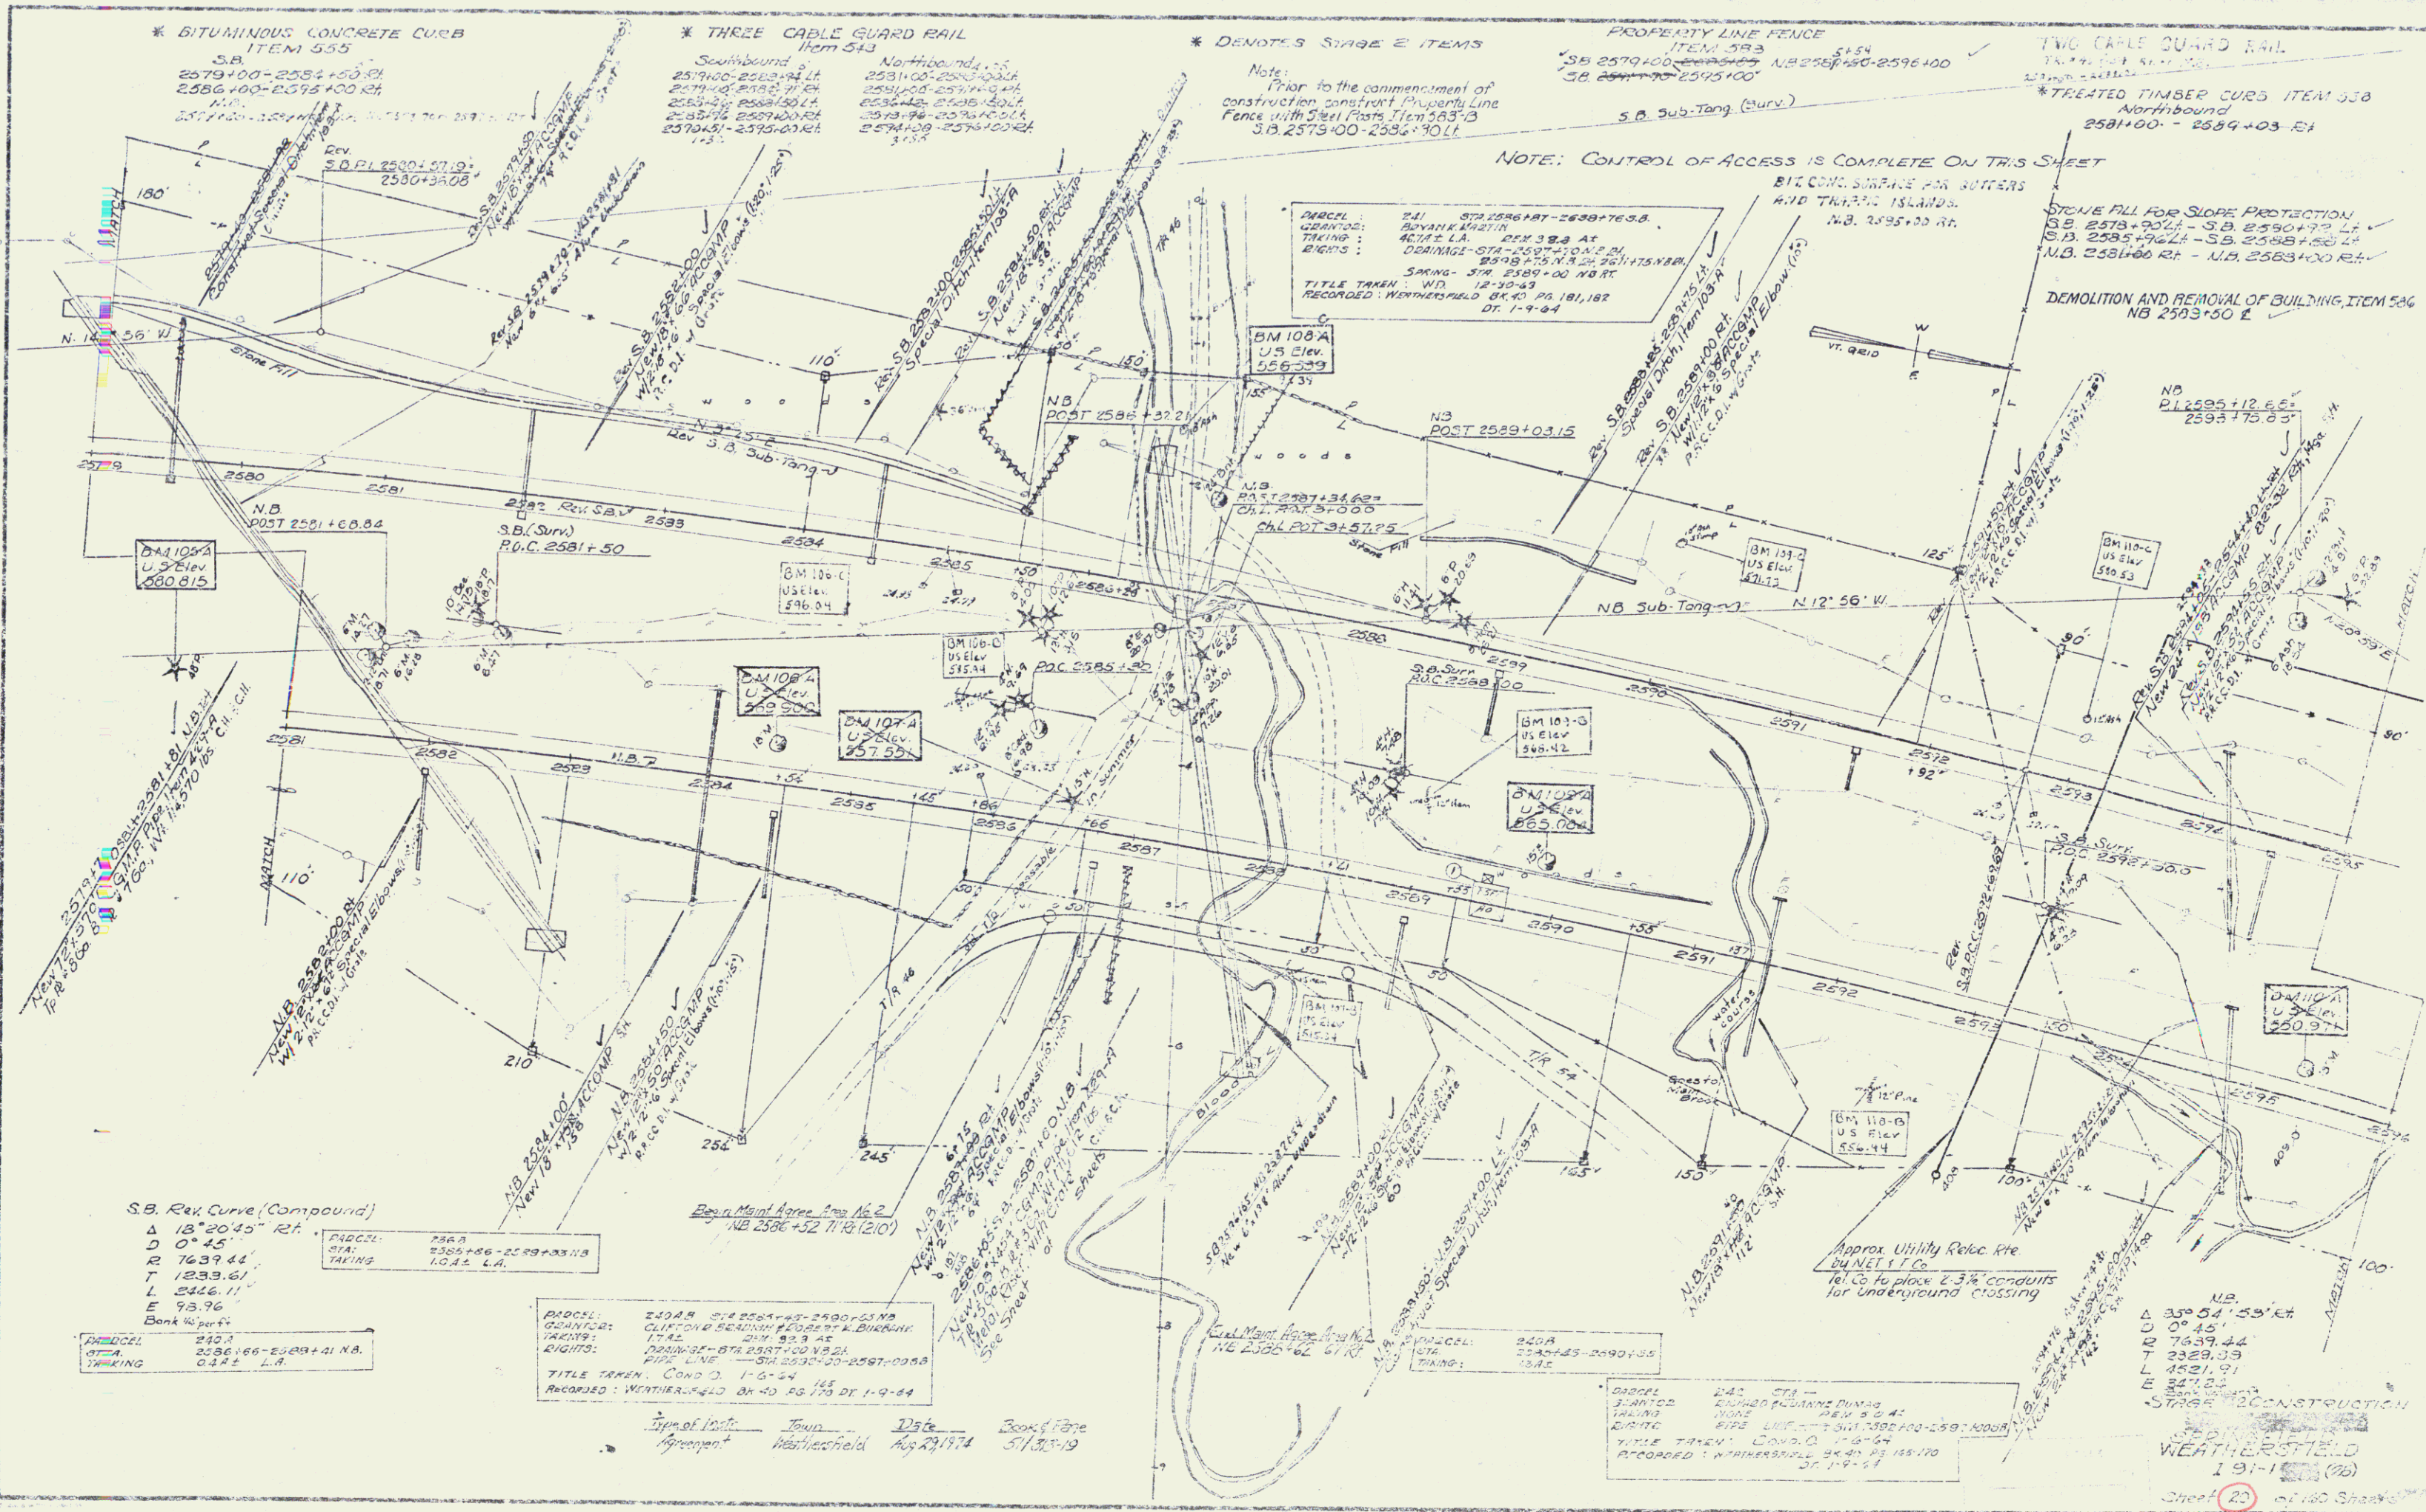


POOR ORIGINAL COPY

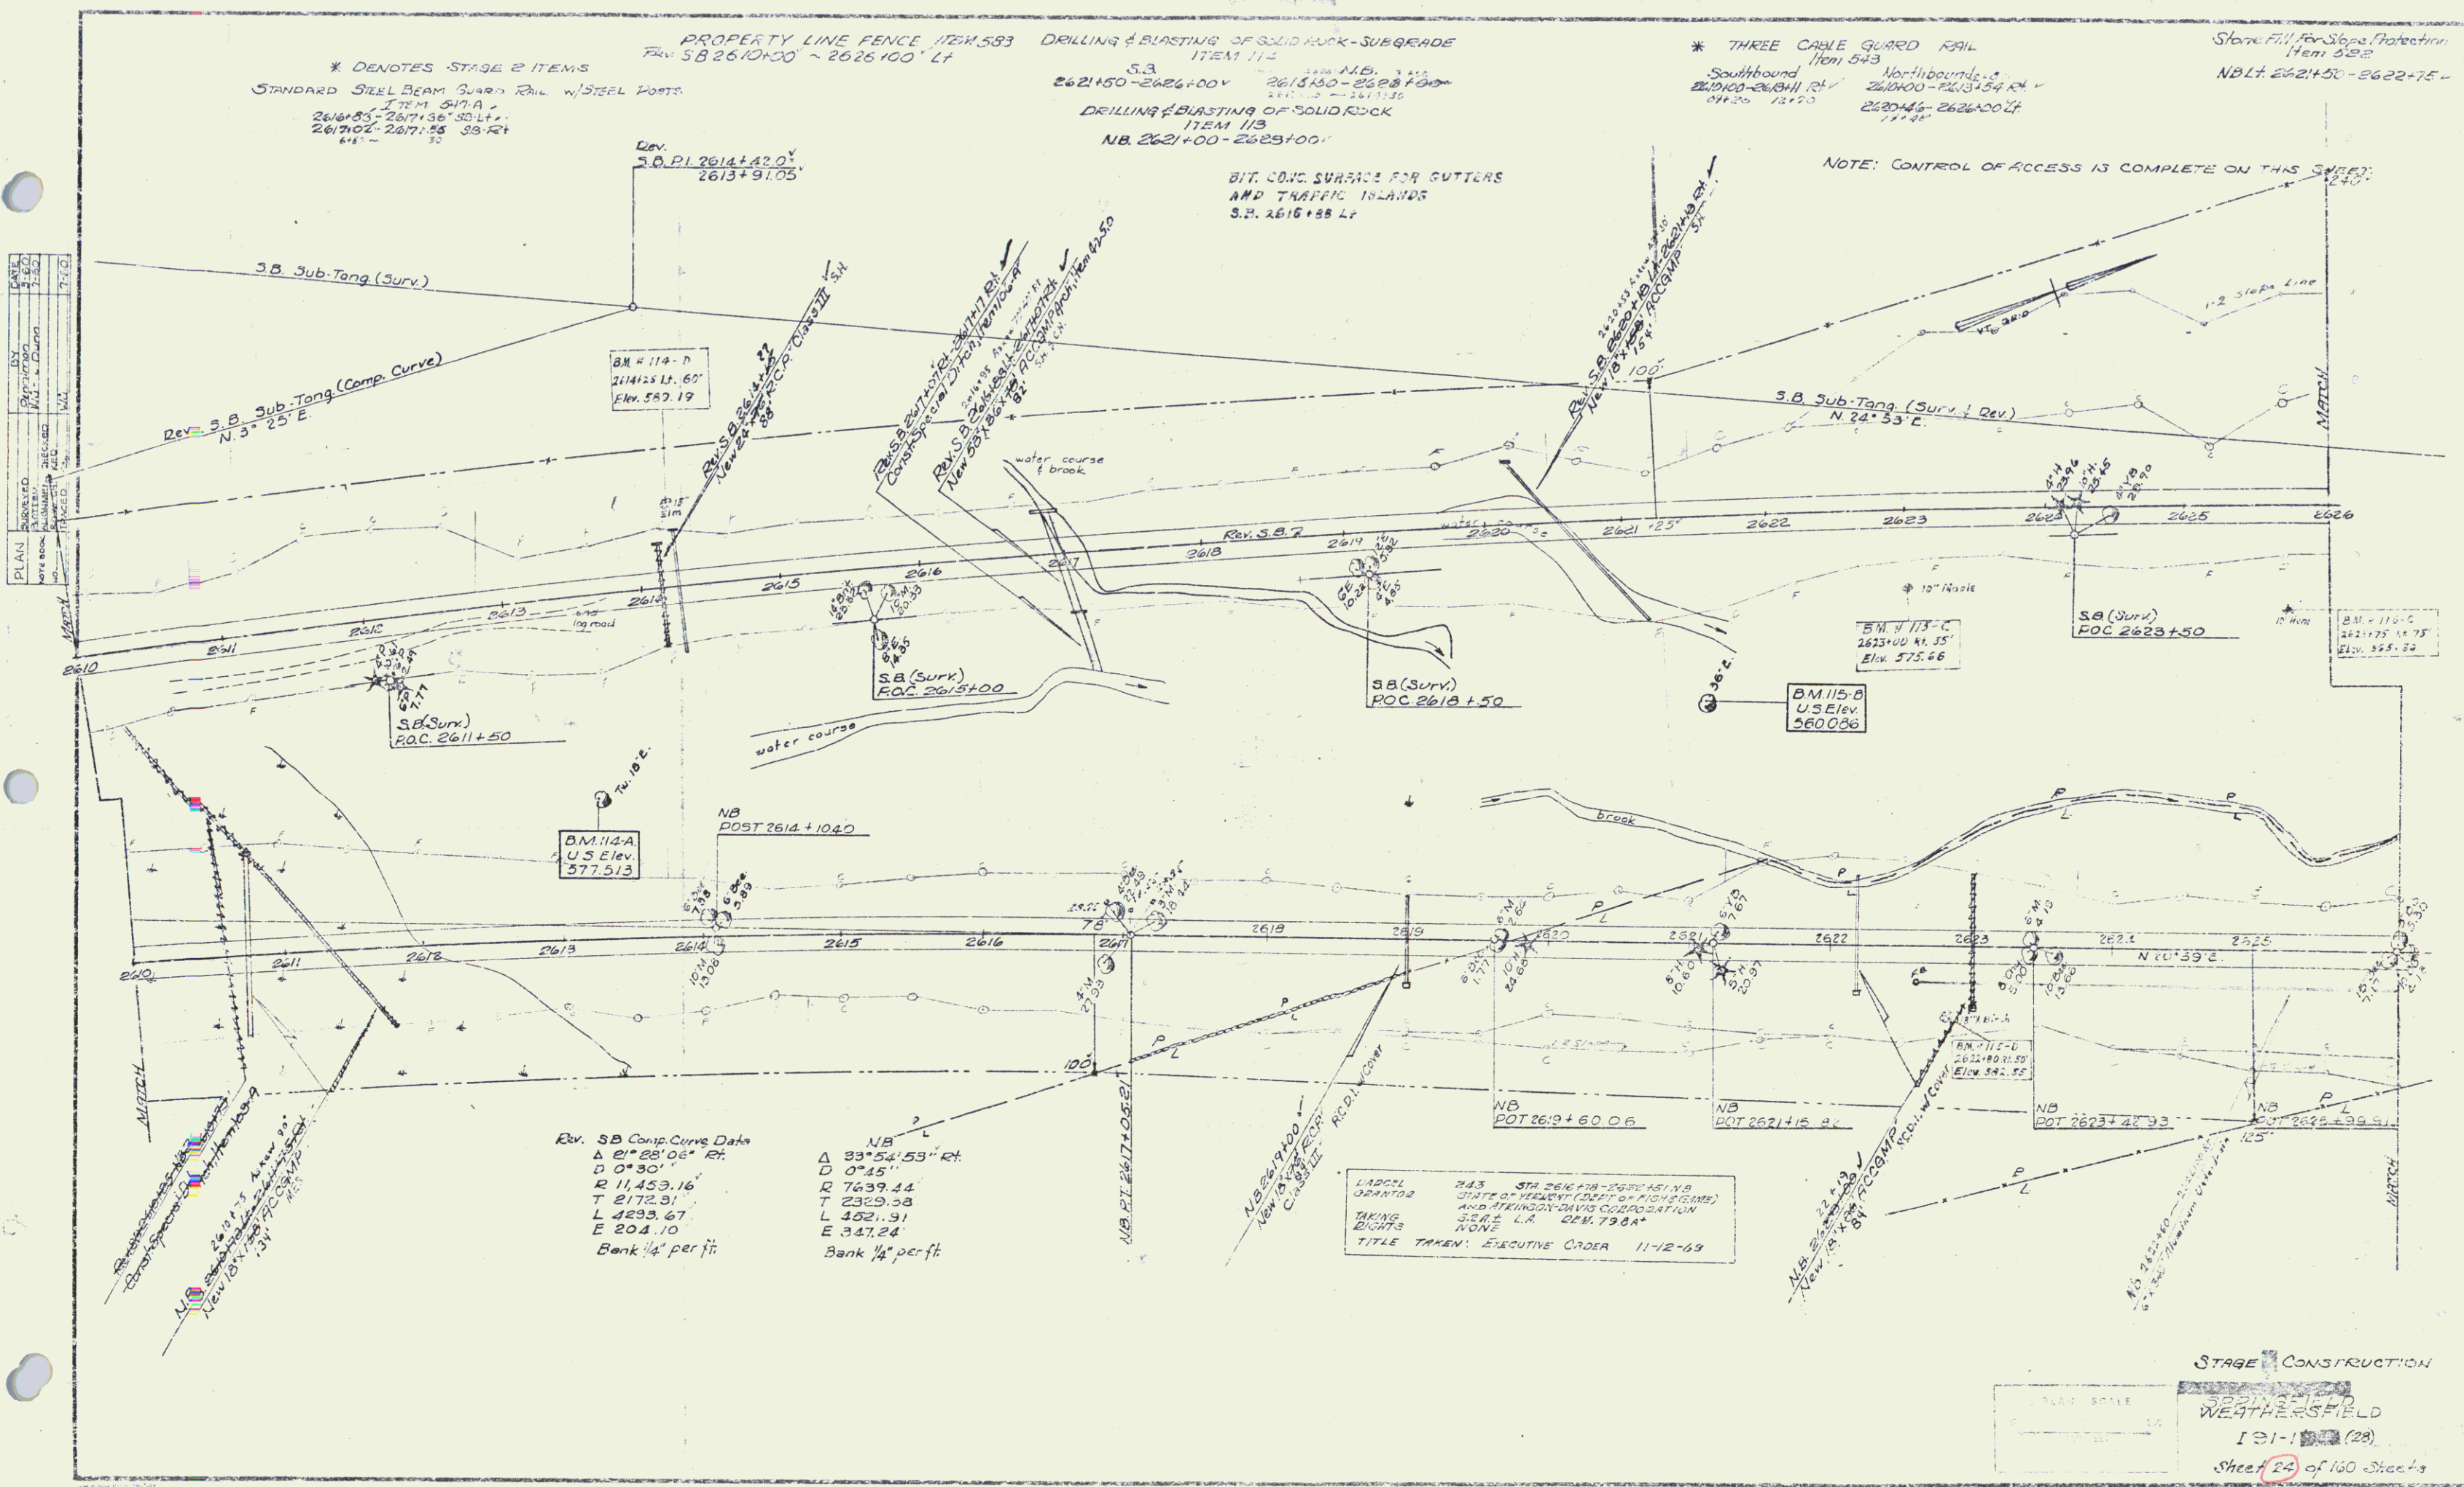

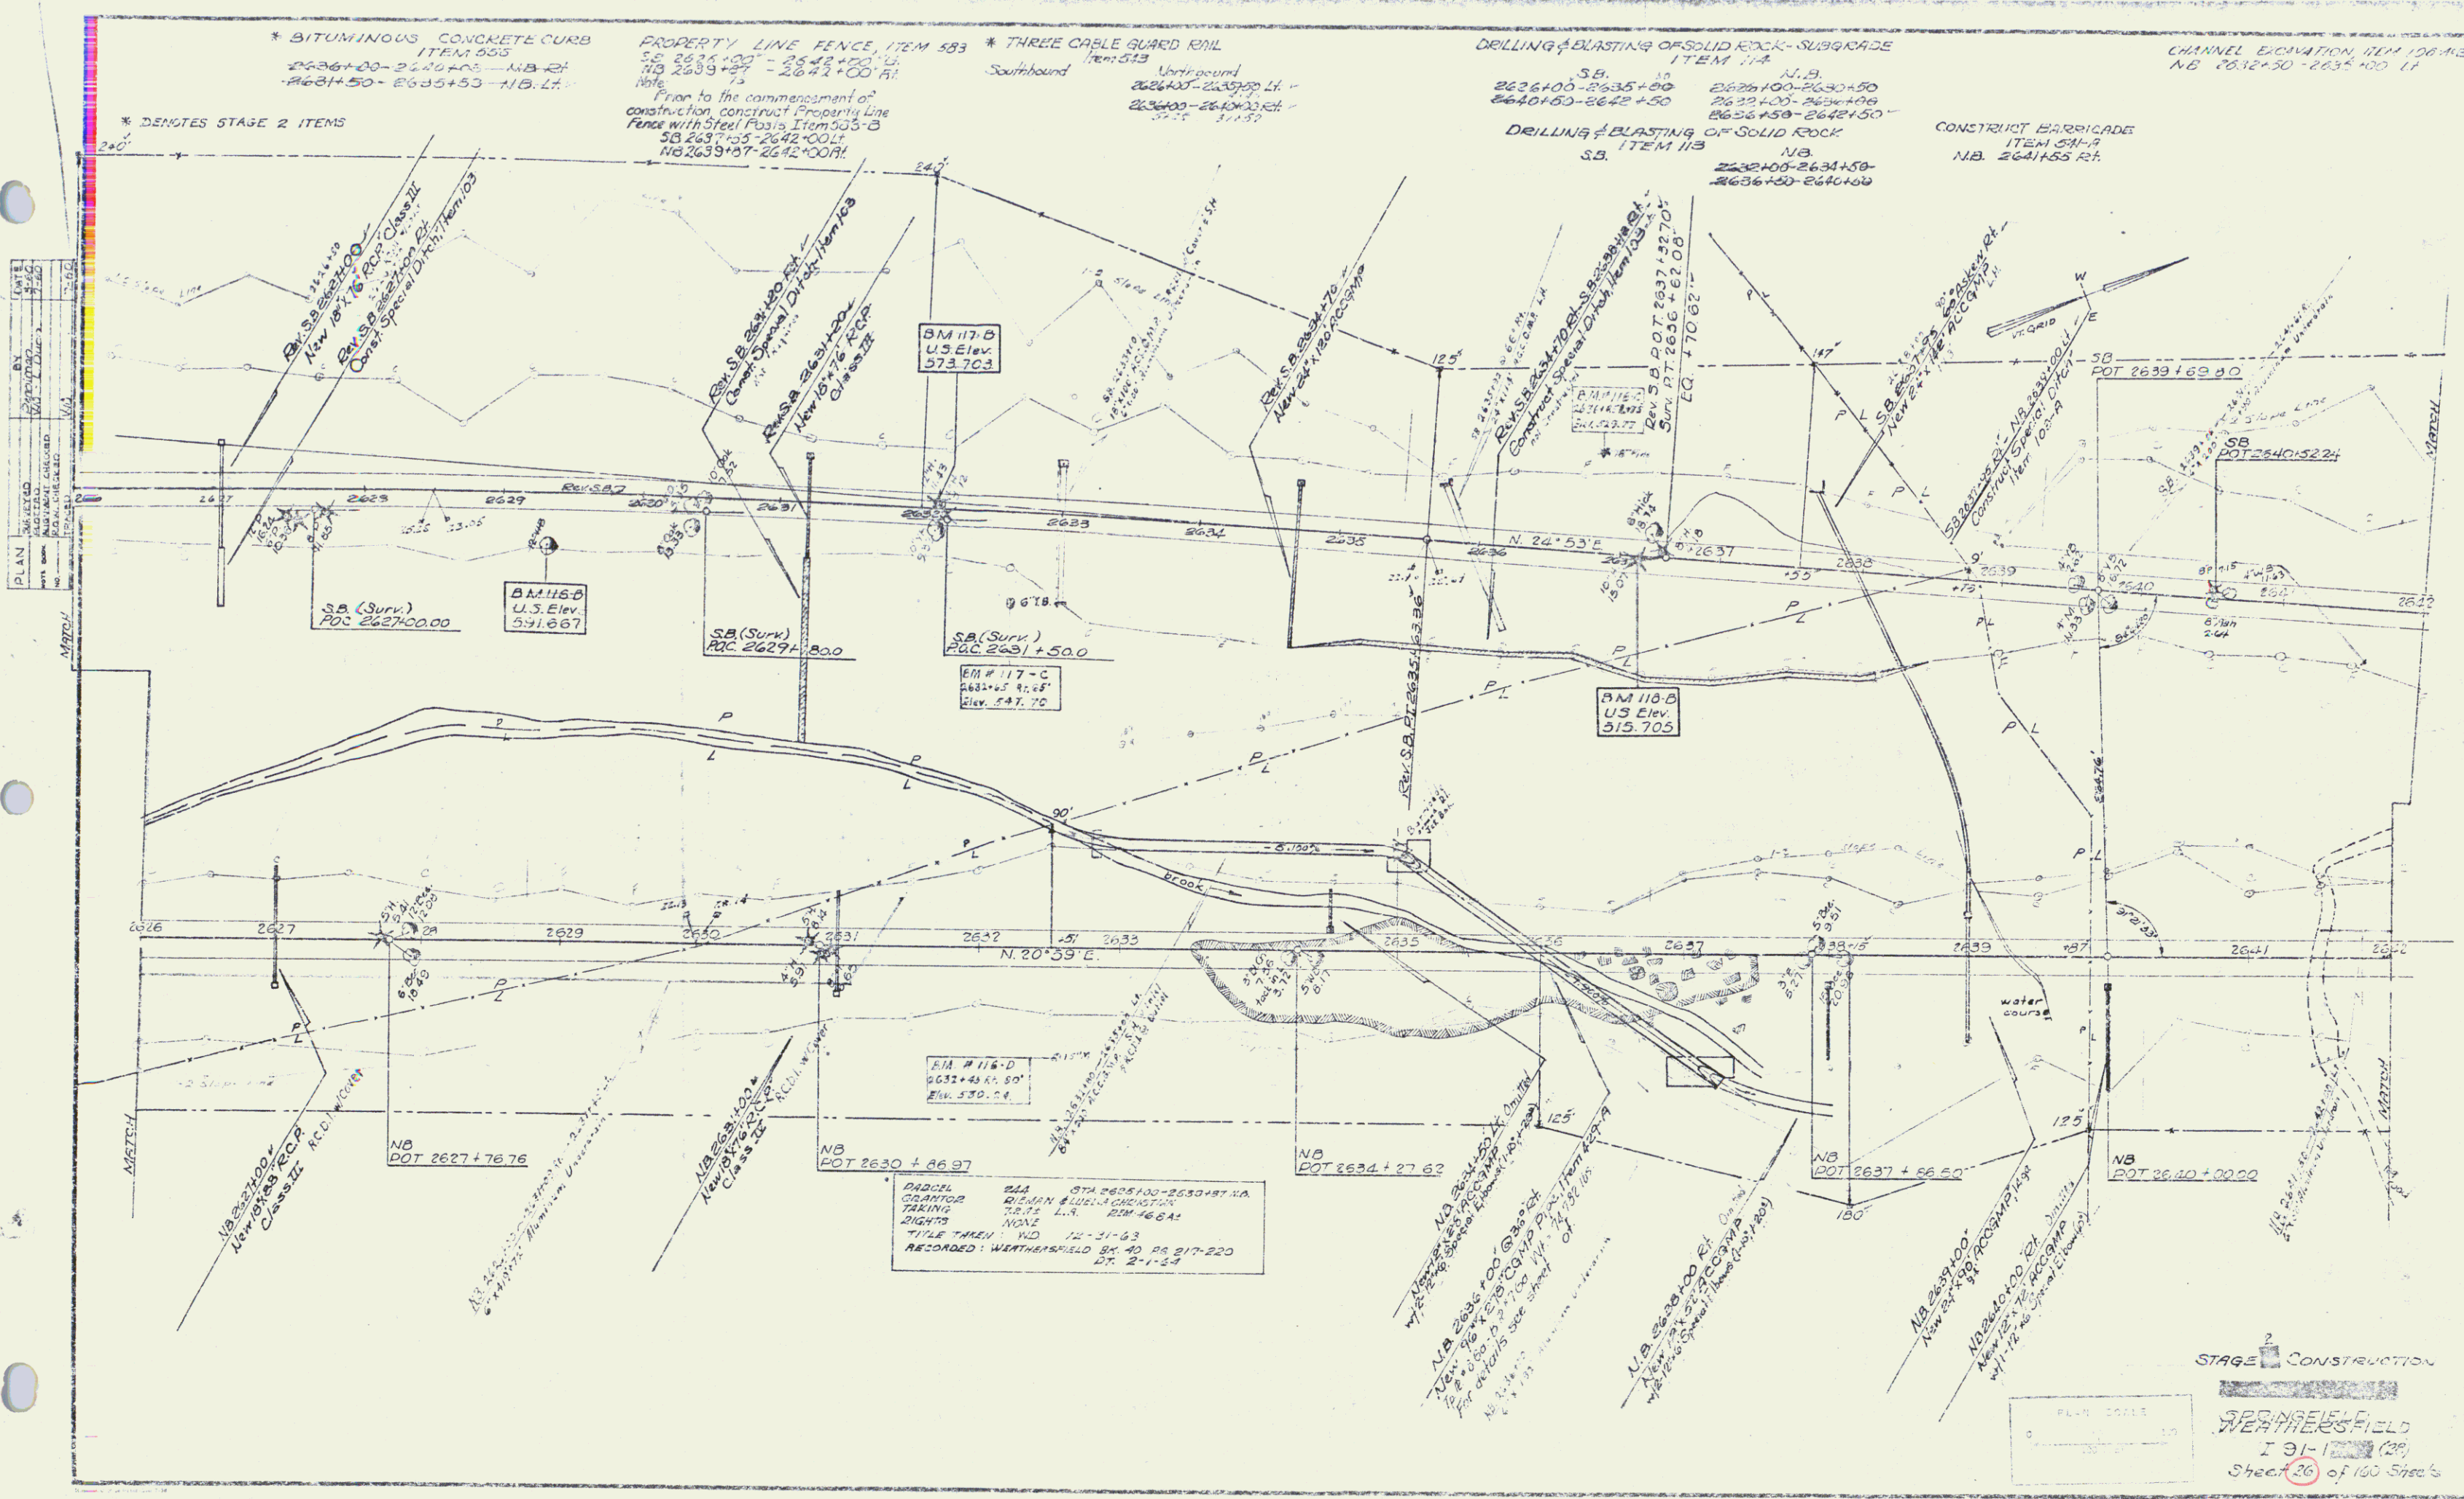

PLAN	REVISIONS	DATE	BY	CHKD
1	AS SHOWN	1-1-64	W. J. D. JR.	W. J. D. JR.
2	REVISED	1-1-64	W. J. D. JR.	W. J. D. JR.
3	REVISED	1-1-64	W. J. D. JR.	W. J. D. JR.
4	REVISED	1-1-64	W. J. D. JR.	W. J. D. JR.
5	REVISED	1-1-64	W. J. D. JR.	W. J. D. JR.
6	REVISED	1-1-64	W. J. D. JR.	W. J. D. JR.
7	REVISED	1-1-64	W. J. D. JR.	W. J. D. JR.
8	REVISED	1-1-64	W. J. D. JR.	W. J. D. JR.
9	REVISED	1-1-64	W. J. D. JR.	W. J. D. JR.
10	REVISED	1-1-64	W. J. D. JR.	W. J. D. JR.

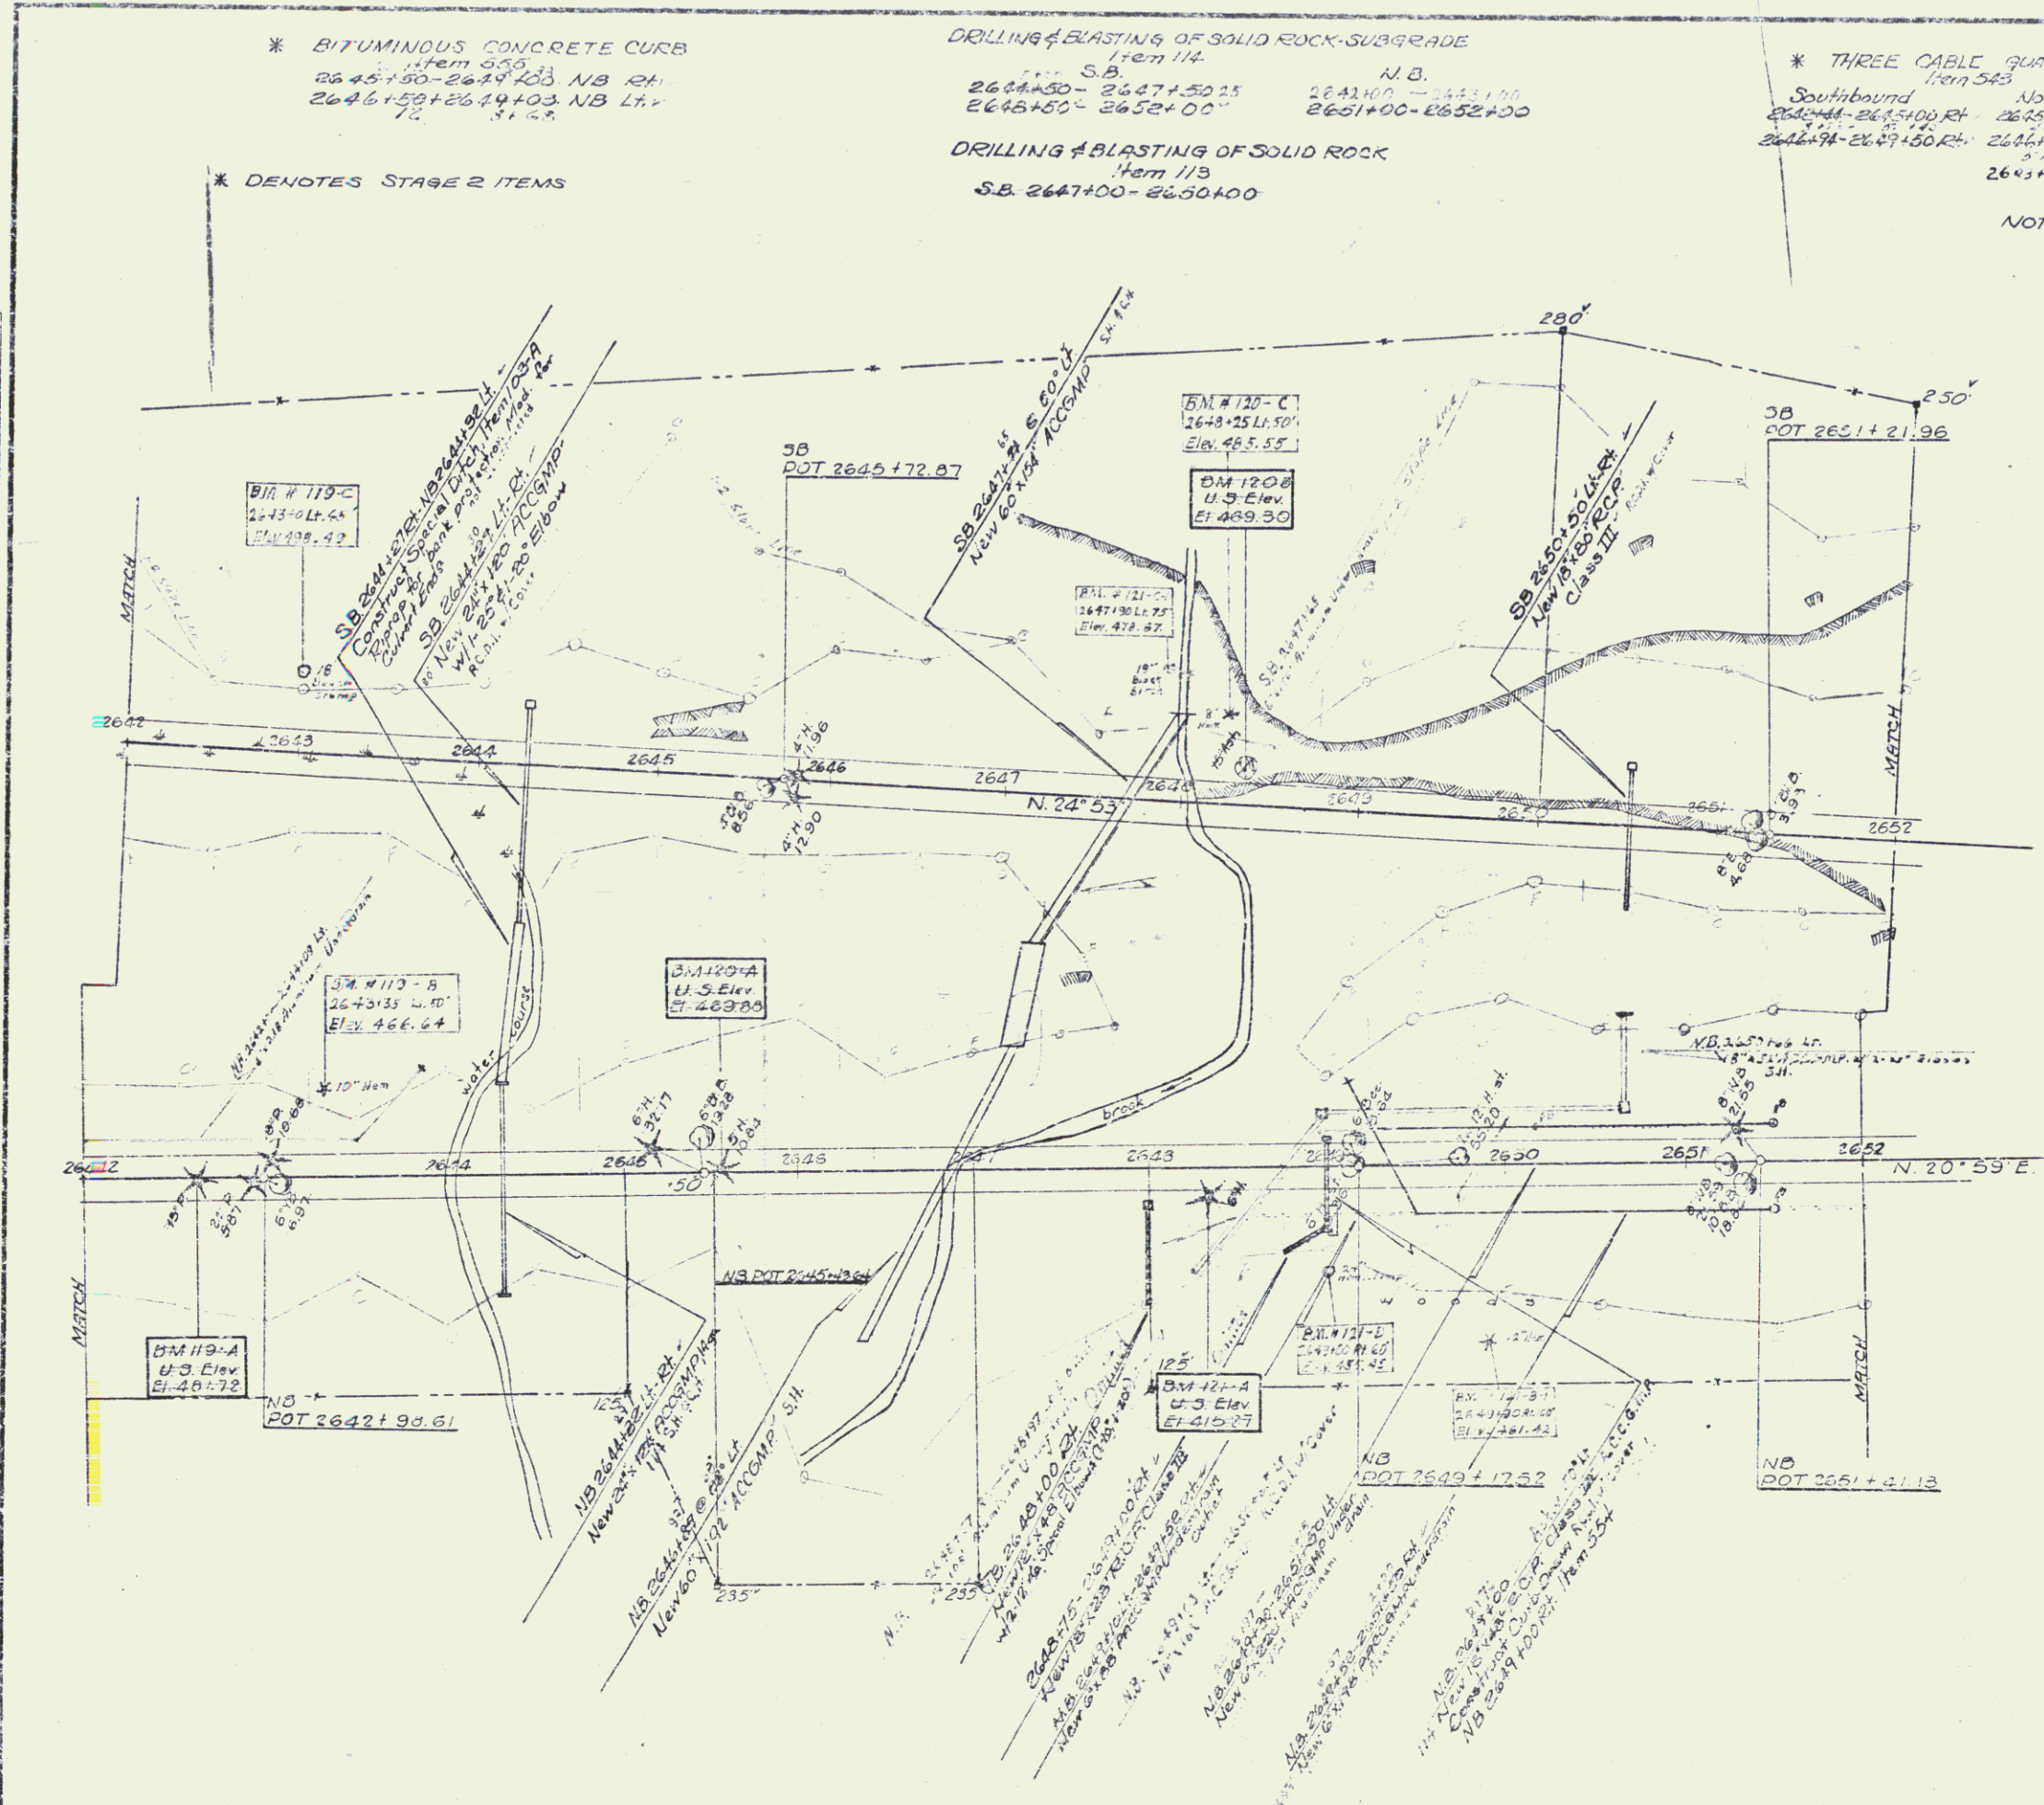

* BITUMINOUS CONCRETE CURB
Item 533
2643+00 - 2647+00 NB RT
2646+50 - 2649+00 NB LTR

DRILLING & BLASTING OF SOLID ROCK SUBGRADE
Item 114
S.B. 2644+50 - 2647+50
2645+50 - 2652+00
N.D. 2641+00 - 2643+00
2651+00 - 2652+00
DRILLING & BLASTING OF SOLID ROCK
Item 113
S.B. 2647+00 - 2650+00


* THREE CABLE GUARD RAIL
Item 543
Southbound Northbound
2644+00 - 2645+00 RT 2645+00 - 2649+00 RT
2646+00 - 2647+00 RT 2647+00 - 2649+00 LT
2649+00 - 2650+00 RT 2650+00 - 2651+00 LT
2651+00 - 2652+00 RT 2652+00 - 2653+00 LT

PROPERTY LINE FENCE ITEM 533
S.B. 2642+00 - 2652+00 LT
N.B. 2642+00 - 2652+00 RT
STANDARD STEEL BEAM GUARD RAIL W/STEEL POSTS
ITEM 541-A
2647+00 - 2648+00 SBI+
2648+00 - 2649+00 SBI+

NOTE: CONTROL OF ACCESS IS COMPLETE ON THIS SHEET.

Note:
Prior to the commencement of construction,
construct Property Line Fence with Steel Posts
Item 533-B as stationed above.

BIT. CONC. SURFACE FOR GUTTERS
AND TRAFFIC ISLANDS
N.B. 2649+00 RT (Curb)
N.B. 2647+00 LT (Curb)
N.B. 2649+00 LT
N.B. 2650+00 LT
S.B. 2650+00 RT

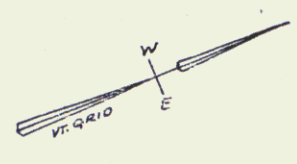

PARCEL
GRANTOR
TAKING
RIGHTS
DEADEND
SIN 2640+00 NB RT, 2648+00 NB RT,
2649+00 NB RT, 2650+00 NB RT,
2651+00 NB RT, 2652+00 NB RT,
2653+00 NB RT
LOSS OF ACCESS - SIN 2647+00 - 2648+00 LT
(Access)
TITLE TAKEN COND. O. 1-6-64
RECORDED: WEATHERSFIELD BK. 40 PG. 165-170 DT. 1-9-64

STAGE 2 CONSTRUCTION

PLAN SCALE
0 10 20
Feet

SPRINGFIELD
WEATHERSFIELD
191-170 (23)

Sheet 23 of 100 Sheets

PROPERTY LINE FENCE, ITEM 583
 SB 2652+00' - 2665+00' LT
 NB 2652+00' - 2665+00' RT
 Note: Prior to the commencement of construction, construct Property Line Fence with Steel Posts, Item 583-2, as stationed above.
 * DENOTES STAGE 2 ITEMS.

Stone Fill for Slope Protection
 Item 582
 Southbound Northbound
 2658+16 LT

DRILLING & BLASTING OF SOLID ROCK SUBGRADE
 Item 114
 SB 2652+00' - 2663+50' 2665+00' - 2665+150'
 NB 2654+00' - 2665+00' 2662+00' - 2665+00'
 DRILLING & BLASTING OF SOLID ROCK
 Item 113
 SB 2654+00' - 2657+00' 2660+50' - 2662+50'


* THREE CABLE GUARD RAIL
 Item 513
 Southbound Northbound
 2664+50' - 2665+00' RT 2652+75' - 2661+50' RT

* JUTE MATTING, ITEM 628
 Med. NB Lt 2652+00' - 2663+60'

NOTE: CONTROL OF ACCESS IS COMPLETE ON THIS SHEET


STANDARD STEEL BEAM GUARD
 RAIL W/STEEL POSTS
 2652+70' - 2653+33' SB LT
 BIT CONC. SURFACE FOR GUTTERS
 AND TRAFFIC ISLANDS
 N.B. 2654+00' LT
 S.B. 2662+50' RT
 S.B. 2663+50' LT

PLAN
 DATE: 12-17-63
 BY: [Signature]
 CHECKED: [Signature]
 SCALE: 1" = 40'

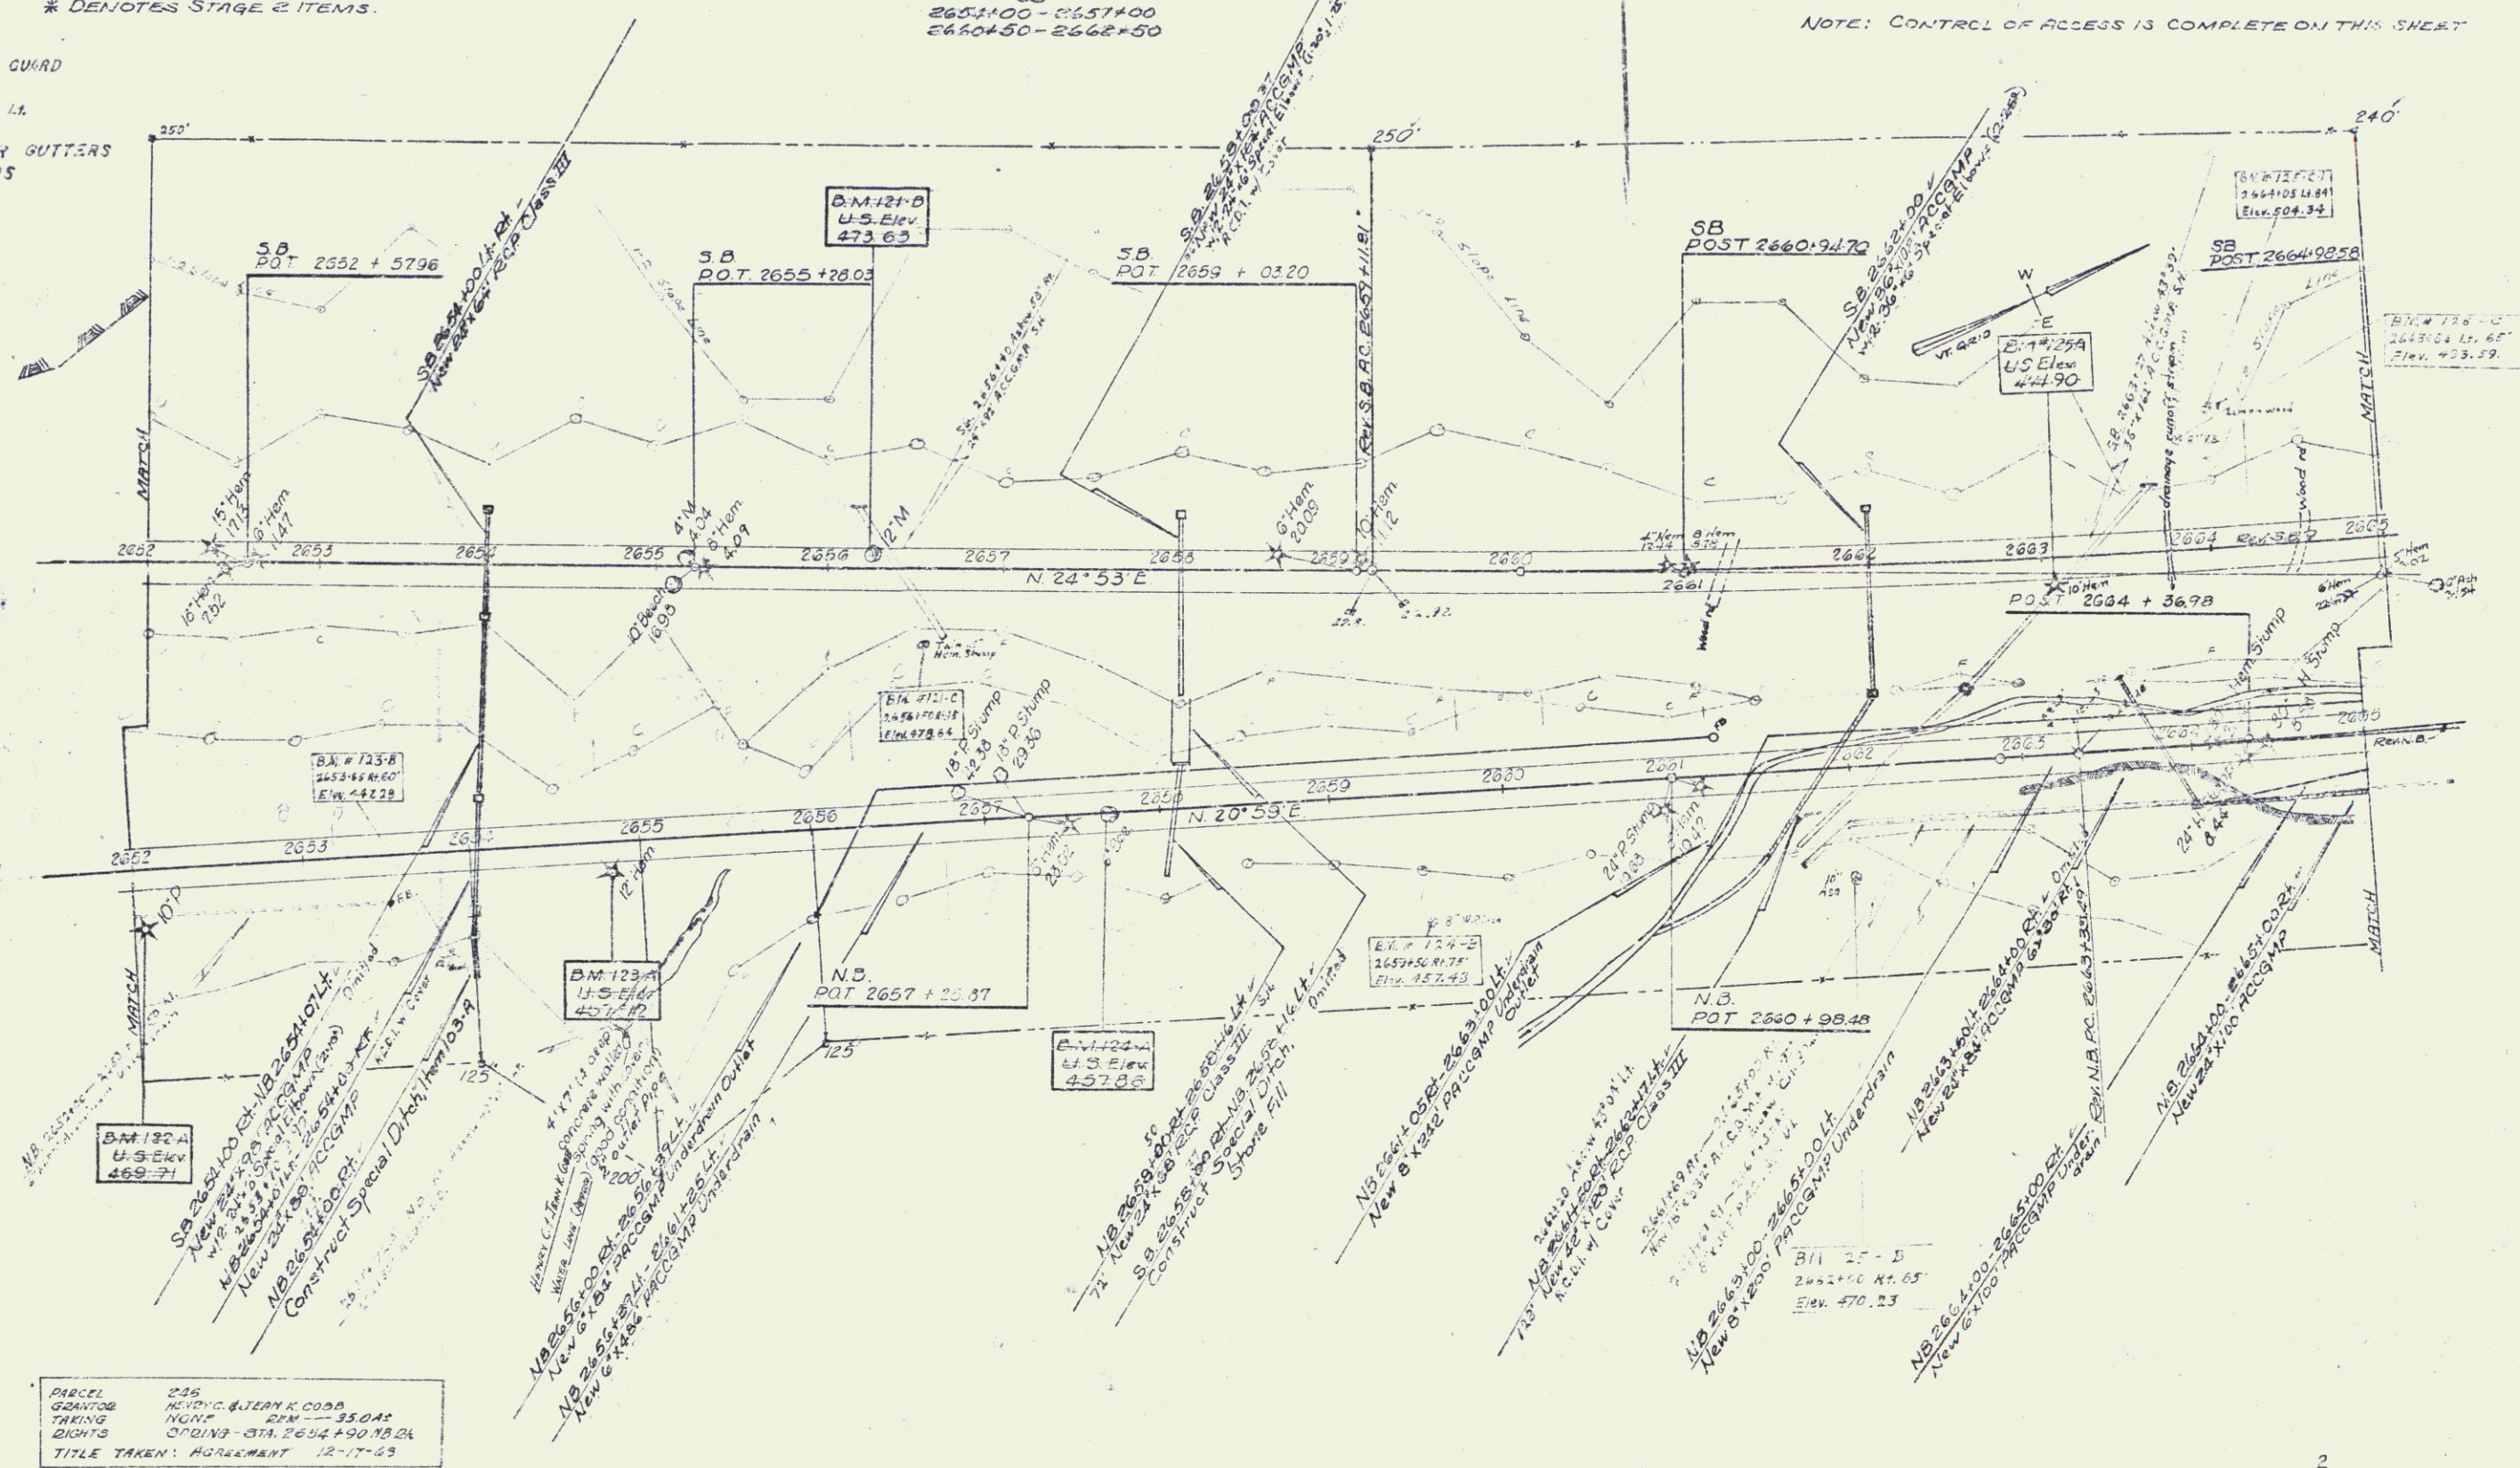

PARCEL 238
 GRANTEE: [Name]
 TRACT: [Name]
 TITLE TAKEN: AGREEMENT 12-17-63

STAGE 2 CONSTRUCTION

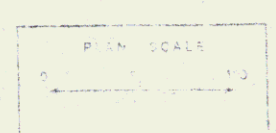

SPRINGFIELD
 WEATHERSFIELD
 191-1 (25)
 Sheet 30 of 160 Sheets

Stone Fill for Slope Protection
Item 522
SB 2677+10 - 2678+60 Lt.

* THREE CABLE GUARD RAIL
Item 543

DRILLING & BLASTING OF SOLID ROCK - SUBGRADE
ITEM 114

PROPERTY LINE FENCE
ITEM 593

* DENOTES STAGE 2 ITEMS


Southbound
2665+00-2674+00
2674+00-2681+00
2681+00-2690+00

Northbound
2674+00-2681+00
2681+00-2690+00
2690+00-2697+00

DRILLING & BLASTING OF SOLID ROCK
ITEM 113

Note:
Prior to the commencement of
construction construct Property Line
Fence with Steel Posts Item 539-B
NB 2665+00-2678+27.81
SB 2665+00-2676+22.11

NOTE: CONTROL OF ACCESS IS COMPLETE ON THIS SHEET

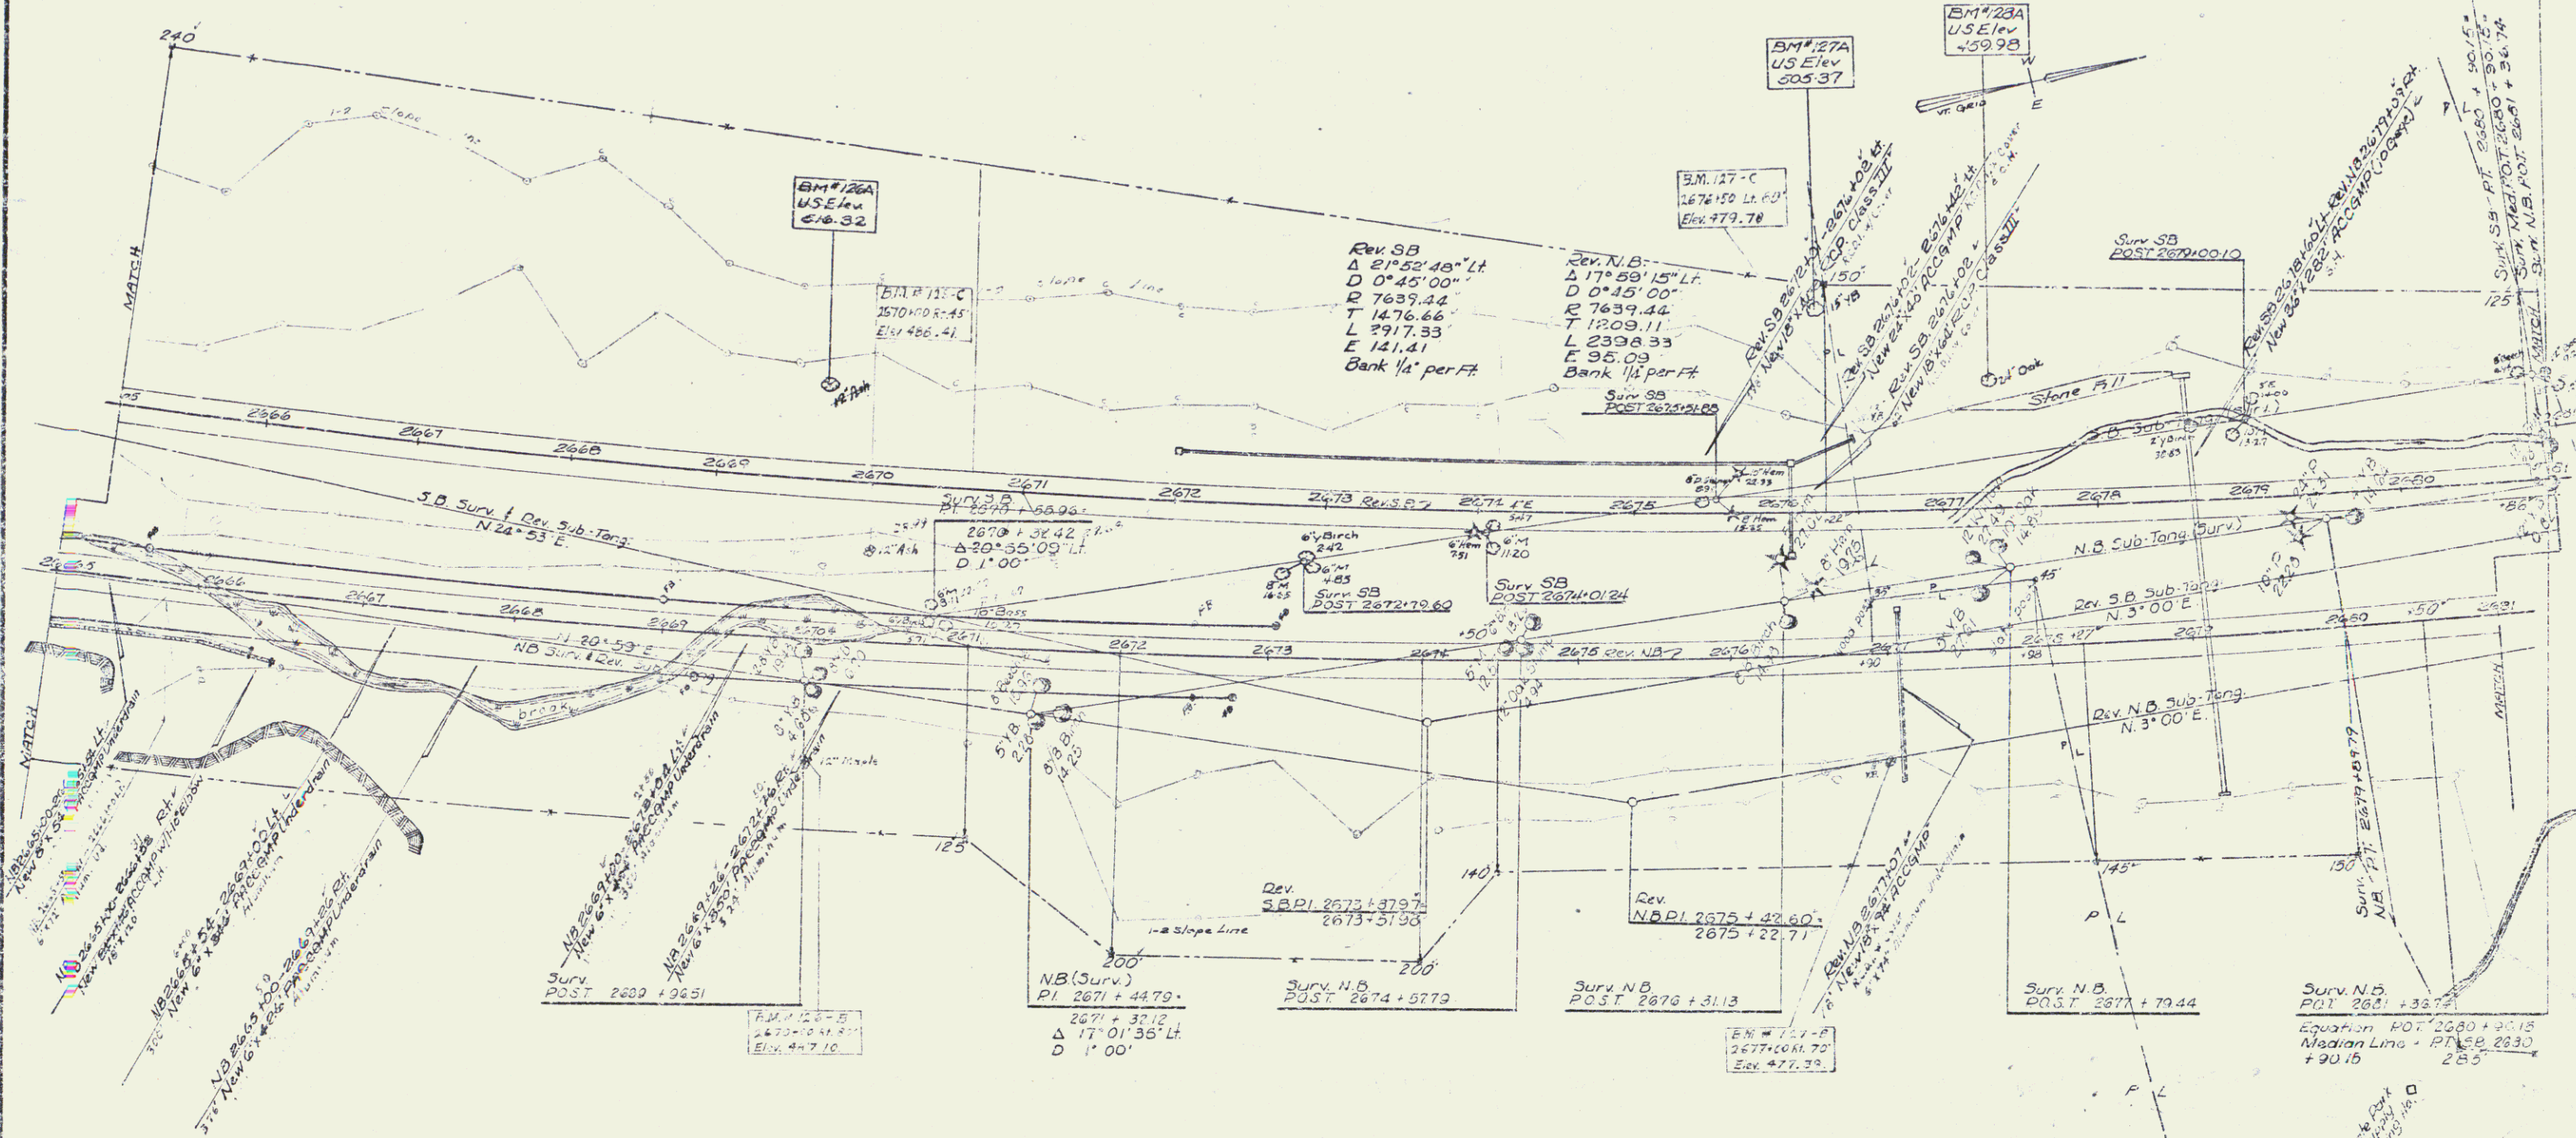

PLAN	BY	DATE
SURVEYED	6-80	
PLOTTED	7-80	
CHECKED		

STAGE 2 CONSTRUCTION

SPRINGFIELD
WEATHERSFIELD
IS-1-1 (22)
Sheet 32 of 110 Sheets

* JUTE MATTING ITEM 523
Med. S.B. Rt. 2679+07-2681+07
Med. N.B. Lt. 2685+08-2687+08
Med. N.B. Lt. 2689+08-2691+08

PIP-RAP & BANK PROTECTION
MOD. FOR CULVERT ENDS, ITEM 524 MOD.
S.B. 2687+08 Lt. - N.B. 2687+33 Rt.

DRILLING & BLASTING OF SOLID ROCK SUBGRADE
ITEM 114
S.B. 2693+00-2696+00
N.B. 2693+50-2696+00

STEEL ROLL PIP 36.002
PROTECTION ITEM 522
N.B. 2686+00-2687+33

* THREE CABLE GUARD RAIL
Item 523
Southbound 2686+57-2691+55 Lt.
Northbound 2681+00-2689+59 Rt.
2691+10-2696+00 Lt. 2692+75-2694+58 Rt.


PROPERTY LINE FENCE
Item 524
S.B. 2681+00-2696+00
N.B. 2681+00-2696+00
Note: Prior to the commencement of construction construct Property Line Fence with Steel Posts, Item 525-B
N.B. 2681+00-2696+00, 91

* DENOTES STAGE 2 ITEMS

NOTE: CONTROL OF ACCESS IS COMPLETE ON THIS SHEET.

BIT. CONC. SURFACE FOR BUTTERS
AND TRAFFIC ISLANDS
S.B. 2681+07 Rt.
N.B. 2687+38 Lt.
N.B. 2691+58 Lt.

PLAN	Surveyed	By	W. J. J. J.
SECTION	Traced	By	W. J. J. J.
DATE	10-1-64		
NO.	10		

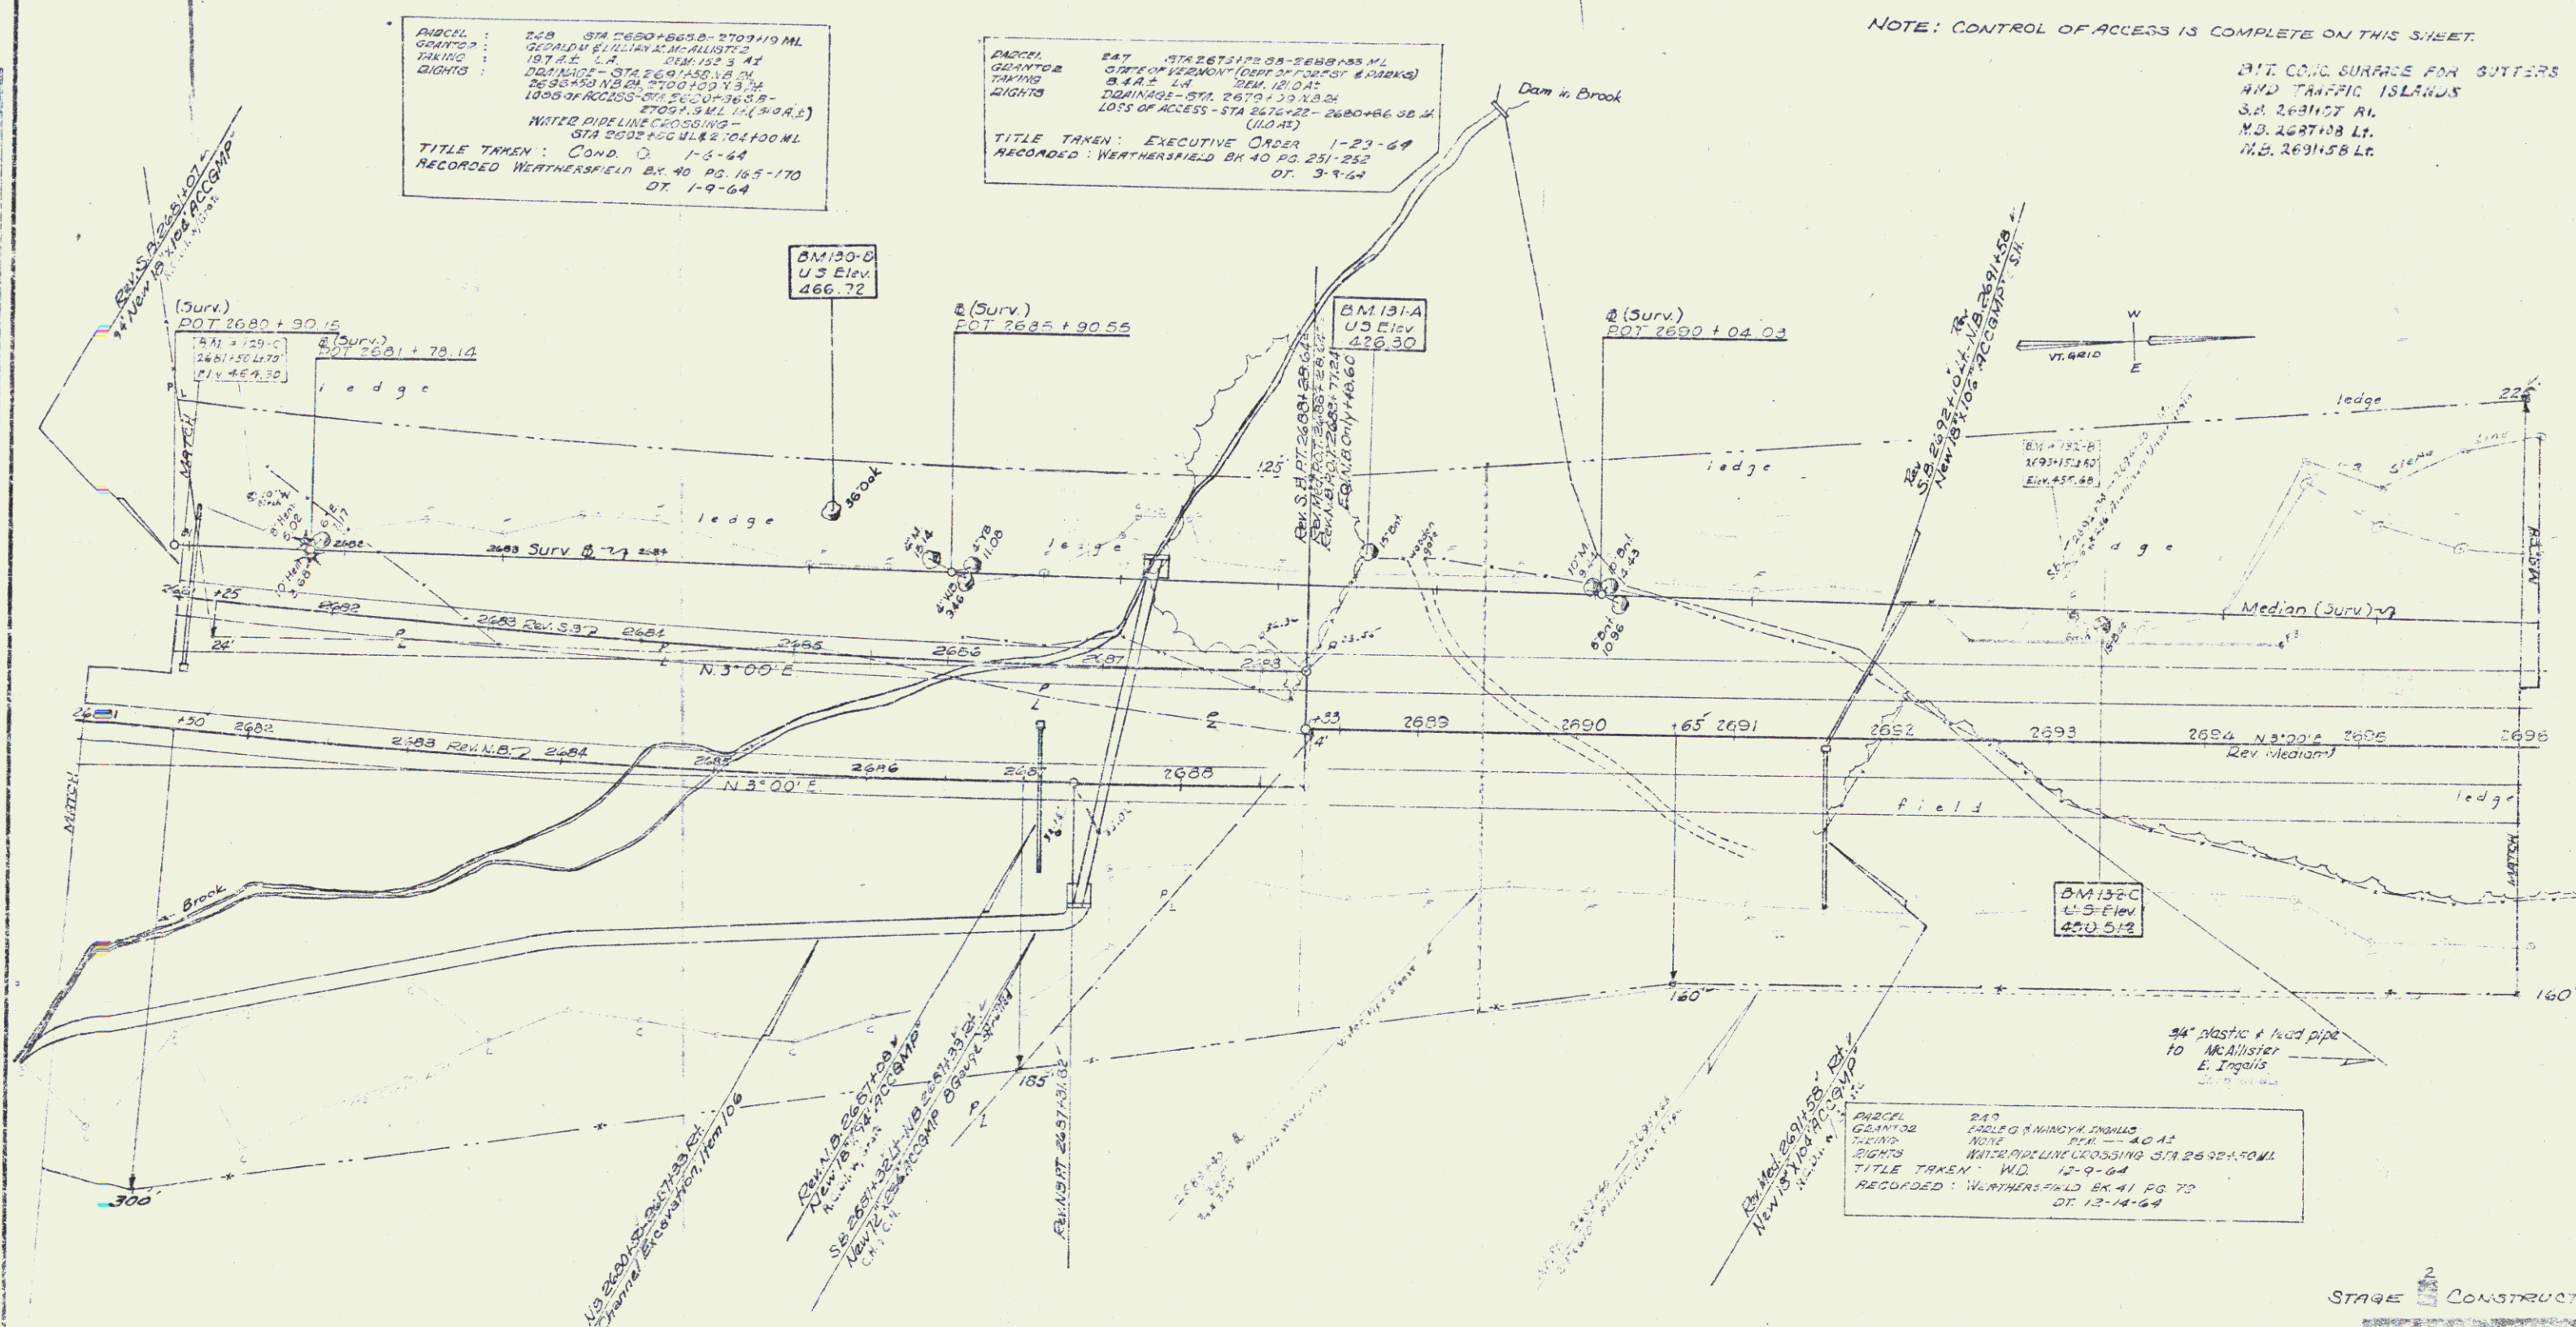

STAGE 2 CONSTRUCTION

SPRINGFIELD
WEATHERSFIELD
191-100 (128)
Sheet 34 of 160 Sheets

NOTE: MATTING, ITEM 623
Med NB Lt 2696+50 - 2698+53

DRILLING & BLASTING OF SOLID ROCK SUBGRADE
Item 554

SB 2696+00-2698+00 NB 2696+00-2697+50

DRILLING & BLASTING OF SOLID ROCK
Item 553

NB 2694+50-2700+50

NOTE: Prior to the commencement of construction construct property line fence with steel posts, Item 553 is stationed below.

PROPERTY LINE FENCE
Item 553

NB 2696+00-2700+00

THREE CABLE GUARD RAIL
Item 543

S.D. 2696+00-2700+00

NOTE: CONTROL OF ACCESS IS COMPLETE ON THIS SHEET.

* DENOTES STAGE 2 ITEMS

UTILITY ACCESS
LT OF STA 2698+00

Rev Sta 2700+00 NB 6.55
SB Construction
Project 100000
Contract 2
Contract 3

POOR ORIGINAL COPY

BM 133
U.S. Elev
475.365

BM 134
U.S. Elev
511.87

BM 135
U.S. Elev
503.51

BM 137
U.S. Elev
528.427

BM 130
U.S. Elev
442.179

BM 136
U.S. Elev
420.472

DESIGN: STA 2700+00 NB
GRADING: 20' x 20' x 20' x 20'
DRAIN: 20' x 20' x 20' x 20'
DITCH: 20' x 20' x 20' x 20'
TITLE TAKEN: W.D. 1-29-64
RECORDED: WESTFIELD BLDG. 15 231, 232
DT. 2-5-64

STAGE 2 CONSTRUCTION

WESTFIELD
1-21-1964

Sheet 36 of 160 Sheets

INDEX OF SHEETS

1	TITLE PAGE
2	ALIGNMENT SHEET
3-4	TYPICAL CROSS-SECTION OF IMPROVEMENT (INTERSTATE) 3 MIT. CONC. PAVT. 17IN 24" B. MOD.
5-6	TYPICAL CROSS-SECTION (VT. ROUTE 131 A. T. H. 40)
7	QUANTITY SHEET (TOTAL)
8	QUANTITY SHEET (DRAINAGE)
9-10	EXPLANATION SHEETS
11	BLANK
12	PLAN AND PROFILE SHEETS
13	A-41 DRILLING AND BULGING OF SOILS (SLOPE SURVEY)
14	B-1 BAKING TEMPLATES
15	B-2 TYPICAL SLOPE GRADINGS
16	B-3 BACK EXCAVATION
17	D-2 C.R.M. DETAILS
18	D-3 GUTTERS
19	D-4 METAL END SECTIONS, ELBOYS
20	D-5 DROP INLETS
21	D-6 DROP INLET TOPS
22	D-7 DROP INLET GRATES
23	D-8 CATCH BASINS
24	D-9 CATCH BASIN DETAILS
25	E-1 BARRICADES, SIGNS AND LIGHTS
26	E-2 CONSTRUCTION IDENTIFICATION SIGNS
27	E-3 PROPERTY LINE FENCE
28	E-4 STEEL BEAM GUARD RAIL
29	E-5 TWO CABLE WIRING RAIL
30	E-6 TENSEL GABLE GUARD RAIL WITH STEEL POSTS
31	E-7 PLANK GUARD RAIL - GUID. POSTS
32	J-1 NARROWS
33	J-2 FIELD OFFICE
34	J-3 BRIDGE - BR 100 - T.C.B. DETAILS
35	J-4 BR 200 - BR 215 BRIDGE DETAILS
36	J-5 BR 215 - BR 215
37	J-6 BR 215 - BR 215
38	J-7 BR 215 - BR 215
400	J-369 BR 215 - BR 215
4	

* JUTE MATTING, ITEM 623
Med. NB LA 2705+09 - 2708+09
Med. NB LA 2705+09 - 2707+09
Med. NB LA 2709+09 - 2711+09
S.B. 2700+00

* DENOTES STAGE 2 ITEMS
CONSTANT UTILITY DRIVE
S.B. 2700+00

DRILLING & BLASTING OF SOLID ROCK OVERLAGE
Item 586
S.S. 2700+00 - 2704+50
N.E. 2701+00 - 2702+00

DEMOLITION & REMOVAL OF BUILDINGS
Item 586
2705+00 - 2706+00

PROPERTY LINE FENCE
Item 588

Note:
Construct Property Line Fence w/ Steel Posts, Item 585-B
NB 2700+00 - 2708+75 ft. prior to commencement
of construction


STONE FILL FOR SLOPE PROTECTION
Item 582
S.S. 2709+75 - 2711+25 ft.

* THREE CANAL GUARDRAIL
Item 585
S.E. 2701+00 - 2703+00
2703+40 - 2703+50 ft.

NOTE: CONTROL OF ACCESS IS COMPLETE ON THIS SHEET


POOR ORIGINAL COPY


PLAN	1/4" = 10'
SECTION	1/4" = 10'
DETAIL	1/4" = 10'
ASSEMBLY	1/4" = 10'
CONSTRUCTION	1/4" = 10'
FINISH	1/4" = 10'

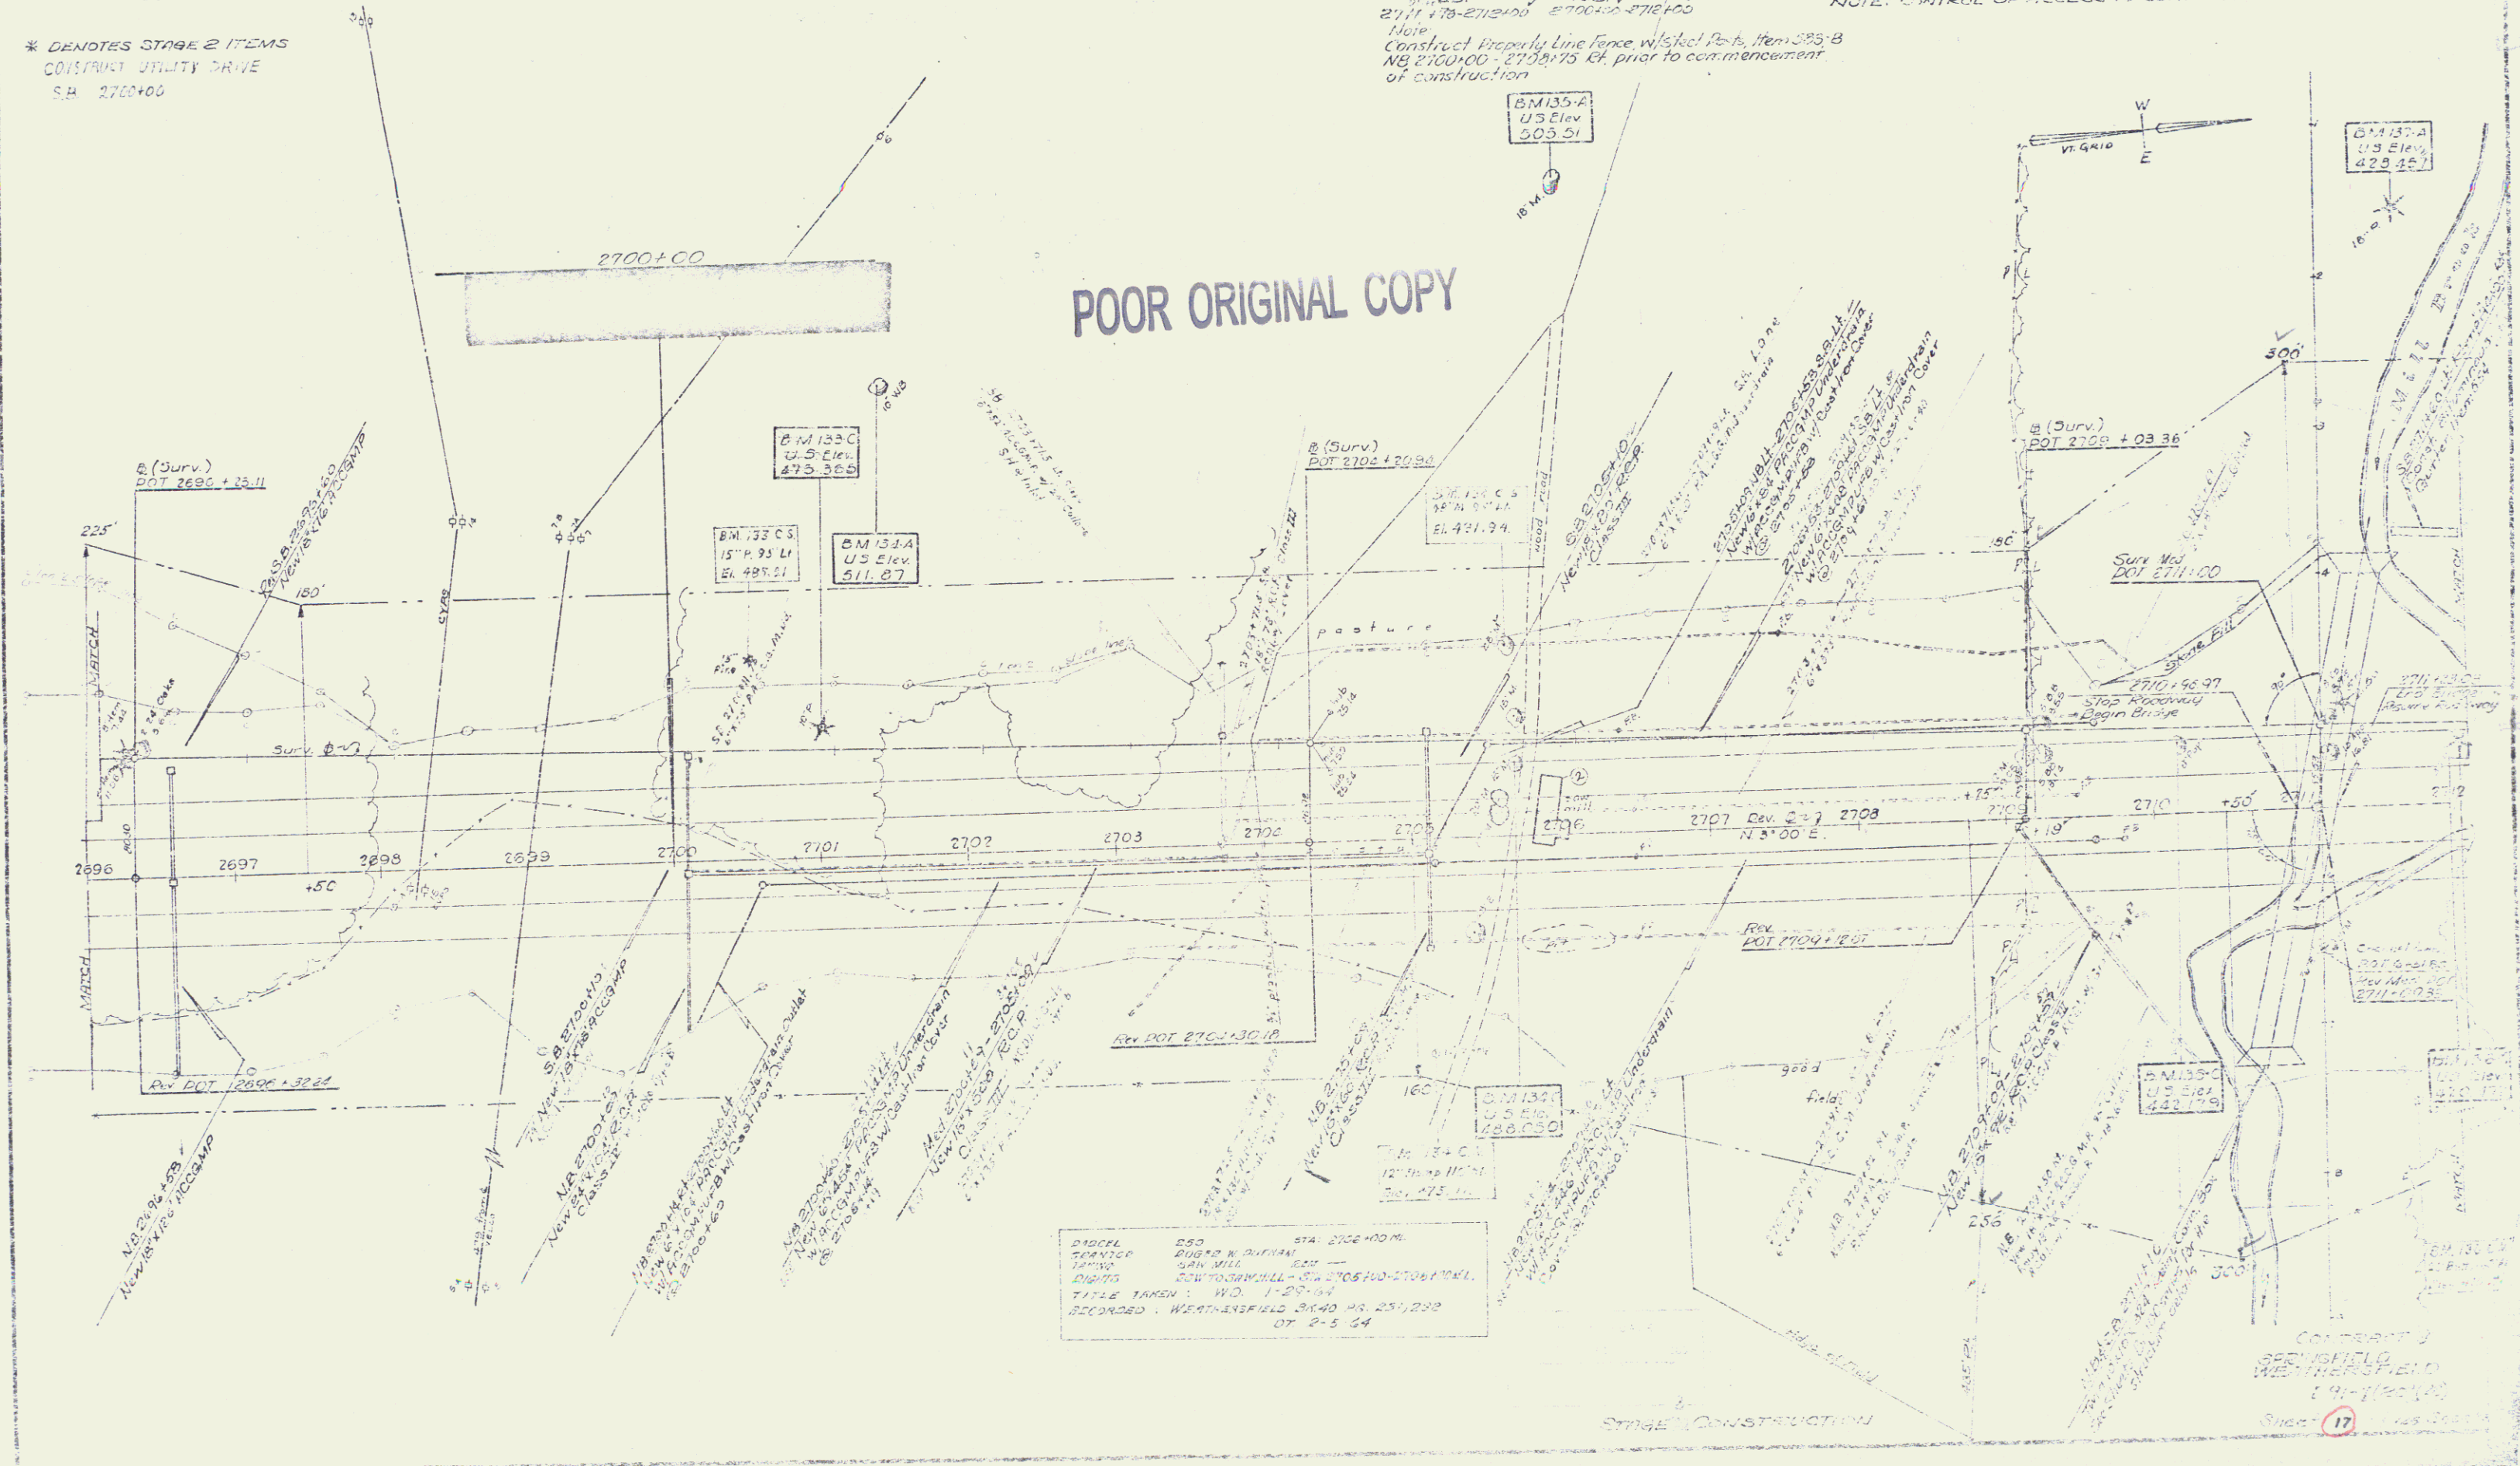


PROJECT: 250 STA: 2700+00
DRAWN BY: R. B. H. H. H.
CHECKED BY: R. B. H. H. H.
DATE: 1-25-64
TITLE: W.D. 1-25-64
RECORDED: W.D. 1-25-64
DT: 2-5-64


CONTRACT
SHEPHERD
W.D. 1-25-64
Sheet 17

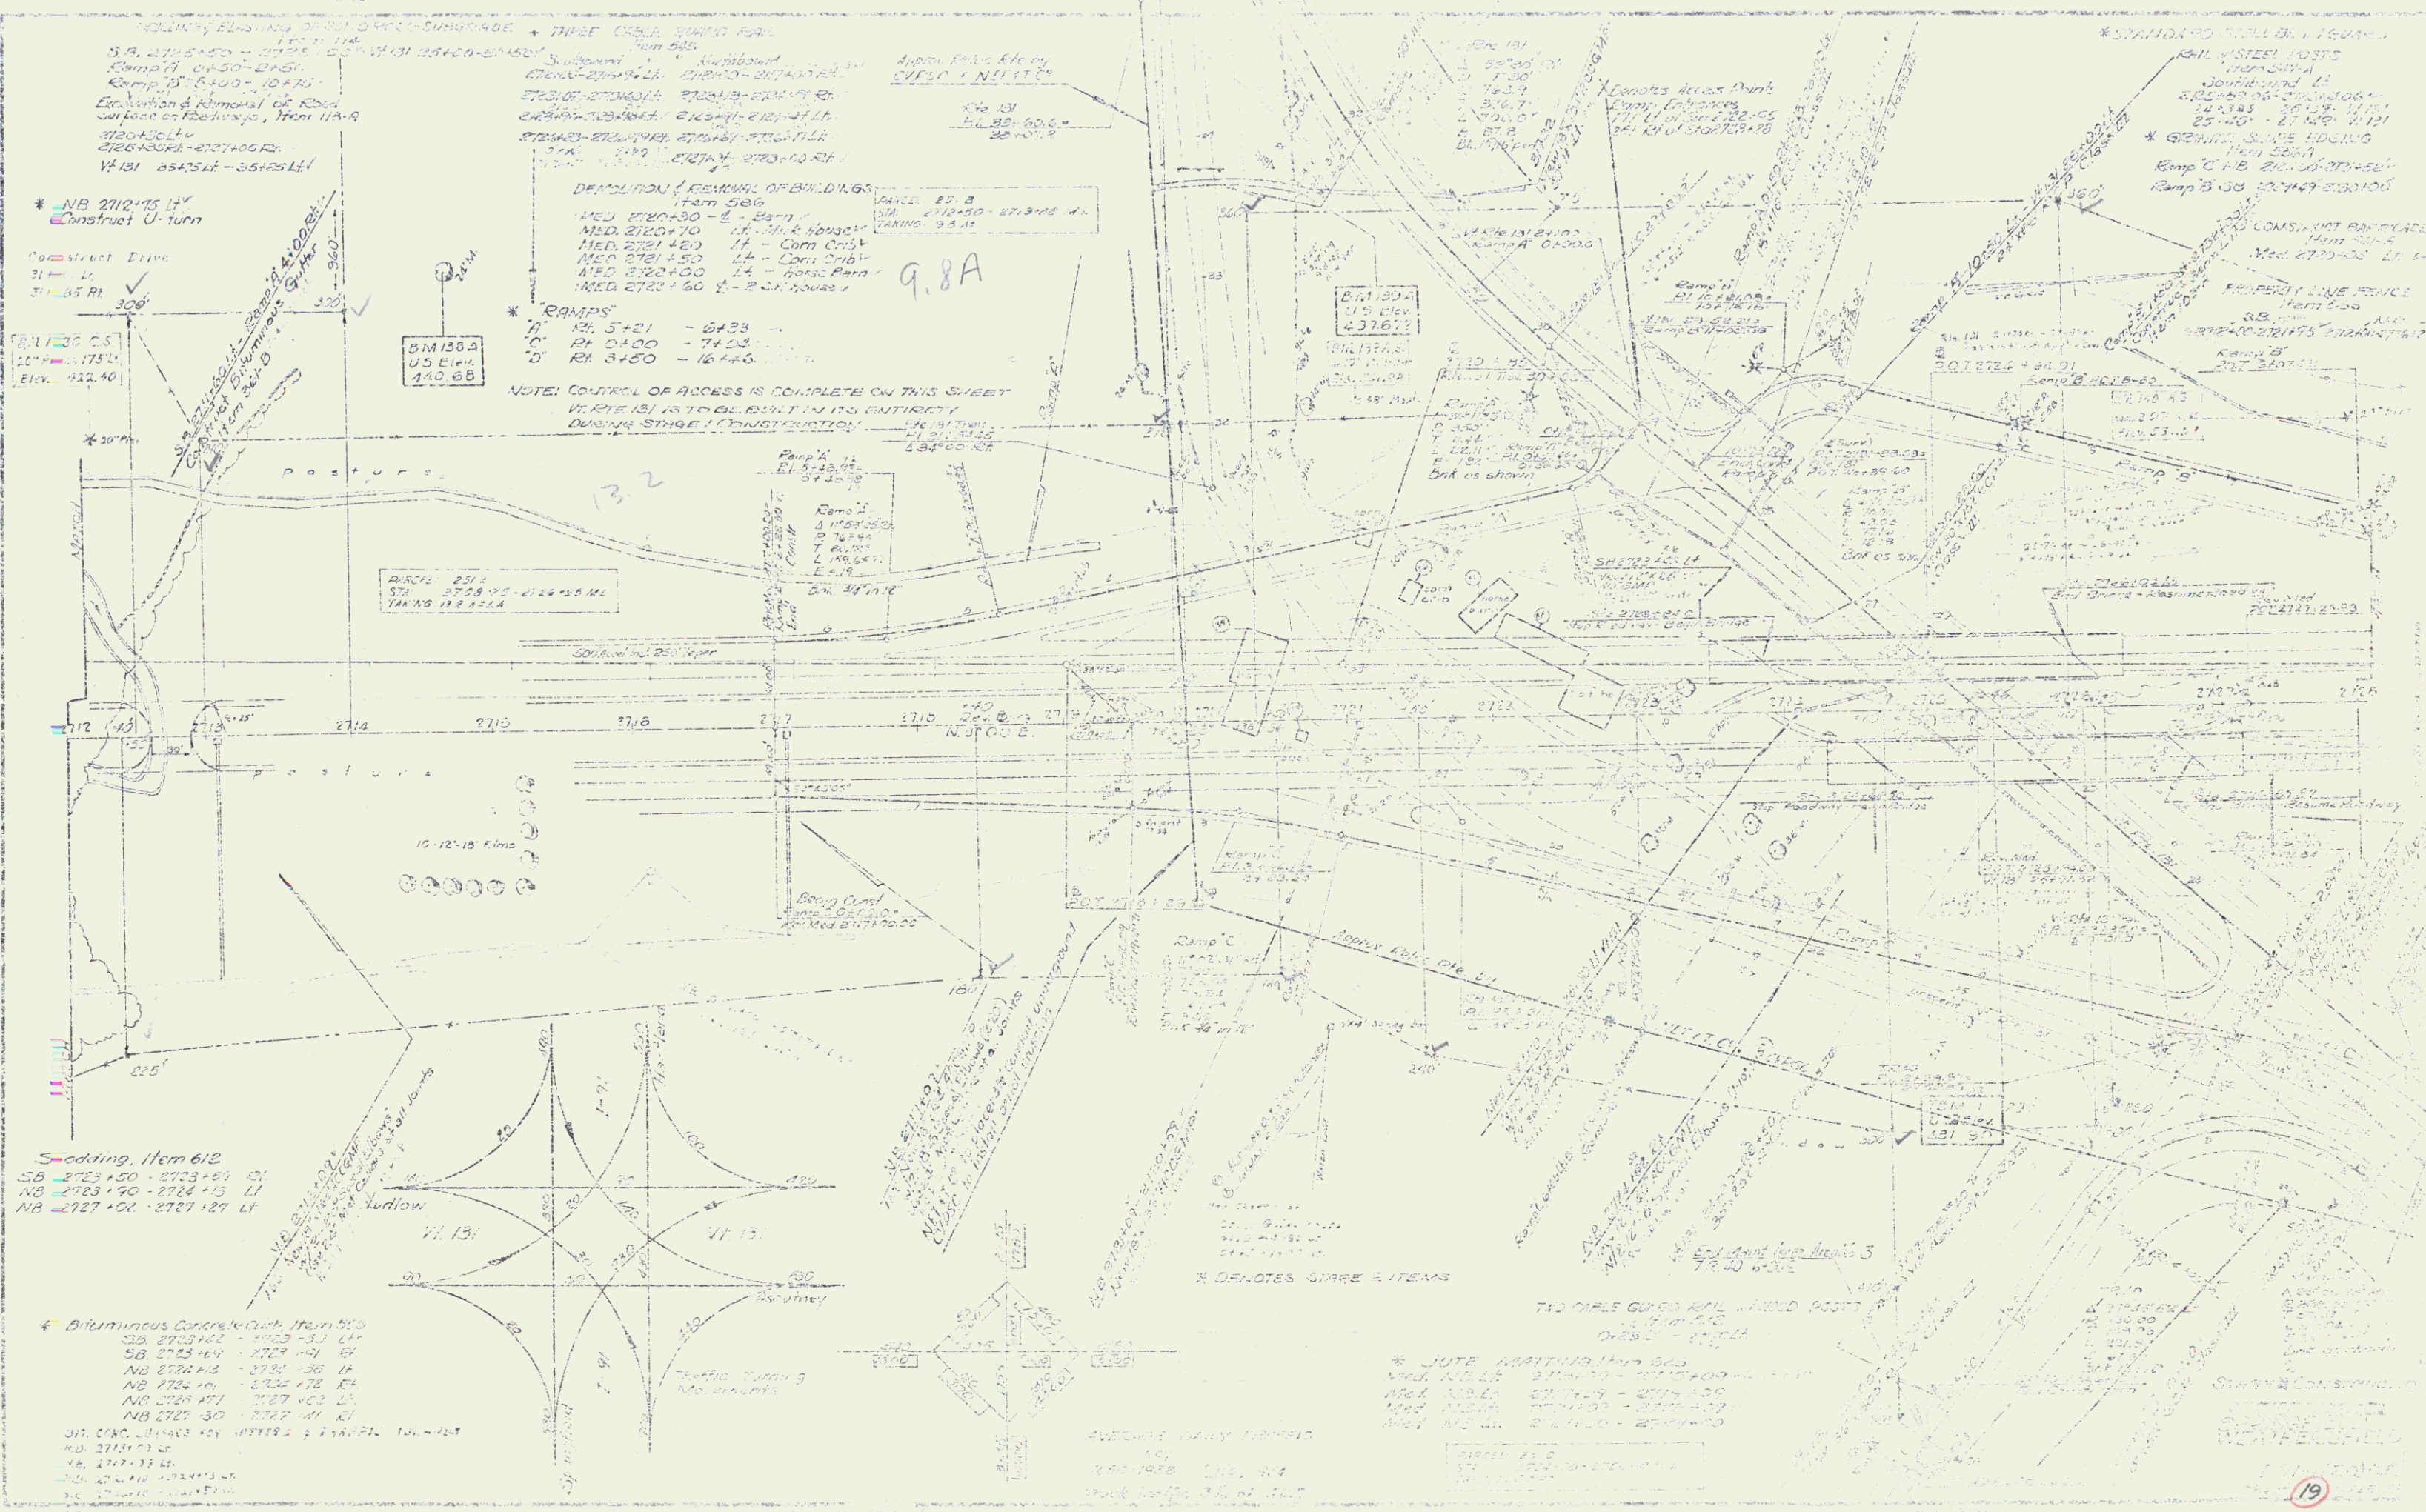

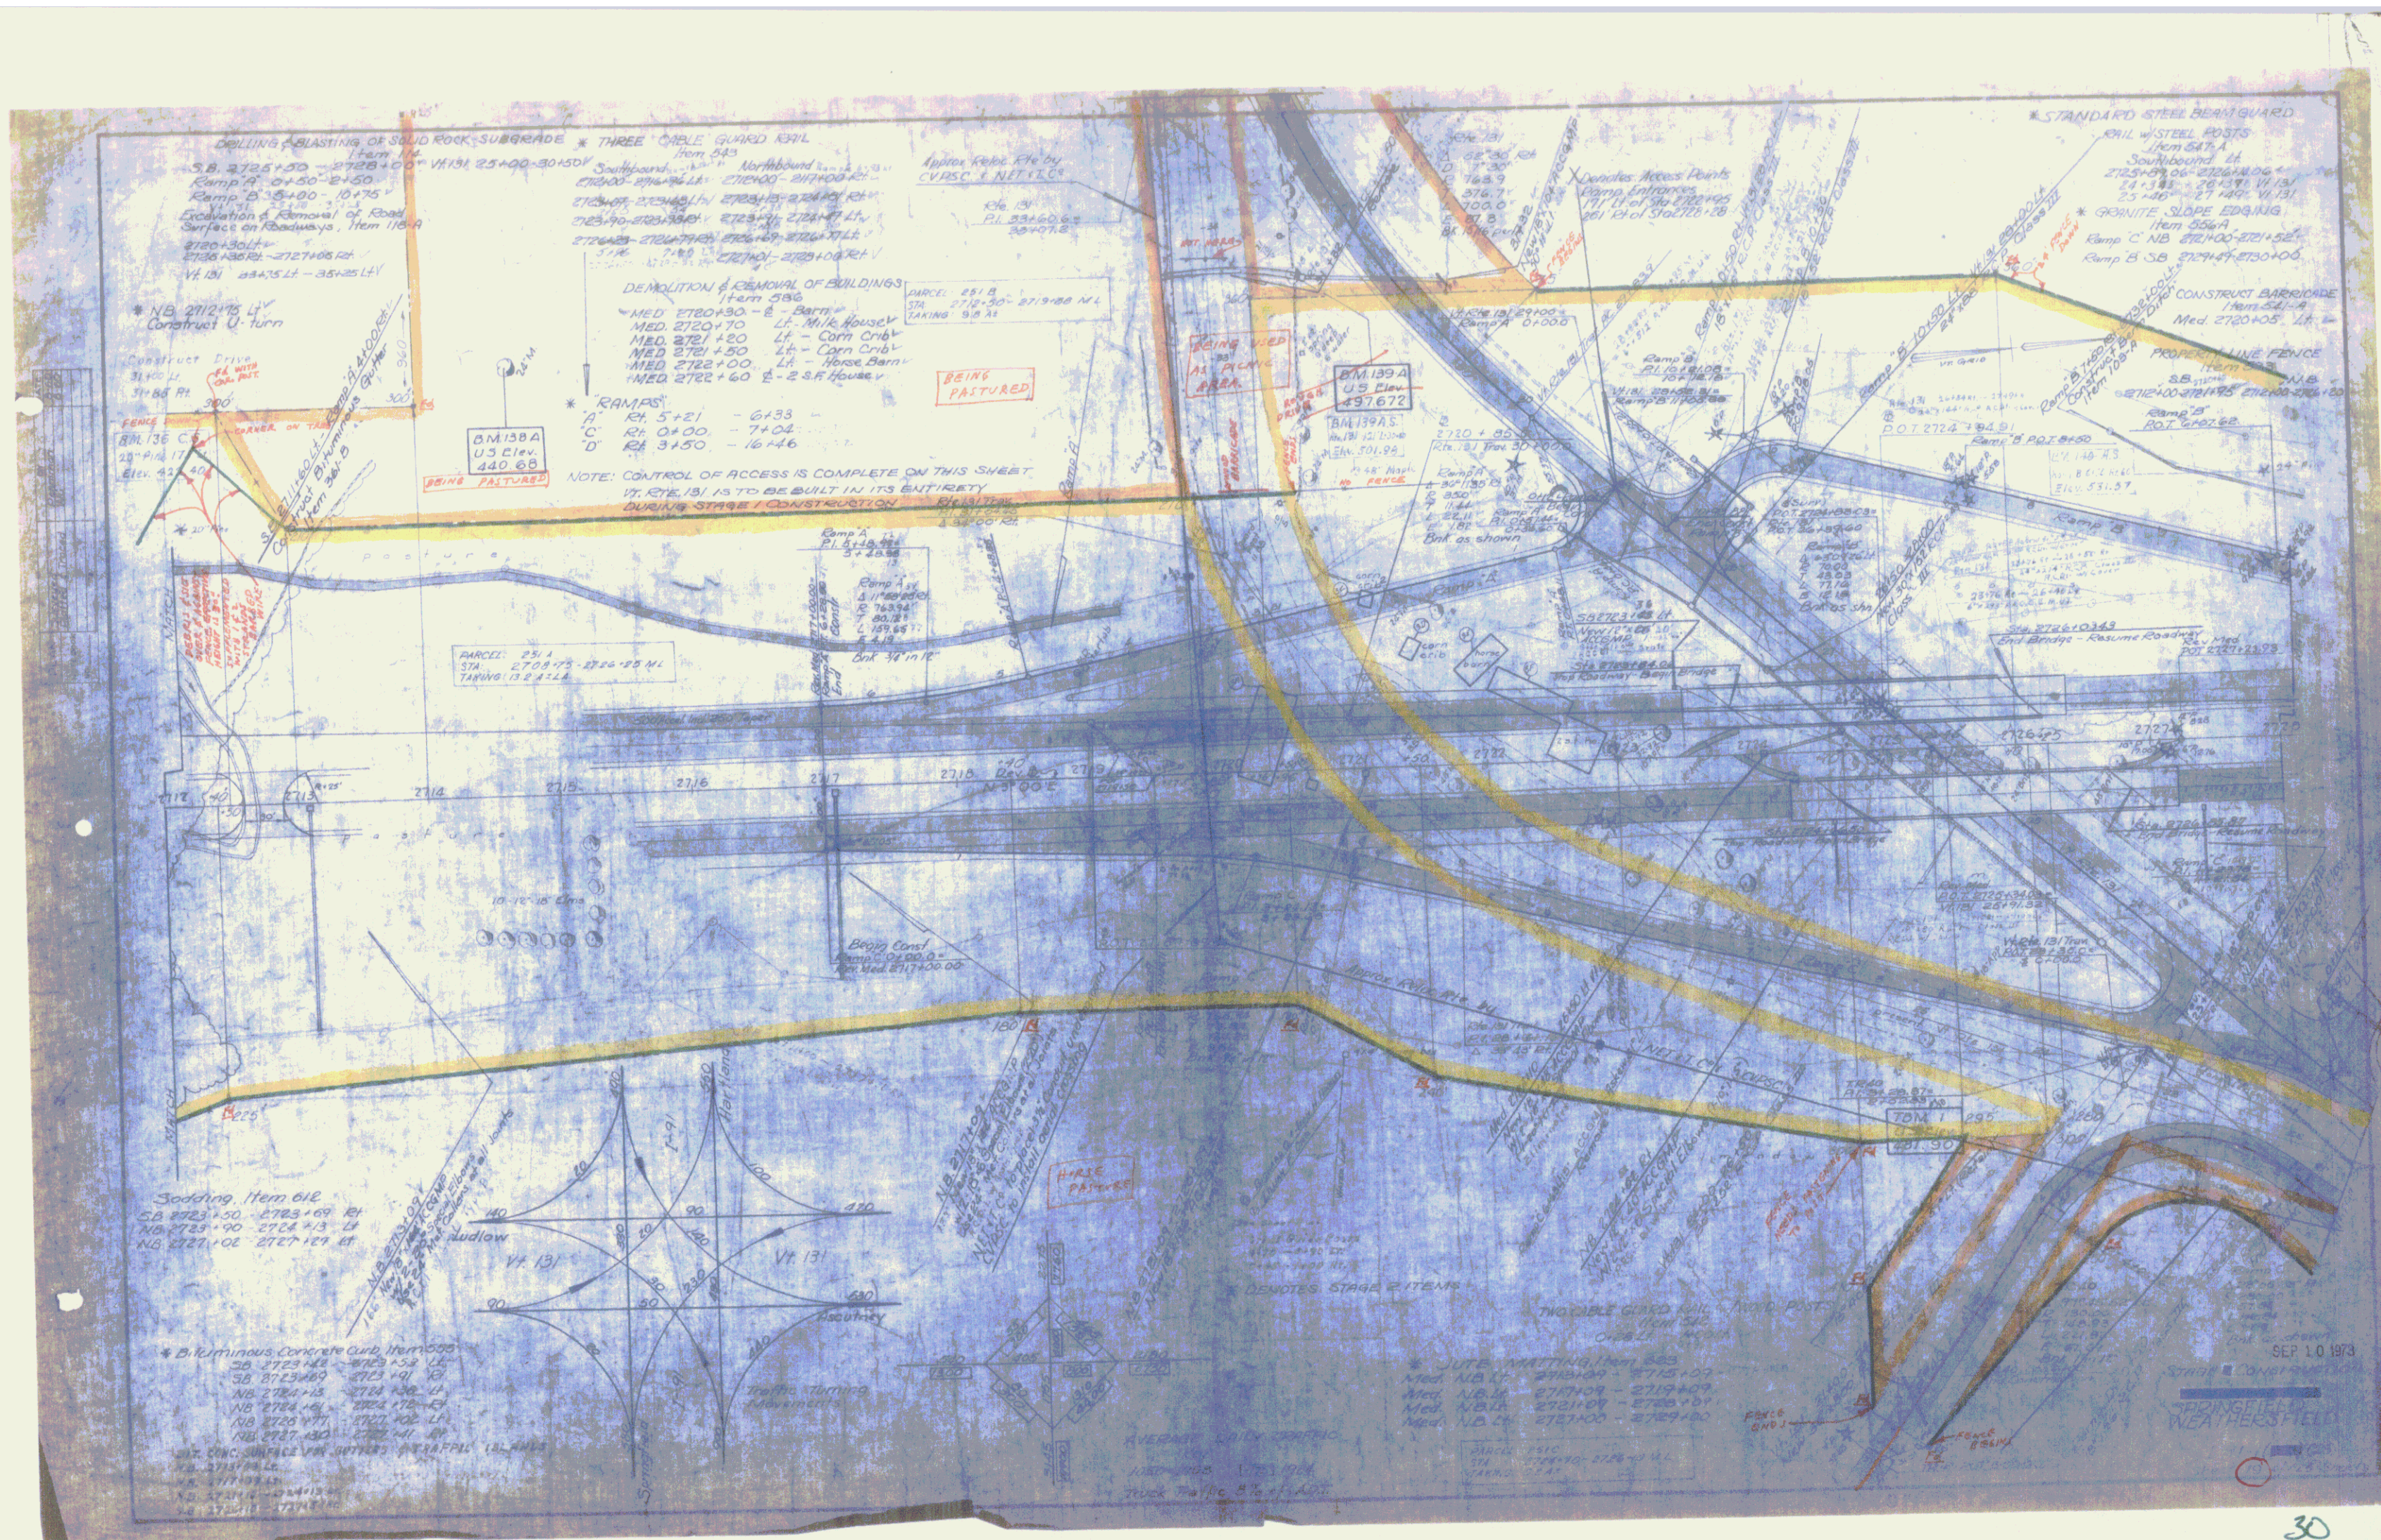

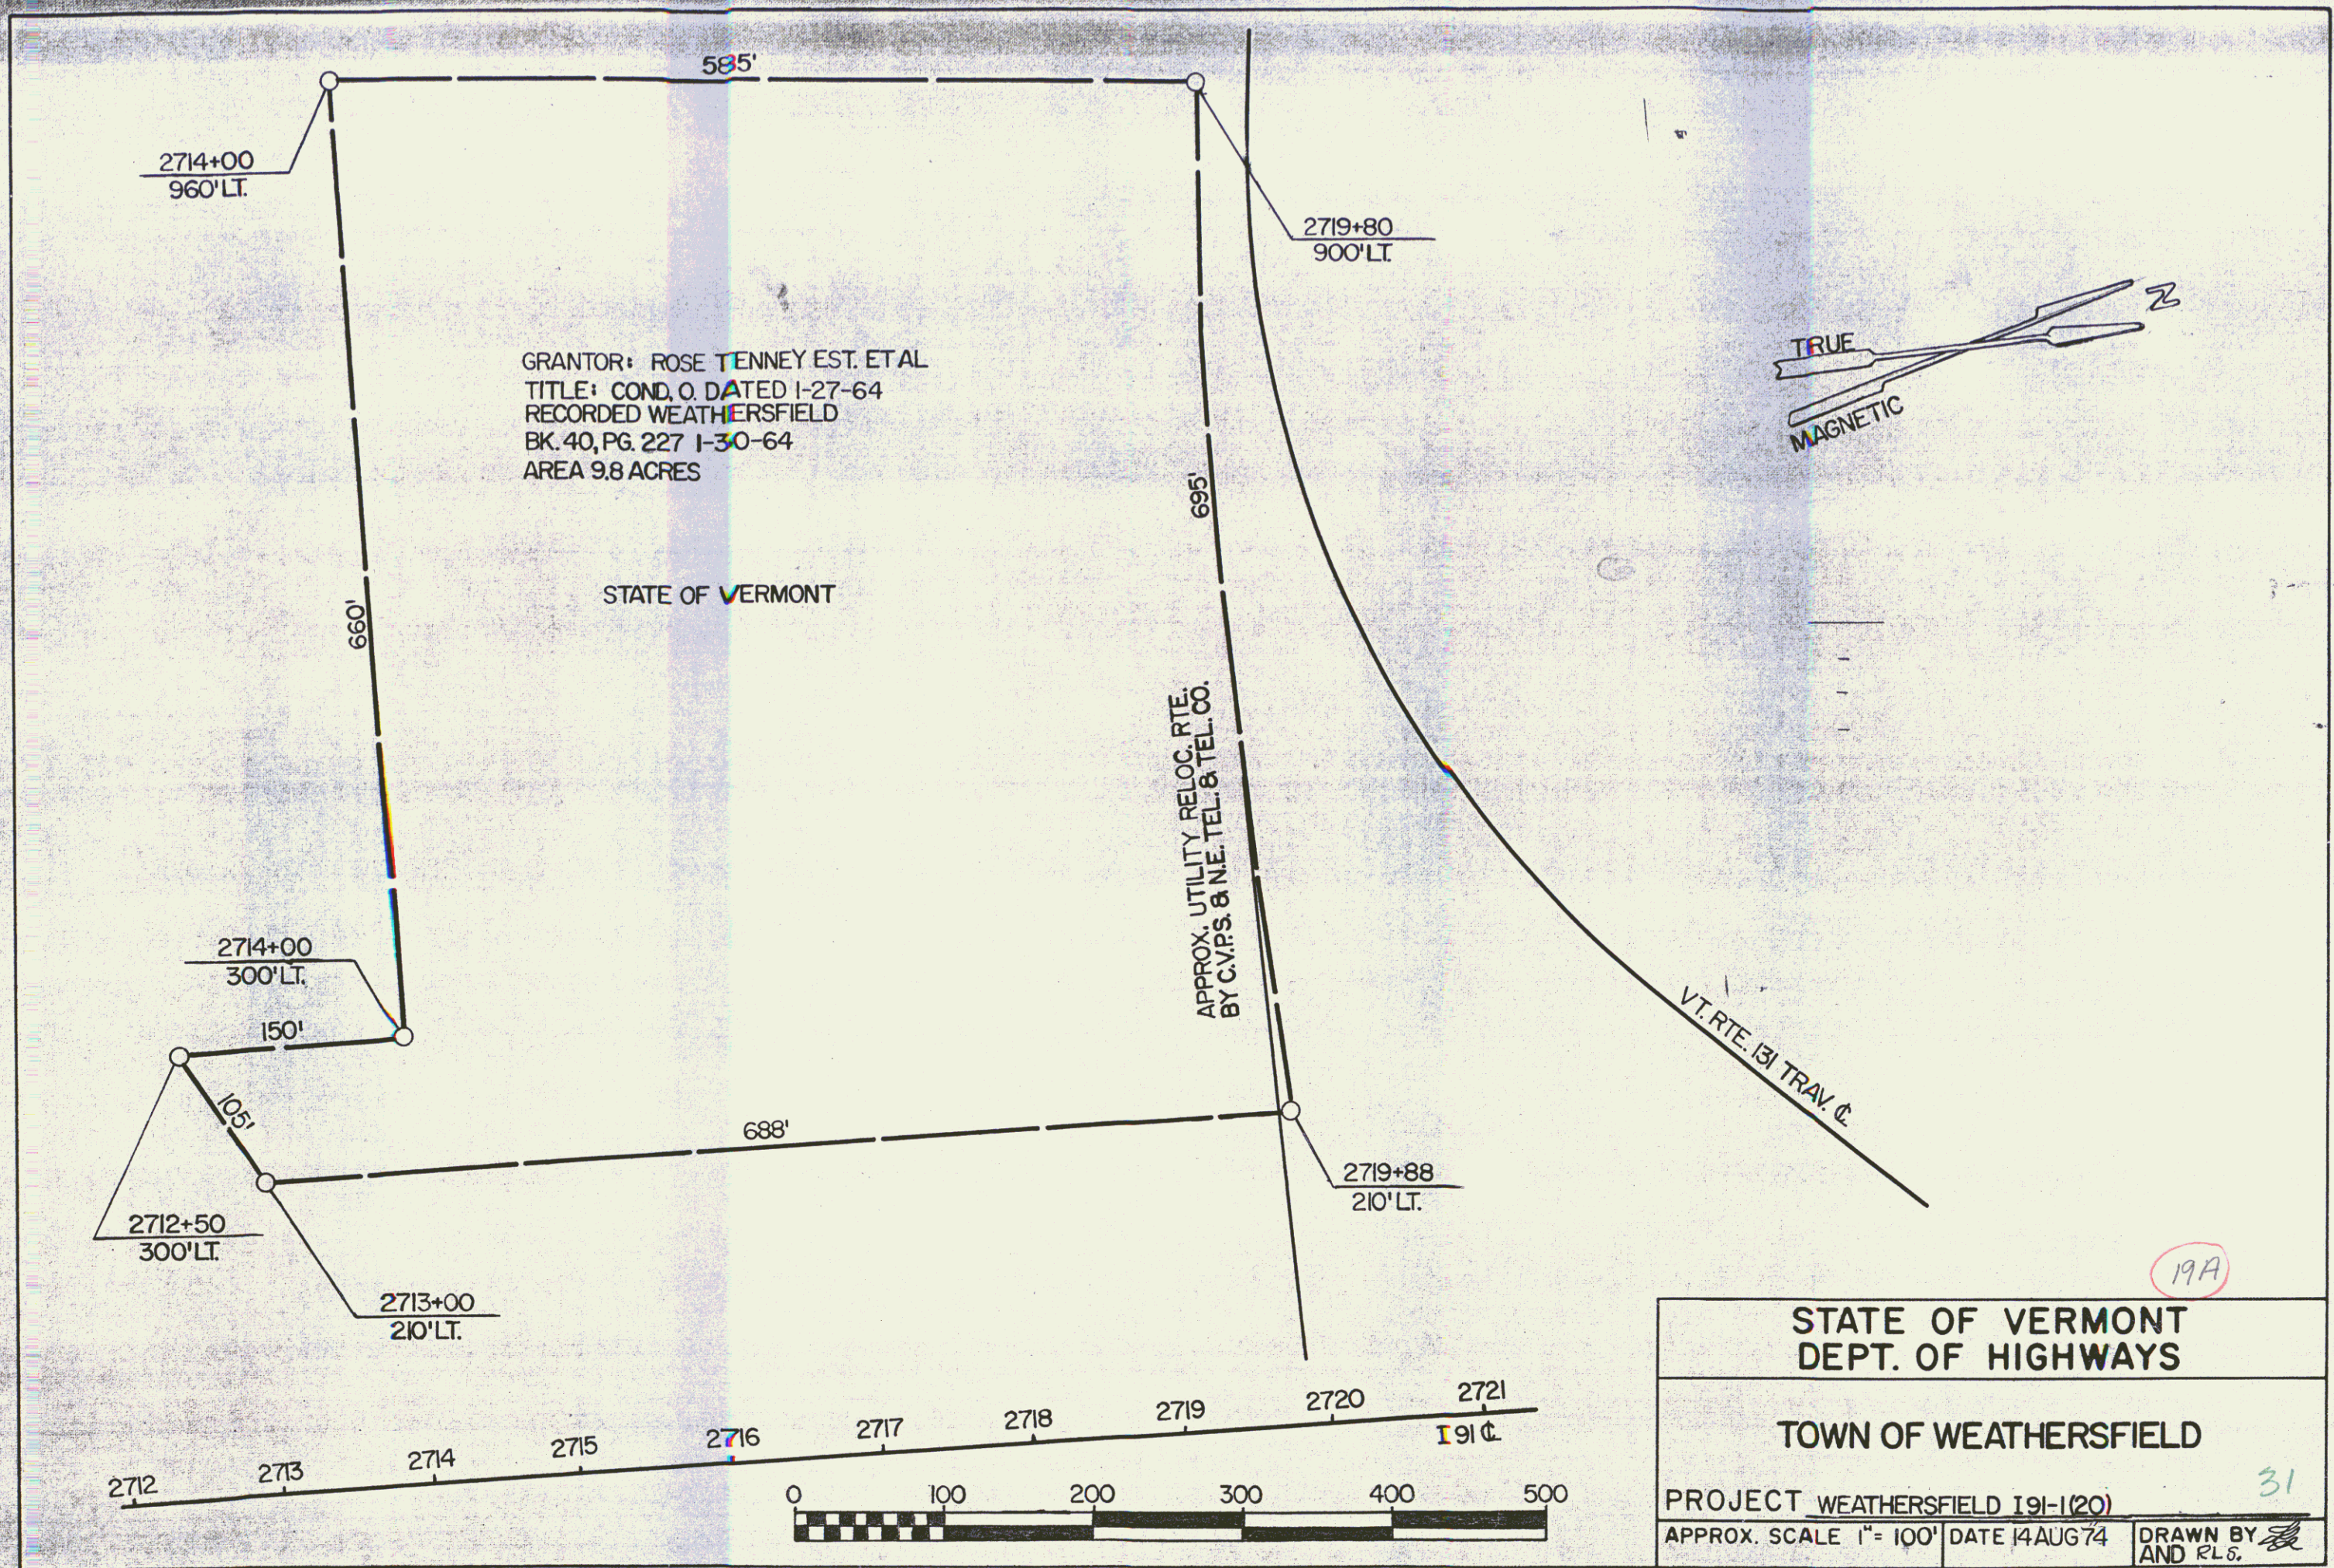

NOTE: VERTE. 131 IS TO BE BUILT IN ITS ENTIRETY DURING STAGE 1 CONSTRUCTION.

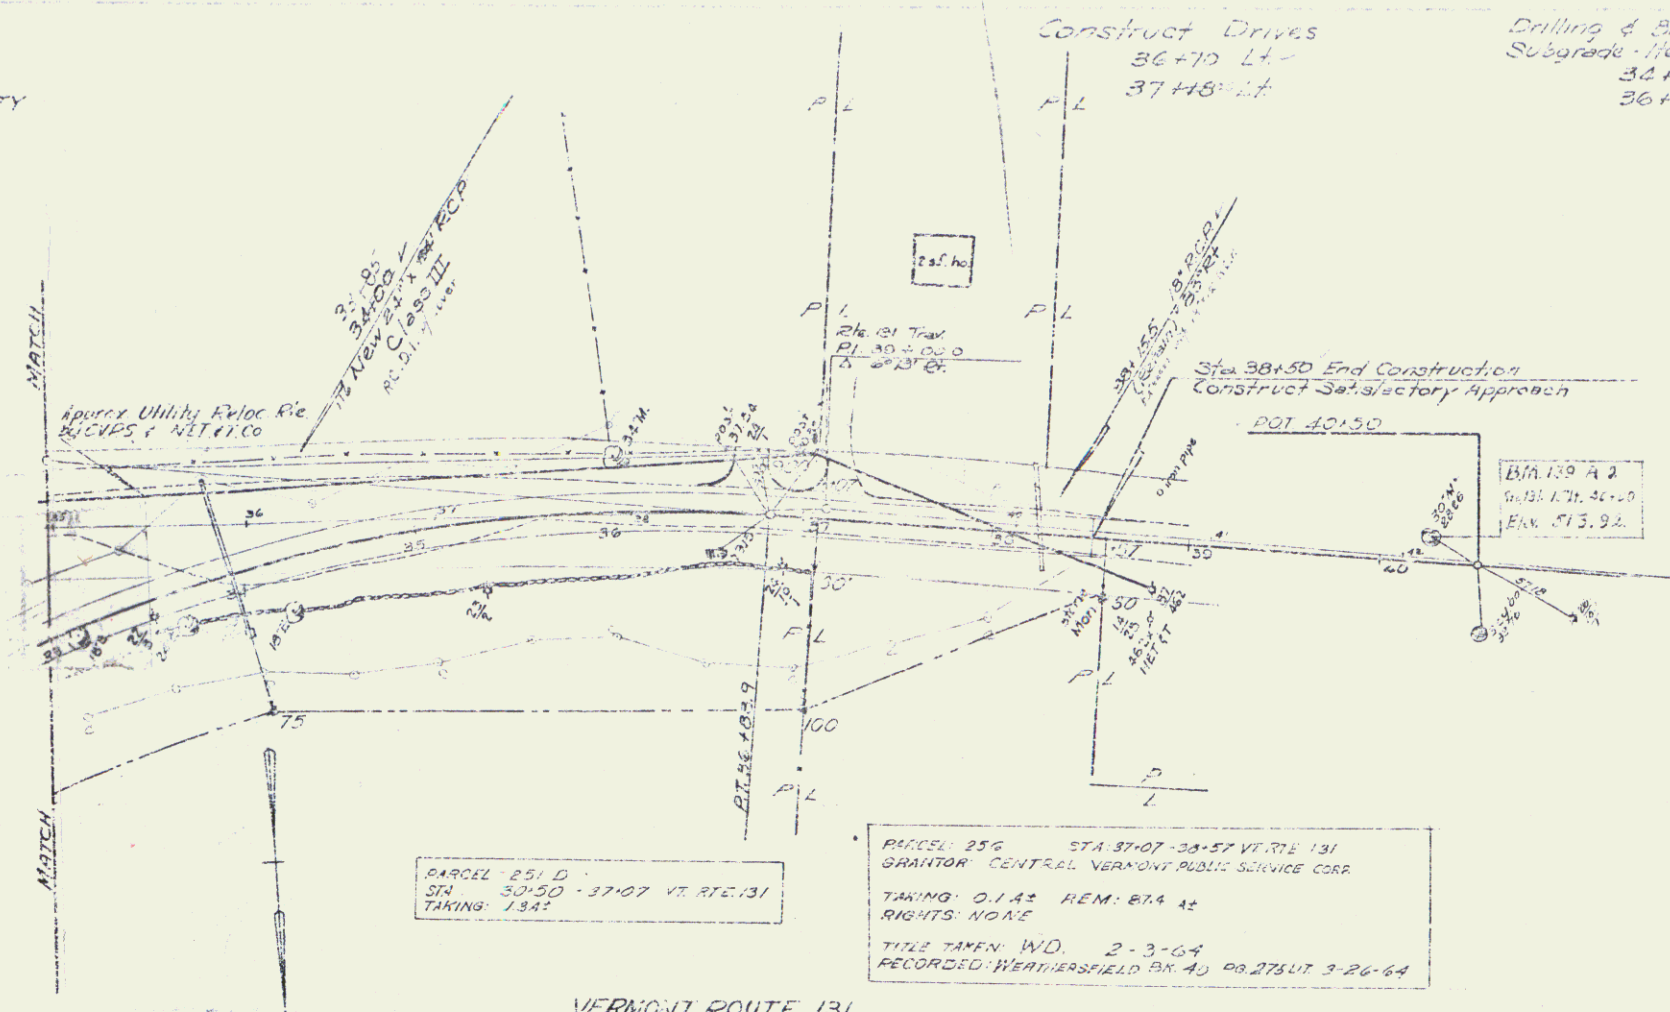


POOR ORIGINAL COPY


VERMONT ROUTE 131

PARCEL 251 D
STA 30+50 - 37+07 VERTE. 131
TAKING 1342

PARCEL 256 STA 37+07 - 38+57 VERTE. 131
GRANTON CENTRAL VERMONT PUBLIC SERVICE CORP.
TAKING 0.143 REM: 674 42
RIGHTS: NONE
TIME TAKEN: W.D. 2-3-64
RECORDED: WEATHERFIELD BK 4J PG 275UT 3-26-64

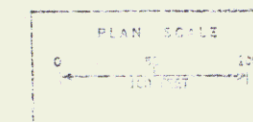

520
510
500
490

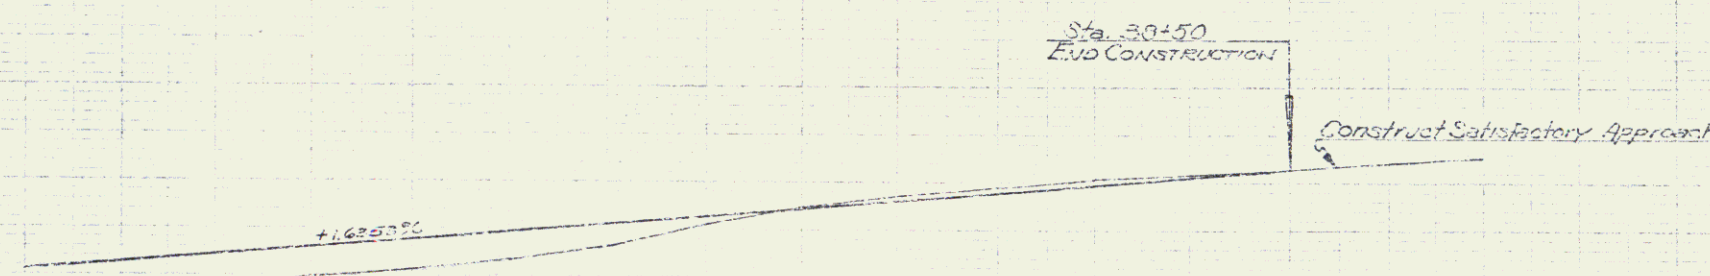

STAGE 1 CONSTRUCTION 490

CONTRACT 3
VERMONT ROUTE 131
WEATHERFIELD
I 91-1(20)
Sheet (20) of 120

32

* JUTE MATTING, ITEM 585
Med. N.B. Lt. 2730+00 - 2732+00
Med. N.B. Lt. 2733+50 - 2735+50
Med. N.B. Lt. 2735+50 - 2740+00

NOTE: CONTROL OF ACCESS IS COMPLETE ON THIS SHEET
VT. RTE. 131 IS TO BE BUILT IN ITS ENTIRETY
DURING STAGE I CONSTRUCTION.

Two Cable Guard R/W
TR. #40
6+24-04+00

DIT. CON. SURFACE FOR GUTTERS
AND TRAFFIC ISLANDS
N.B. 2723+00 LT. RAMP D 4+00 LT.
S.B. 2752+00 RT. RAMP D 9+50 LT.
S.B. 2752+00 RT.
S.B. 2755+00 RT.
S.B. 2755+00 RT.

PARCEL 251C
STA 2740+00 - 2750+00 ML
TAKING 132 R/LA

PARCEL 254 STA 18+00 - 2740+00 TR. 40
GRANTOR: GUY W. & MURIEL RAYMOND
TAKING: 07-01-64 REM. 98-01
RIGHTS: DRAINAGE 12-6-12, 24-00-14
TITLE: TAKEN CON. D. 1-4-64
RECORDED: WESTFIELD 24-40 PG 13 DT 1-9-64

PARCEL 255 STA 17+50 - 19+03 TR. 131
GRANTOR: HERBERT L. & MARIE M. STODOLSKY
TAKING: 15-00-54 REM. NONE
RIGHTS: SLOPE STA. 17+50 - 19+03 LT.
VT. RTE 131 (1300-50-67)
TITLE: TAKEN WD. 12-21-63
RECORDED: WESTFIELD 24-40 PG 13 DT 1-9-64

Rock 131
A 2736+00 LT.
D 7+00
R 5729+50
T 102+14
L 368+17
E 287
Bank 1' per ft.

SR. 10
A 1774+37
B 40+00
T 40+00
L 102+14
E 1728
Bank 1' per ft.

VA 131 Construct Drive
17+50 LT.
17+00 RT.

* THREE CABLE GUARD RAIL

Item 543
Southbound 2730+00 - 2740+00 RT.
Northbound 2730+00 - 2740+00 LT.
VI. 131-18+00 - 20+00 LT.
Ramp D 3+10 - 12+00 RT.


* DENOTES STAGED ITEMS.

DELLINS & BUSTINE OF SOLID ROCK - UPGRADE

Item 113
SB 2728+00 - 2731+00
NB 2731+00 - 2734+00
Camp 'B' 11+50 - 12+00
DRILLING & BUSTING OF SOLID ROCK
Item 113

PROPERTY LINE FENCE

Item 585

 

POOR ORIGINAL COPY

4 1/2 Cx 5 1/2 W/ Wagon Cover

WESTNEY SPRING

PARCEL 252 STA -
GRANTOR: CHAR. E. & MARIE F. SPUDN
TAKING: NONE REM. 50-04
RIGHTS: SPRING STA 2737+50 LT ML
TITLE: TAKEN WD. 12-11-63
RECORDED: WESTFIELD 24-40 PG 13 DT 1-9-64

PARCEL 257 STA 17+50 - 19+03 ML
GRANTOR: RUSSELL E. & PRISCILLA O.
TAKING: 15-00-54 REM. 12-04
RIGHTS: DRAINAGE STA 17+50 - 19+03 RT ML
TITLE: TAKEN WD. 12-21-63
RECORDED: WESTFIELD 24-40 PG 13 DT 1-9-64

STAGE I CONSTRUCTION

SPRINGFIELD
WESTFIELD
1964

GRANITE MOVE EDRING
 VT 12 1+17+ 1+60 RT
 VT 12 0+00+ 1+10 LT
 VT 12 1+15+ 2+00 RT
 US 5 8+55+ 89+20 C
 US 5 87+50+ 88+20 LT
 US 5 89+80+ 90+50 C
 VT 13 2+80+ 10+50 C

ROADSIDE MARKS
 US 5 85+70+ 87+24 POINT
 US 5 89+10+ 91+25 LT

ROADSIDE MARKS
 VT 12 2+10 RT 2+1
 VT 13 1+15 RT

ROADSIDE MARKS
 VT 12 2+10 RT
 VT 12 2+10 RT
 US 5 1+15 RT
 US 5 1+15 RT
 US 5 1+15 RT
 US 5 1+15 RT

POOR ORIGINAL COPY



OCT 1 1974
 WEATHERSFIELD
 80146(4)
 6B of 45
 34

* DENOTES STAGE 2 ITEMS


NOTE: CONTROL OF ACCESS IS COMPLETE ON THIS SHEET

BM 142 AS
100' RT. 2740+125
Elev. 459.56

BITUMINOUS CONC. SURFACE AND
DITCHES & TRAFFIC ISLANDS
S.B. 2744+73 RT.

PARCEL 258 A
STA 2731+95 ML-2757+00 SB
TAKING: 2.6 A.T. LA

PLAN	DATE	BY
1	1/1/84	W. J. HARRIS
2	1/1/84	W. J. HARRIS
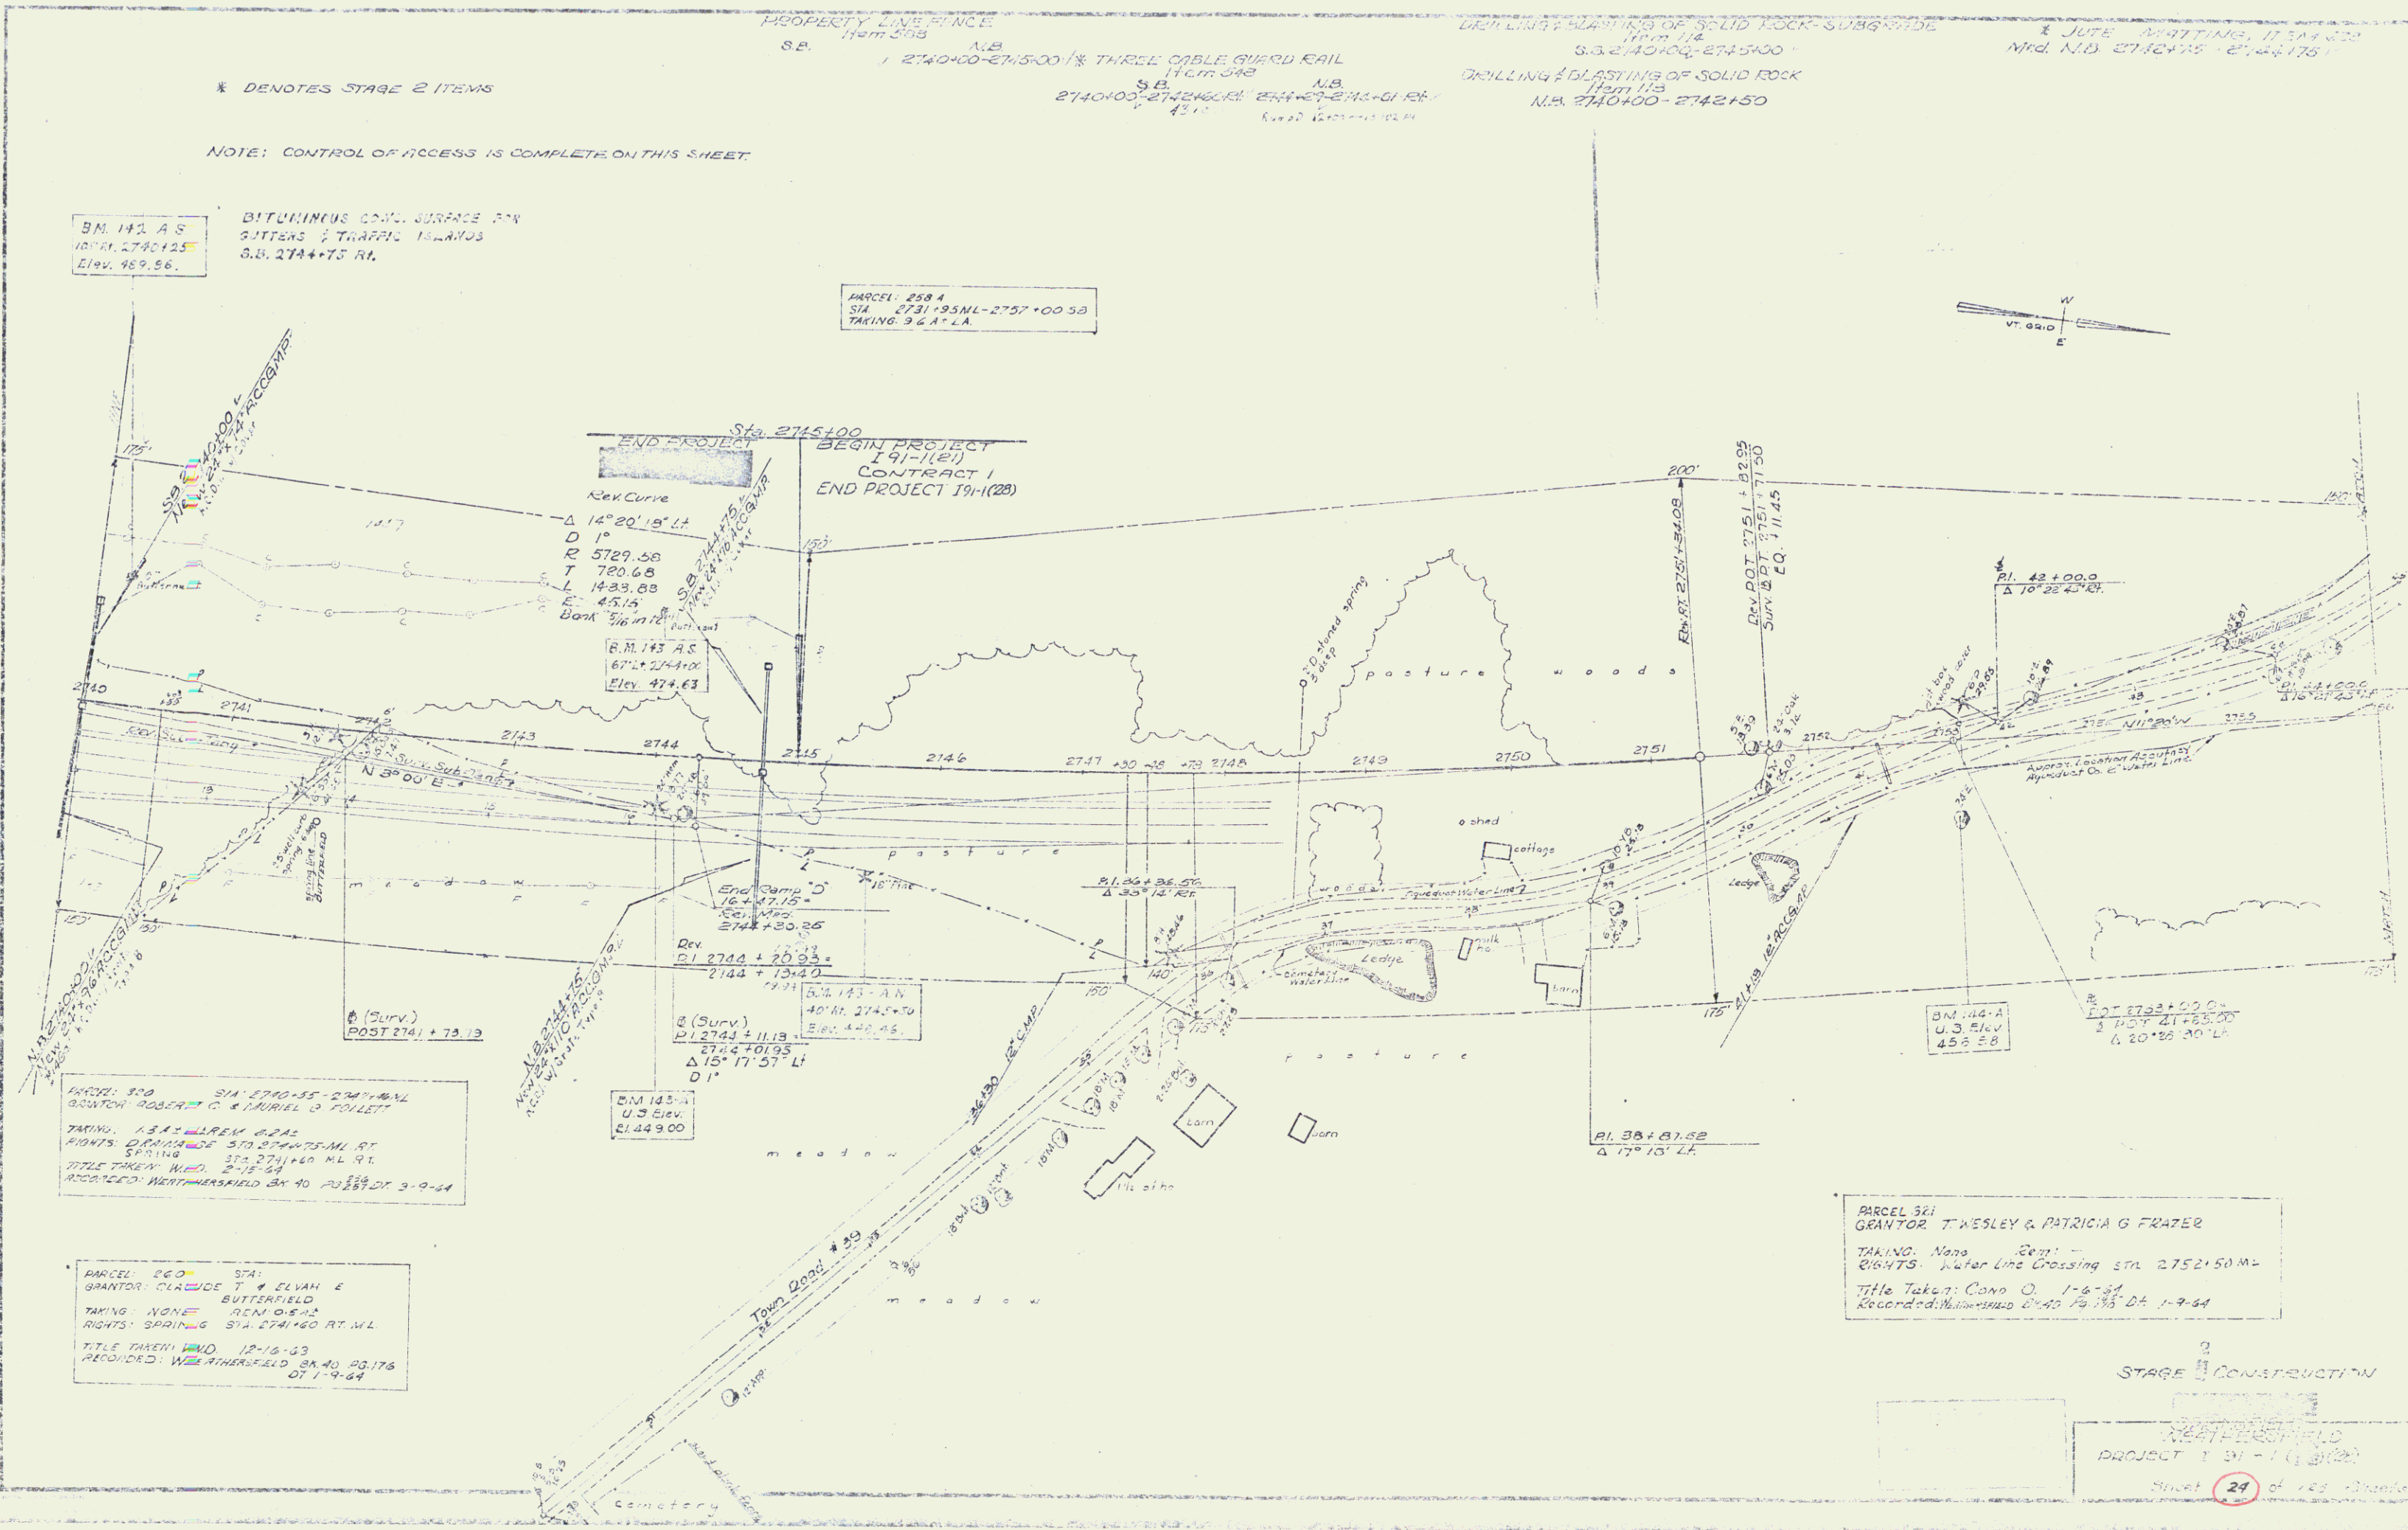

PARCEL 300 STA 2740+55-2741+00 ML
GRANTOR: ROBERT C. & MARIE D. FOLLETT
TAKING: 1.3 A.T. REV. 02AL
RIGHTS: DRAINAGE 570.2741+00 ML RT.
SPRINGS STA 2741+00 ML RT.
TITLE TAKEN: 11/1/84
RECORDED: WATKINSFIELD BK 40 PL 185 DT 3-9-84

PARCEL 260 STA
GRANTOR: CLAUDE T. & ELVAH E. BUTTERFIELD
TAKING: NONE
RIGHTS: SPRINGS STA 2741+00 ML RT.
TITLE TAKEN: 12-13-83
RECORDED: WATKINSFIELD BK 40 PL 176 DT 1-9-84

PARCEL 321
GRANTOR: T. WESLEY & PATRICIA G. FRATER
TAKING: None
RIGHTS: Water Line Crossing STA 2752+50 ML
Title Taken: Conn. O. 1-6-84
Recorded: WATKINSFIELD BK 40 PL 185 DT 1-9-84

STAGE 2 CONSTRUCTION

WATKINSFIELD
PROJECT 1 91-1(2)
Sheet 29 of 123 Sheets

