

POOR ORIGINAL COPY

STATE OF VERMONT
DEPARTMENT OF HIGHWAYS
RIGHT-OF-WAY PLANS
DETAIL SHEET
OF 3

TABLE OF PROJECT PROPERTY ACQUISITION

PARCEL NO.	GRANTOR	SHEET NO.	BEGINNING STATION	ENDING STATION	TAKING	REM.	RIGHTS	TITLE TAKEN	DATE	TOWN OR CITY RECORDED	BK.	PG.	REMARKS
1	NEWPORT COUNTRY CLUB	10, 11	91+80 95+75 RT 99+00 RT 102+50 RT 105+50 RT 107+00 RT 110+50 RT 111+00 RT 106+50 L	115+62	165A+1A	115.0A±	DRAINAGE (P) " " " " " " " Water Line Crossing						REMAINDER INCLUDES LAND TO BE ACQUIRED ON PROJECT F341-5(3)
2	CITIZEN'S UTILITIES CO.	11, 12	113+85 113+50 RT 117+50 RT 121+50 RT	123+08	144A+1A	39.6A±	DRAINAGE (P) " "						
3	CORKINS, JENNIE J. LAURA	12	126+93 129+25 RT 129+50 RT 130+00 RT 126+93 LT	132+50 131+70 LT	51A+1A	11.9A±	EASE TO REMOVE SHED DRAINAGE (P) " "						SPRING REMAINDER INCLUDES LAND TO BE ACQUIRED ON PROJ. US 0317(3) LOSS OF ACCESS (3.0A±)
4	TESSIER, LILLIAN	12	131+77	132+65	2600+1A	0.3A±							
5	RIESEL, WALLACE & VIOLA	12, 13	131+70 135+58 LT 134+80 LT 135+45 RT 131+70 LT	137+30 134+18 LT 135+00 LT 136+72 LT	29A+1A	5.6A±	OUTLET DITCH (P) " " DRAINAGE (P) "						SHED REMAINDER INCLUDES LAND TO BE ACQUIRED ON PROJ. US 0317(3) LOSS OF ACCESS (5.3A±)
6	PICKEL, BOB & ARLENE	12	132+50	133+68	01A+1A	0.4A±							

TABLE OF REVISIONS

REVISION NO.	SHEET NO.	DESCRIPTION OF REVISION	DATE	MADE BY	APPROVED BY
1	5	Parcel #7 Change of Title, Per Change Order # 583	1-31-67	W.F.L.	
2	12, 13A	Parcel #12A, Add Culvert and Drainage Rights, per memo from L.E. Jones 4-19-67, per Change Order # 636	4-19-67		
3	14	Parcel No. 12A, Add special ditch (129+35-131+55), no 12B, Change taking to 1.0A±, per Change Order No 763	6-30-67		
4	13	Parcel No. 9 Delete name of Susan Lewis Serrano from Title per Change Order # 771	7-14-67	M.L.D.	
5	13	Parcel #14 Change In Title Per Change Order # 772	7-17-67	R.P.D.	
6	10	Parcel #1 Add water line crossing Sta. 106+50 per Change Order 807	8-9-67	N.L.D.	
7	5	Parcel #11 Changed Take From 1.0A To 0.1A Per Change Order # 803	8-11-67	R.P.D.	

MADE BY: W.F.L. DATE: 12-9-66
CHECKED BY: W.F.L. DATE: 12-9-66

PRESENT R.O.W.
--- TAKING WITHOUT ACCESS
--- TAKING WITHOUT ACCESS ALONG PROPERTY LINES
--- TAKING WITH ACCESS
(P) PERMANENT EASEMENT
(LT) TEMPORARY EASEMENT

LEGEND
--- SR --- SR --- SLOPE RIGHTS
--- P --- P --- PROPERTY LINE
--- Δ --- Δ --- TOP OF CUT
--- O --- O --- TOP OF SLOPE

APPROVED: Thomas C. Bently DATE: 12-29-66
CHIEF OF ACQUISITION
APPROVED: W.F.L. DATE: 12-29-66
HIGHWAY ENGINEER
APPROVED: W.F.L. DATE: 12-29-66
DIRECTOR

PROJECT: NEWPORT
NO. 341-5(1)
SHEET 4 OF 4

MAR 13 1990

POOR ORIGINAL COPY

STATE OF VERMONT
DEPARTMENT OF HIGHWAYS
RIGHT-OF-WAY PLANS
DETAIL SHEET

TABLE OF PROJECT PROPERTY ACQUISITION

2 OF 3

TABLE OF REVISIONS

MADE BY: 7-14 DATE: 12-15-66
CHECKED BY: 7-2 DATE: 12-16-66

-----	PRESENT R.O.W.
---//---//---	TAKING WITHOUT ACCESS
---// P L ---//---	TAKING WITHOUT ACCESS ALONG PROPERTY LINES
-----	TAKING WITH ACCESS
(P)	PERMANENT EASEMENT
(T)	TEMPORARY EASEMENT

LEGEND

— SR — SR — SLOPE RIGHTS
 — F — P — PROPERTY LINE
 — Δ — Δ — Δ — TOP OF CUT
 — ○ — ○ — ○ — TOE OF SLOPE

APPROVED *Thomas E. Bennett* DATE *12-20-66*
CHIEF OF ACQUISITION
APPROVED *G. W. Lane* DATE *12-22-66*
HIGHWAY ENGINEER
APPROVED *Don V. Smith* DATE *1-1-67*
DEVELOPMENT

PROJECT NEWPORT
NO. 03415(4)
SHEET 5

MAR 13 1990

1

3 OF 3

3 OF 3

19

TABLE OF REVISIONS

JUN 12 1997

SHEET 6 OF


4

POOR ORIGINAL COPY

CHARLES M. + BERYL S. HITCHCOCK
F341-5(3) PARCEL No. 2 A, B, C, & D
TOTAL ACREAGE 305.0 A±
TAKING 9.6 A±
REMAINING 295.4 A±
LOSS OF ACCESS NONE

CHARLES M. + BERYL S. HITCHCOCK
I91-3(2) PARCEL No. 3 A, B, C, & D
TOTAL ACREAGE 305.0 A±
TAKING 65.4 A±
REMAINING 239.6 A±
LOSS OF ACCESS 20.0 A±

NEWPORT COUNTRY CLUB INC.
U341-5(4) PARCEL No. 1
TOTAL ACREAGE 131.5 A±
TAKING 16.5 A±
REMAINING 115.0 A±
LOSS OF ACCESS NONE

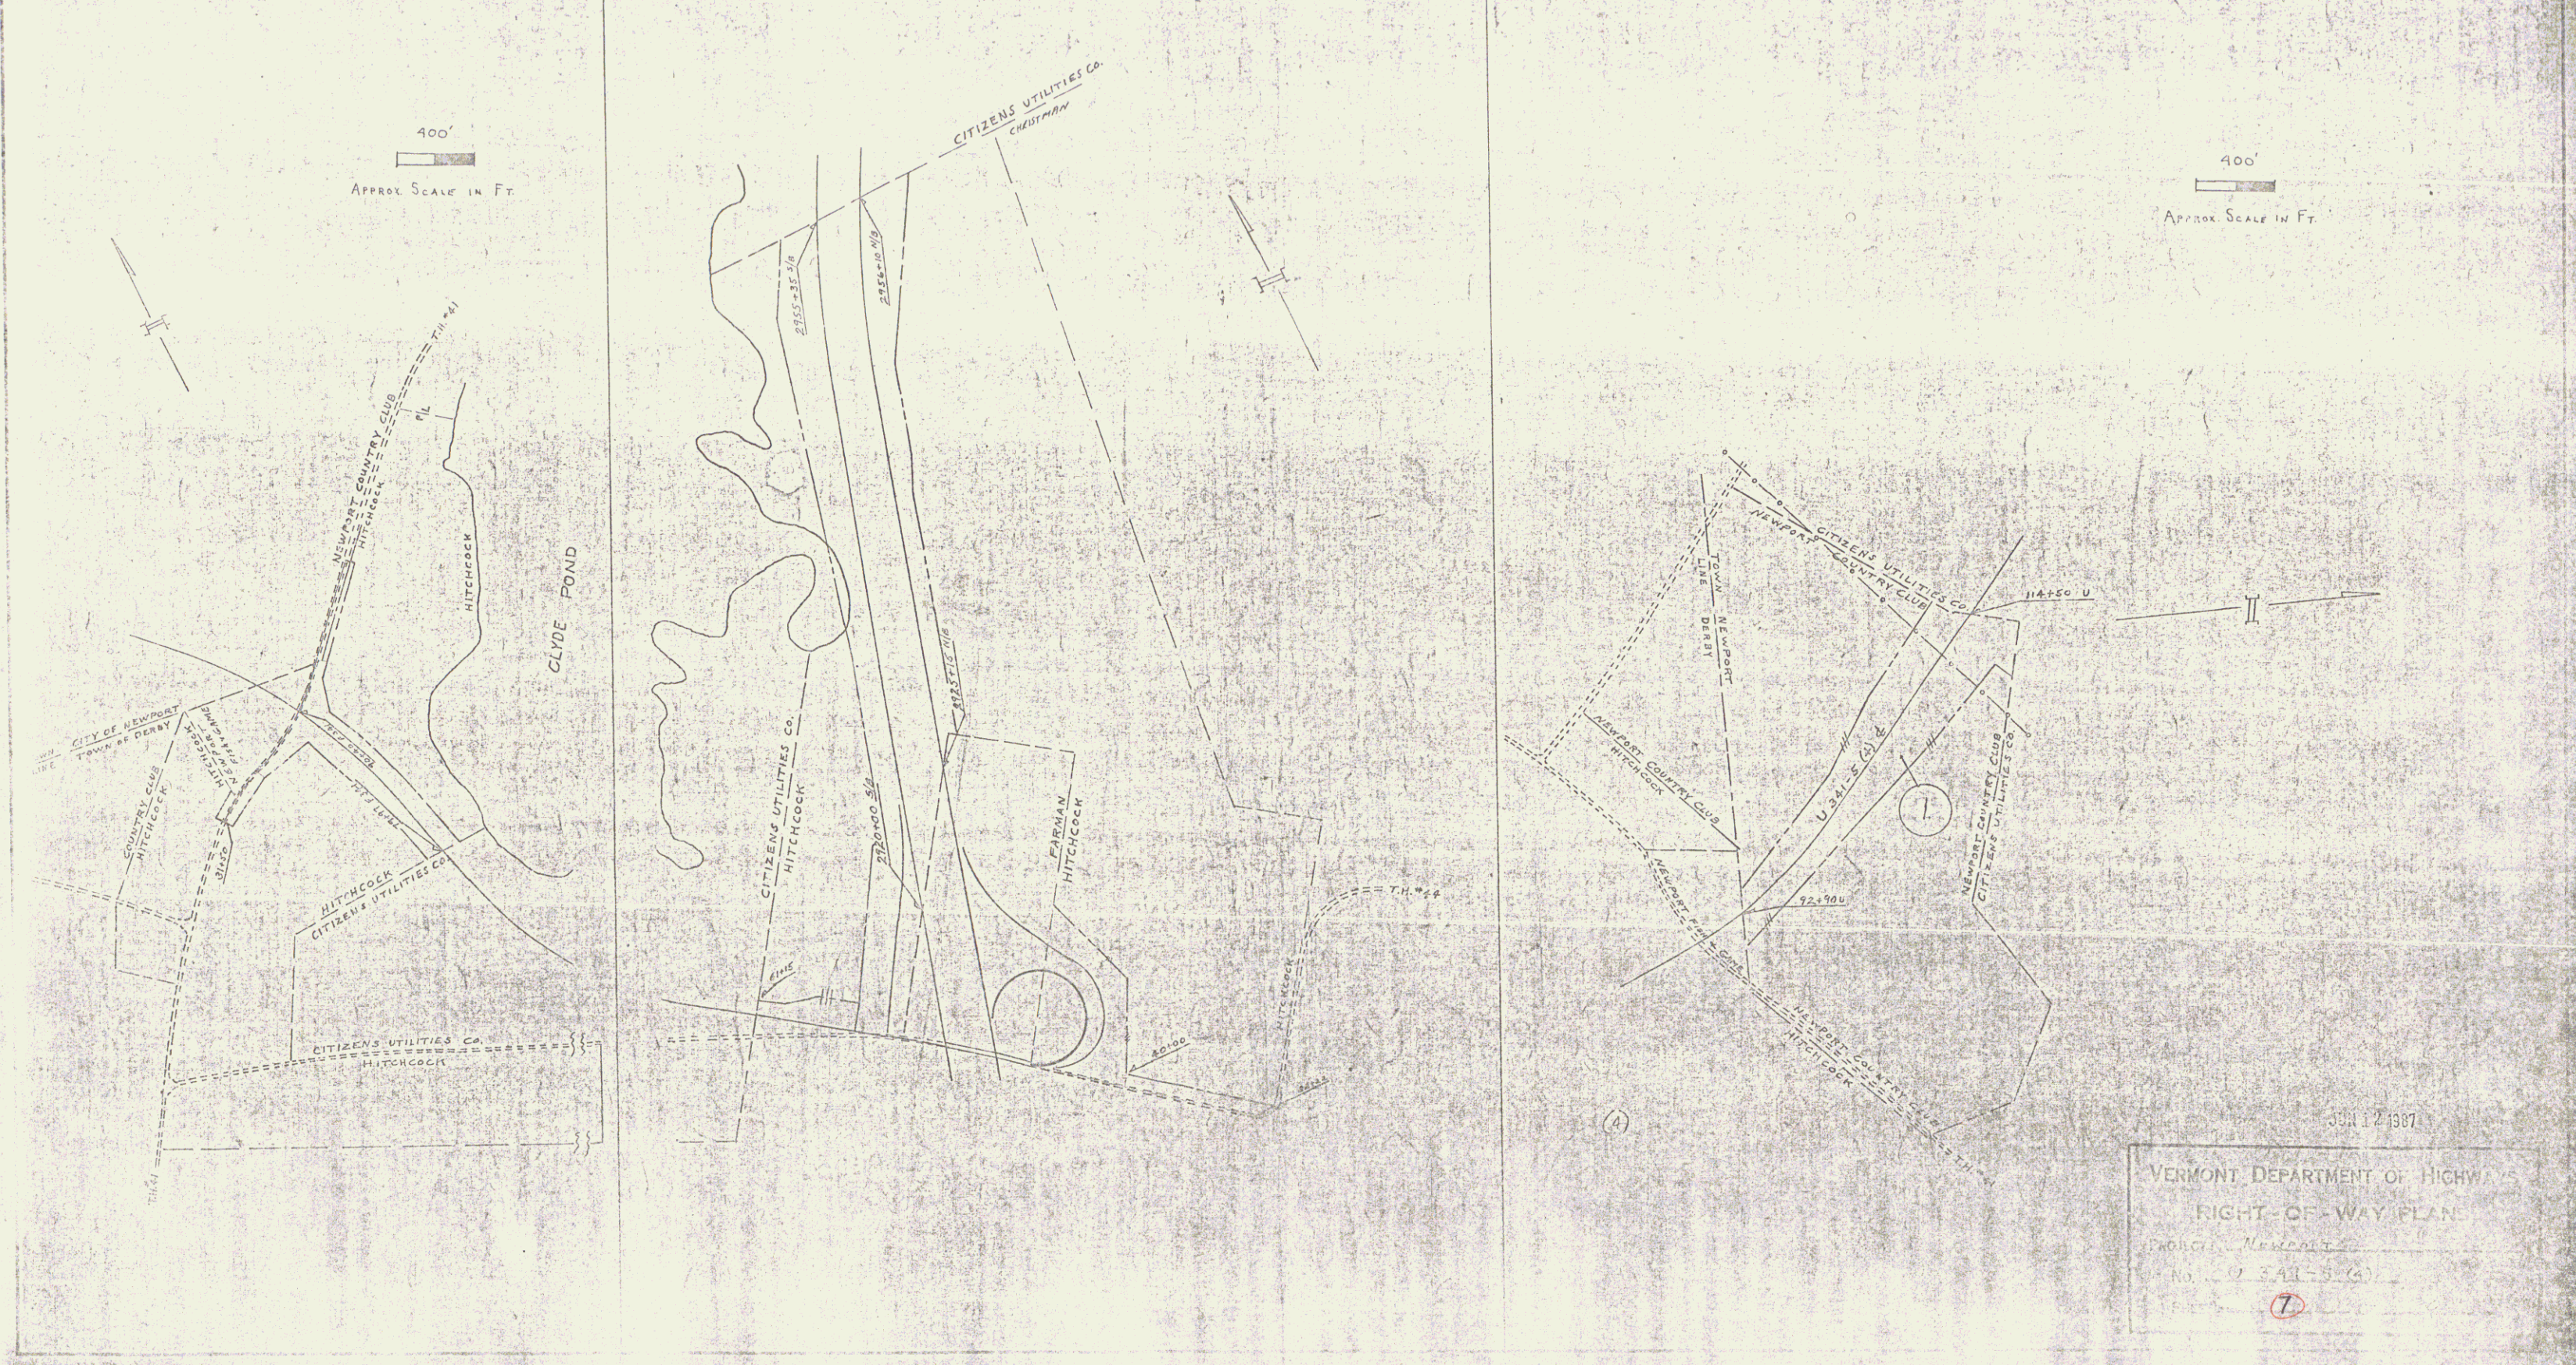

VERMONT DEPARTMENT OF HIGHWAYS
RIGHT-OF-WAY PLAN
PARCEL No. 2 A, B, C, & D
No. 19341-5(3)
FILE NO. 7

MAR 13 1990


5

POOR ORIGINAL COPY




CITIZENS UTILITIES CO.
 U341-5(A) PARCEL No. 2
 TOTAL ACREAGE 25.18 A.
 TAKING 74.18 A.
 REMAINING 11.01 A.
 LOSS OF ACCESS 0.0 A.

1" = 400'
 Approx. Scale in Feet

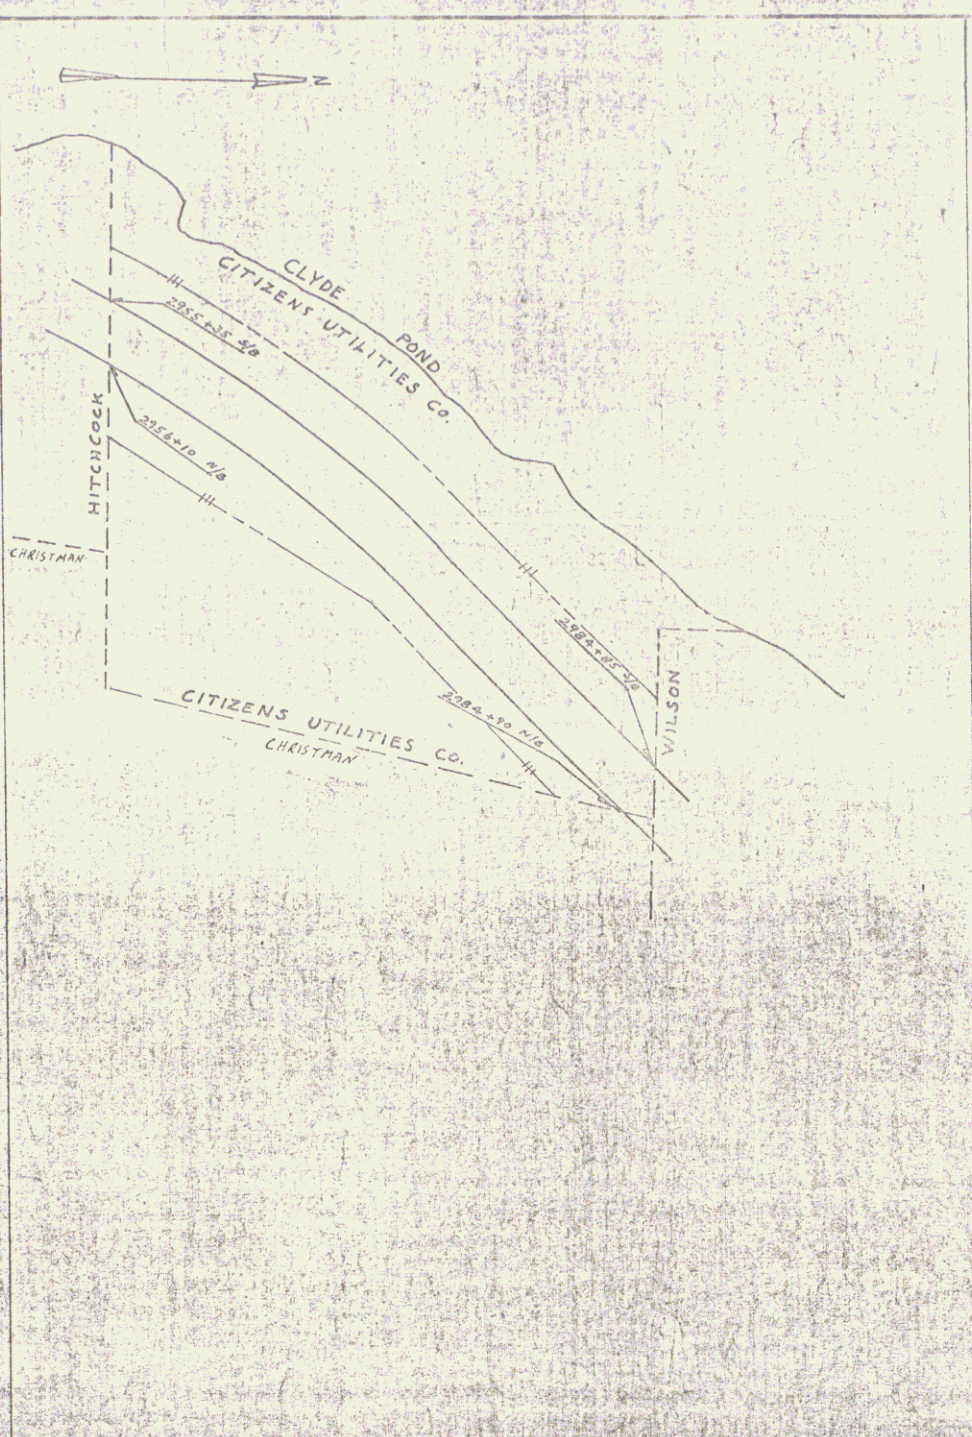

CITIZENS UTILITIES CO.
 I91-3(12) PARCEL No. 4
 TOTAL ACREAGE 87.0 A.
 TAKING 37.7 A.
 REMAINING 49.3 A.
 LOSS OF ACCESS 26.0 A.

1" = 400'
 Approx. Scale in Feet

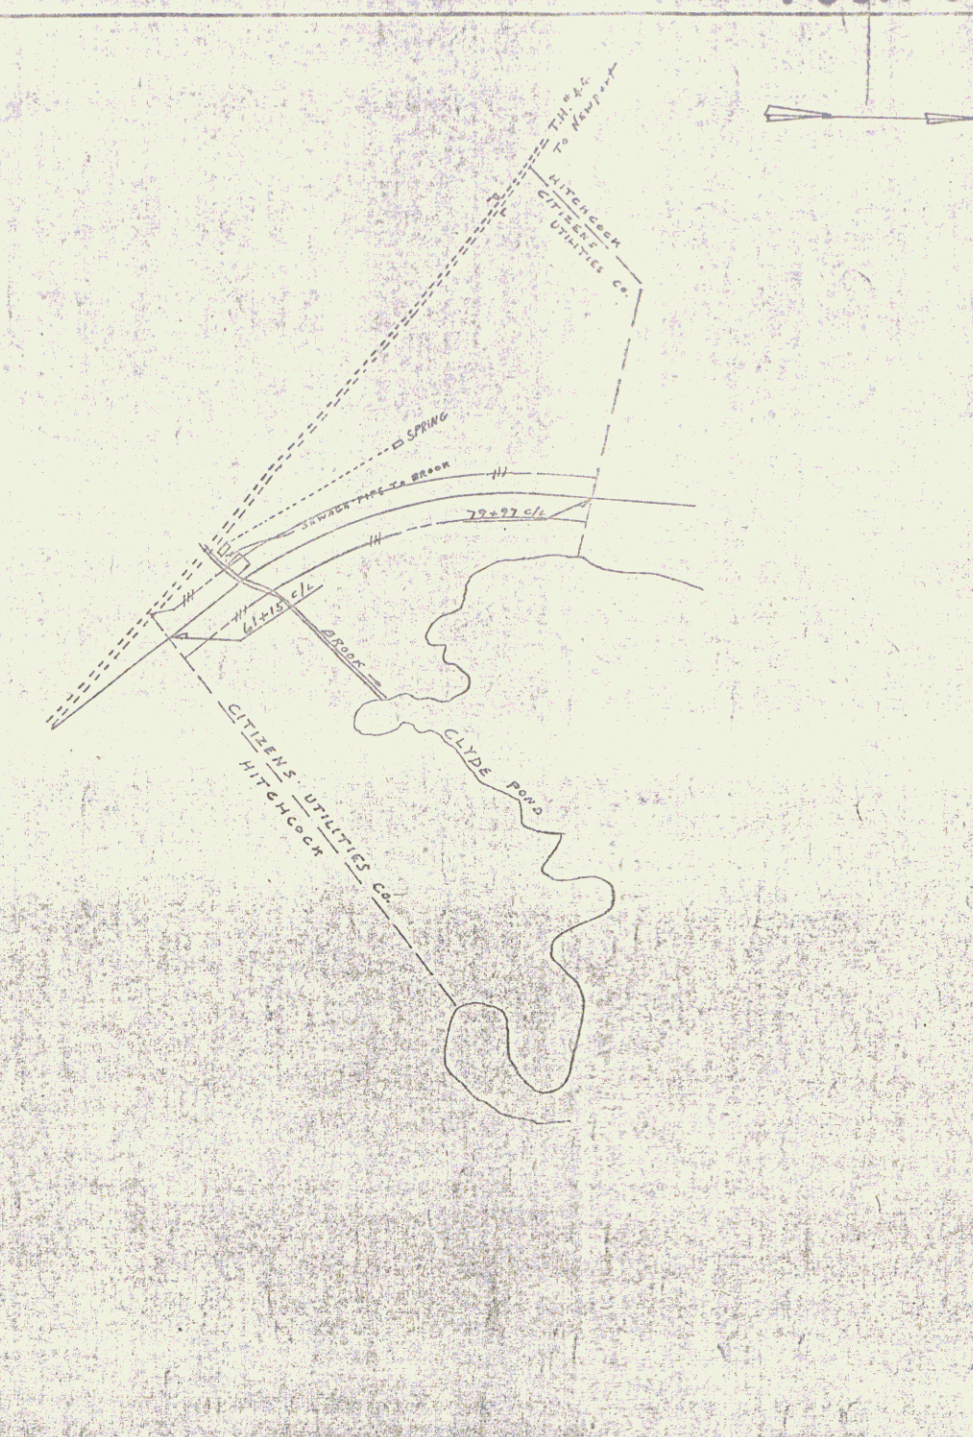










CITIZENS UTILITIES CO.
 F341-5(3) PARCEL No. 3
 TOTAL ACREAGE 67.0 A.
 TAKING 6.2 A.
 REMAINING 58.8 A.
 LOSS OF ACCESS 0.3 A.

1" = 400'
 Approx. Scale in Feet

JUN 12 1987

VERMONT DEPARTMENT OF HIGHWAYS
 RIGHT OF WAY PLANS
 Project: NEWPORT
 No. U341-5(A)
 SHEET 18

MAR 13 1990 6

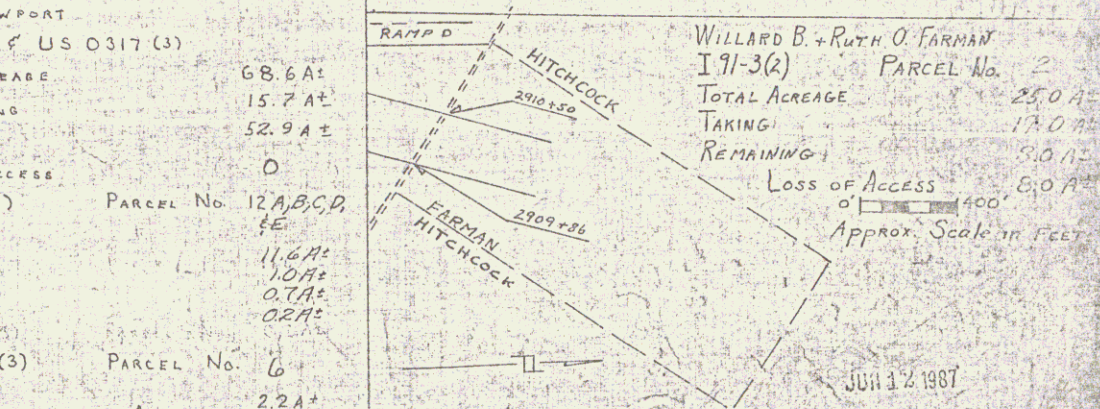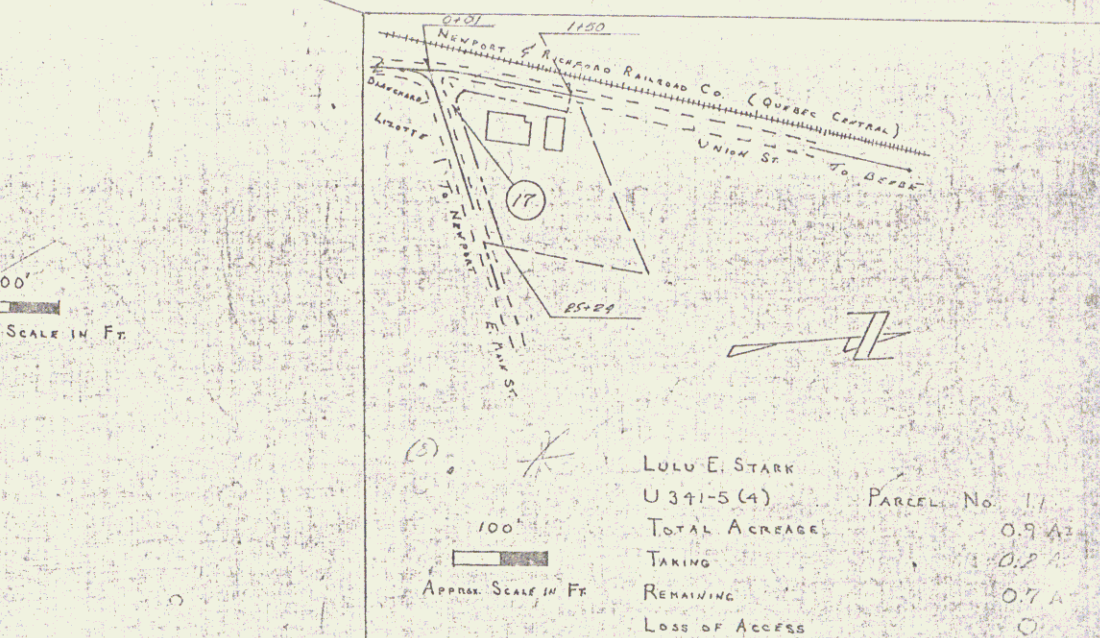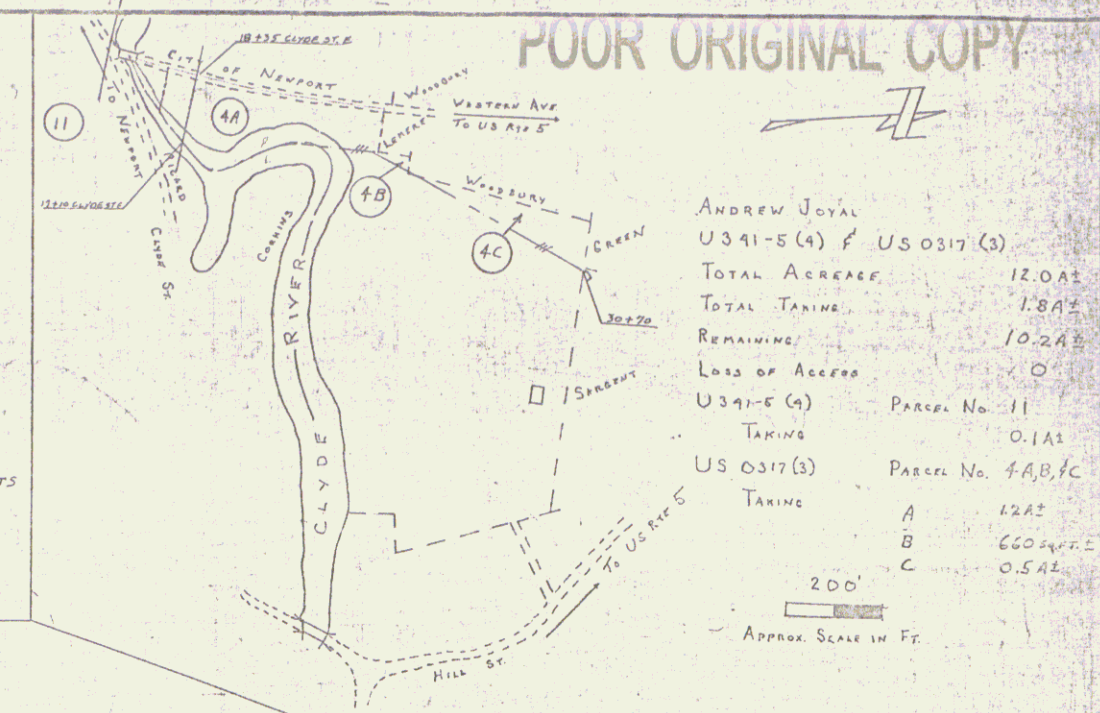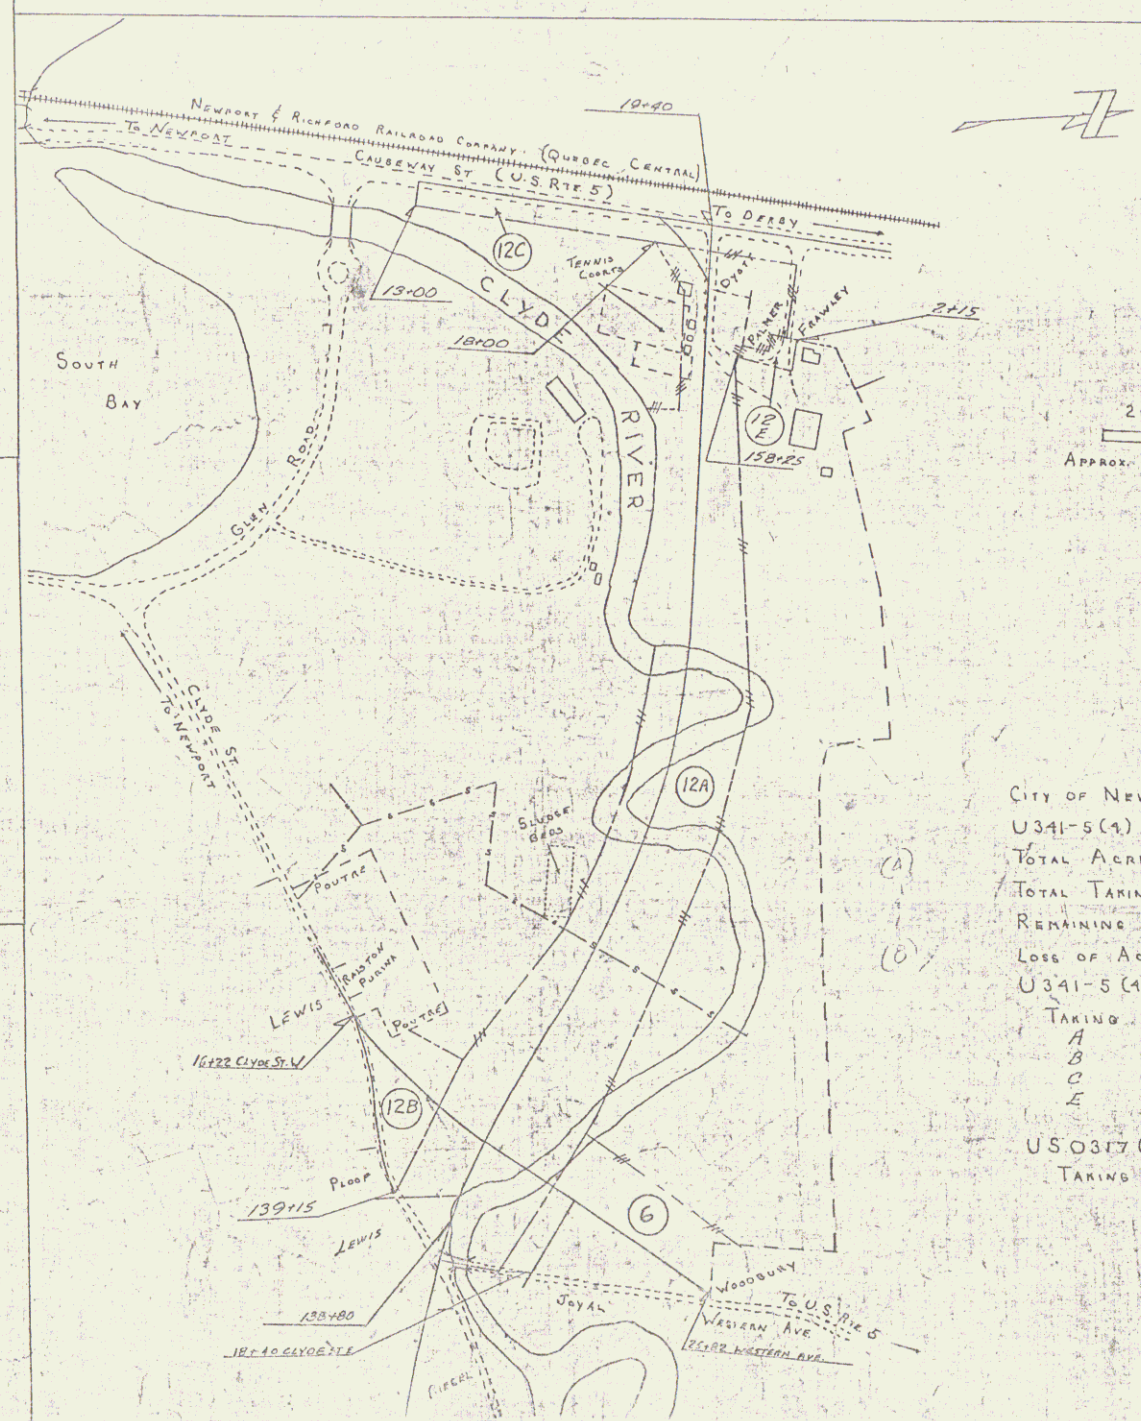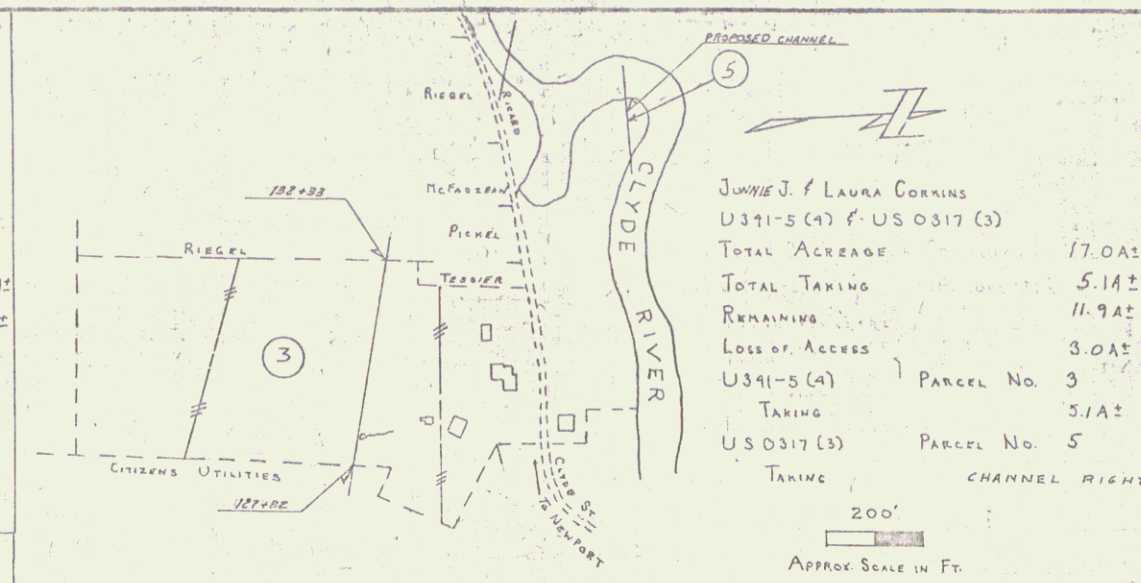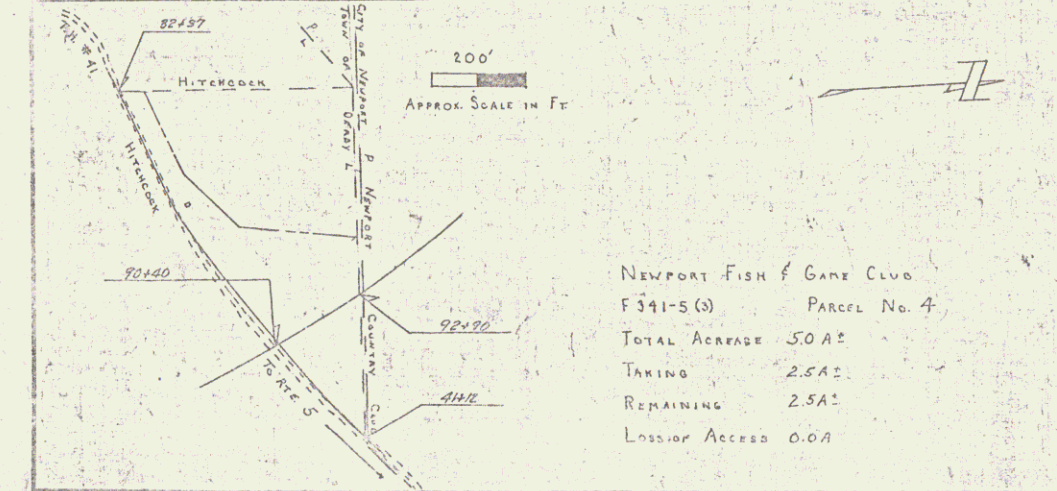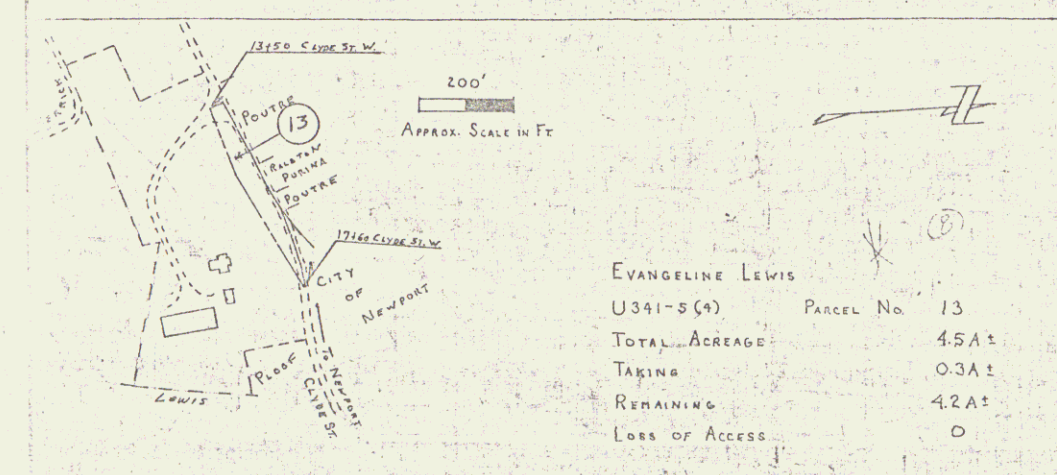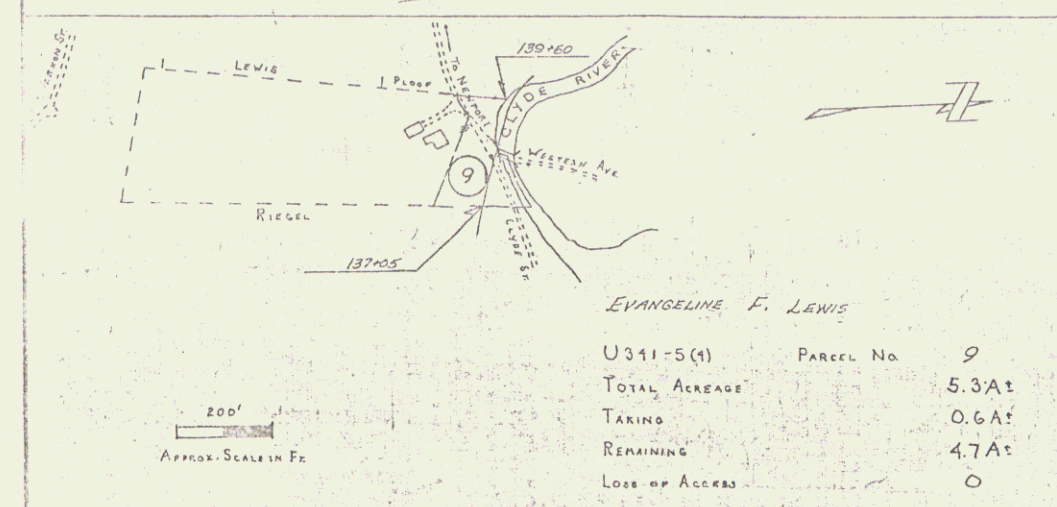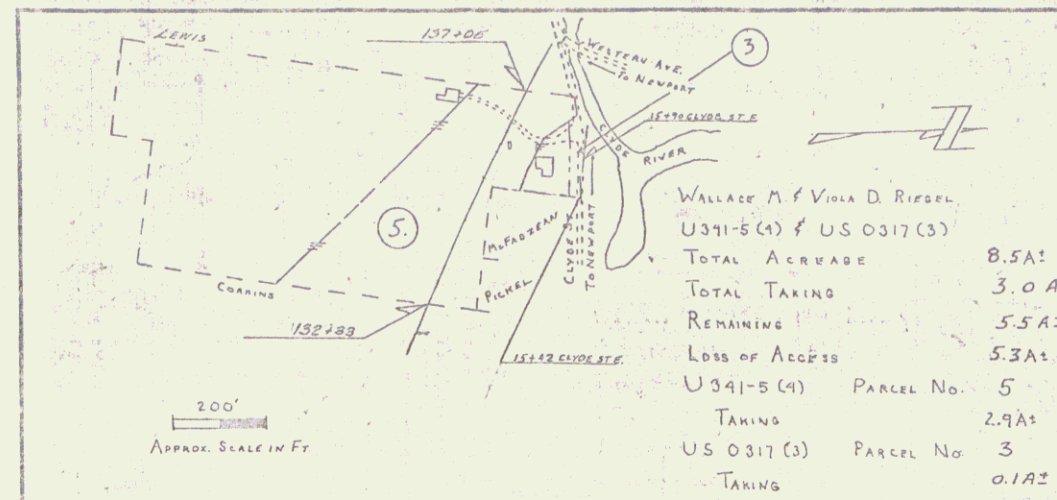

VERMONT DEPARTMENT OF HIGHWAYS
RIGHT-OF-WAY PLAN
PROJECT: NEWPORT
No. 11 341-5(4)
Sheet 9

MAR 13 1990

FOOR ORIGINAL COPY



VERMONT DEPARTMENT OF TRANSPORTATION
RIGHT-OF-WAY
PROJECT: NEWPORT
11 341-5/4
SHEET: 11


MAR 13 1990

9

POOR ORIGINAL COPY

MAR 13 1990 10

NOTE: THIS PLAN IS FOR GENERAL LAYOUT OF PROPOSED RIGHT OF WAY ACQUISITION AREAS AND IS NOT FOR RECORDING PURPOSES. A FINAL PERIMETER SURVEY MAP PREPARED BY A LICENSED SURVEYOR WILL BE REQUIRED FOR DEEDING PURPOSES.

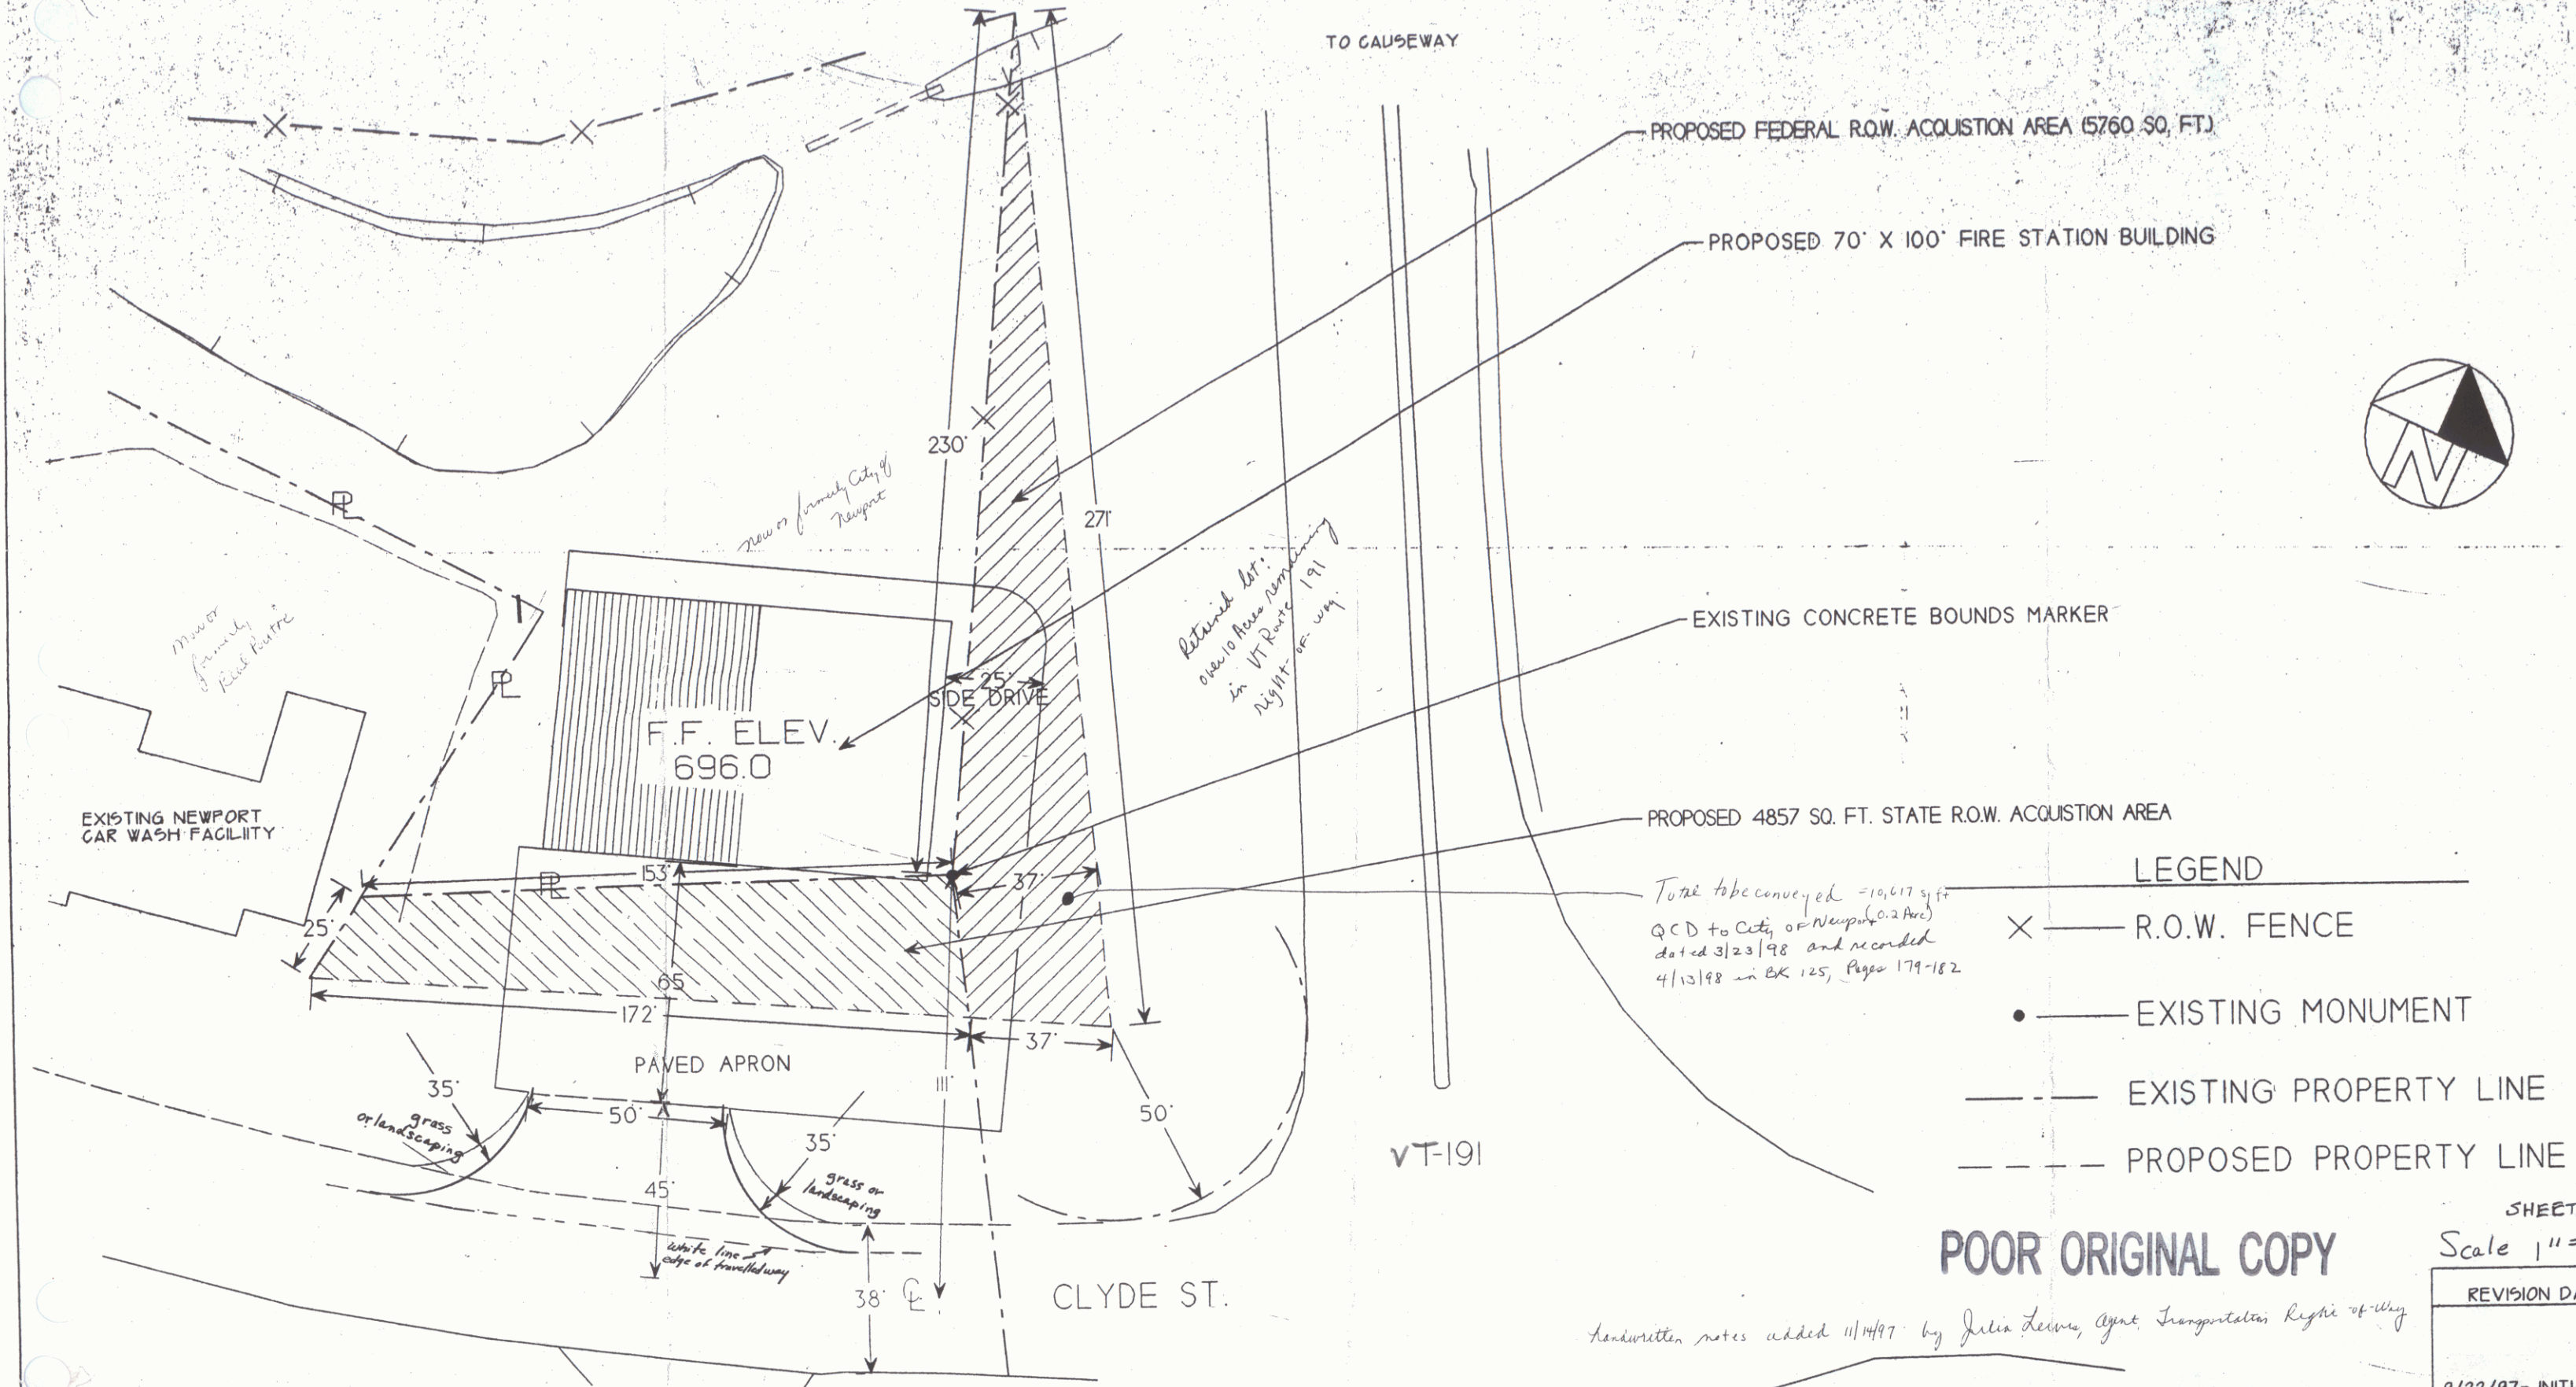

POOR ORIGINAL COPY

Handwritten notes added 11/14/97 by Julia Lewis, Agent, Transportation Rights of Way

Note: No landscaping allowed that has a mature height greater than 24".


REVISIONS			
NO.	DESCRIPTION	DATE	BY
1	AMEND TO 45 FT. CTR-LINE SETBACK	10-09-97	S.M.P.




David A. Lawes
Engineering, Inc.
P.O. BOX 440 Derby, Vermont

PREPARED FOR:
NEWPORT FIRE STATION
R.O.W. ACQUISITION PLAN
CLYDE ST. NEWPORT CITY, VERMONT

SHEET 12A	
Scale 1"=20'	
REVISION DATES:	
9/22/97- INITIAL PLAN	
Date: SEPT. 10, 1997	DRWG. NO.
Scale: AS SHOWN	S1
Drawn By: D.A.L.	
Checked By: D.A.L.	

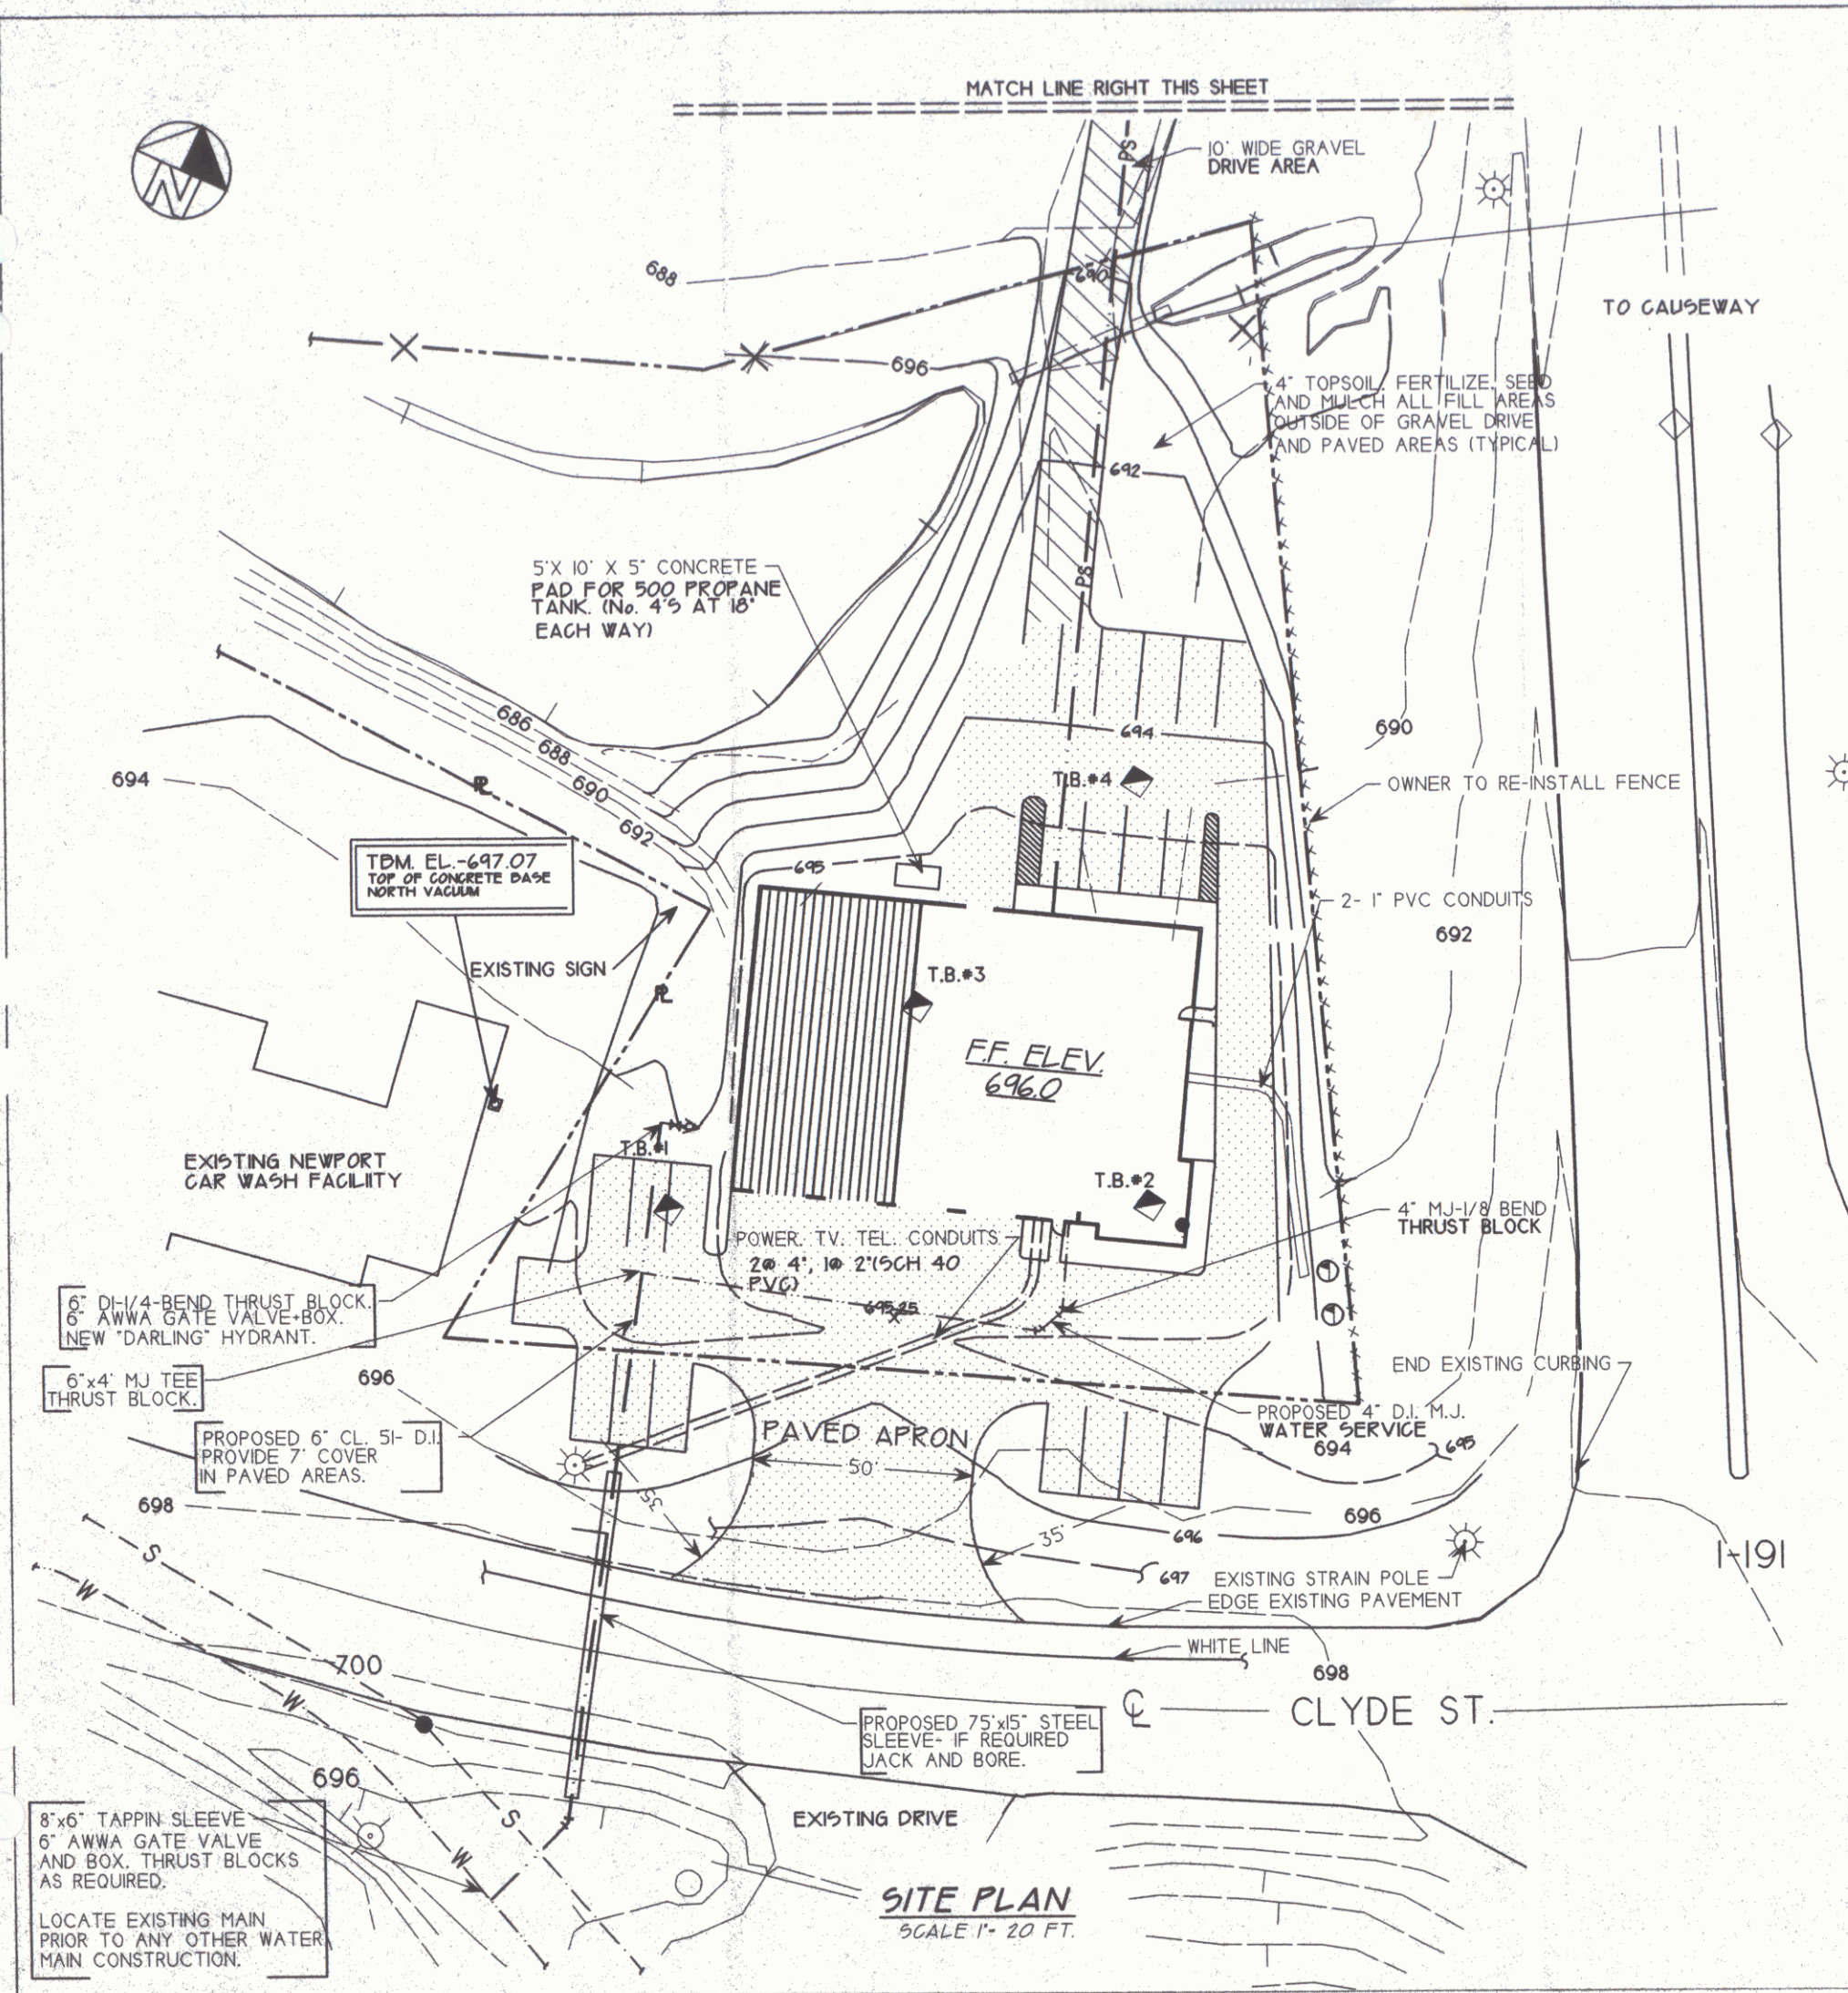

SITE PLAN
SCALE 1" = 20 FT.

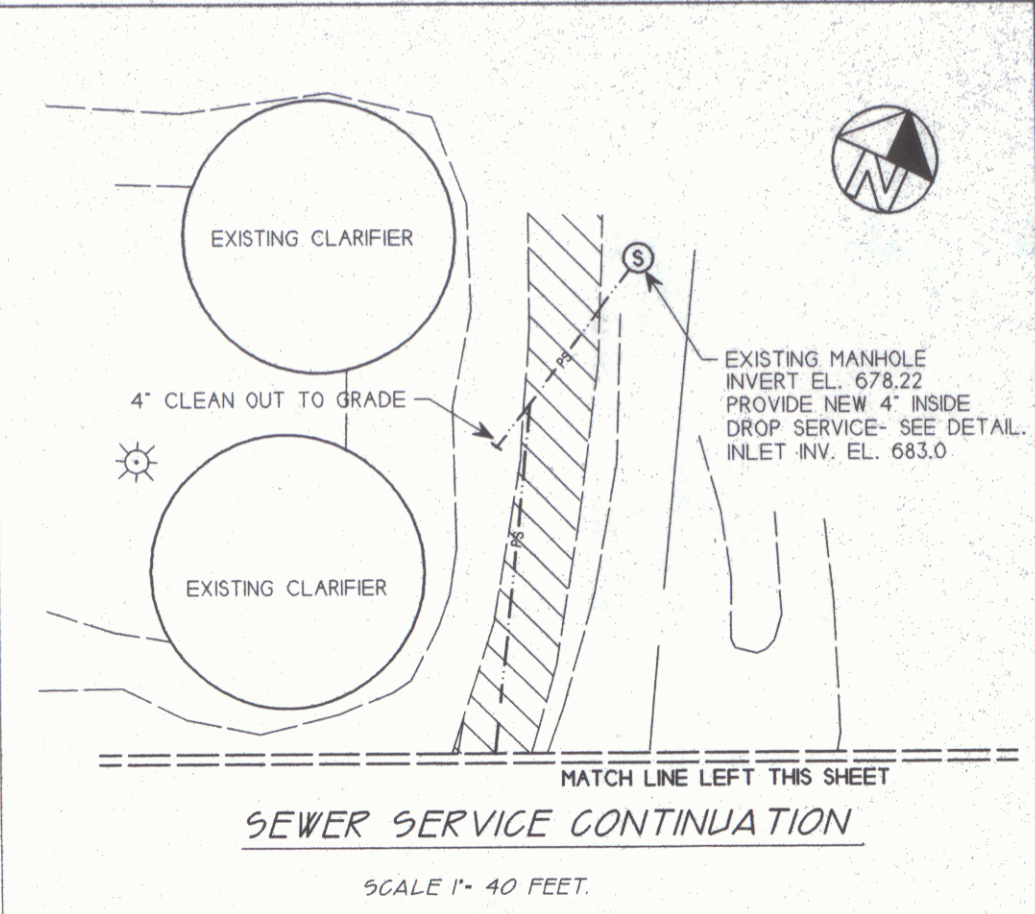

- GENERAL SITE NOTES:**
1. ALL NEW SEWER AND WATER SERVICES AND MAINS SHALL BE PRESSURE AND LEAKAGE TESTED IN ACCORDANCE WITH THE LATEST EDITION OF THE VERMONT ENVIRONMENTAL PROTECTION RULES, EFFECTIVE AUG. 8, 1996. ALL WATER MAINS SHALL BE DISINFECTED IN ACCORDANCE WITH ANWA 603 AND RELATED STANDARDS. CONTACT THE ENGINEER 48 HOURS IN ADVANCE OF ALL SUCH TESTING. DO NOT TERMINATE ANY PRESSURE TESTING WITHOUT APPROVAL OF THE ENGINEER.
 2. UTILIZE EXISTING GRANULAR MATERIAL ON-SITE TO COMPLETE GRADING AS NECESSARY. COMPACT ALL PLACED GRANULAR FILL TO 98% STANDARD PROCTOR DENSITY. COMPACT LIFT IN LAYERS AND DENSITY AS PER SPECIFICATIONS.
 3. SEE PROJECT SPECIFICATIONS FOR FURTHER INFORMATION REGARDING SITEWORK.
 4. ALL EXTERIOR EARTHWORK INCLUDING TOPSOIL, SEEDING, GRAVEL AND PAVED SURFACES SHALL BE BY THE OWNER.
 5. EXTERIOR SEWER AND WATER UTILITIES FROM 5' OUTSIDE THE BUILDING SHALL BE BY THE OWNER. EXTERIOR POWER, TEL. CATV BY CONTRACTOR.
 6. THE CONTRACTOR SHALL BE RESPONSIBLE FOR ALL INTERIOR EARTHWORK AND BURIED UTILITY WORK INCLUDING ALL TEMPORARY INTERIOR AND EXTERIOR SERVICES SHALL BE BY THE CONTRACTOR.
 7. ALL LANDSCAPING PLACED WITHIN THE HIGHWAY RIGHT-OF-WAY SHALL HAVE A MATURE GROWTH HEIGHT OF 2 FT. OR LESS.
 8. THE OWNER SHALL MODIFY THE TRAFFIC SIGNAL AT THE INTERSECTION FOR FIRE PREEMPTED PHASE AS APPROVED BY THE AGENCY OF TRANSPORTATION.
 9. THE OWNER SHALL RELOCATE AND REPLACE THE RIGHT-OF-WAY FENCE LOCATED ON THE EASTERLY PROPERTY LINE AS APPROVED BY THE AOT.
 10. THE CONTRACTOR SHALL INSTALL 4 AREA HIGHWAY DIRECTIONAL SIGNS AS DIRECTED PER ALLOWANCE. THE CONTRACTOR SHALL ALSO INSTALL A REMOTE CONTROLLED STREET LIGHT PREEMPTION SYSTEM AS DIRECTED PER ALLOWANCE.

SITE LEGEND SHEET 12B

— S —	EXISTING SEWER	— X —	EXISTING R.O.W. FENCE
— PS —	PROPOSED SEWER SERVICE	•	ORIGINAL CONCRETE MONUMENT
[Pattern]	AREA TO RECEIVE PAVEMENT	⊗	PROPERTY LINE
⊙	FLAG POLE LOCATIONS	— W —	EXISTING HYDRANT
☀	EXISTING UTILITY POLE	⊙	EXISTING 8" WATERMAIN
		⊙	EXISTING SEWER MANHOLE


David A. Lawes
Engineer, Inc.
P.O. BOX 448
Barre, Vermont

PROPOSED
SITE GRADING AND
NEW FIRE STATION
UTILITY PLAN
CLYDE STREET - NEWPORT, VERMONT

DATE 3/4/98
BY DAL


C-1

POOR ORIGINAL COPY

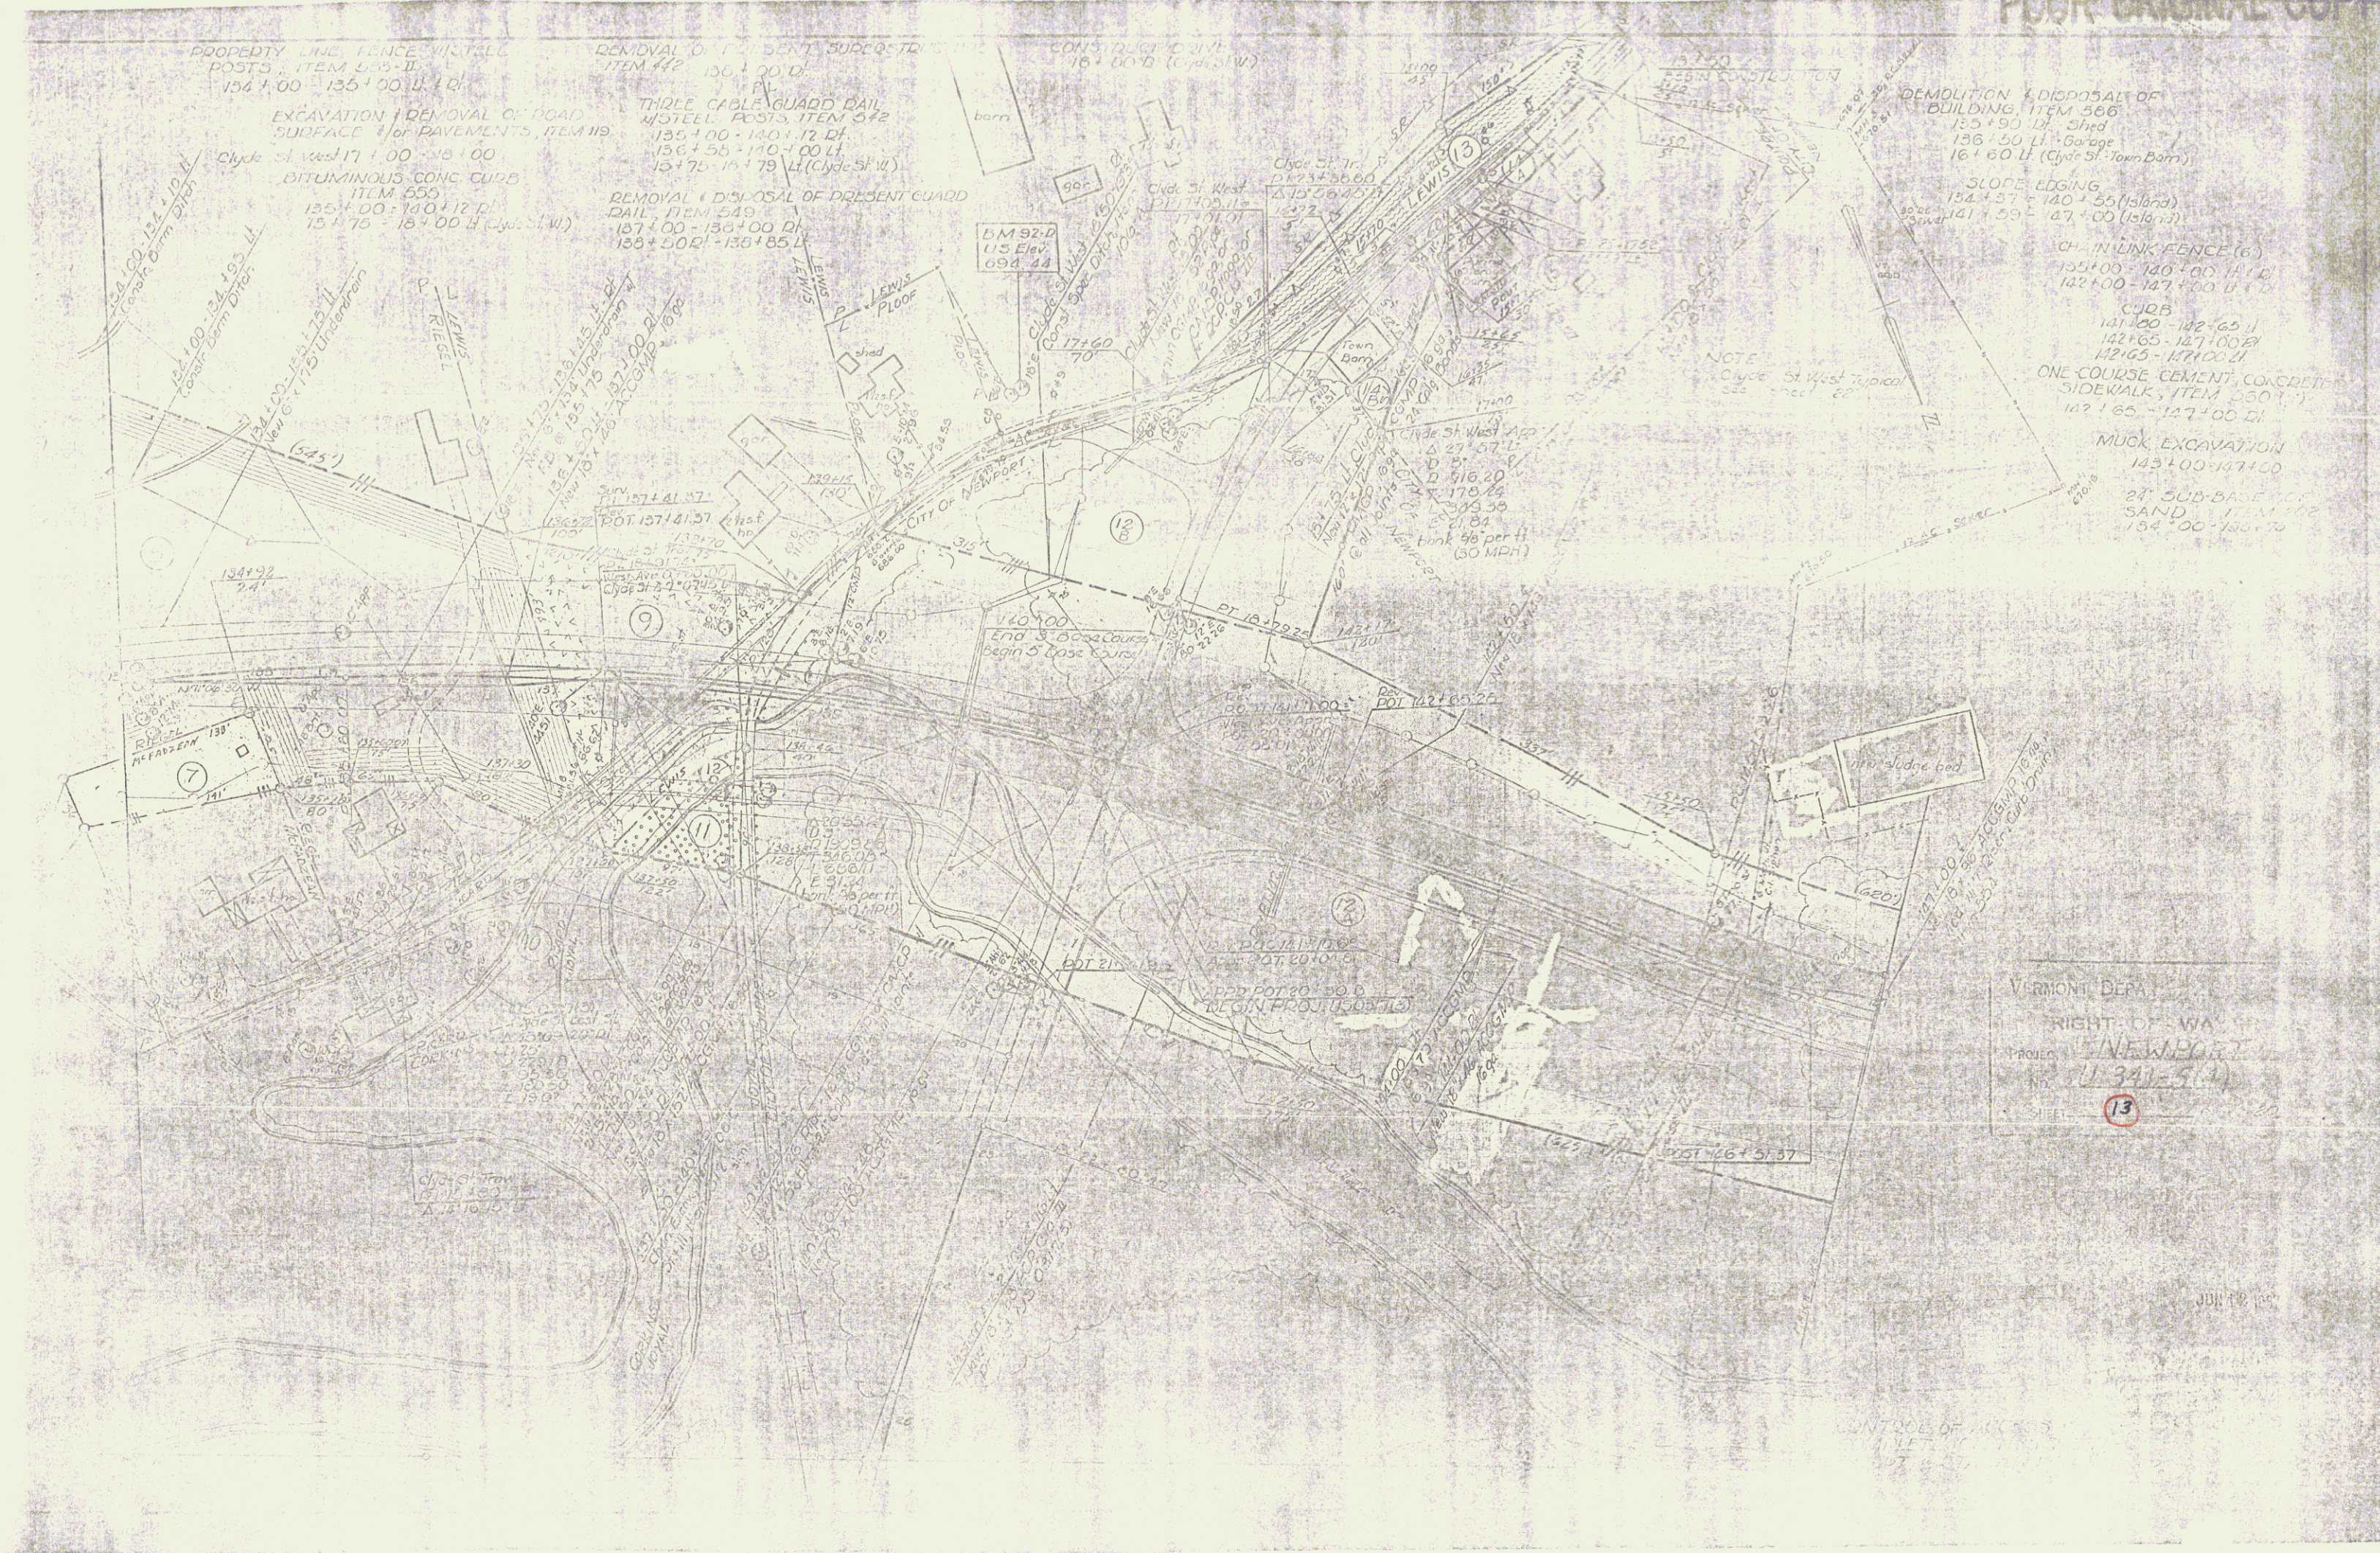


POOR ORIGINAL COPY

VERMONT DEPARTMENT OF HIGHWAYS
RIGHT-OF-WAY PLANS
PROJECT: **NEWPORT**
NO. **11 341-5(4)**
SHEET **15** OF **20**

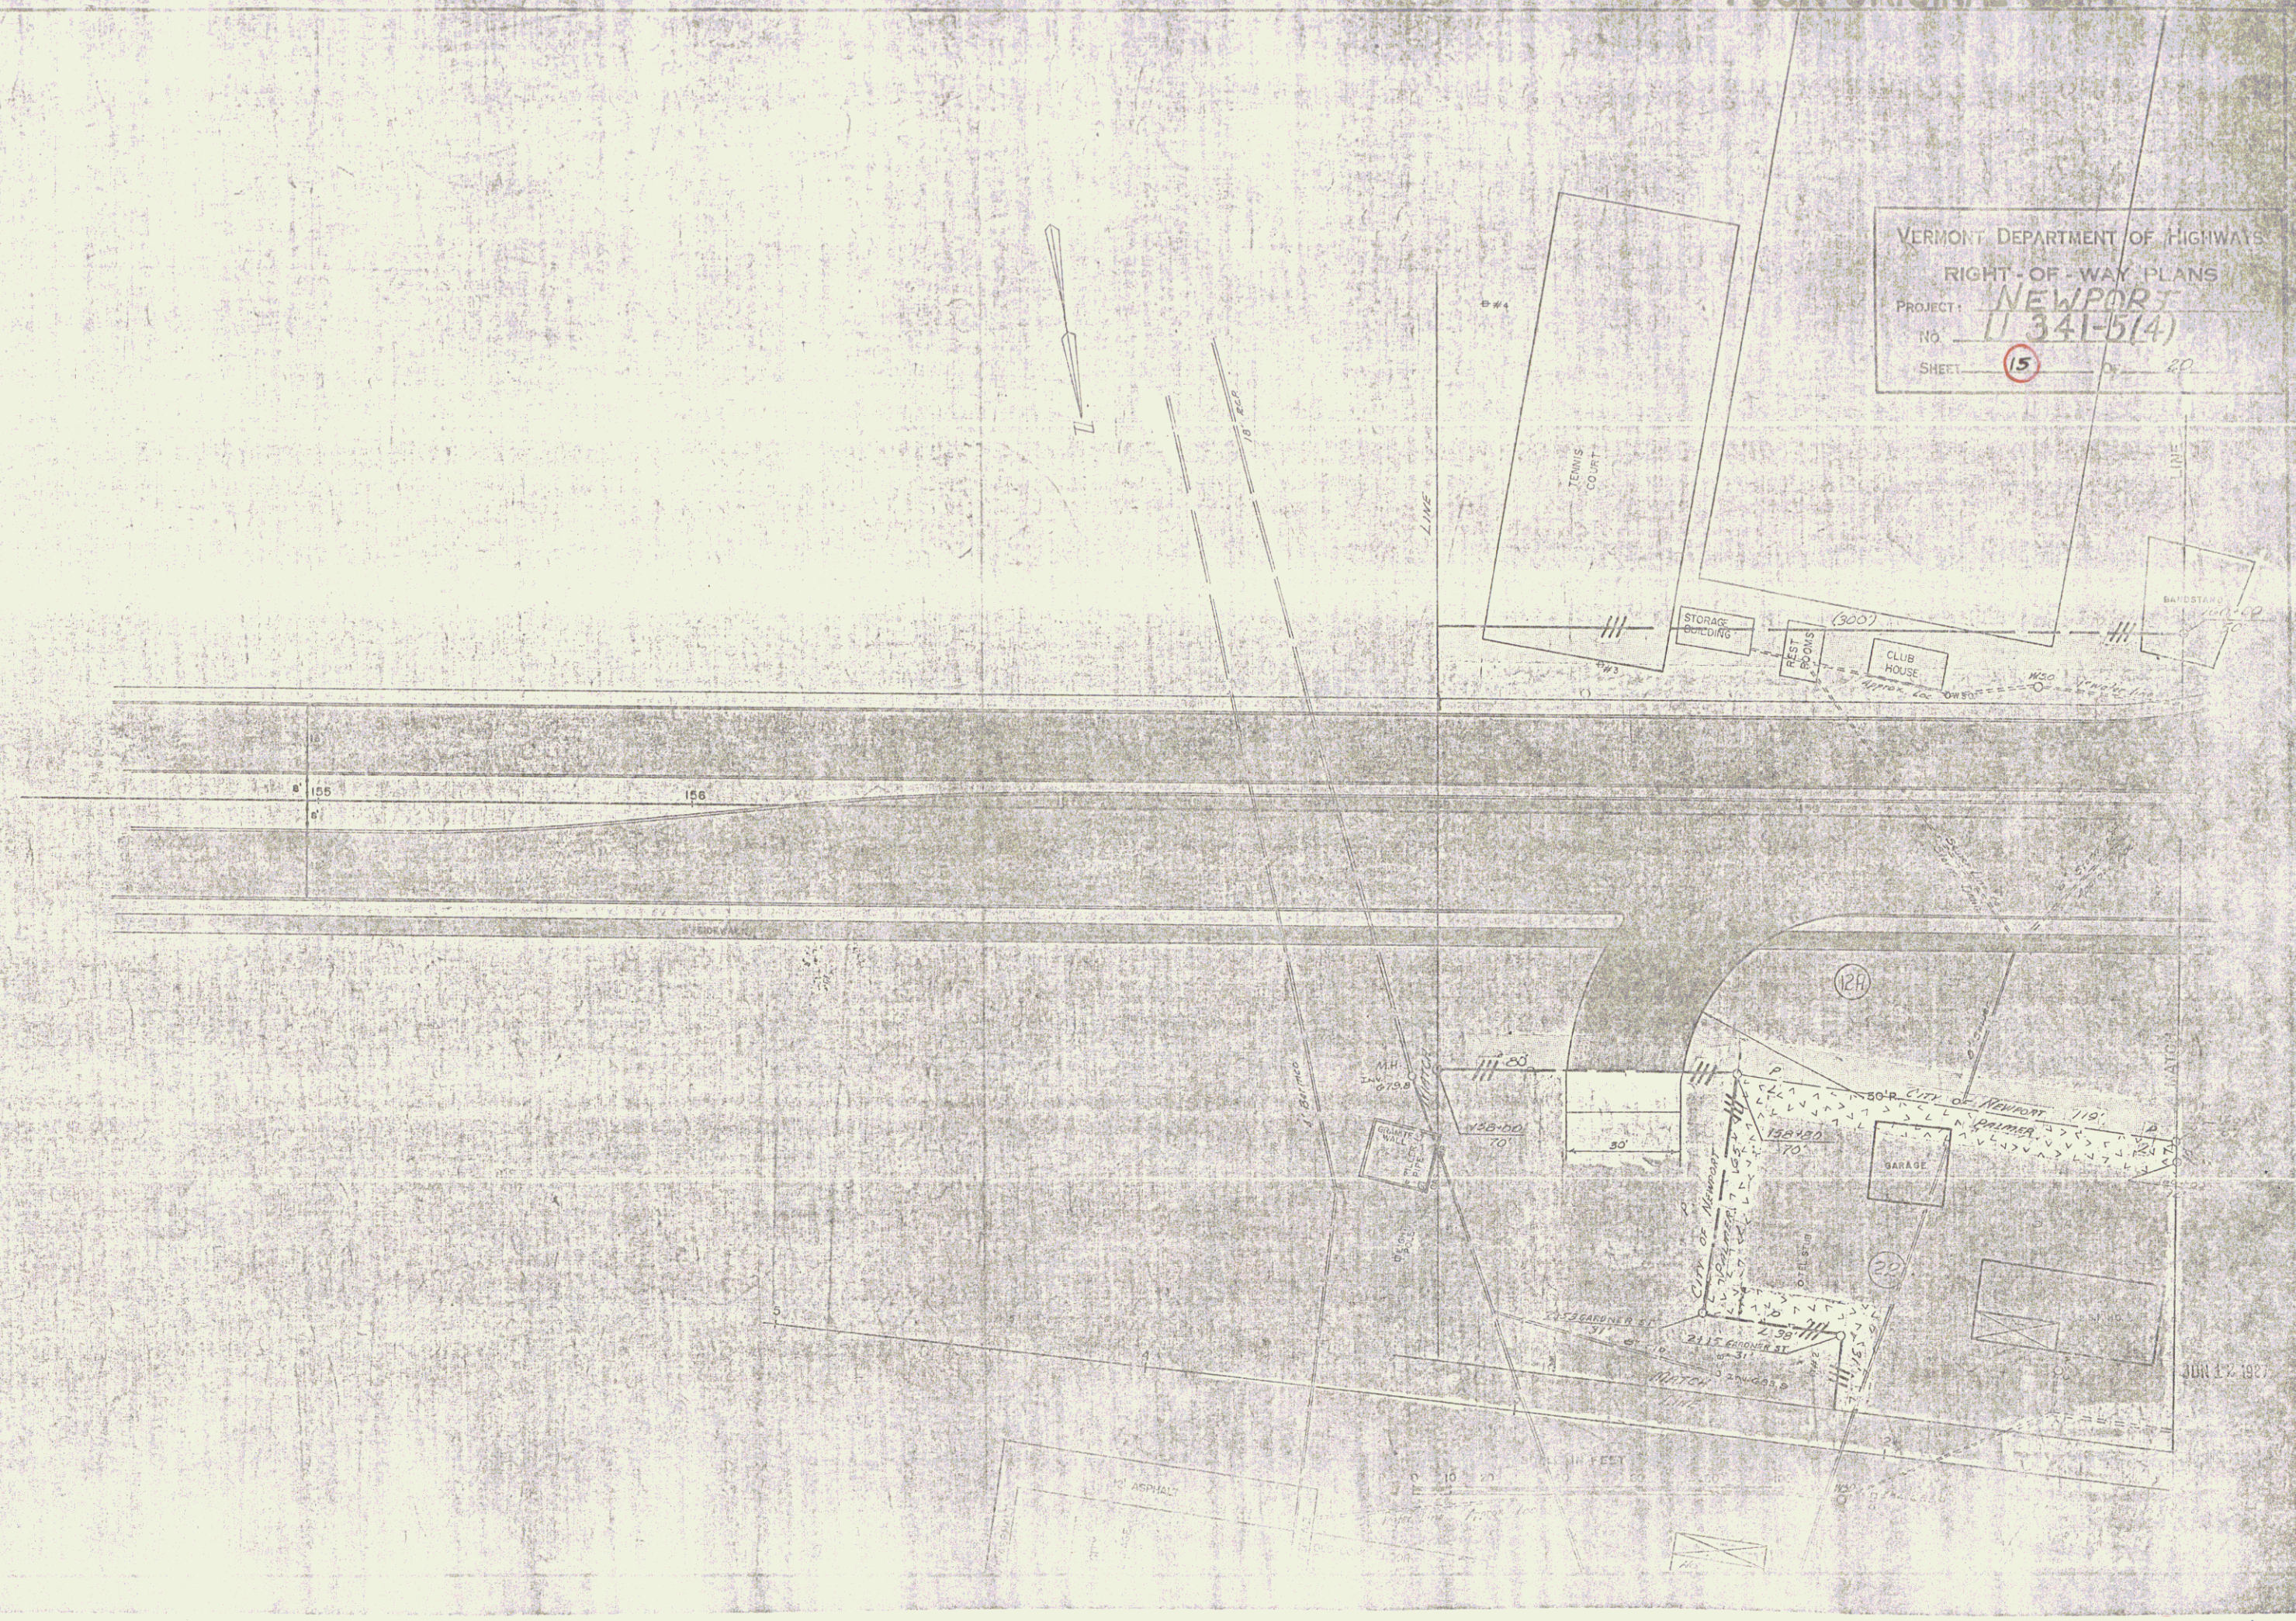

MAR 13 1990

POOR ORIGINAL COPY

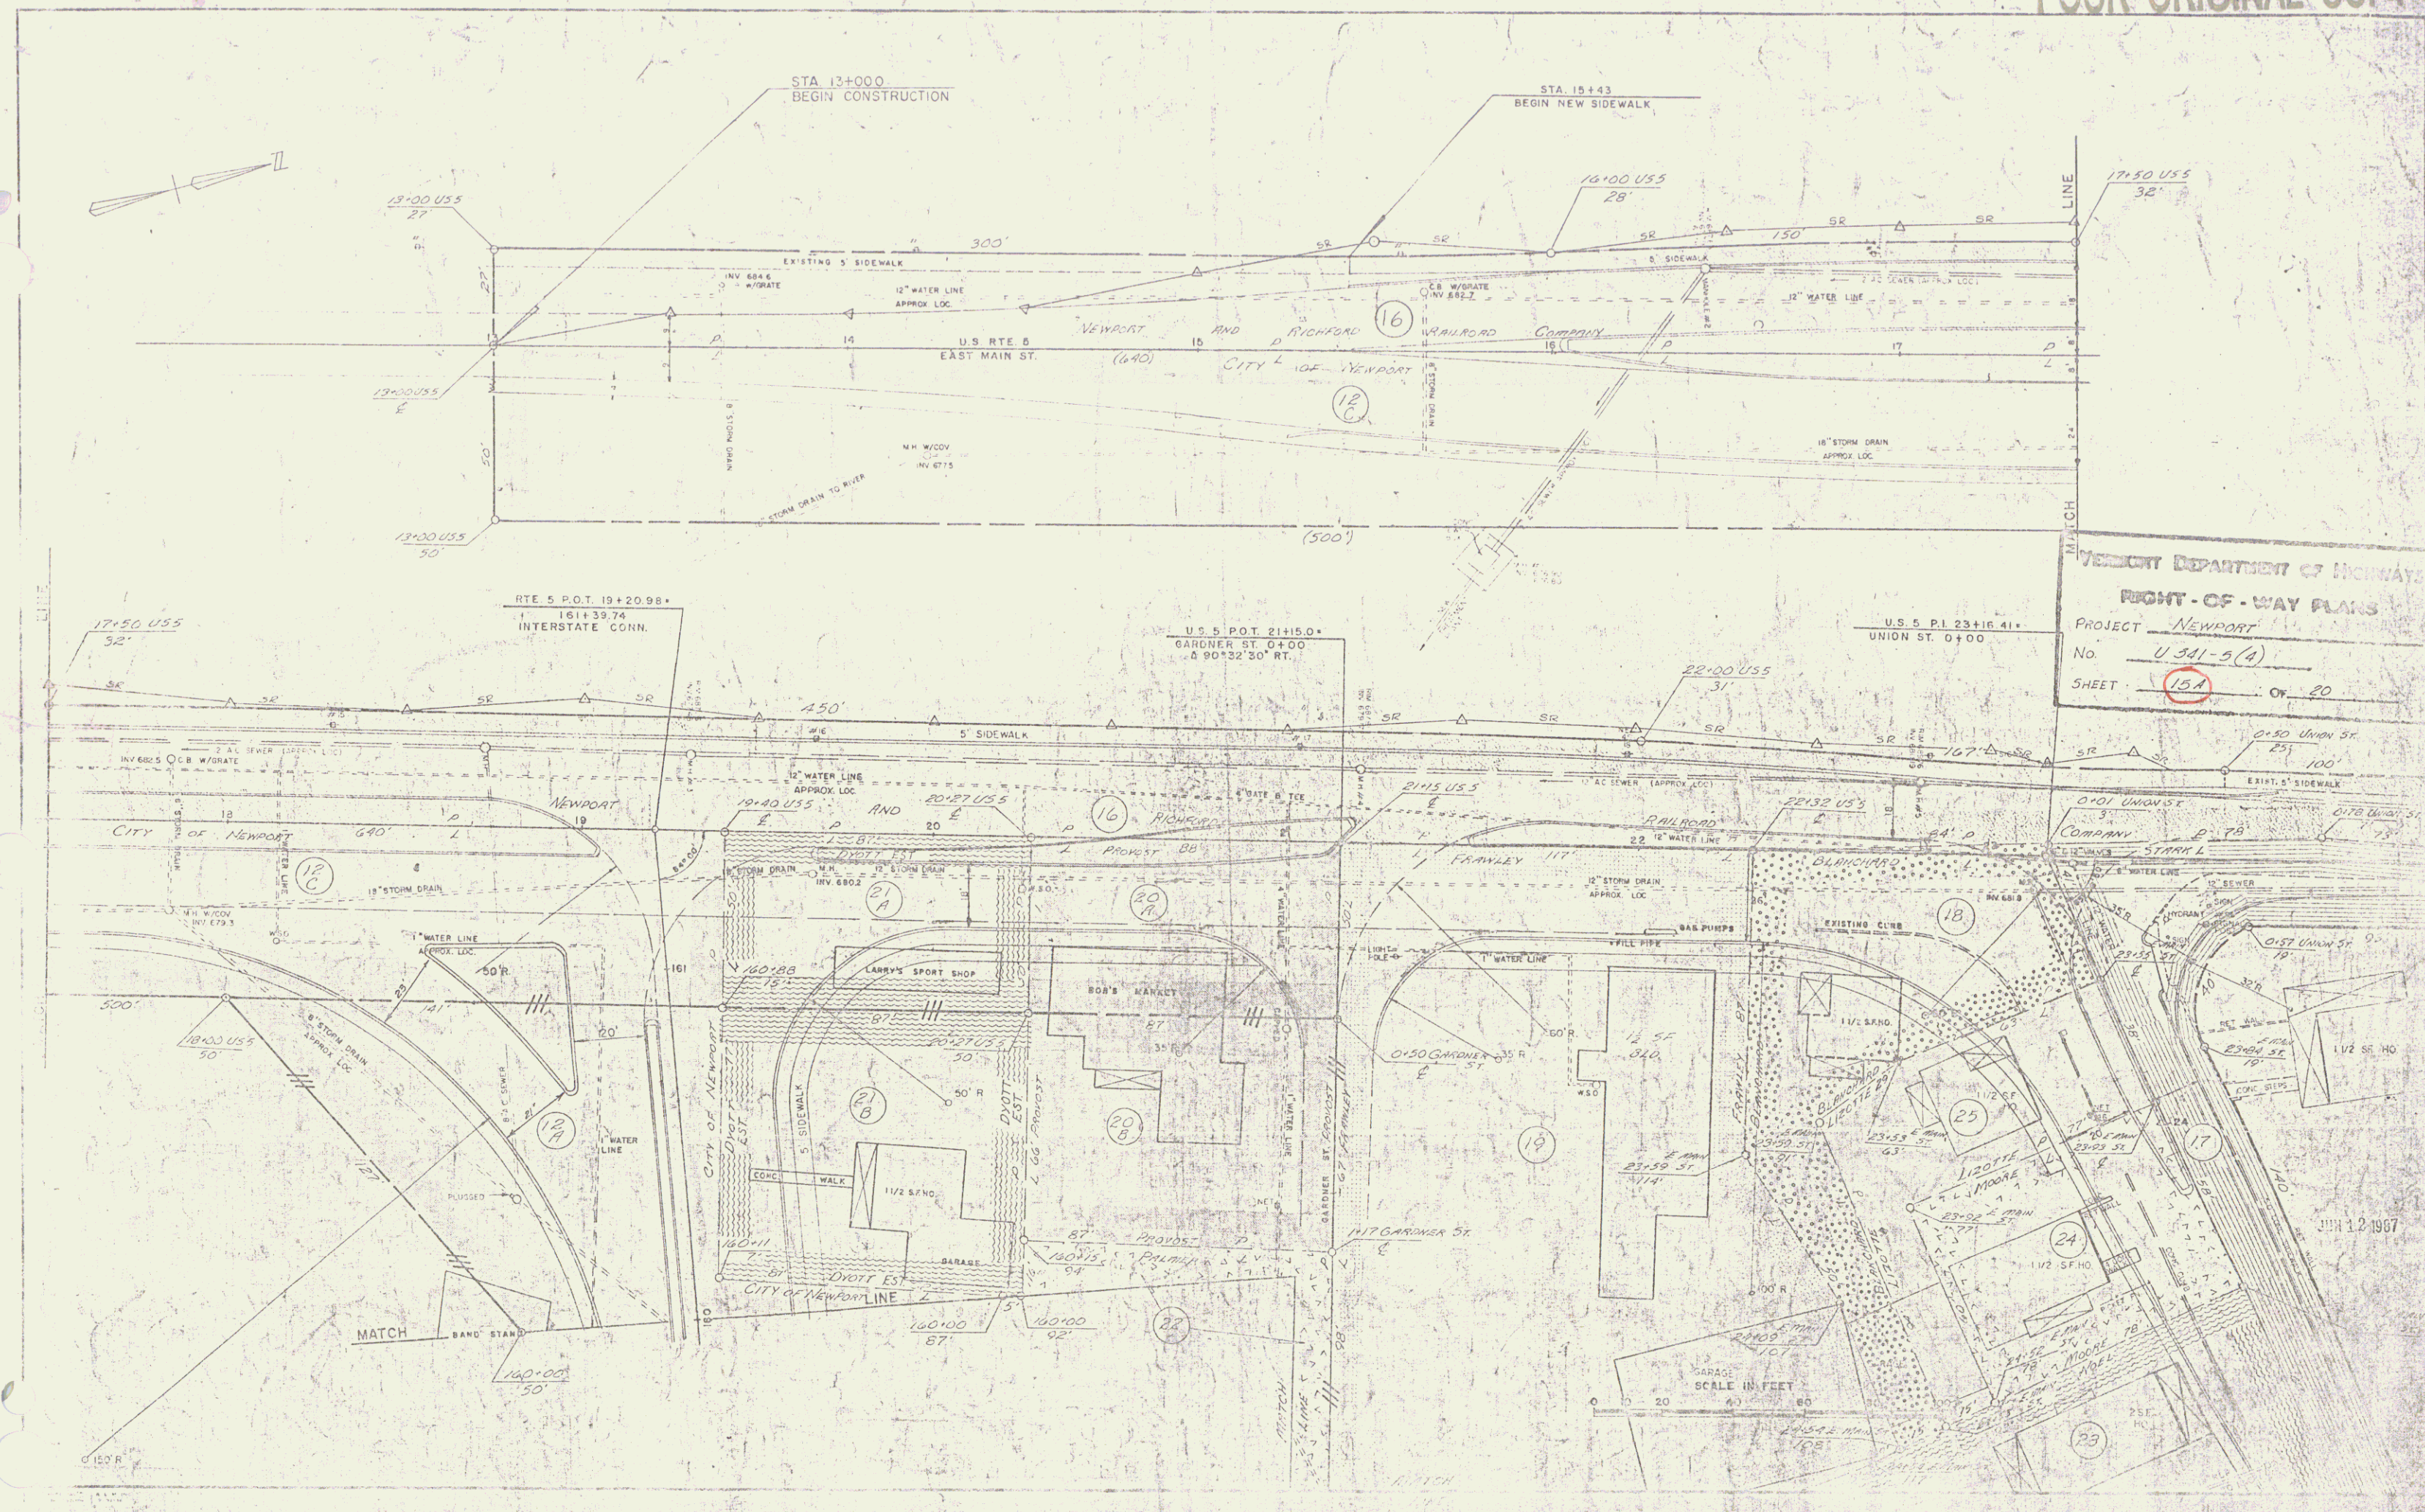

MAR 13 1990

16

POOR ORIGINAL COPY

