

INDEX OF SHEETS

SHEET NO.	TITLE
1	TYPICAL CROSS SECTION OF IMPROVEMENT (SHEET 301-B MOD.)
2-3	QUANTITY SHEETS (ITEMS)
4-5	QUANTITY SHEETS (ITEMS)
6-8	EARTHWORK AND GRADE SHEETS
9-11	PLAN AND PROFILE SHEETS
12-14	PLAN AND PROFILE SHEETS
15-17	PLAN AND PROFILE SHEETS
999-1001	PLAN AND PROFILE SHEETS

ADDITIONAL SHEETS INCLUDED:
8 FINAL EARTHWORK
2 REVISION APPROACH GRADES
11 BORROW PITS SECTIONS
11 GRAND AND BORROW PITS SECTIONS
1 SHEET STRUCTURE EXCAVATION
34 DRAINAGE & WATER PIPE SLEEVES


CONTRACTOR: CALIFORNIA SAND & GRAVEL, INC. & MILLER CONST., INC., ST. JOHNSBURY, VT.
RESIDENT ENGINEER: R. M. ARPSON
INSPECTOR: S. L. GILL, R. W. GILL, & F. F. ANTONI
RECORD PLANS: S. L. GILL & F. F. ANTONI, JR.
CONTRACT DATED: JULY 2, 1964
STARTED: JULY 7, 1964
COMPLETED: NOVEMBER 11, 1965
ACCEPTED: NOVEMBER 2, 1965

STATE OF VERMONT
DEPARTMENT OF HIGHWAYS
Proposed Improvement
TOWN OF SHERBURNE
COUNTY OF RUTLAND
U.S. ROUTE 4
SHERBURNE-BRIDGEWATER ROAD

BEGINNING AT A POINT ON U.S. ROUTE 4, 1.925 MILES NORTHERLY FROM THE BRIDGEWATER-SHERBURNE TOWN LINE AND EXTENDING NORTHERLY 4.194 MILES.

LENGTH OF ROADWAY 22,112.33 FEET = 4.188 MILES
LENGTH OF BRIDGE 33.76 FEET = 0.006 MILE
LENGTH OF PROJECT 22,146.09 FEET = 4.194 MILES


1965 ADT 1850-3000
1985 ADT 3000-4000
1985 DHV 470-750
D 64 %
T 8 %
V 60 M.P.H.

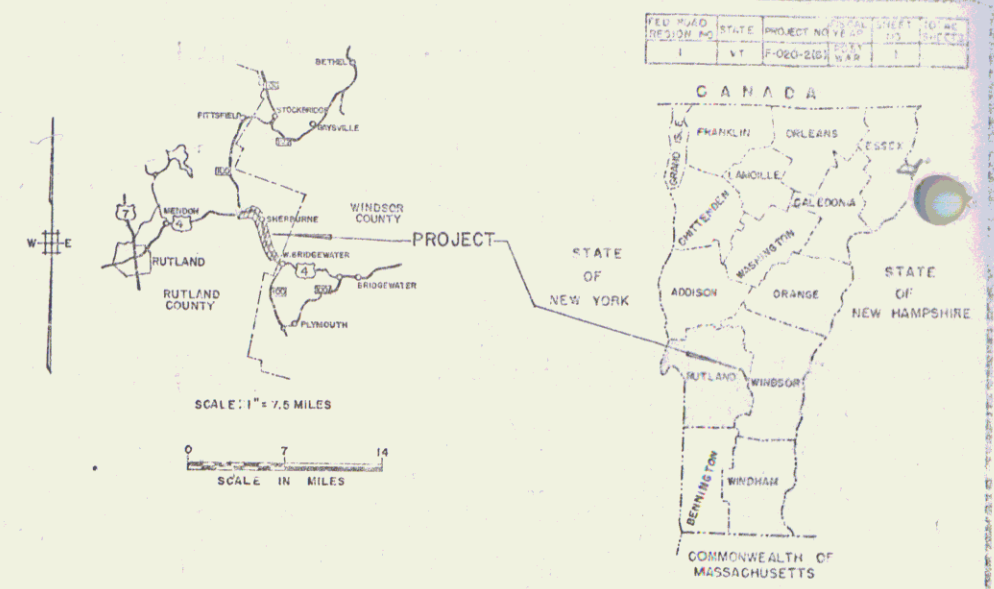

MP 6.58
BEGIN PROJECT F 10 (2) (1955)
BEGIN PROJECT F 020-2 (6)
TOWN OF SHERBURNE
RIGHT-OF-WAY DIVISION
PERPETUAL
U.S. 4

CONVENTIONAL SIGNS

R.O.W.	COUNTY LINE	TOWN LINE	FENCE LINE	STONE WALL	UNFENCED PROPERTY	RAILROAD	TRAVELED WAY	RETAINING WALL	CENTER LINE	SURVEY LINE	CULVERT	DROP INLET	TROLLEY POLE	POWER POLE	TELEPHONE POLE	TREES	HEDGE

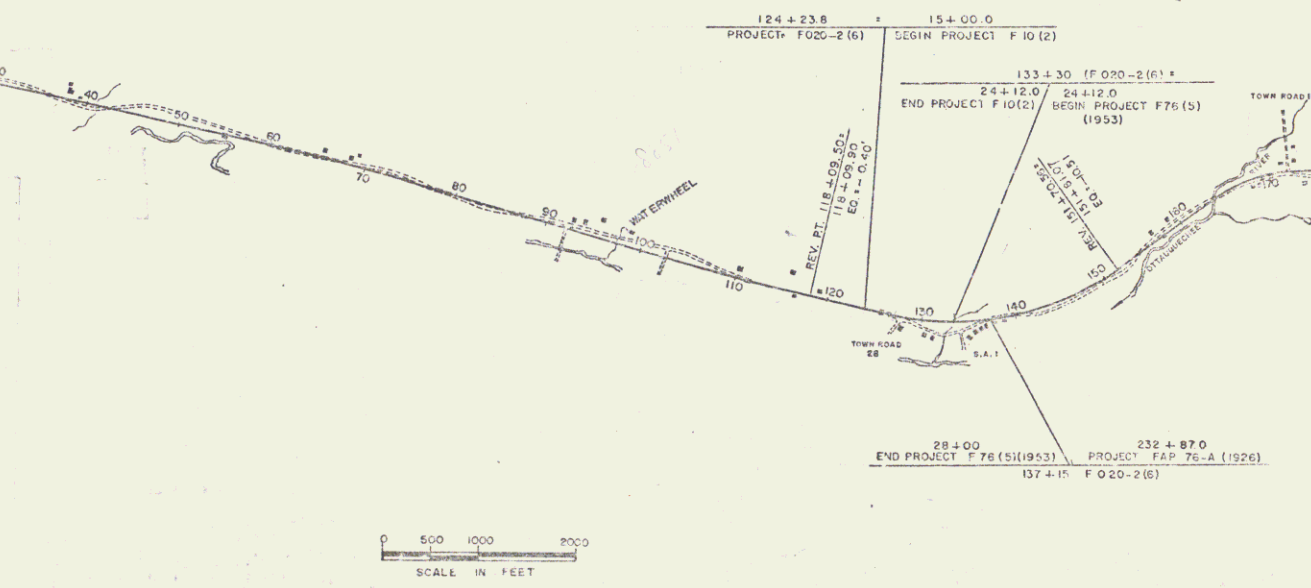

APPROVED: [Signature] DATE: May 12, 1966
APPROVED: [Signature] DATE: 2/25/63
APPROVED: [Signature] DATE: 2/25/63
APPROVED: [Signature] DATE: 2/25/63
APPROVED: [Signature] DATE: 2/25/63

THESE PLANS ARE SUBJECT TO SUCH REVISIONS AS MAY BE REQUIRED BY THE BUREAU OF PUBLIC ROADS OR THE COMMISSIONER OF HIGHWAYS.
CONSTRUCTION IS TO BE CARRIED ON IN ACCORDANCE WITH THE PLANS AND THE STANDARD SPECIFICATIONS FOR HIGHWAY AND BRIDGE CONSTRUCTION OF JANUARY 1953 SUBMITTED TO THE BUREAU OF PUBLIC ROADS AS APPROVED JULY 5, 1956, INCLUDING ALL SUBSEQUENT APPROVED REVISIONS AND SUCH REVISED SPECIFICATIONS AND SPECIAL PROVISIONS AS ARE SUBMITTED WITH THE PLANS.

NOTES FOR THE ENGINEER CONCERNING FINAL PLANS: THE PLANS SHALL BE REVISIONED TO REFLECT THE FIELD CHANGES TO THE LAST SET OF PLANS.

DEPARTMENT OF COMMERCE
BUREAU OF PUBLIC ROADS

APPROVED: [Signature] DATE: []
DIVISION ENGINEER


PROJECT F NO. 020-2 (6)
SHEET 1 OF 216 SHEETS


STEARNS R. JENKINS

us4

11/11/59
 Spaulding
 0-38
 2-50
 7-59
 S.G. 104
 7-59



Brown
 Gage

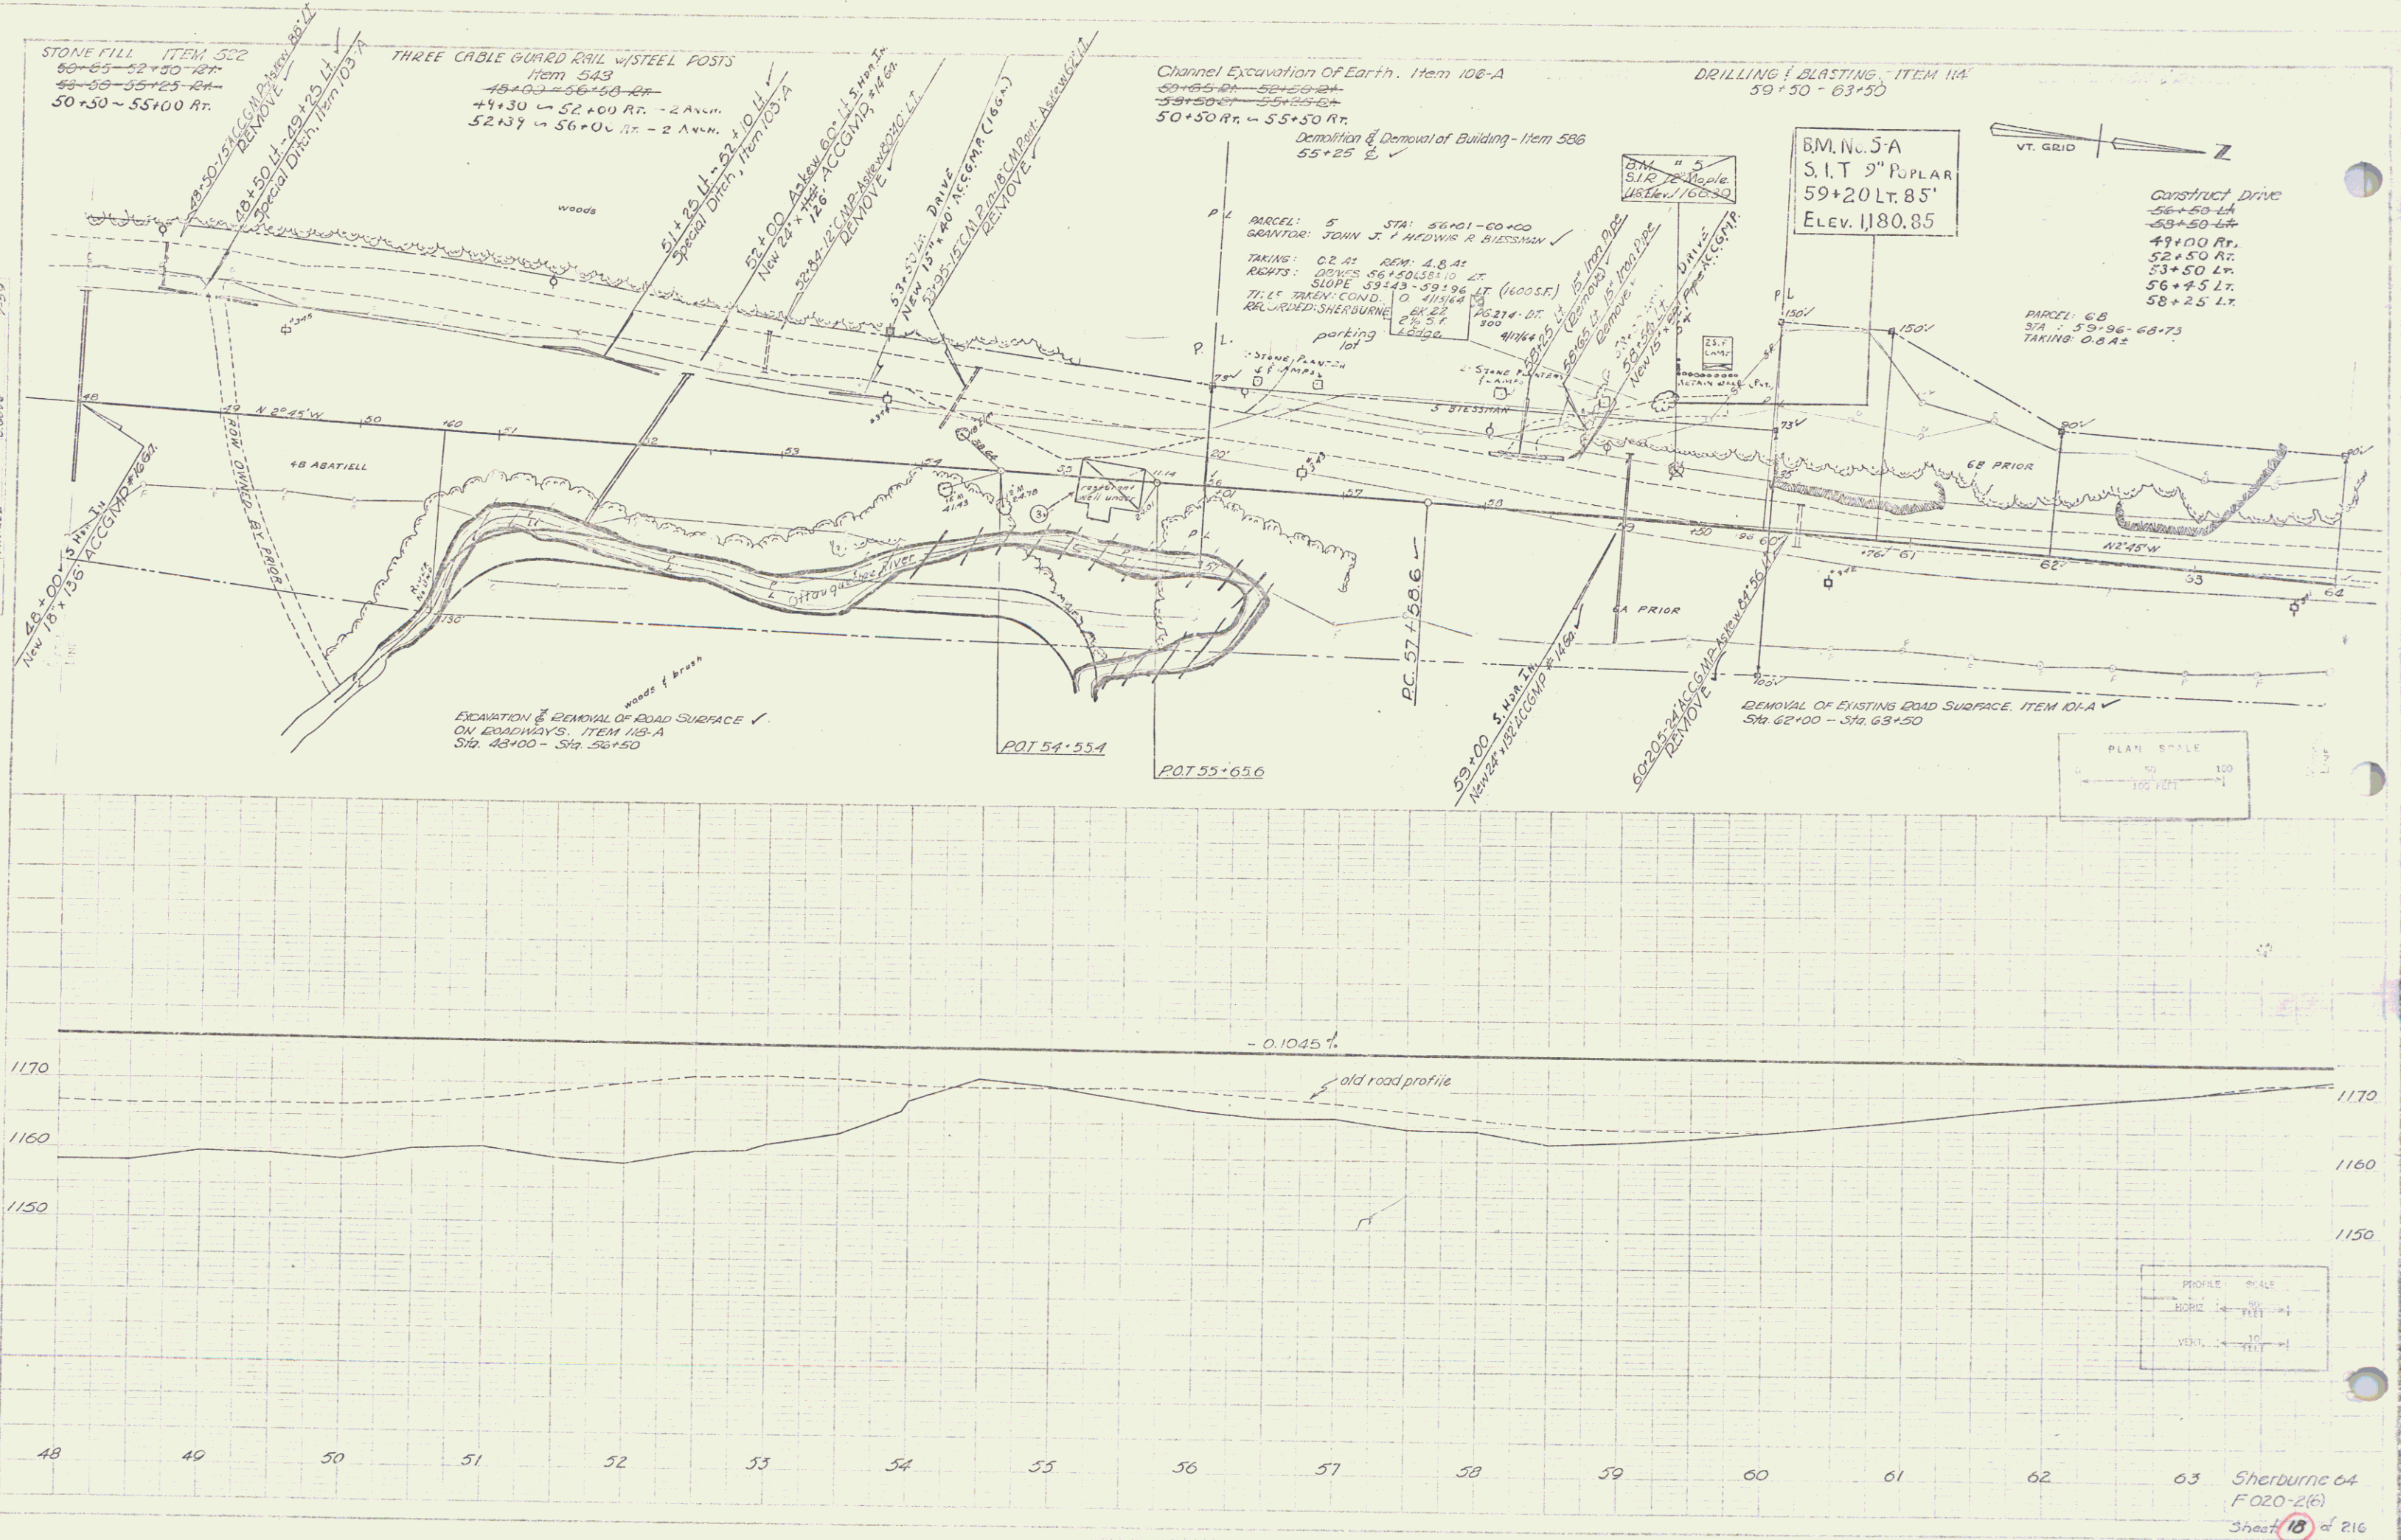

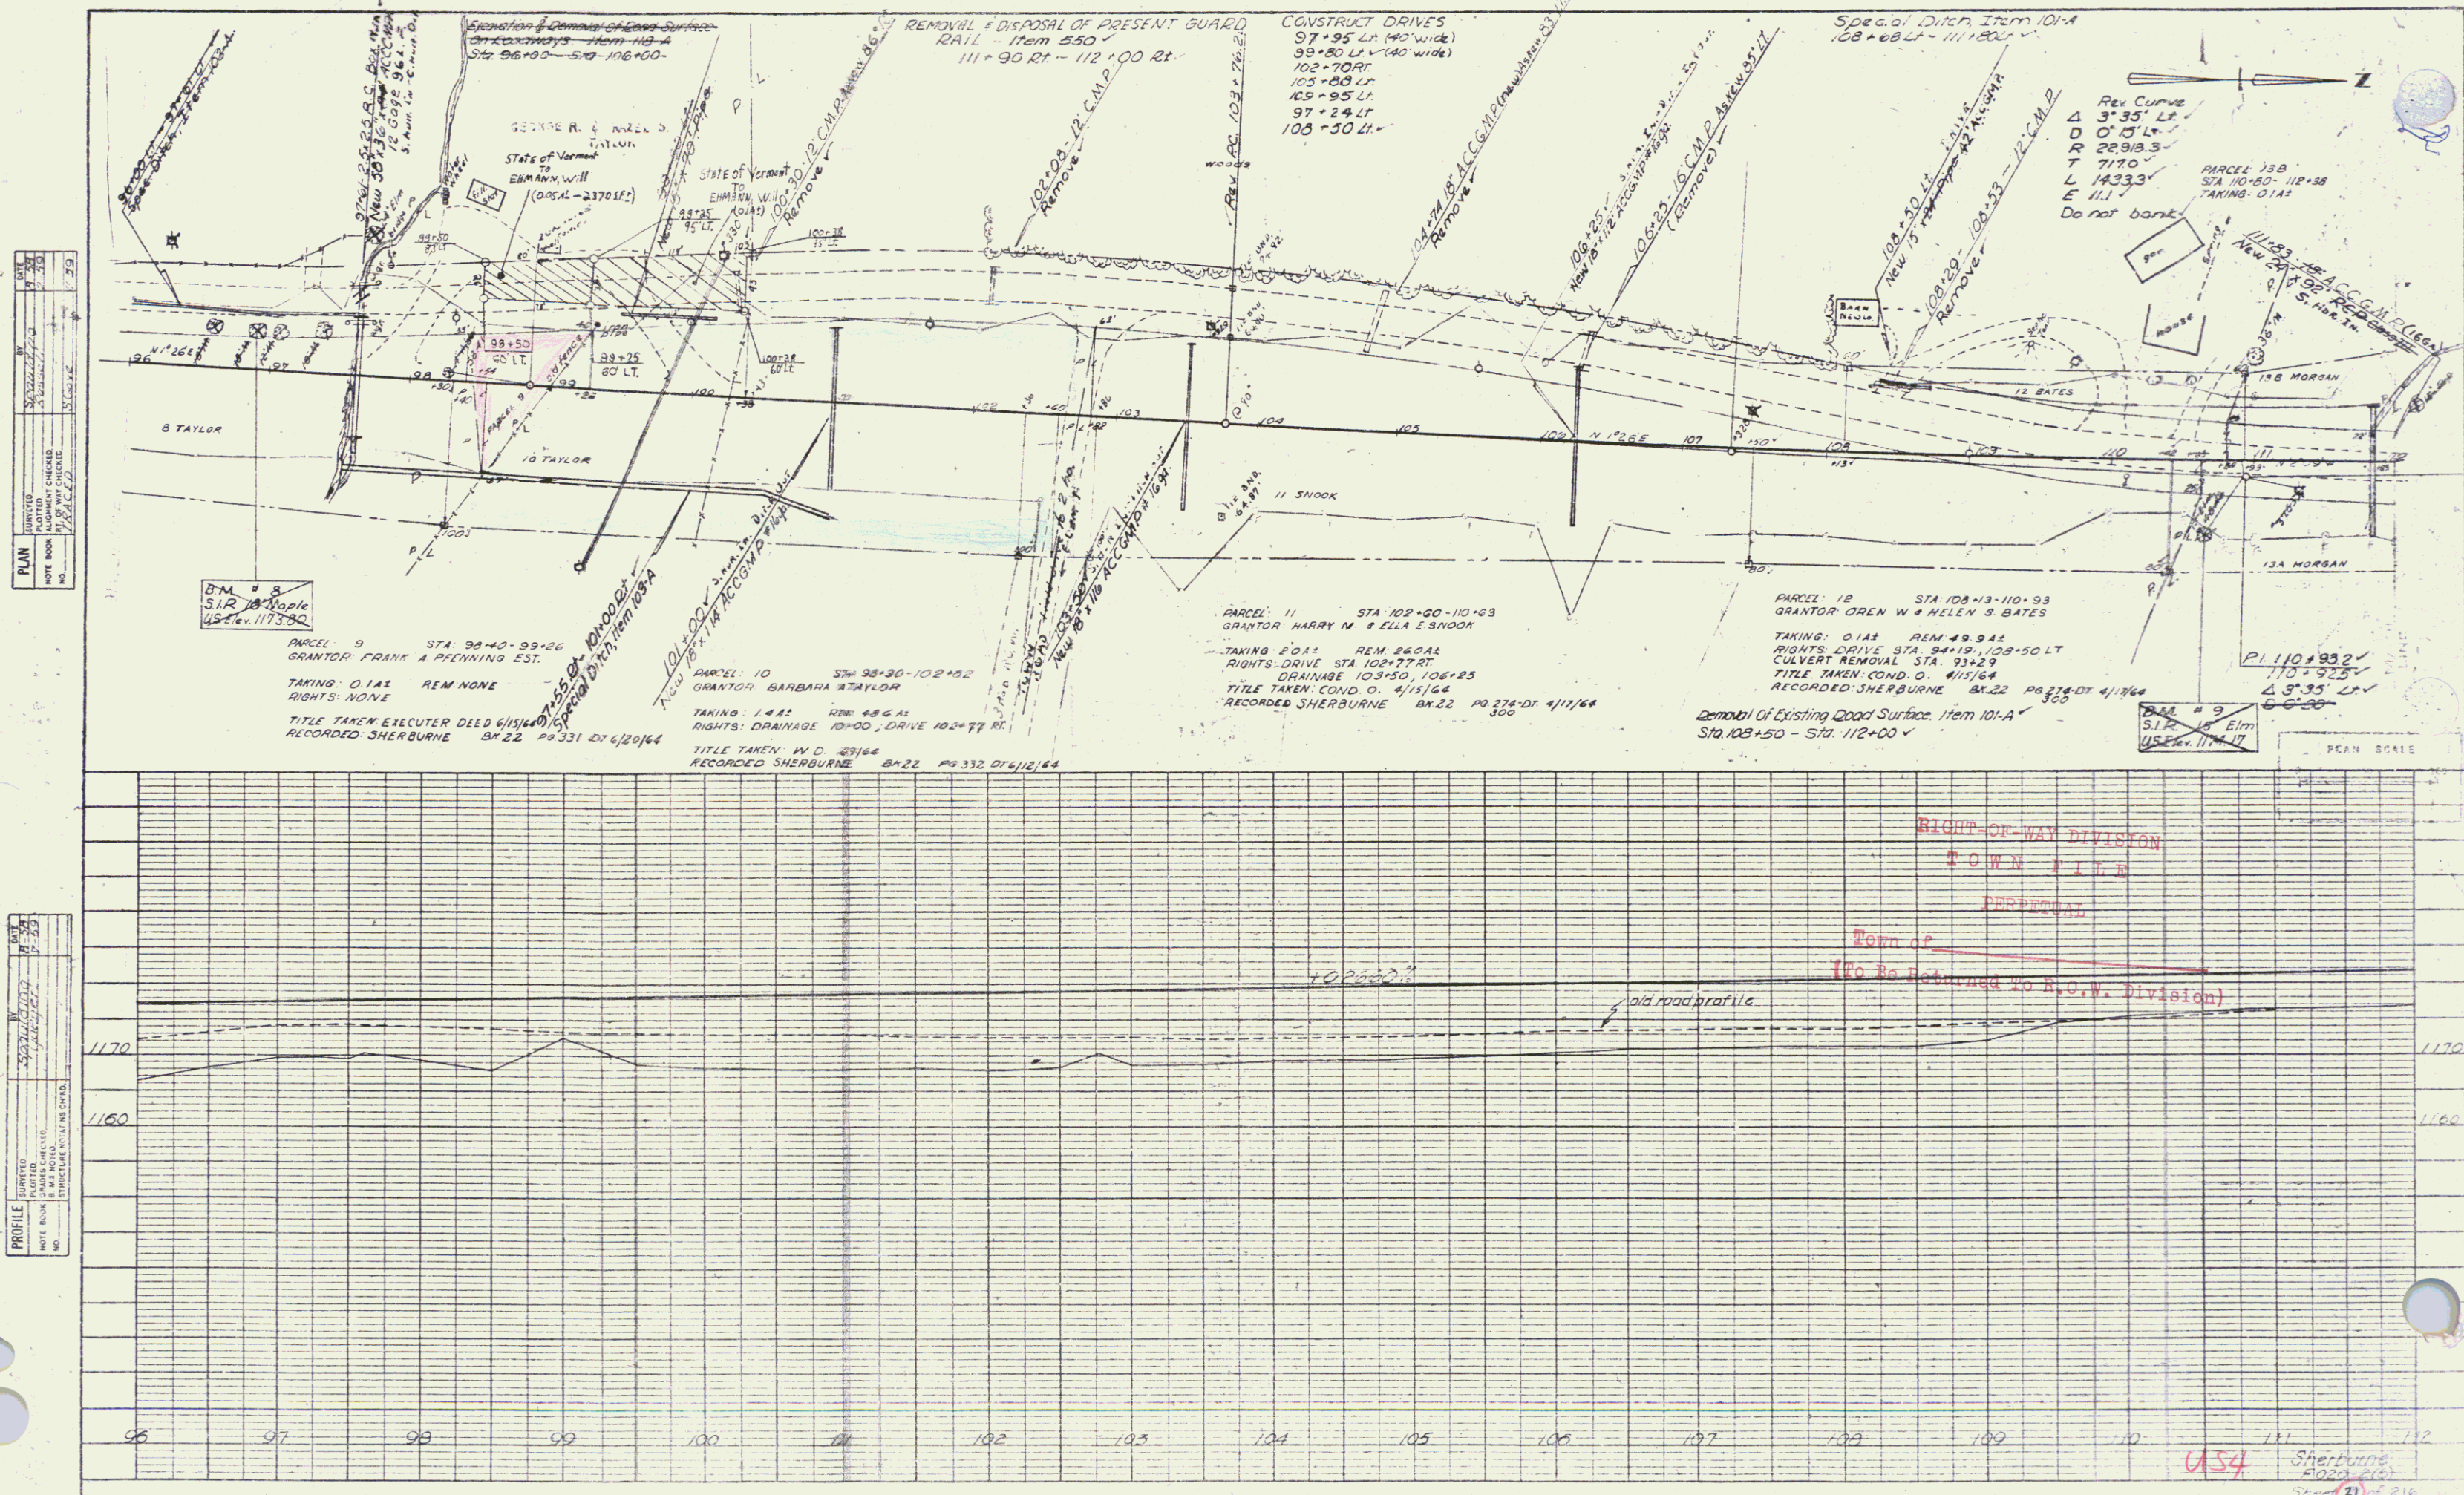

BEING A PORTION OF THE RIGHT-OF-WAY OF U.S. RTE. 4 WHICH WAS TAKEN INTO THE STATE HIGHWAY SYSTEM ON APRIL 1, 1931 BY ORDER OF THE STATE HIGHWAY BOARD PURSUANT TO LEGISLATIVE ACT 61 OF 1931.

STATE OF VERMONT
TO
EHMANN, WILL
(0.05A± - 2370 S.F. ±)
BY Q.C.D. DATED 1/10/84 IN SHERBURNE L.R.
Bx 65/304 M.P. 0489

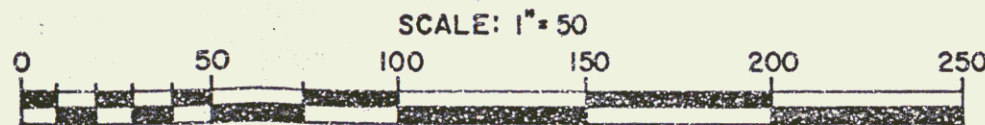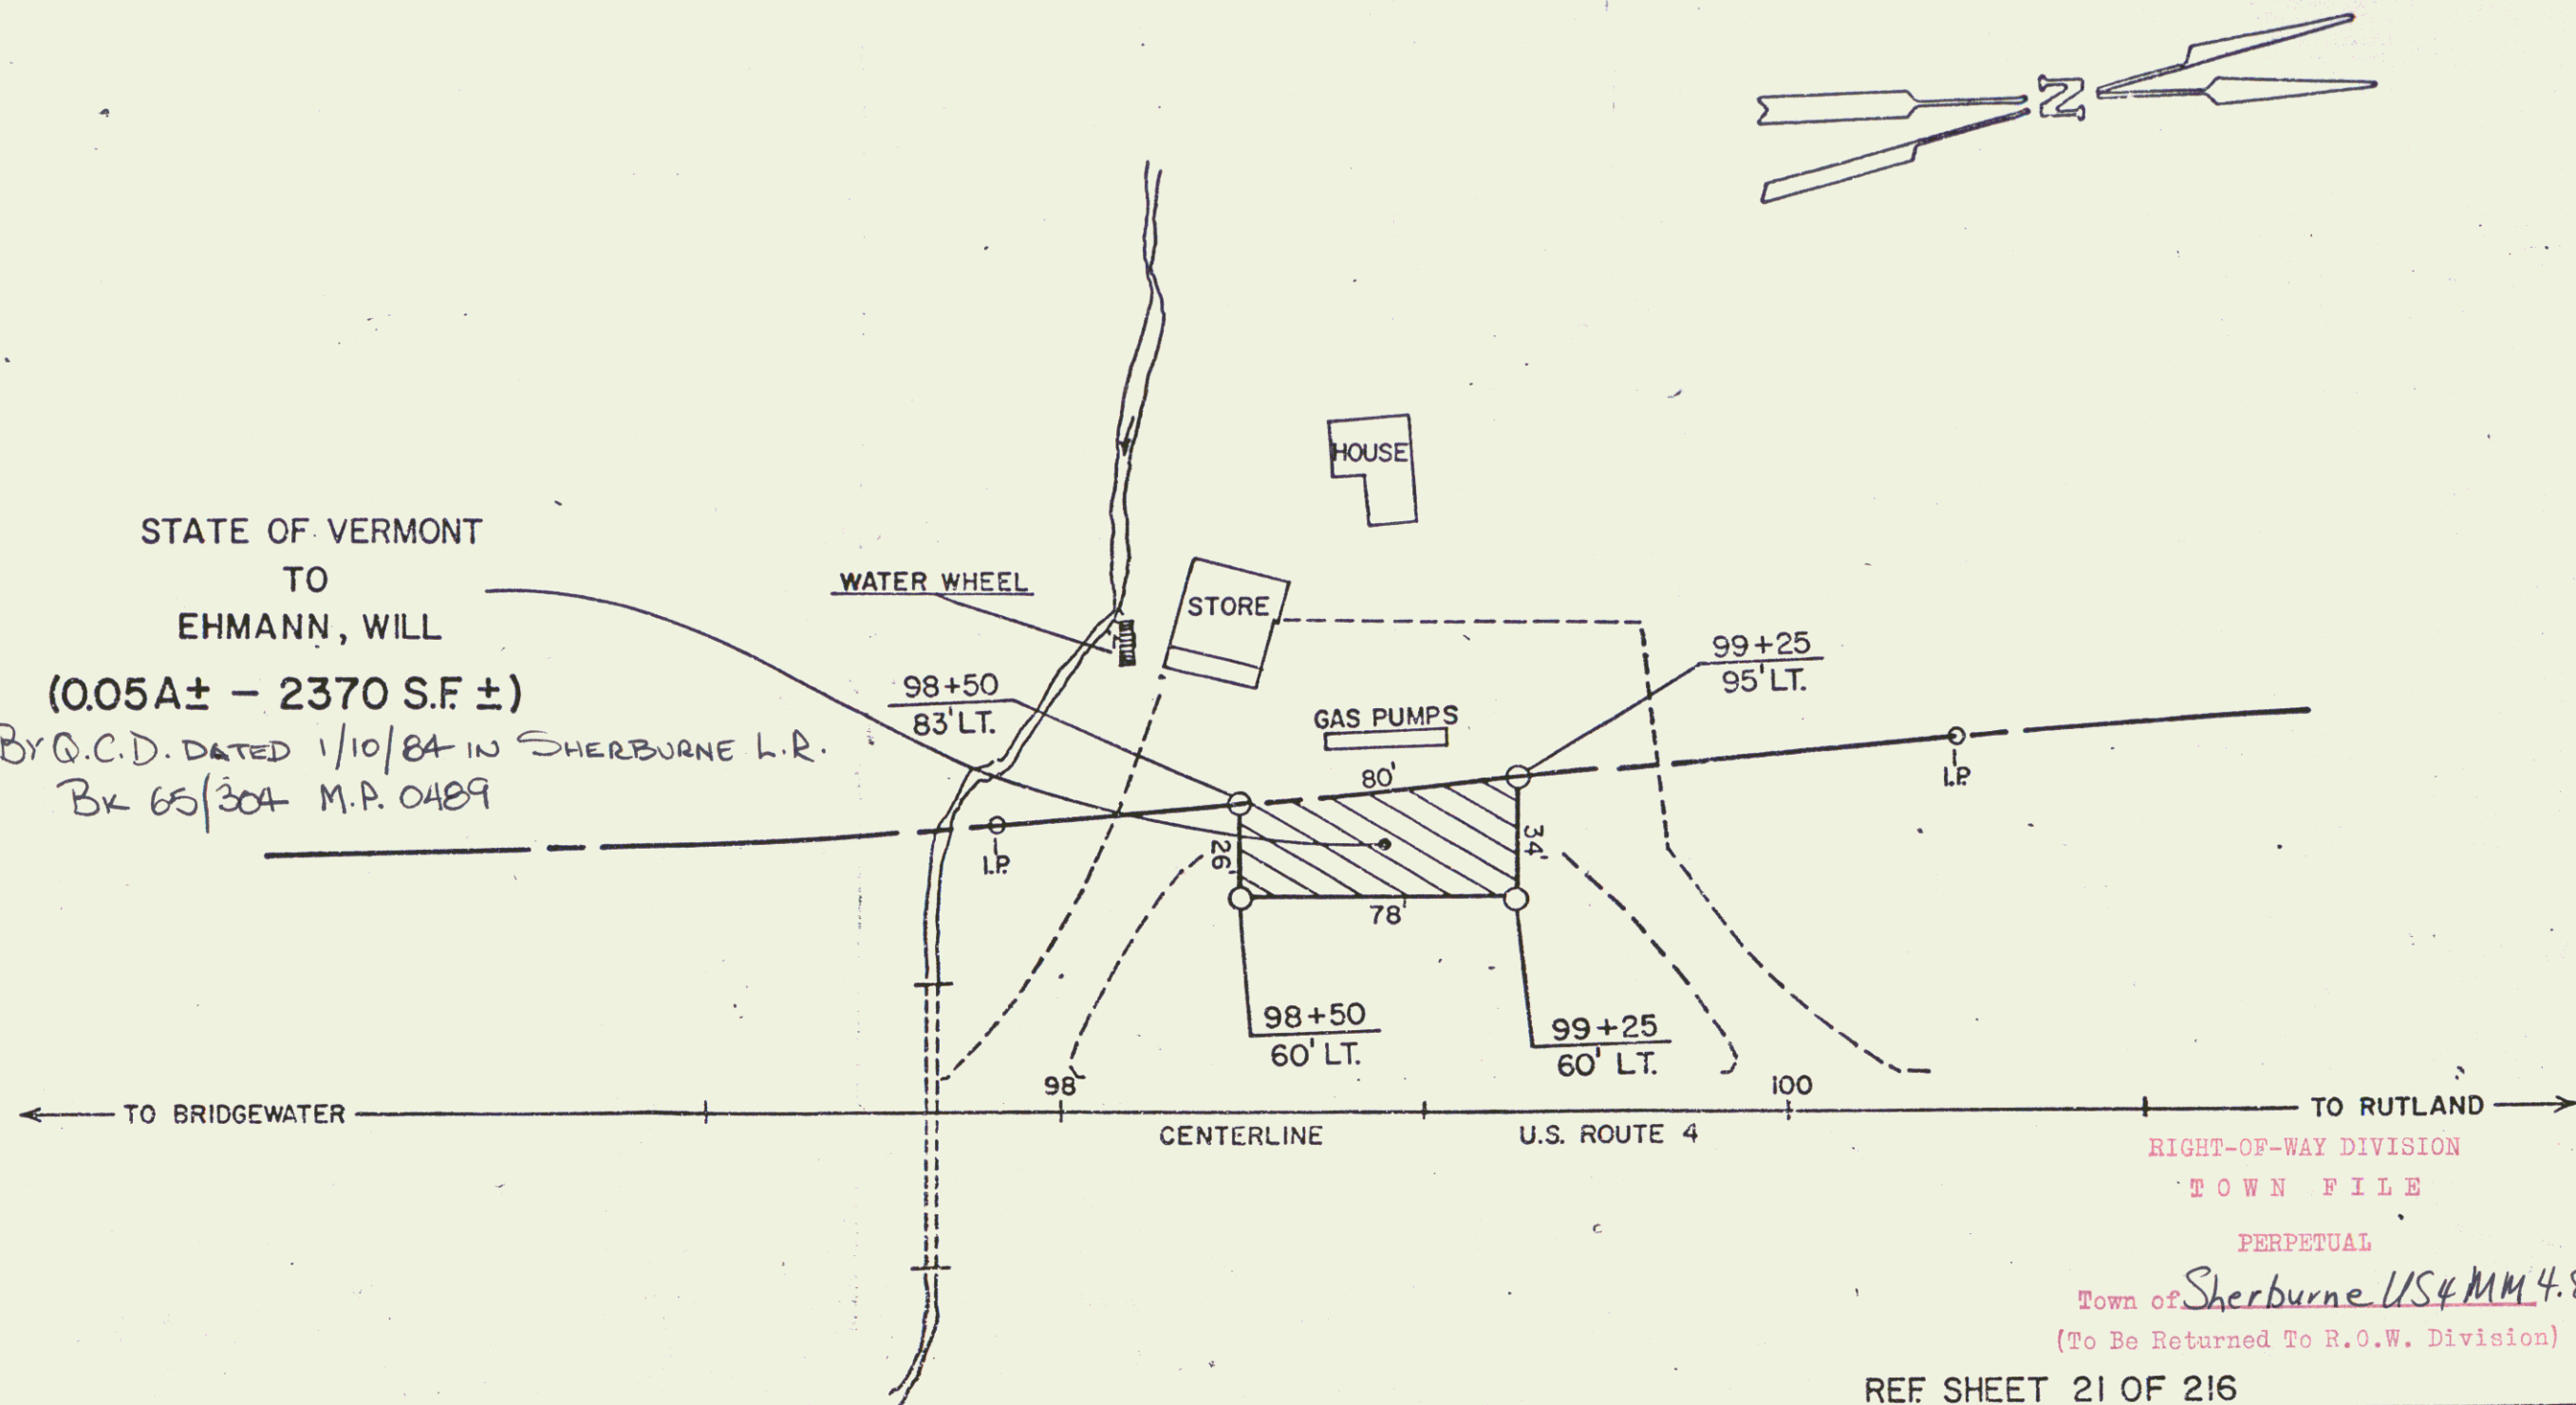

REF SHEET 21 OF 216

STATE OF VERMONT
AGENCY OF TRANSPORTATION

TOWN OF SHERBURNE



PROJECT: SHERBURNE F 020-2(6)

APPROX. SCALE 1" = 50' DATE 12-15-83 DRAWN BY DEM.

BEING A PORTION OF THE RIGHT-OF-WAY OF U.S. RTE. 4 WHICH WAS TAKEN INTO THE
STATE HIGHWAY SYSTEM ON APRIL 1, 1931 BY ORDER OF THE STATE HIGHWAY BOARD
PURSUANT TO LEGISLATIVE ACT 61 OF 1931.

By Q

STATE OF VERMONT
TO
EHMANN, WILL
By Q.C.D. DATED 9/11/84 IN
SHERBURNE L.R. BK 70/439
MP 0489

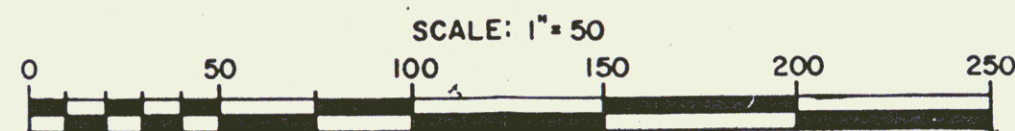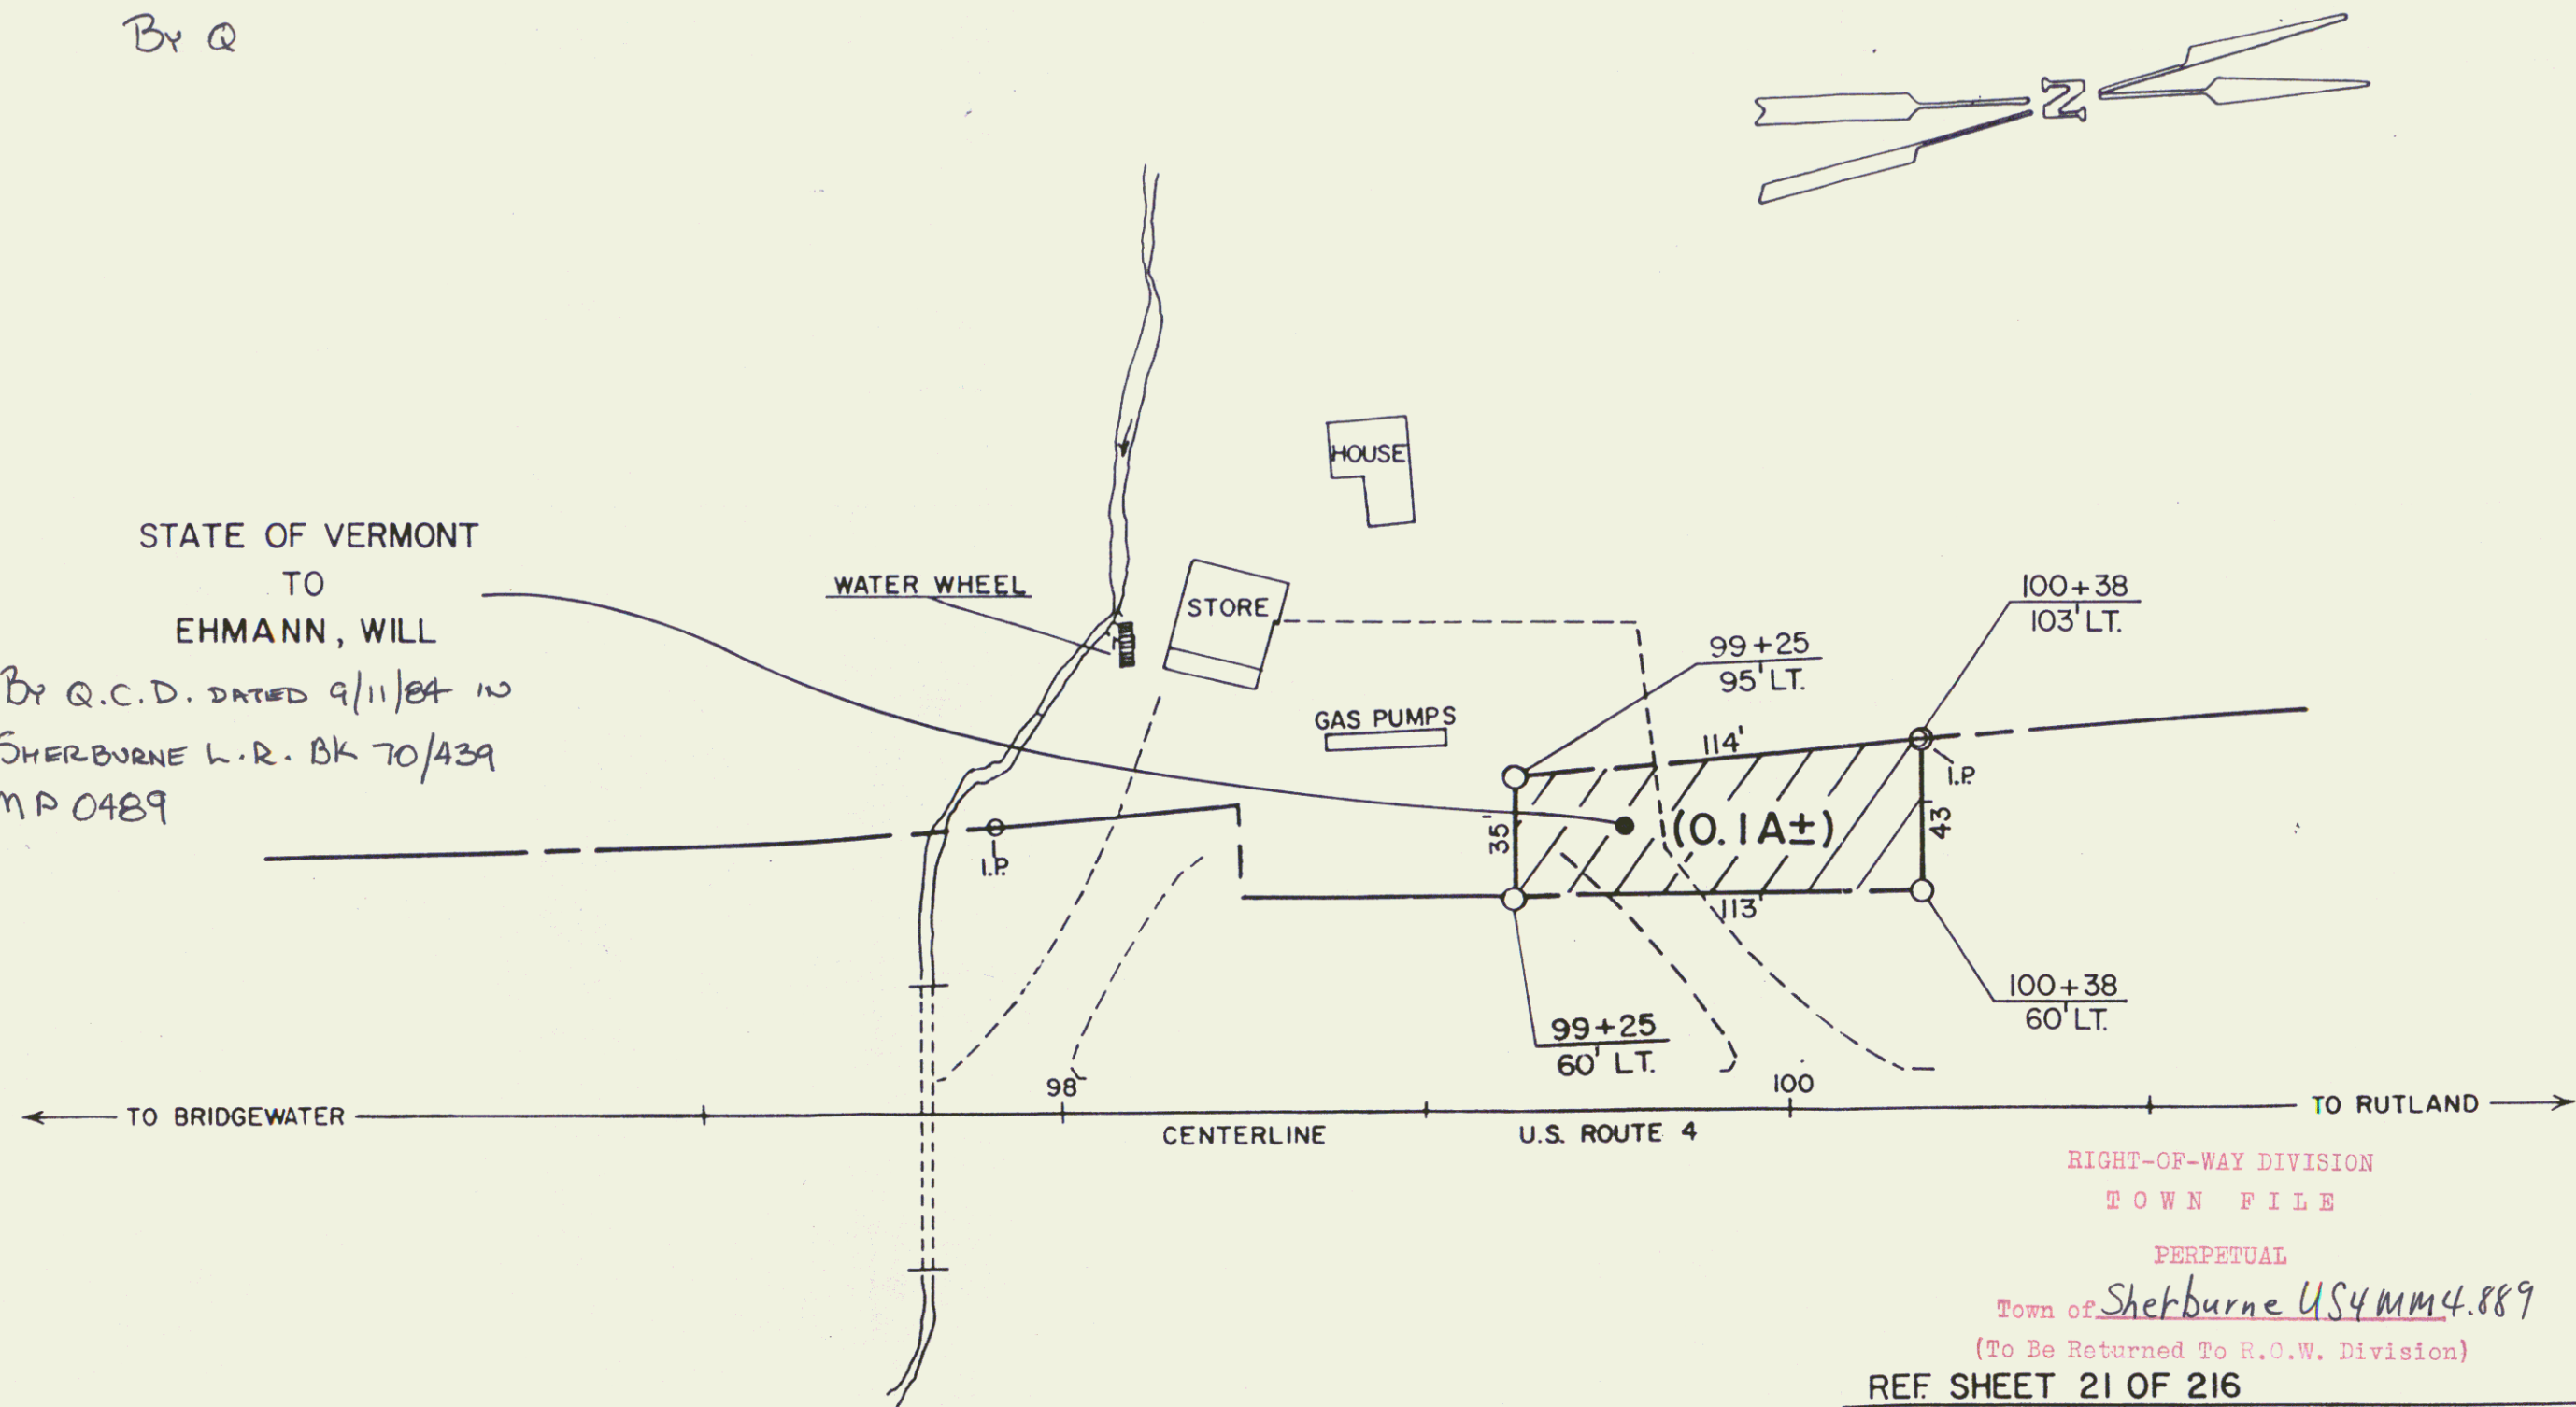

REF. SHEET 21 OF 216


STATE OF VERMONT
AGENCY OF TRANSPORTATION

TOWN OF SHERBURNE

PROJECT: SHERBURNE F 020-2(6)

APPROX SCALE 1" = 50' DATE 8-2-84 DRAWN BY DEM

21B

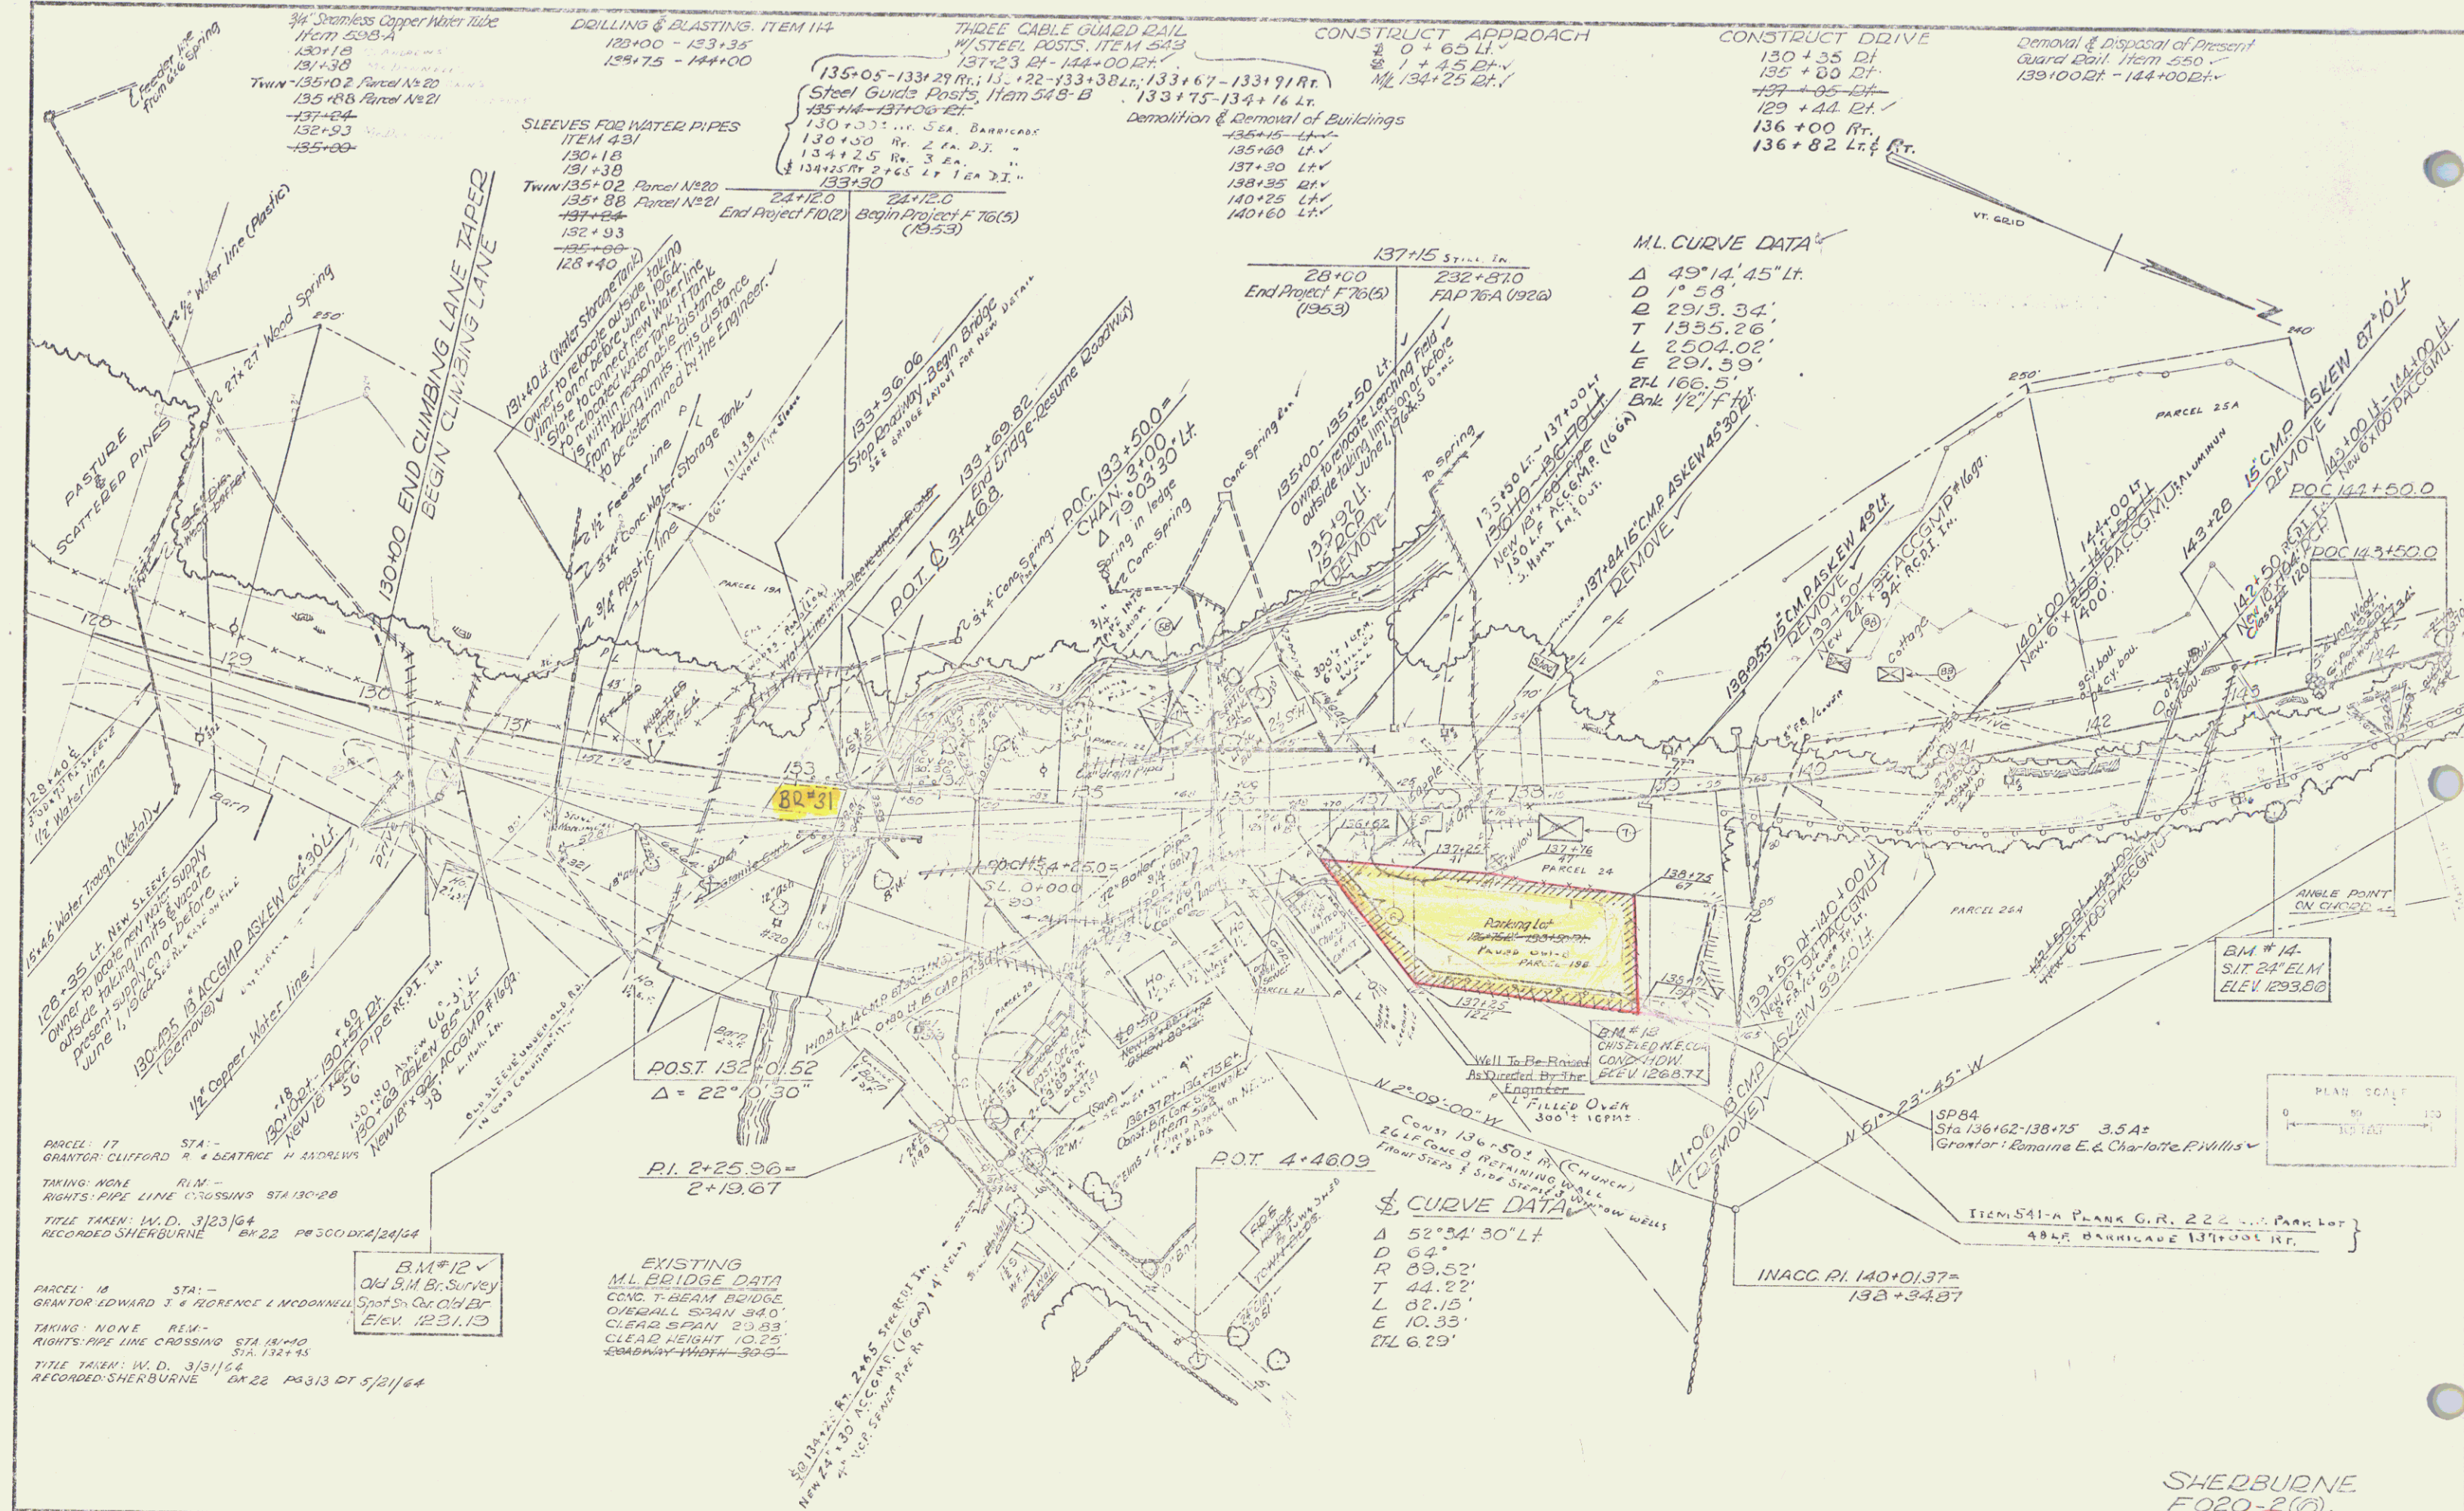

PARCEL: 19 A,B STA: 131+57-139+50
 GRANTOR: ROMAINE E. & CHARLOTTE A. WILLIS
 TAKING: 1/1/61 REM: 9.9A1
 RIGHTS: PIPE LINE CROSSING STA 137+24
 TITLE TAKEN: COND. O. 4/15/65
 RECORDED: SHERBURNE BK 22 PG 27 DT 4/11/65

PARCEL: 19 A
 STA: 131+57-134+30
 TAKING: 0.3A1

PARCEL: 19 B
 STA: 136+28-139+50
 TAKING: 0.4A1

PARCEL: 20 STA: -
 GRANTOR: RALPH E. & HAZEL B. CAIN
 TAKING: NONE REM: -
 RIGHTS: SLOPE STA 1+50-2+00 3:1 (2050 FT)
 PIPE LINE CROSSING STA 135+33
 TITLE TAKEN: W.D. 5/20/64
 RECORDED: SHERBURNE BK 22 PG 319 DT 5/29/64

PARCEL: 21 STA: 135+66-136+55
 GRANTOR: ROY C. & ETTA C. ANDREWS
 TAKING: 575 SQ FT REM: -
 RIGHTS: DRIVE STA 135+75-136+25
 PIPE LINE CROSSING STA 135+33
 TITLE TAKEN: W.D. 5/14/64
 RECORDED: SHERBURNE BK 22 PG 307 DT 5/9/64

PARCEL: 22 STA: 134+30-136+20
 GRANTOR: MARIA ANNA HANN &
 SUSANNE H. SMITH
 TAKING: 0.1A1 REM: 0.4A1
 RIGHTS: TEMP EASEMENT TO REMOVE
 BARN STA 135+50 LT DRIVE STA 135+50 LT
 TITLE TAKEN: W.D. 6/24/65
 RECORDED: SHERBURNE BK 22 PG 339 DT 7/3/64

PARCEL: 23 STA: 136+09-136+73
 GRANTOR: UNITED CHURCH OF CHRIST
 TAKING: 1110 SQ FT REM: -
 RIGHTS: DRIVE STA 136+25-136+75 RT
 TITLE TAKEN: W.D. 6/19/64
 RECORDED: SHERBURNE BK 22 PG 329 DT 6/17/64

PARCEL: 24 STA: 137+06-139+68
 GRANTOR: RICHARD H. & RAMONA W. FIFIELD

TAKING: 0.2A1 REM: NONE
 RIGHTS: PIPE LINE STA 137+75


TITLE TAKEN: COND. O. 4/15/65
 RECORDED: SHERBURNE BK 22 PG 378 DT 4/17/65

PARCEL: 25 A,B STA: 138+15-151+20
 GRANTOR: GREEN MOUNTAIN HOLDINGS CORP.



TAKING: 3.5A1 REM: 2.5A1
 RIGHTS: NONE

TITLE TAKEN: COND. O. 4/15/64
 RECORDED: SHERBURNE BK 22 PG 375 DT 4/17/64


PARCEL: 25 A
 STA: 138+15-140+62
 TAKING: 3.5A1

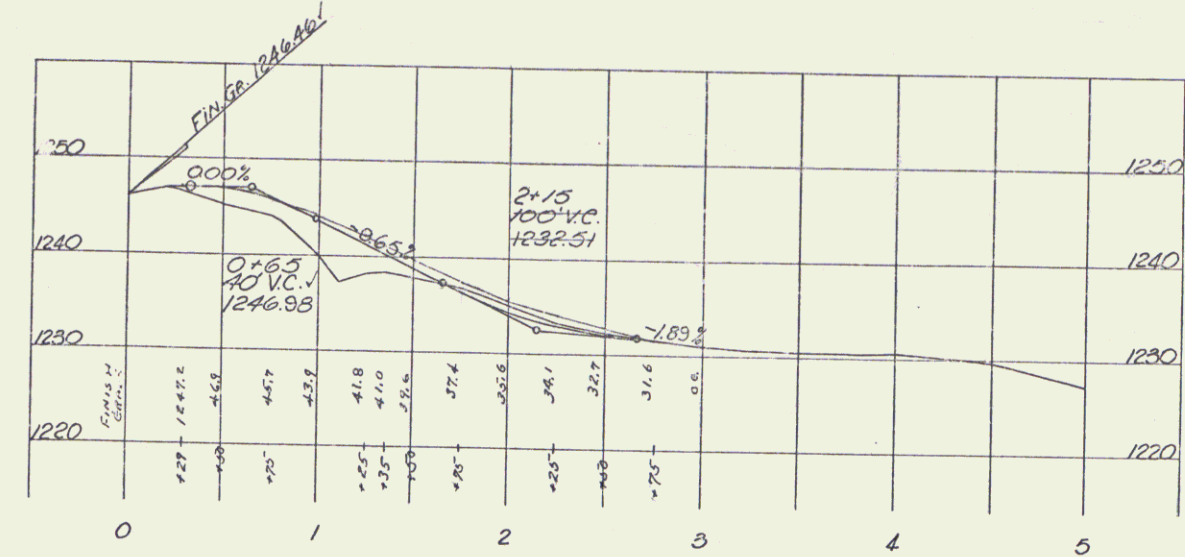


S/L @ PCC 134+250, RT

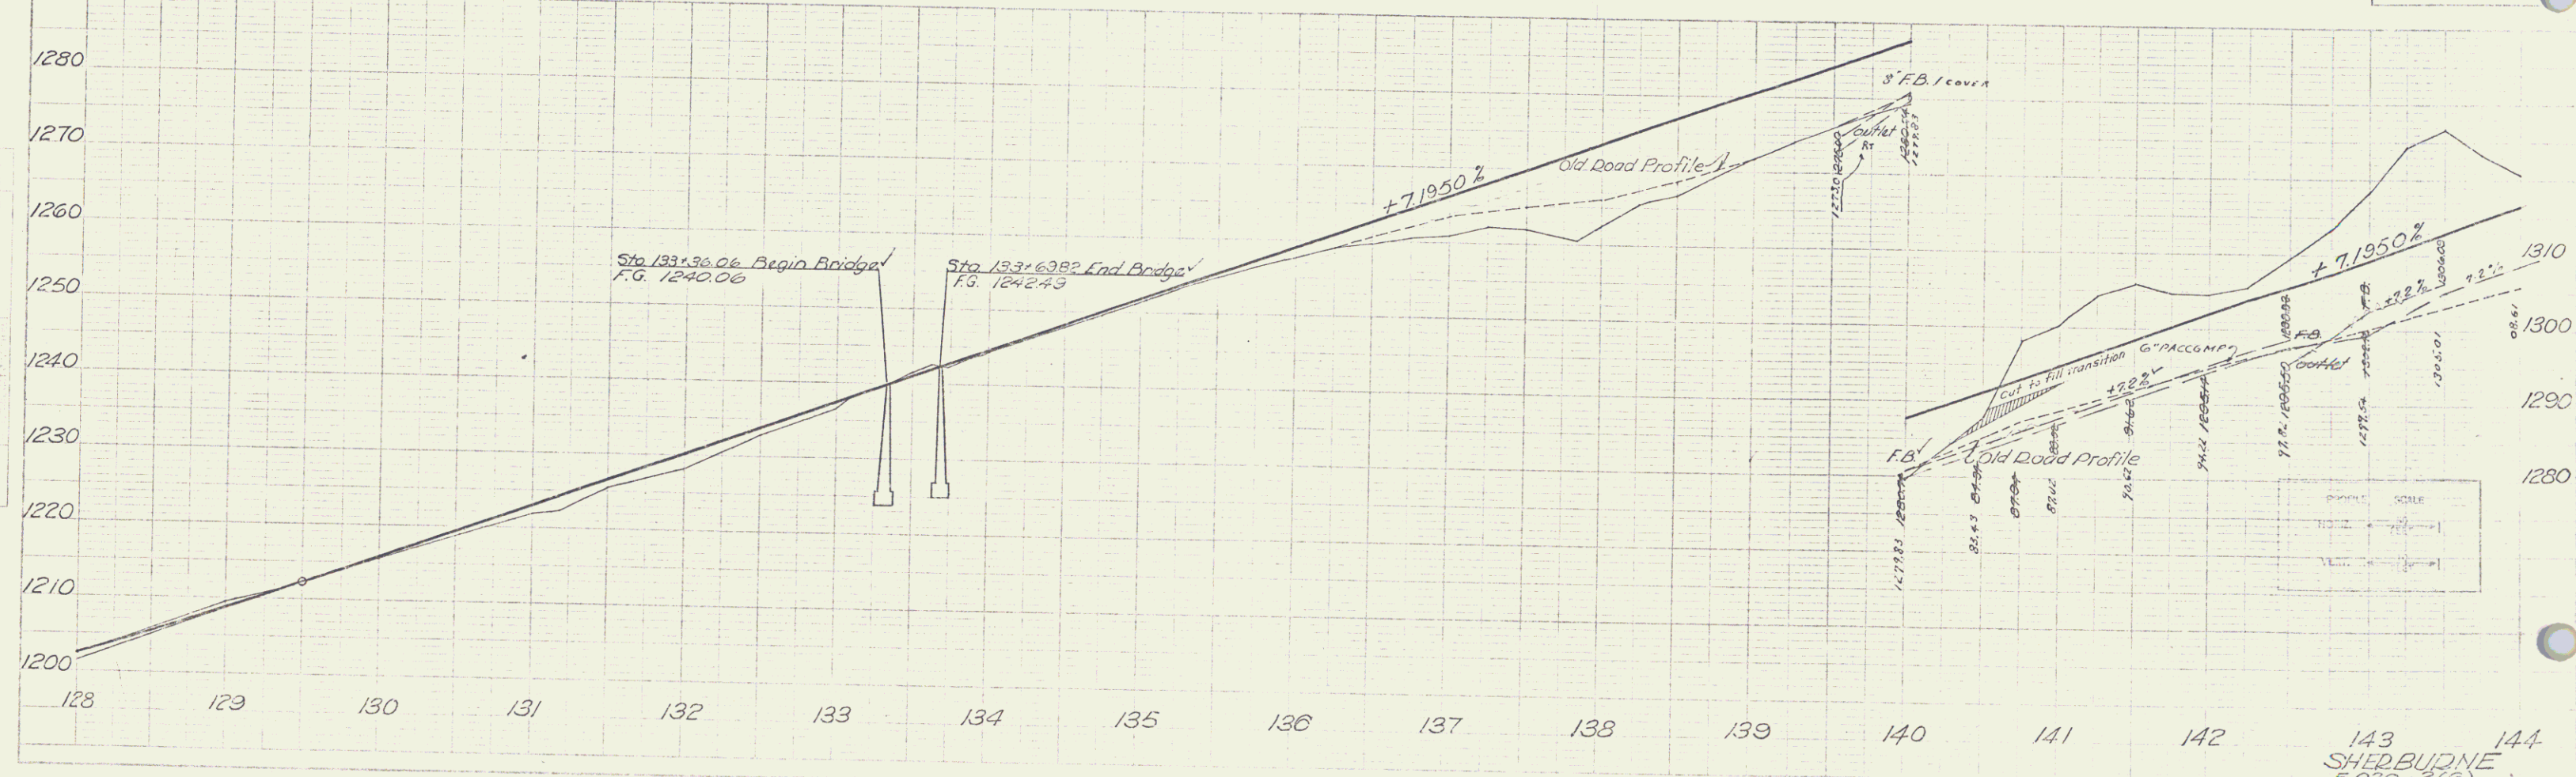 




143 SHERBURNE
 F 020-2 (6)
 Sheet 24 of 216

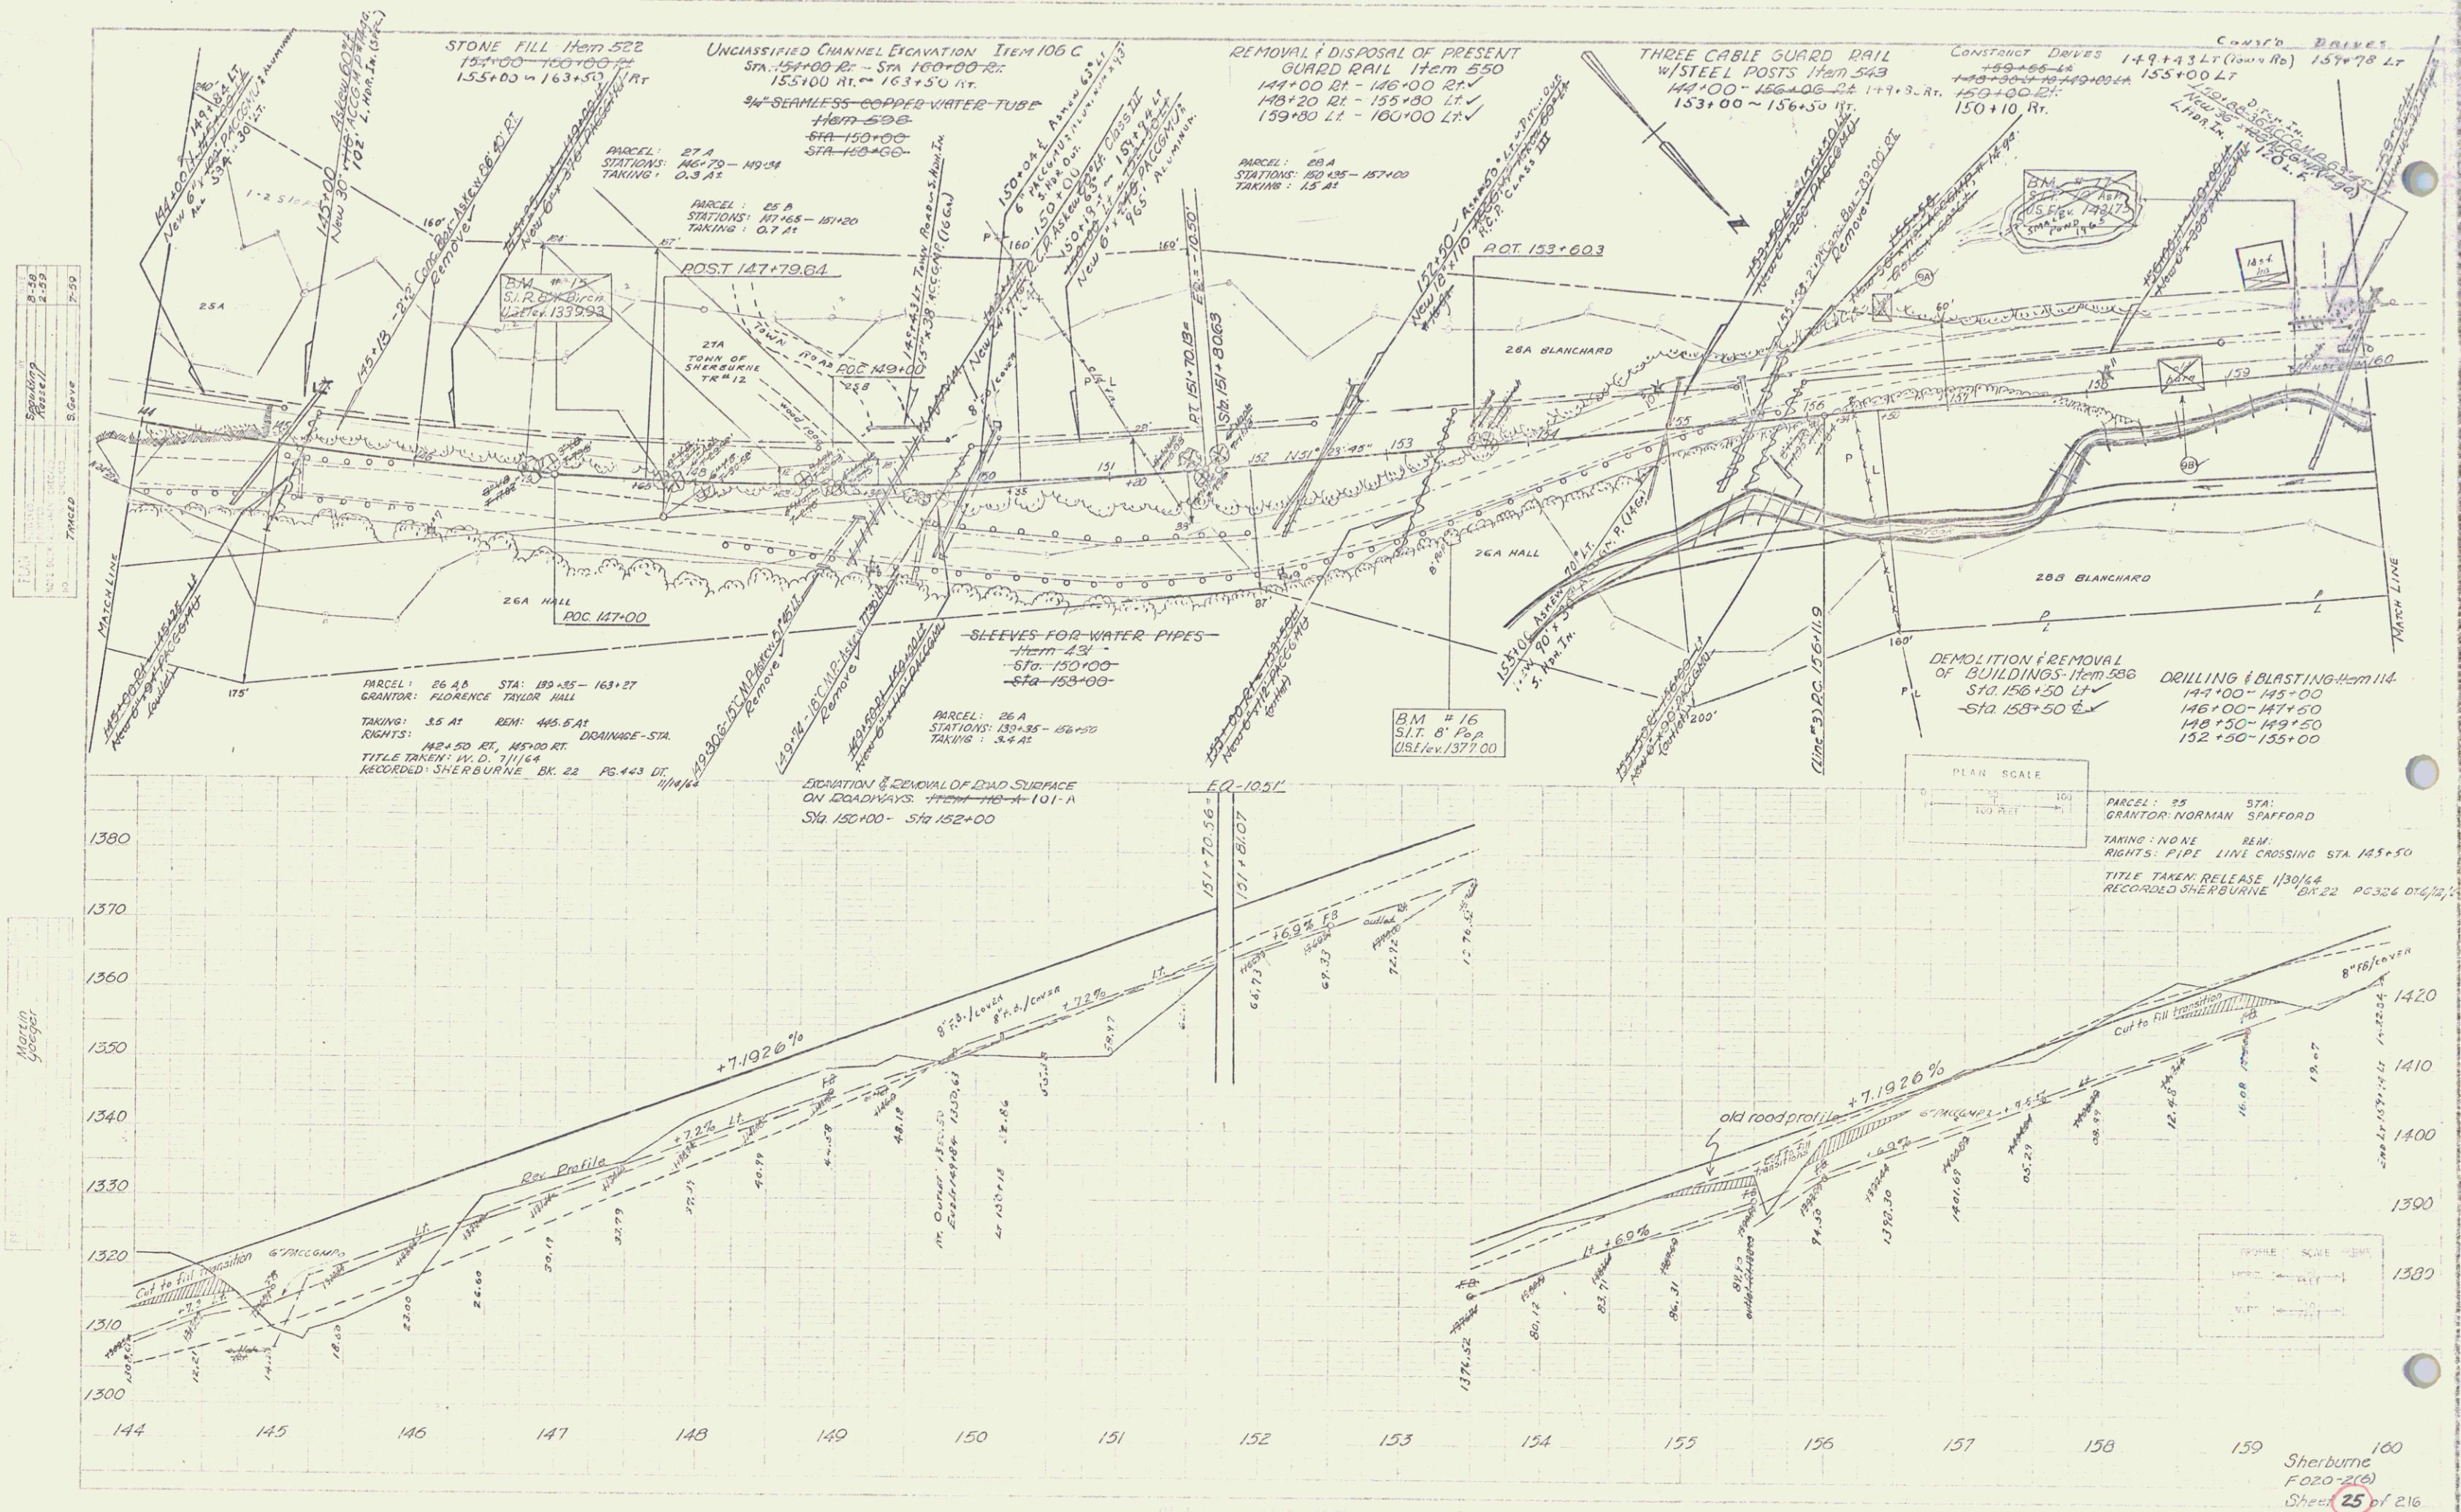

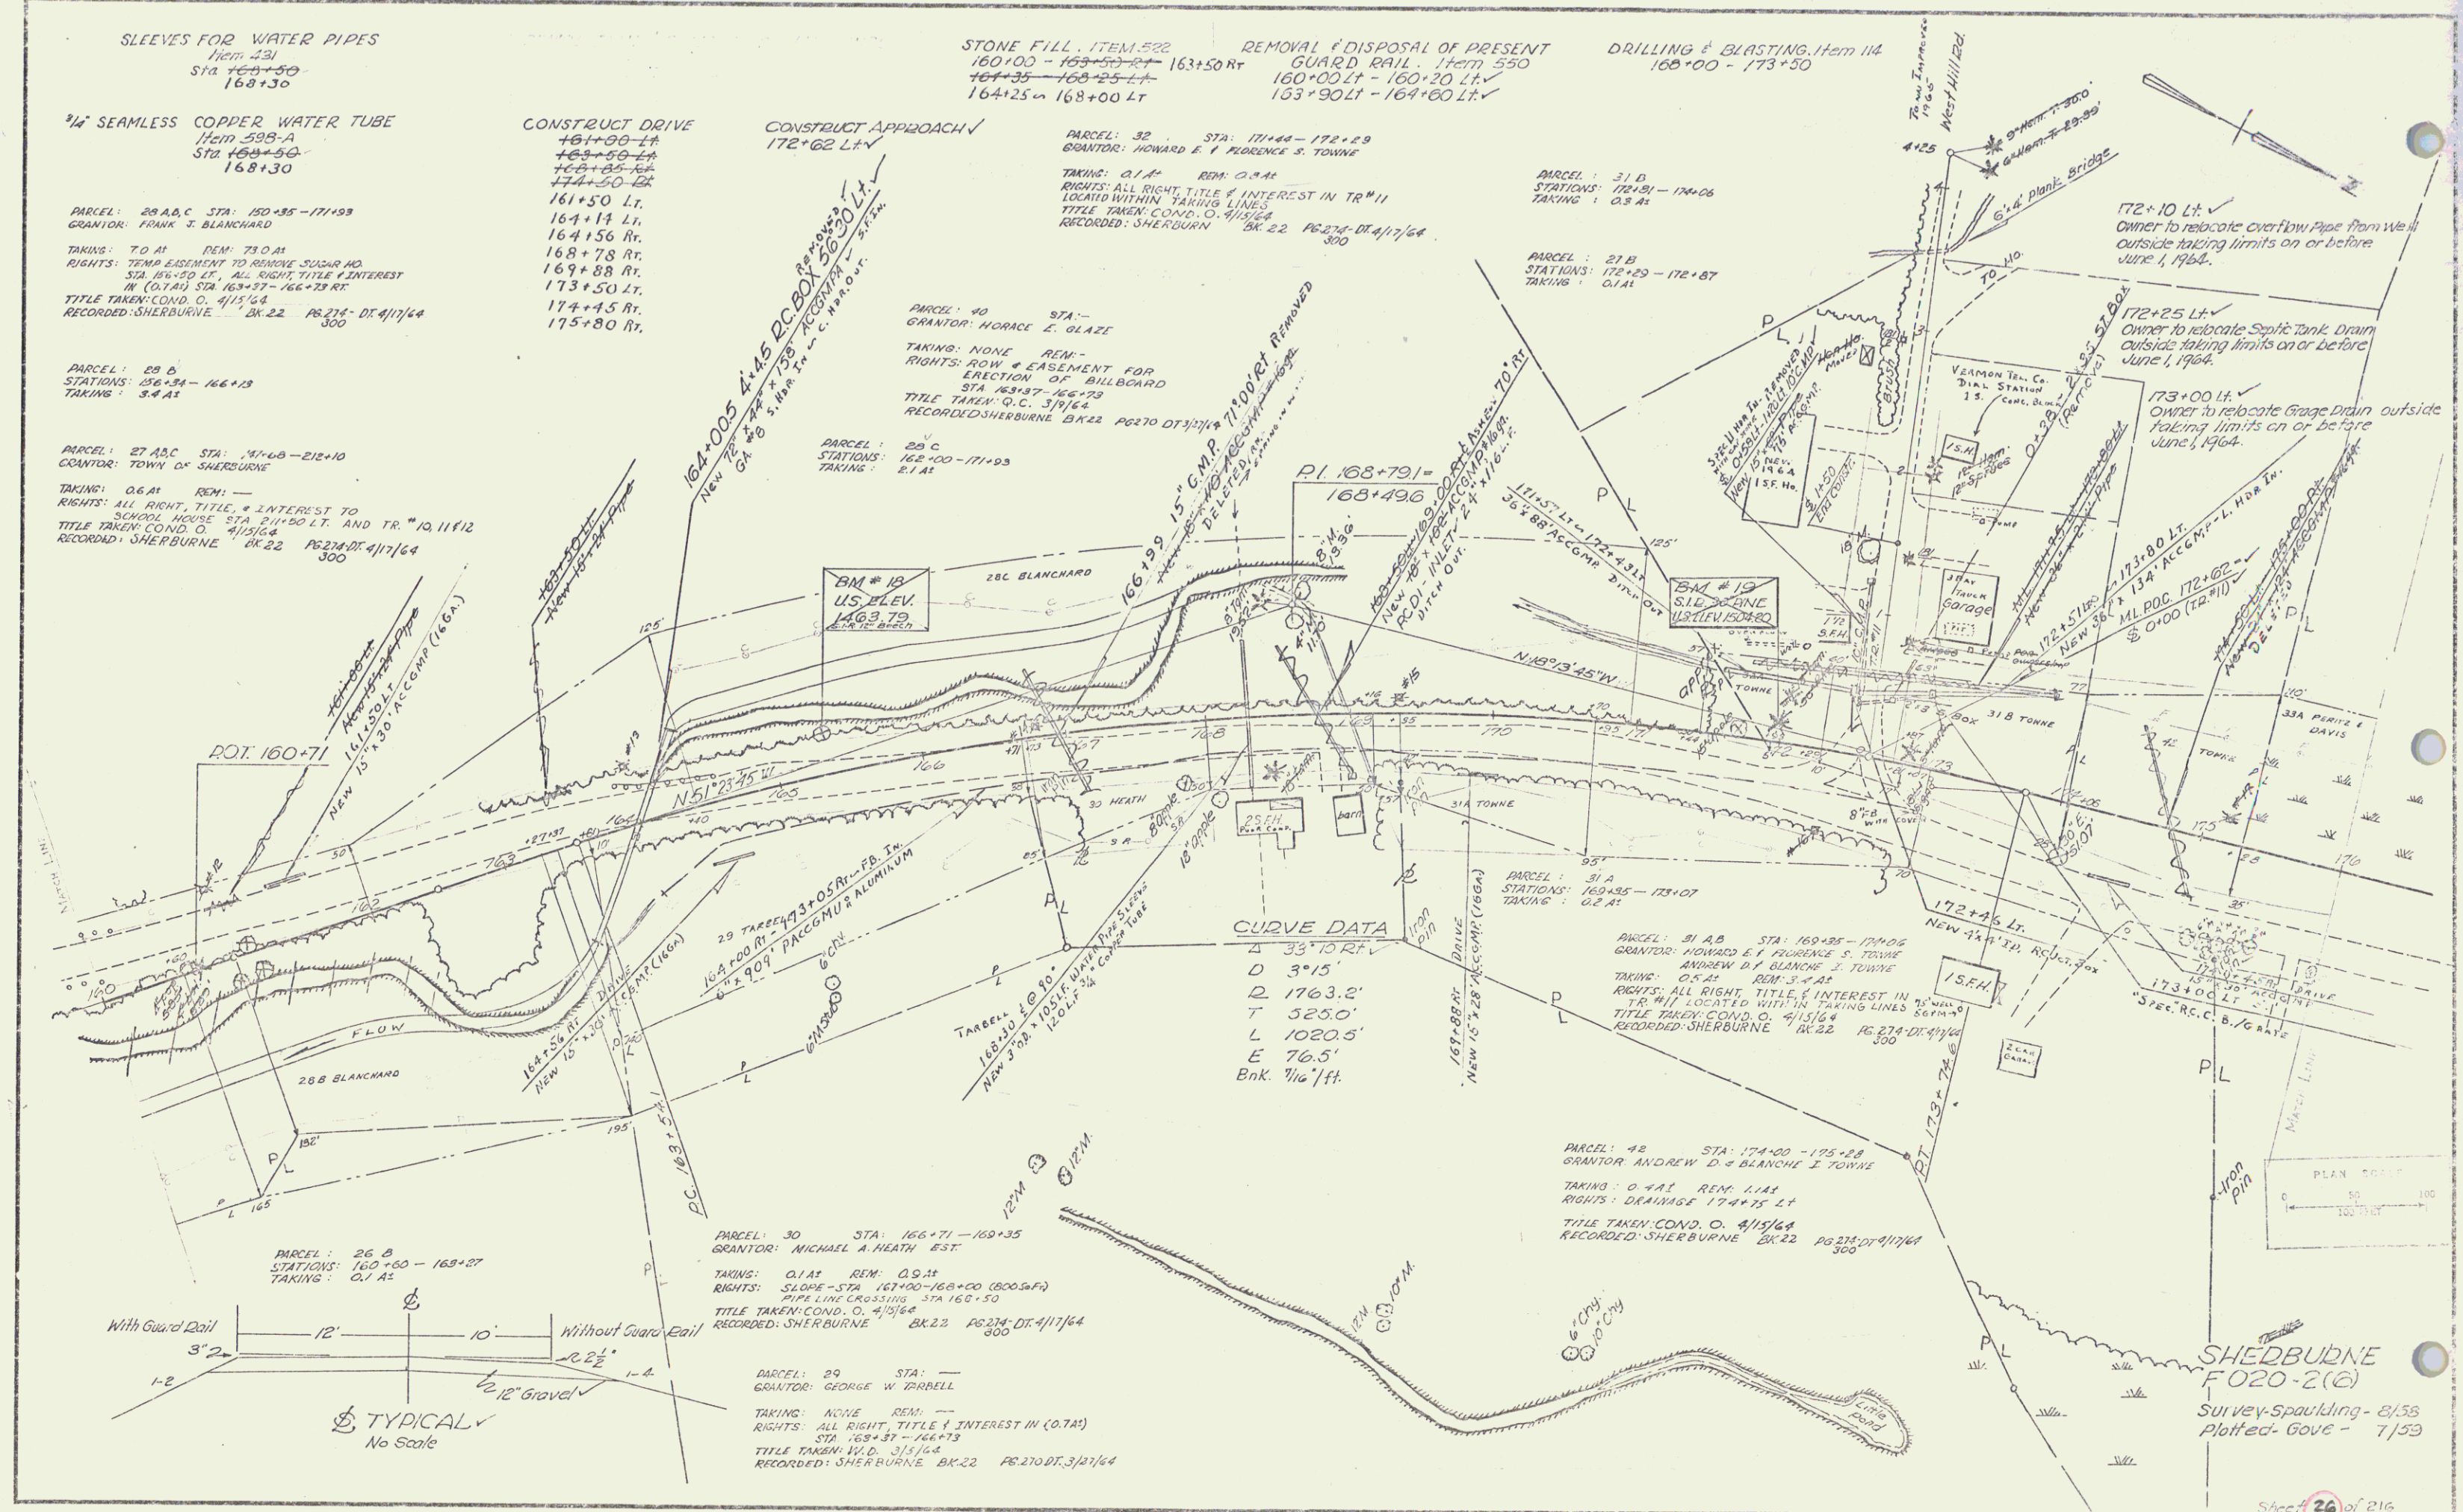

NAME	DATE
Martin yoeger	

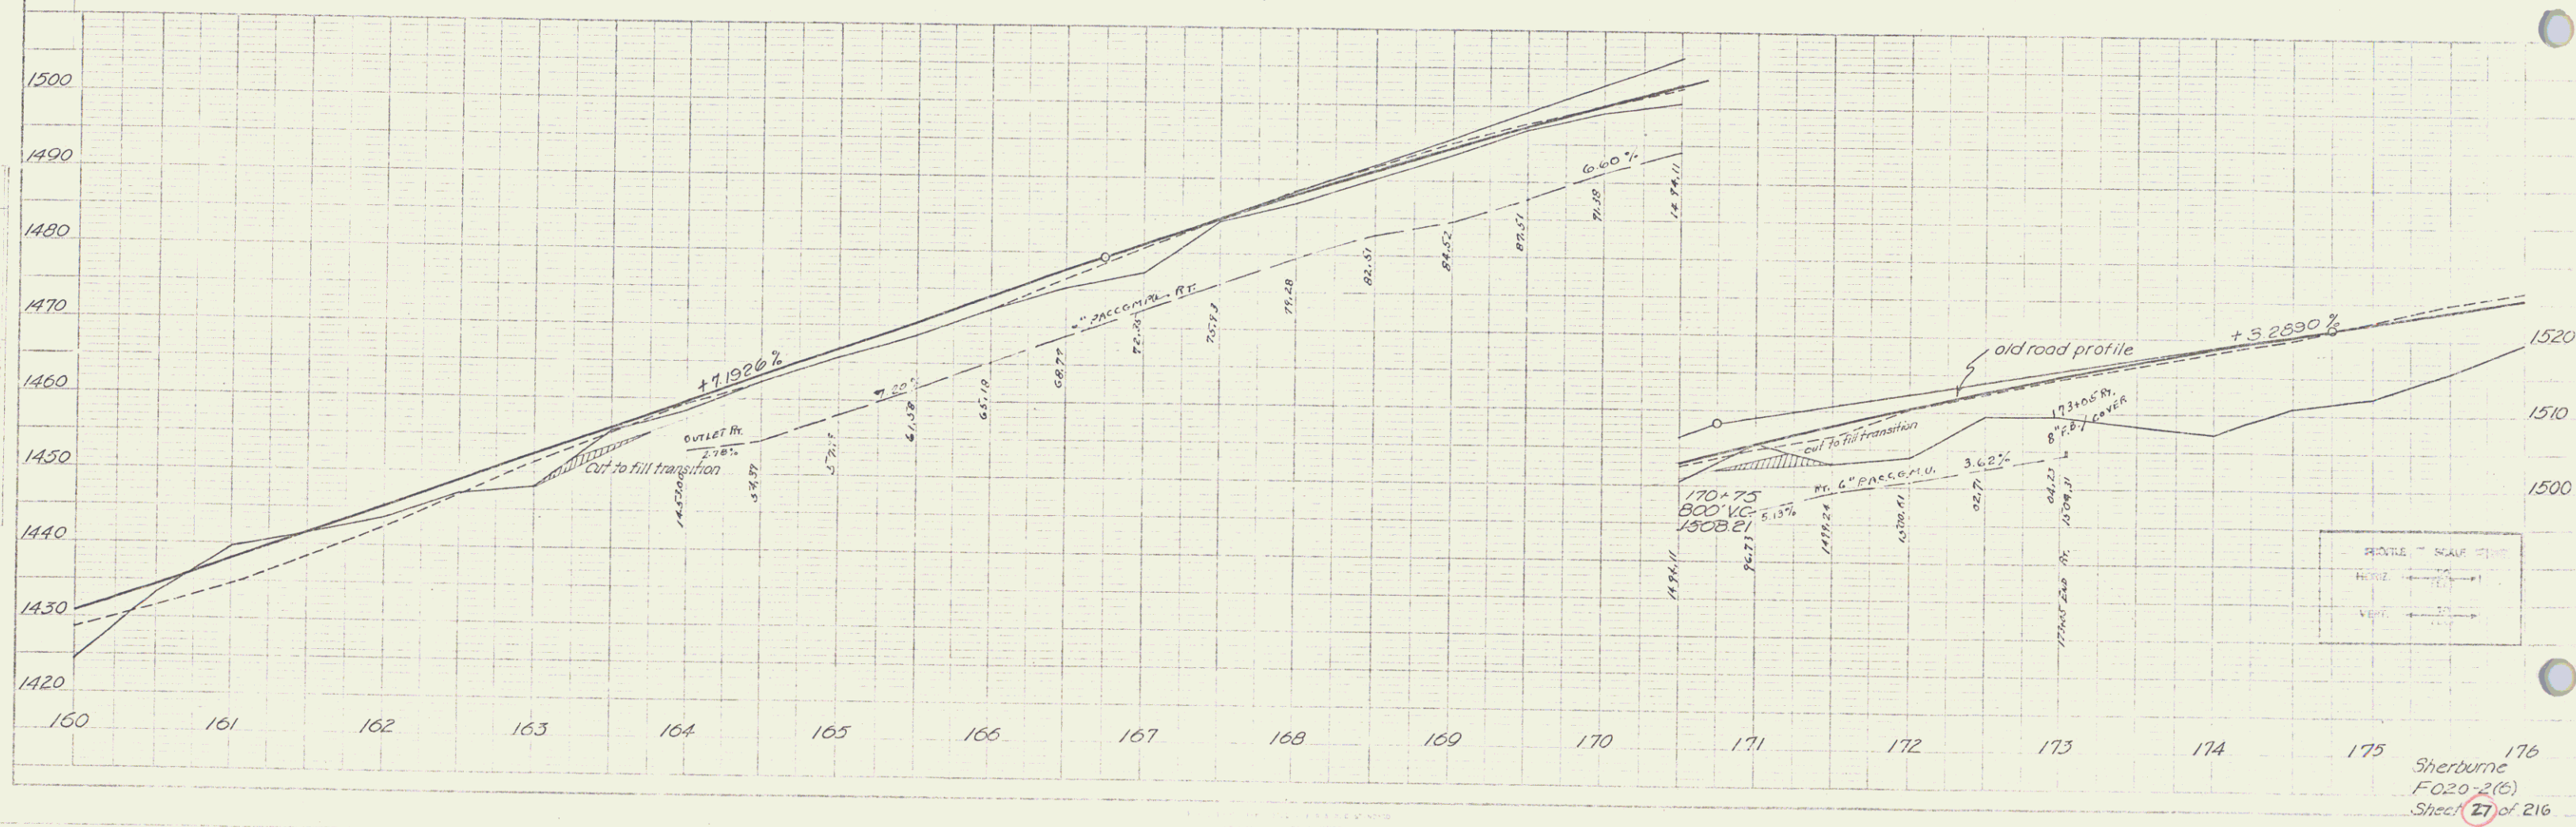


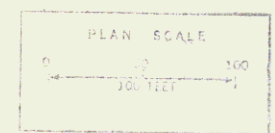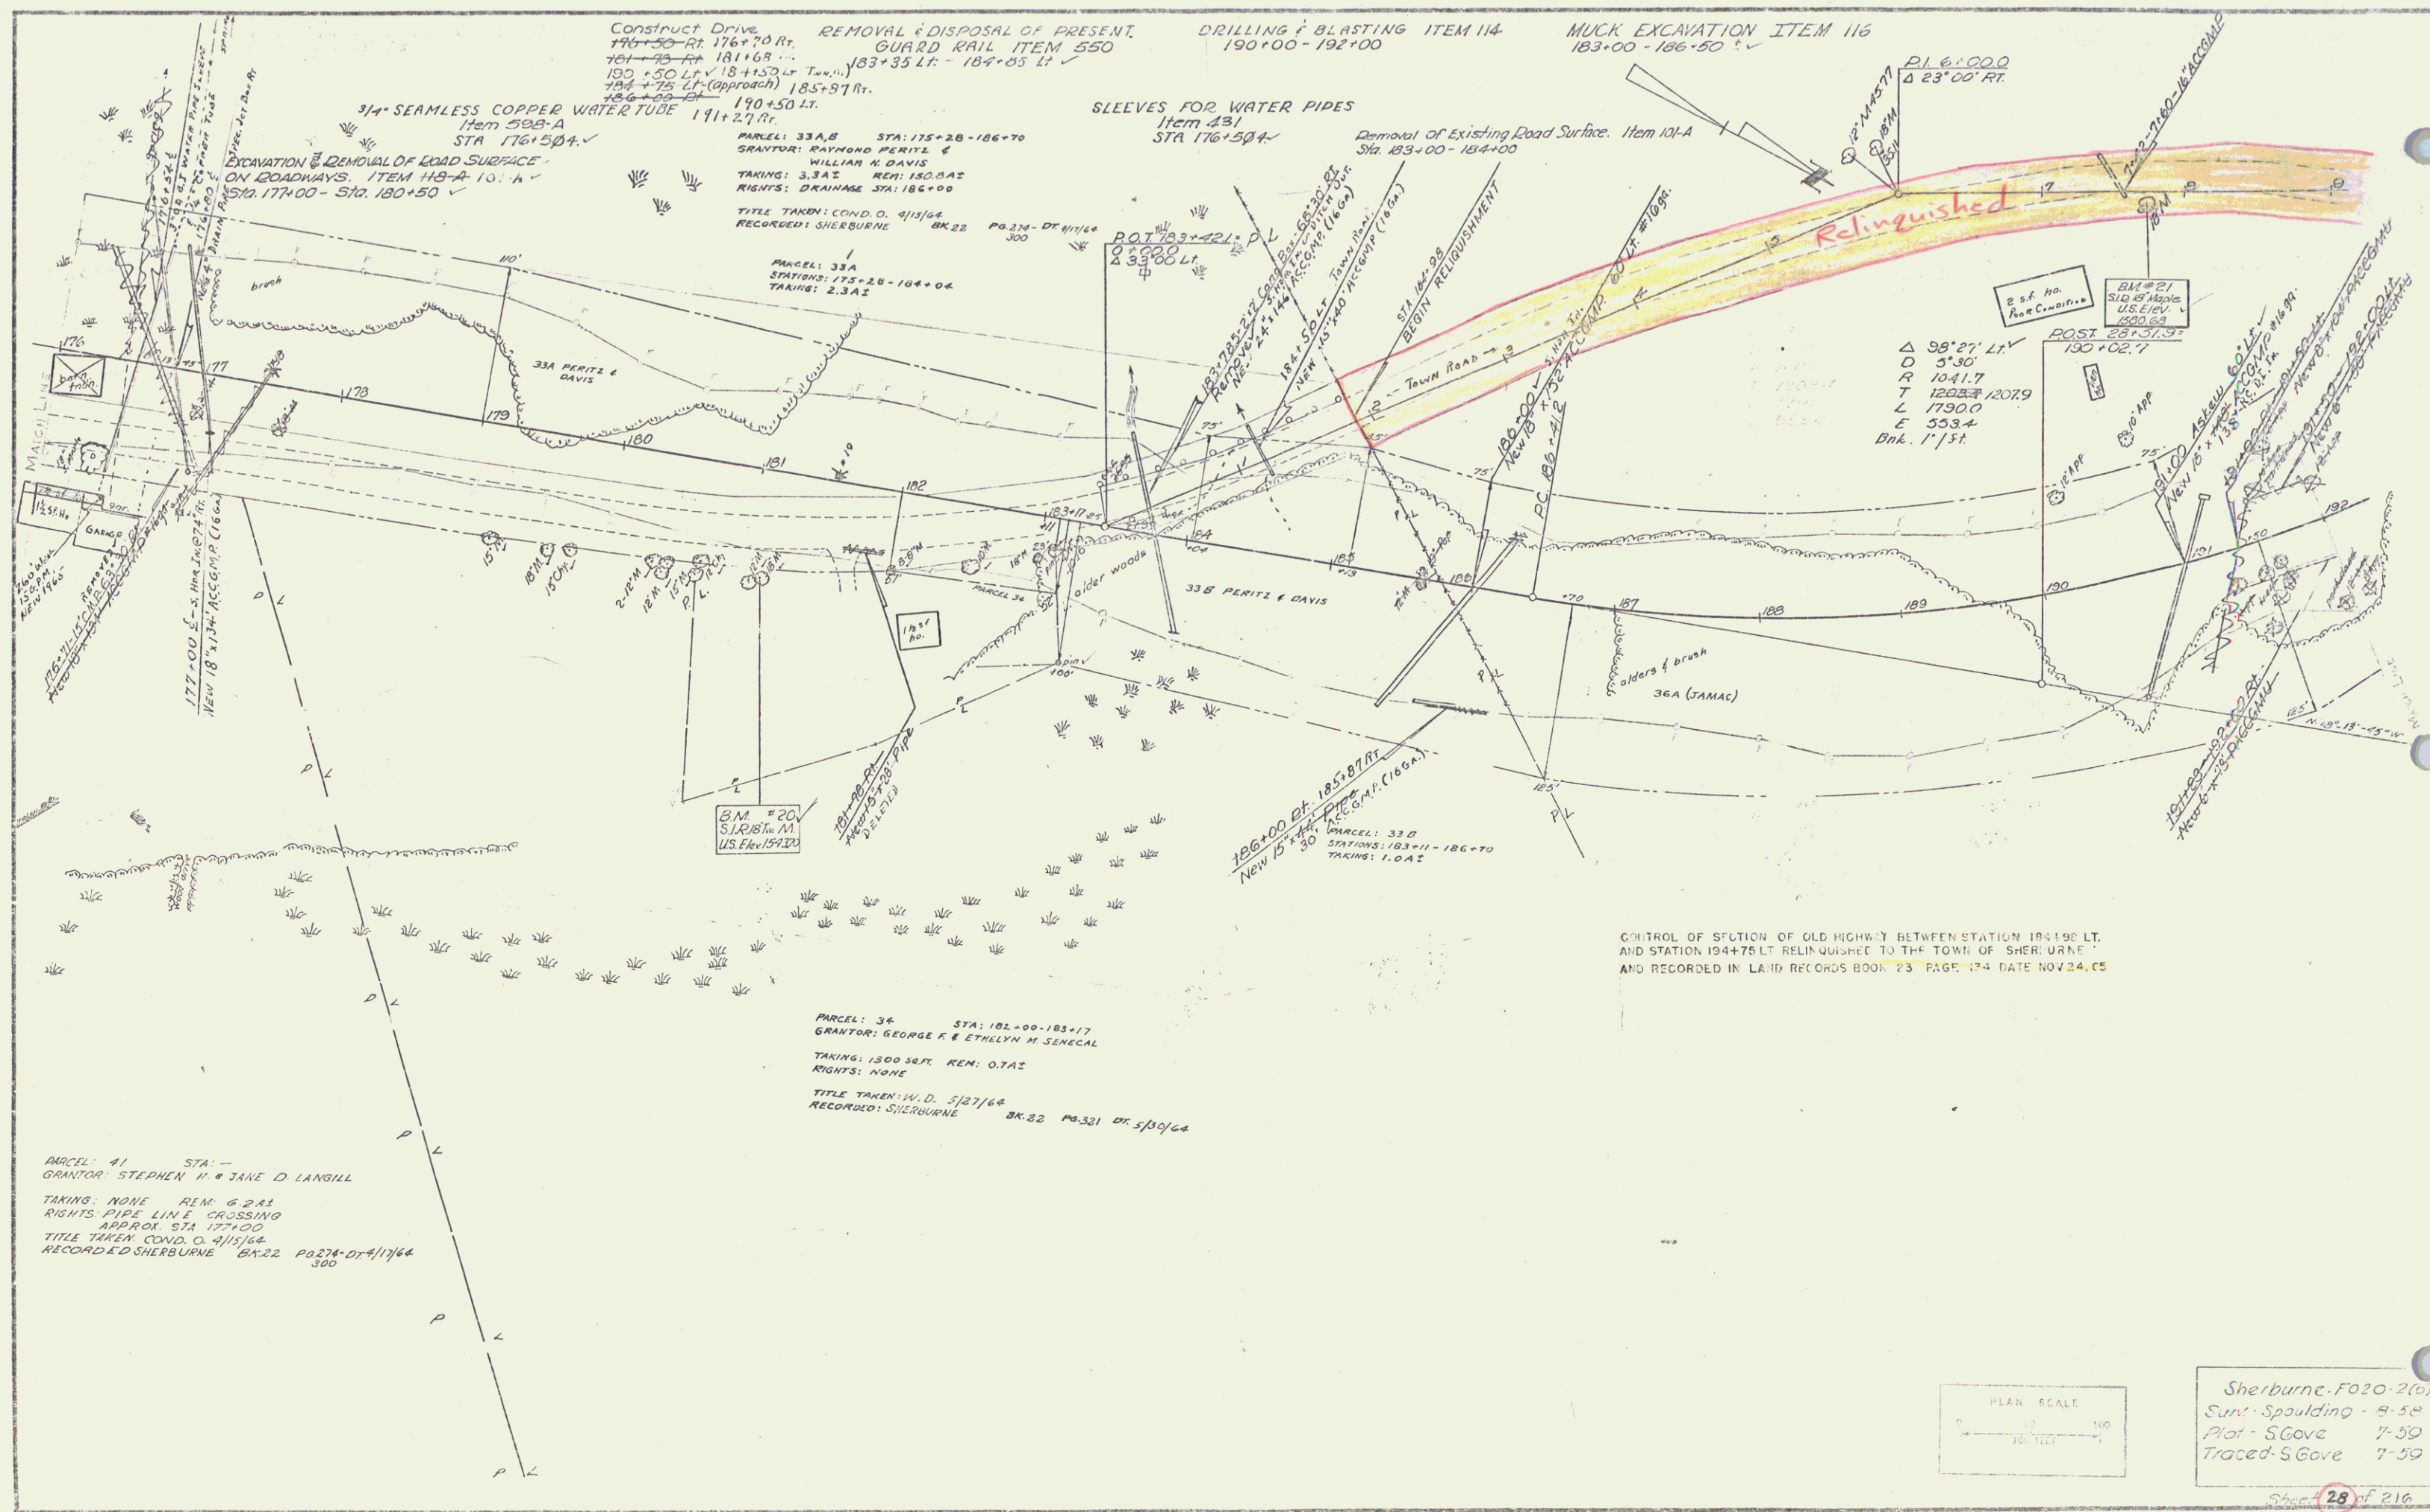

Sherburne, F20-2(6)
Sun. Spaulding - 8-58
Plot - S Cove 7-50
Traced - S Cove 7-50

PLAN	SECTION	BY	DATE
NOTE BOOK	ALUMINUM CHALK		
NO.	PT. OF WAY CHECKED		

FILED	DATE	BY
NOTED	DATE	BY
NO.	PT. OF WAY CHECKED	

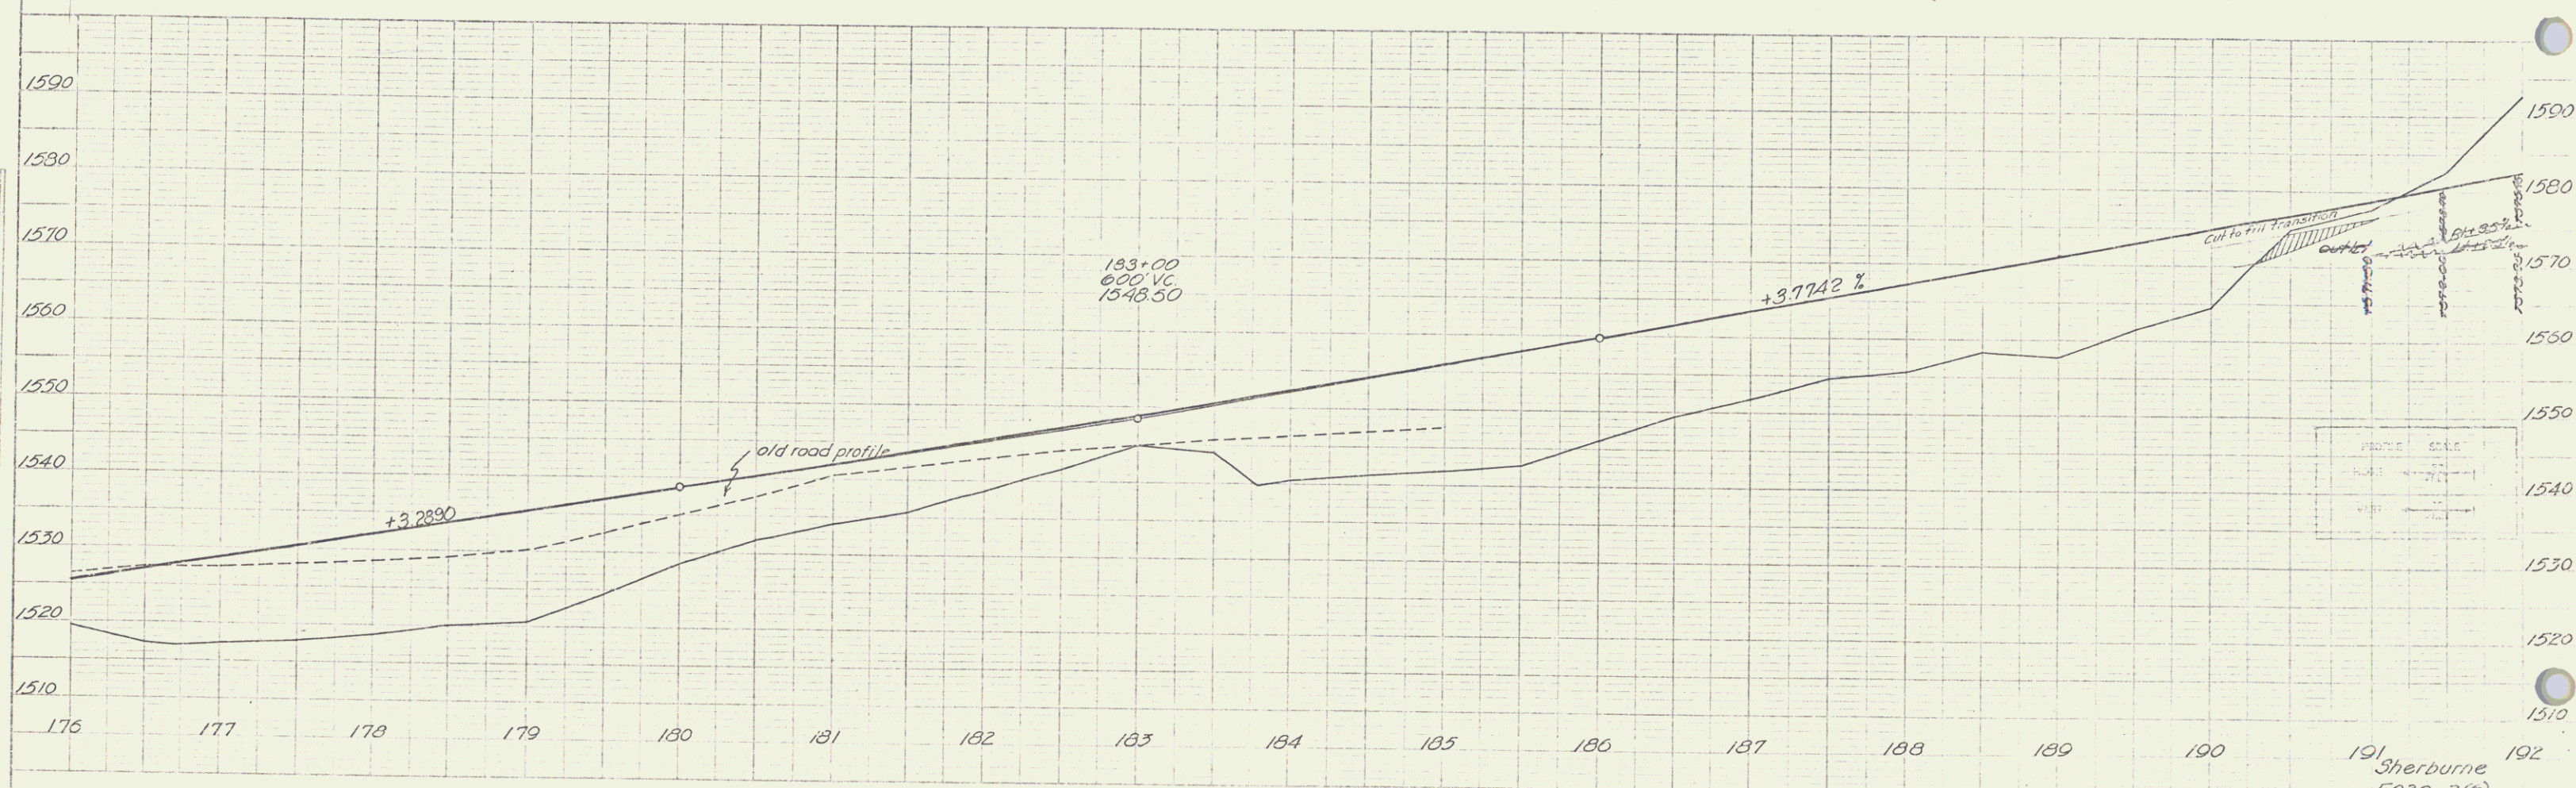

PROFILE	SCALE
1" = 100'	1" = 100'
1" = 100'	1" = 100'

Sherburne
FO20-2(6)
Sheet 29 of 216

DRILLING & BLASTING Item 117.
192+00 - 196+00
196+50 - 200+00

RELINQUISHMENT SEE SHEET 29

P.I. 9+50
Δ 5°00' RT

CONSTRUCT DRIVES
195+00 LT
195+62 RT
195+90 LT

THREE CABLE GUARD RAIL
W/STEEL POSTS. Item 543
201+00 - 204+90 RT
201+46 - 204+90 RT

REMOVAL & DISPOSAL OF PRESENT
GUARD RAIL. Item 550
201+35 RT - 206+75 RT
206+00 LT - 208+00 LT

Excavation & Removal of Dead Surface
on Doodways. Item 118-A
Sta. 198+00 - 200+75

Δ 96°27' LT
D 3°30'
R 1041.94
T 1282.12079
L 1790.0
E 553.4
Bnk 1' / ft.

PARCEL 36B
STATIONS: 195+30 - 208+25
TAKING: 4.6A2


PARCEL 36A
STATIONS: 195+13 - 211+65
TAKING: 8.7A2

PARCEL 36A, B STA: 185+13 - 211+65.
GRANTOR: JAMAC CORP.
TAKING: 13.5A2 REM: 94.5A2
RIGHTS: ORIGINATE STA: 181+00, 191+36, 197+30,
198+50, 205+50, 210+50 - 6100 21, R1
TITLE TAKEN: COND. O. 4/15/64
RECORDED SHERBURNE BK22 PG. 274 DR. 1/1/64
300

B.M. # 2A
SITTING BENCH
1561.161504




Sherburne F020-200
Surv. Spaulding - B-58
Plot - S Gore - Y-50
Traced S Gore - T-59

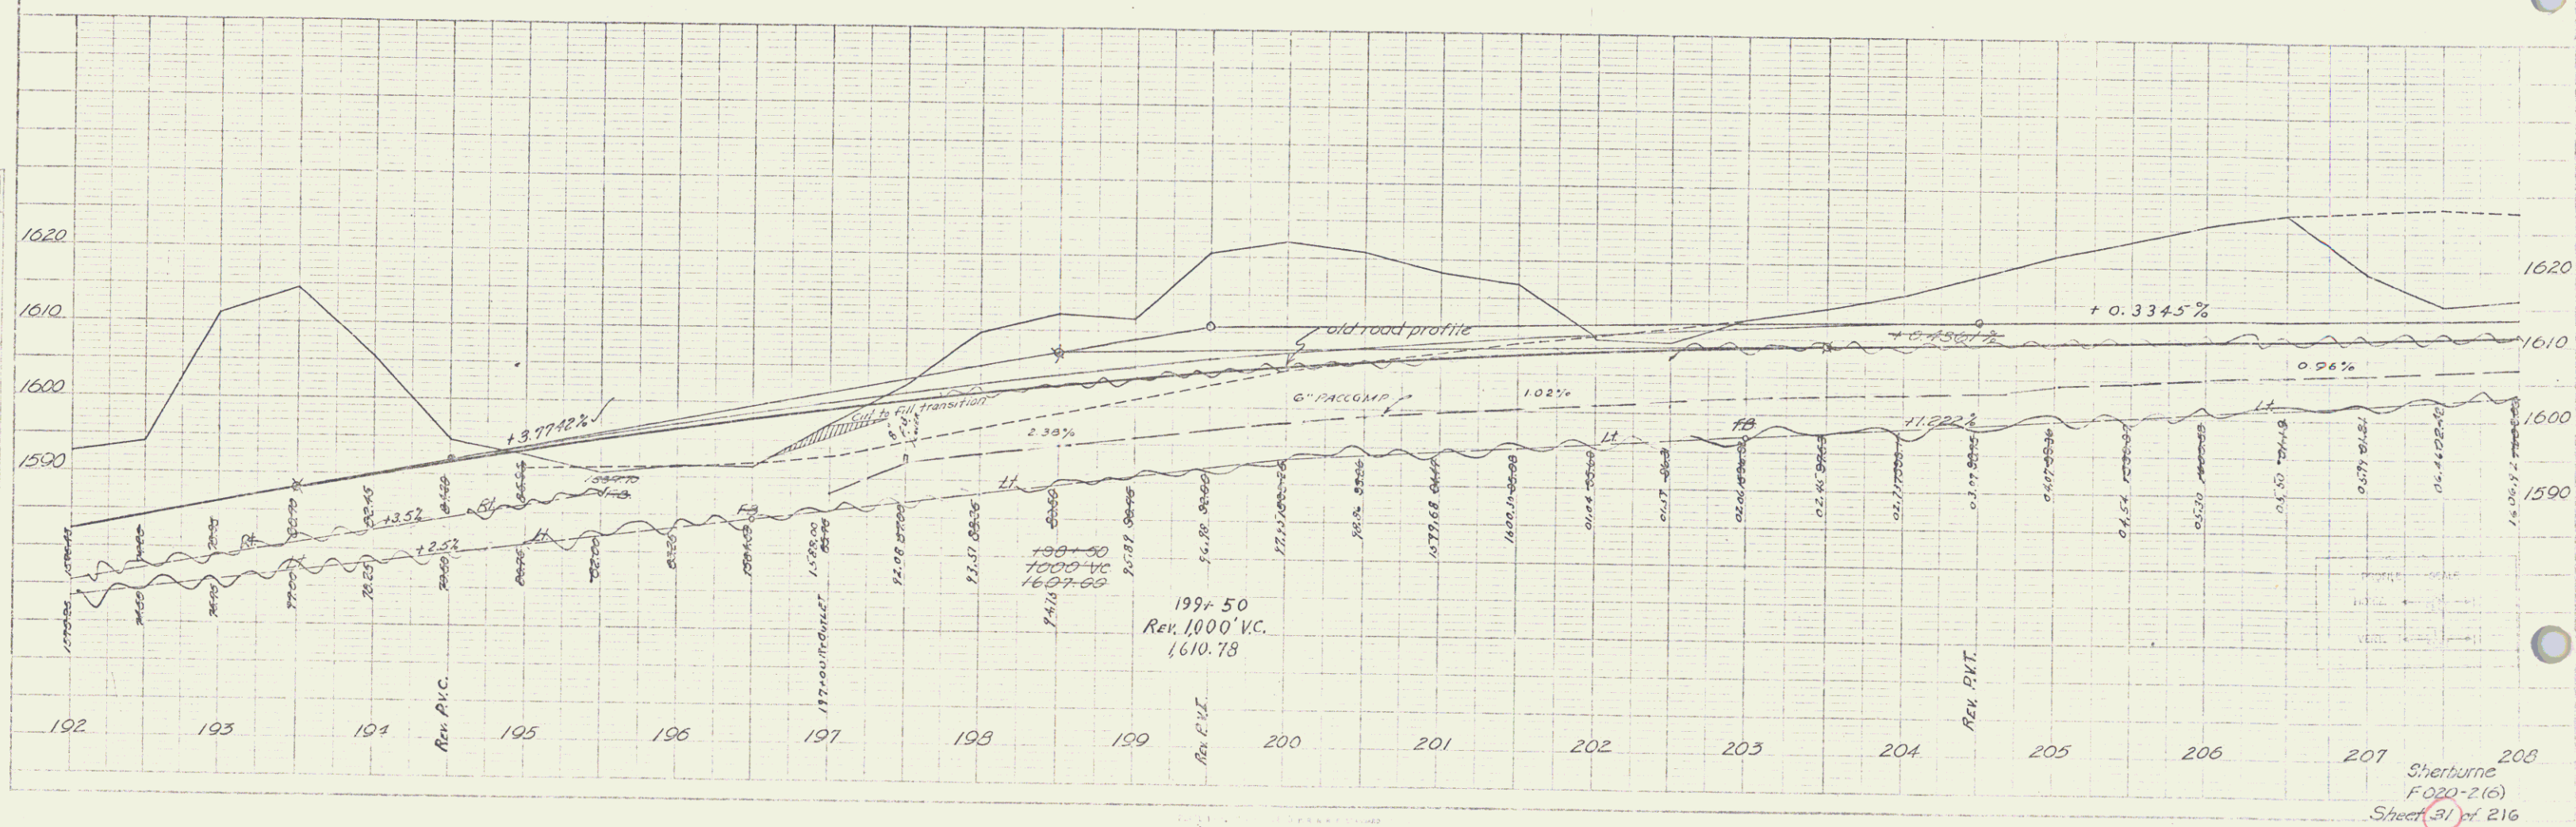[illegible]

THIS IS PART OF THE LAND
ACQUIRED FROM MARIANO &
ANNA FERNANDEZ BY CONDEMNATION
ORDER, DATED APRIL 15, 1964
AND RECORDED IN BOOK 22, PAGE
274 OF SHERBURNE LAND RECORDS.

THIS LAND IS TO BE USED FOR THE SOLE
PURPOSE OF ERECTING A SIGN.

*QCD to Town of Sherburne dated 6/8/88
recorded in Book 109, Page 039
of the Sherburne Land Records.*

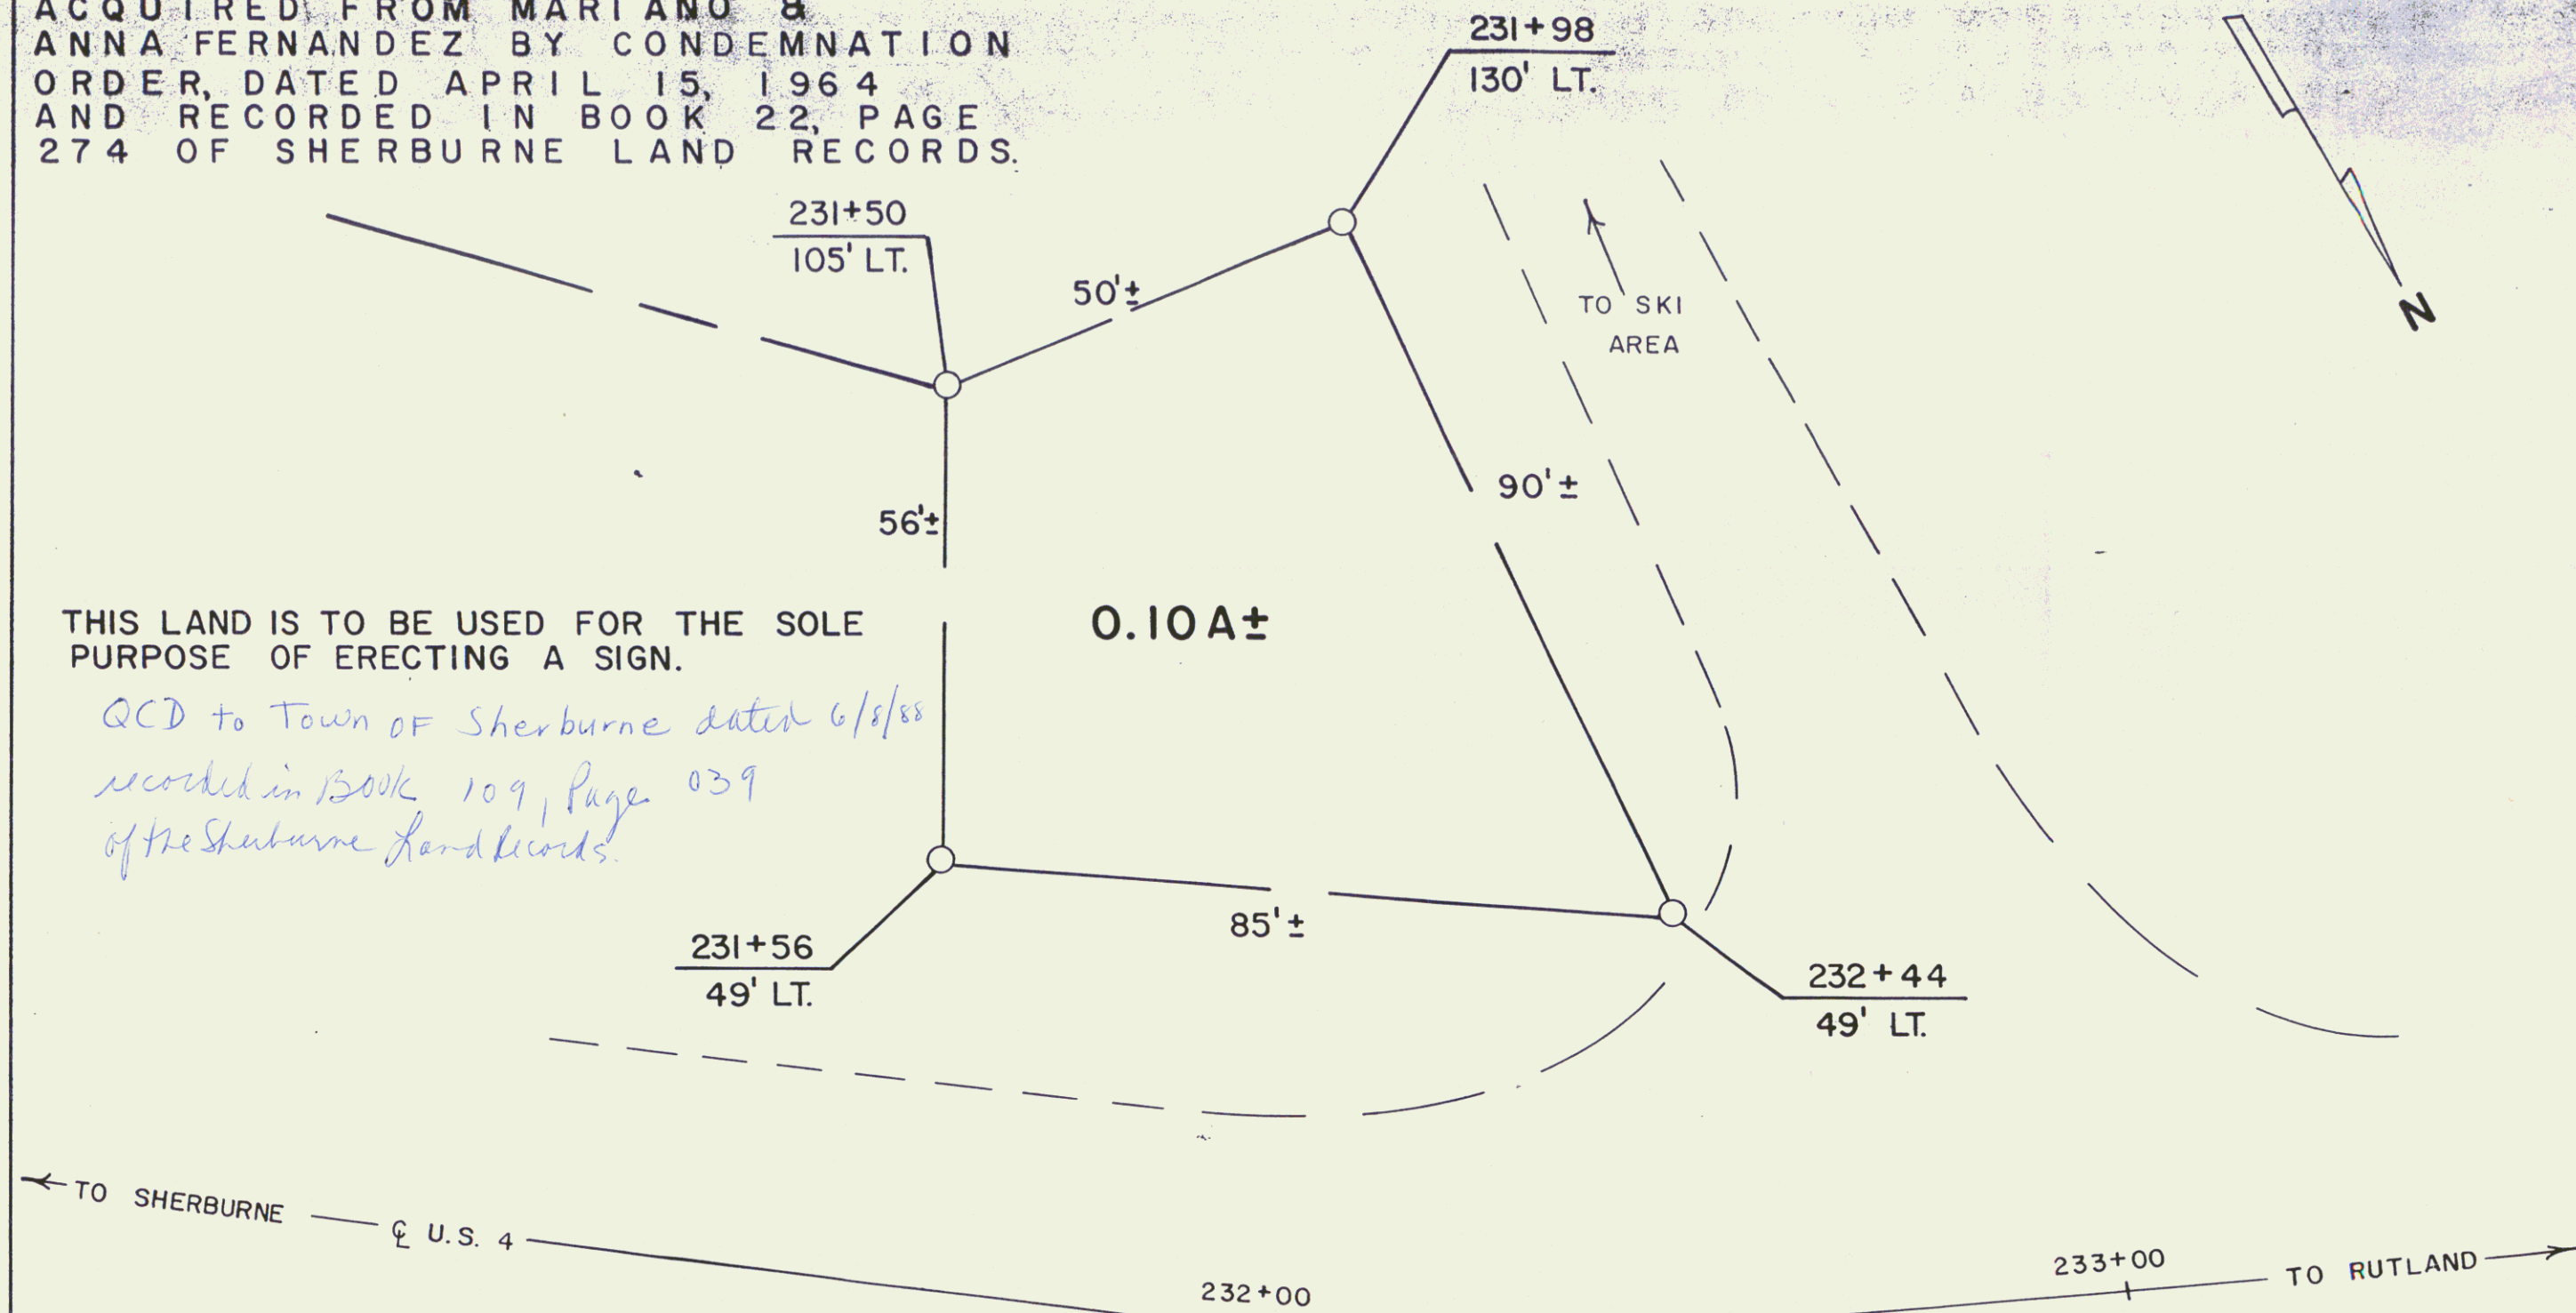

RIGHT-OF-WAY DIVISION
TOWN FILE
PERPETUAL
Town of Sherburne US 4 MM 2.352
(To Be Returned To R.O.W. Division)

RF: SHERBURNE F 020-2(6)

STATE OF VERMONT
AGENCY OF TRANSPORTATION




TOWN OF SHERBURNE 33A



APPROX SCALE 1"=20' DATE: 5-18-88 DRAWN BY M.R.

23

33.5' Right of Way
 33.5' Right of Way
 33.5' Right of Way

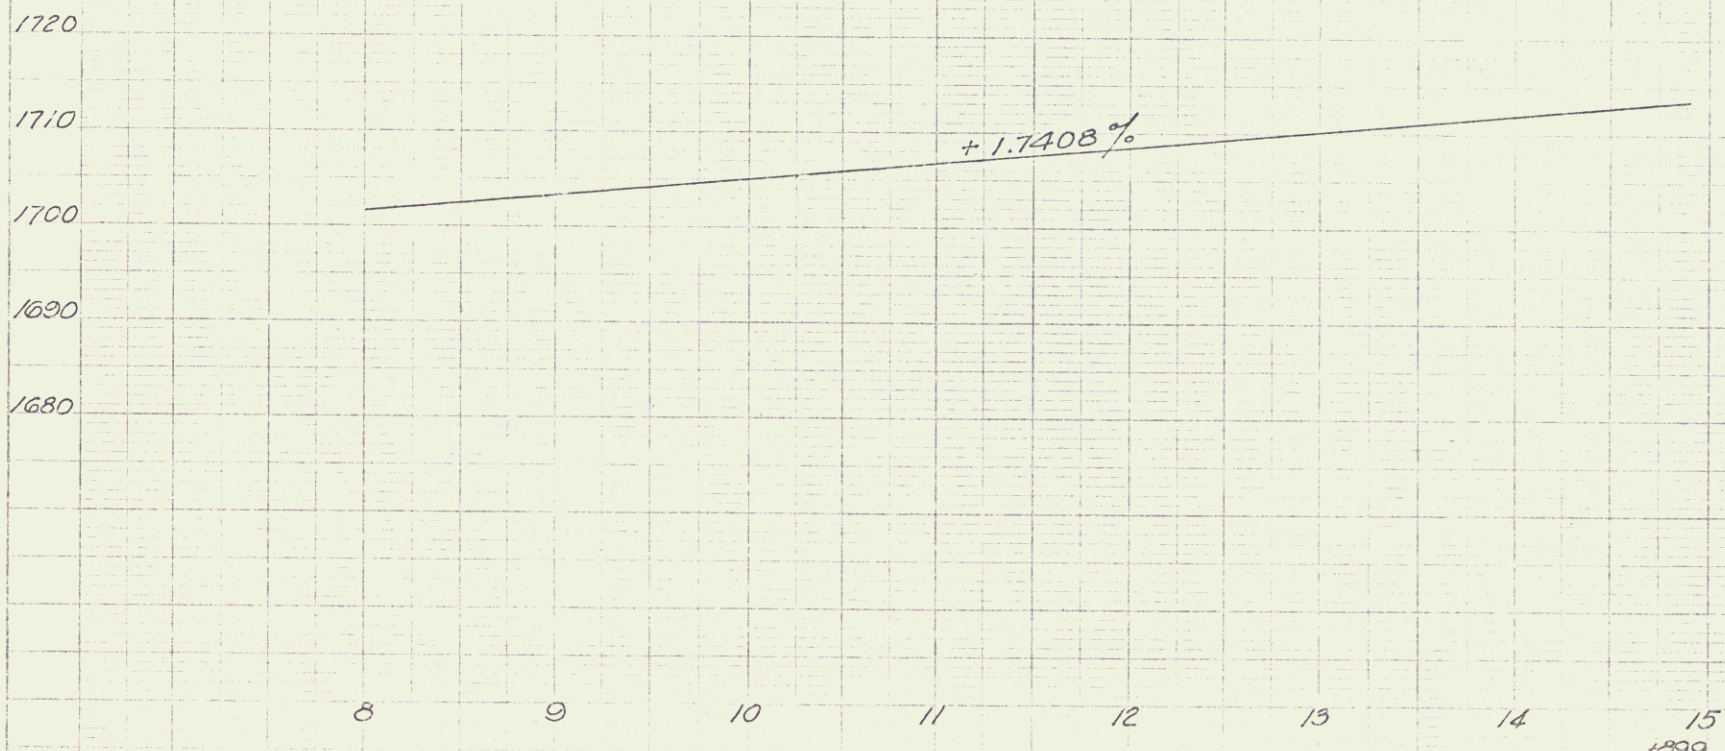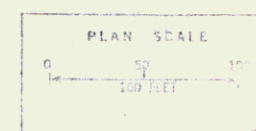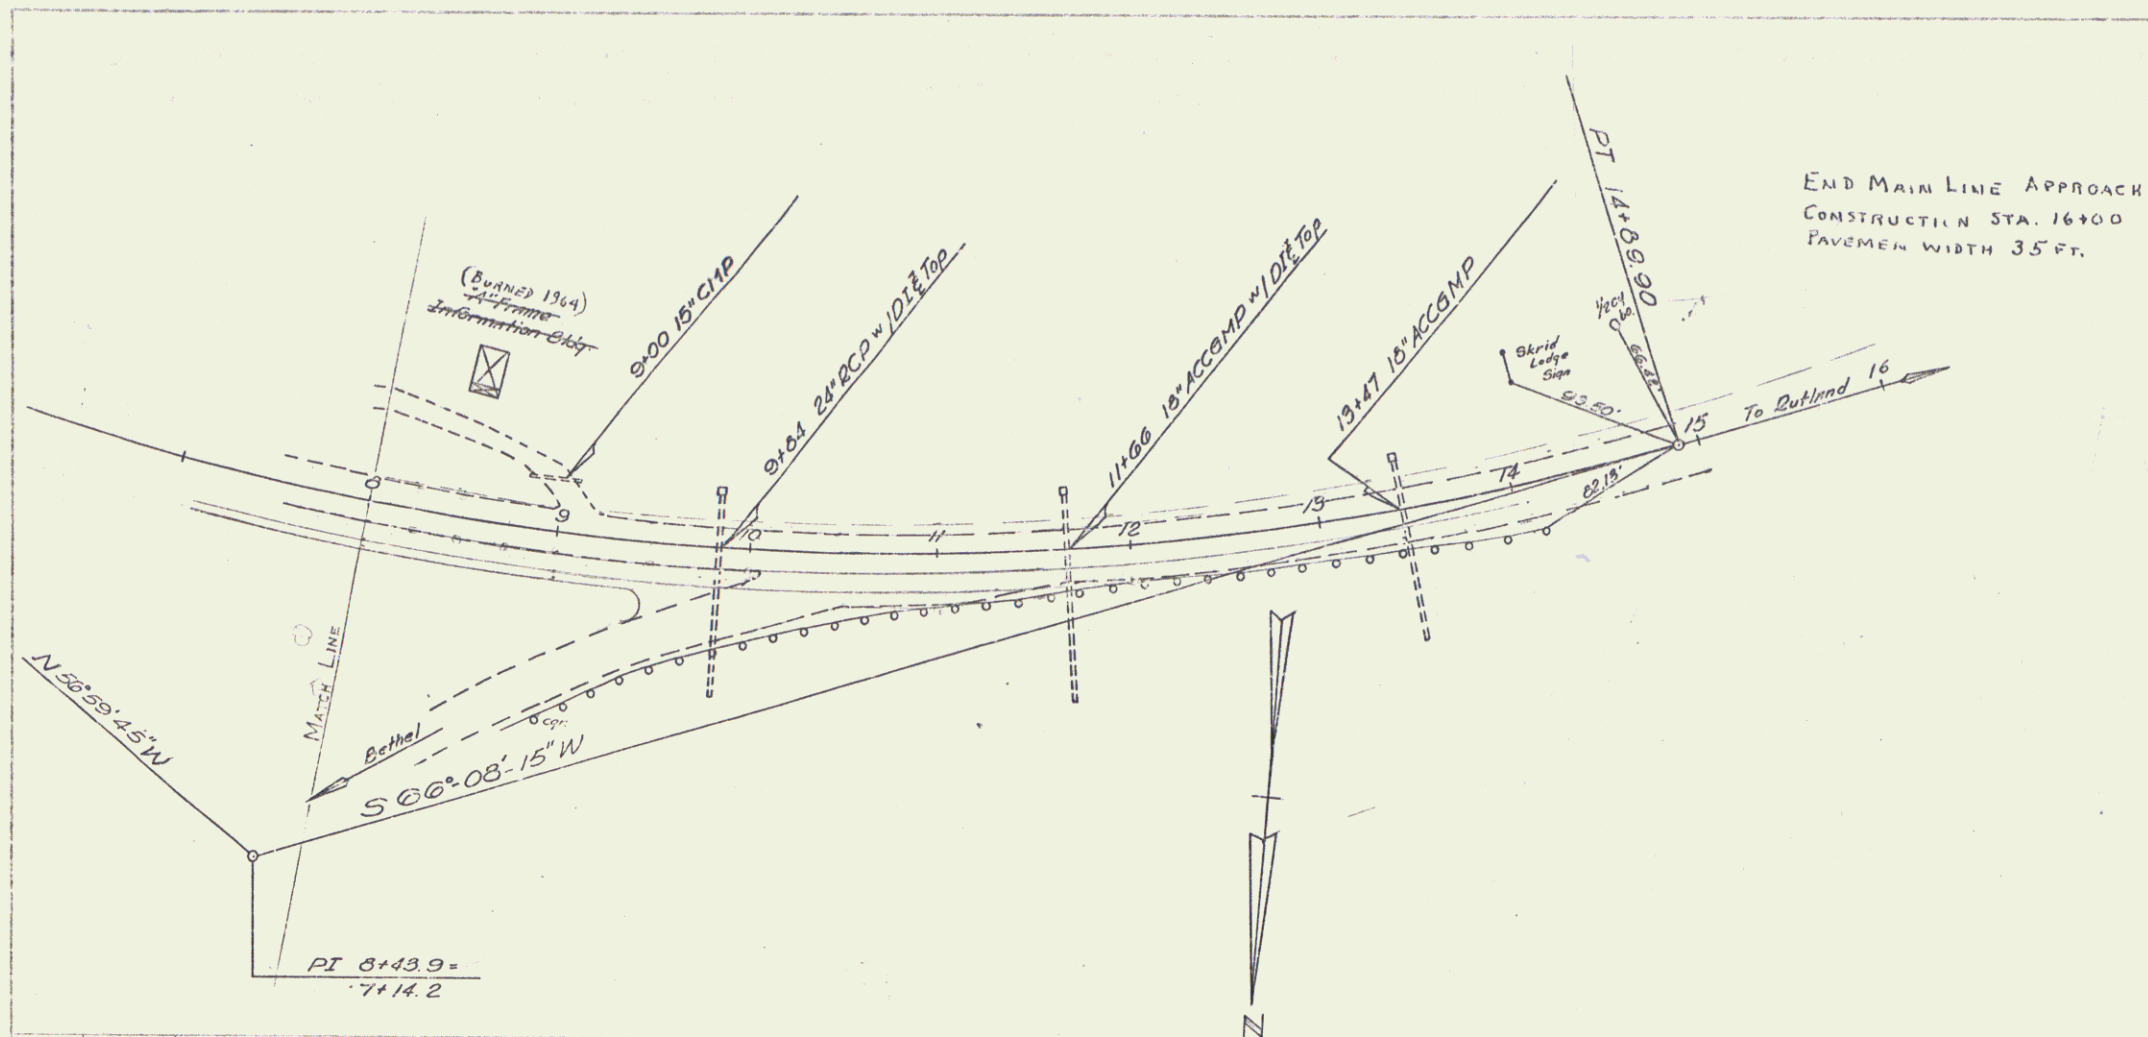

SHERBURNE
 F 76-1(A)
 F 020-2(6)
 Sheet 34 of 216