

INDEX OF SHEETS

1	TITLE
2-4	TYPICALS (2-1/2" BITUMINOUS CONCRETE PAVEMENT - ITEM 361 MODIFIED)
5-7	SUMMARY OF QUANTITIES
8-10	ITEM DETAIL DRAINAGE SHEETS
11-15	EARTHWORK SHEETS
16-17	MUCK EXC. GROUT EXC. ROCK FILL, UNCL. CHANNEL EXCAVATION & STONE FILL
18	EARTHWORK SUMMARY BY 500
19-220	R.O.W. DETAIL SHEETS
23	PLAN DETAIL AT INTERSECTION W/US RTE. #4
24	DETAILS OF DIVISIONAL ISLANDS
25	RAMP TERMINAL DETAILS
26-47	PLAN AND PROFILE SHEETS
48	STANDARDS-HIGHWAY STANDARD CROSSING FLASHING LIGHT SIGNAL ASSEMBLY (SURV. STA. 22+65*)
49	METAL PLATE ARCH CATTLEPASS (REV. STA. 63+50)
50	A-61 (DRILLING & BLASTING OF SOLID ROCK SUB-GRADE) - MARCH 10, 1965
51	B-1 (BANKING TABLES) - MARCH 10, 1965
52	B-5 (TYPICAL SLOPE GRADINGS) - MARCH 10, 1965
53	B-6 (MUCK EXCAVATION) - MARCH 10, 1965
54	B-10 (SLOPE EMBANKMENT) - MARCH 10, 1965
55	B-11 (SLOPE STABILIZATION) - MARCH 10, 1965
56	B-12 (APPROACH INTERSECTION-DEPRESSED RAMP) - MARCH 10, 1965
57	B-13 (DRIVE INTERSECTION-DEPRESSED RAMP) - MARCH 10, 1965
58	B-15 (ENTRANCE & EXIT TERMINALS) - MARCH 10, 1965
59	B-16 (DIVISIONAL ISLAND & TRIANGULAR ISLAND DESIGN) - MARCH 10, 1965
60	C-1 (CURB ENDS, SLOPE EDGING) - MARCH 10, 1965
61	C-1A (PRECAST CONCRETE CURBS) - MARCH 10, 1965
62	C-2A (DRIVE ENTRANCES-CONCRETE CURBS) - MARCH 10, 1965
63	C-2B (ONE COURSE CEMENT CONC. SIDEWALK-ITEM 560, DRIVE ENTRANCES, GRANITE CURB) - MARCH 10, 1965
64	D-2 (C.R.M. HEADWALLS- STANDARD UNDERDRAIN) - MAR 23, 1967R
65	D-3 (BITUMINOUS GUTTER) - MAY 12, 1967R
66	D-4 (EXTENSION SERVICE BOX & CURB STOP, SP. ACCOMP. ELBOW, UNDERDRAIN FLUSHING BASIN & COVER) - AUG 1, 1966R
67	D-9 (REINF. CONC. D.I. WITH GRATE- BOTTOM SECTION) - MARCH 10, 1965
68	D-11 (DETAILS OF GRATES) - MARCH 10, 1965
69	D-16 (PRECAST REINF. CONC. CURB D.I. W/C. GRATE & FRAME) (CAST IRON GRATE-TYPE B) - NOV. 4, 1966 R
70	E-31 (FEDERAL-AID CONSTRUCTION IDENTIFICATION SIGNS)-APR 21, 1967 R
72	E-32 (ROAD CONSTRUCTION APPROACH SIGN) - JAN 13, 1967R
72A	F-1 (PROPERTY LINE FENCE W/STEEL POSTS, STEEL BRACES, DRIVE GATE) - MAR 23, 1967R
73	F-1 (PROPERTY LINE FENCE W/STEEL POSTS, STEEL BRACES, DRIVE GATE) - MAR 23, 1967R
74	G-6 (THREE CABLE GUARD RAIL W/LIGHT STEEL POSTS) (ANCHORS FOR THREE CABLE GUARD RAIL W/LIGHT STEEL POSTS) - AUG 31, 1967
74A	G-7 (THREE CABLE GUARD RAIL W/LIGHT STEEL POSTS) (ANCHORS FOR THREE CABLE GUARD RAIL W/LIGHT STEEL POSTS AT DRIVEWAYS) - AUG 31, 1967
75	G-4 (STEEL MARKER POSTS, WOOD & STEEL GUIDE POSTS) - DEC 30, 1965 R
76	J-1 (PROJECT MARKERS- BOUNDARY MARKERS) - MAR 10, 1965
77-80	CROSS SECTIONS SHOWING CURB & ISLAND CONSTRUCTION ON US RTE #4 (STA. 99+00 - 103+00)
81-136	MAIN LINE CROSS SECTIONS
137-139	APPROACH CROSS SECTIONS (STA. 29+00 RT)
140-141	APPROACH CROSS SECTIONS (STA. 104+00 RT)
142-143	BANKING TRANSITIONS

STATE OF VERMONT
DEPARTMENT OF HIGHWAYS
PROPOSED IMPROVEMENT
FEDERAL AID SECONDARY PROJECT

TOWNS OF RUTLAND-PROCTOR
COUNTY OF RUTLAND
VERMONT ROUTE 3
CENTER RUTLAND-PROCTOR ROAD


BEGINNING AT A POINT 1.690 MILES SOUTHERLY
FROM THE RUTLAND-PROCTOR TOWN LINE, AND
EXTENDING NORTHERLY 3.703 MILES

LENGTH OF PROJECT: 19,550 FEET = 3.703 MILES.

1965 ADT 2360
1985 ADT 3220
1985 DHV 460
D 56
T 8
V 50 MPH



NOTE:
FOR RIGHT-OF-WAY DETAILS, SEE RIGHT-OF-WAY
PLANS FOR THIS PROJECT.

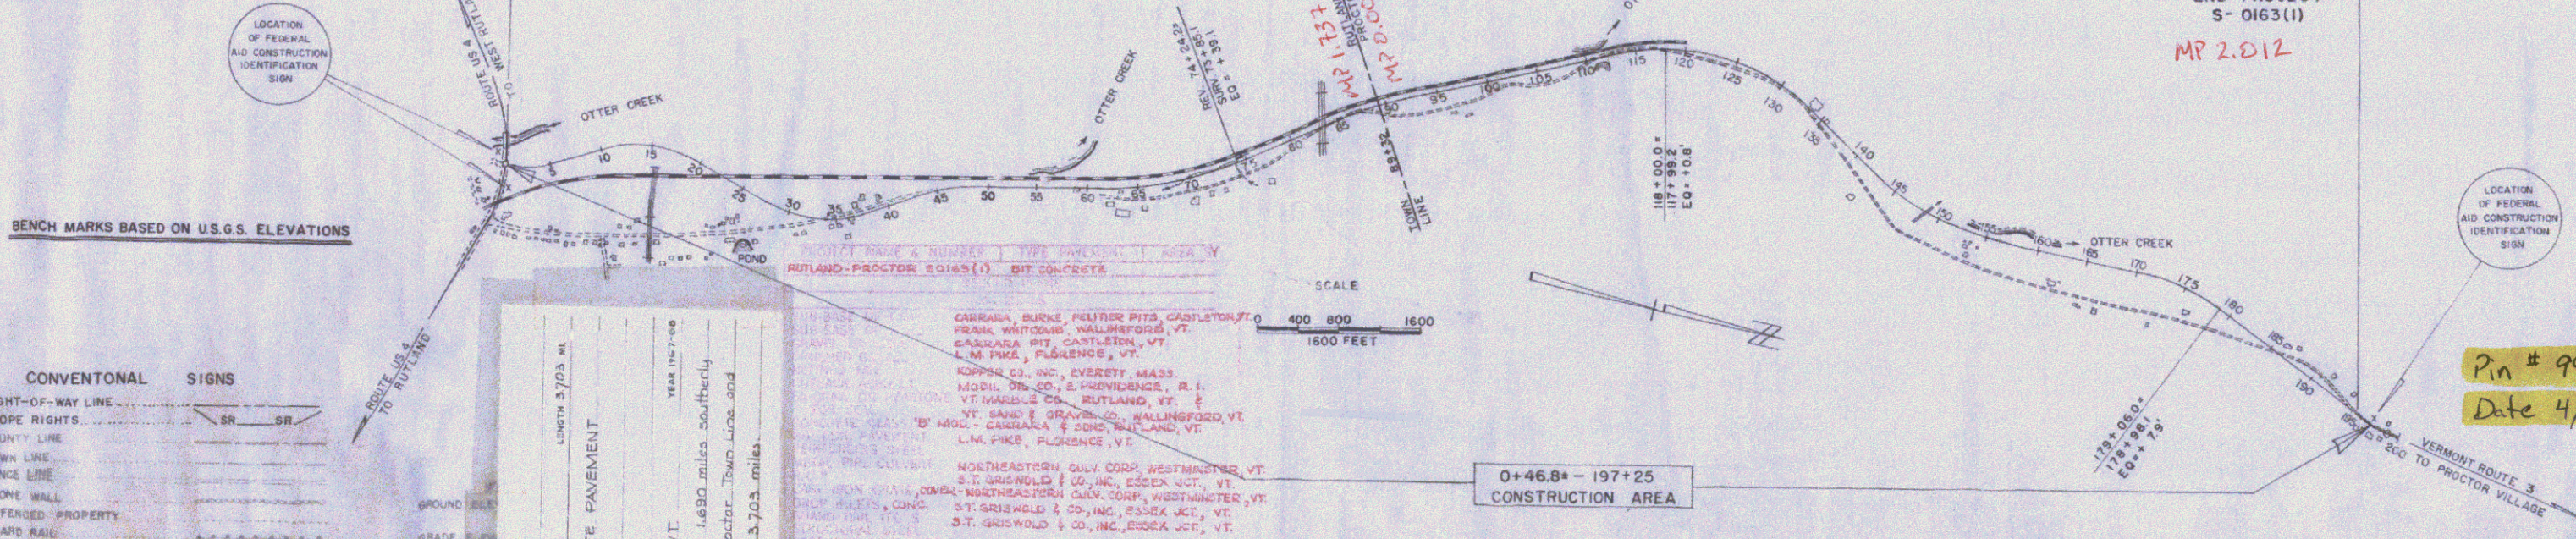

CONVENTIONAL SIGNS

RIGHT-OF-WAY LINE	SR
SLOPE RIGHTS	SR
COUNTY LINE	SR
TOWN LINE	SR
STONE WALL	SR
UNFENCED PROPERTY	SR
GUARD RAIL	SR
TRAVELED WAY	SR
RAILROAD	SR
RETAINING WALL	SR
CENTER LINE	SR
SURVEY LINE	SR
CULVERT	SR
DROP INLET	SR
TROLLEY POLE	SR
POWER POLE	SR
TELEPHONE POLE	SR
TREES	SR
HEDGE	SR

PROJECT	RUTLAND-PROCTOR
NUMBER	30163(1)
TYPE	BITUMINOUS CONCRETE PAVEMENT
CONTRACTOR	ROGERS BROS.
LOCATION	Beginning at a point 1.690 miles southerly from the Rutland-Proctor Town Line and extending northerly 3.703 miles.

CONTRACTOR: ROGERS BROS. CO., BRATTLEBORO, VT.
SUBCONTRACTOR: M. L. DUNHAM, RUTLAND, VT.
SPECIALTY: E. ADAMS, BRATTLEBORO, VT.
P.F. NO.

CONTRACT DATED 10-4-67
SIGNED 10-24-67
RECEIVED 10-22-68
APPROVED 10-22-68


THESE PLANS ARE SUBJECT TO SUCH REVISIONS AS MAY BE REQUIRED BY THE BUREAU OF PUBLIC ROADS OR THE COMMISSIONER OF HIGHWAYS.

DEPARTMENT OF TRANSPORTATION
BUREAU OF PUBLIC ROADS

APPROVED: [Signatures] DATE: 4/1/65

APPROVED: [Signature] DATE: 4/1/65

Pin # 992700
Date 4/1/1965

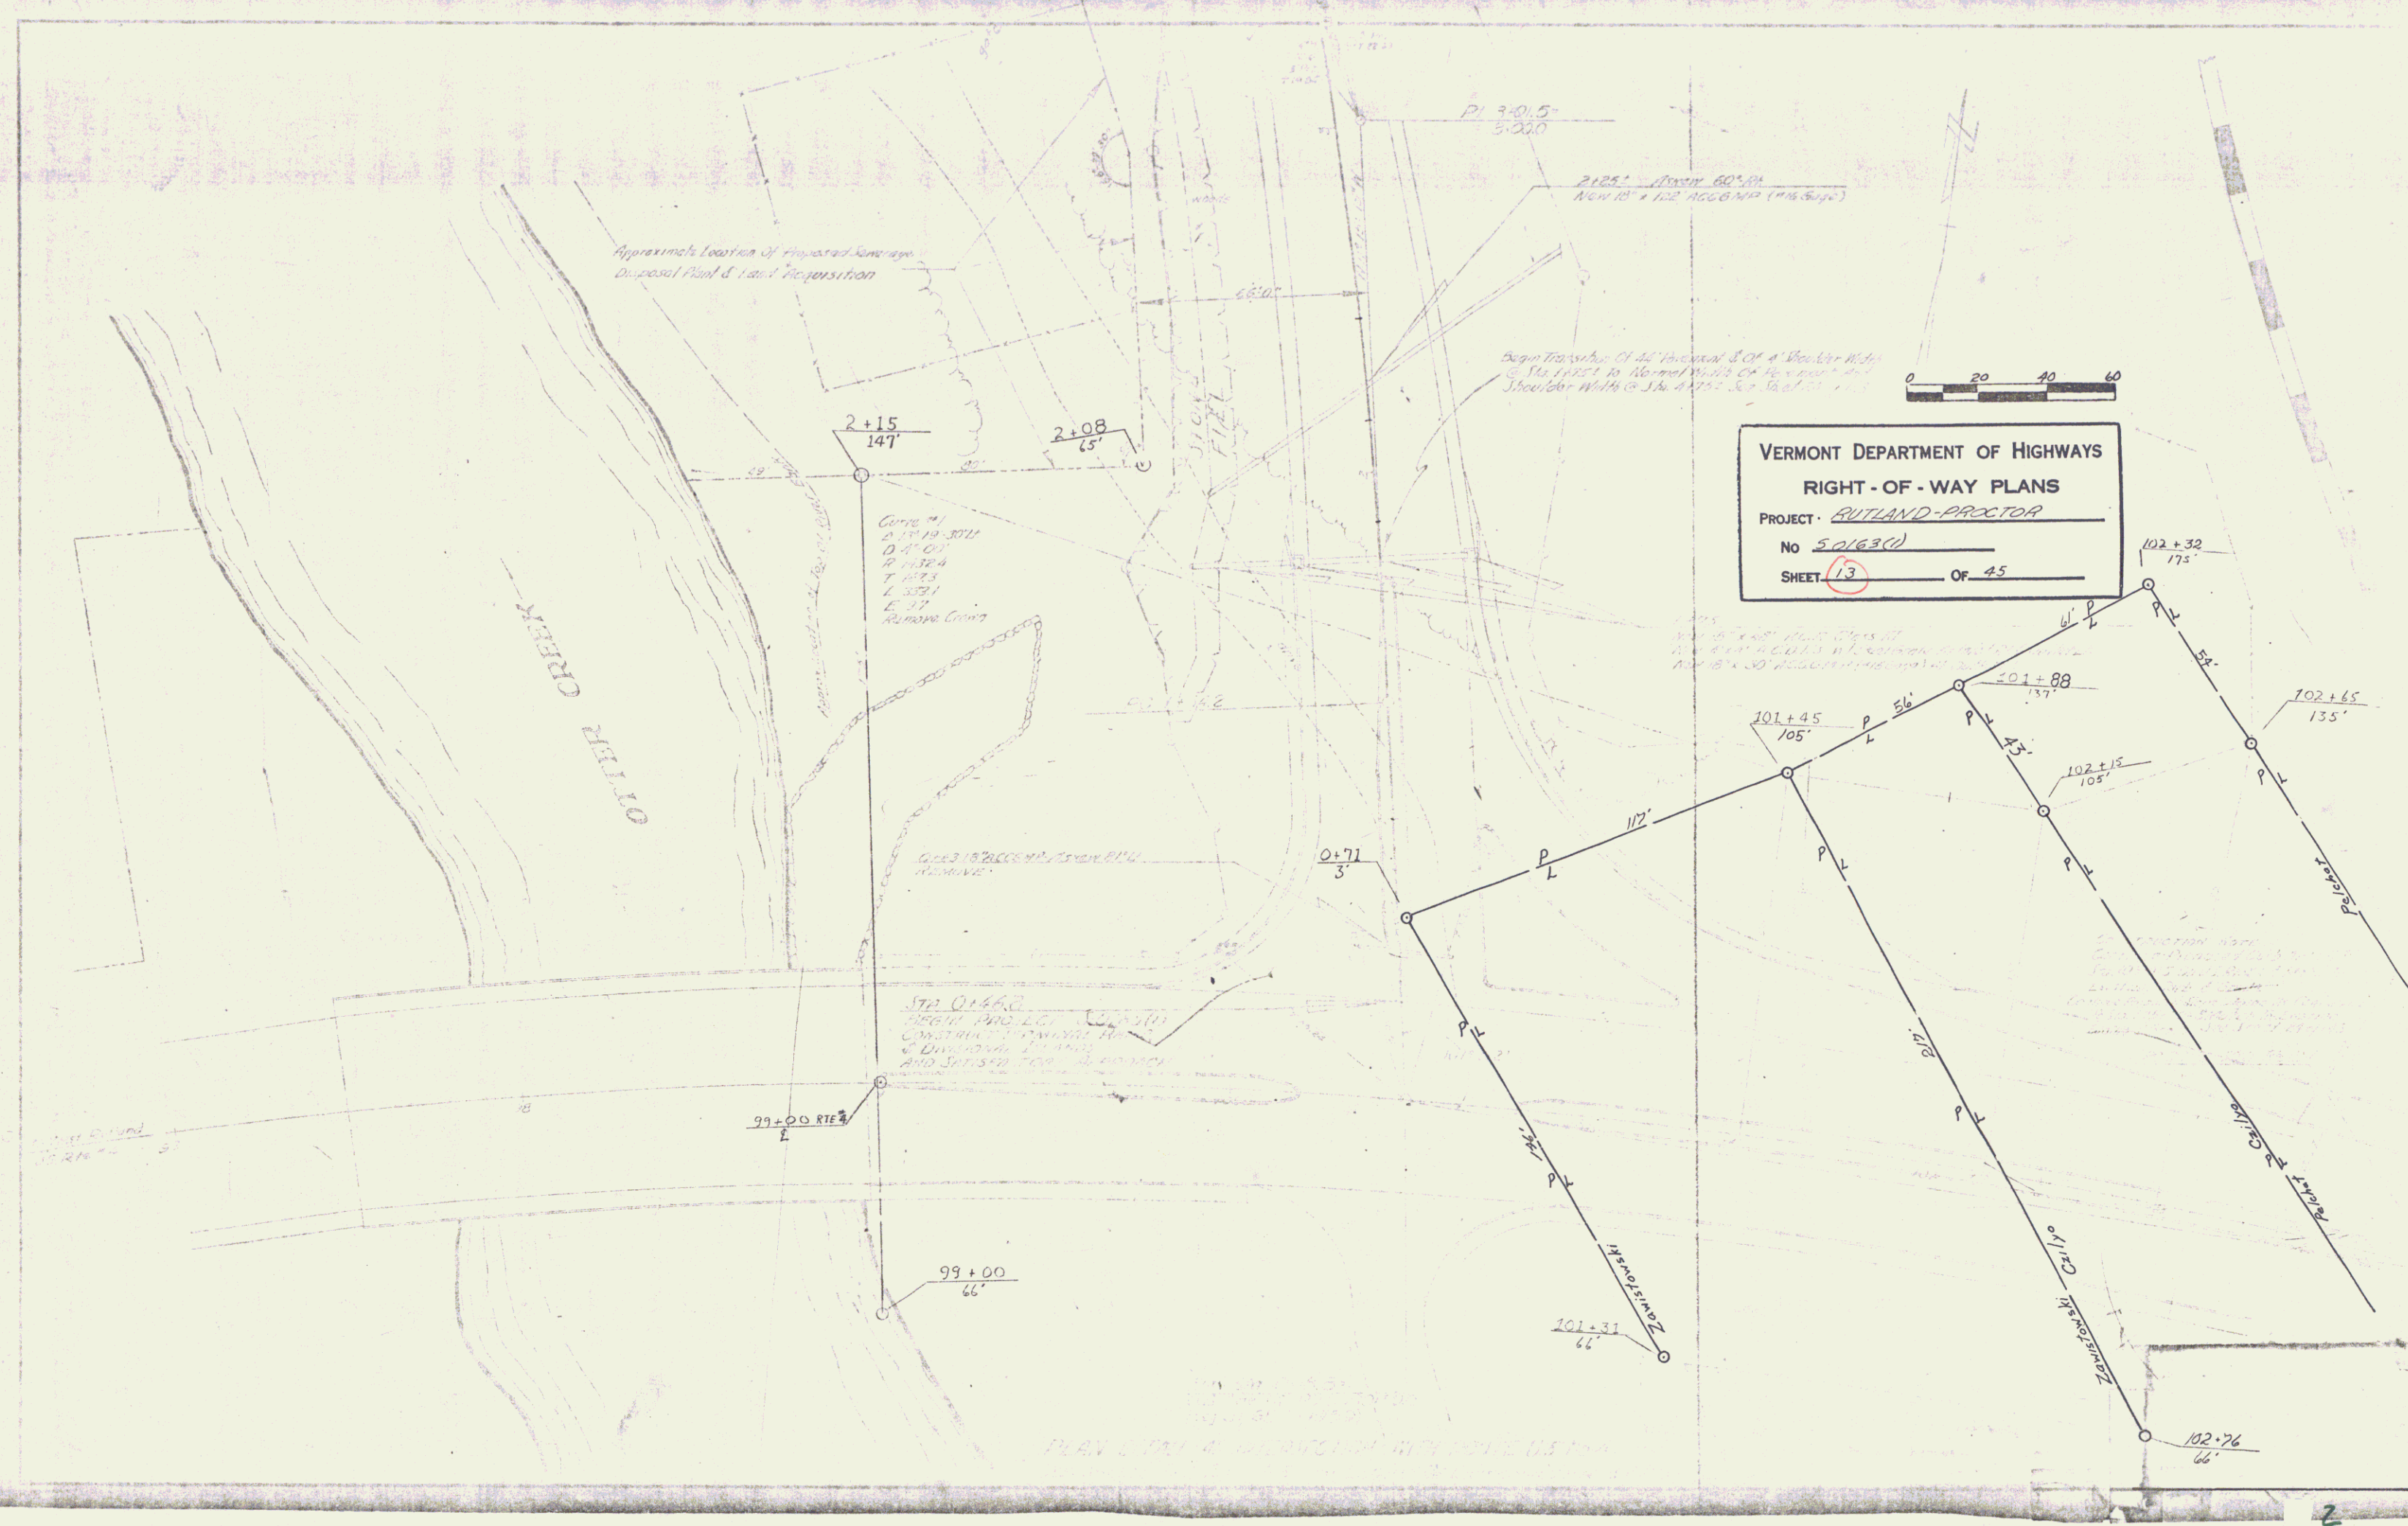


VERMONT DEPARTMENT OF HIGHWAYS
RIGHT-OF-WAY PLANS
PROJECT - RUTLAND-PROCTOR
NO 50163(1)
SHEET 13 OF 45

Curve #1
P 101+19.30
Q 101+07
R 101+14
T 101+11
L 333.1
E 17
Remove Creek

STA 101+00
BRIDGE PRO. 20' x 10'
CONSTRUCTION OF BRIDGE
AND INTERSECTION WITH
EXISTING ROAD

PLAN OF THE
RIGHT-OF-WAY
FOR THE
RUTLAND-PROCTOR
ROAD

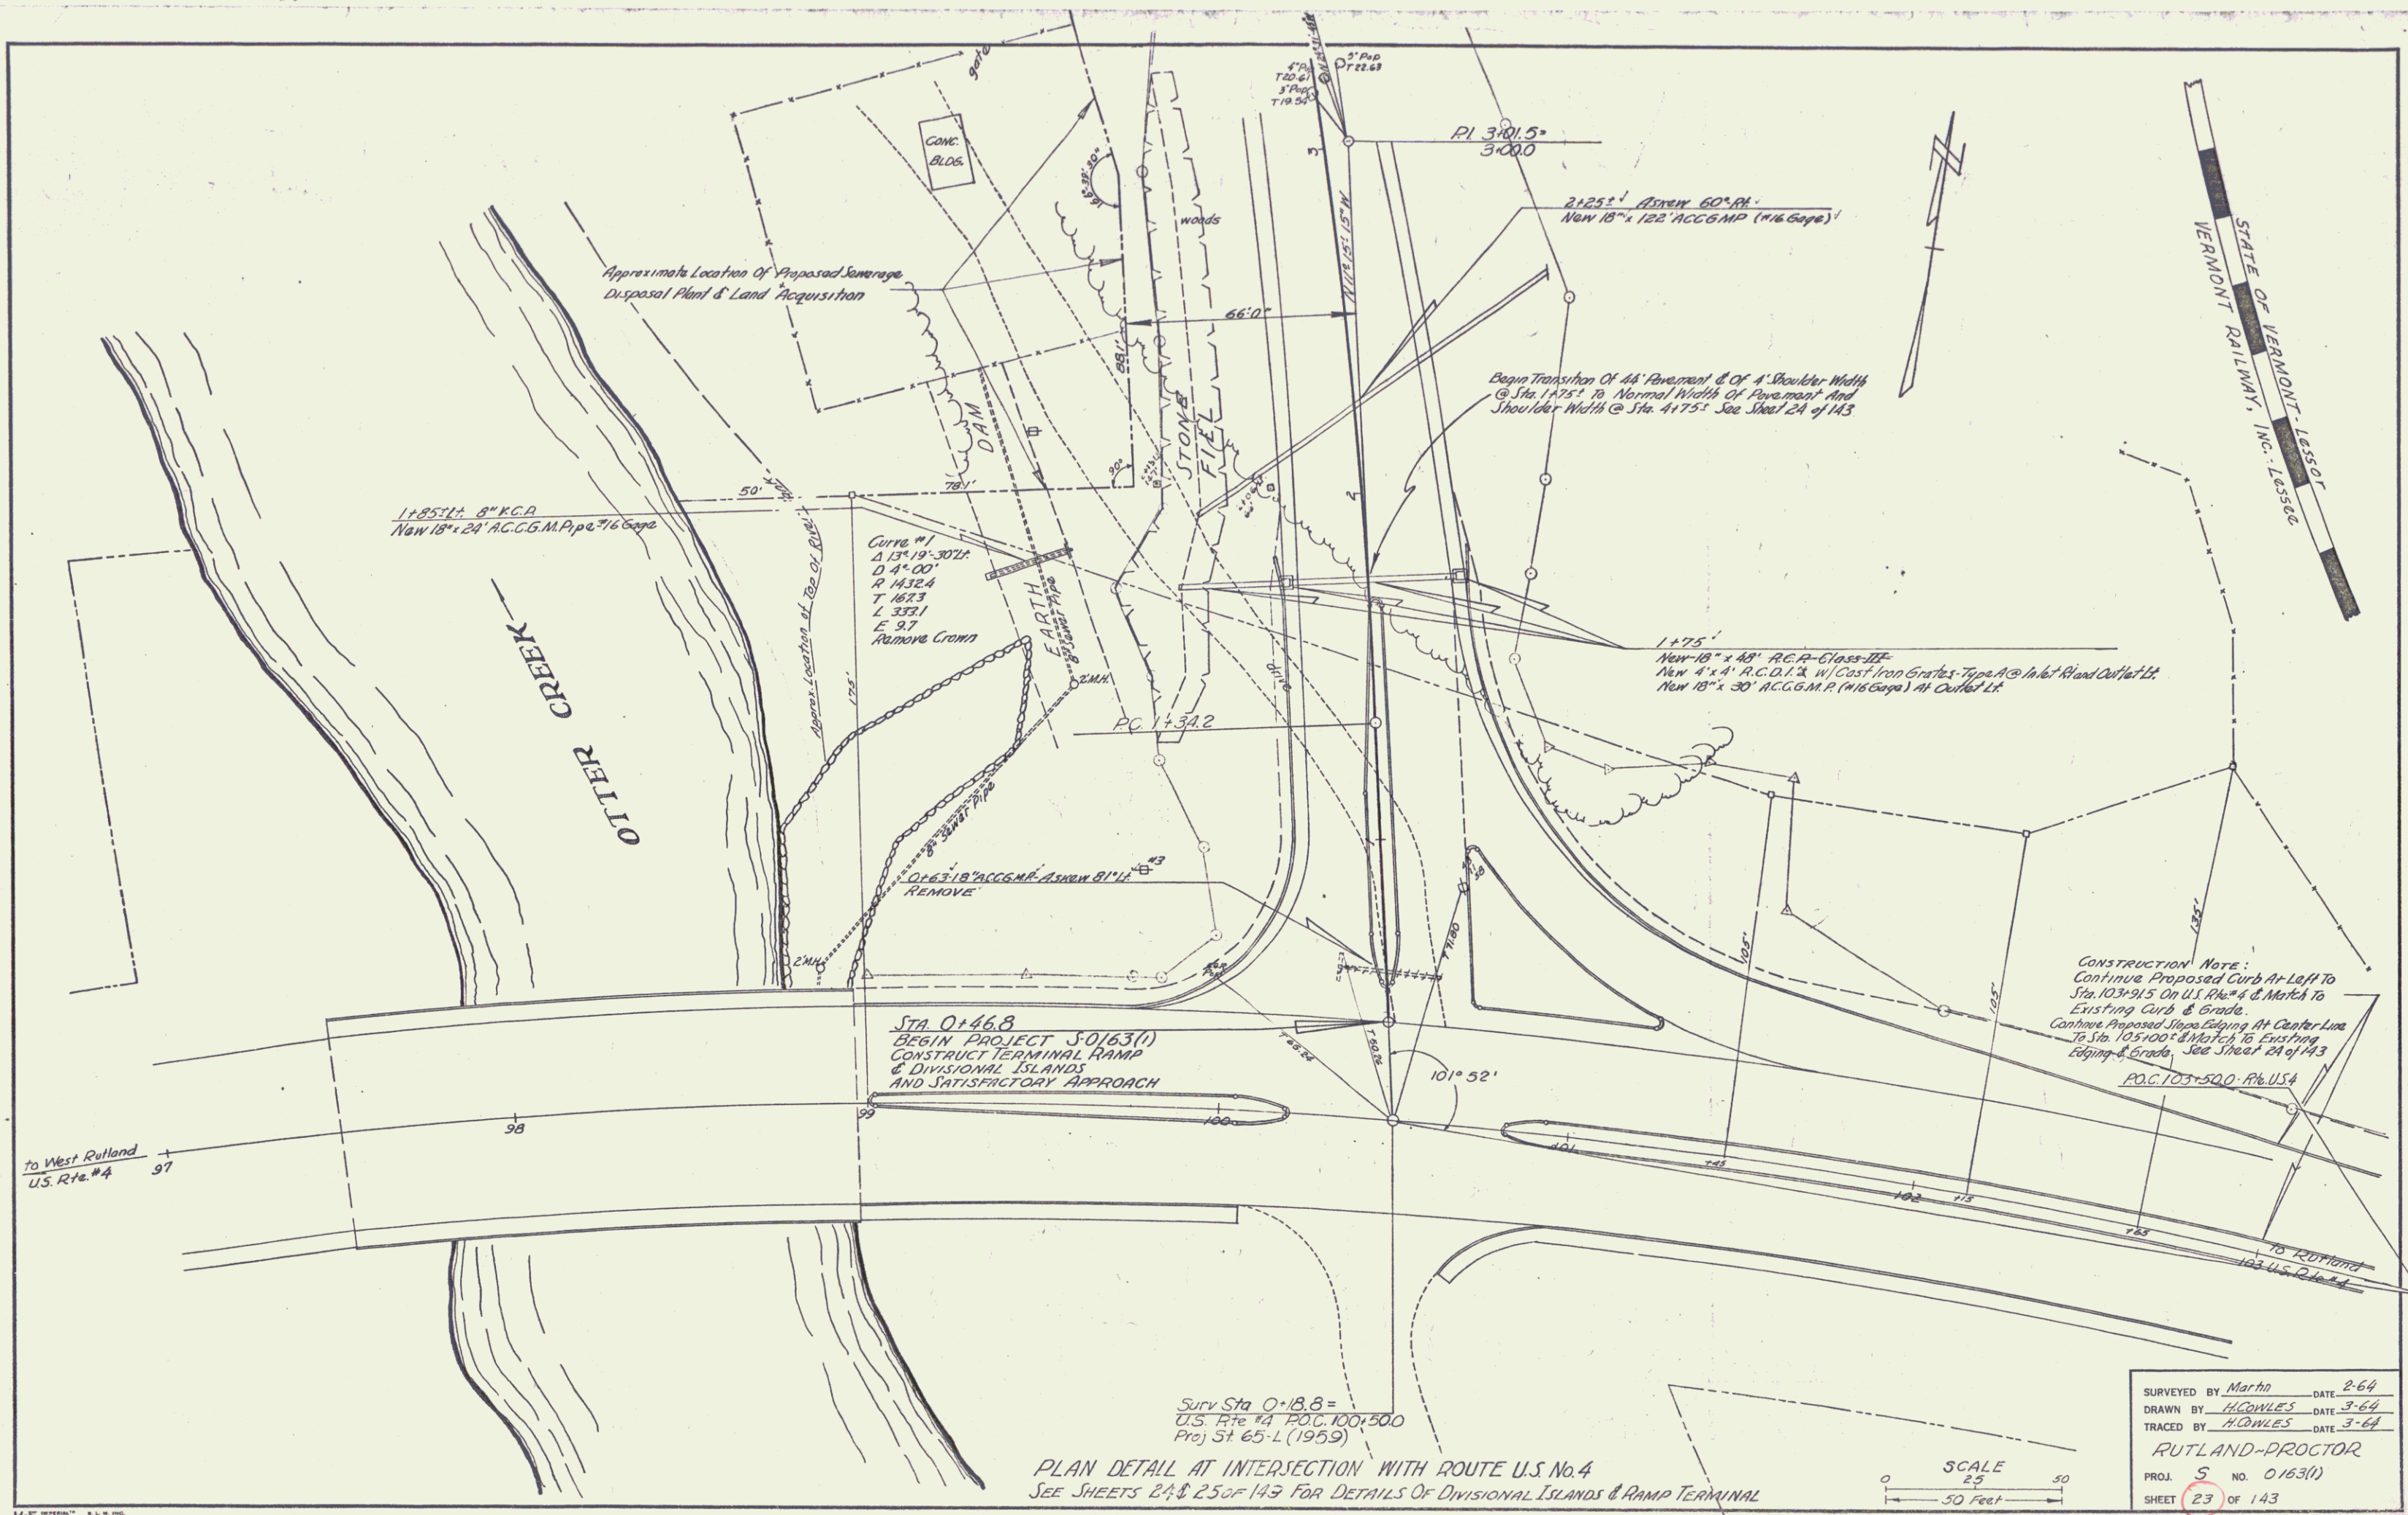


USDA #4 DATA
D1 08157600
D2 08102000
D3 08100000
D4 08098000
D830 06446000
D831 06

US Rte # 4 DATA
PI 99+2769
99+0235
Δ 34'00" PL
D 3°30' V
R 1637.02
T 834.10
L 1542.86
E 200.76

M.L. POT 0+100.0
US Rte # 4 POC 103+50.0
Project S-0163(1)

US Rte # 4 POC 103+50.0

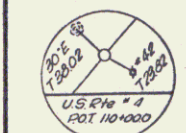

Begin Relinquishment

US Rte # 4

POT 104000

US Rte # 4

POT 104000

Control of section of old
Vt. Rte. 3, beginning at U.S. Rte. 4 Sta.
100+50.0 extending northerly
on U.S. Rte. 3 for 0.77 mile to a point
90 ft. north of M.L. Sta. 31+40.0, is hereby
relinquished to the town of Rutland, Vt. that
portion of its connection between the former
State highway and the present beginning 50 ft.
starting north of M.L. Sta. 31+40.0 and continuing
257 ft. to a point in corner of former State
highway designated as "Cur. Sta. POC 31+37.0",
as shown on plan sheets 27, 28, 29, and
as shown on the town map on M.L. 10, 1923, in
Book 18, page 463 of Land Records

MARY C. NELSON

BM #1
91R twin 12" Elm
US Elev 931255

REFERENCE NOTE:
For Details of Construction
See Sheets No. 23, 24, 25, & 26
of 143 Sheets

TOWN OF RUTLAND

BM #2
91R 24" Elm
US Elev 945690

For Reference Only

EXTENDED PLAN DETAIL
OF PRESENT HIGHWAY RT.

SCALE
0 50 100
100 Feet

SURVEYED BY Martin DATE 2-64
DRAWN BY Layman DATE 2-64
TRACED BY Layman DATE 2-64
RUTLAND-PROCTOR
PROJ. S NO. 0163(1)
SHEET 27 OF 143



VERMONT DEPARTMENT OF HIGHWAYS
 RIGHT - OF - WAY PLANS
 PROJECT: RUTLAND PROCTOR
 NO: 90163(1)
 SHEET: 17 OF 45


Match A
Line

Match A
Line

STONE FILL FOR EROSION PROTECTION (USIN TYPE)
15' HIGH - ROADSIDE
UNLIMITED - CHANNEL PROTECTION
15' HIGH - 20' WIDE
THREE CORD BOUNDARY WITH STEEL POSTS
21' HIGH - 21' WIDE
24' HIGH - 24' WIDE





VERMONT DEPARTMENT OF HIGHWAYS
RIGHT-OF-WAY PLANS
PROJECT: RUTLAND ROAD
NO. 50163(1)
SHEET 18 OF 45

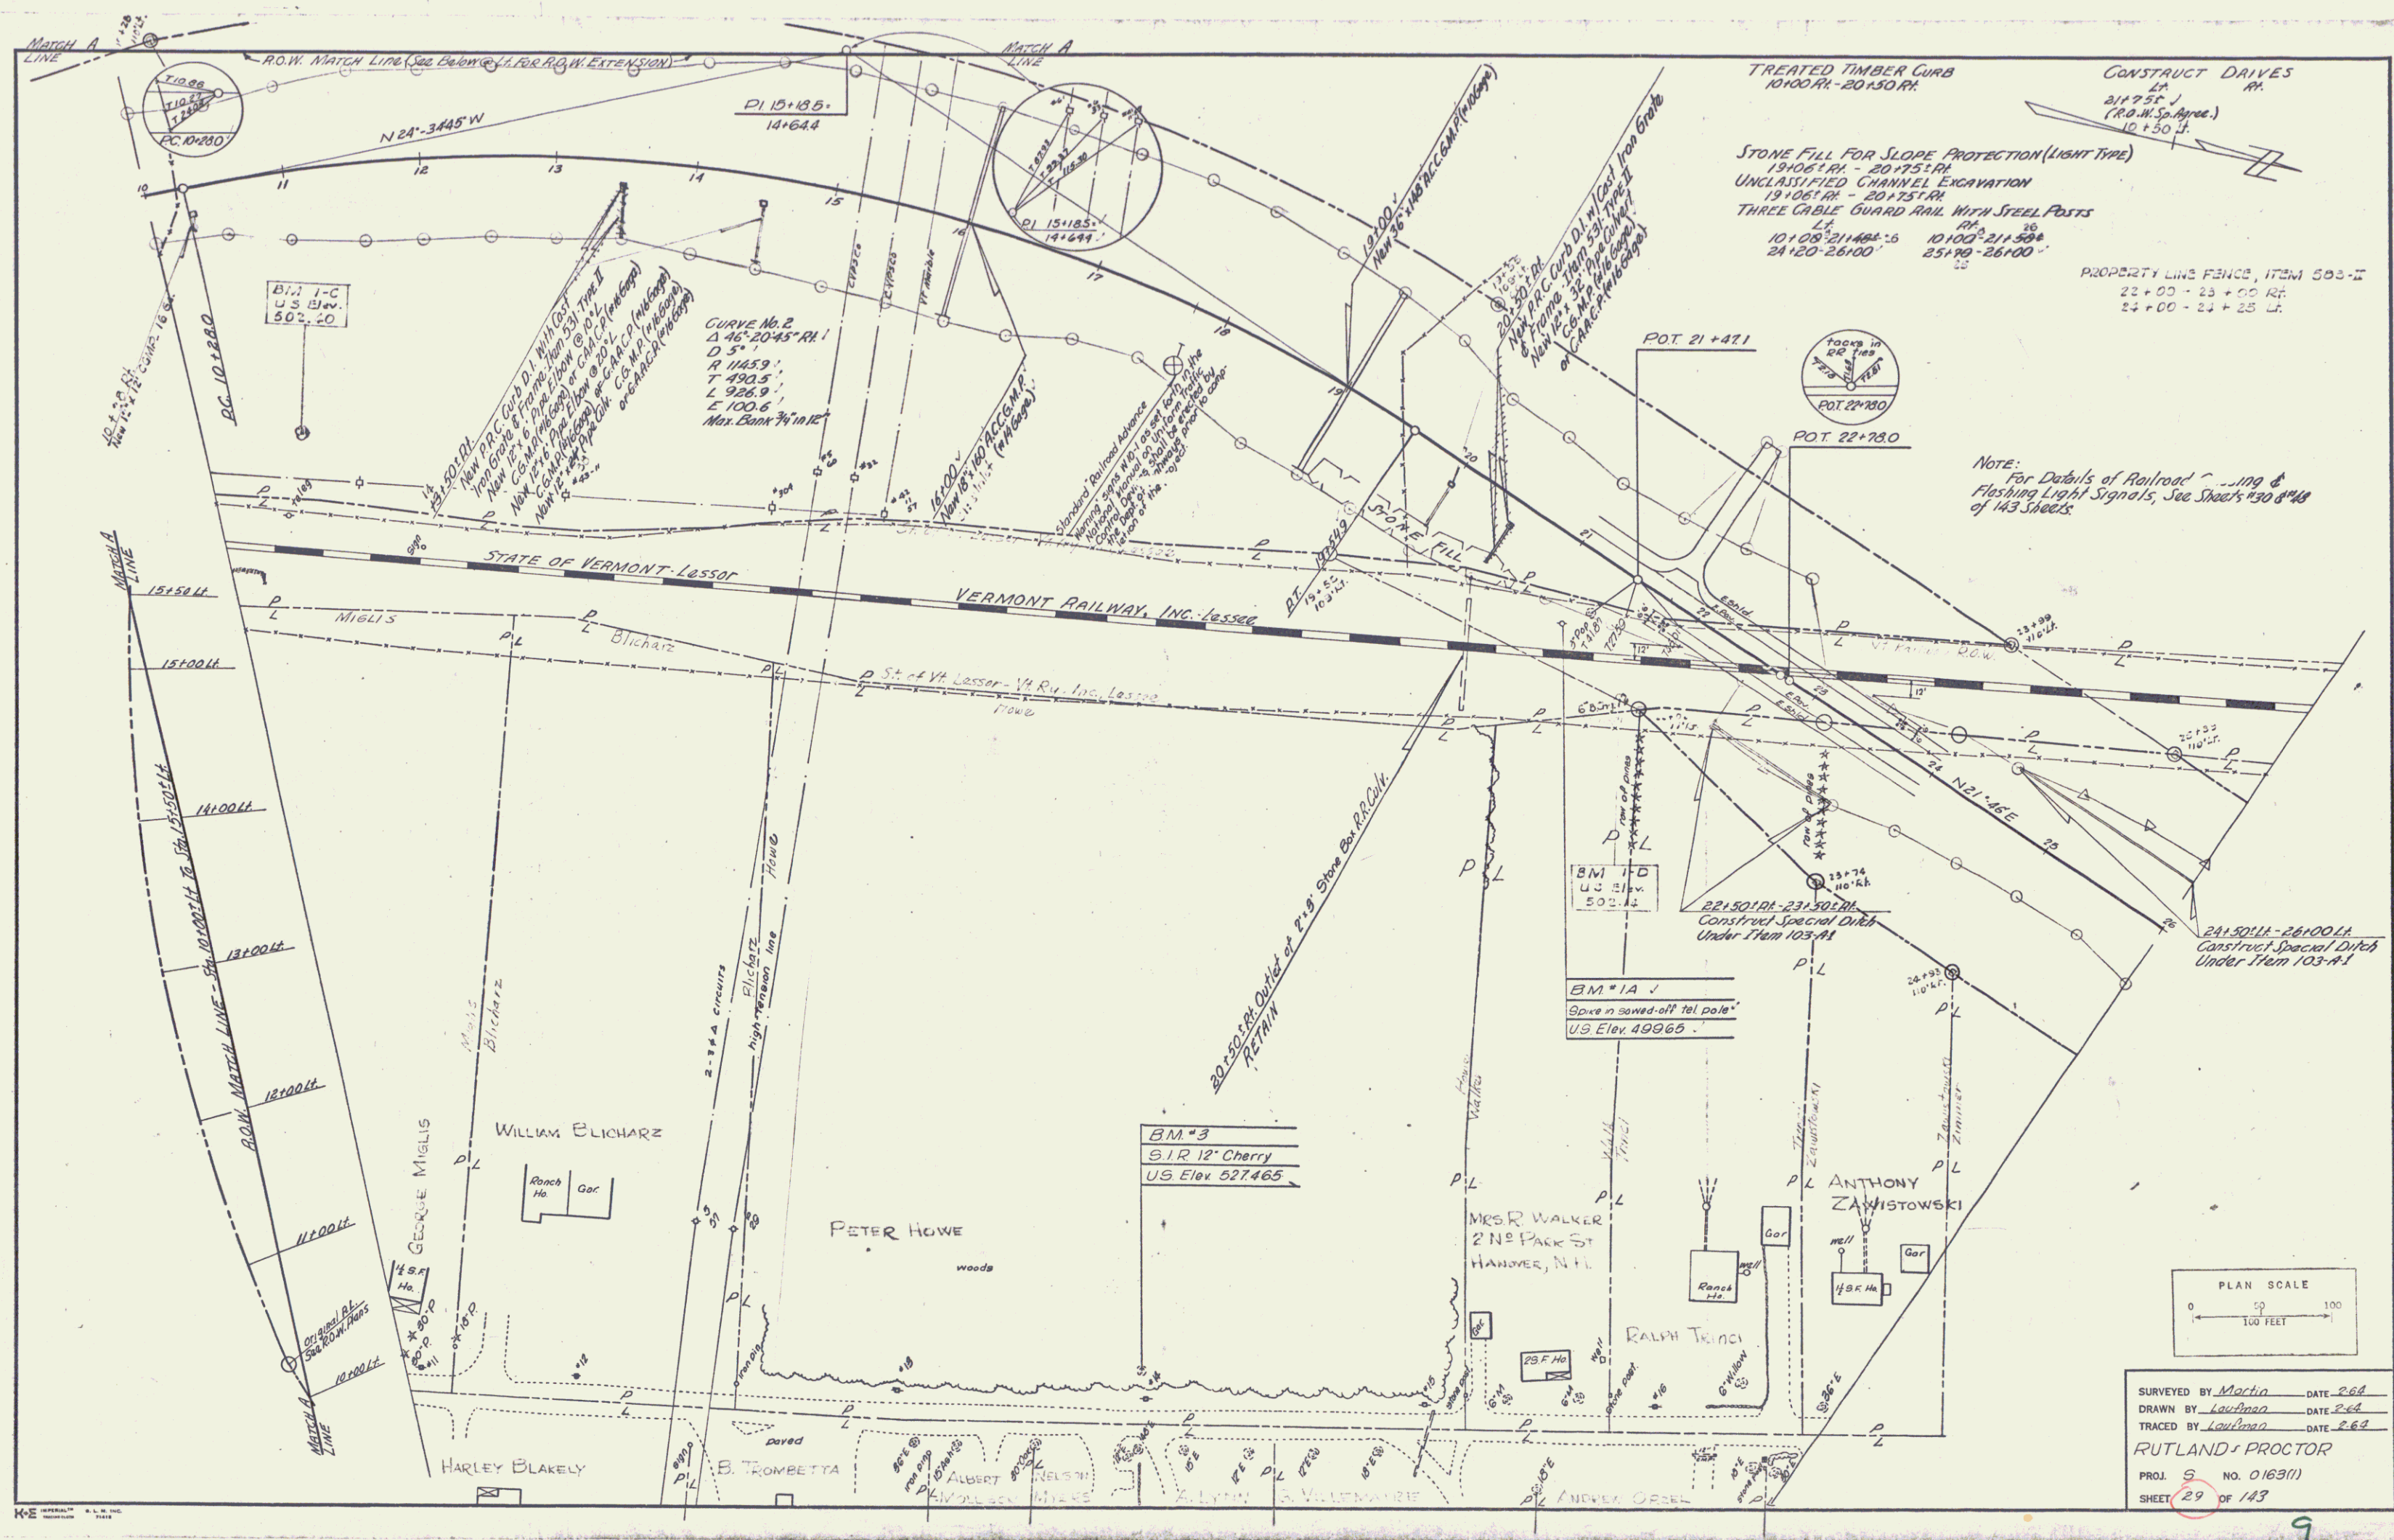



10

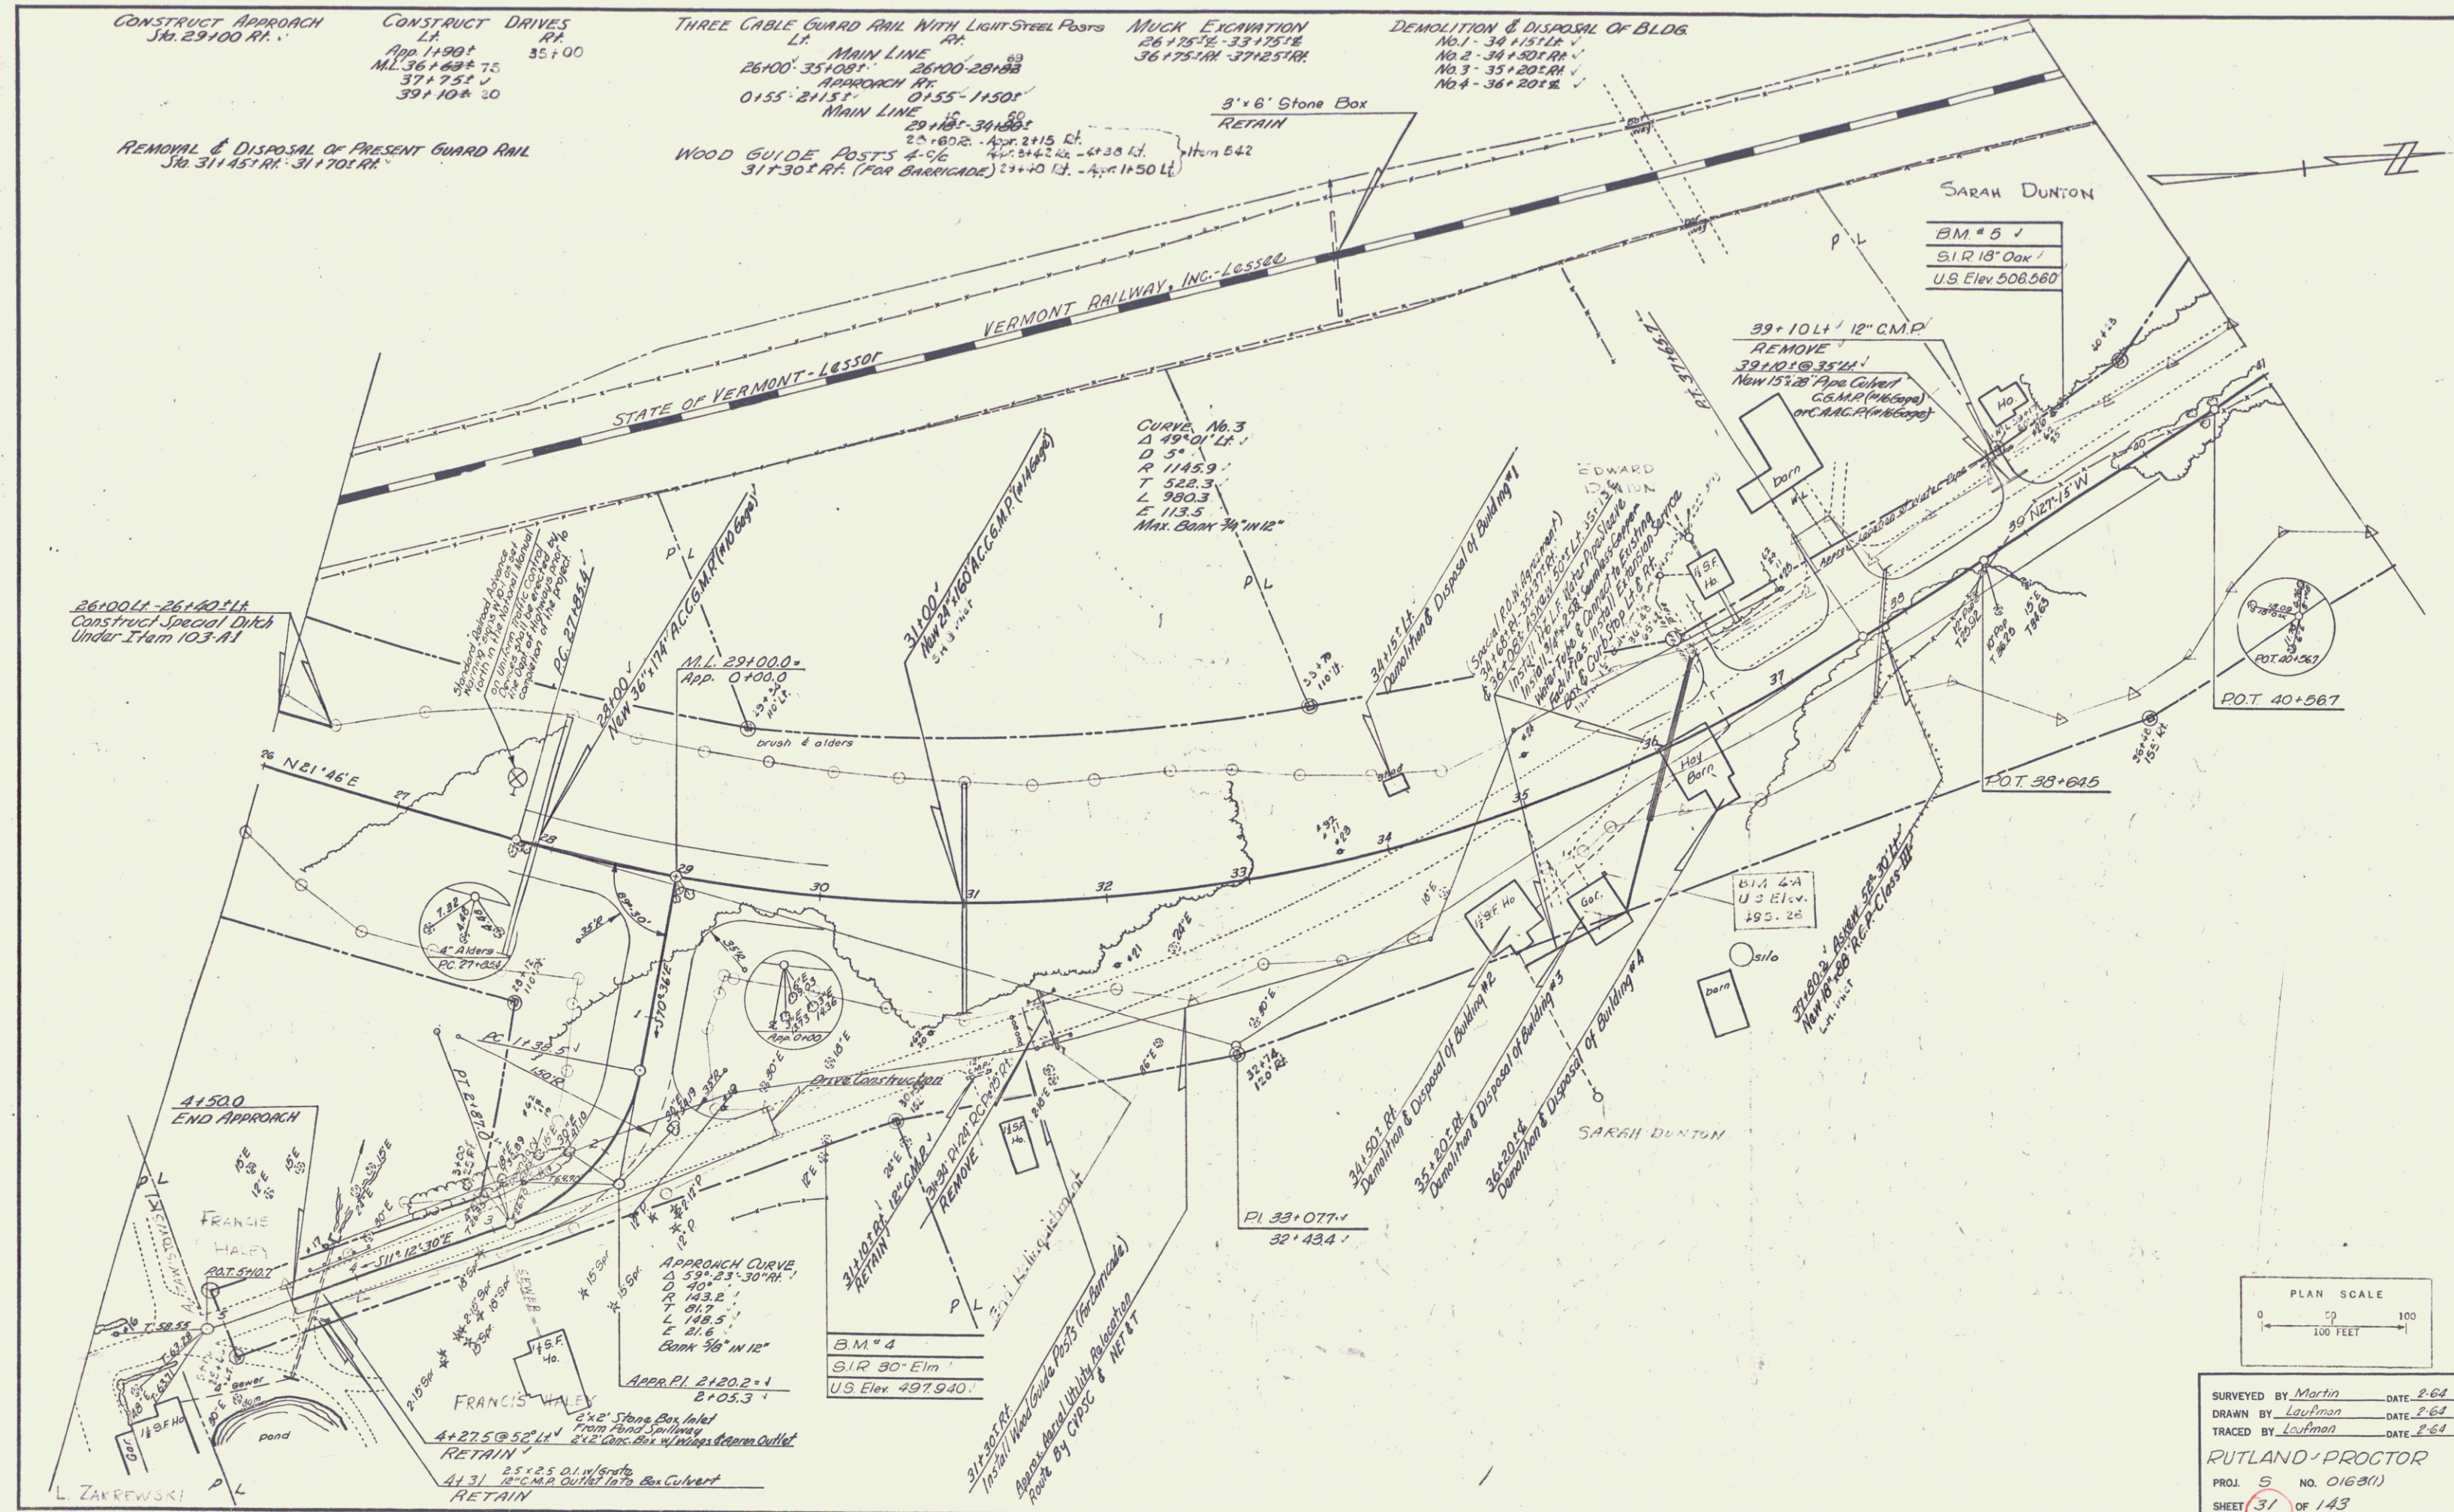


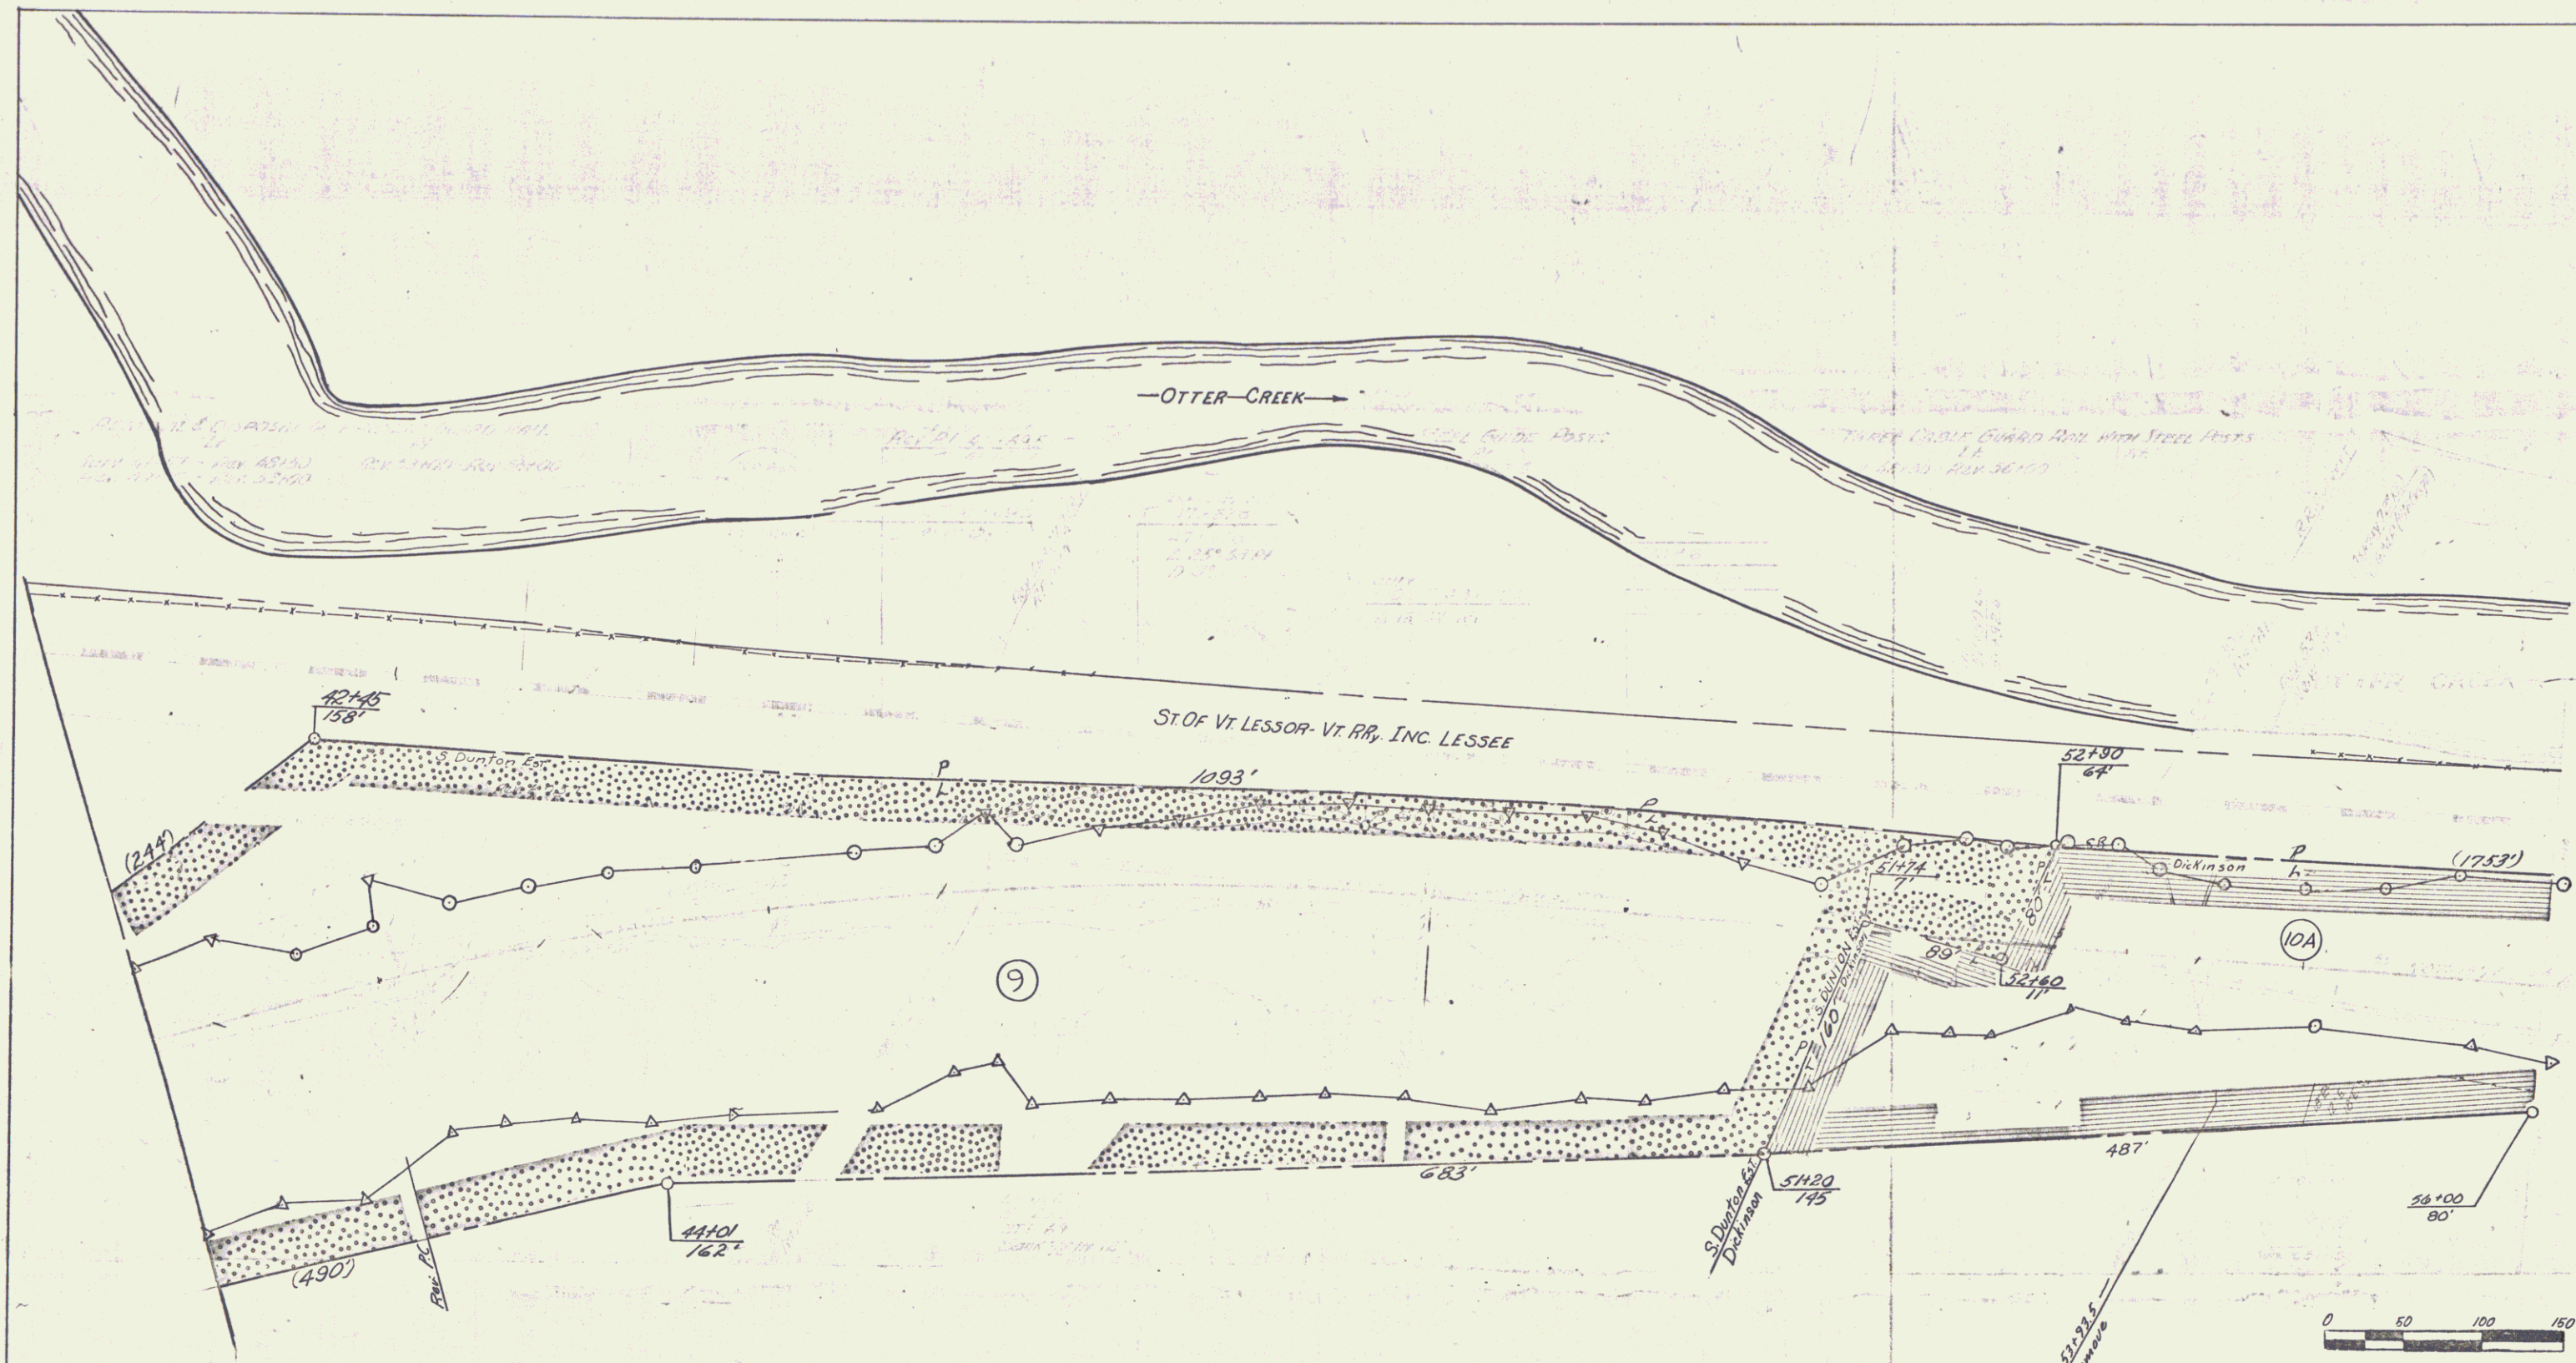


VERMONT DEPARTMENT OF HIGHWAYS
RIGHT-OF-WAY PLANS
PROJECT: RUTLAND-PROCTOR
No 50163(1)
SHEET 20 OF 45

PLAN
 DATE: 10/1/54
 DRAWN BY: M. J. Sullivan
 CHECKED BY: J. E. Sullivan
 NOTE: SEE SHEET 143 FOR REVISIONS


PROFILE
 DATE: 10/1/54
 DRAWN BY: M. J. Sullivan
 CHECKED BY: J. E. Sullivan
 NOTE: SEE SHEET 143 FOR REVISIONS

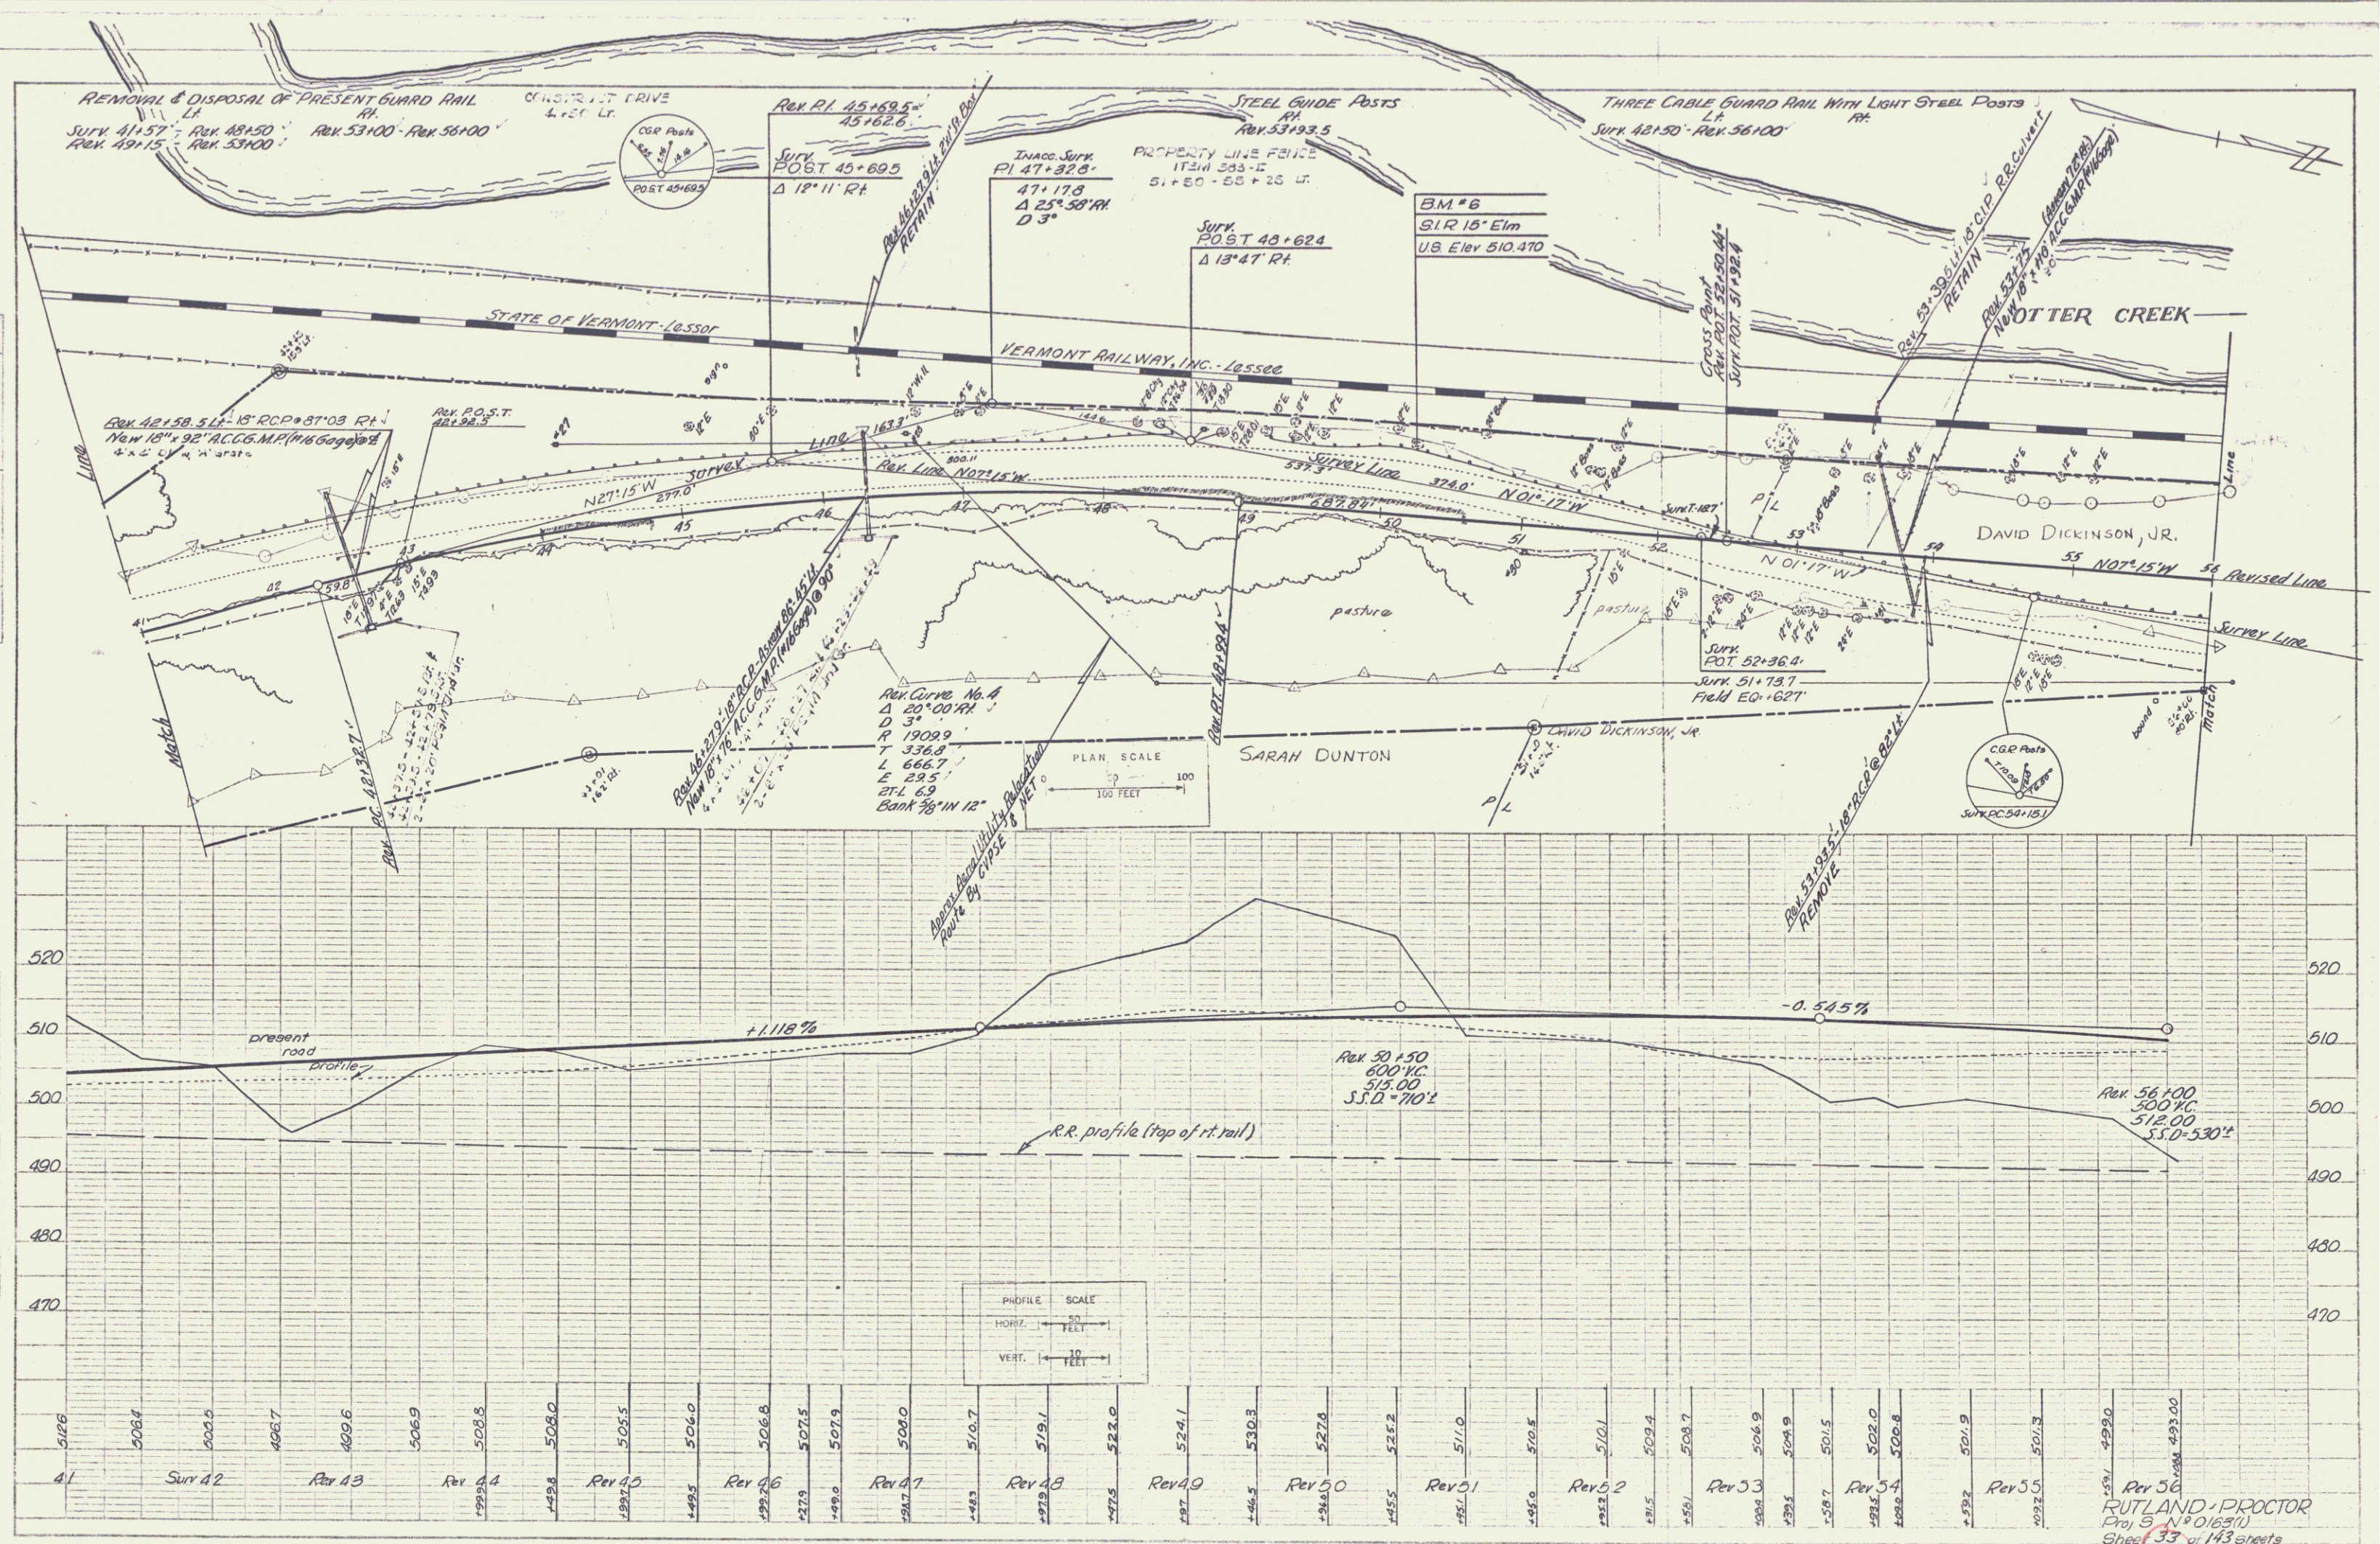



RUTLAND PROCTOR
 Proj. 5, No. 0163(1)
 Sheet 33 of 143 sheets

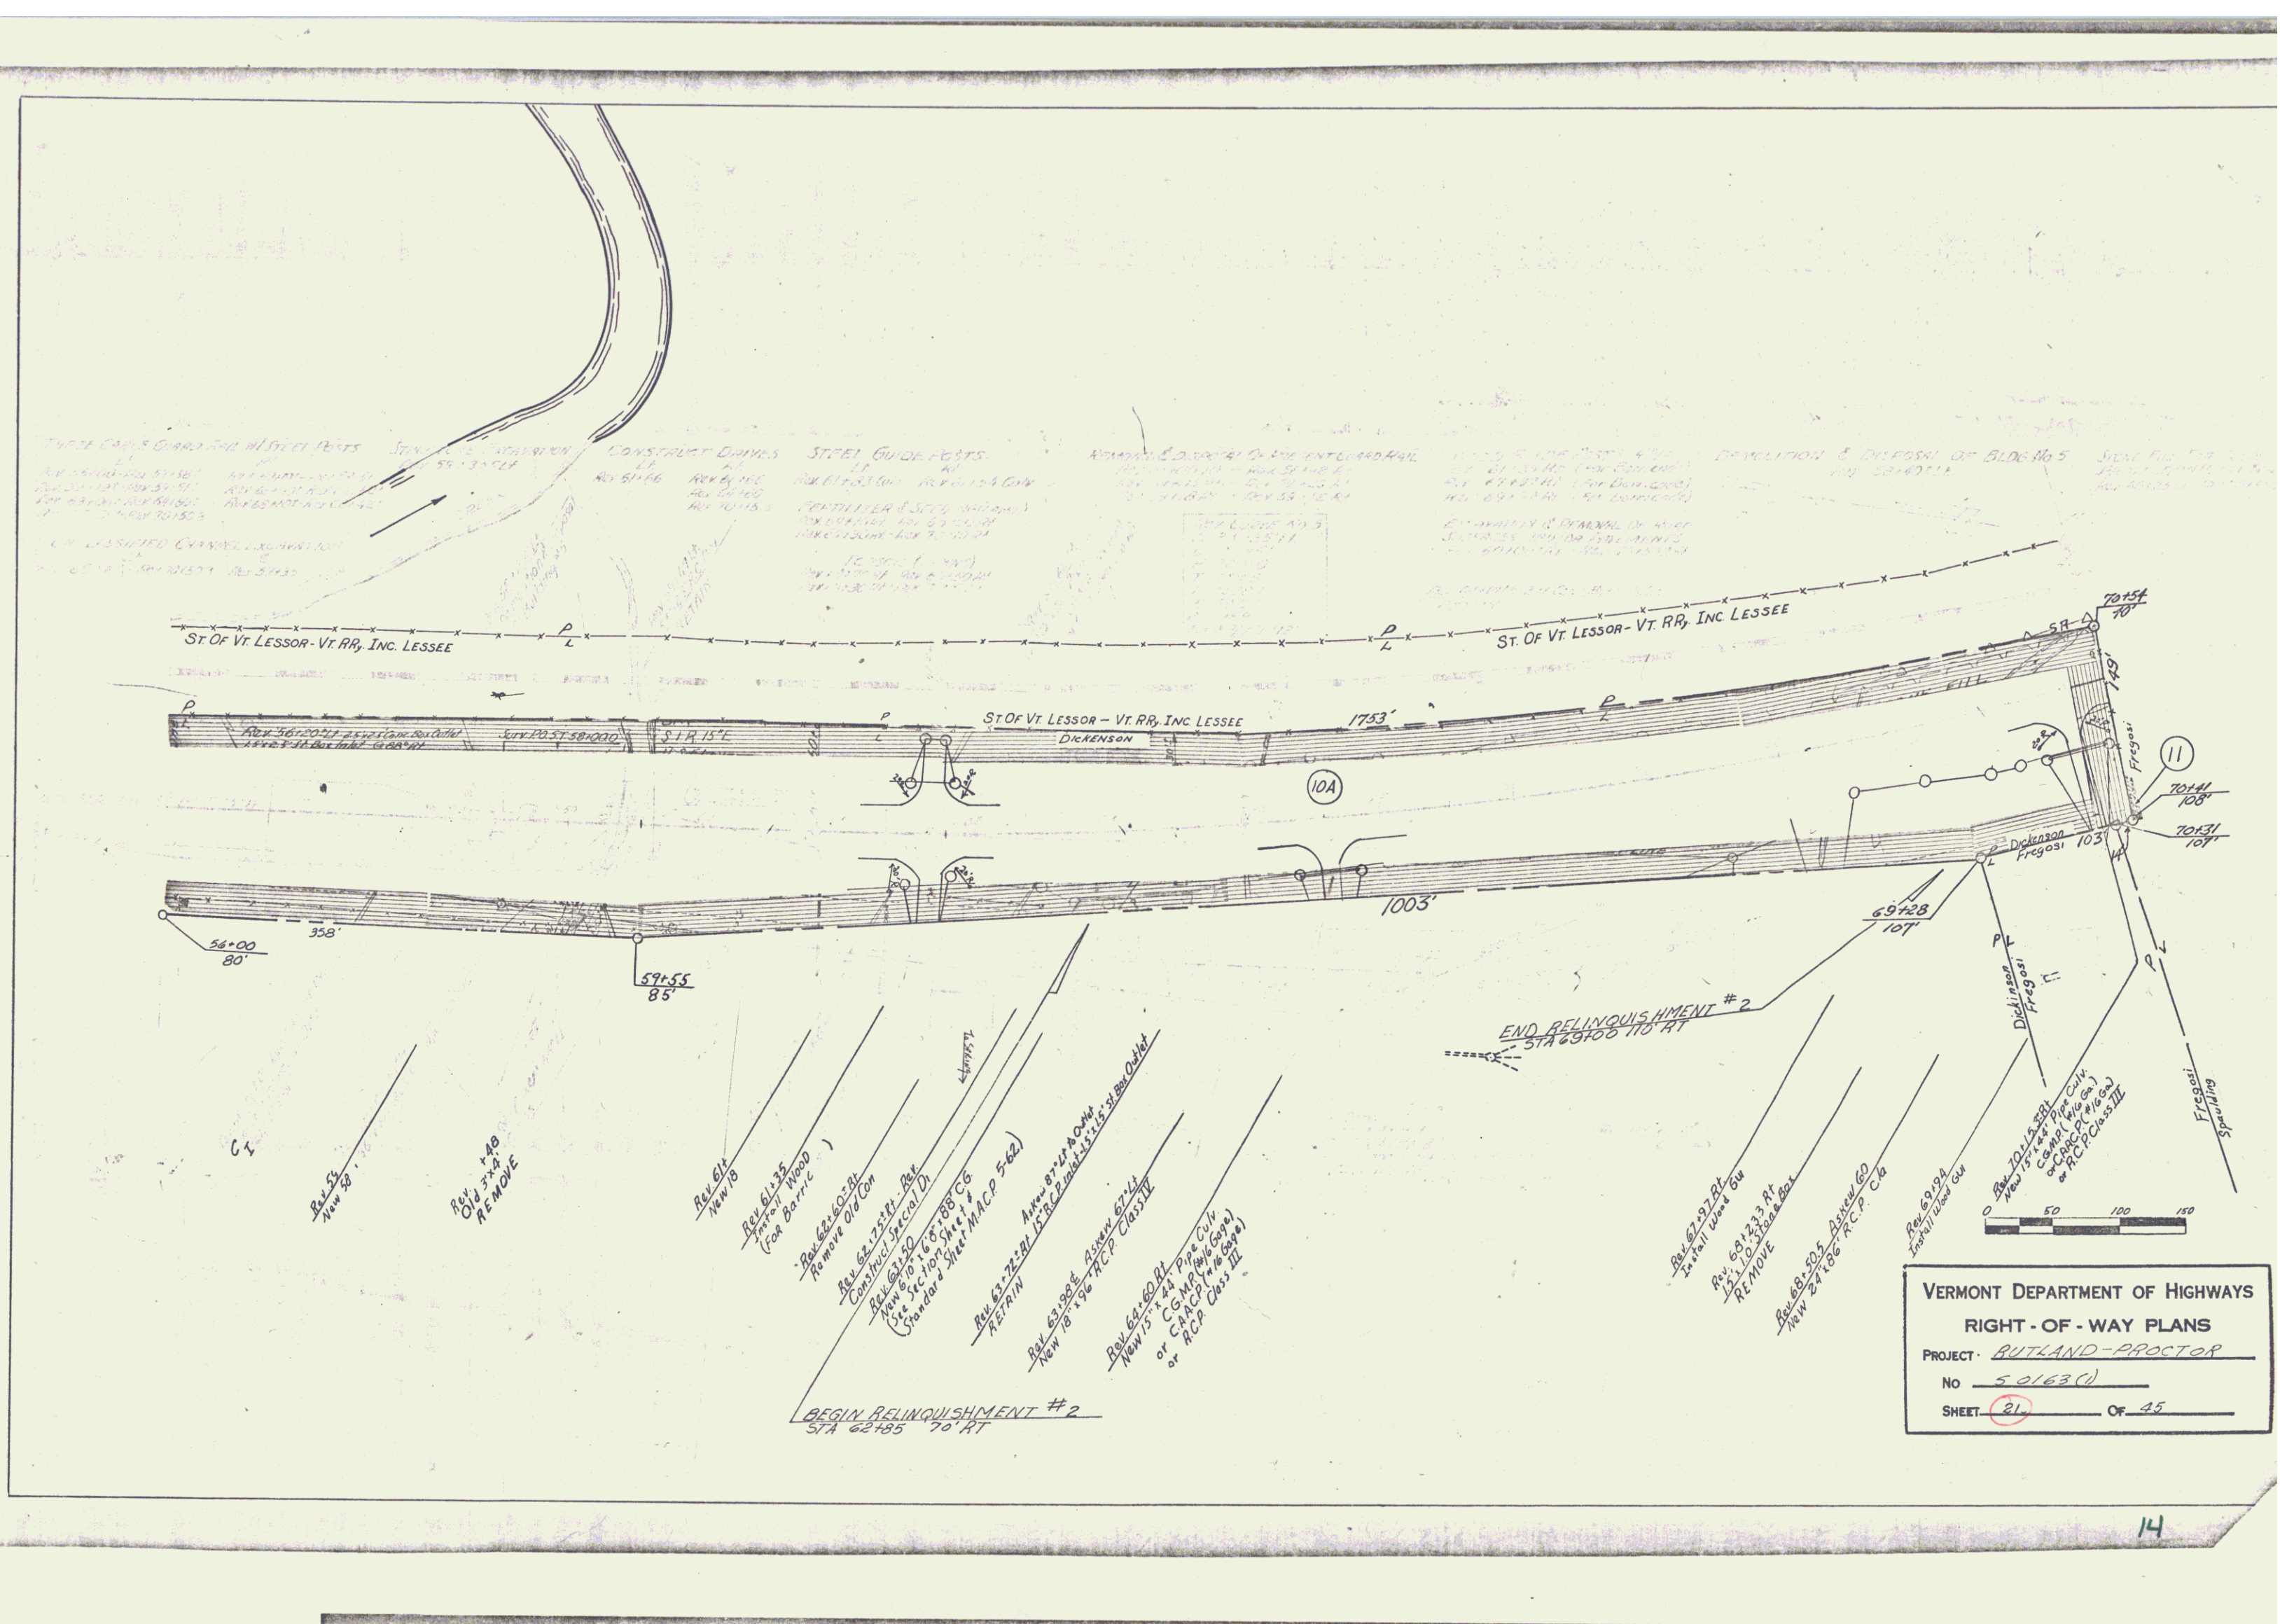


VERMONT DEPARTMENT OF HIGHWAYS
RIGHT-OF-WAY PLANS
PROJECT: RUTLAND-PROCTOR
NO: 50163 (1)
SHEET: 21 OF 45

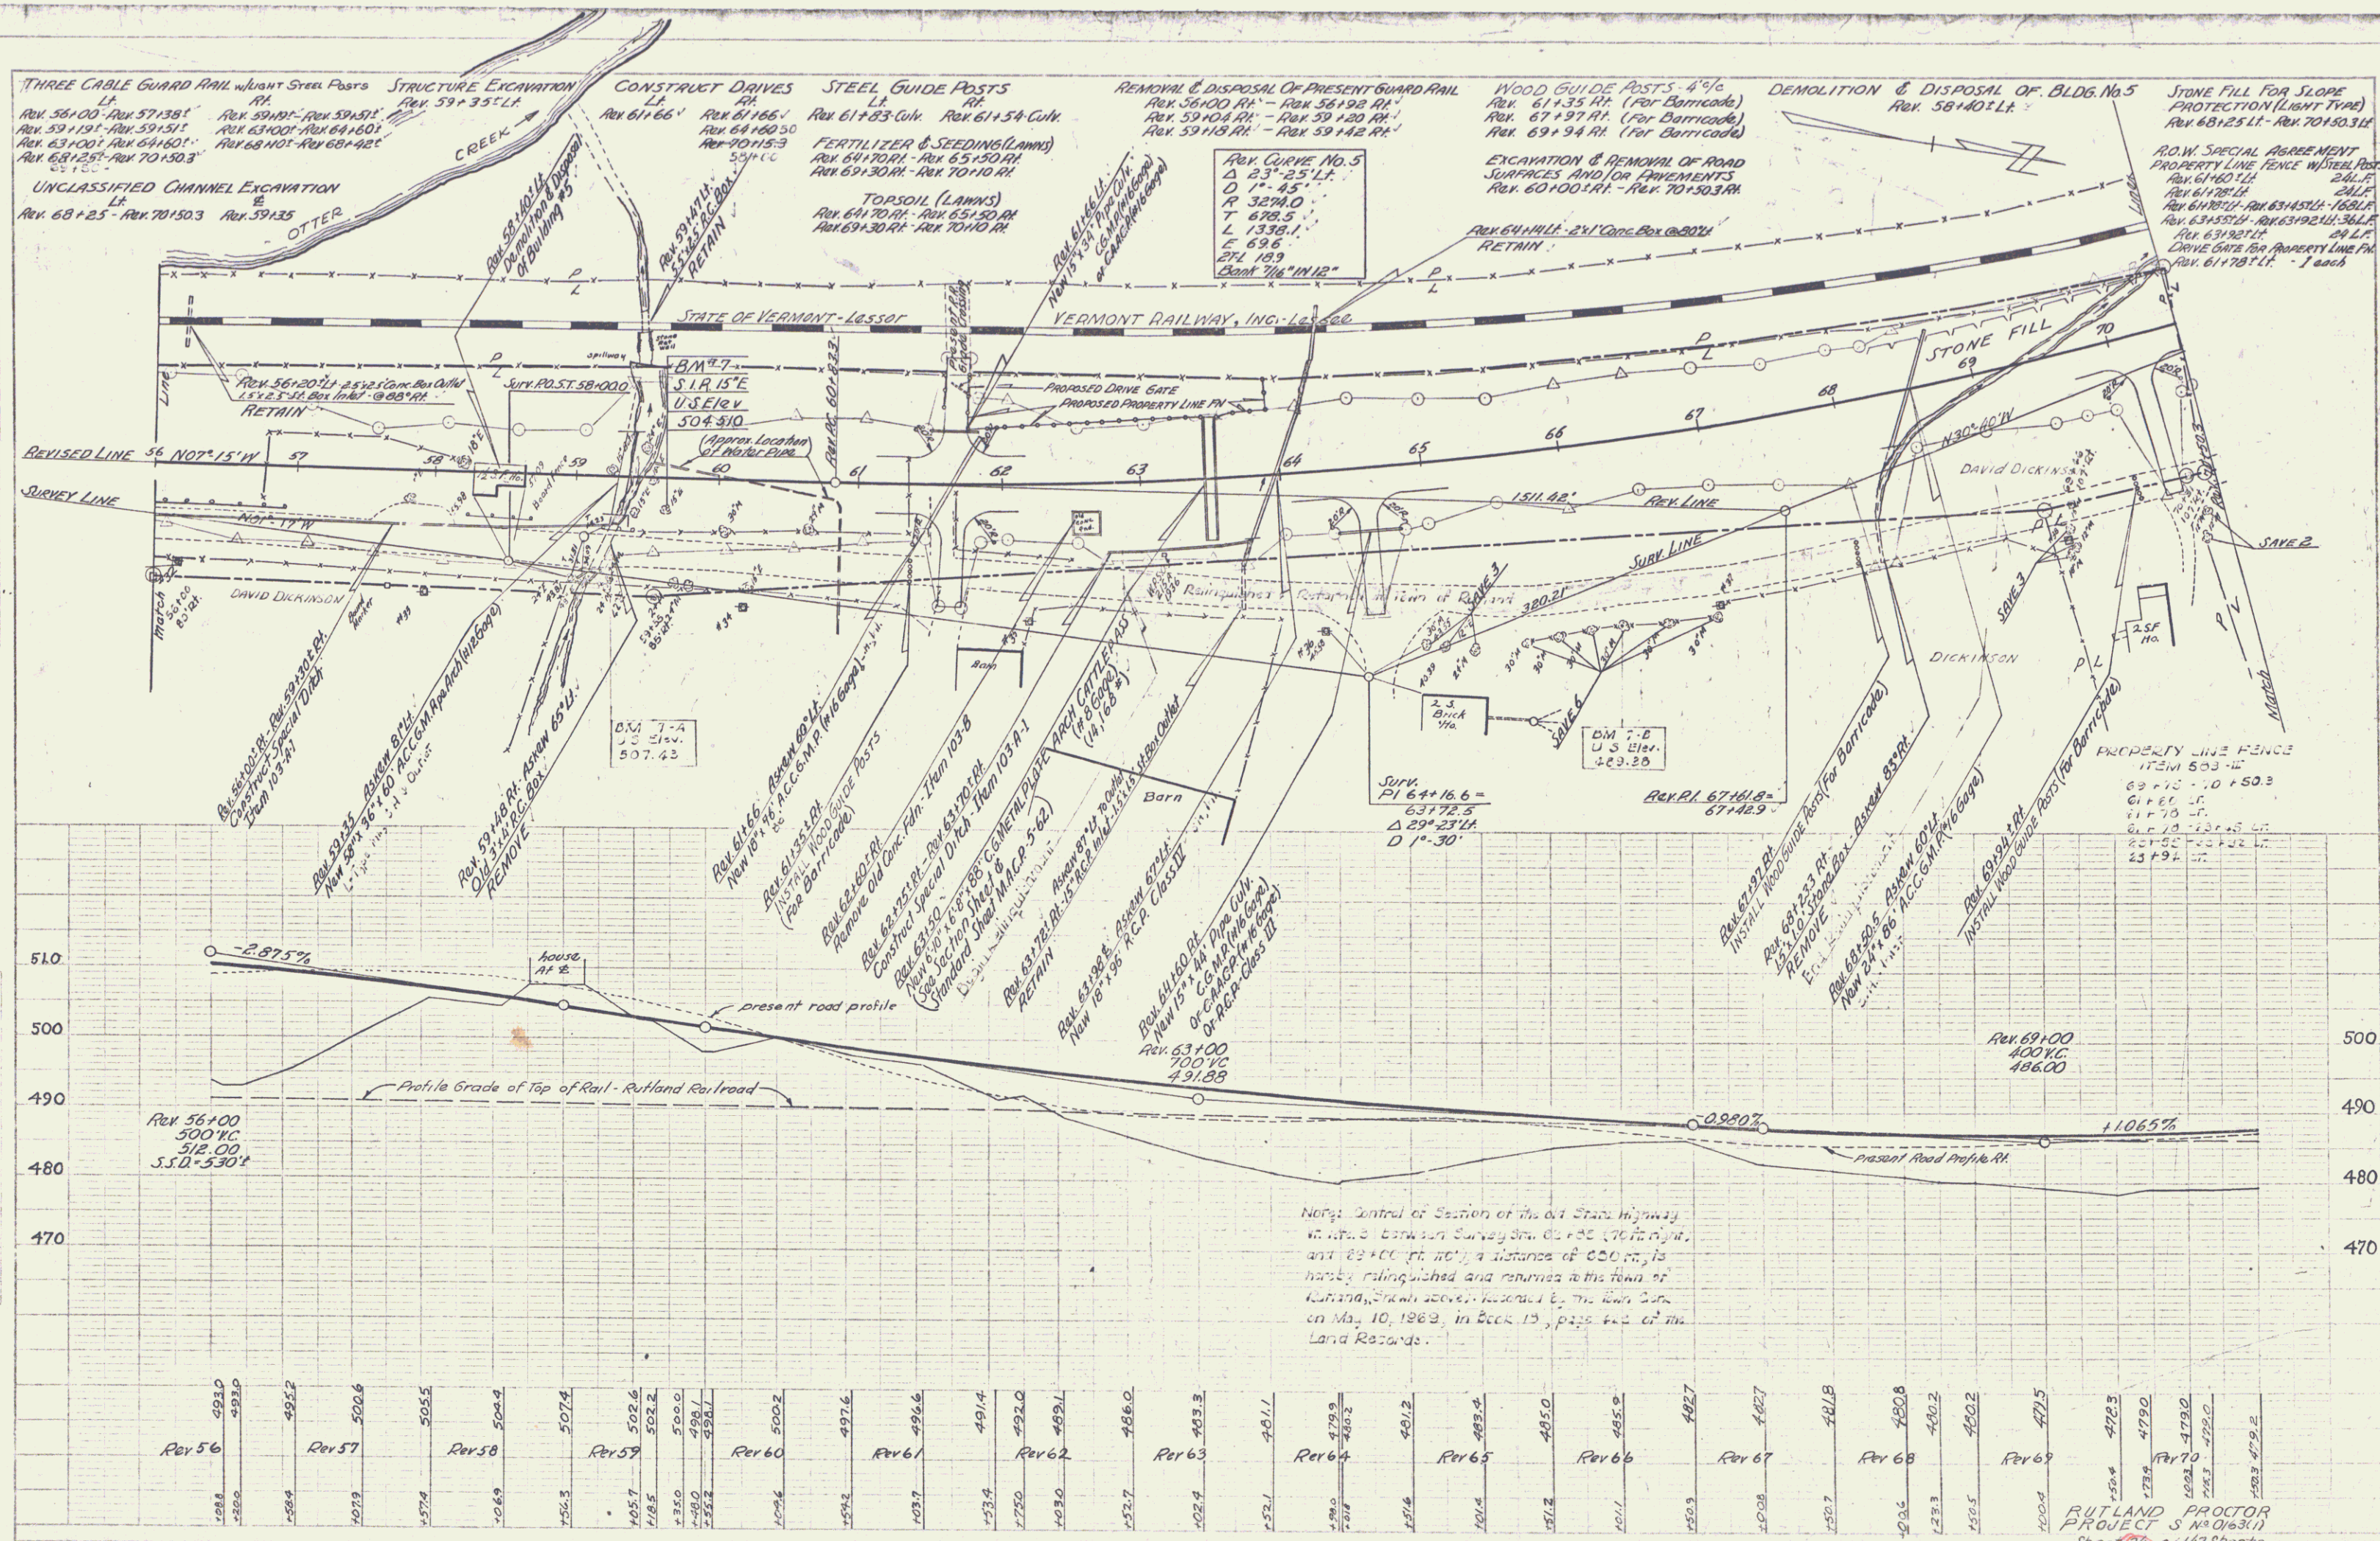

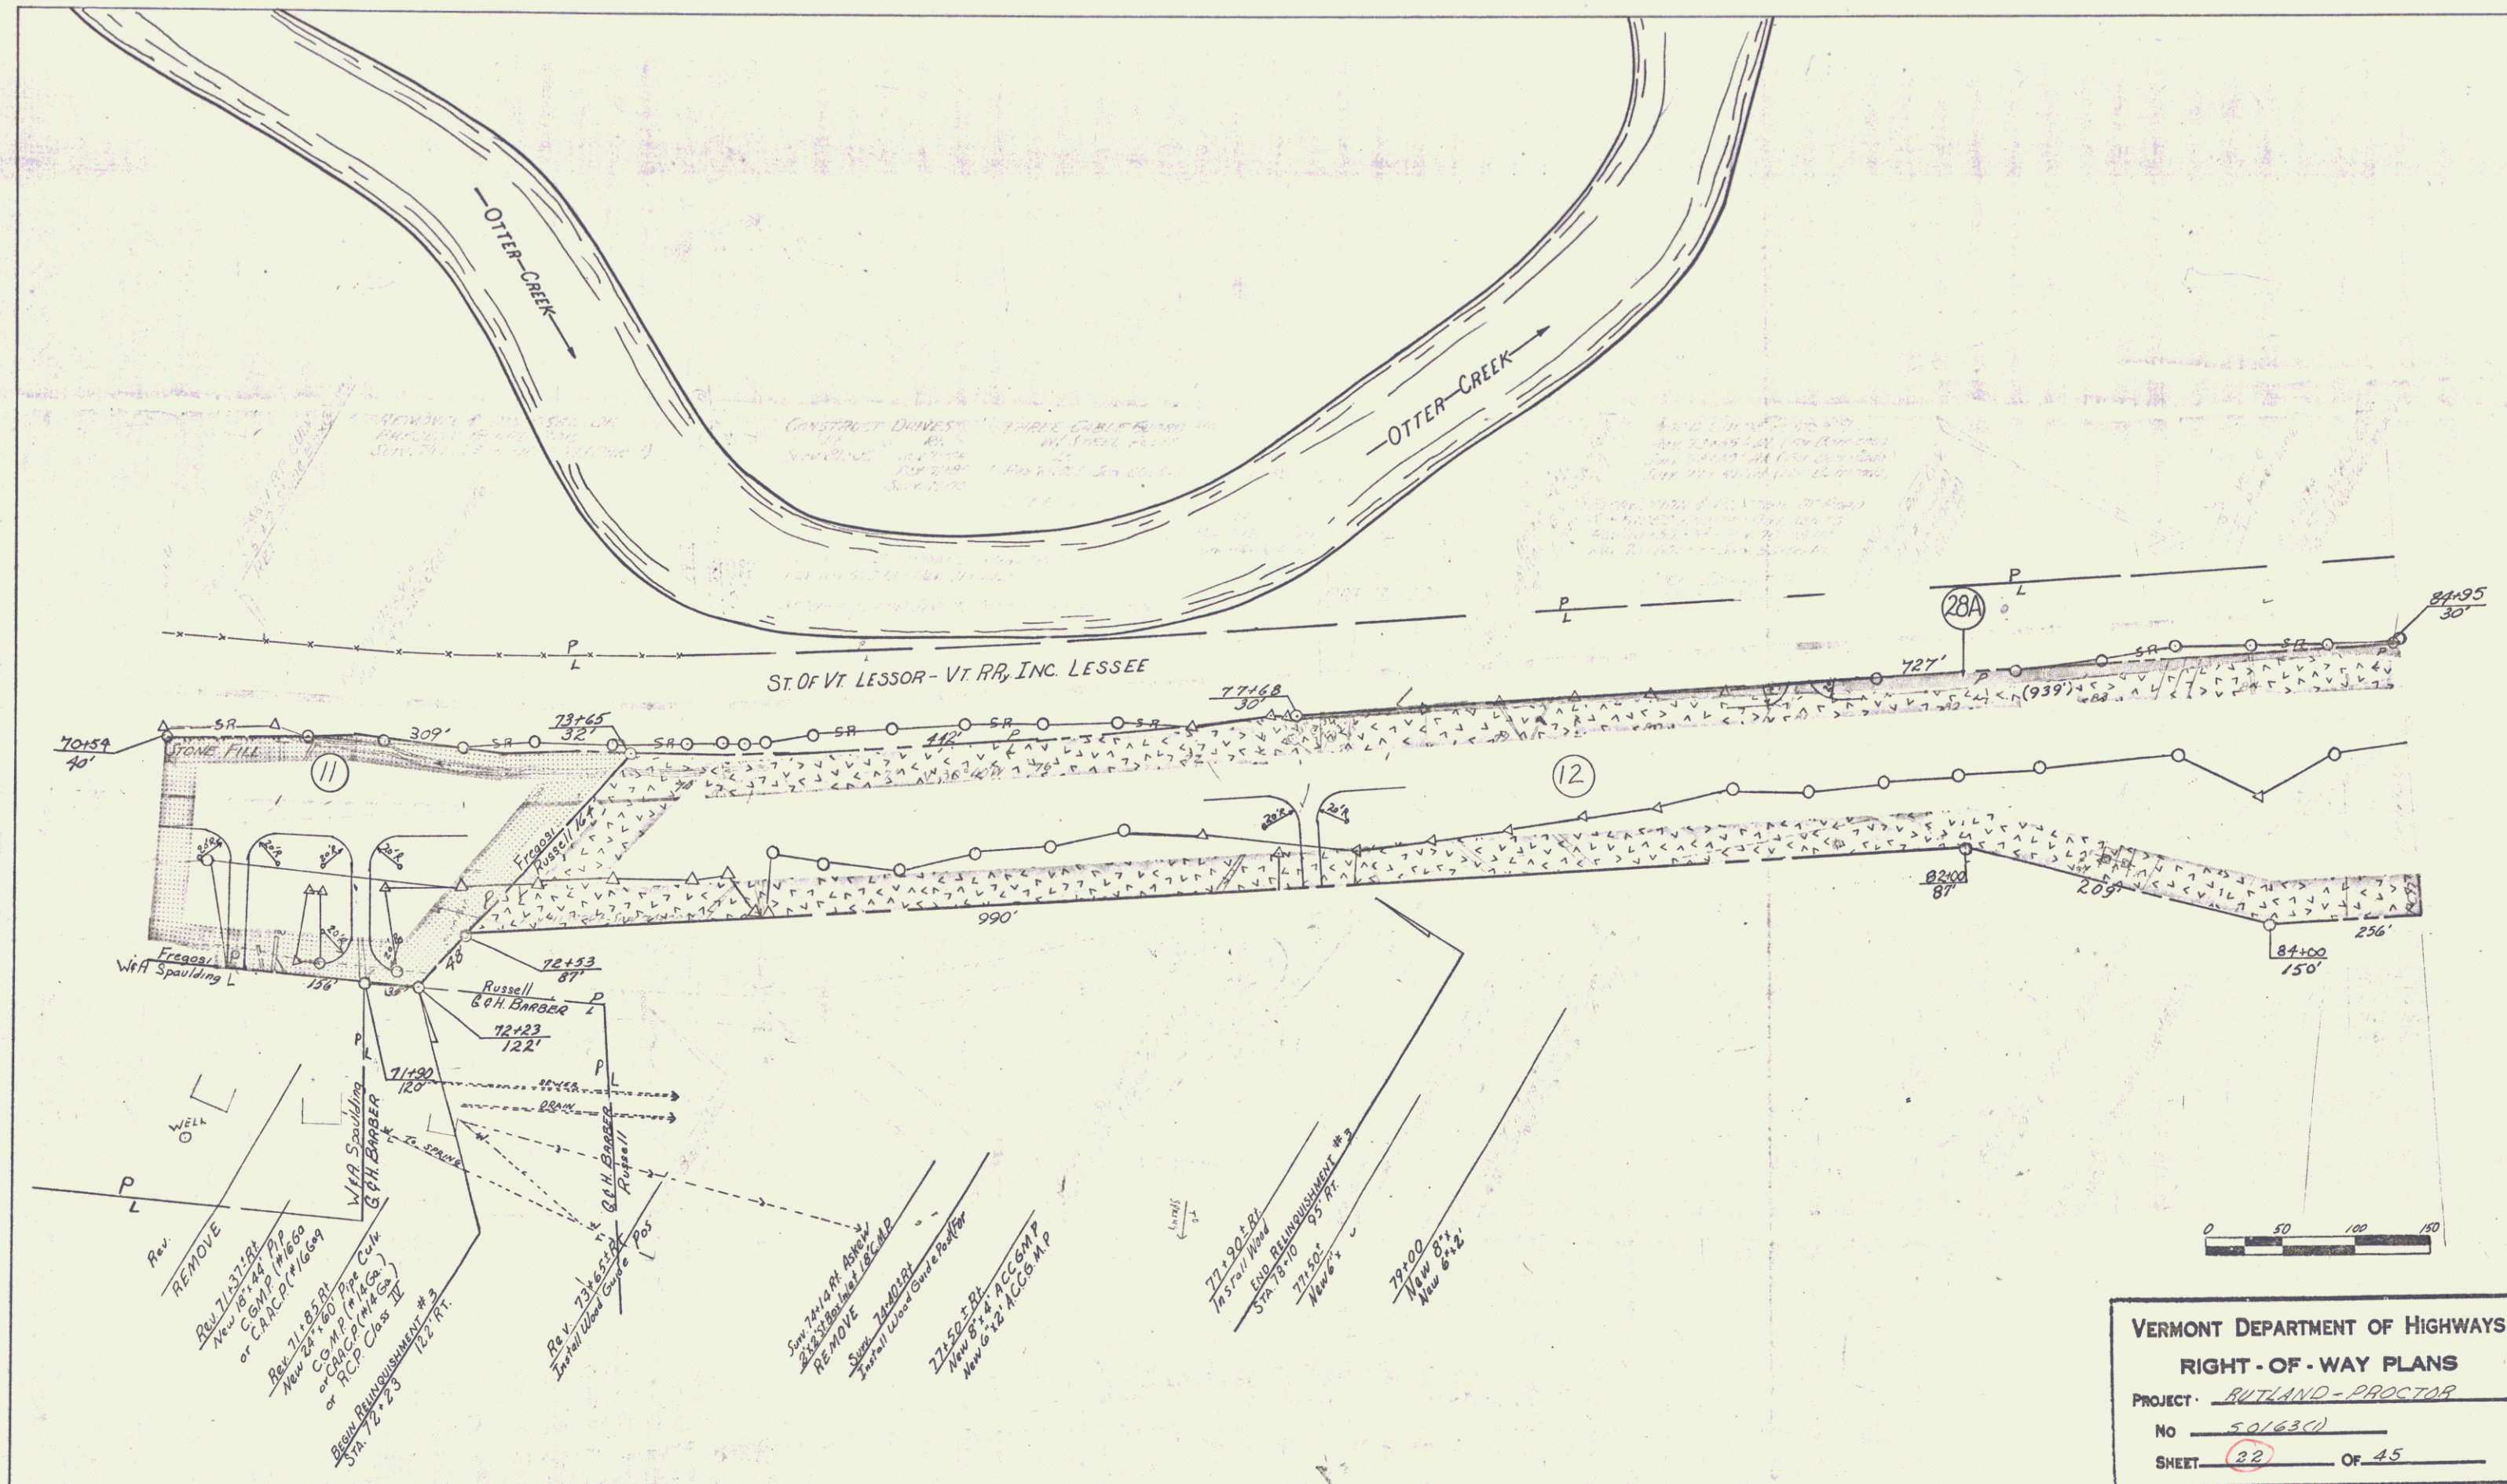

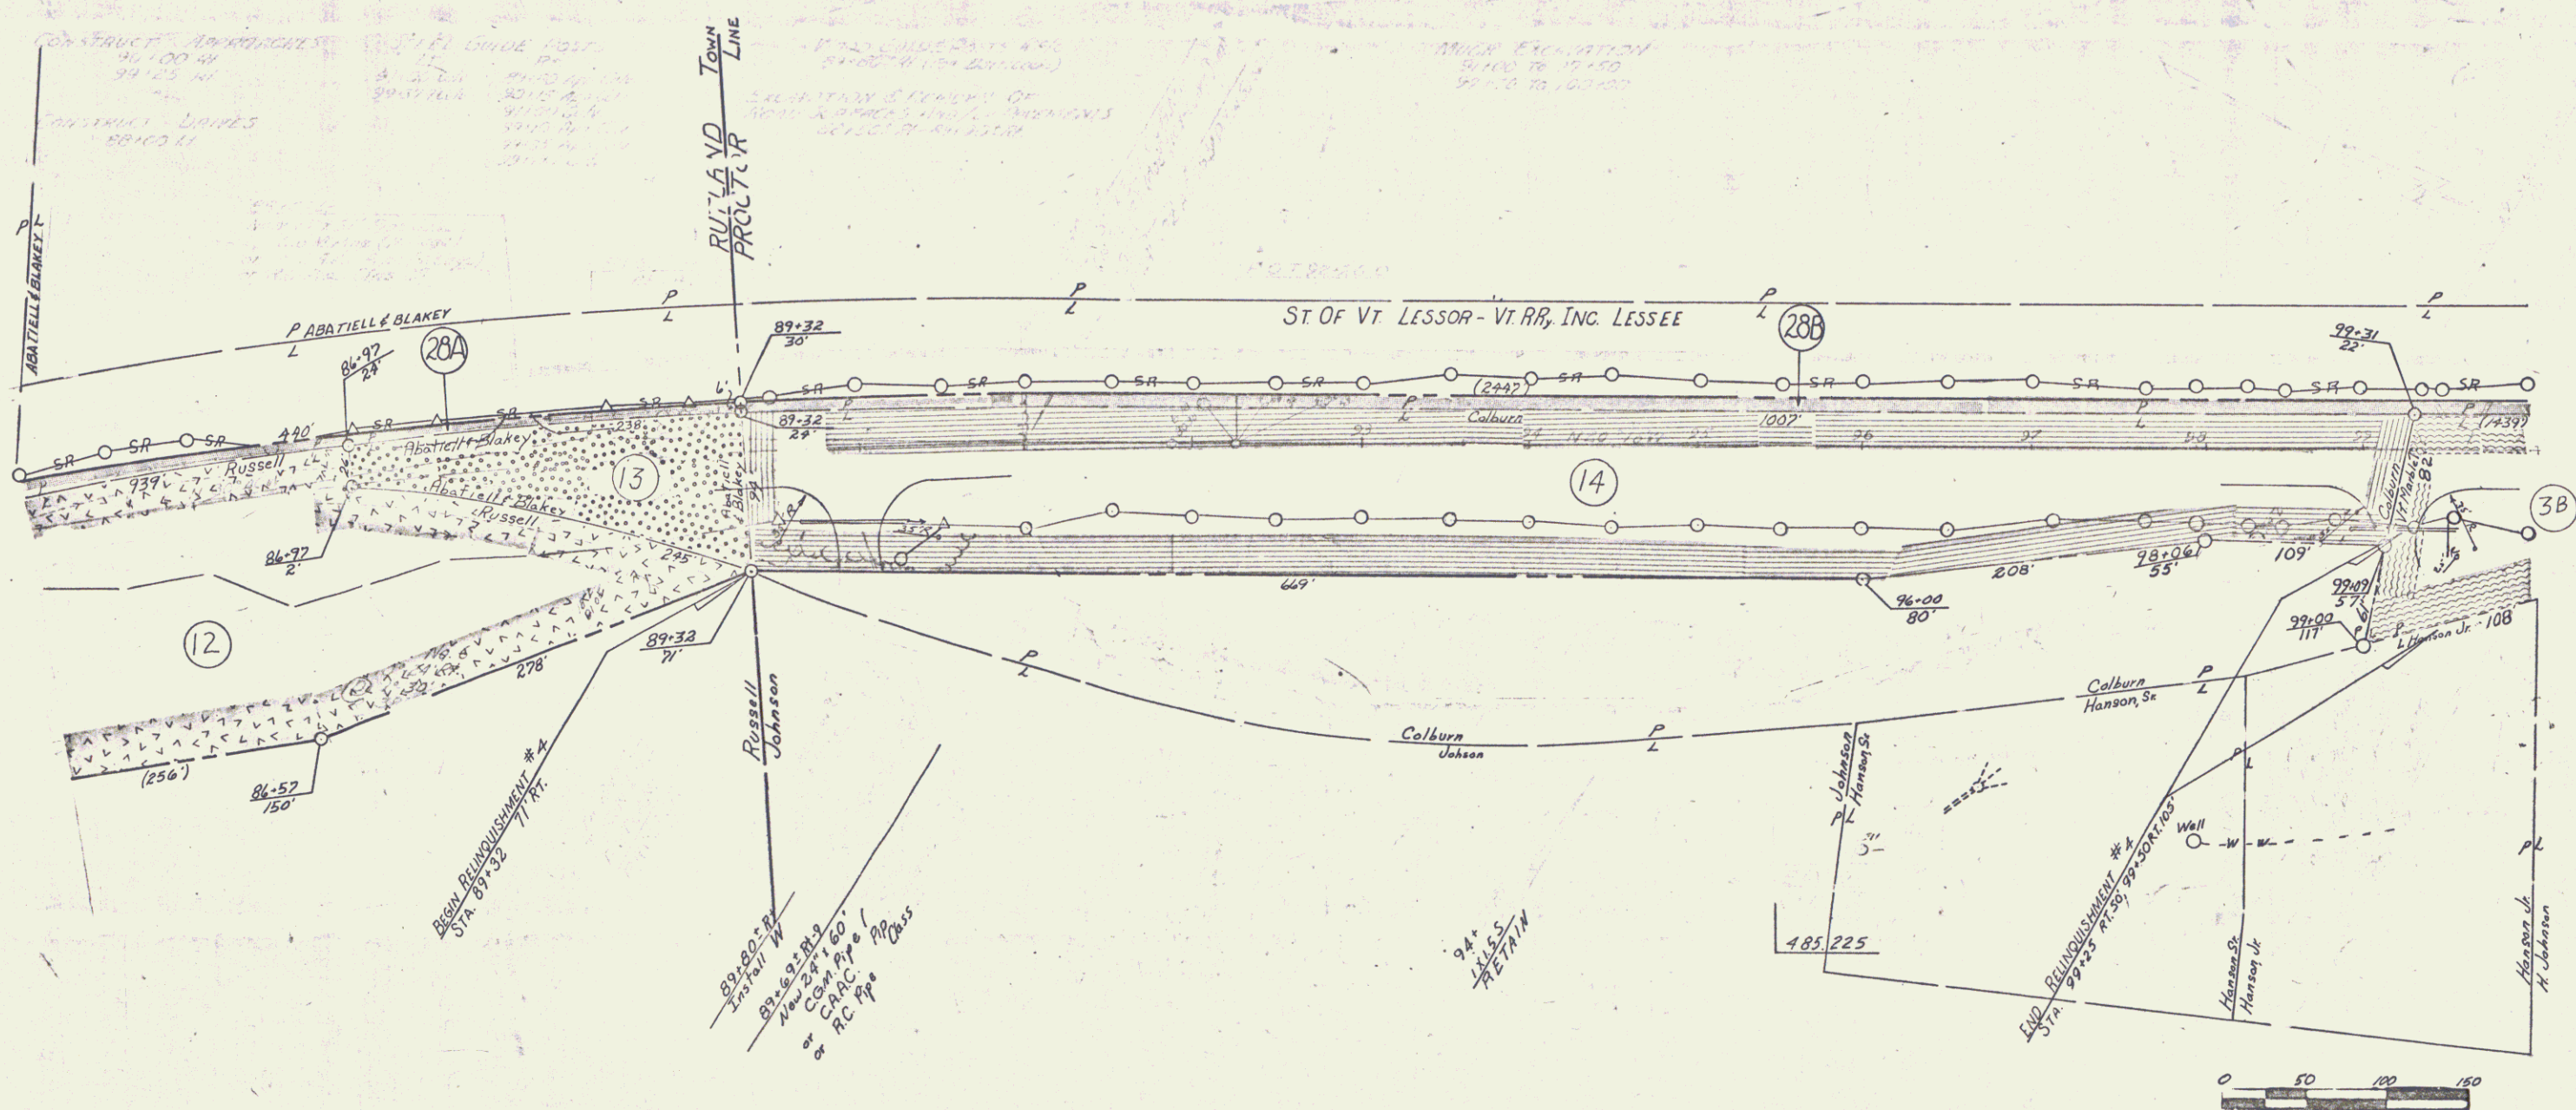


VERMONT DEPARTMENT OF HIGHWAYS	
RIGHT-OF-WAY PLANS	
PROJECT	RUTLAND - PROCTOR
NO	50163(1)
SHEET	23 OF 45

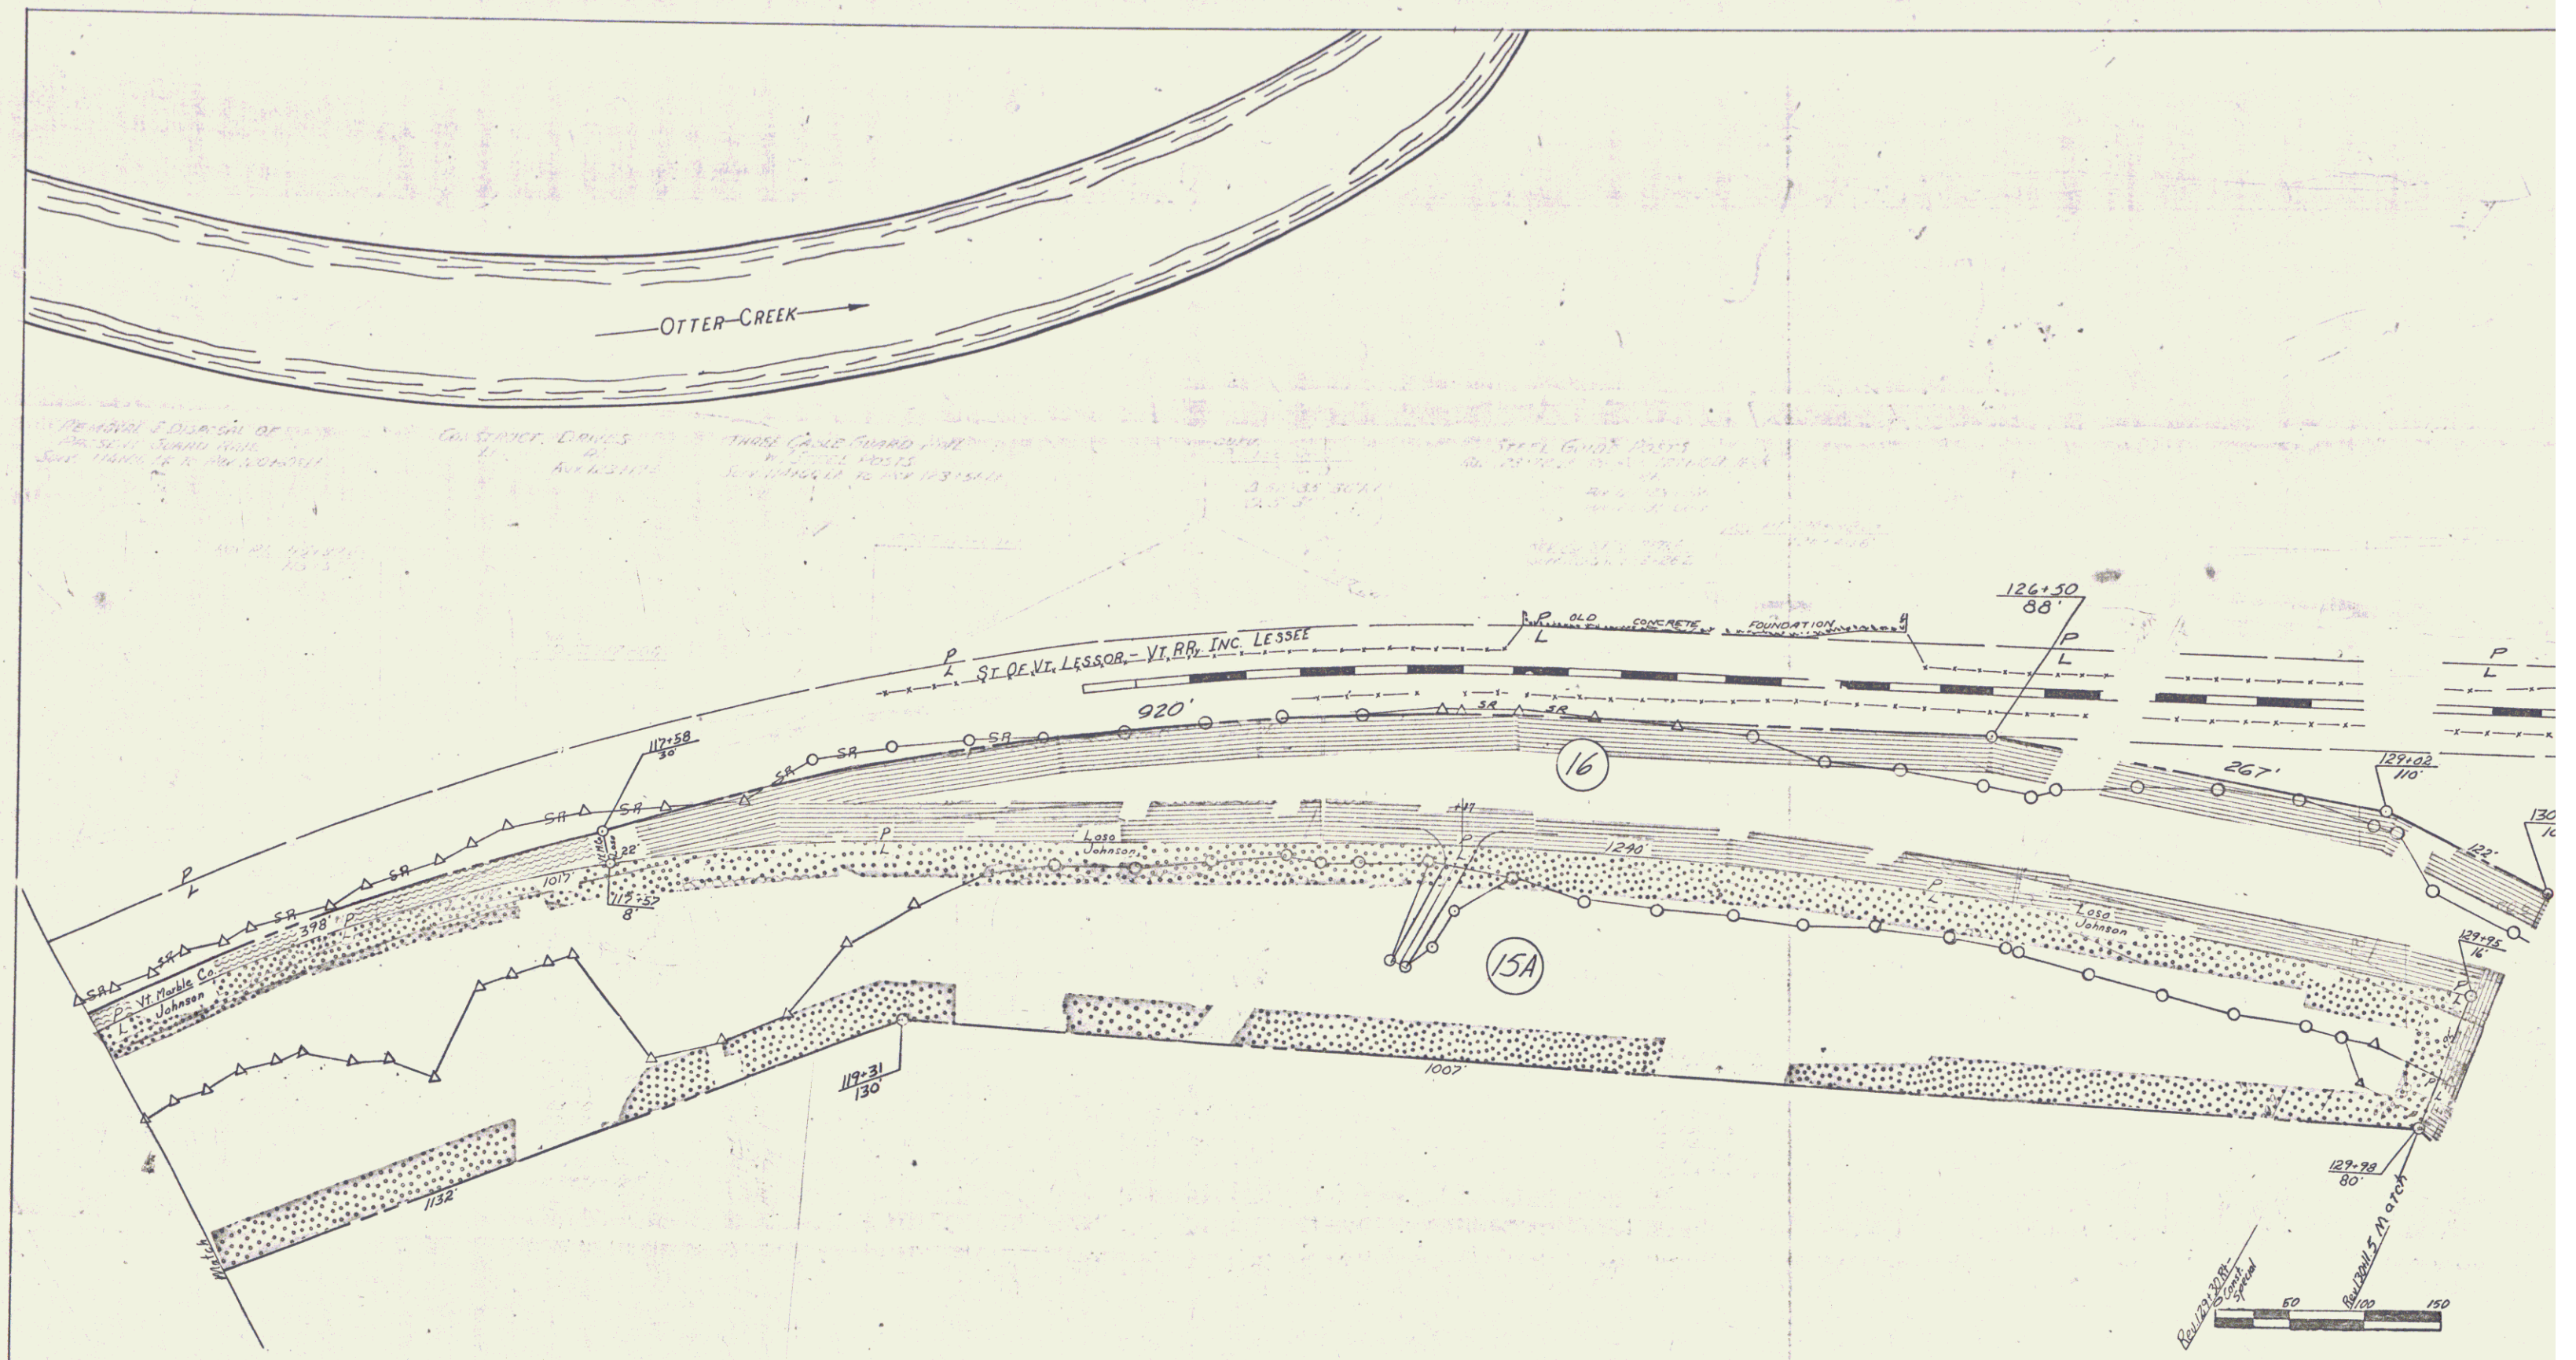


VERMONT DEPARTMENT OF HIGHWAYS
 RIGHT-OF-WAY PLANS
 PROJECT: RAILROAD - PROCTOR
 NO: 50/62 (1)
 SHEET: 25 OF 45

PLAN
 DATE
 DRAWN BY
 CHECKED BY
 IN CHARGE
 PROJECT NO.
 SHEET NO.


PROFILE
 DATE
 DRAWN BY
 CHECKED BY
 IN CHARGE
 PROJECT NO.
 SHEET NO.

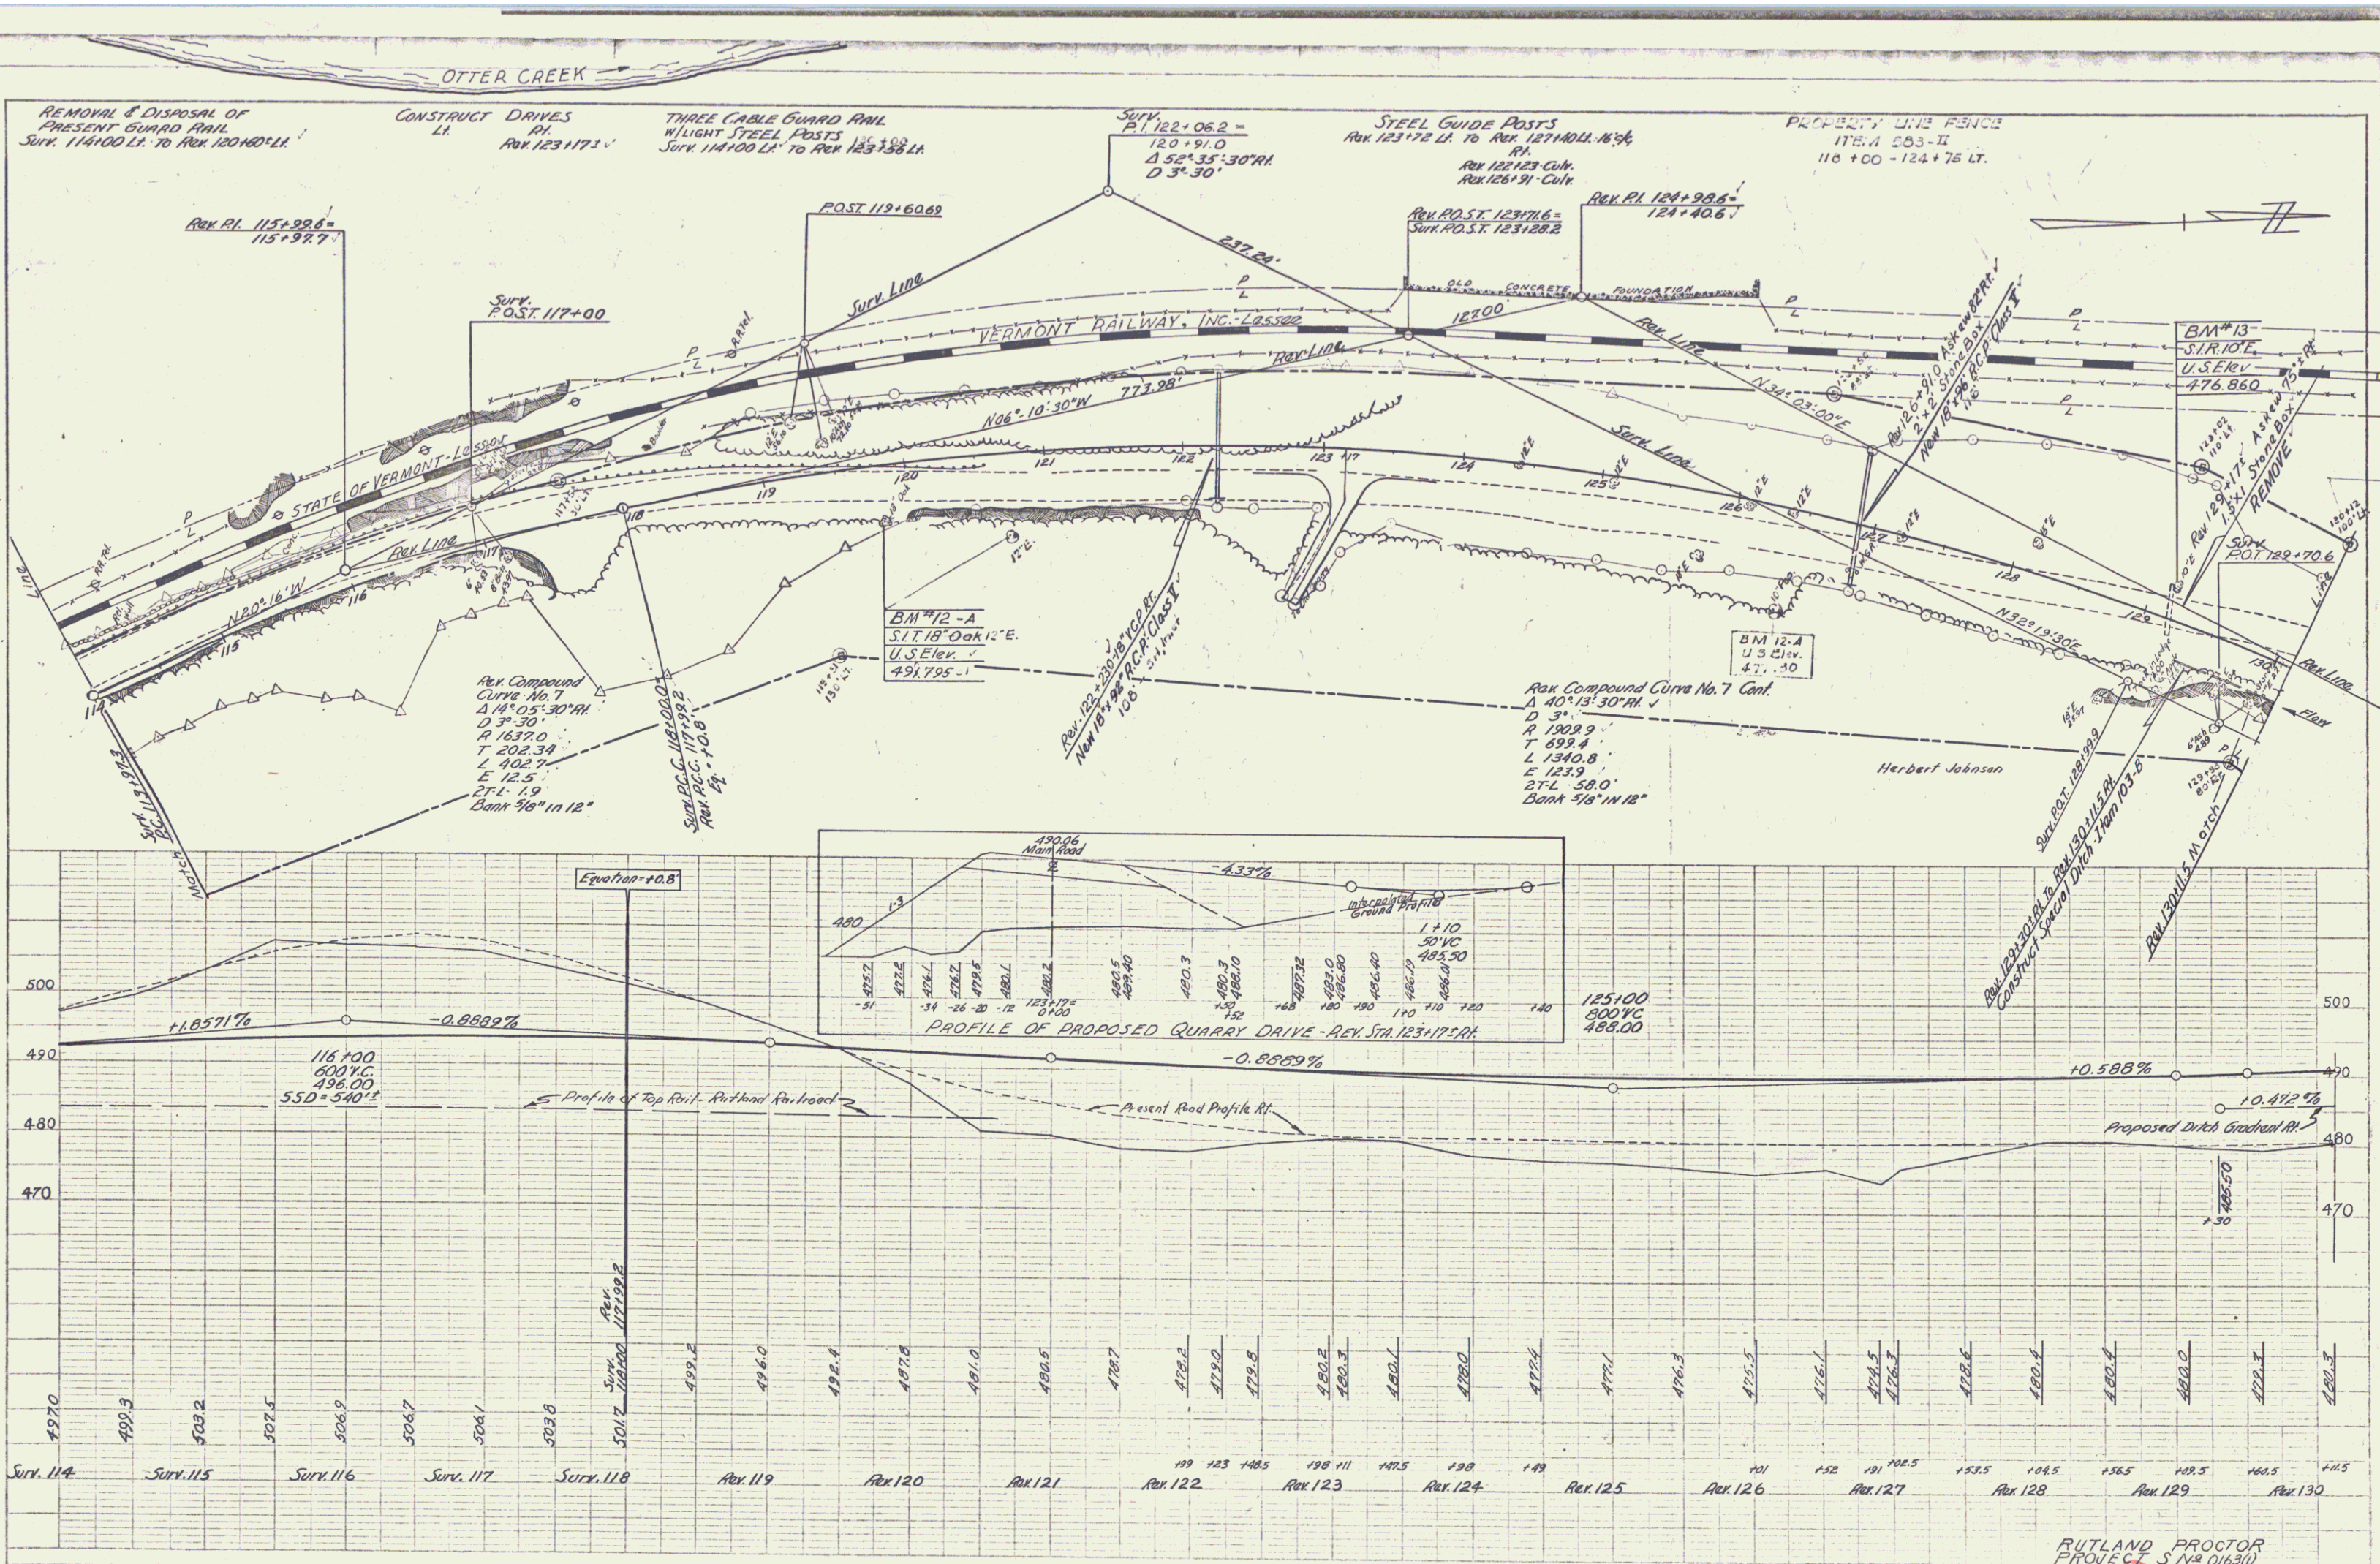


RUTLAND PROCTOR
 PROJECT S No 0163(1)
 Sheet 38 of 143 Sheets


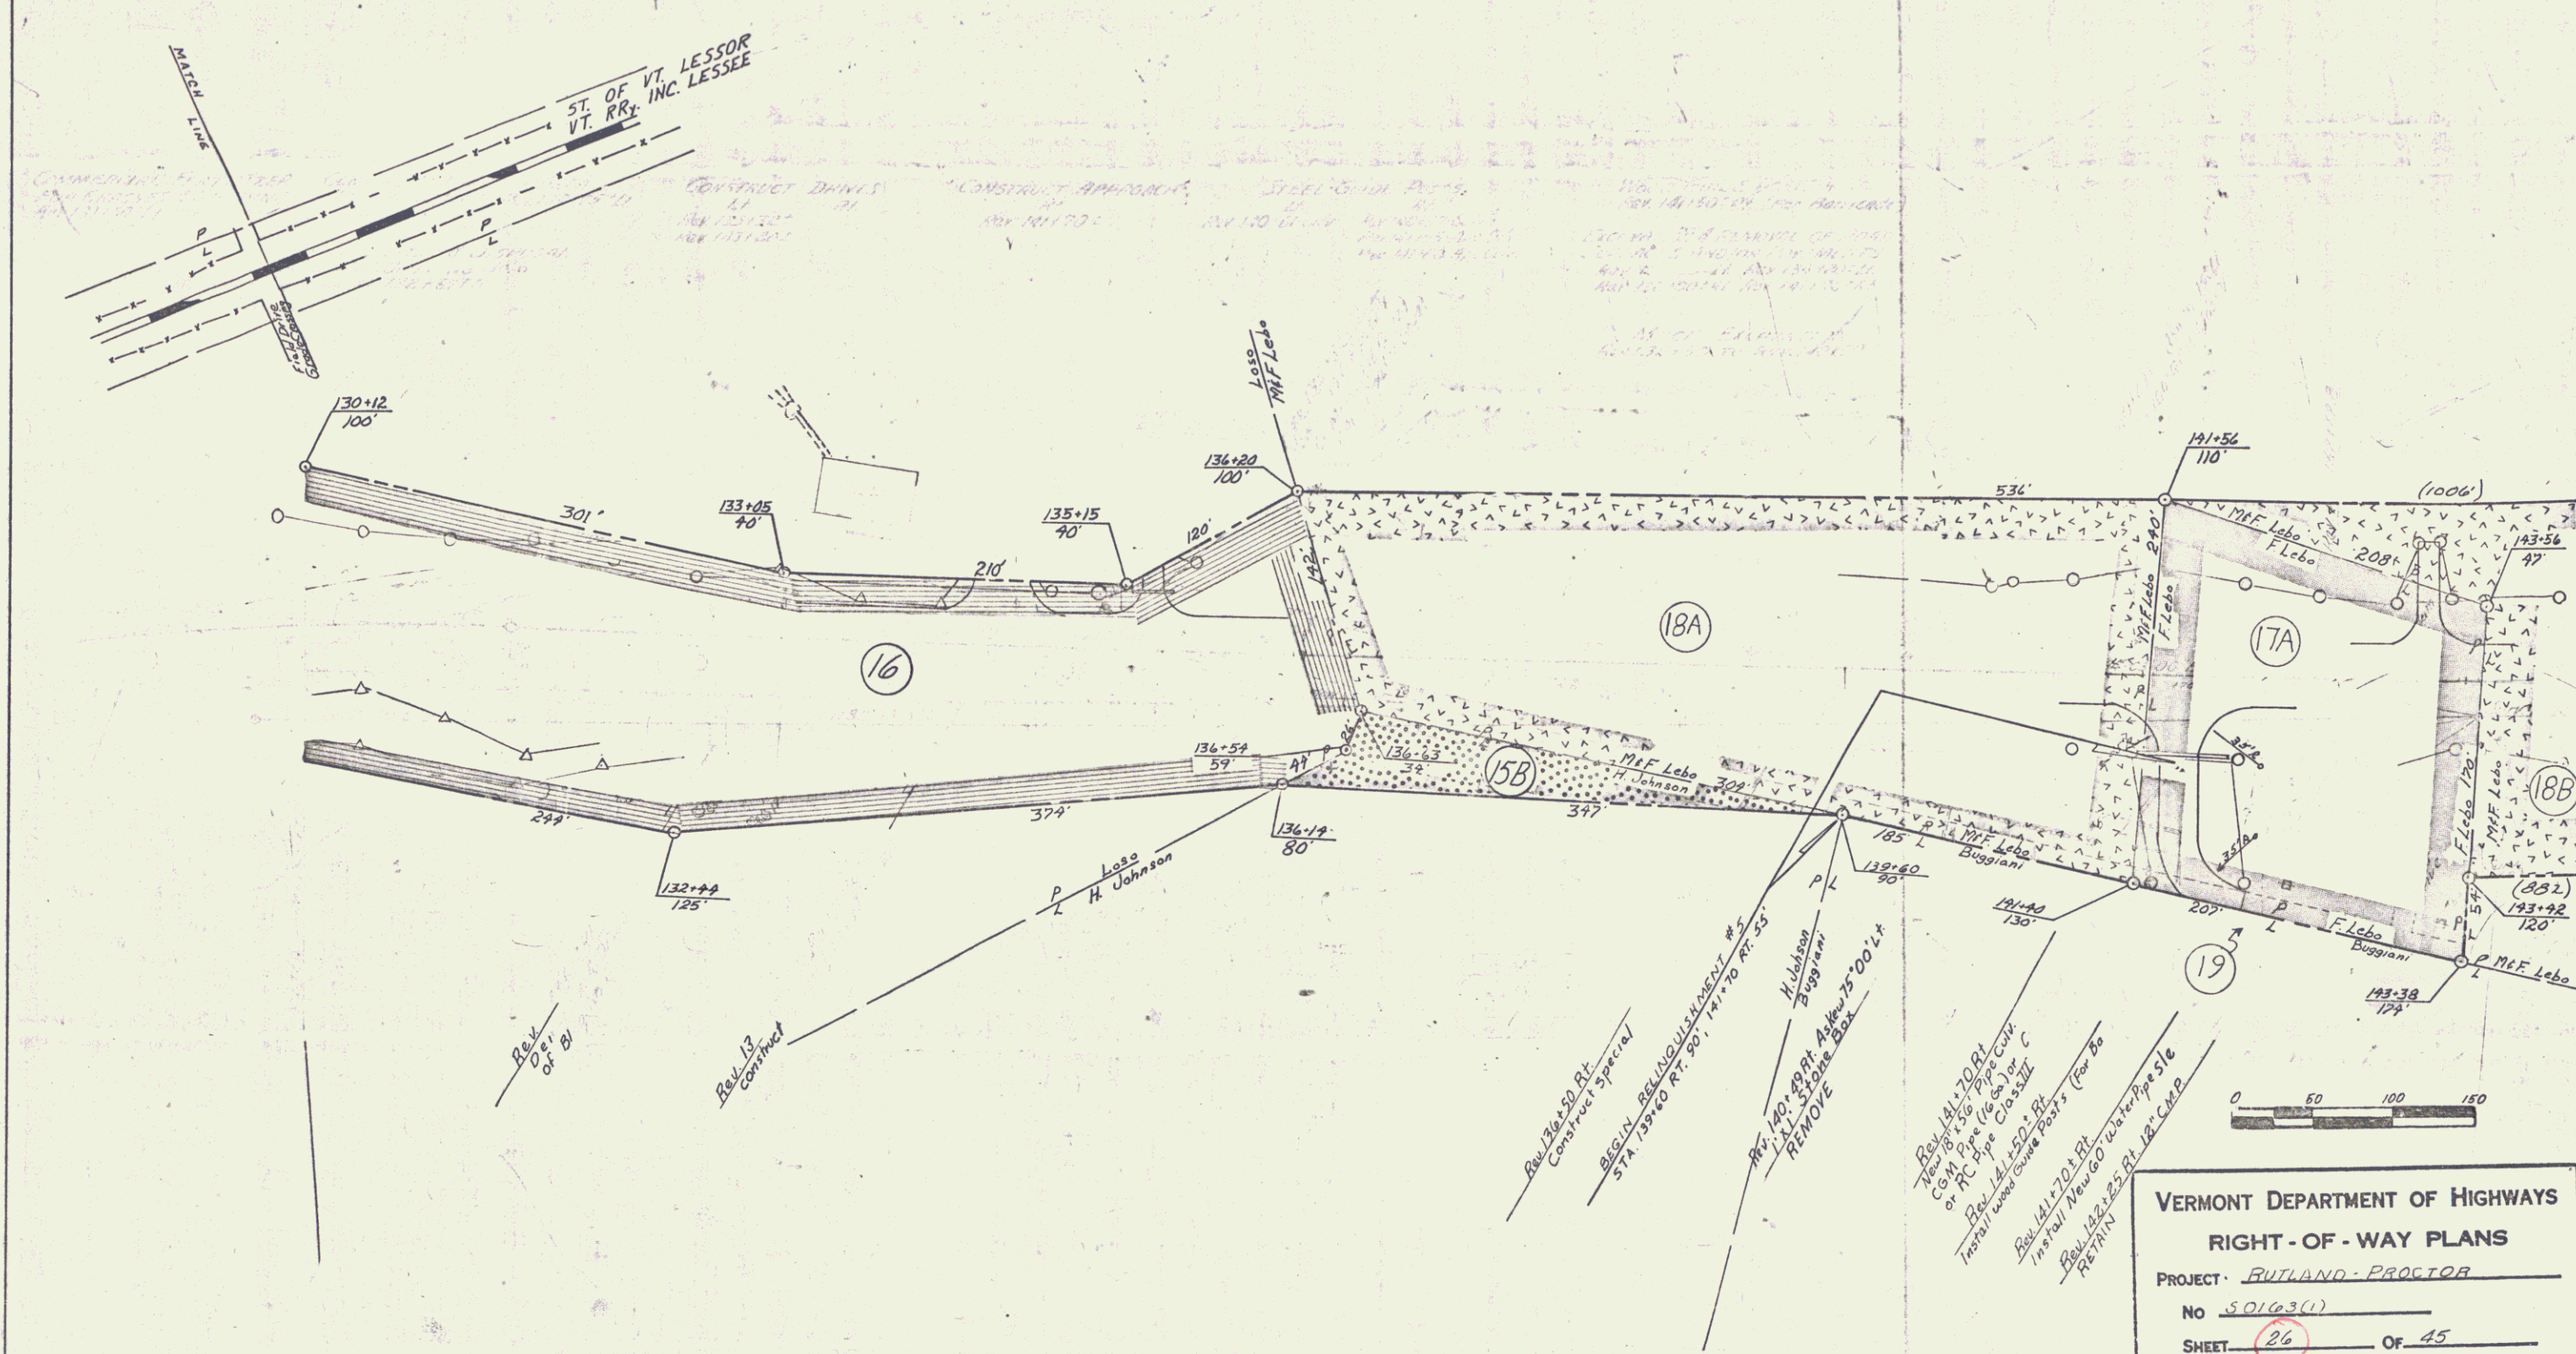


VERMONT DEPARTMENT OF HIGHWAYS
 RIGHT-OF-WAY PLANS
 PROJECT: RUTLAND-PROCTOR
 NO. 501(93(1))
 SHEET: 26 OF 45

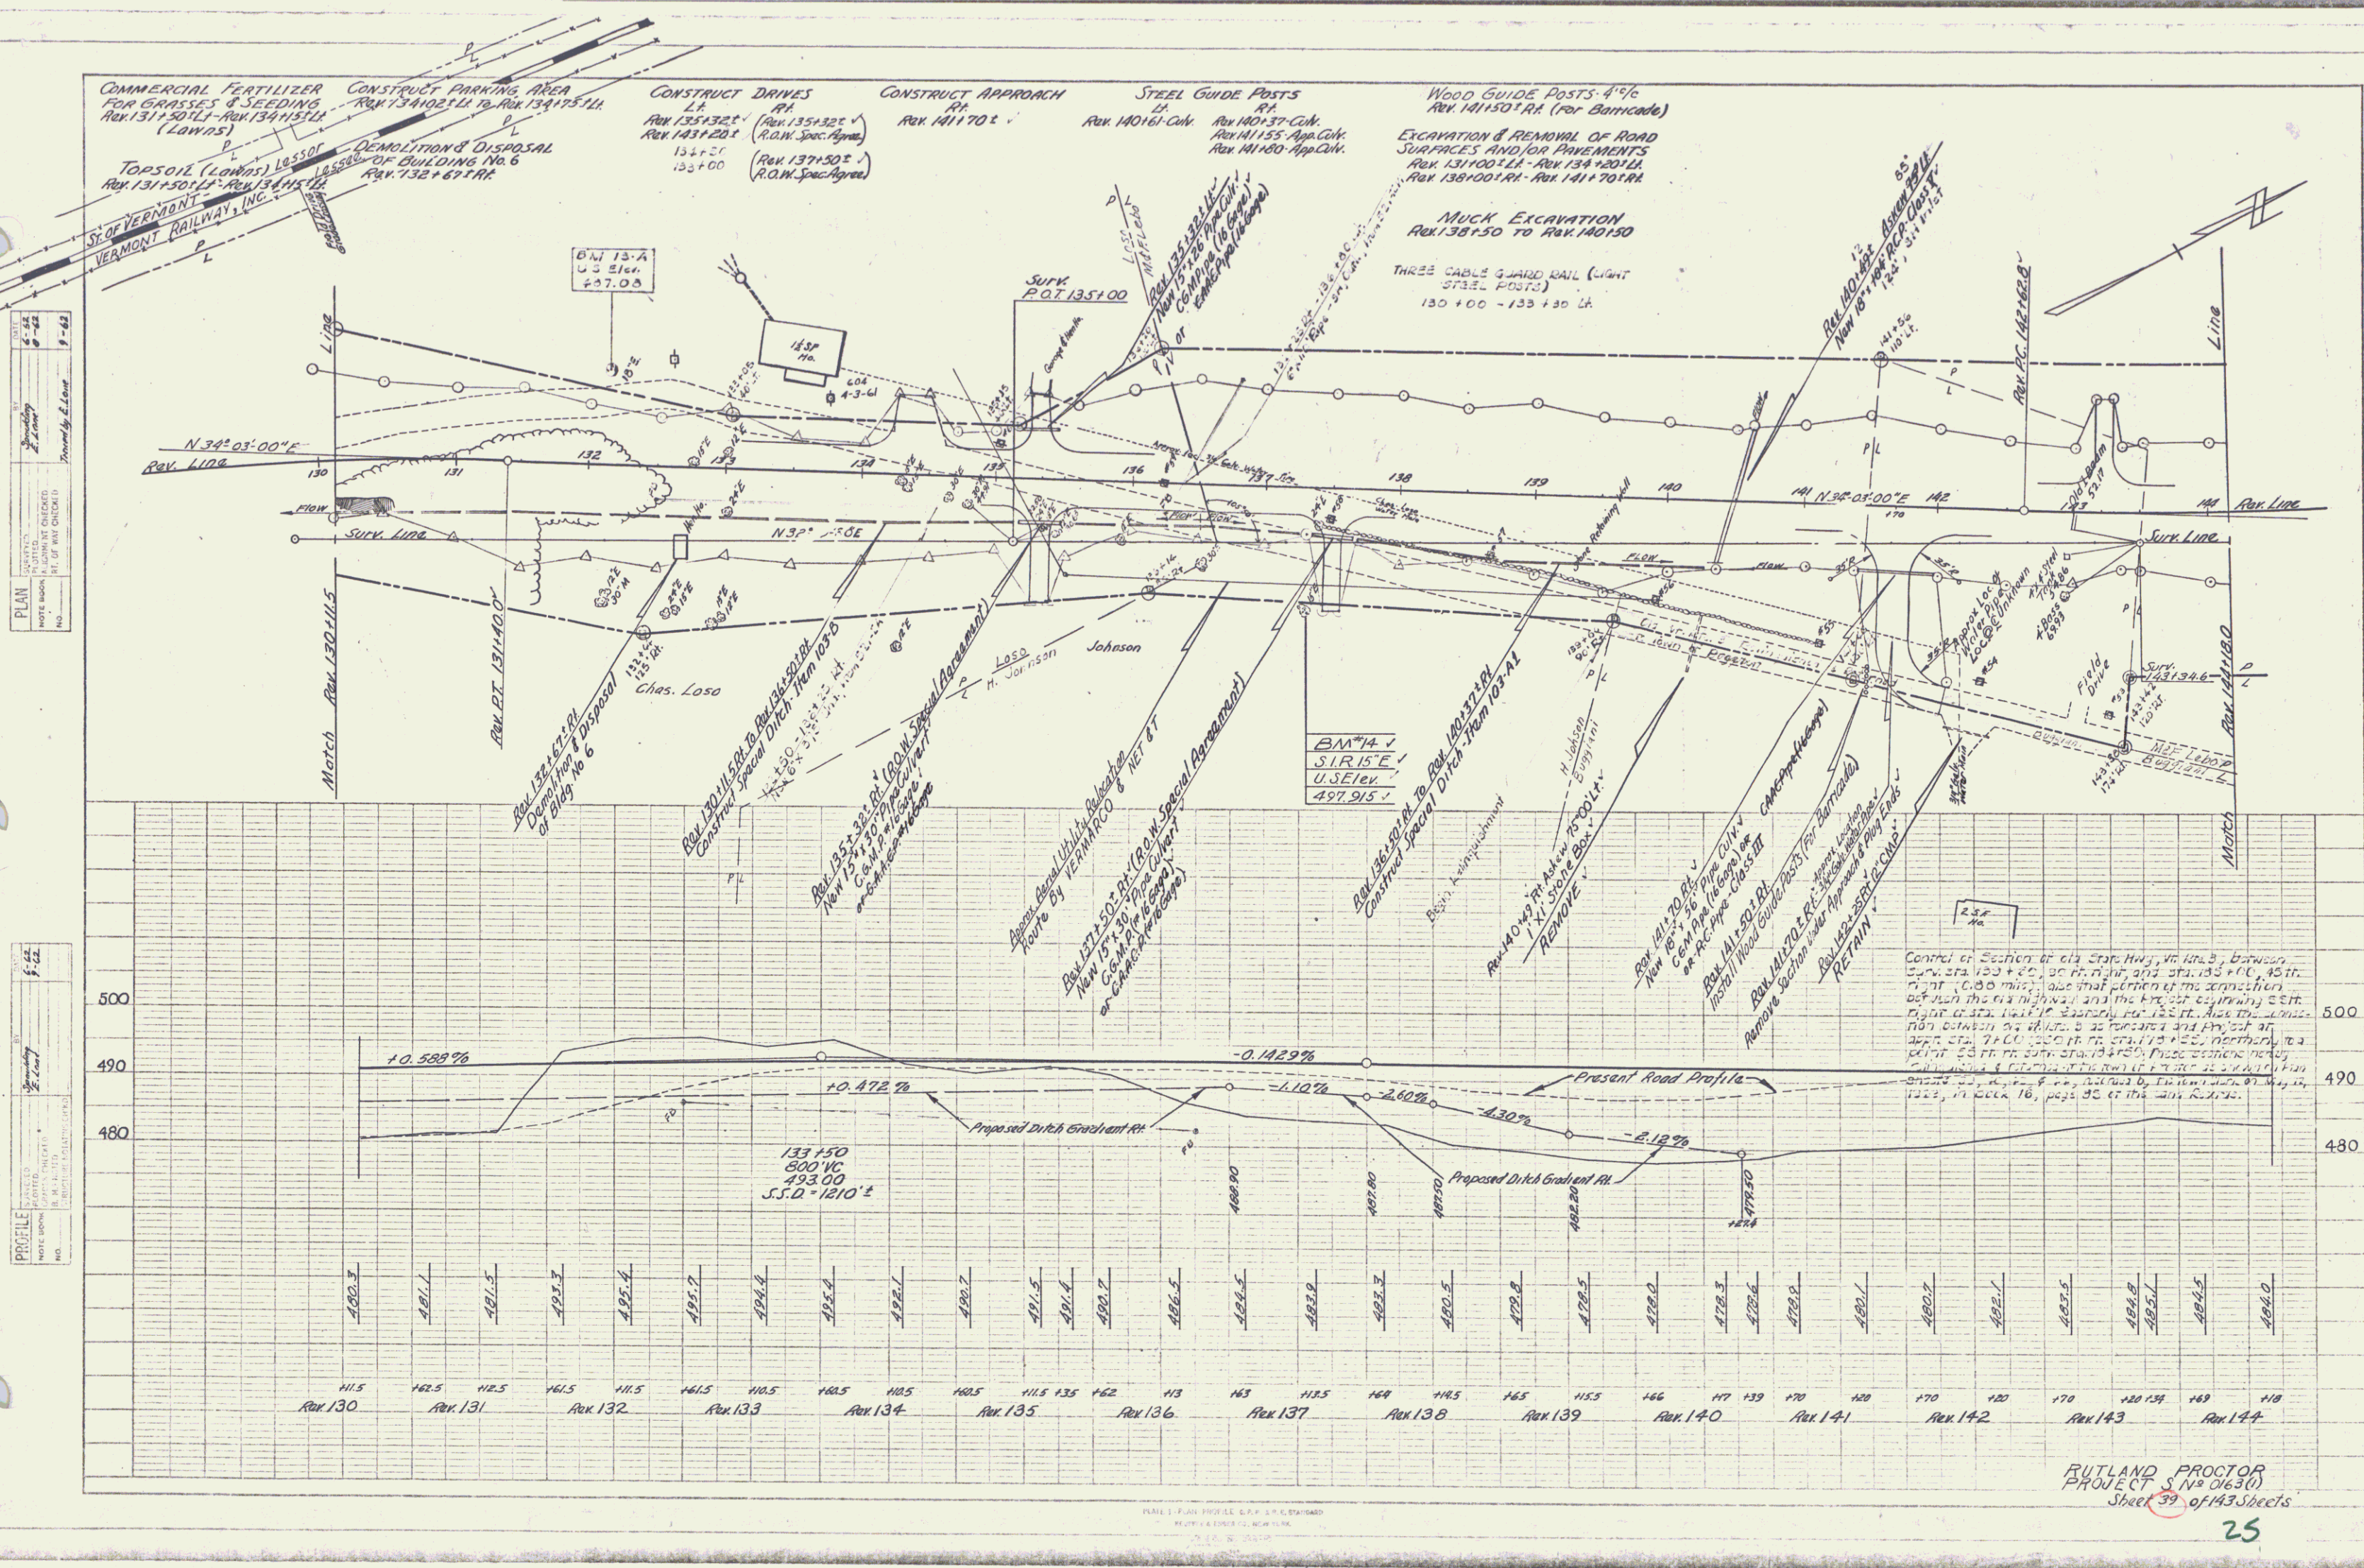


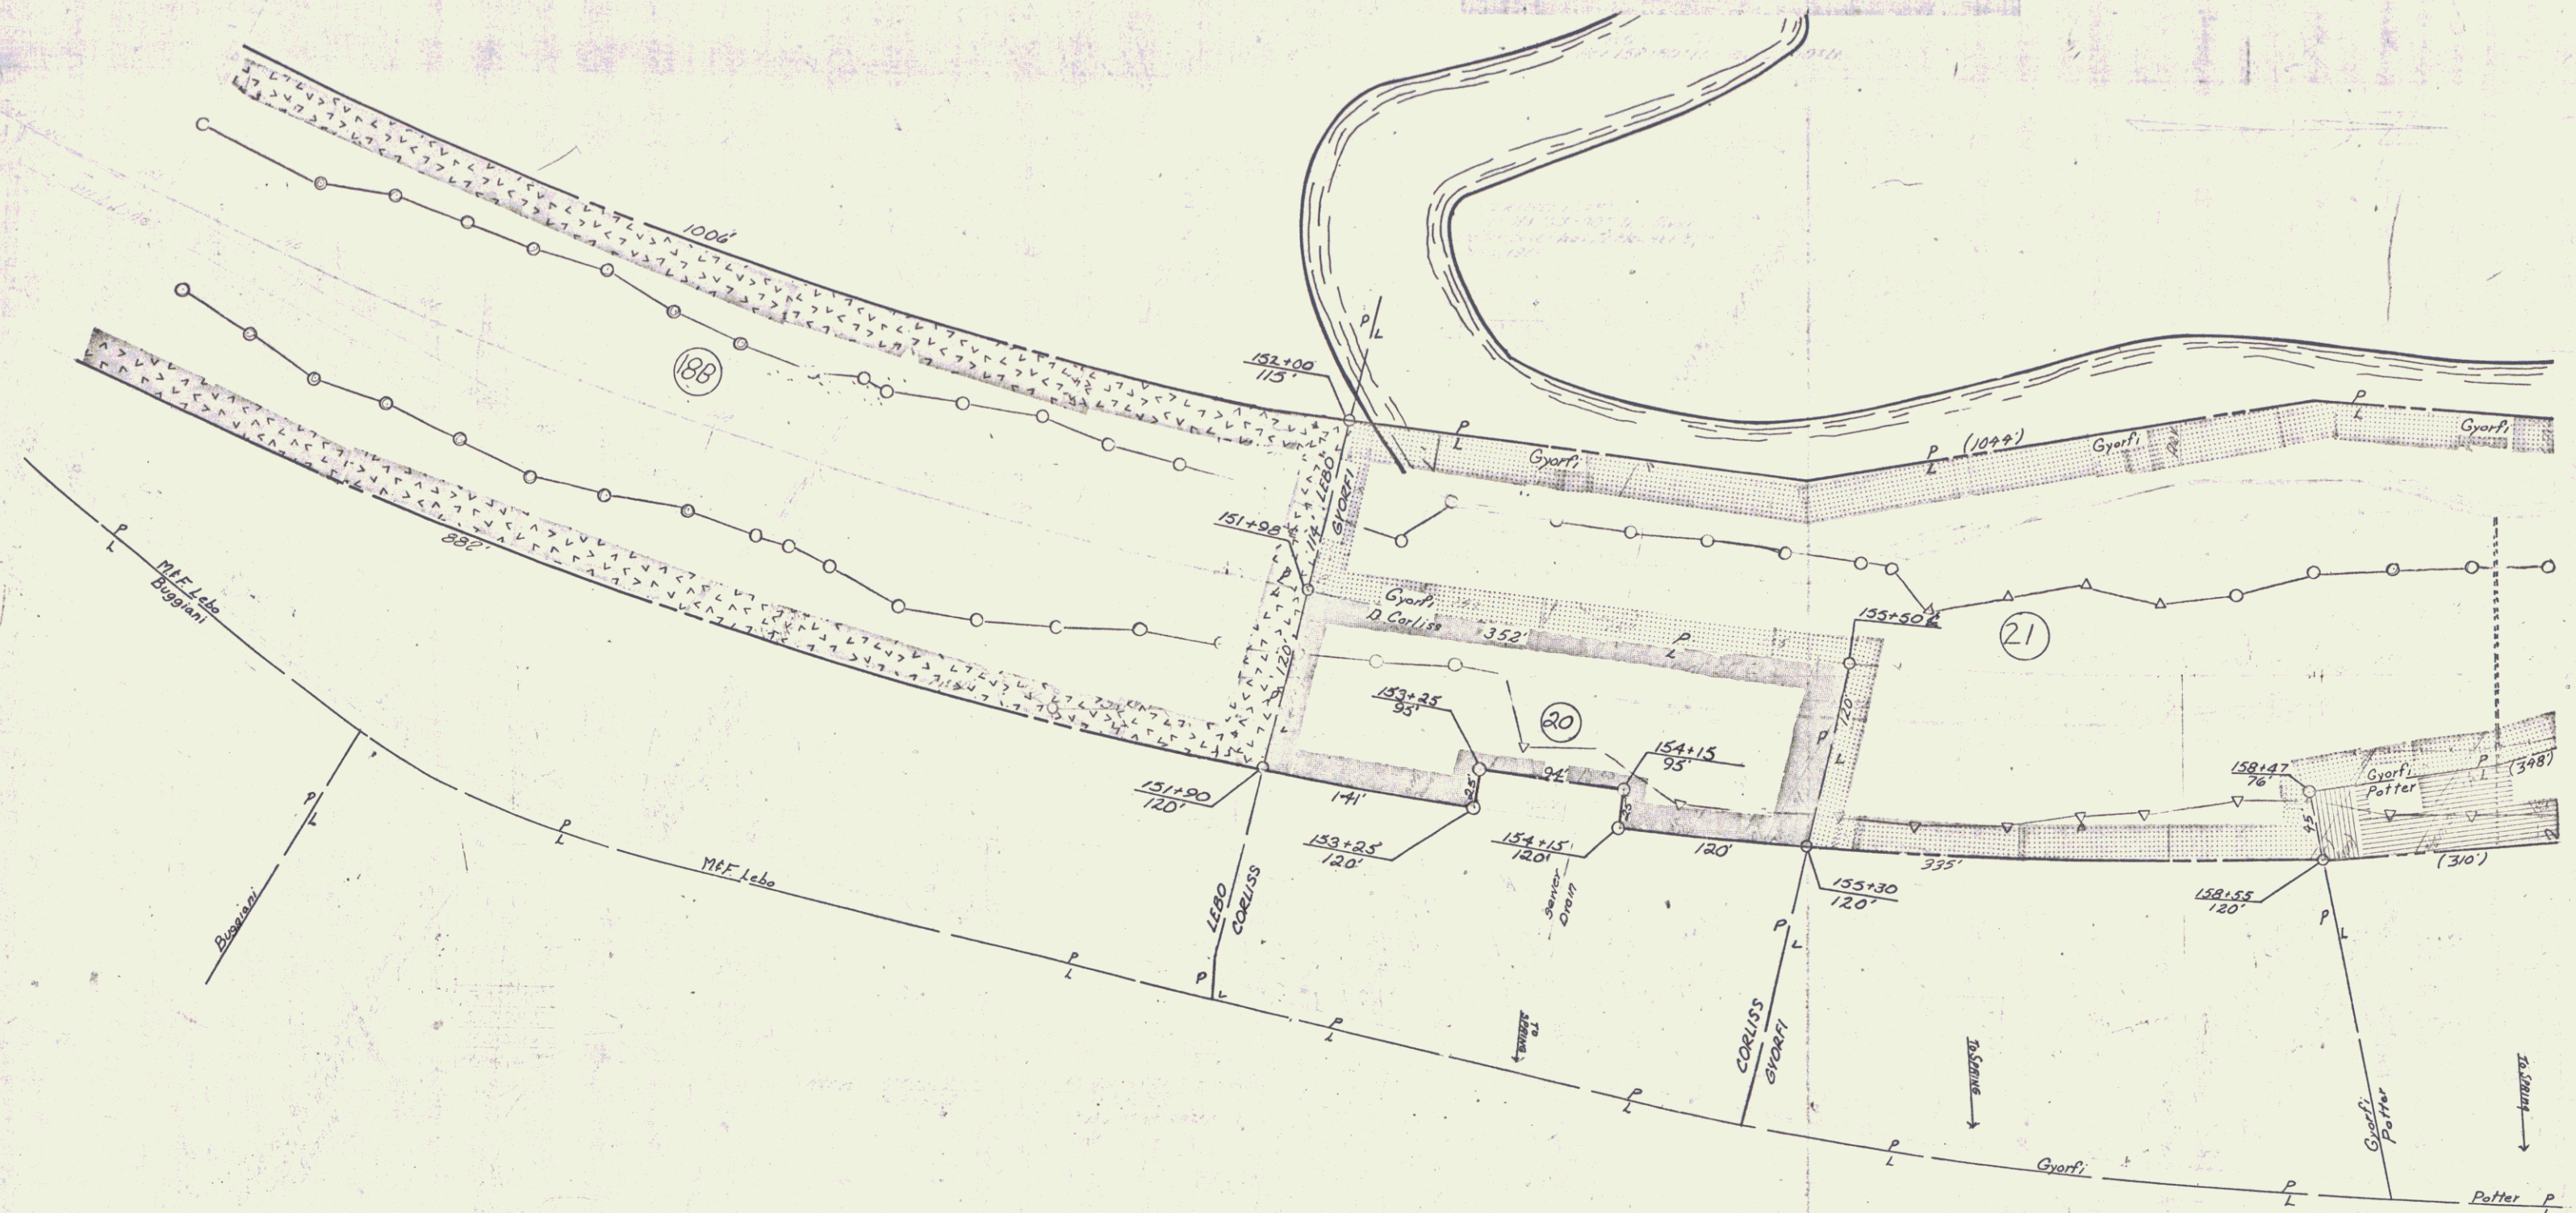


VERMONT DEPARTMENT OF HIGHWAYS
RIGHT-OF-WAY PLANS
PROJECT: RUTLAND-PROCTOR
No. 50163(1)
SHEET 27 OF 45

 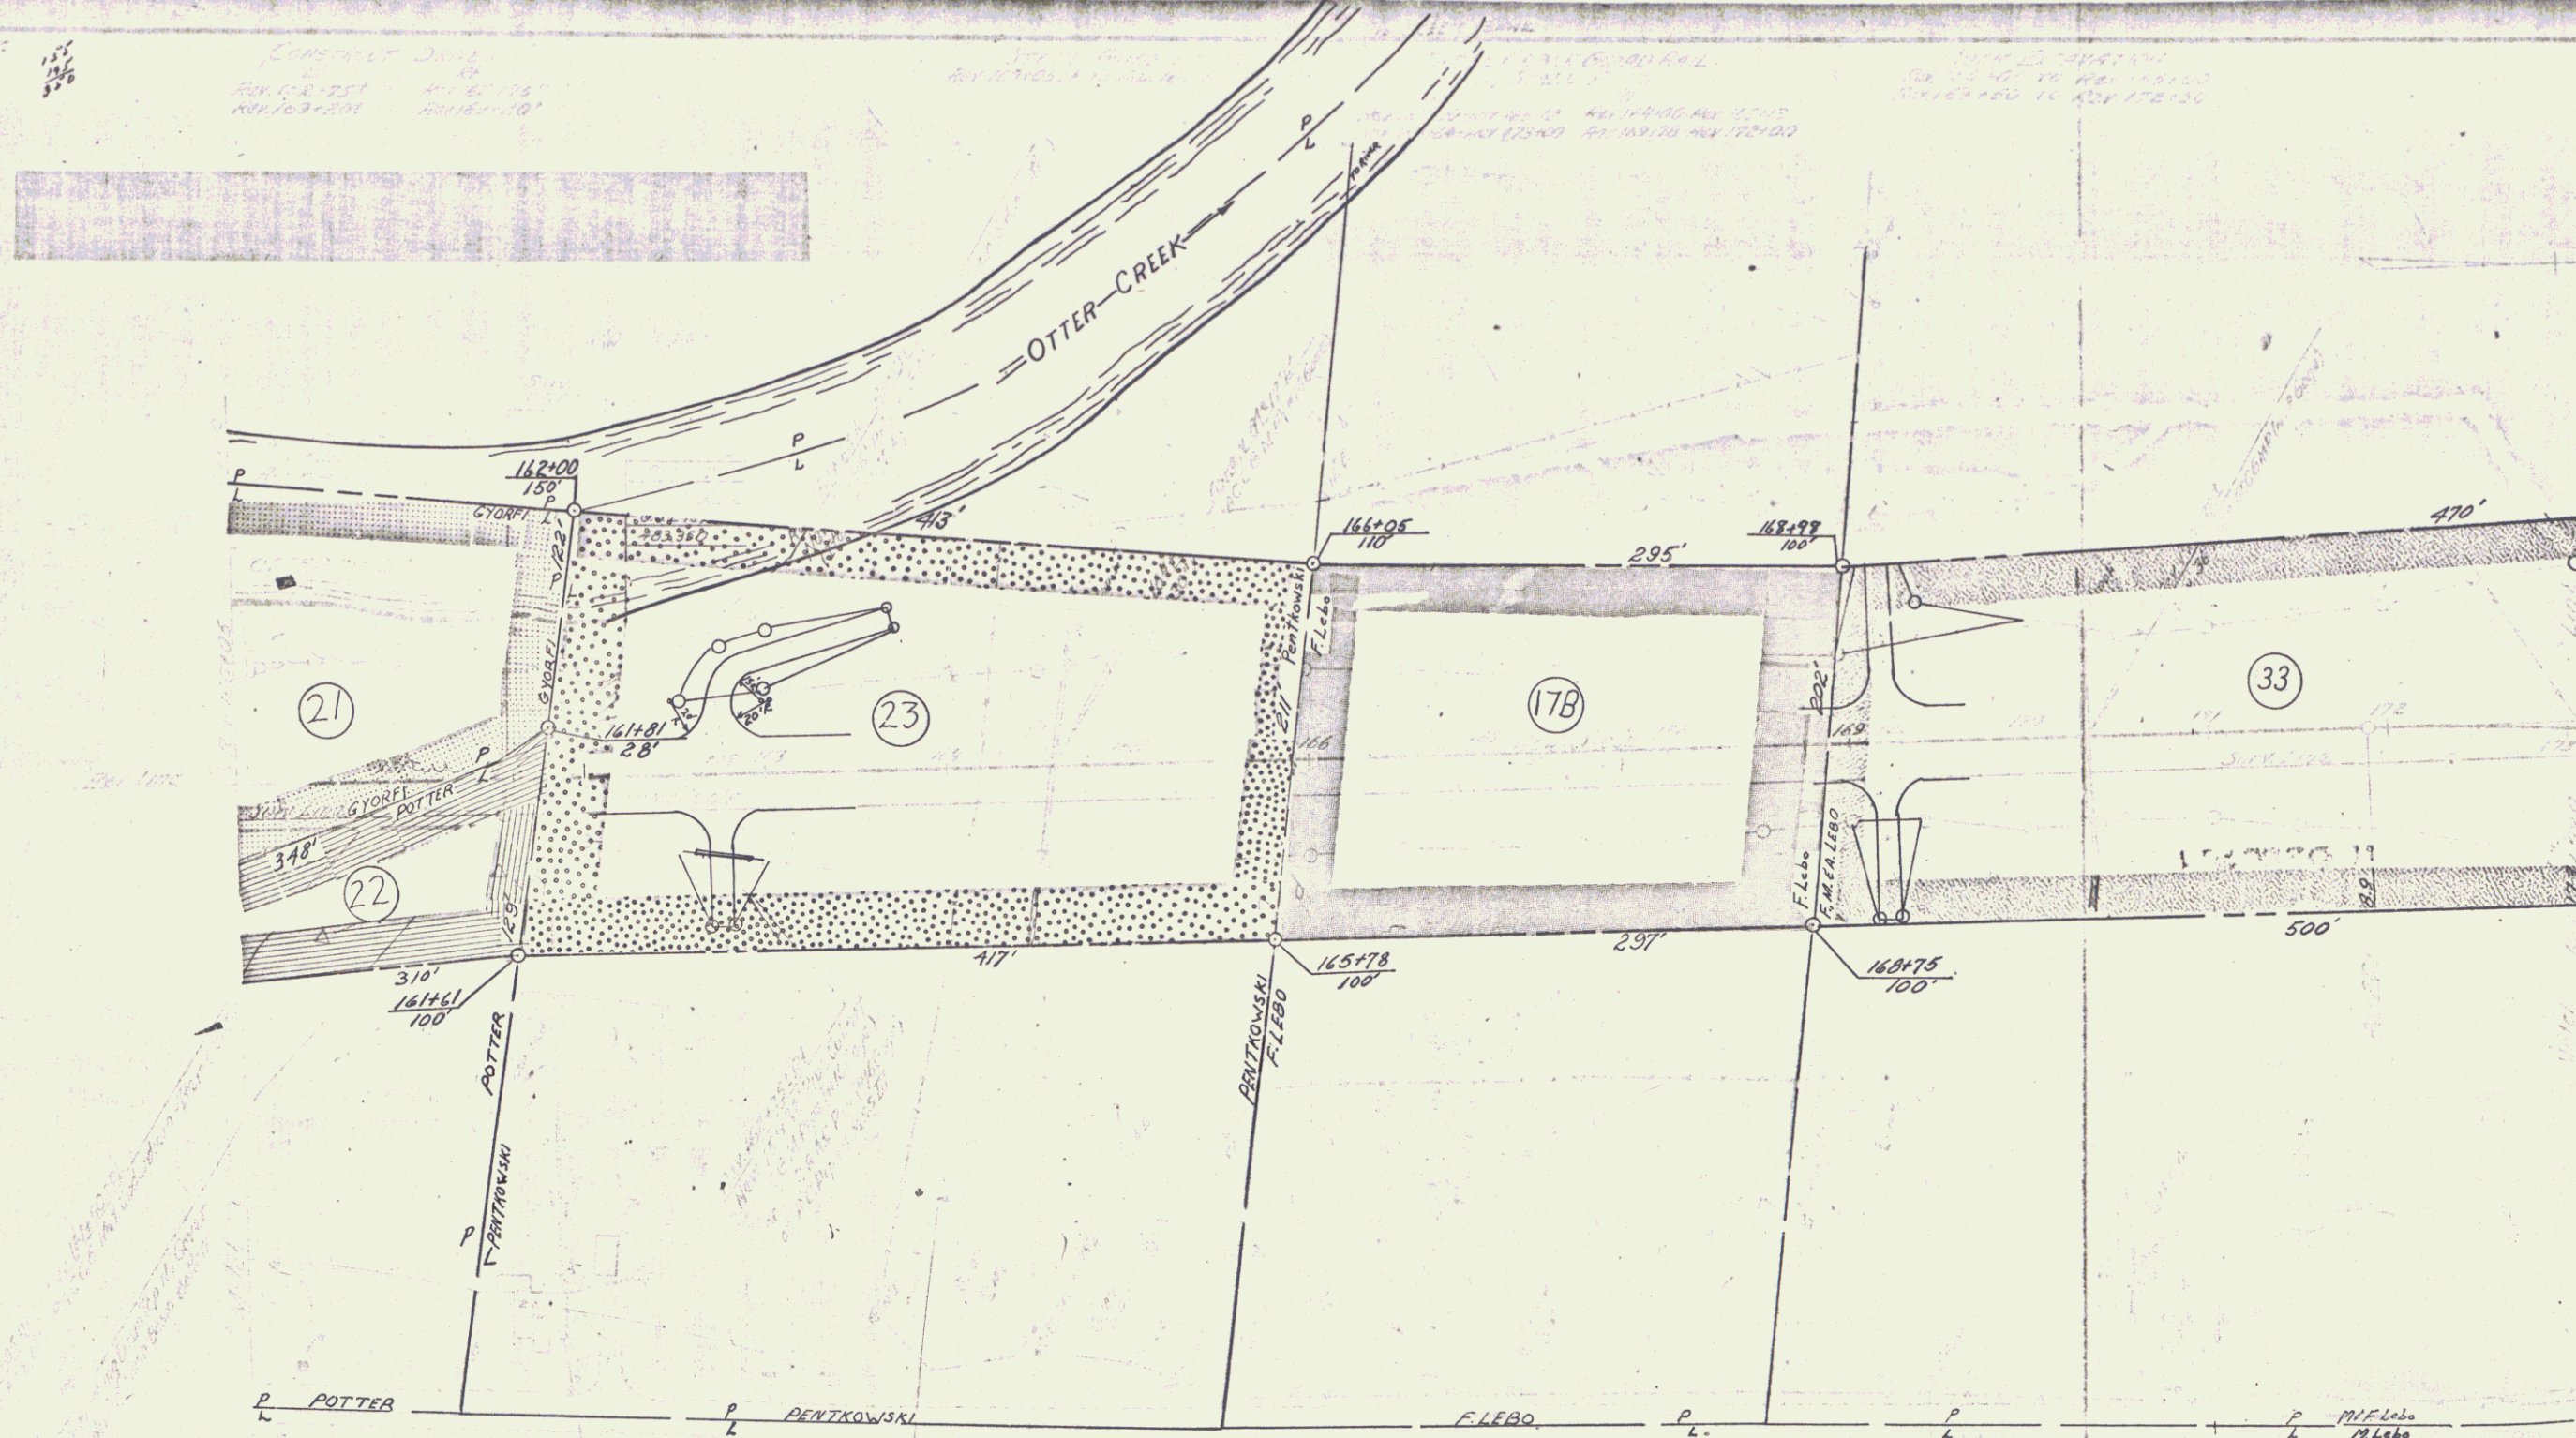

VERMONT DEPARTMENT OF HIGHWAYS
RIGHT - OF - WAY PLANS
PROJECT: RUTLAND-PROCTOR
No. SO/63(1)
SHEET: 28 OF 45

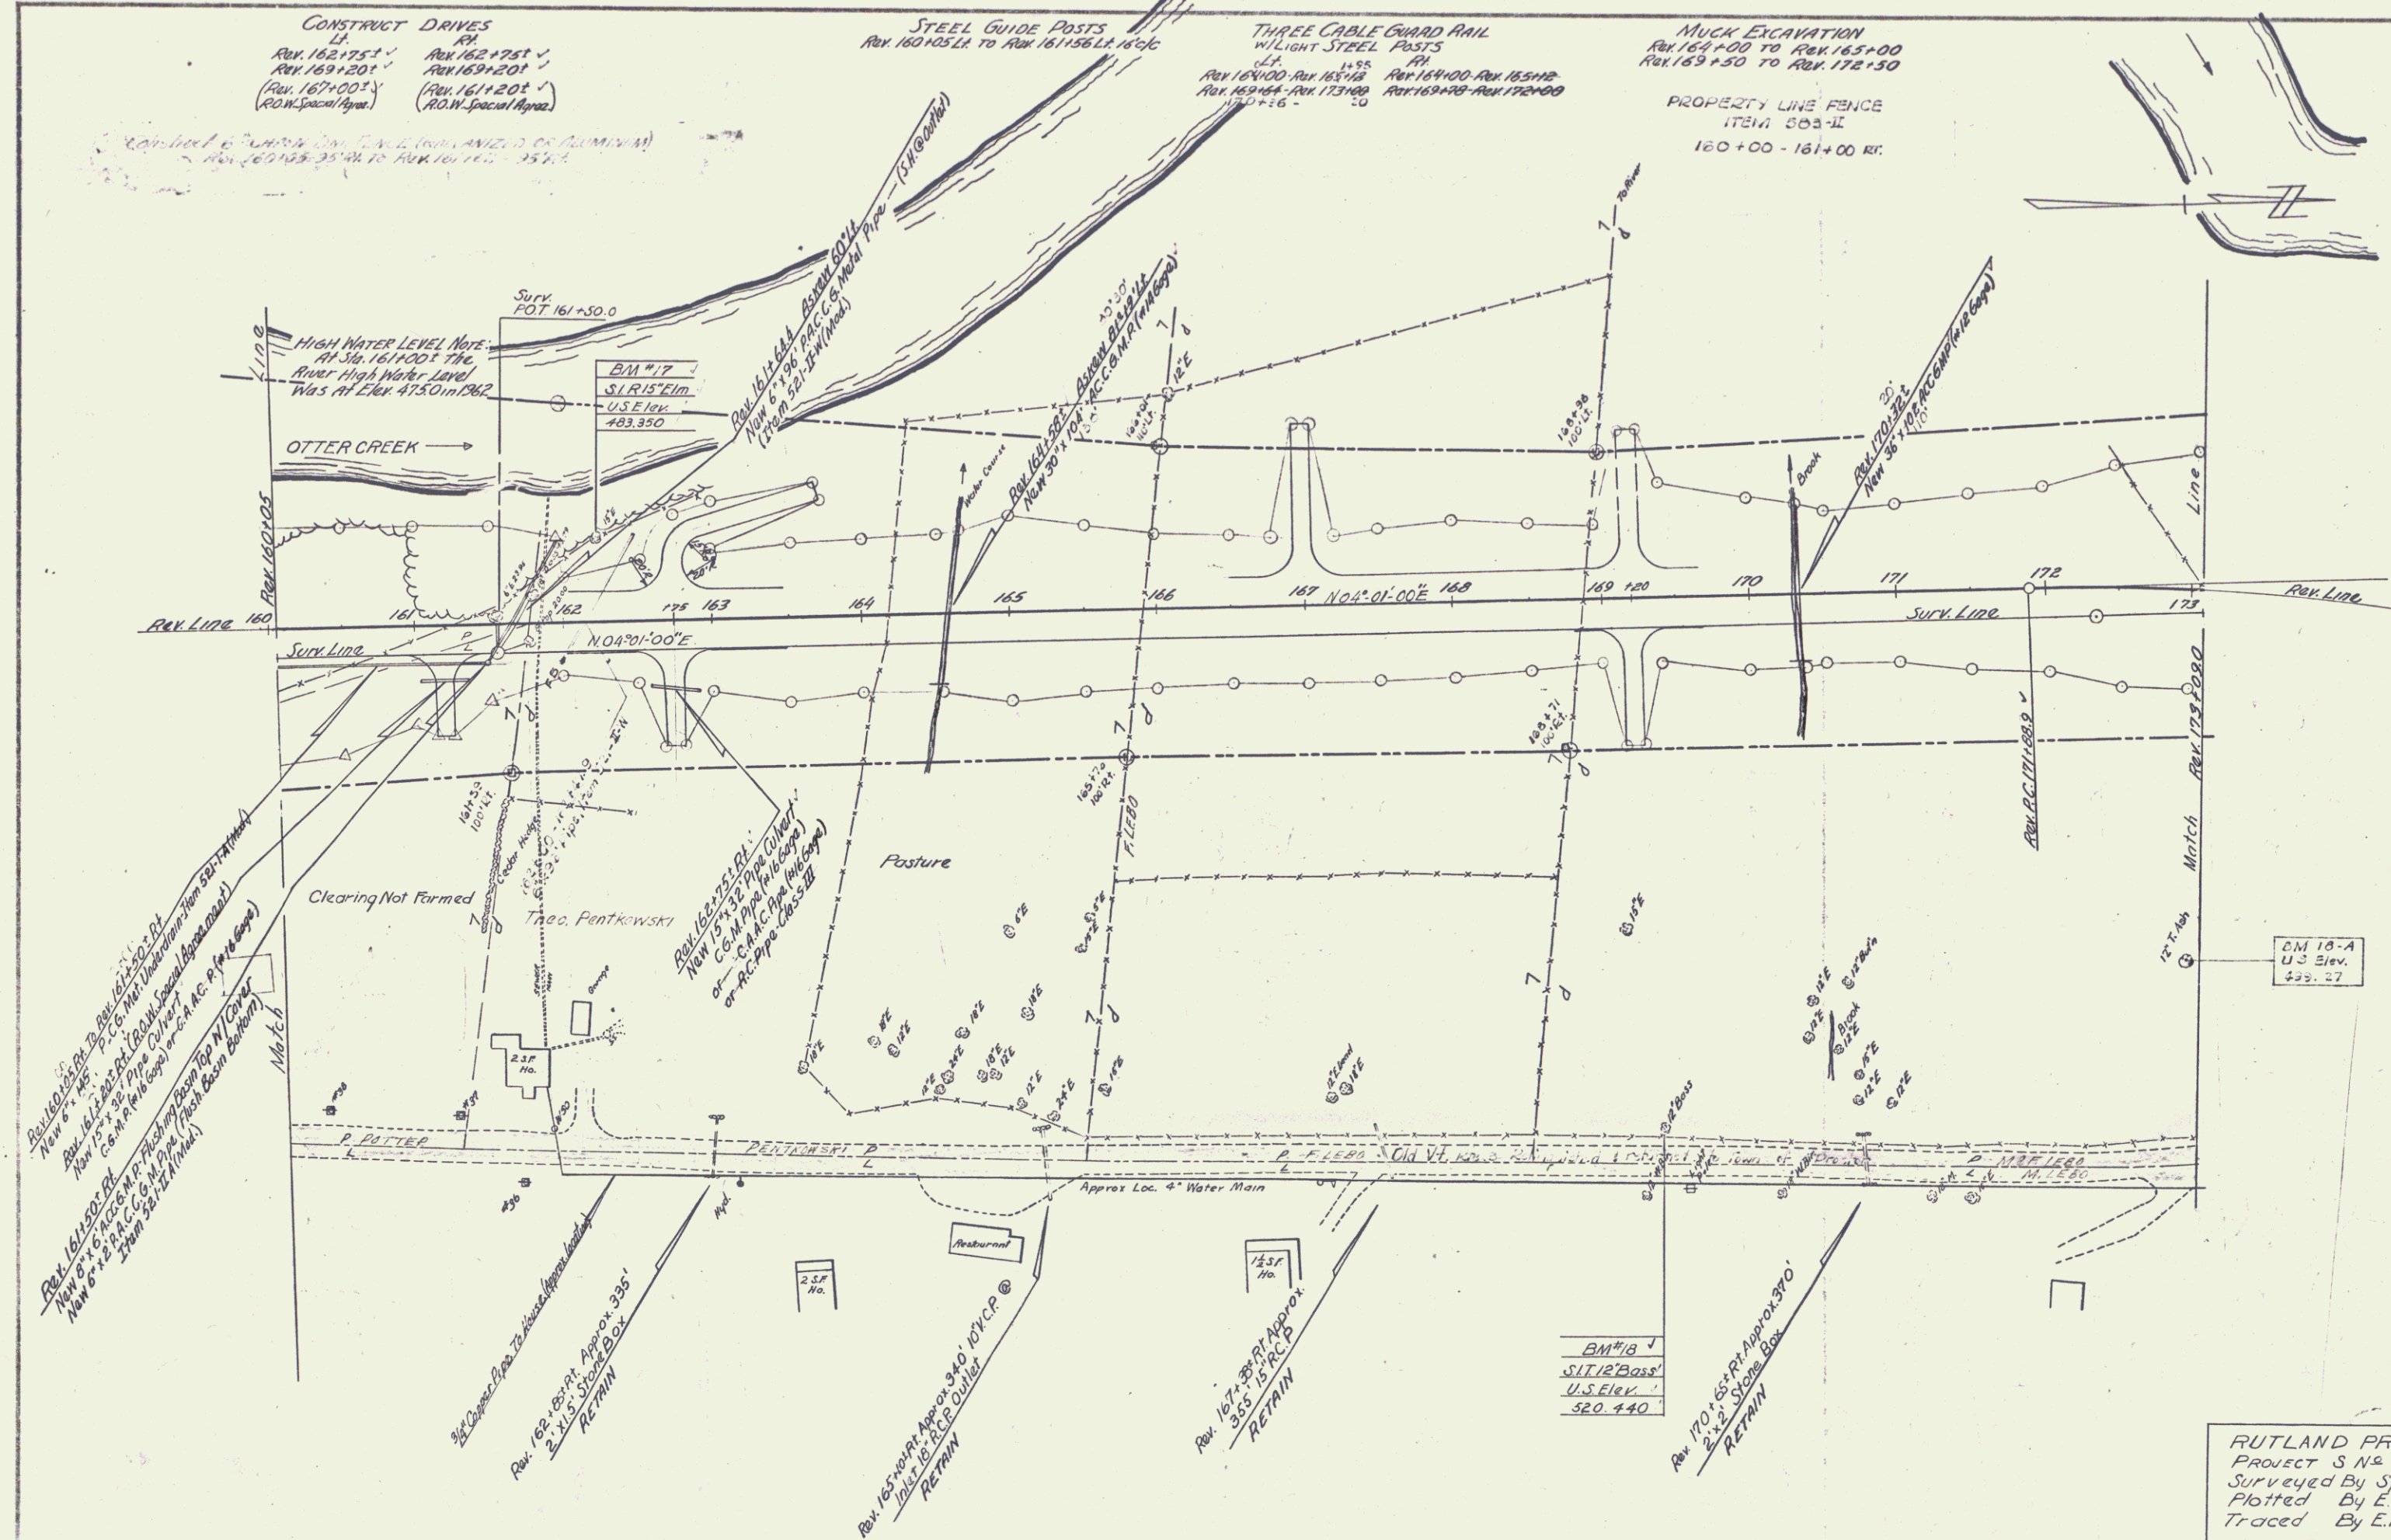

RUTLAND PROCTOR
 PROJECT S N° 0163(1)
 Surveyed By Spaulding 6/62
 Plotted By E.F. Lane 8/62
 Traced By E.F. Lane 8/62
 Sheet 42 of 143 Sheets

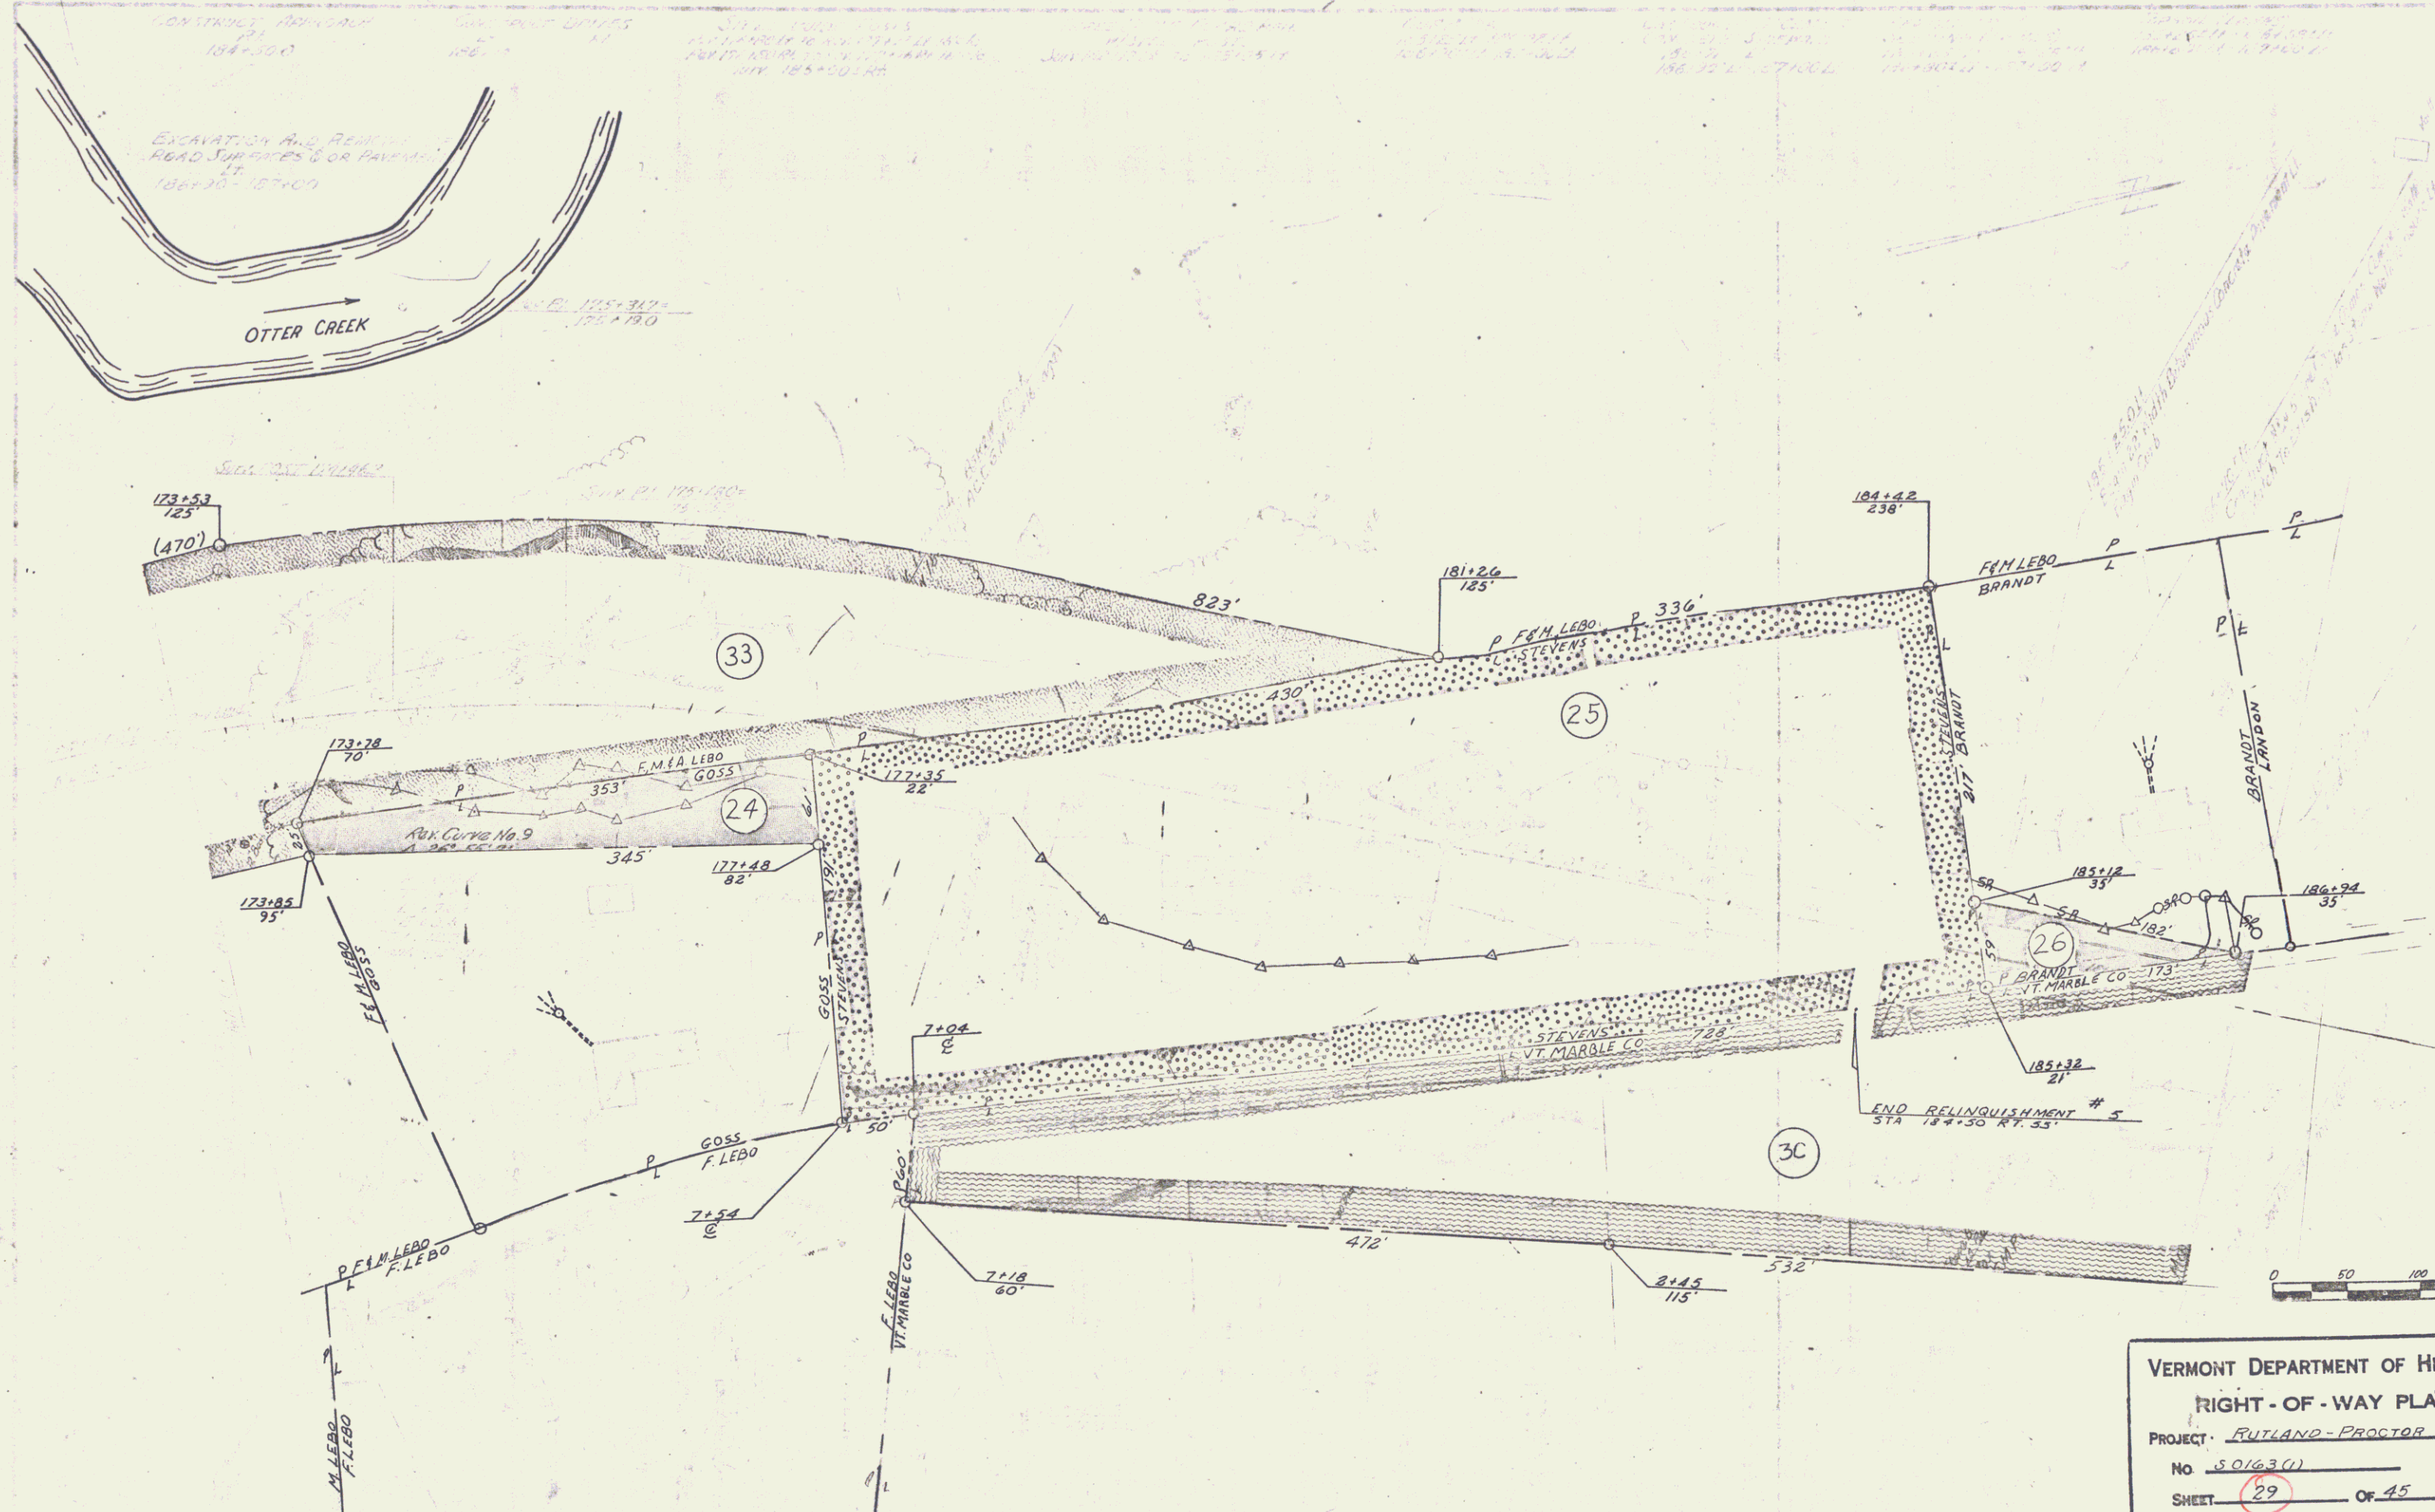

VERMONT DEPARTMENT OF HIGHWAYS
 RIGHT-OF-WAY PLANS
 PROJECT: RUTLAND-PROCTOR
 NO. 50163(1)
 SHEET: 29 OF 45

CONSTRUCT DRAIN
 187+34
 187+31 To Centerline
 191+35
 194+40
 195+50
 197+06

FERTILIZER &
 SEEDING TOWN AREA (LAWNS LT)
 187+00 LT - 188+22 LT
 188+30 LT - 189+11 LT
 189+31 LT - 191+30 LT
 191+42 LT - 194+54 LT
 194+66 LT - 195+48 LT
 195+58 LT - 196+96 LT


TOP SOIL (TOWN AREA & LAWNS LT)
 187+00 LT - 188+22 LT
 188+30 LT - 189+11 LT
 189+31 LT - 191+30 LT (includes 10' of Subgrade & 2' of Topsoil)
 191+42 LT - 194+54 LT (includes 10' of Subgrade & 2' of Topsoil)
 194+66 LT - 195+48 LT (includes 10' of Subgrade & 2' of Topsoil)
 195+58 LT - 196+96 LT

EXCAVATION & REMOVAL OF
 ROAD SURFACES & OR PAVEMENTS
 187+00 LT - 188+22 LT
 188+30 LT - 189+10 LT
 189+30 LT - 191+30 LT
 191+45 LT - 193+00 LT

CURB
 187+00 LT - 188+28 LT
 188+40 LT - 189+11 LT
 189+31 LT - 191+30 LT
 191+42 LT - 194+54 LT
 194+66 LT - 195+48 LT
 195+58 LT - 196+96 LT

ONE COURSE 5" CEMENT CONCRETE SIDEWALK
 187+00 LT To 189+11 LT
 189+31 LT To 196+96 LT
 191+78 LT (WALK TO HOUSE)

CONSTRUCTION NOTES:
 FROM STA. 187+00 LT. TO 195+40 LT, THE
 AREA FROM DITCH LT. TO NEAR EDGE OF LAWNS
 (MAXIMUM DISTANCE OF 135' LT) IS TO BE
 GRADED AND RESHAPED WITH BORROW (ITEM 104;
 2" TOPSOIL, AND FERTILIZER AND GRASS SEED;
 AS DIRECTED BY THE ENGINEER.
 PRESENT SIDEWALK AT STA. 189+35 LT. TO
 STA. 196+96 LT. IS TO BE REMOVED UNDER
 COMMON ELEVATION - ITEM 103-A1

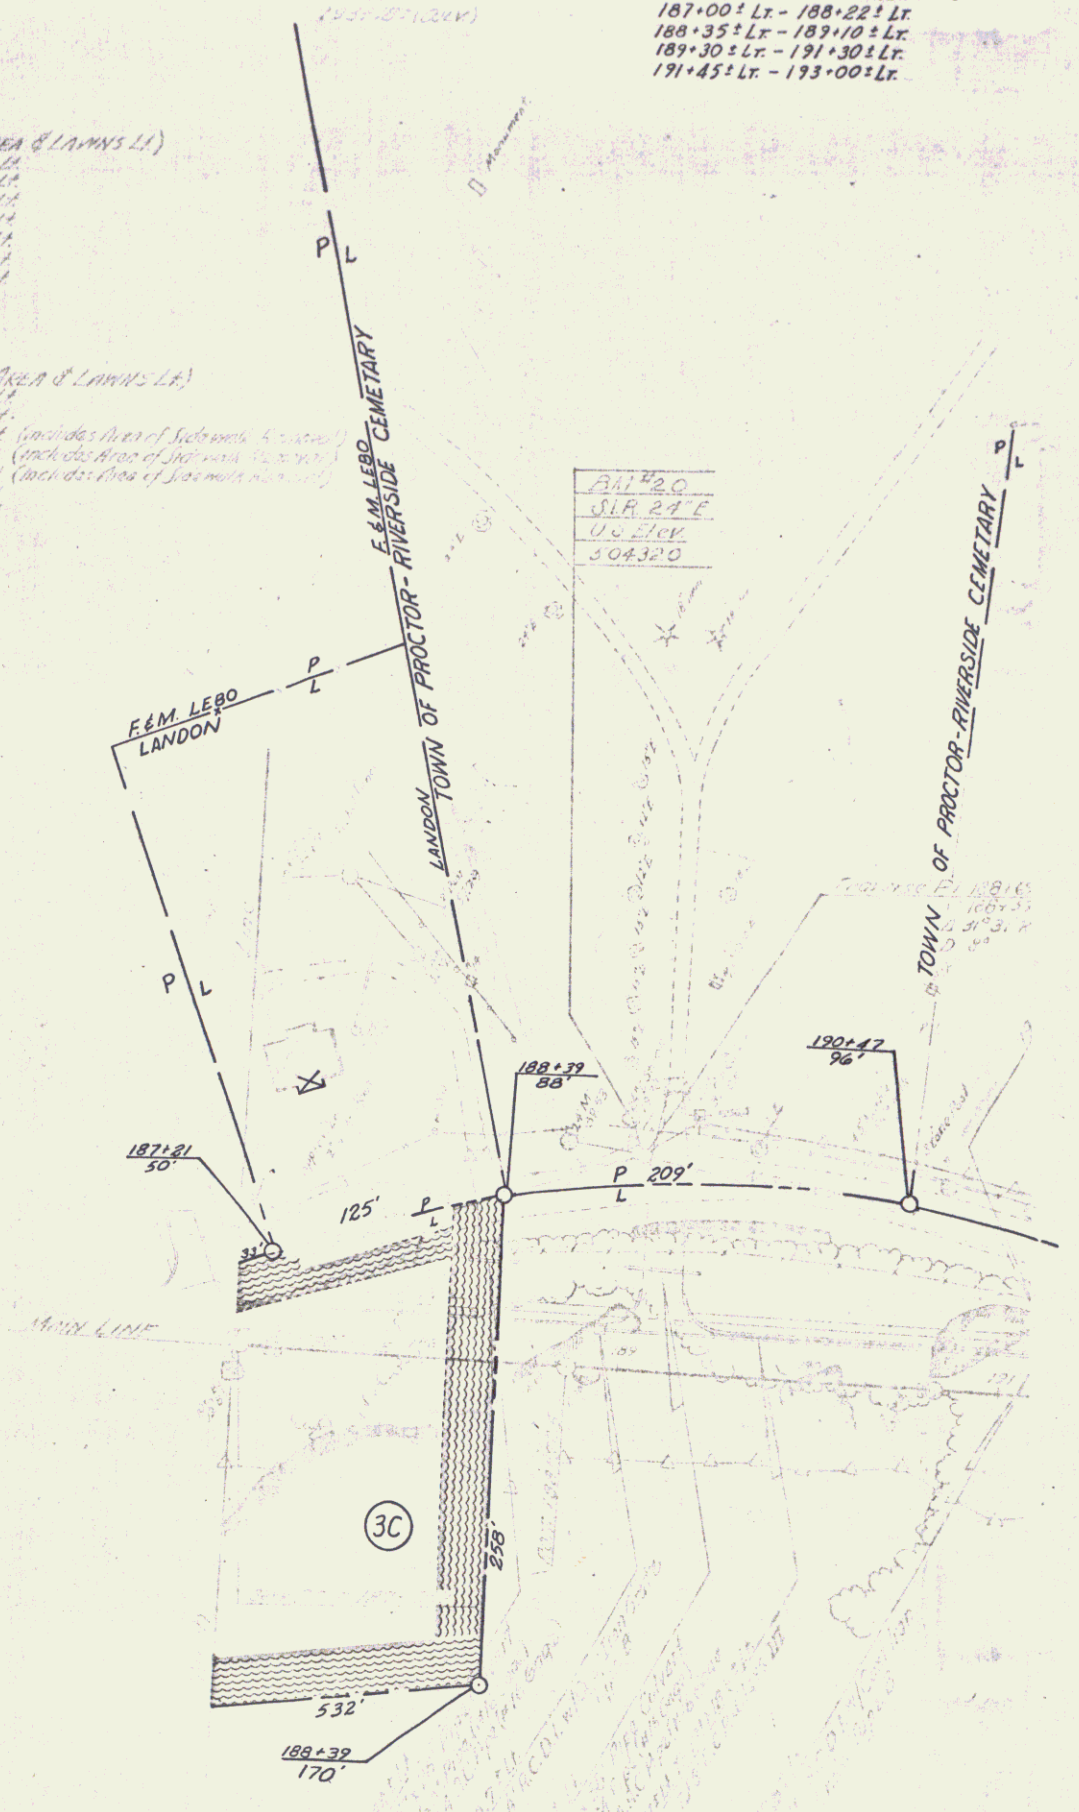

VERMONT DEPARTMENT OF HIGHWAYS
 RIGHT-OF-WAY PLANS
 PROJECT - RUTLAND-PROCTOR
 No. S 0163 (1)
 SHEET 30 OF 45