

STATE OF VERMONT
DEPARTMENT OF HIGHWAYS
PROPOSED IMPROVEMENT

TOWNS OF BOLTON & RICHMOND

COUNTY OF CHITTENDEN
MONTPELIER - BURLINGTON ROAD

CONTRACT NO. 2

ROW PROJECT I 89-2(8)

Pin # 998782

Beginning at a point 0.921 miles easterly of the
Bolton-Richmond Town Line and extending northwesterly 2.913 miles

Length of Roadway 15001.22 Feet = 2.841 Miles
Length of Bridges 381.50 Feet = 0.072 Miles
Length of Project 15382.72 Feet = 2.913 Miles

PROJECT NAME & NUMBER TYPE PAVT. AREA
BOLTON-RICHMOND I 89-2(8) CONC 82.0% S.Y.

RECORD PLANS

MATERIALS

SUBBASE OF GRAVEL - V. RIN PIT & MURRAY

PIT - RICHMOND, VT.

SUBBASE OF CRUSHED ROCK & CRUSHED STONE - HOULERS - GOODRICH

PIT & CHALOUX PIT - WILLISTON, VT.

CRUSHED GRAVEL PLANT MIXED BASE COURSE & BITUMINOUS CONCRETE

L.M. PIKE & SON INC. (PLANT) - WILLISTON, VT.

TAR EMULSION - BORDEN CHEMICAL CO. - NEW YORK, N.Y.

CUTBACK ASPHALT & REFINED TAR - HUMBLE OIL CO. - EVERETT, MASS.

CONCRETE CLASS 'B' PREC. R.C. CURB D.I. CABLE & STEEL BEAM GUARD

RAIL, STEEL GUIDE & MARKER POSTS, PROPERTY LINE FENCE W/STEEL

POSTS, DELINEATORS & RAILING CONC. PIPE - S.T. GRISWOLD & CO.,

INC. - ESSEX JUNCTION, VT.


STRUCTURAL STEEL & BRIDGE RAILING - VERMONT
STRUCTURAL STEEL CORP. - BURLINGTON, VT.
REINFORCING STEEL - REPUBLIC STEEL CORP. -
BUFFALO, N.Y.
BRIDGE PAINT - DRUSTO-MASTER BRONZE
POWELL CO. - CHICAGO, HEIGHTS, ILL.
JOINT SEALER - HOT FUSED ELASTIC TYPE - TOCH
BROTHERS, INC. - PATTERSON, N.J.
SYRACUSE TANK & MFG. CO. - SYRACUSE, N.Y.
CAST IRON COVERS FOR FLUSHING BASINS - E.L. LEBARON FLU-
RY CO. - BROCKTON, MASS.

CONTRACTOR - CARTIER CONSTRUCTION, INC.
MOUNT ROYAL, P. Q., CANADA.
CHIEF RESIDENT ENGINEER - SHERMAN J. GAGE.
RESIDENT ENGINEER - ANGEL J. LAVIN.
INSPECTOR - R. GILMAN, E. HUDSON & V. DENSMORE.
RECORD PLANS - FREDRICK G. GILMAN

CONTRACT DATED - SEPTEMBER 21, 1962.
STARTED - OCTOBER 20, 1962.
COMPLETED - NOVEMBER 13, 1964.
ACCEPTED - NOVEMBER 13, 1964.

1. Title Sheet
2. Typical Sections Interstate Roadway Bituminous
Concrete Pavement, Item 351-B (Mod.)
3. Typical Sections U.S. 2, Rochester No. 97
4. Typical Sections (Other Roadway)
5. Quantity Sheets (Paving)
6. Quantity Sheets (Drainage)
7. Grading Sheets
8. Bridge Sheets
9. Bridge Details
10. Bridge Details
- STRUCTURE NO. 21 (Interstate Bridge Over West
Bolton Town Highway Sta. 1306+15)
91. General Plan & Elevation
92. Profiles & Sections
93. Boring Logs
94 - 97. Details of North & South Abutments
98 - 99. Plans, Framing Plan & Rolling Plan
100 - 103. Approach Slab Details
104 - 106. Reinforcing Steel Schedule
STRUCTURE NO. 22 (Interstate Bridge Over
Existing U.S. 2 Sta. 1327+70)
107 - 108. General Plan & Elevation
109. Profiles & Sections
110. Boring Logs
111 - 114. Details of East & West Abutments
115 - 116. Plans
117. Framing Plan & Rolling Plan
118 - 121. Approach Slab Details
122 - 124. Reinforcing Steel Schedule
125A. Details of 20' X 12' 9" R.C. BOX (Transverse)
125B. at Lt. Lane Sta. 1271+50
125C. at Lt. Lane Sta. 1280+00 & Rt. Lane Sta. 1280+70
127 - 132. Details of 12' 6" C.G.M.P.P. at Lt. Lane Sta.
1278+43.3, Rt. Lane Sta. 1278+57.5 and U.S. 2
Recreation No. 9 Sta. 1279+36.6
133 - 134. Details of 72" C.G.M.P.P. at Rt. Lane Sta. 1308+40
135. Plan, Section & Details
136. Reinforcing Steel Schedule
137 - 138. Cross Sections
139. CROSS SECTIONS (OMITTED)
140 - 141. FINAL EARTHWORK SHEETS
142 - 143. EXTRA SECTIONS
144. STEEL BLUE PRINTS

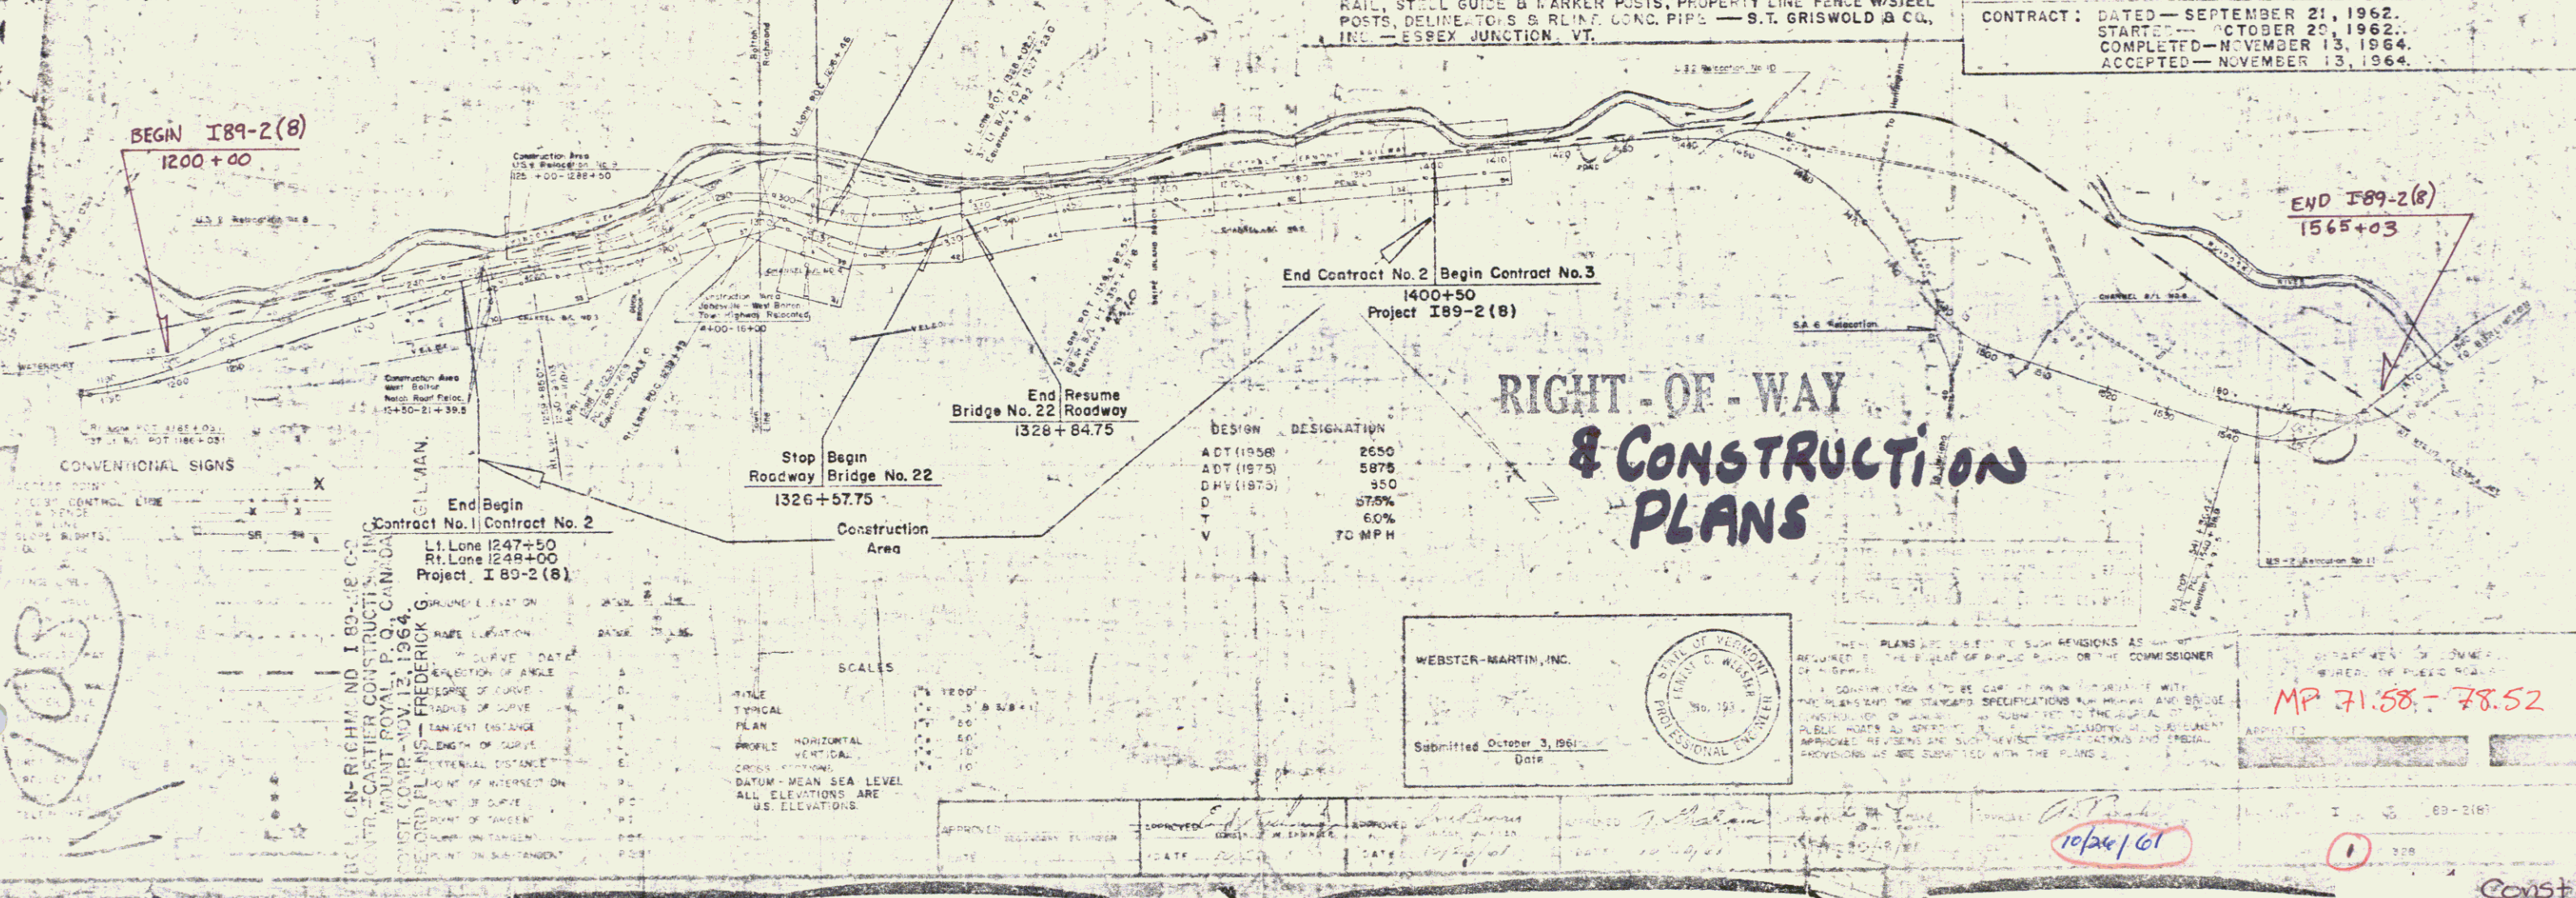

WEBSTER-MARTIN, INC.
Submitted October 3, 1961
Date

MP 71.58 - 78.52

Const + 1000

Treated Timber Curb
25+21 ~ 26+50 Lt.

FOR SUMMARY OF
LANDSCAPE MATERIAL
SEE SHEET NO 6 OF 145

EXCAVATION & REMOVAL OF
EXISTING PAVEMENT
ITEM 101

EXCAVATION & REMOVAL OF
LANE TRANSITION ITEM 101
SEE SPECIAL
PROVISION NO.

500 REMOVAL
ITEM 101

THREE CABLE GUARD RAIL WITH
STEEL POSTS ITEM 543

REMOVAL & DISPOSAL OF PRESENT
GUARD RAIL ITEM 540

PROPERTY LINE FENCE
ITEM 585-B (MOD)
W/STEEL POSTS

EXCAVATION & REMOVAL OF ROAD
SURFACE ON ROADWAYS
ITEM 116-A

PLANK GUARD RAIL WITH
PRESERVATIVE TREATMENT ITEM 541-A
(BARRICADE)

EXCAVATION & REMOVAL OF
TEMPORARY APPROACH ITEM 101
SEE SPECIAL
PROVISION NO.

INDICATES PROPERTY
OWNER PLOT NUMBER.

U.S. 2
P.O.T. 15 + 00.0

17 + 00
CONSTRUCT BEGIN U.S. 2
SATISFACTORY RELOCATION
APPROACH NO. 8

STONE FILL FOR SLOPE
PROTECTION, ITEM 522


PARCEL 1A-B
GRANTOR CHESTER A & EVON M. CHAMPNEY
STATIONS 16+00-32+17 US 2 REL 8
TAKING 40A1
REMAINDER
RIGHTS
TITLE TAKEN W/D
RECORDED

GATE FOR PROPERTY LINE FENCE.
ITEM 583-C

BITUMINOUS CONCRETE CURB
ITEM 555

CONTROL OF ACCESS IS COMPLETE ON THIS SHEET EXCEPT AT
STA 1201+75 RT. LANE, RT. ACCESS IS PROVIDED AT THIS POINT
TO ALLOW FOR EMERGENCY REPAIRS TO ELECTRIC POWER TRUNK LINES.

CHORD DEFINITION
U.S. 2 - Reloc. No. 8
A 28° 05' LT.
D 811.0
R 955.37
T 238.9
E 248.7
29.4

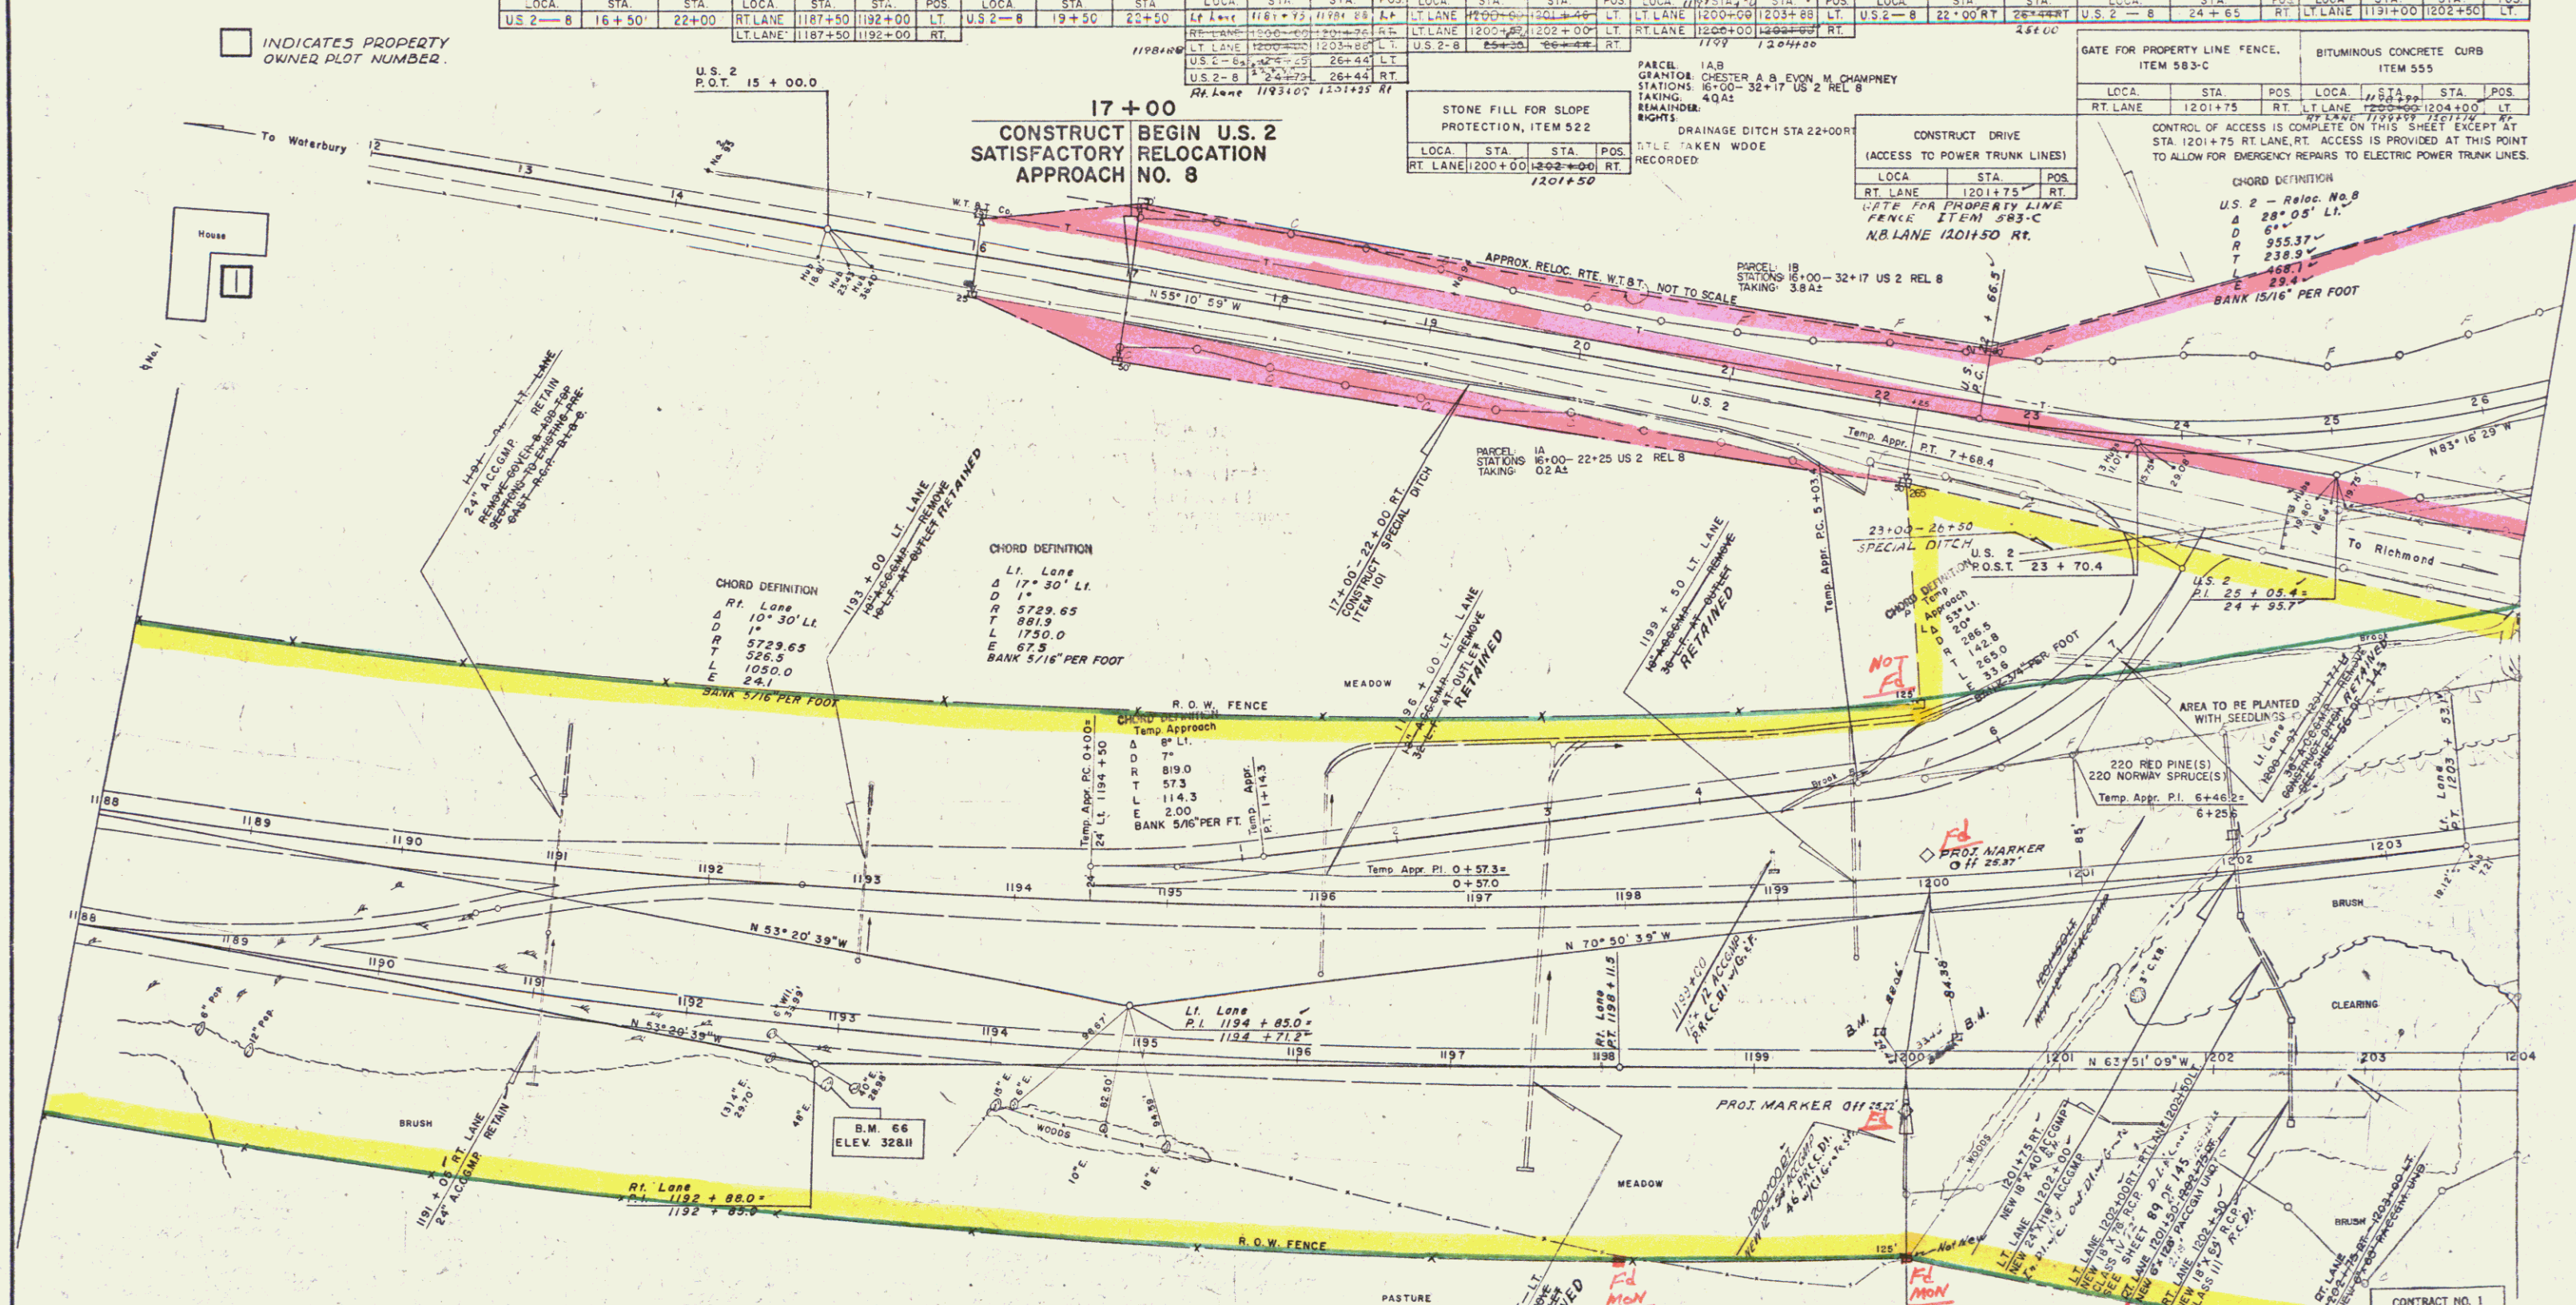


DILLING & BLASTING OF SOLID
ROCK SUB GRADE ITEM 114 (MOD)

DRILLING & BLASTING OF
SOLID ROCK SUB GRADE (MOD)
RT Lane 1202+165 ~ 1204+00
Lt Lane

END PROJECT 189-2(7)
BEGIN PROJECT 189-2(8)
END CONTRACT NO. 3 BEGIN CONTRACT NO. 1
1200 + 00

STATE OF VERMONT
DEPARTMENT OF HIGHWAYS
INTERSTATE PROJECT in the TOWNS of
BOLTON-RICHMOND
PLAN
LT LANE STA. 1188+00 TO 1203+85
RT LANE STA. 1188+00 TO 1204+00
WEBSTER, MARTIN, INC.
CONSULTING ENGINEERS
50, BURLINGTON, VT.
SURVEYED BY: H. J. 12/12/12 CHECKED BY: E. J. 12/12/12
PROJECT NO. 189-2(18) SHEET 15

DITUMINOUS CONCRETE CURB
 RT. LANE 1217+42 ~ 1220+00
 LT. LANE 1204+00 ~ 1205+00
 LT. LANE 1217+72 ~ 1220+00
 Treated Timber Curb
 26180 ~ 28155 LT.
 36195 ~ 43145 LT.

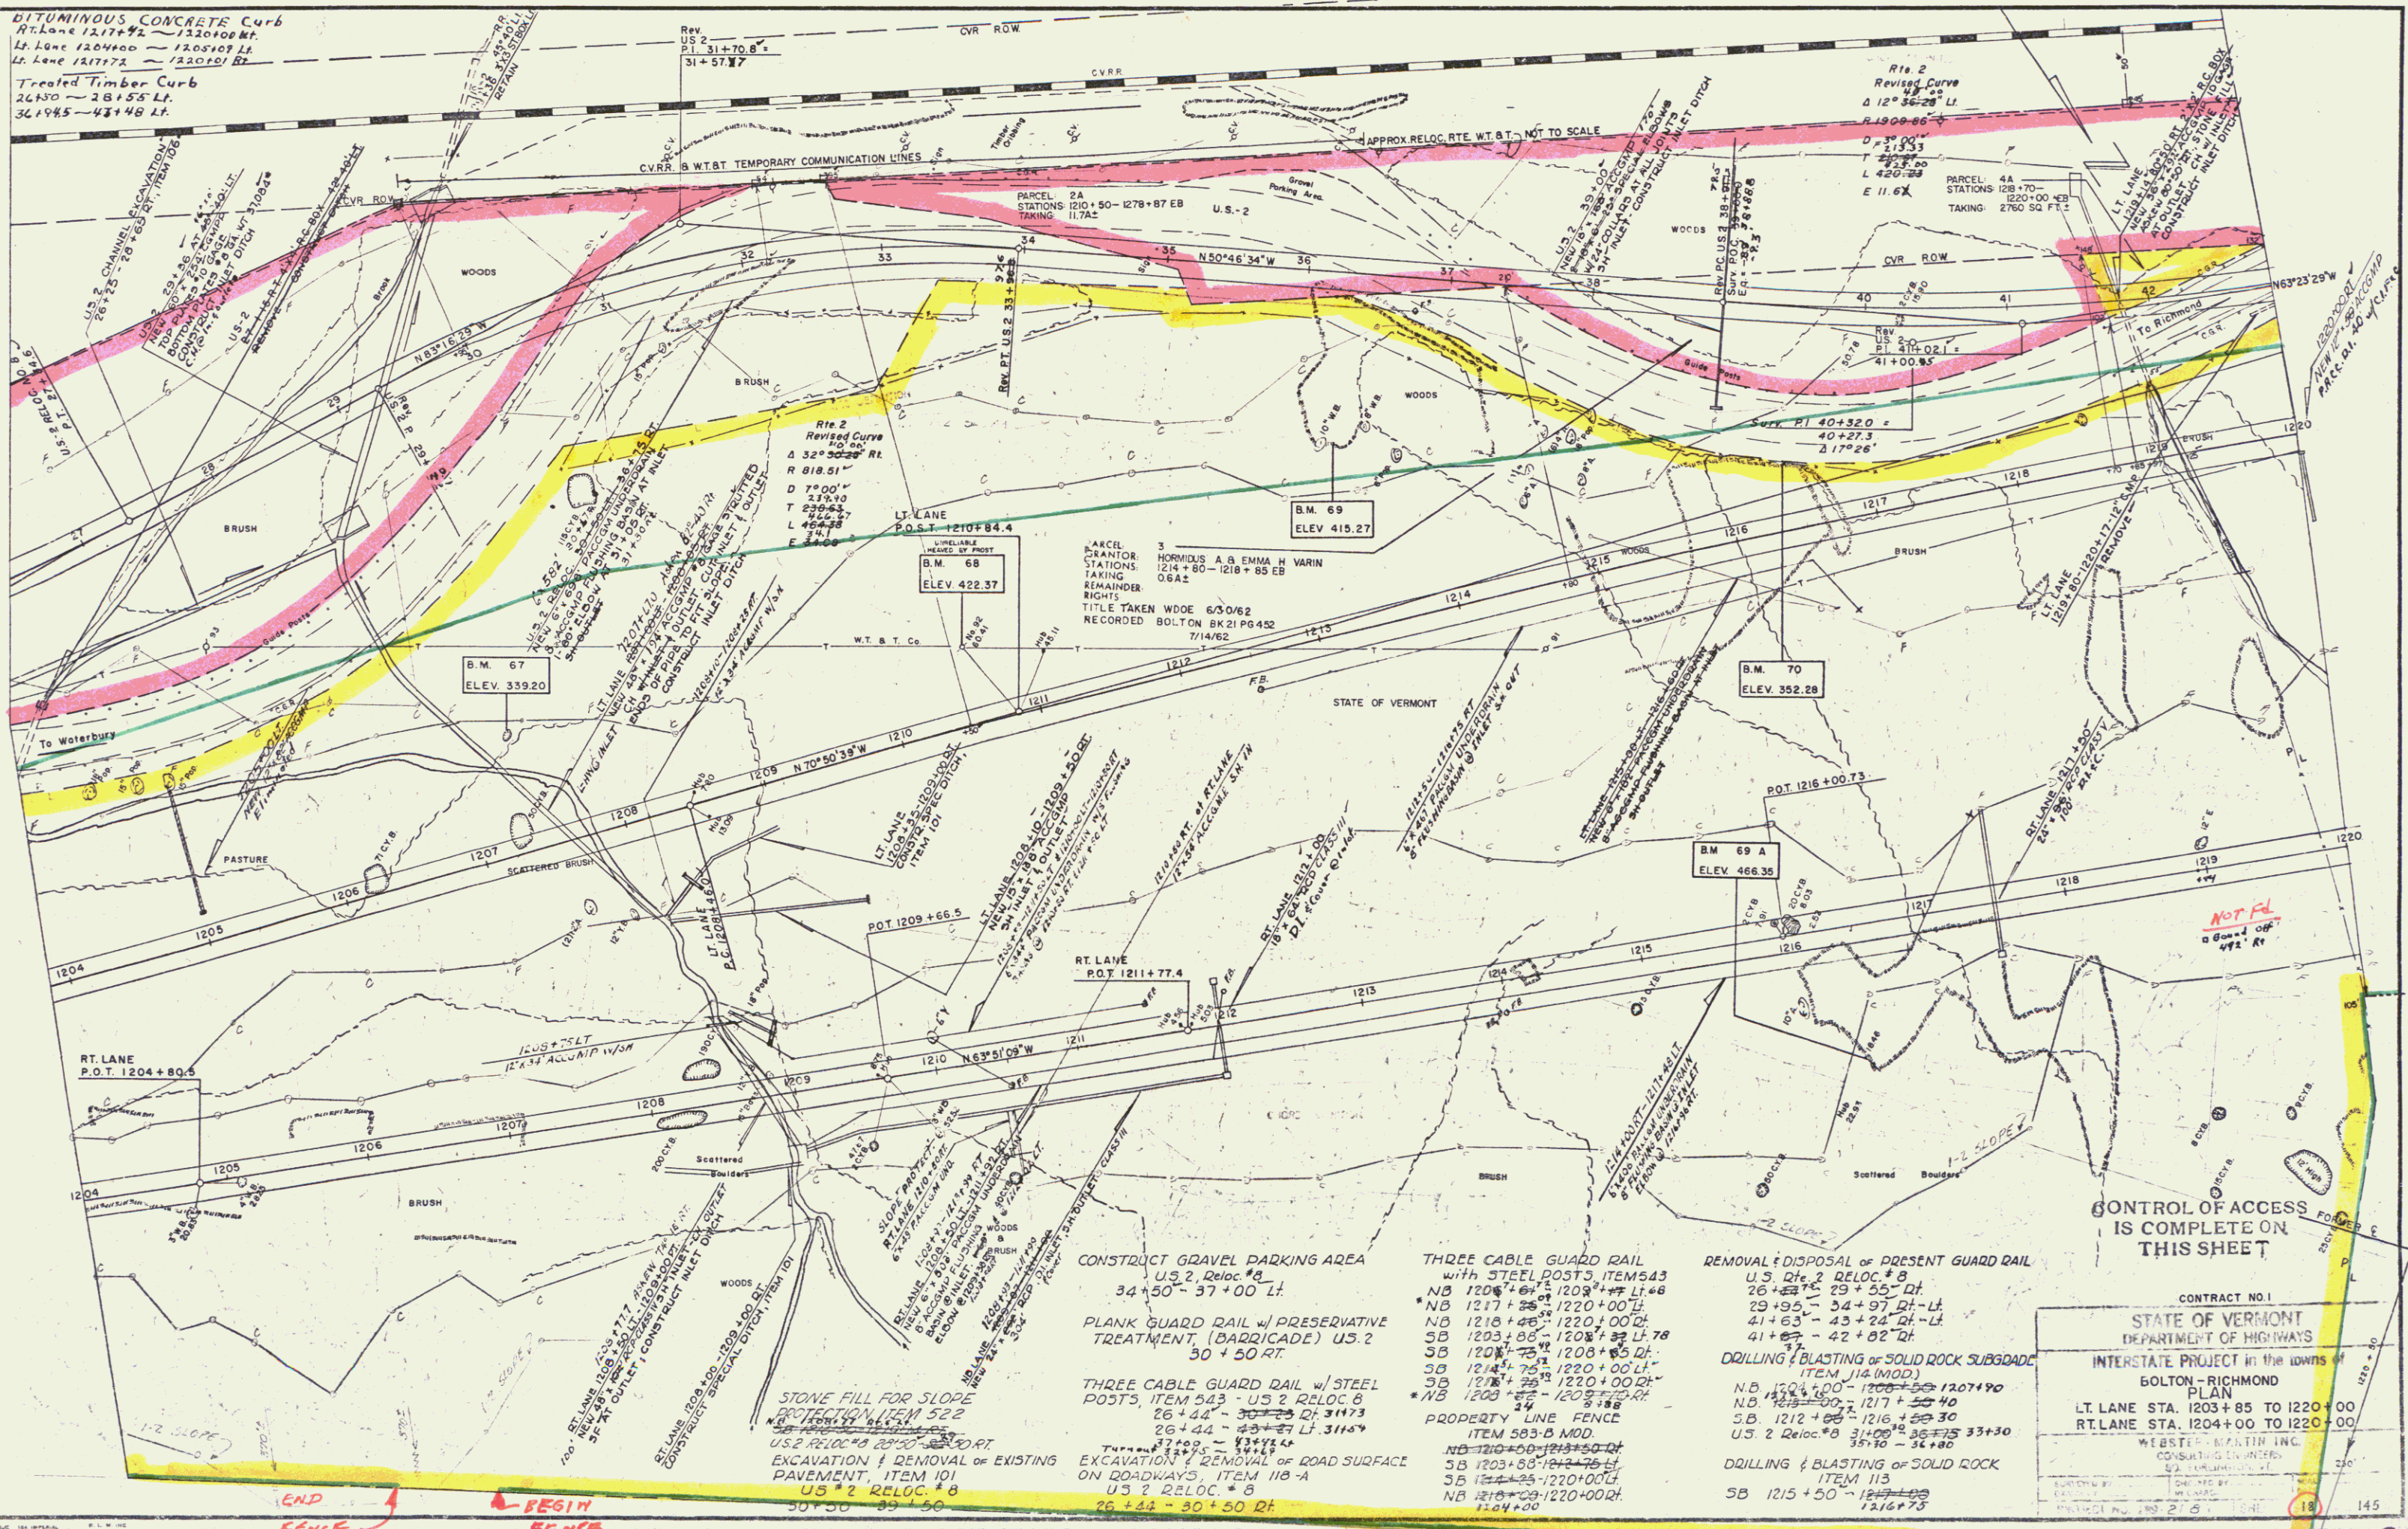

CONSTRUCT GRAVEL PARKING AREA
 US 2, Reloc. #8
 34+50 - 37+00 LT.

PLANK GUARD RAIL w/ PRESERVATIVE
 TREATMENT (BARZICADE) US 2
 30+50 RT.

THREE CABLE GUARD RAIL w/ STEEL
 POSTS, ITEM 543 - US 2 RELOC. #8
 26+44 - 30+50 RT. 31173
 26+44 - 30+50 LT. 31147

EXCAVATION & REMOVAL OF ROAD SURFACE
 ON ROADWAYS, ITEM 116-A
 US 2 RELOC. #8
 26+44 - 30+50 RT.

THREE CABLE GUARD RAIL
 with STEEL POSTS, ITEM 543
 NB 1206+61 - 1208+77 LT. #8
 NB 1217+26 - 1220+00 LT.
 NB 1218+46 - 1220+00 LT.
 SB 1203+00 - 1208+77 LT. #8
 SB 1208+77 - 1208+85 LT.
 SB 1214+75 - 1220+00 LT.
 SB 1218+75 - 1220+00 LT.
 *NB 1203+00 - 1208+77 LT.
 24

PROPERTY LINE FENCE
 ITEM 583-B MOD.
 NB 1210+00 - 1213+50 LT.
 SB 1203+00 - 1213+50 LT.
 SB 1214+75 - 1220+00 LT.
 NB 1218+75 - 1220+00 LT.
 1204+00

REMOVAL & DISPOSAL OF PRESENT GUARD RAIL
 US 2, Reloc. #8
 26+44 - 29+55 LT.
 29+55 - 34+97 LT.
 41+63 - 43+24 LT.
 41+63 - 42+02 LT.

DRILLING & BLASTING OF SOLID ROCK SUBGRADE
 ITEM 114 (MOD.)
 NB 1204+00 - 1208+77 LT. 1207+90
 NB 1217+26 - 1217+50 LT.
 SB 1212+00 - 1216+50 LT.
 US 2 Reloc. #8 31+00 - 35+30
 35+10 - 36+80

DRILLING & BLASTING OF SOLID ROCK
 ITEM 115
 SB 1215+50 - 1216+75


CONTROL OF ACCESS
 IS COMPLETE ON
 THIS SHEET

CONTRACT NO. 1
 STATE OF VERMONT
 DEPARTMENT OF HIGHWAYS
 INTERSTATE PROJECT in the towns of
 BOLTON-RICHMOND
 PLAN
 LT. LANE STA. 1203+85 TO 1220+00
 RT. LANE STA. 1204+00 TO 1220+00

WESTERLY, MAINTENANCE
 CONSULTING ENGINEERS
 622 Main Street
 Bolton, Vermont 05740

DATE: 12/15/83
 DRAWN BY: J. L. BROWN
 CHECKED BY: J. L. BROWN
 PROJECT NO. 123 21 5 12 18 145

Sheet 3 of 3
 3

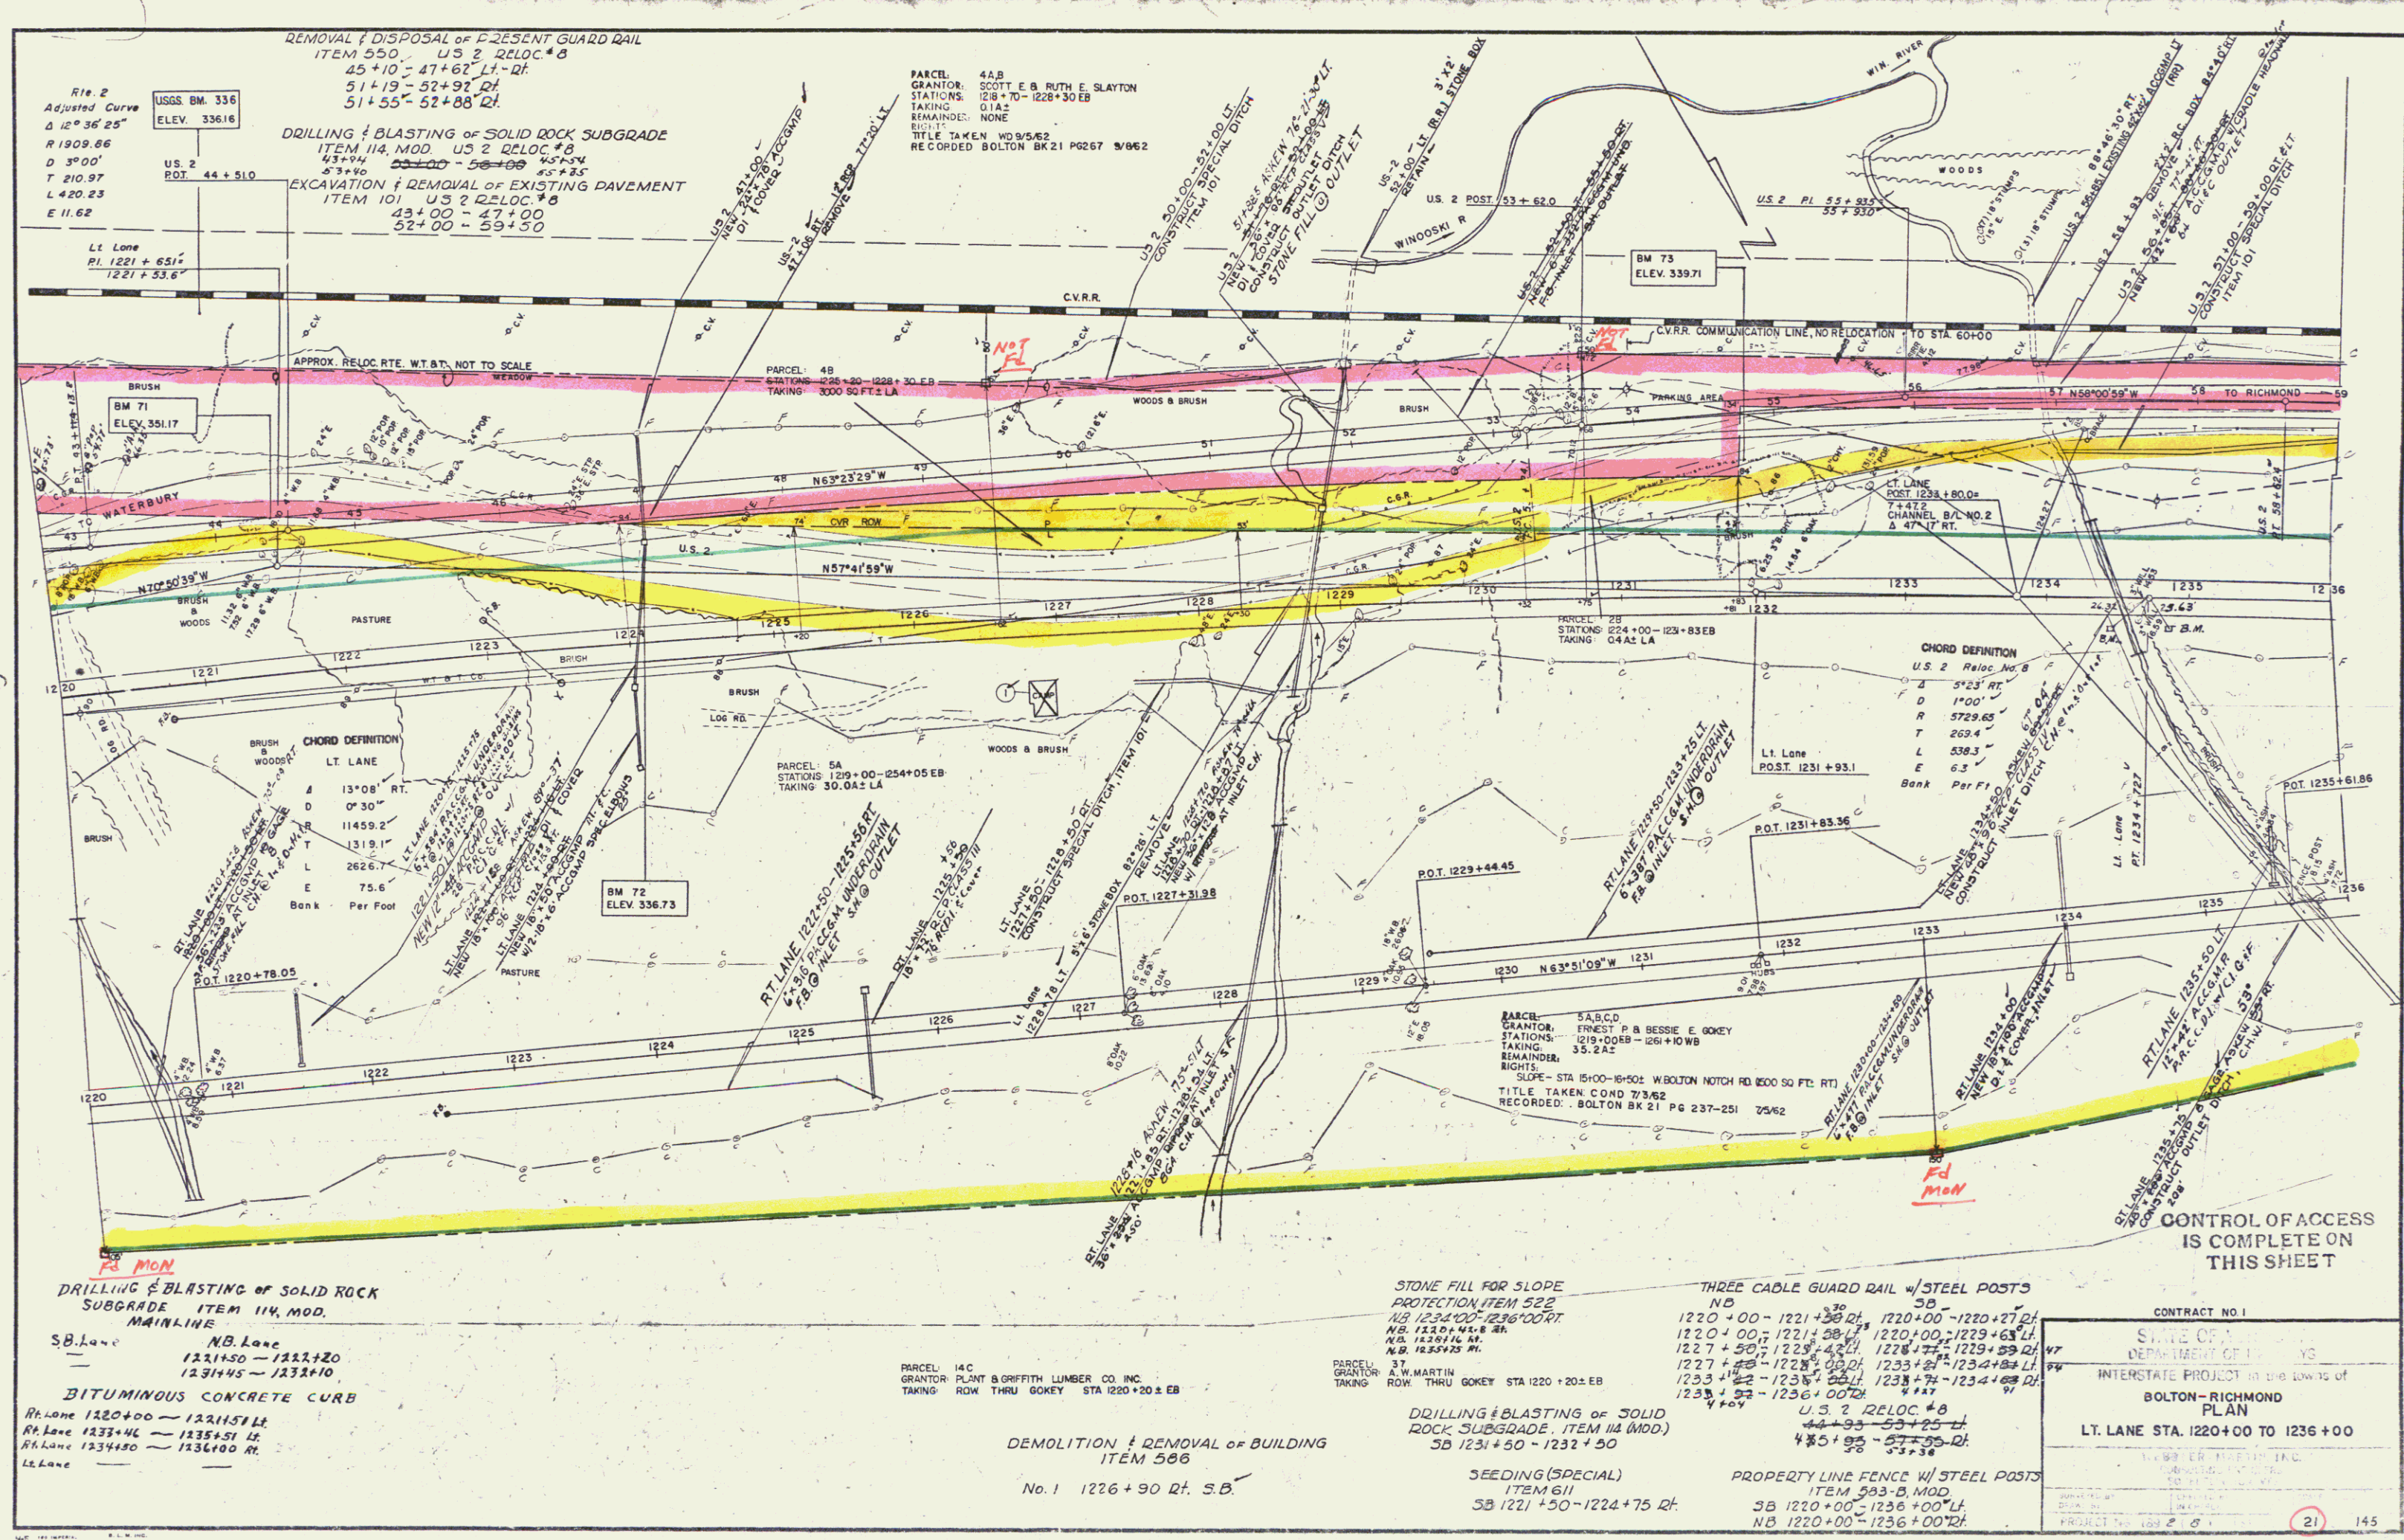

THREE CABLE GUARD RAIL WITH STEEL POSTS ITEM 543		
STATION	RT LANE	POS
1267+00	1267+00	LT
1274+00	1281+83	LT
1277+00	1281+83	RT
1273+00	1281+00	RT
1274+00	1281+00	LT
1277+00	1281+00	LT
1274+00	1281+00	LT
1277+00	1281+00	LT
1274+00	1281+00	LT
1277+00	1281+00	LT

PROPERTY LINE FENCE WITH STEEL POSTS ITEM 543 (B.M.C.)		
STATION	RT LANE	POS
1266+00	1280+22	LT
1267+00	1281+00	LT
1274+00	1280+42	RT
1280+50	1281+83	RT
1280+42	1280+42	RT

Bituminous Concrete Curb Item 555
 RT Lane
 1267+00 1267+91 LT
 1274+00 1281+93 LT
 LT Lane
 1274+00 1281+00 LT

REMOVAL OF PRESENT SUPERSTRUCTURE ITEM 542		
STATION	RT LANE	POS
1278+00	1278+00	RT


TWO CABLE GUARD RAIL ITEM 542		
STATION	RT LANE	POS
1277+00	1279+00	RT

REMOVAL & DISPOSAL OF PRESENT GUARD RAIL ITEM 540		
STATION	RT LANE	POS
1273+00	1280+88	LT
1267+00	1273+00	RT
1273+00	1273+00	RT
1273+00	1273+00	RT
CONSTRUCT ACCESS ROAD		
STATION	RT LANE	POS
1280+20	1280+20	RT

FOR SUMMARY OF LANDSCAPE MATERIALS SEE SHEETS 8-9 OF 328		
STATION	RT LANE	POS
1280+20	1280+20	RT

U.S. 2 - Reloc. No. 9
 Δ 20° 23' 20" LT. V.
 D 1" 30"
 R 3019.83 V.
 T 686.9 V.
 L 1359.3 V.
 E 613
 Bank 5/16" Per Ft V.

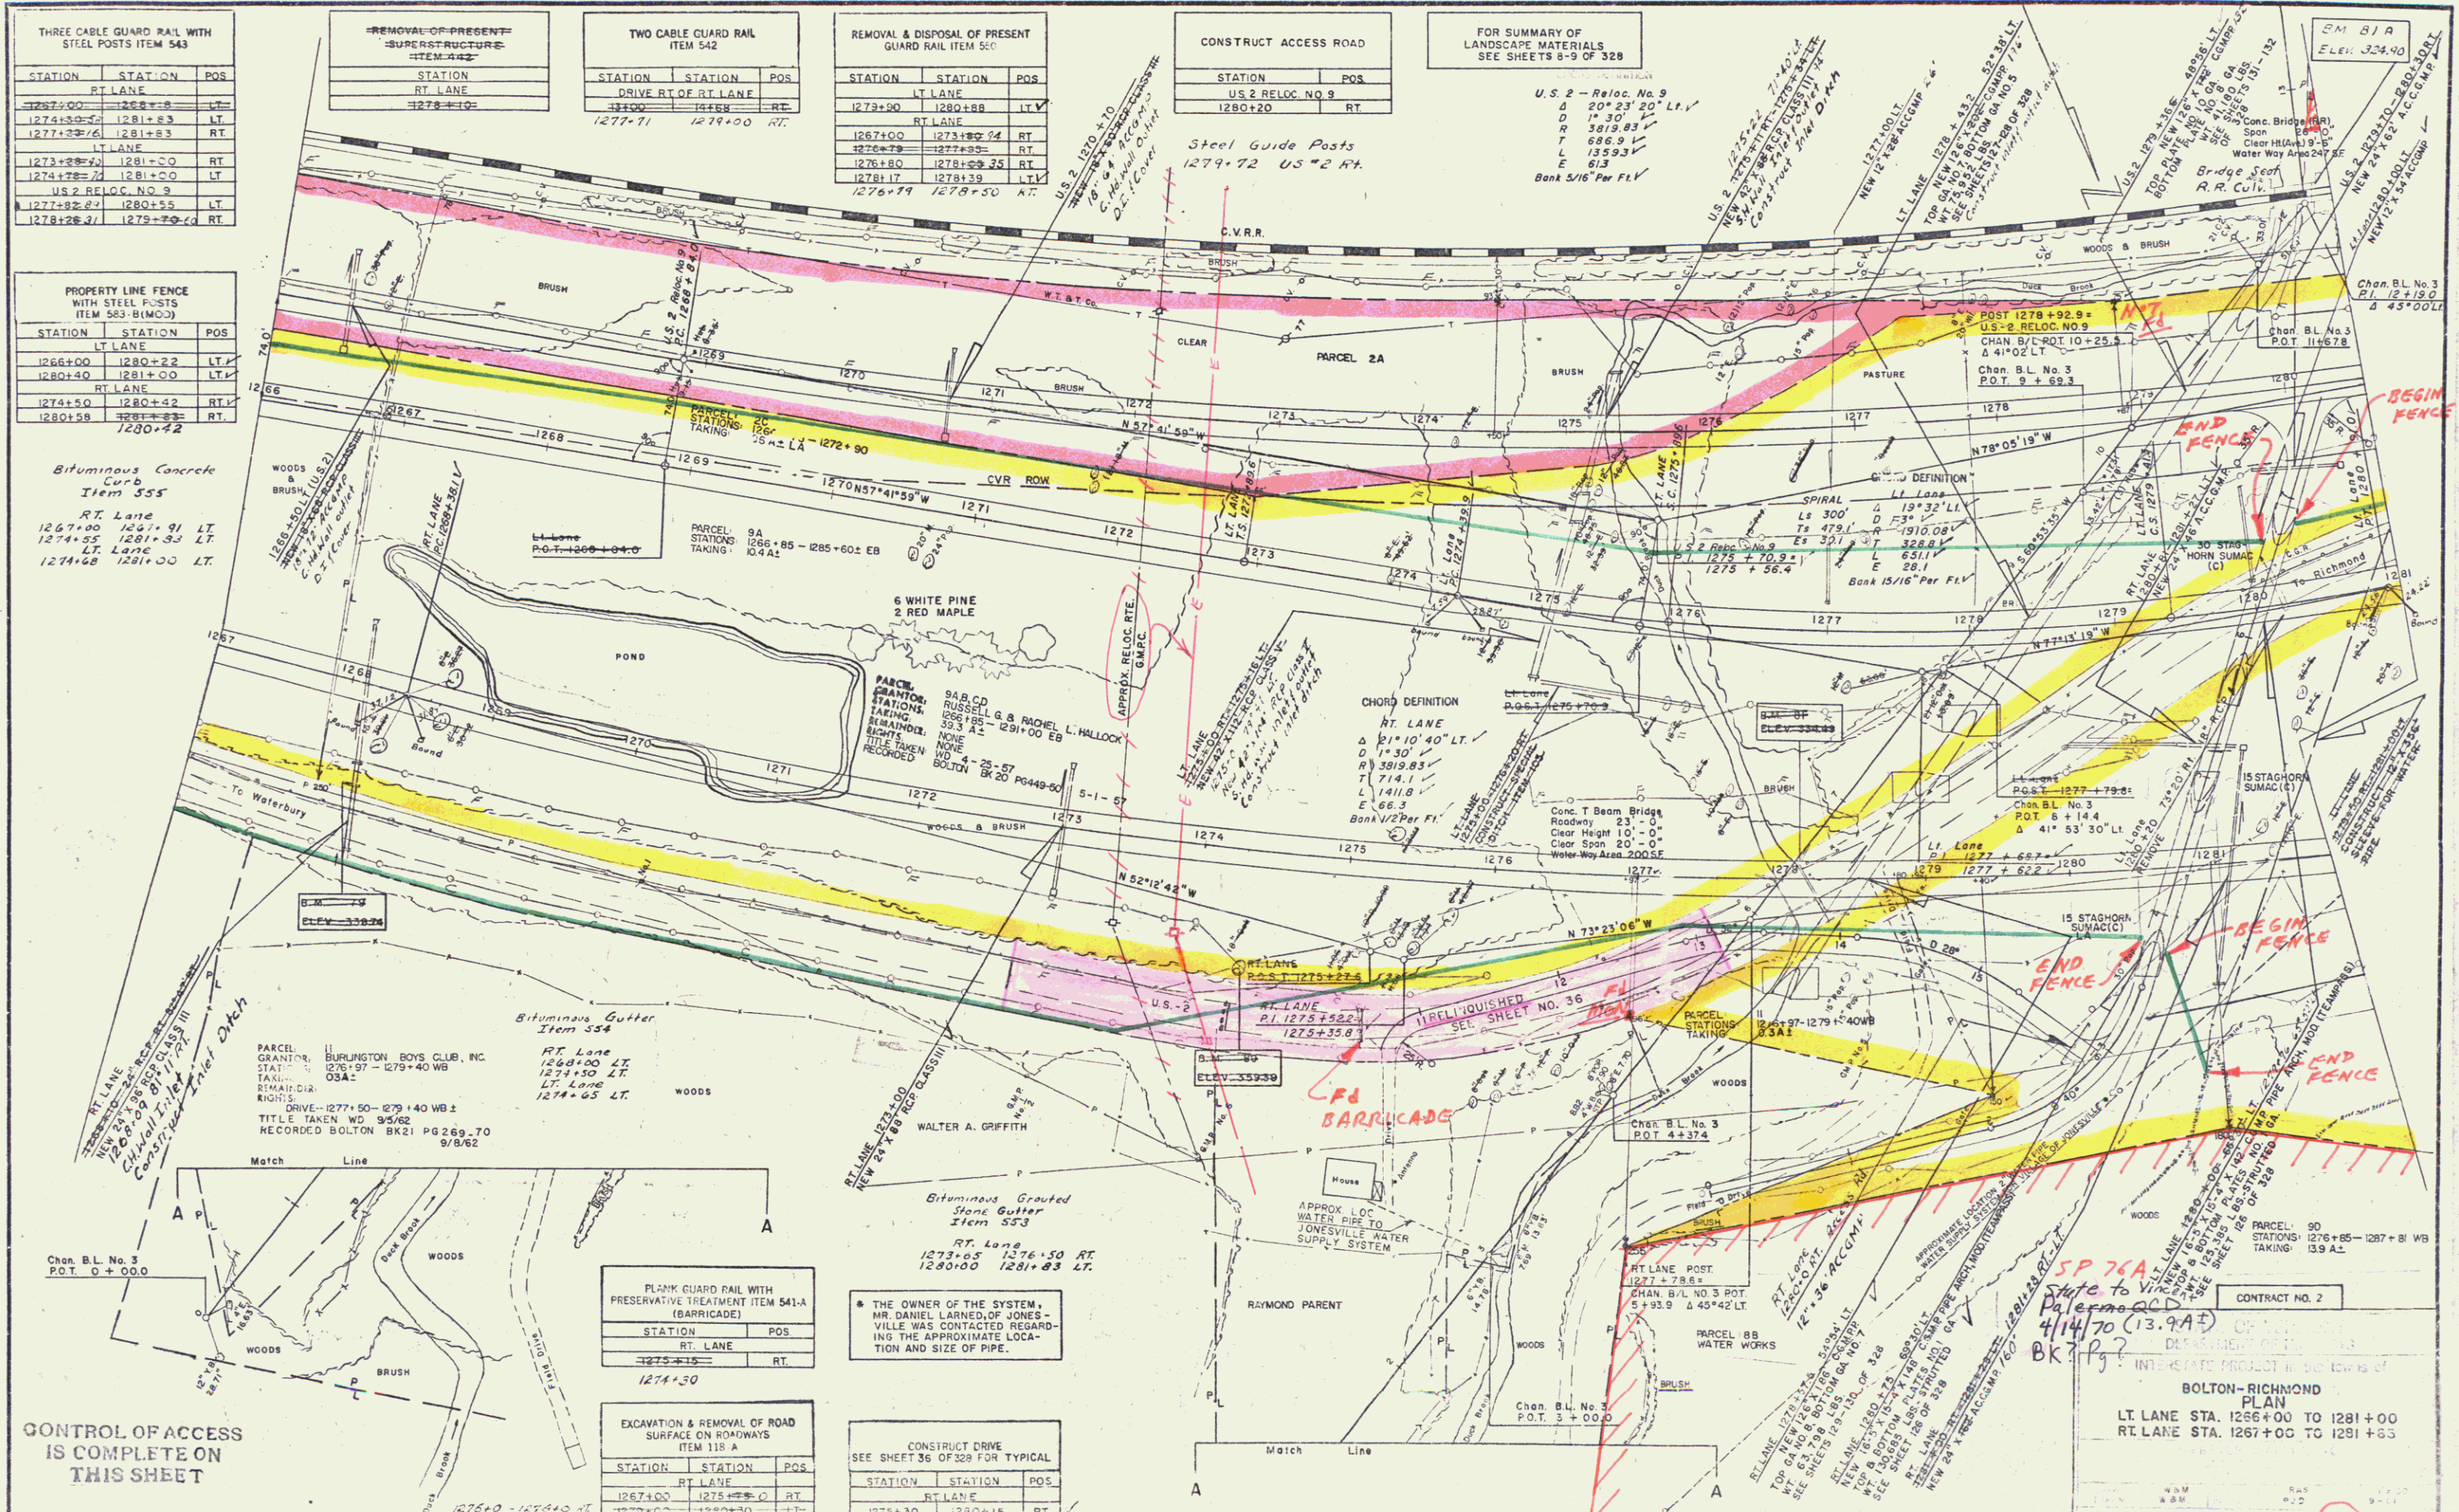

CONTROL OF ACCESS IS COMPLETE ON THIS SHEET

PLANK GUARD RAIL WITH PRESERVATIVE TREATMENT ITEM 541-A (BARRICADE)		
STATION	RT LANE	POS
1275+00	1275+00	RT

EXCAVATION & REMOVAL OF ROAD SURFACE ON ROADWAYS ITEM 118-A		
STATION	RT LANE	POS
1267+00	1275+00	RT
1277+00	1280+20	RT

THE OWNER OF THE SYSTEM, MR. DANIEL LARNED, OF JONESVILLE WAS CONTACTED REGARDING THE APPROXIMATE LOCATION AND SIZE OF PIPE.

CONSTRUCT DRIVE SEE SHEET 36 OF 328 FOR TYPICAL		
STATION	RT LANE	POS
1275+00	1280+15	RT

SP 75A
 State to Palermo
 4/14/70 (13.9A)
 BK 73?

CONTRACT NO. 2
 INTENSIFIED PROJECT IN THE TOWNS OF BOLTON-RICHMOND
 PLAN
 LT LANE STA. 1256+00 TO 1281+00
 RT LANE STA. 1267+00 TO 1281+83

7 + Row

STATION	RT LANE	POS
1274+00	1281+83	LT
1274+00	1281+83	RT
1274+00	1281+83	RT
STATION	RT LANE	POS
1266+00	1272+22	LT
1266+00	1272+22	LT
Bituminous Concrete
Curb
Item 555
RT Lane
1267+00 1267+91 LT
1274+00 1281+83 LT
1274+00 1281+83 LT
1274+00 1281+83 LT

STATION	RT LANE	POS
1274+00	1281+83	LT
1274+00	1281+83	RT
1274+00	1281+83	RT
E 613
Bank 5/16' Per Ft.

Chon. B.L. No. 3
POT. 8 + 14.4
Δ 41' 53" 30' LT

Chon. B.L. No. 3
POT. 8 + 14.4
Δ 41' 53" 30' LT

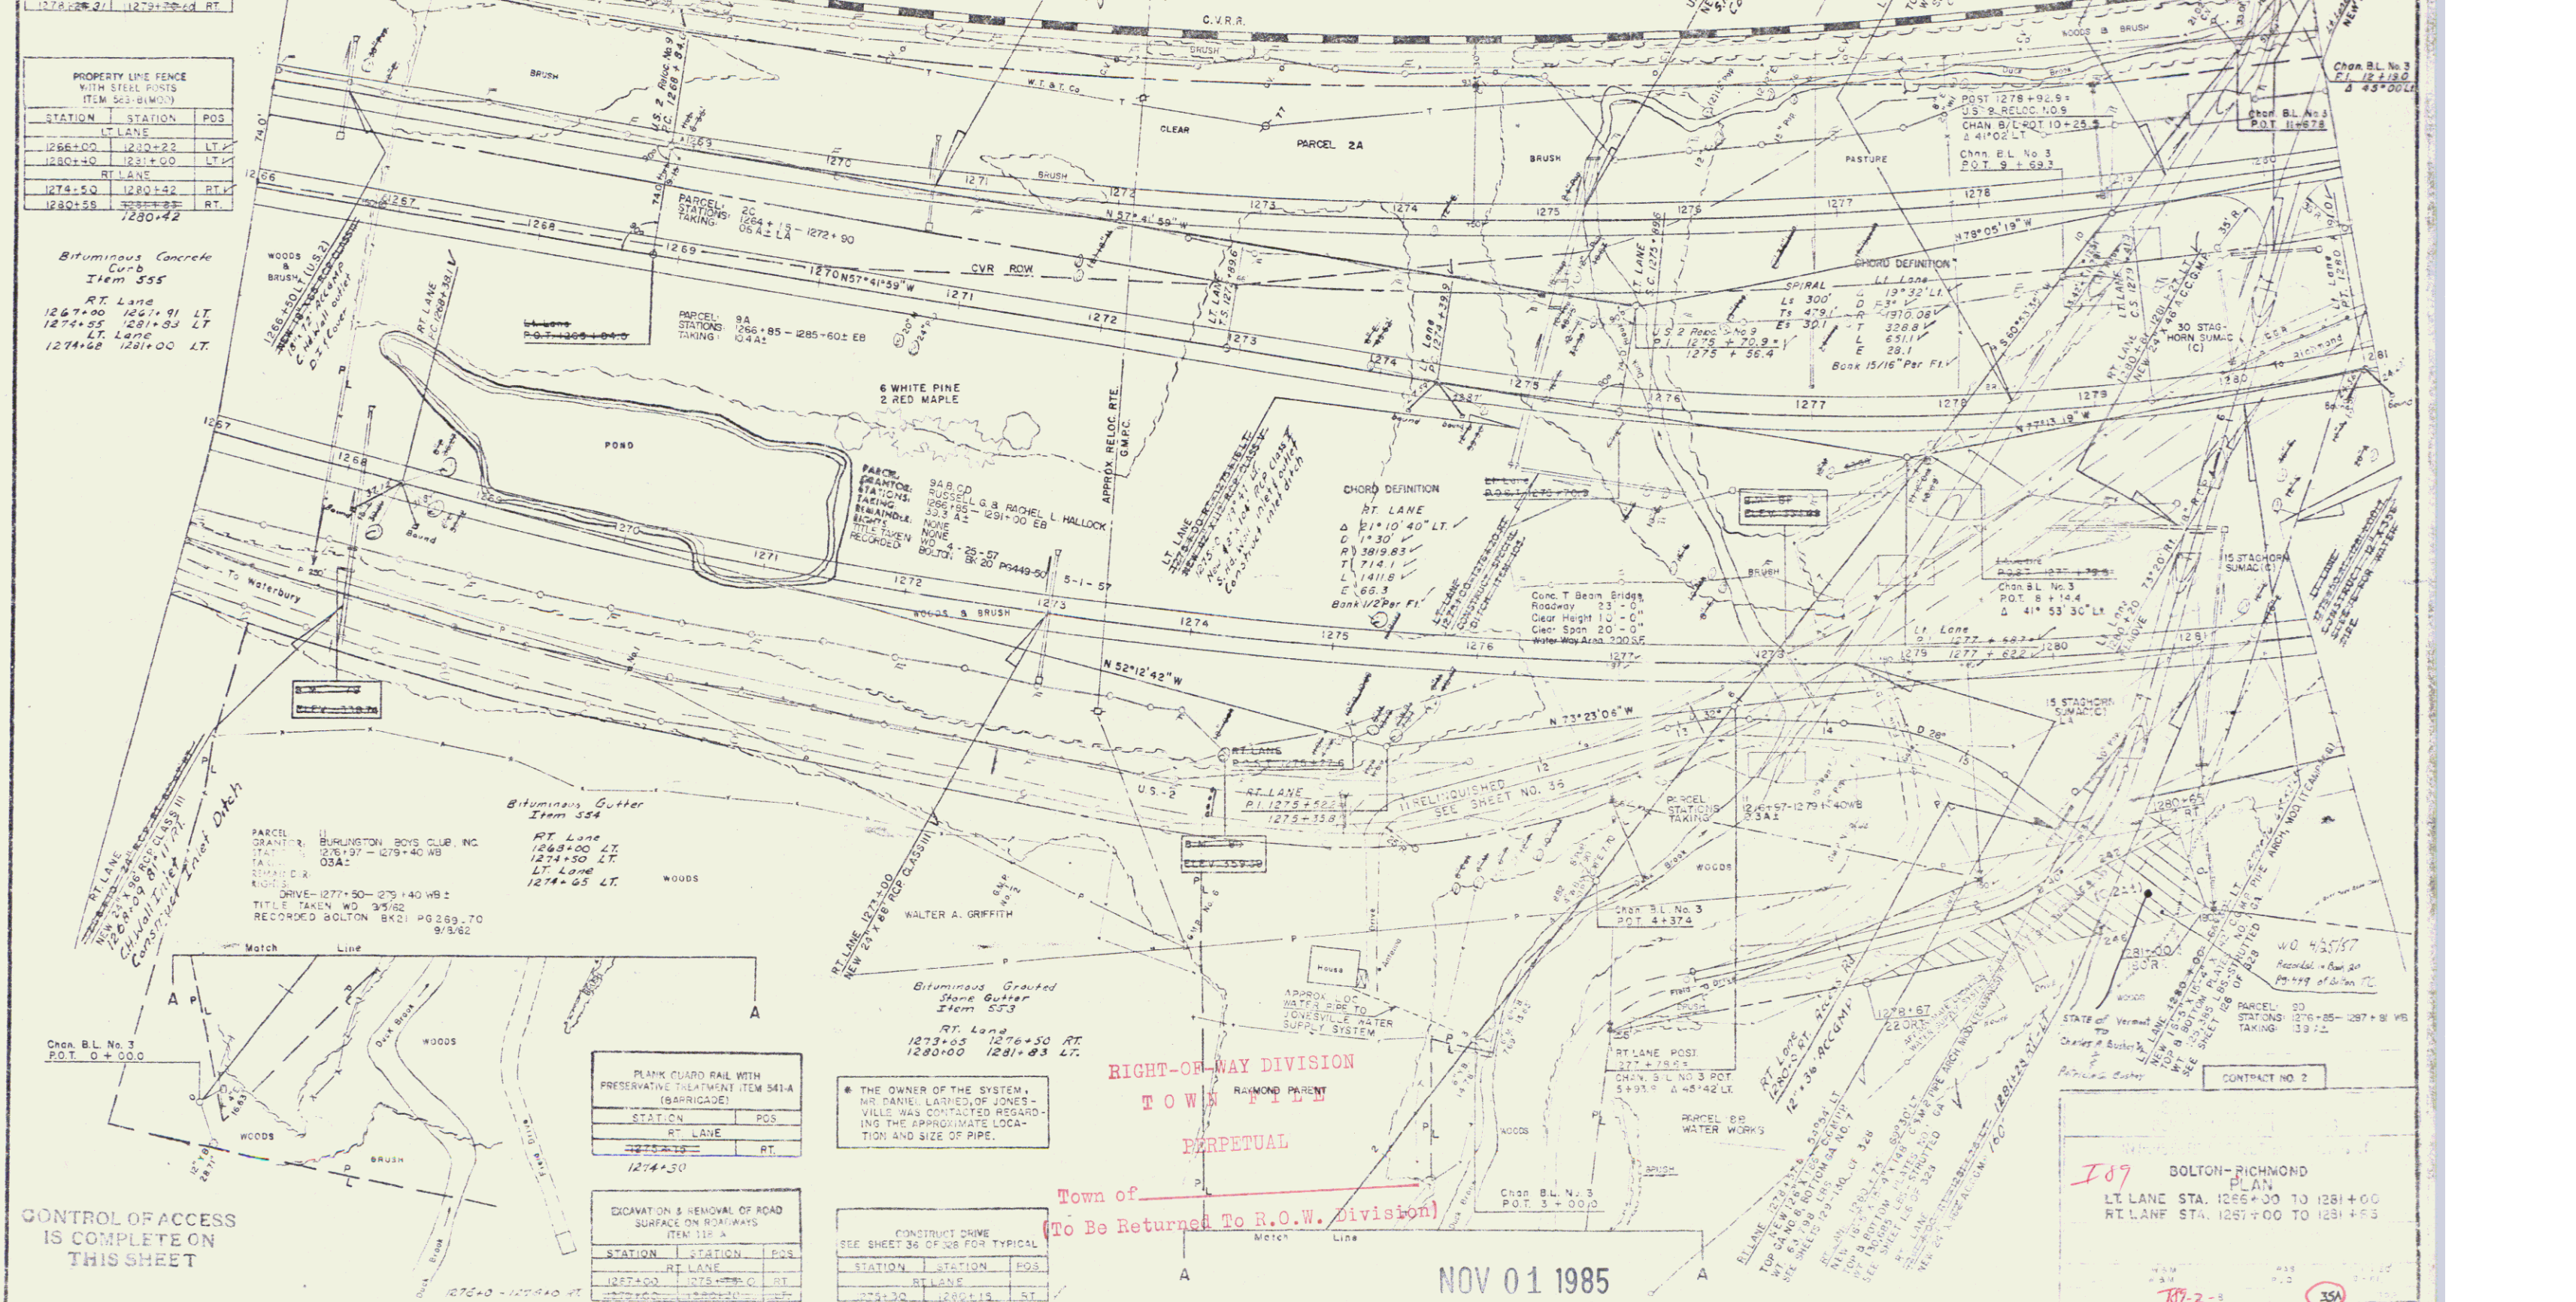

CONTROL OF ACCESS
IS COMPLETE ON
THIS SHEET

RIGHT-OF-WAY DIVISION
TOWN OF RICHMOND
PERPETUAL


Town of
(To Be Returned To R.O.W. Division)


NOV 01 1985


I07 BOLTON-RICHMOND
PLAN
RT LANE STA. 1265+00 TO 1281+00
RT LANE STA. 1281+00 TO 1281+83

Const
+
Row

PART OF THE LAND ACQUIRED BY THE STATE OF VERMONT FROM RUSSELL G. HALLOCK
& RACHEL L. HALLOCK BY W.D. DATED APR. 25, 1957 & RECORDED IN BK. 20, PG. 449 OF
THE TOWN OF BOLTON LAND RECORDS.

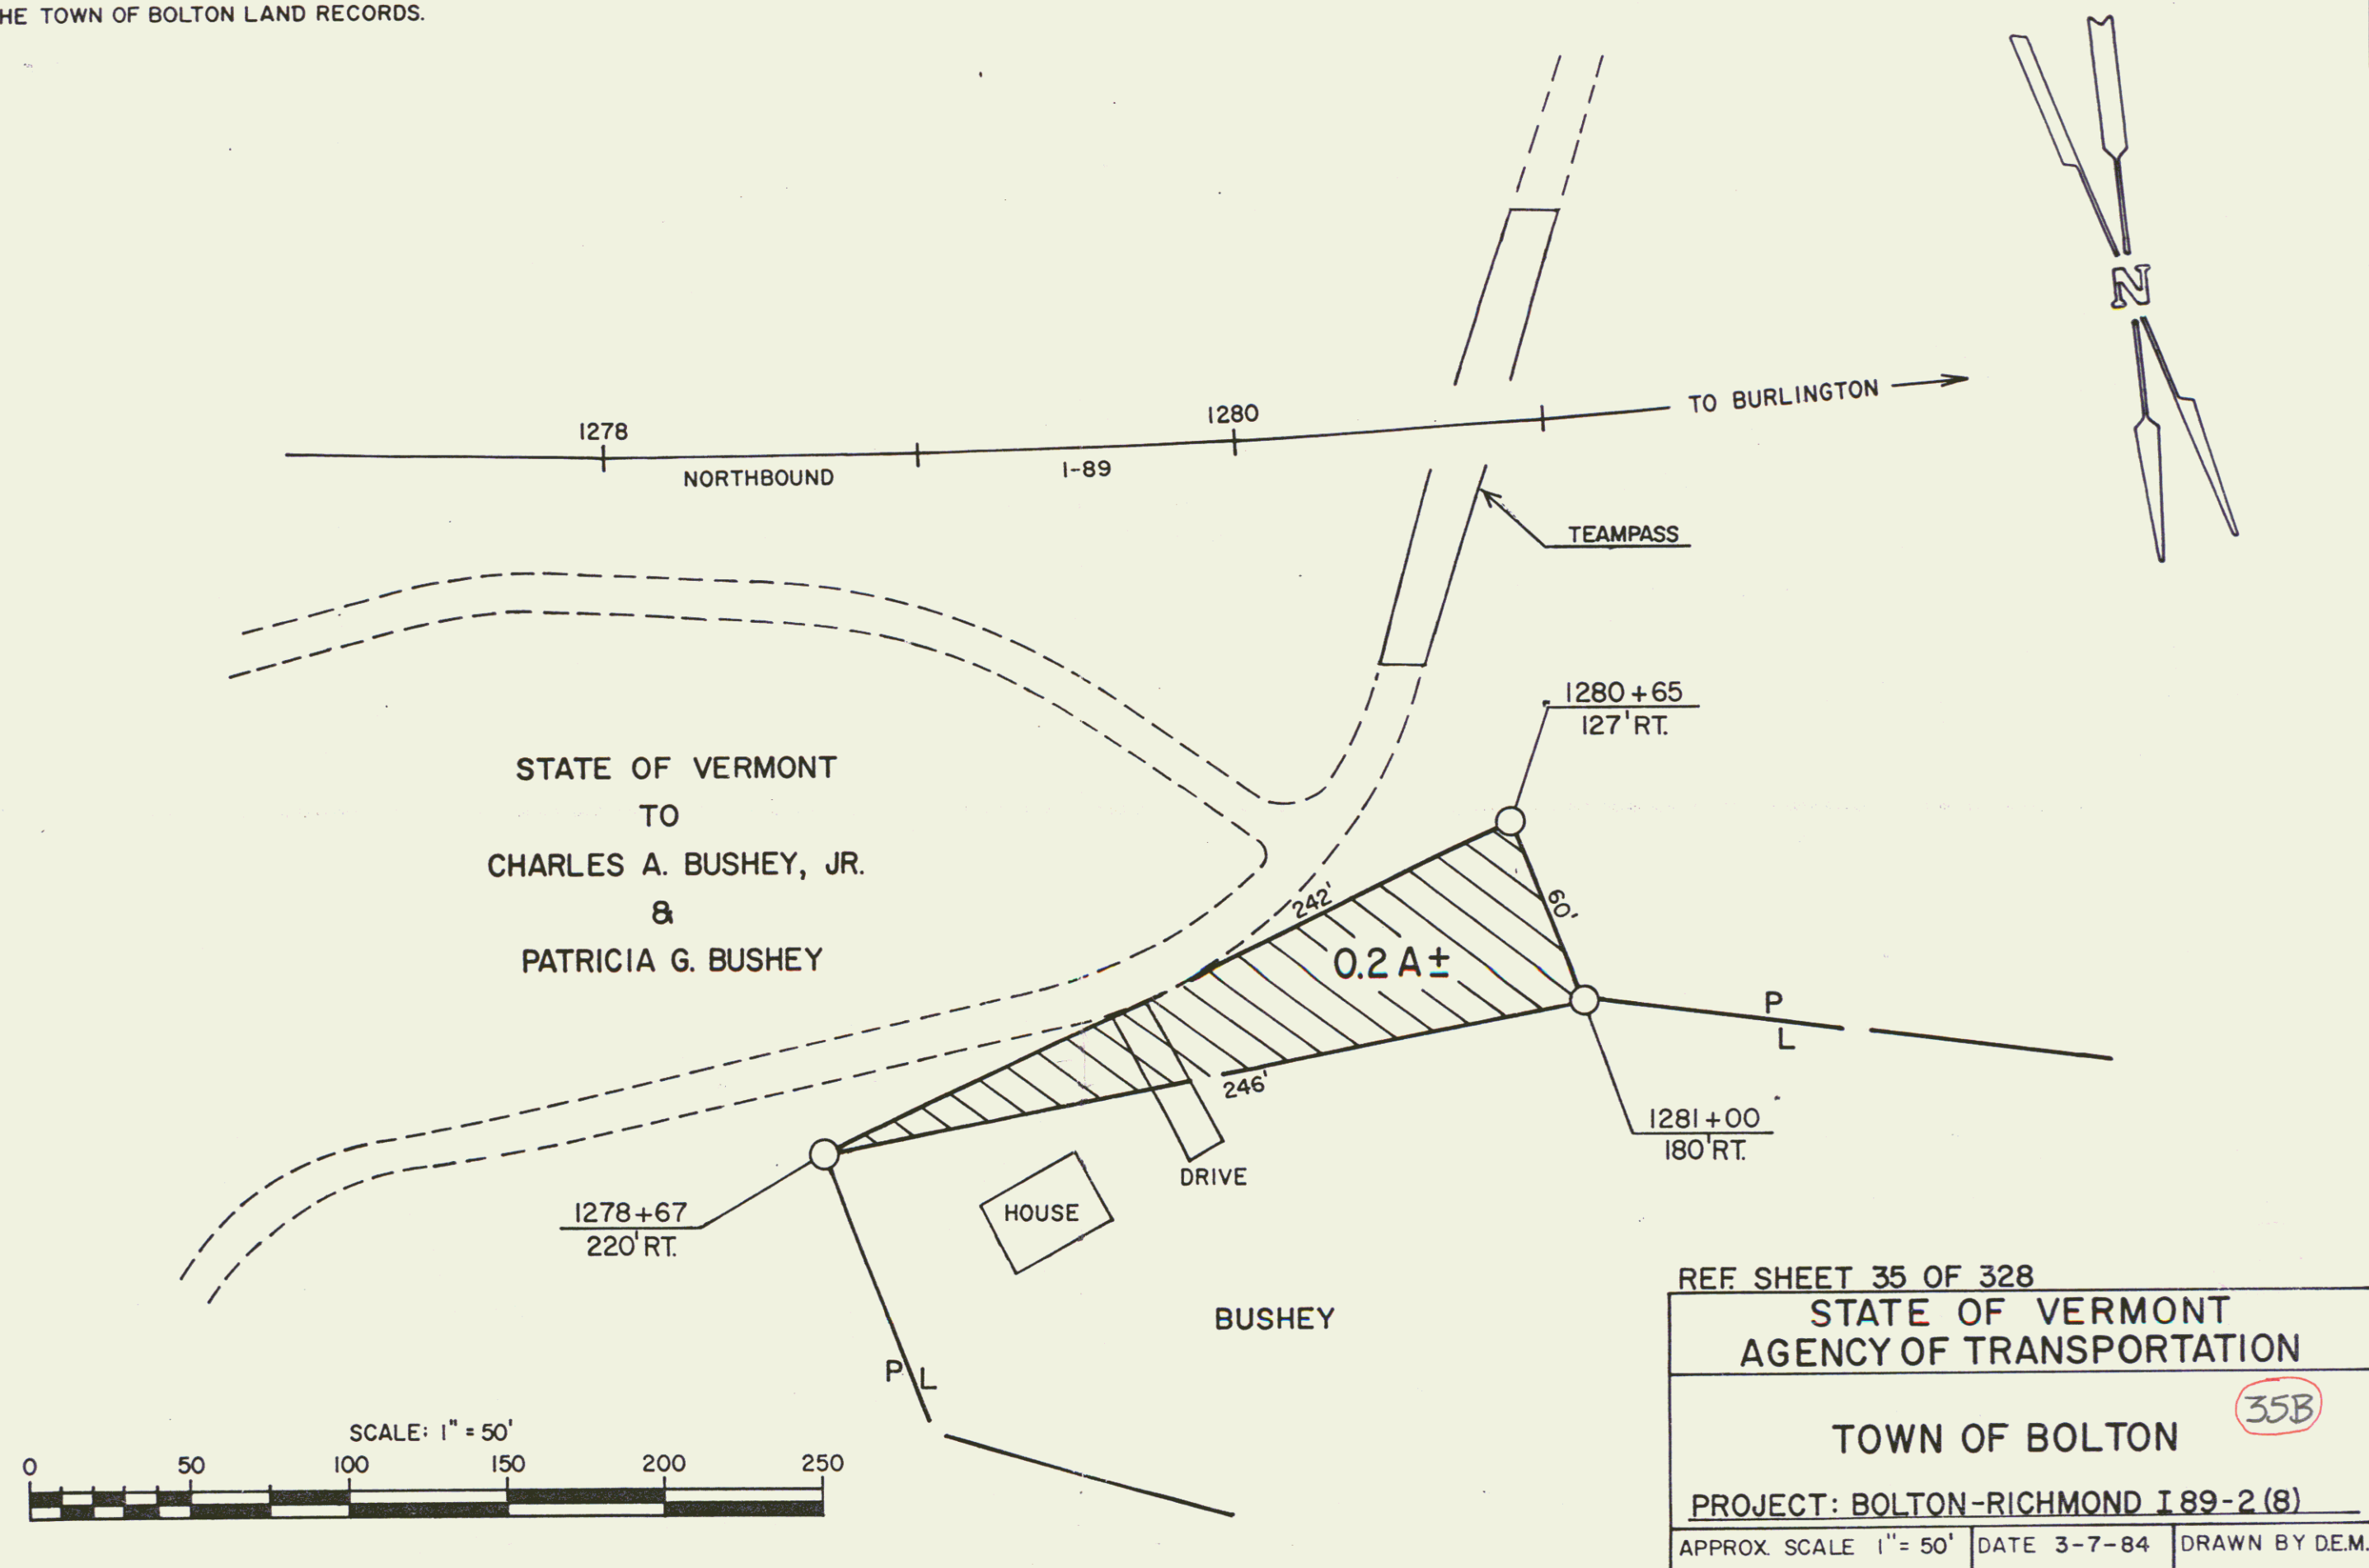

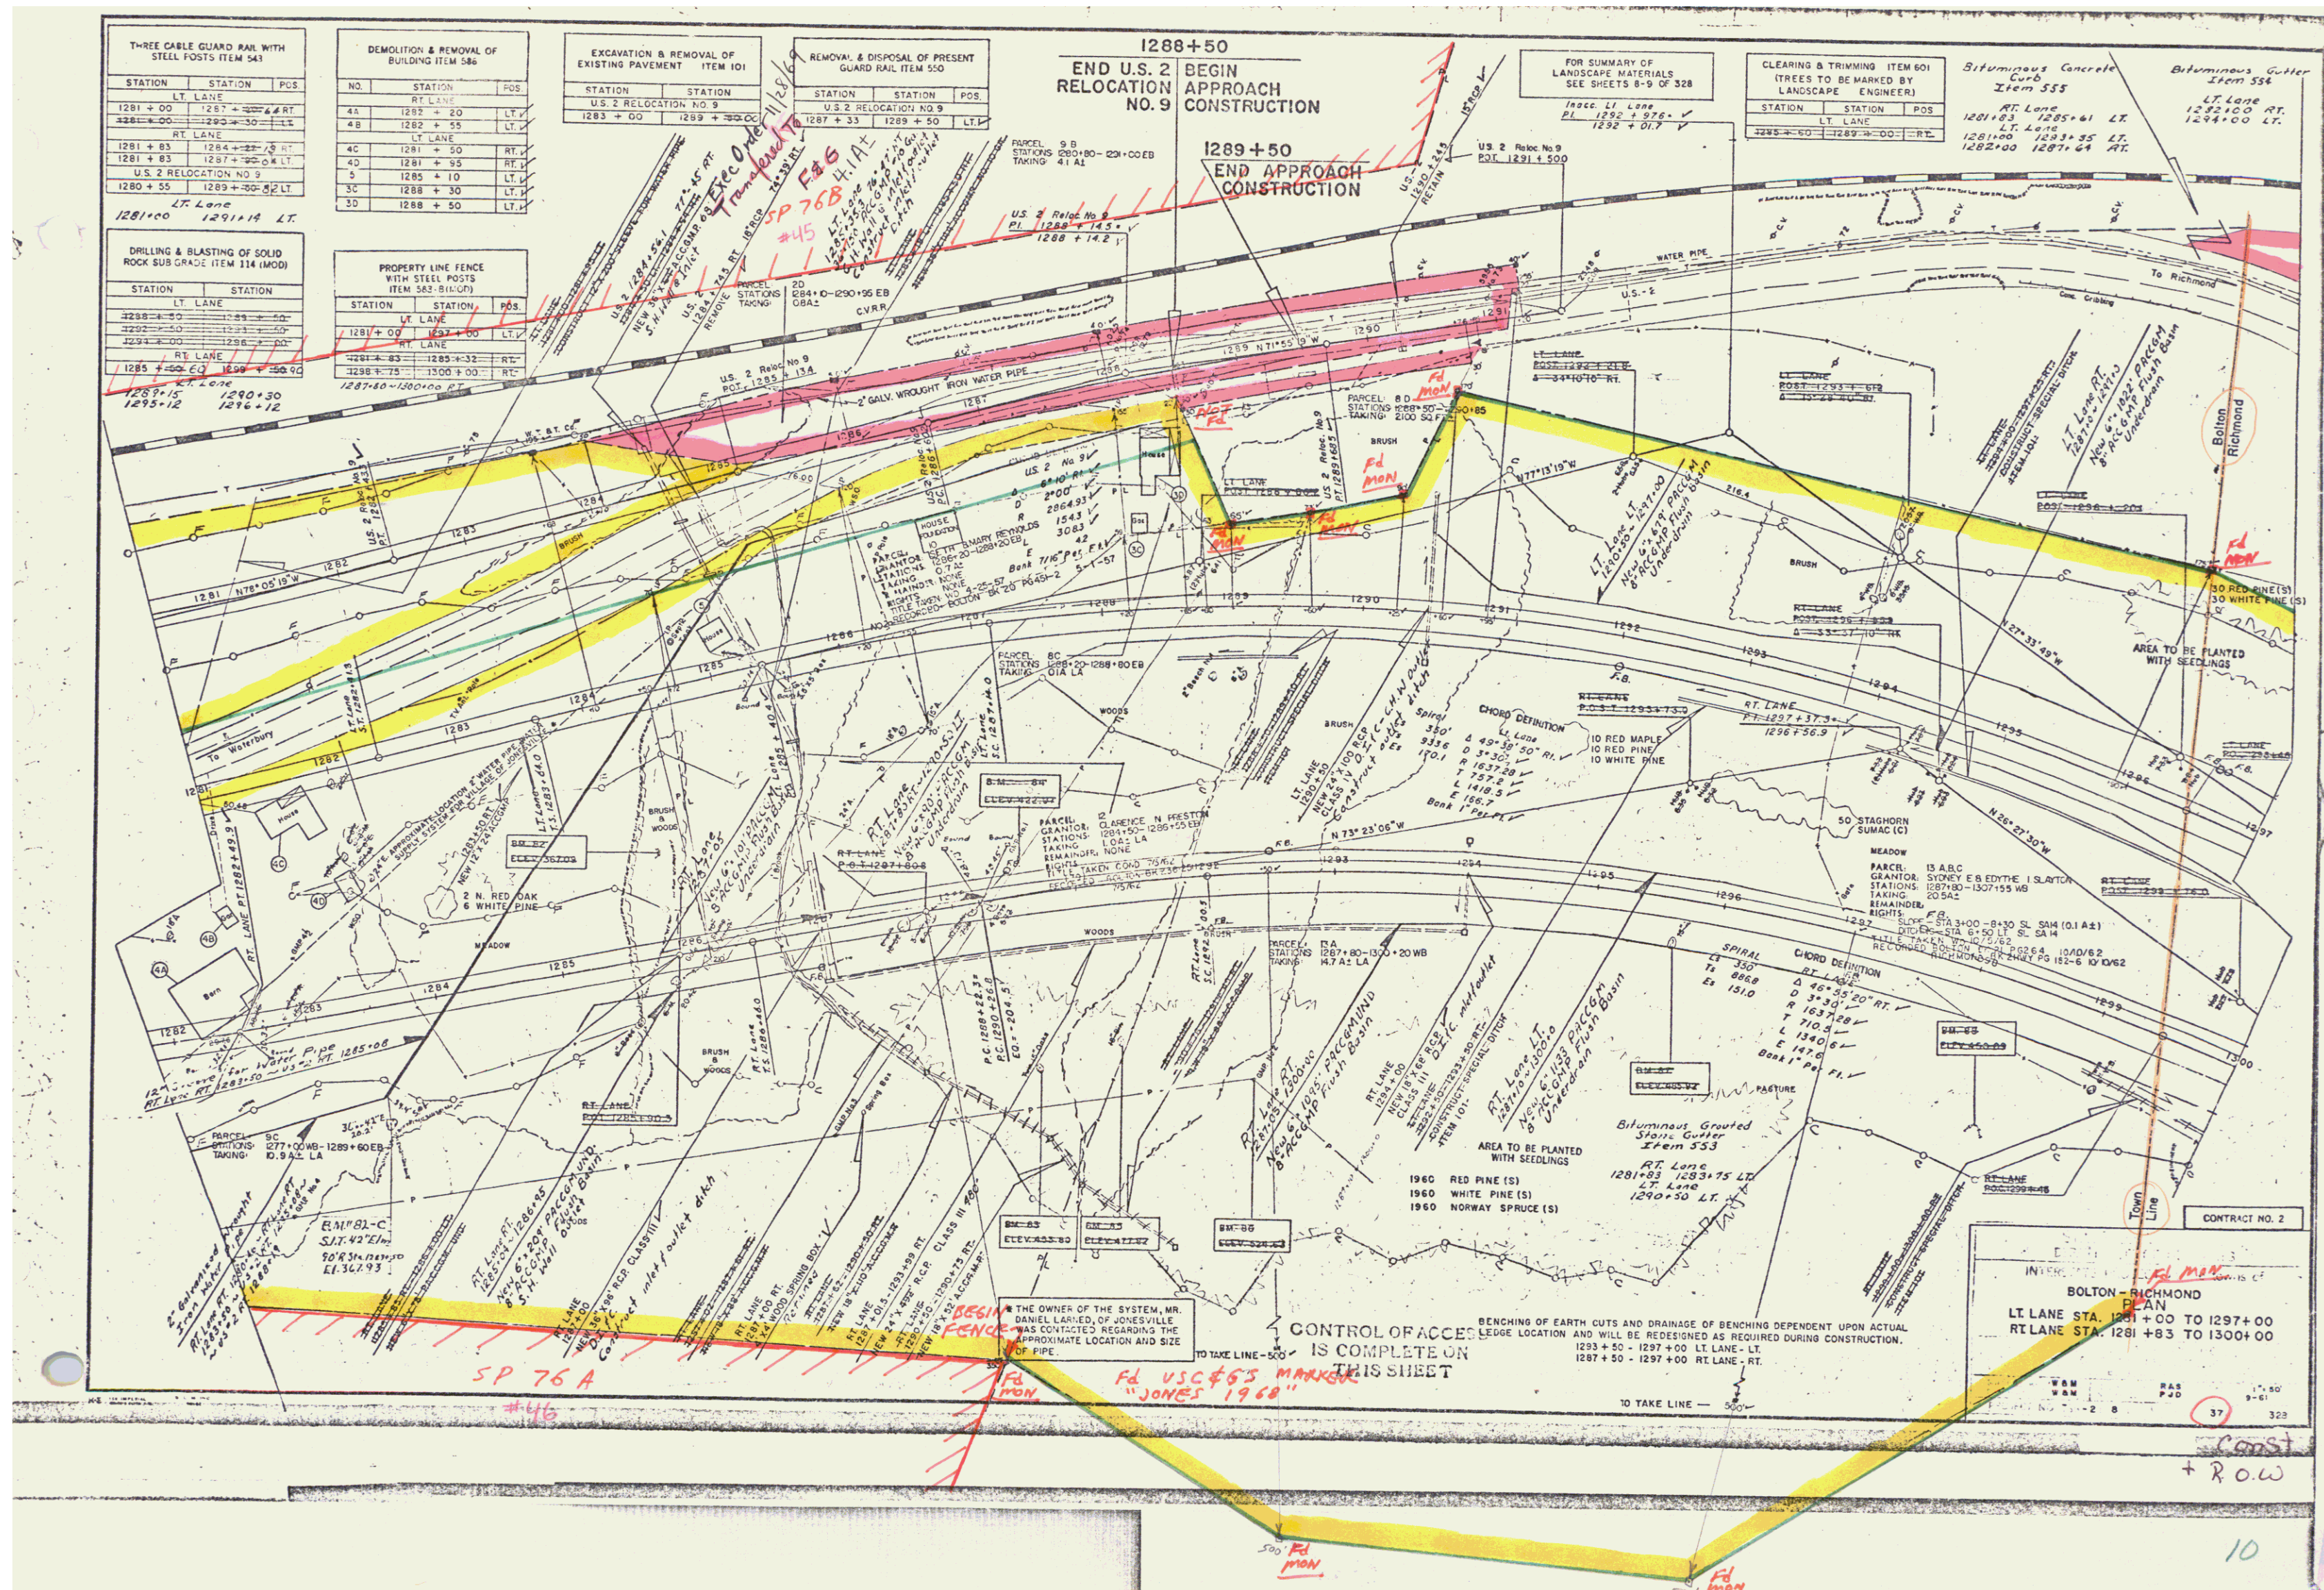

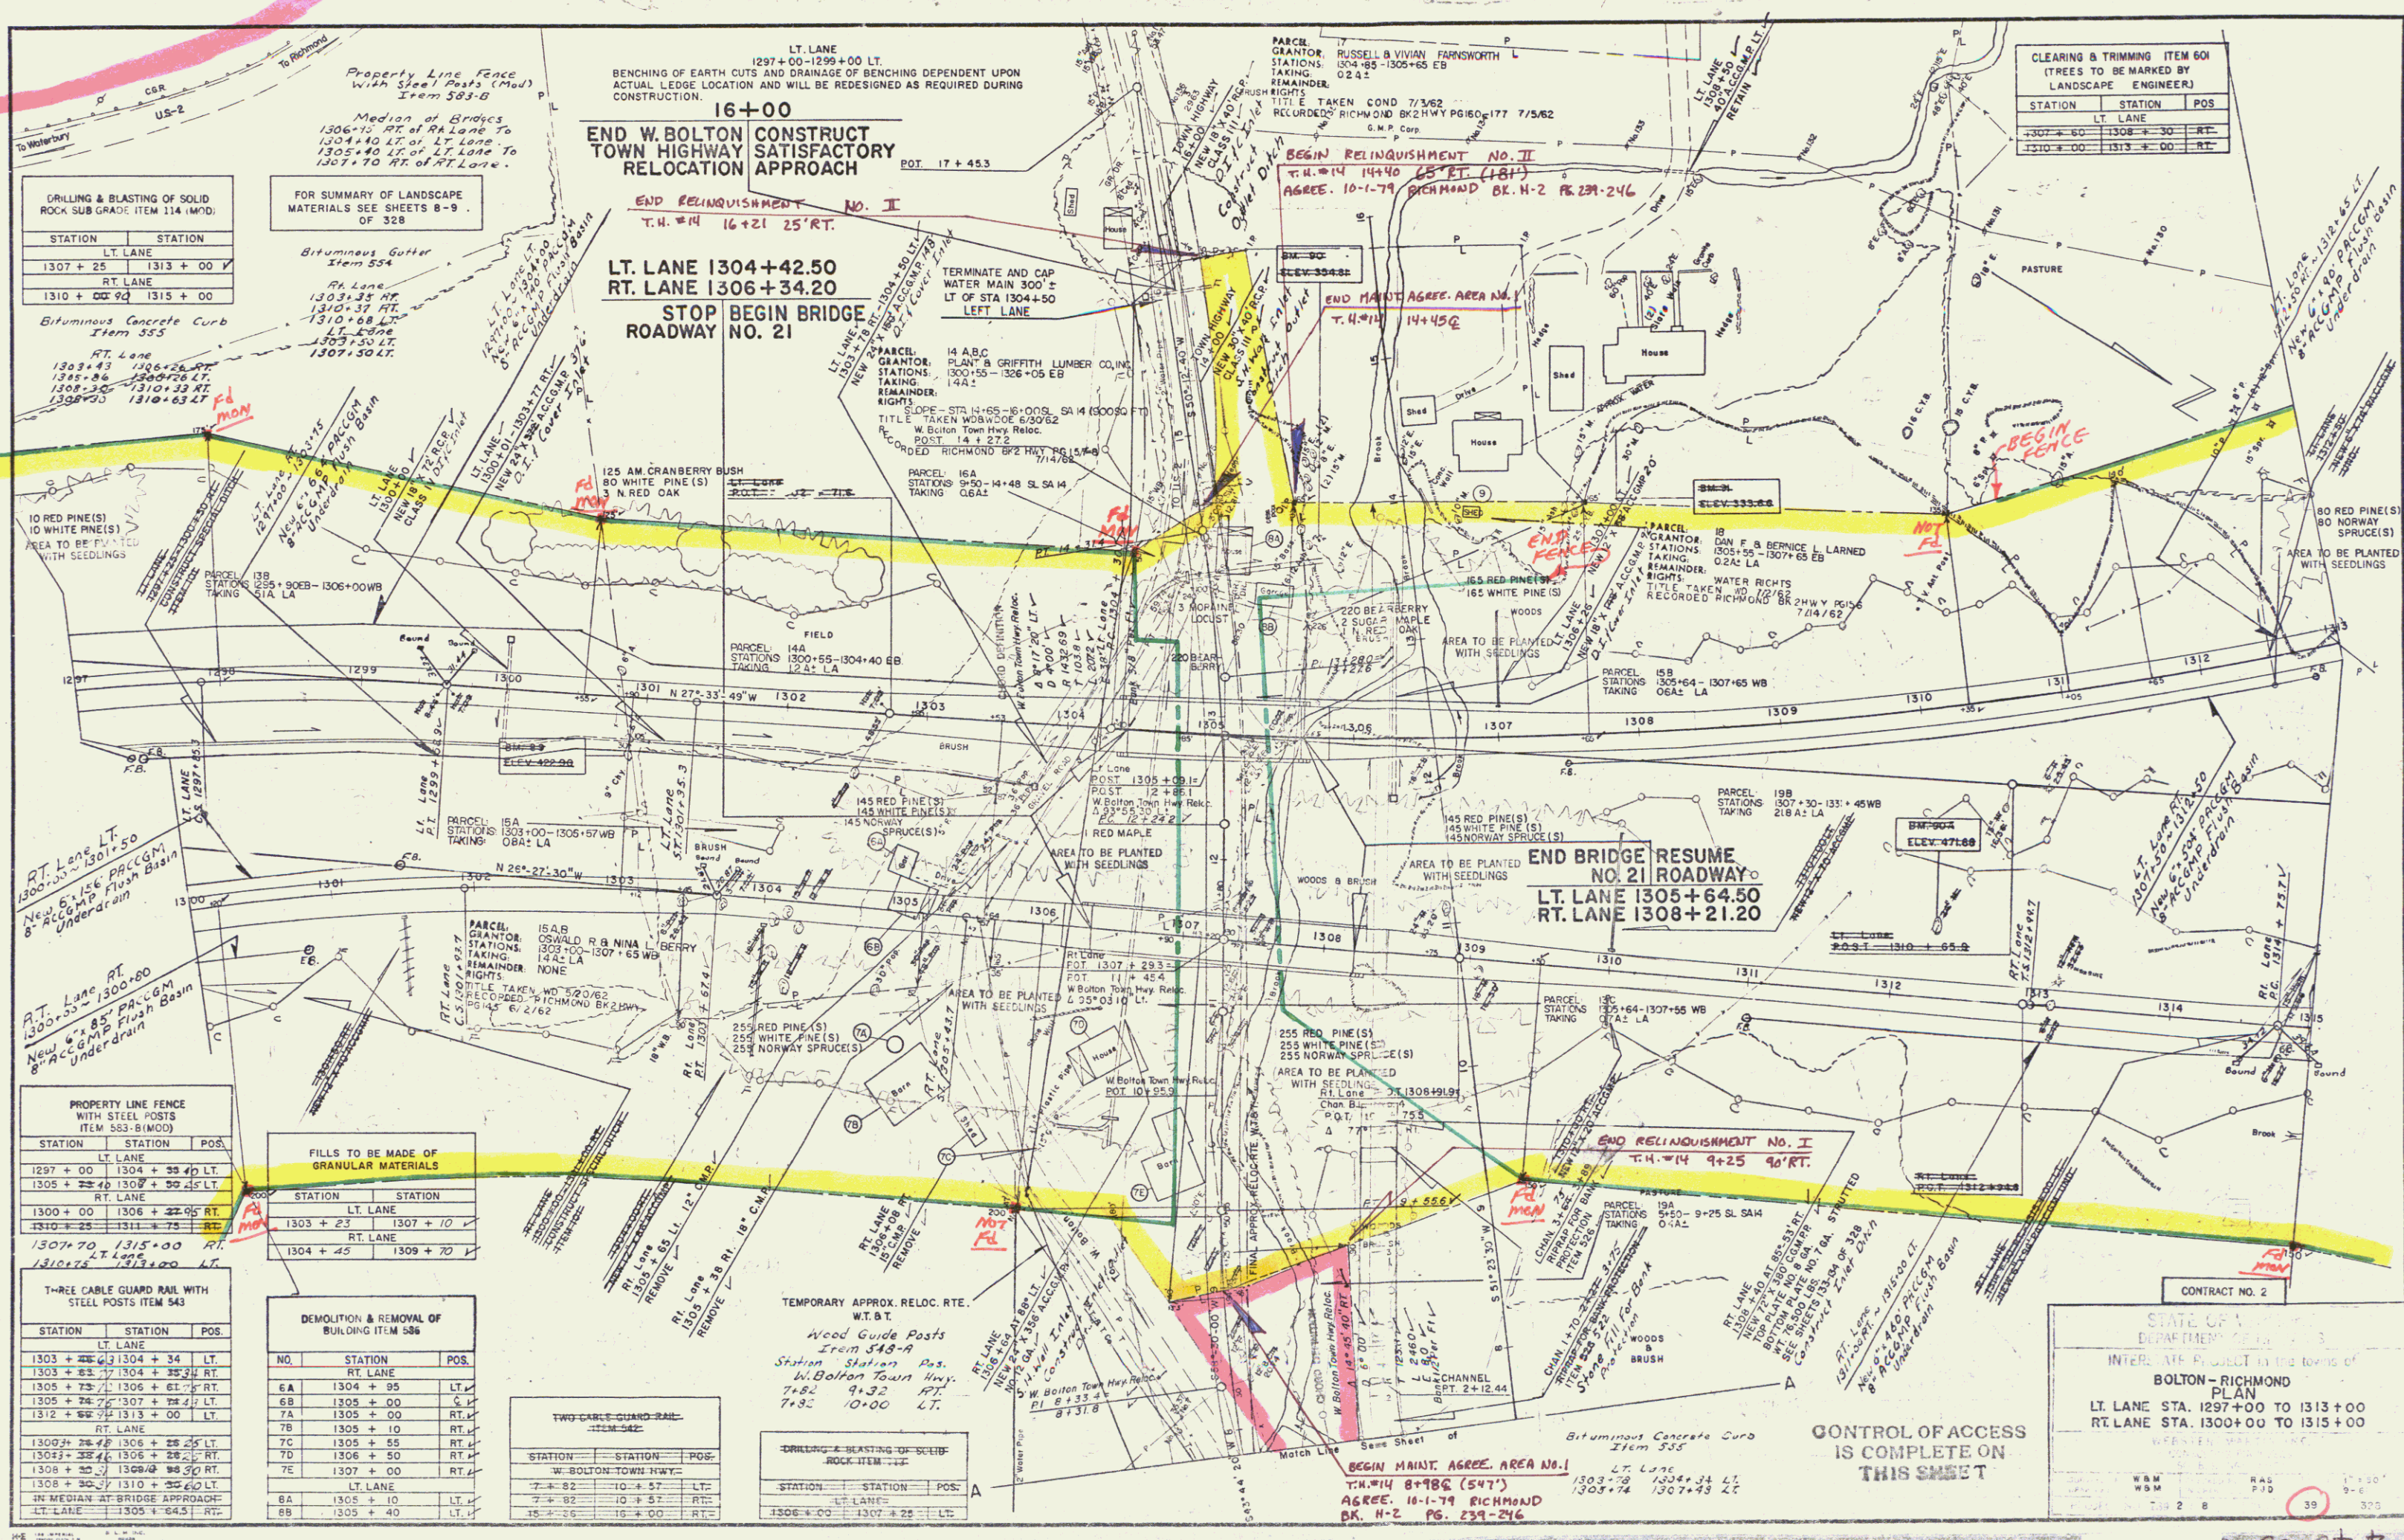

DRILLING & BLASTING OF SOLID ROCK SUB GRADE ITEM 114 (MOD)

STATION	STATION
LT. LANE	1307 + 25
RT. LANE	1313 + 00
LT. LANE	1310 + 00
RT. LANE	1315 + 00

FOR SUMMARY OF LANDSCAPE MATERIALS SEE SHEETS 8-9 OF 328

PROPERTY LINE FENCE WITH STEEL POSTS ITEM 553 (MOD)

STATION	STATION	POS.
LT. LANE	1297 + 00	1304 + 39.40 LT.
RT. LANE	1305 + 25	1307 + 10
LT. LANE	1300 + 00	1306 + 22.05 RT.
RT. LANE	1310 + 25	1311 + 75
LT. LANE	1307 + 70	1315 + 00 RT.
RT. LANE	1310 + 75	1314 + 20 LT.

FILLS TO BE MADE OF GRANULAR MATERIALS

STATION	STATION
LT. LANE	1303 + 25
RT. LANE	1307 + 10
LT. LANE	1304 + 45
RT. LANE	1309 + 70

T-REE CABLE GUARD RAIL WITH STEEL POSTS ITEM 543

STATION	STATION	POS.
LT. LANE	1303 + 25	1304 + 34 LT.
RT. LANE	1305 + 25	1304 + 35.24 RT.
LT. LANE	1305 + 75	1306 + 61.8 RT.
RT. LANE	1305 + 75	1307 + 78.40 RT.
LT. LANE	1312 + 25	1313 + 00 LT.
RT. LANE	1307 + 70	1315 + 00 RT.

DEMOLITION & REMOVAL OF BUILDING ITEM 556

NO.	STATION	POS.
6A	1304 + 95	LT.
6B	1305 + 00	LT.
7A	1305 + 00	RT.
7B	1305 + 10	RT.
7C	1305 + 55	RT.
7D	1306 + 50	RT.
7E	1307 + 00	RT.
8A	1305 + 10	LT.
8B	1305 + 40	LT.

TWO CABLE GUARD RAIL ITEM 542

STATION	STATION	POS.
LT. LANE	1307 + 82	10 + 57 LT.
RT. LANE	1307 + 82	10 + 57 RT.
LT. LANE	1307 + 82	10 + 57 LT.
RT. LANE	1307 + 82	10 + 57 RT.

DRILLING & BLASTING OF SOLID ROCK ITEM 114

STATION	STATION	POS.
LT. LANE	1306 + 00	1307 + 25 LT.

CLEARING & TRIMMING ITEM 601 (TREES TO BE MARKED BY LANDSCAPE ENGINEER)

STATION	STATION	POS.
LT. LANE	1307 + 00	1308 + 30 RT.
RT. LANE	1310 + 00	1313 + 00 RT.

CONTRACT NO. 2

STATE OF MICHIGAN
DEPARTMENT OF TRANSPORTATION
INTERSTATE PROJECT IN THE TOWNS OF
BOLTON-RICHMOND
PLAN
LT. LANE STA. 1297+00 TO 1313+00
RT. LANE STA. 1300+00 TO 1315+00

W.B.M. R.A.S. P.D. 1"=50' 3"=50'


2 8 39 320

const +
11 RD. W

BEGIN RELINQUISHMENT NO. I
T.H. #14 5+55 25' RT. (370')
AGREE. 10-1-79 RICHMOND
BK. H-2 PG. 239-246

Station	Station	Pos.
5+40	7+82	LT.
5+60	7+82	RT.

BEGIN RELINQUISHMENT NO. I
T.H. #14 5+55 25' RT. (370')
AGREE. 10-1-79 RICHMOND
BK. H-2 PG. 239-246

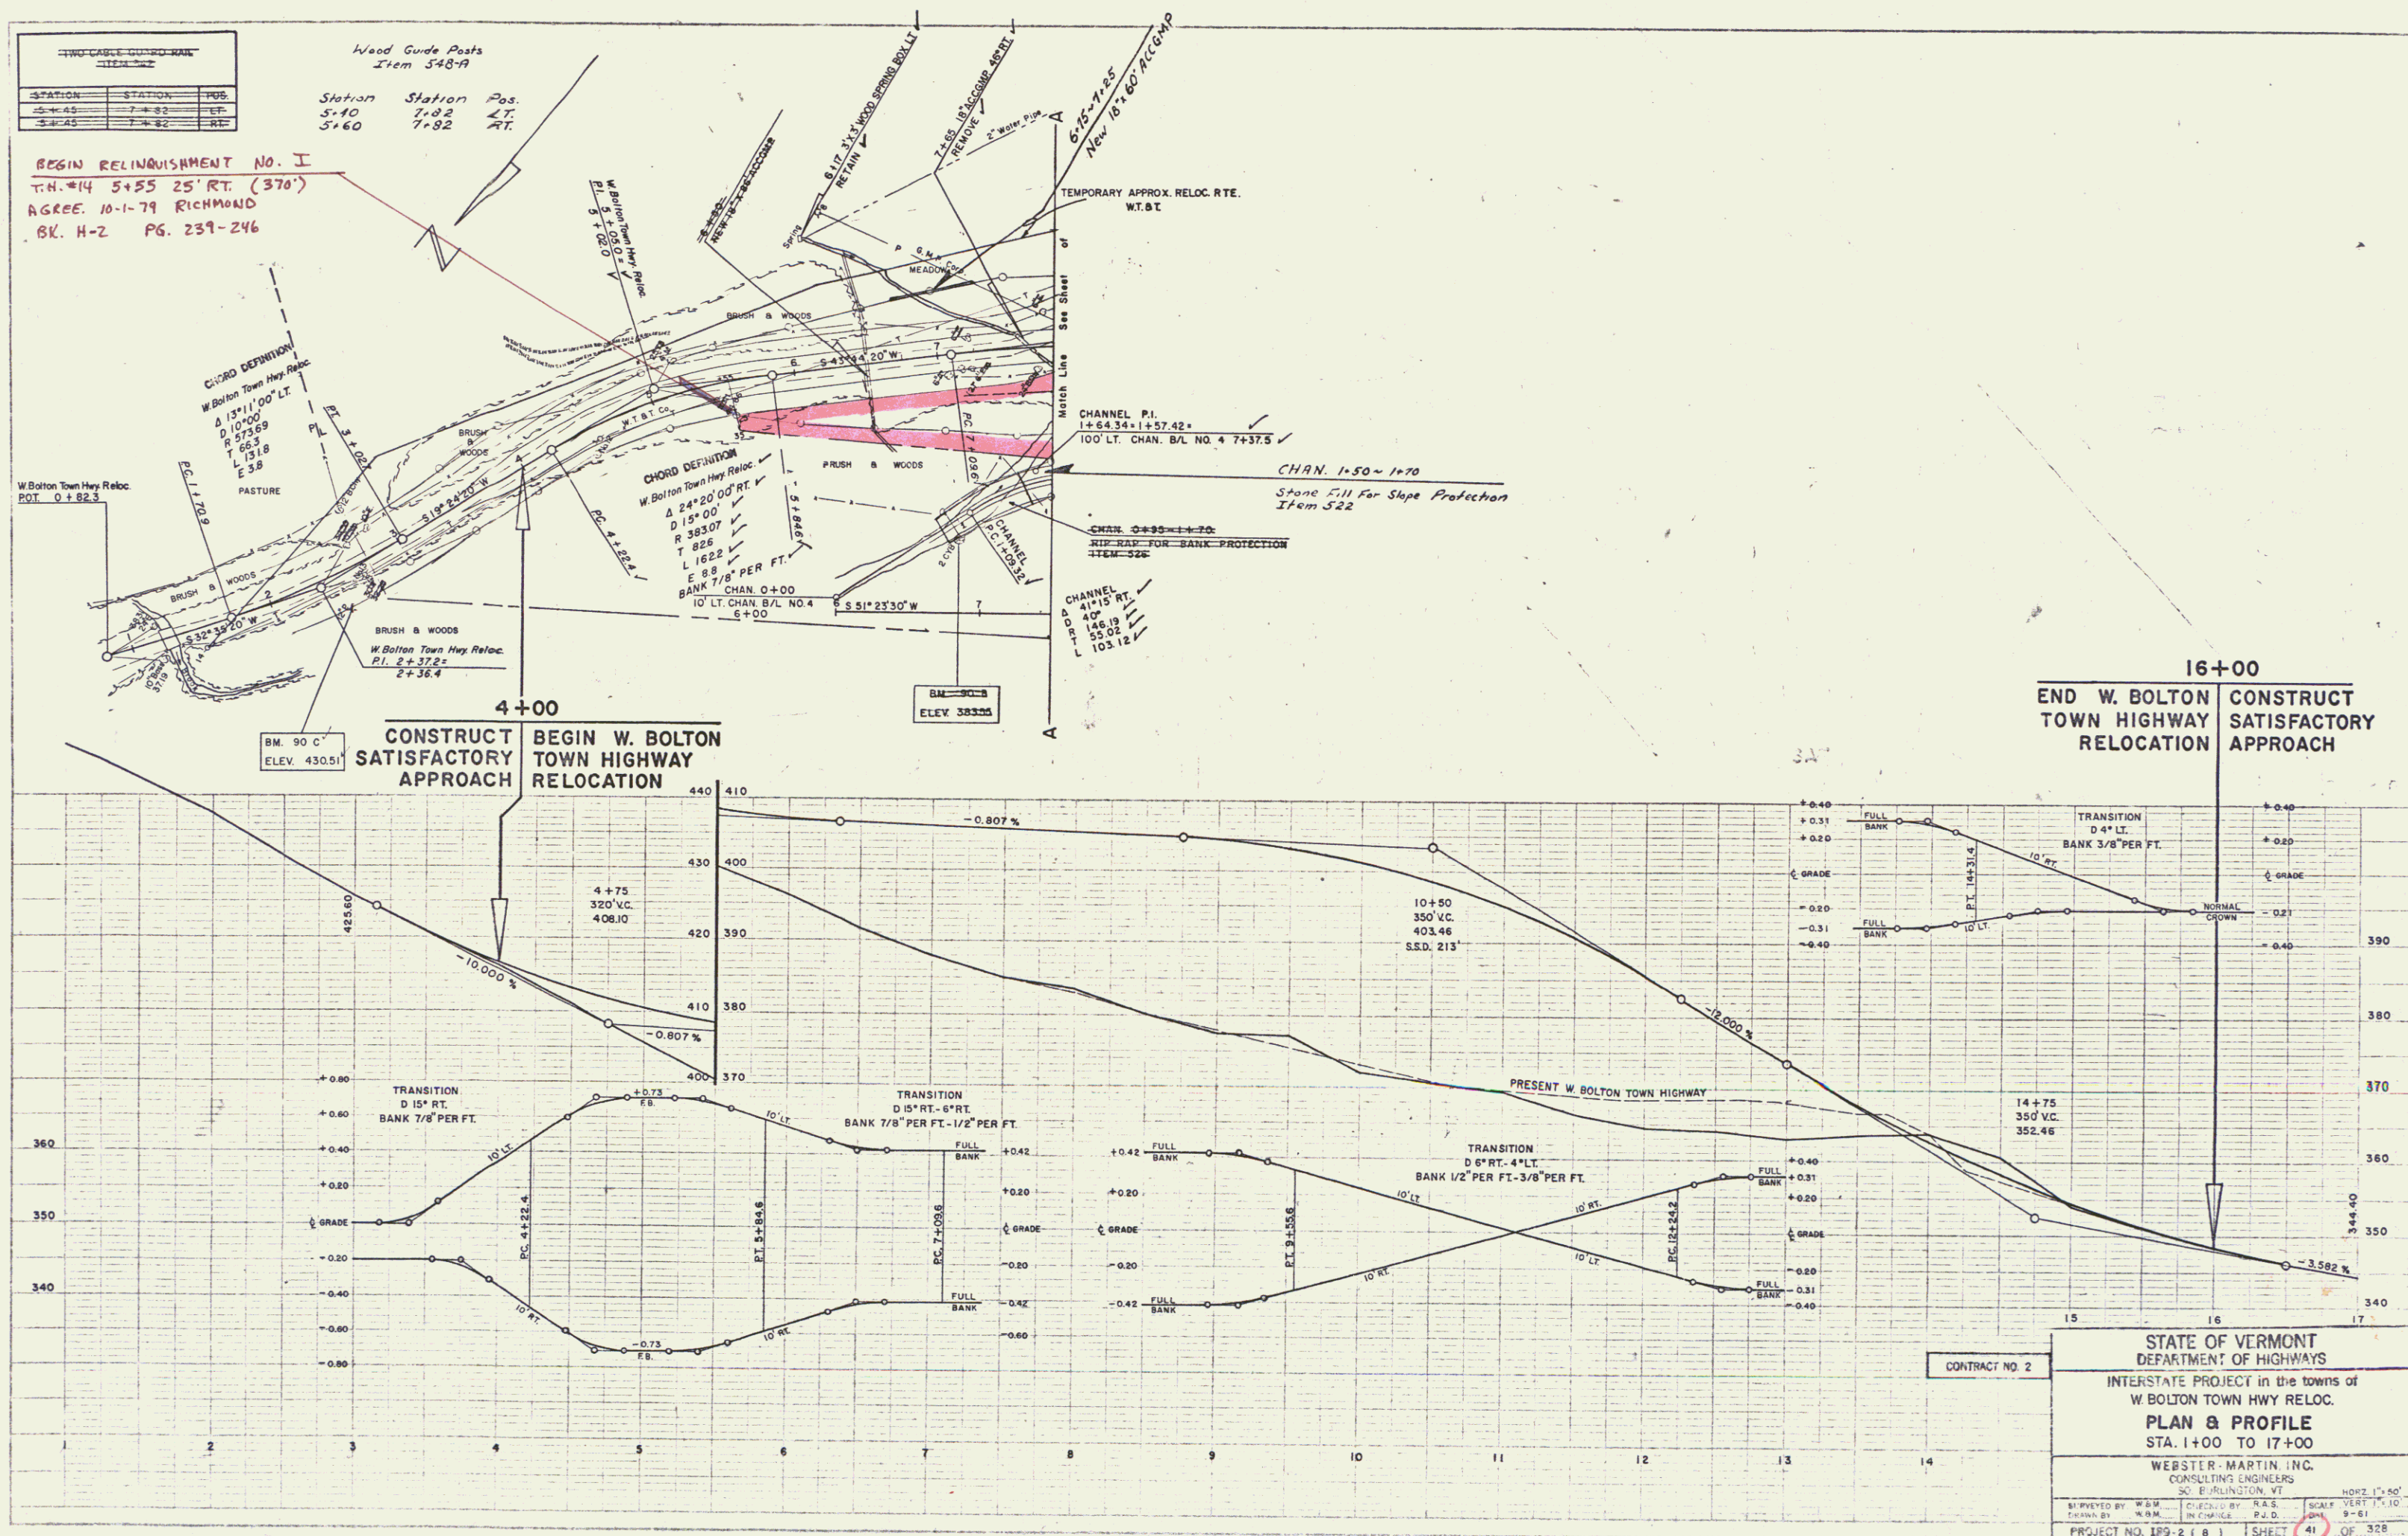

CONTRACT NO. 2

STATE OF VERMONT
DEPARTMENT OF HIGHWAYS

INTERSTATE PROJECT in the towns of
W. BOLTON TOWN HWY RELOC.

PLAN & PROFILE
STA. 1+00 TO 17+00

WEBSTER · MARTIN, INC.
CONSULTING ENGINEERS

RECEIVED BY: W.B.M.	CHECKED BY: R.A.S.	SCALE: 1:1
IN BY: W.B.M.	IN CHARGE: P.J.D.	

PROJECT NO. 189-2 (8) SHEET 41

120

100

Row

V.R.C.W.

... ..

↑ Row ↑ Const

THREE CABLE GUARD RAIL WITH STILL POSTS ITEM 543

STATION	STATION	POS.
1313+00	1315+25	LT
1321+34.47	1323+00	LT
1322+45.57	1323+34.32	RT
1325+74.53	1328+00	LT
1326+00.07	1328+00	RT
1327+19.10	1329+63.61	LT
1327+28.61	1329+63.61	RT

PROPERTY LINE FENCE WITH STILL POSTS ITEM 553 (MIN.)

STATION	STATION	POS.
1320+00	1323+00	LT
1323+35	1325+39	RT
1325+47.5	1328+00	LT
1326+00	1328+00	RT
1327+19.10	1329+63.61	LT
1327+28.61	1329+63.61	RT

Median of Bridges
1331+30 RT of RT Lane to
1323+35 LT of LT Lane
1328+00 RT of LT Lane to
1332+20 RT of RT Lane

DRILLING & BLASTING OF SOLID ROCK SUB GRADE ITEM 114 (MOD)

STATION	STATION	POS.
1313+50	1314+25	LT
1314+00	1314+25	RT

DRILLING & BLASTING OF SOLID ROCK SUB GRADE ITEM 114 (MOD)

STATION	STATION	POS.
1314+00	1314+25	LT
1316+00	1321+00	RT
1321+00	1328+00	RT

CONSTRUCT DRIVE


STATION	POS.
1328+40	1328+40

Bituminous Concrete Curb Item 555

STATION	POS.
1328+04	1329+61
1326+70	1329+35
1321+41	1323+00
1322+42	1323+39
1325+74	1327+26
1326+06	1328+00

Bituminous Gutter Item 554

STATION	POS.
1327+50	1327+50
1327+50	1327+50
1327+50	1327+50

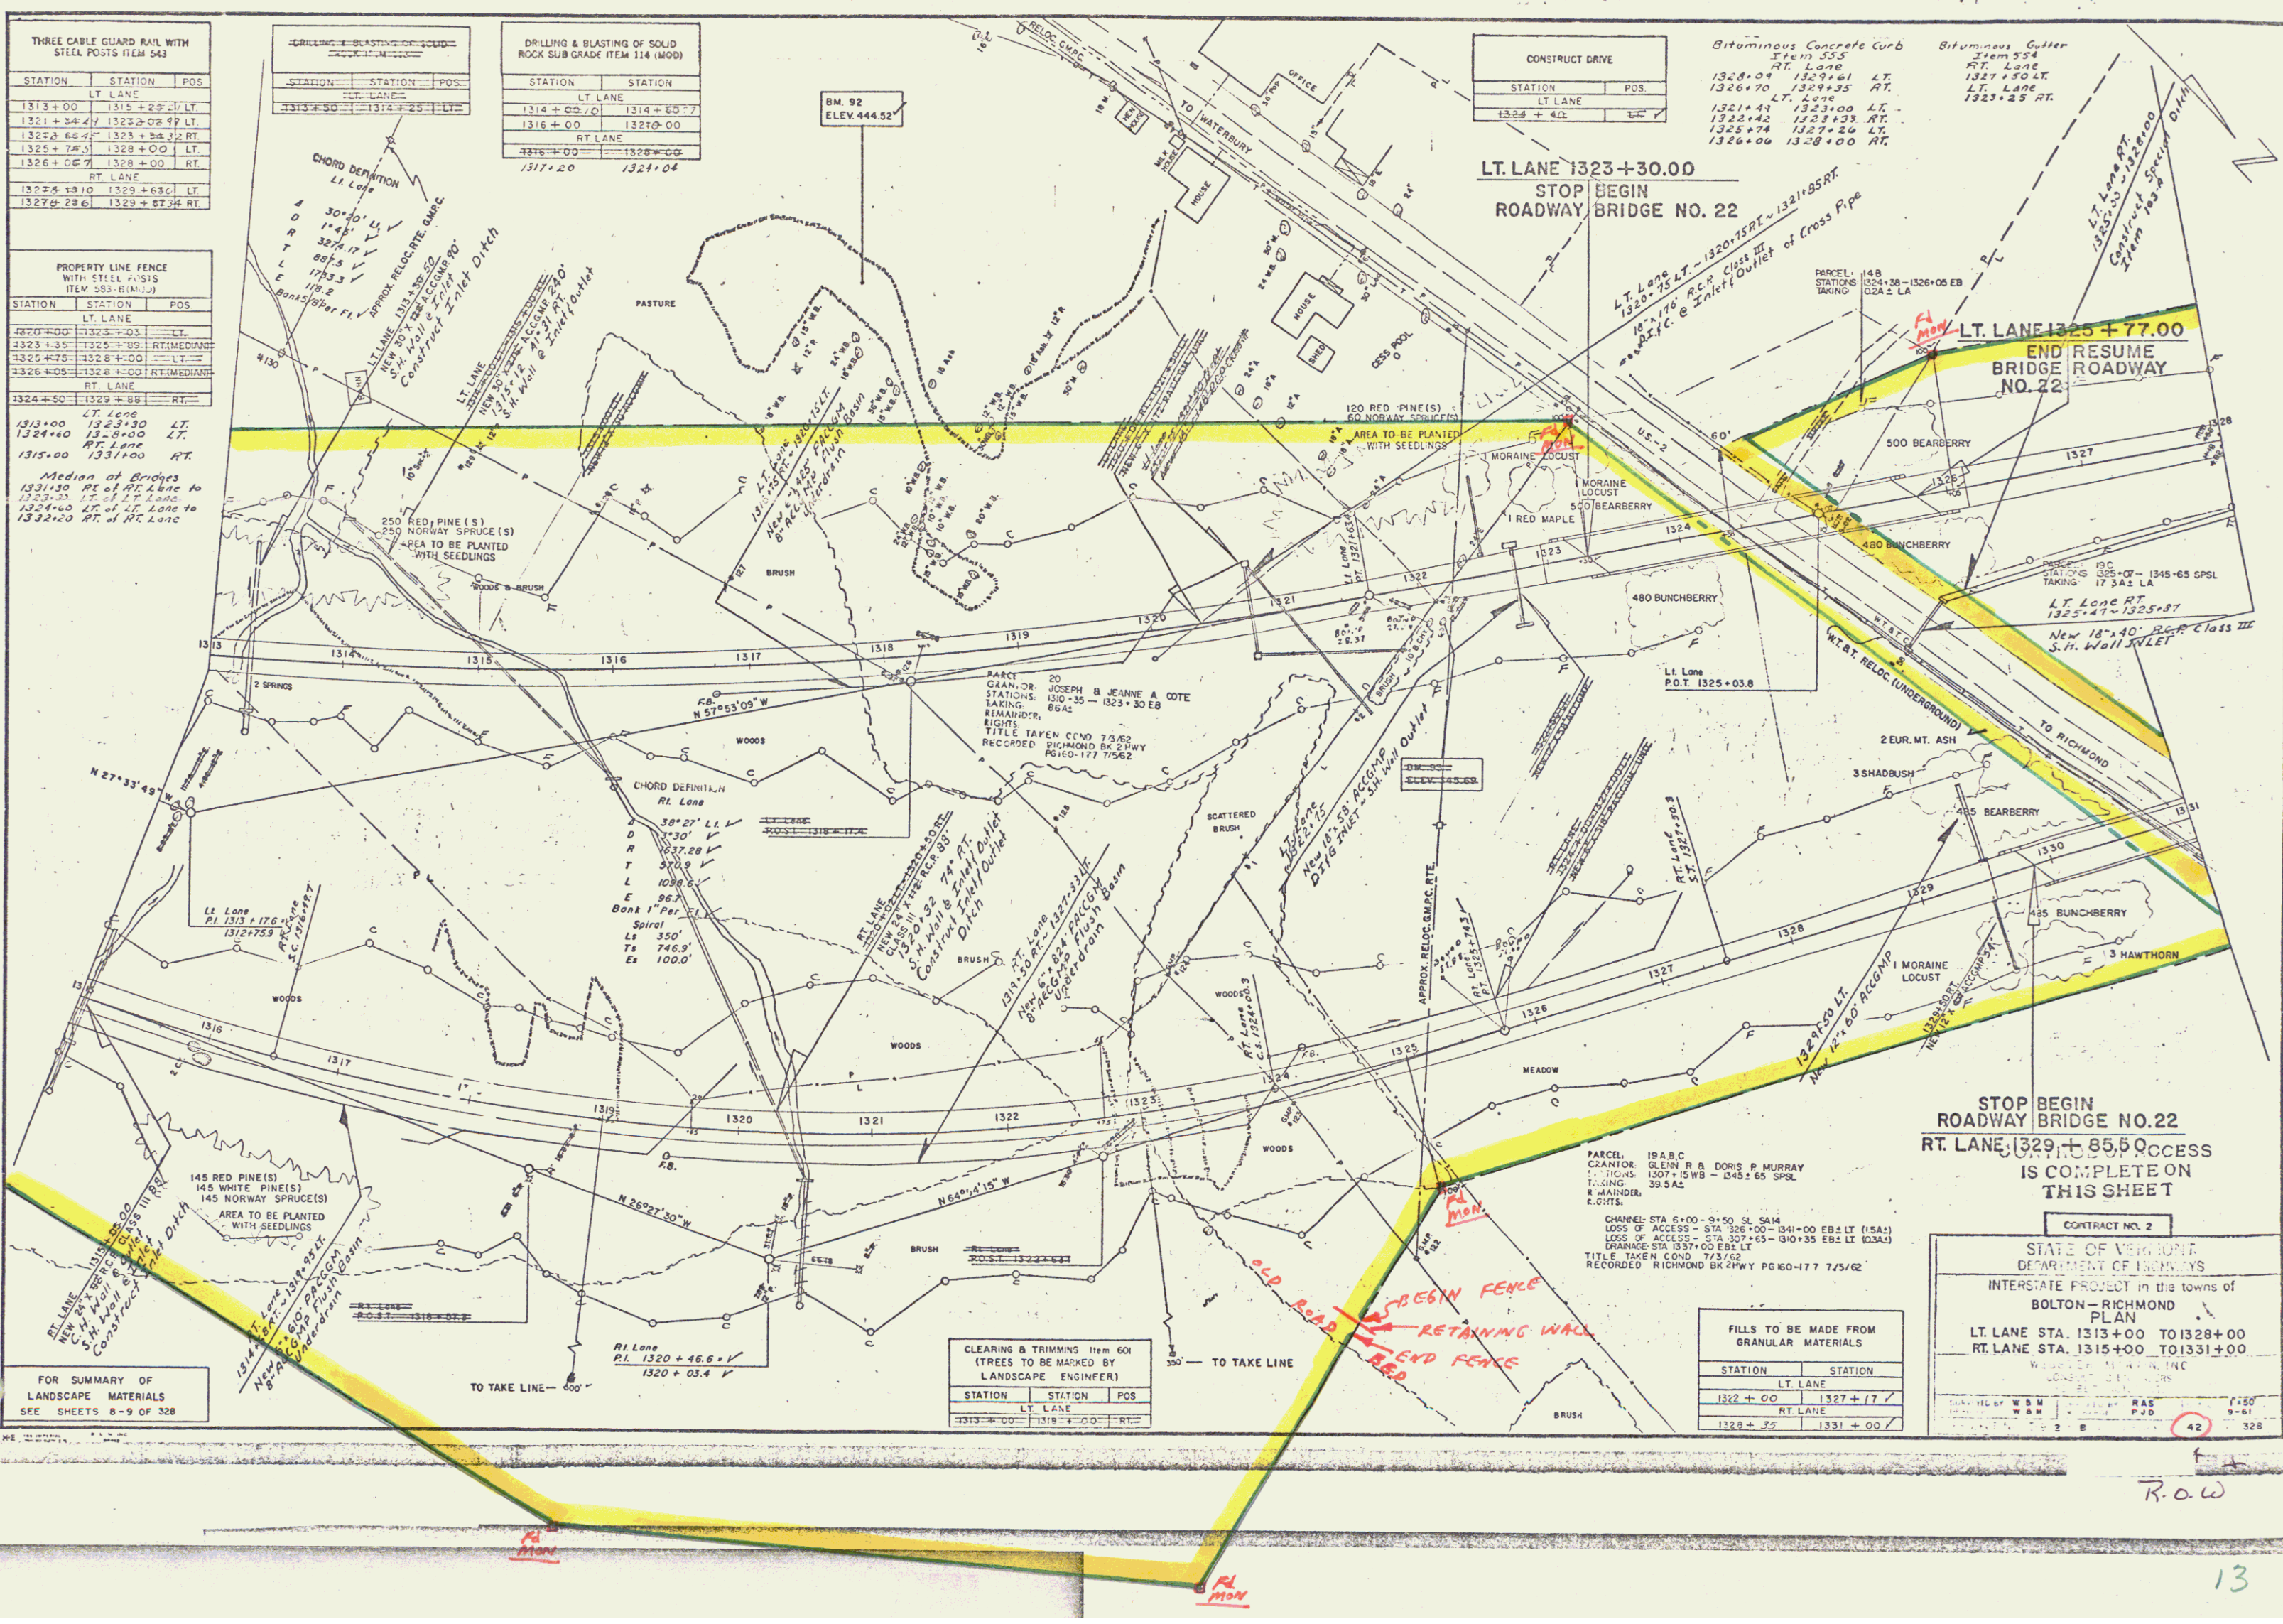

LT. LANE 1323+30.00
STOP BEGIN
ROADWAY BRIDGE NO. 22

LT. LANE 1325+77.00
END RESUME
BRIDGE ROADWAY
NO. 22

STOP BEGIN
ROADWAY BRIDGE NO. 22
RT. LANE 1329+85.50 ACCESS
IS COMPLETE ON
THIS SHEET

CONTRACT NO. 2

STATE OF VERMONT
DEPARTMENT OF HIGHWAYS
INTERSTATE PROJECT in the towns of
BOLTON - RICHMOND
PLAN
LT. LANE STA. 1313+00 TO 1328+00
RT. LANE STA. 1315+00 TO 1331+00

STATION	STATION
1322+00	1327+17
1328+35	1331+00

CLEARING & TRIMMING Item 601
(TREES TO BE MARKED BY
LANDSCAPE ENGINEER)

STATION	STATION	POS.
1313+00	1318+00	RT

FILLS TO BE MADE FROM
GRANULAR MATERIALS

STATION	STATION
1322+00	1327+17
1328+35	1331+00


R.O.W

1354+37 1358+93 LT.
1359+43 1360+70 RT.

THREE CABLE GUARD RAIL WITH STEEL POSTS ITEM 543		
STATION	STATION	POS.
1352+00	1362+77	LT.
		RT. LANE
1355+32	1361+75	RT.

CONSTRUCT DRIVE (FARM ACCESS)		
SEE SHEET	POS.	
1357+83	LT.	
1357+83	RT.	

Use by Permit only
Settlement Report 7/20/01 - Atty Frank
approved by Asst. Atty. Gen. Peck
State has fee ownership - "State here has
the right to deny to the wheelers the
use of those access point today if it
desires to do so, with or without cause"

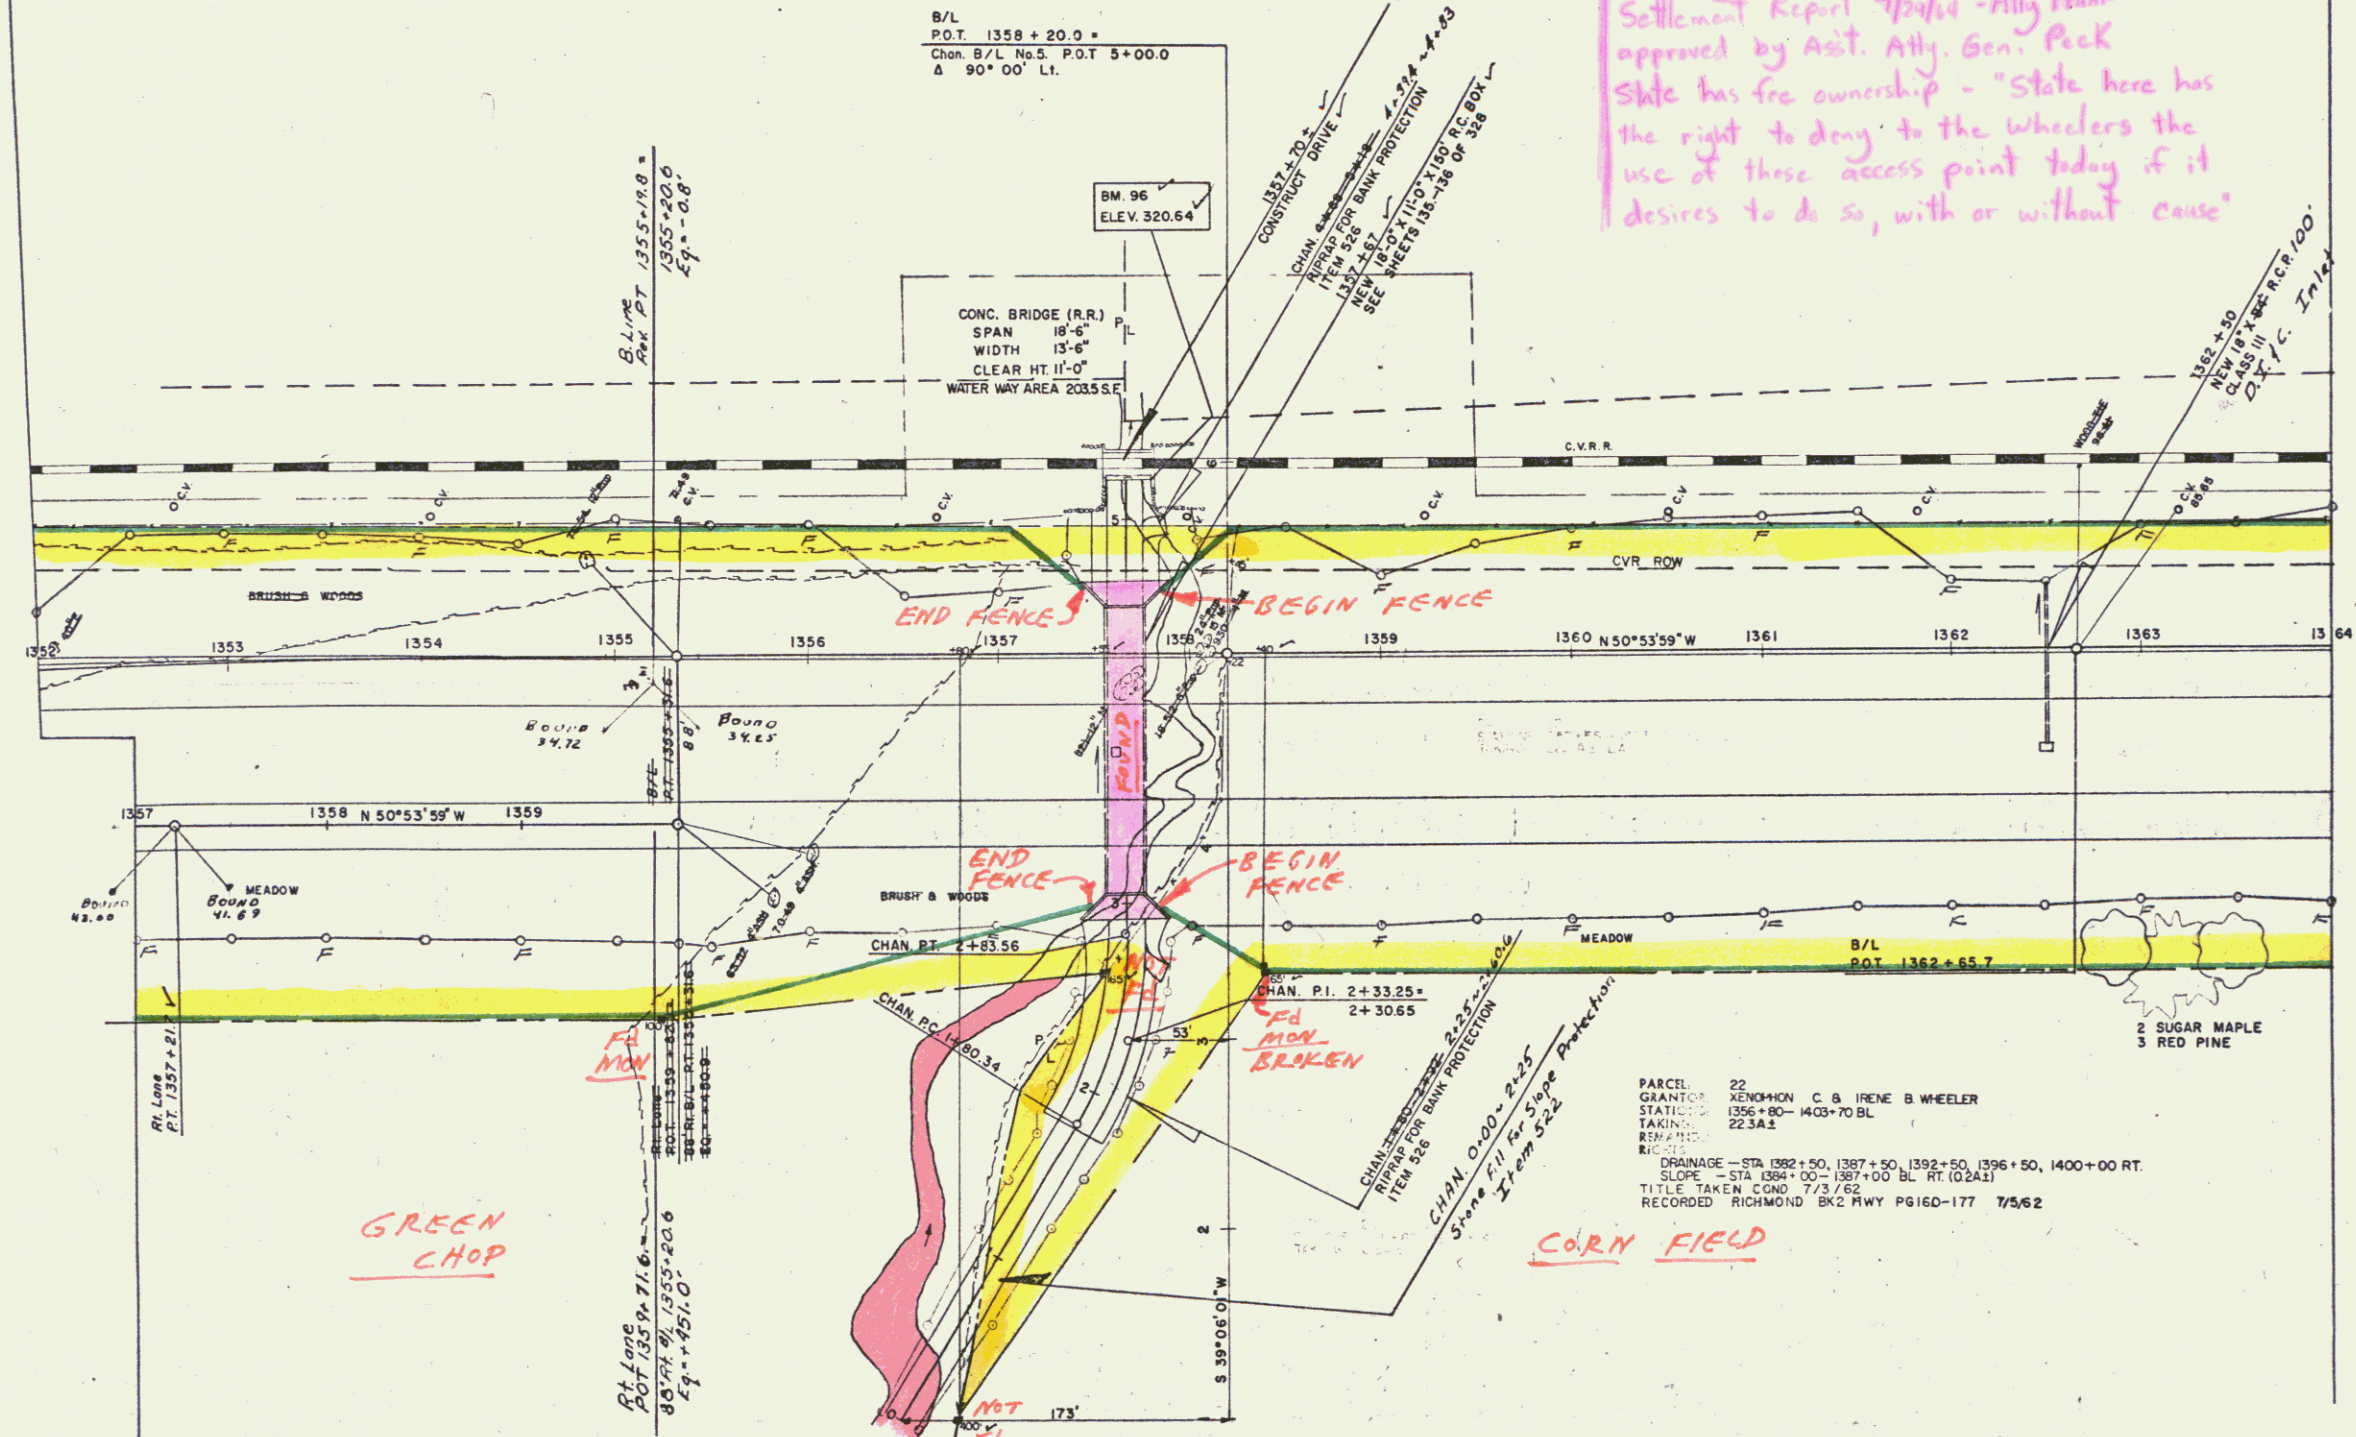

GREEN CHOP

CORN FIELD

CONTROL OF ACCESS
IS COMPLETE ON
THIS SHEET


PROPERTY LINE FENCE WITH STEEL POSTS ITEM 543-B (Mod)		
STATION	STATION	POS.
1357+00	1364+00	RT.

Property Line Fence With Steel Posts Item 543-B (Mod)
Station Station Pos.
LT. LANE
1352+00 1364+00 LT.

SOD REMOVAL ITEM 101		
STATION	STATION	
1362+50	1364+00	

FOR SUMMARY OF LANDSCAPE MATERIALS SEE SHEETS 8-9 OF 328

CONTRACT NO. 2	
STATE OF VERMONT DEPARTMENT OF HIGHWAYS	
INTERSTATE PROJECT in the towns of BOLTON-RICHMOND	
PLAN	
BASELINE STA. 1352+00 TO 1364+00 RT. LANE STA. 1357+00 TO 1359+82.5	
WEBSTER-MARTIN, INC. CONSULTING ENGINEERS CO. B. CIVIL/CLAT	
SUBMITTED BY: W & M	DATE: 11-80
DESIGNED BY: W & M	SCALE: 1"=50'
CHECKED BY: W & M	PLOTTED: 9-81
PROJECT NO. 109 2 (6)	SHEET 48 OF 328

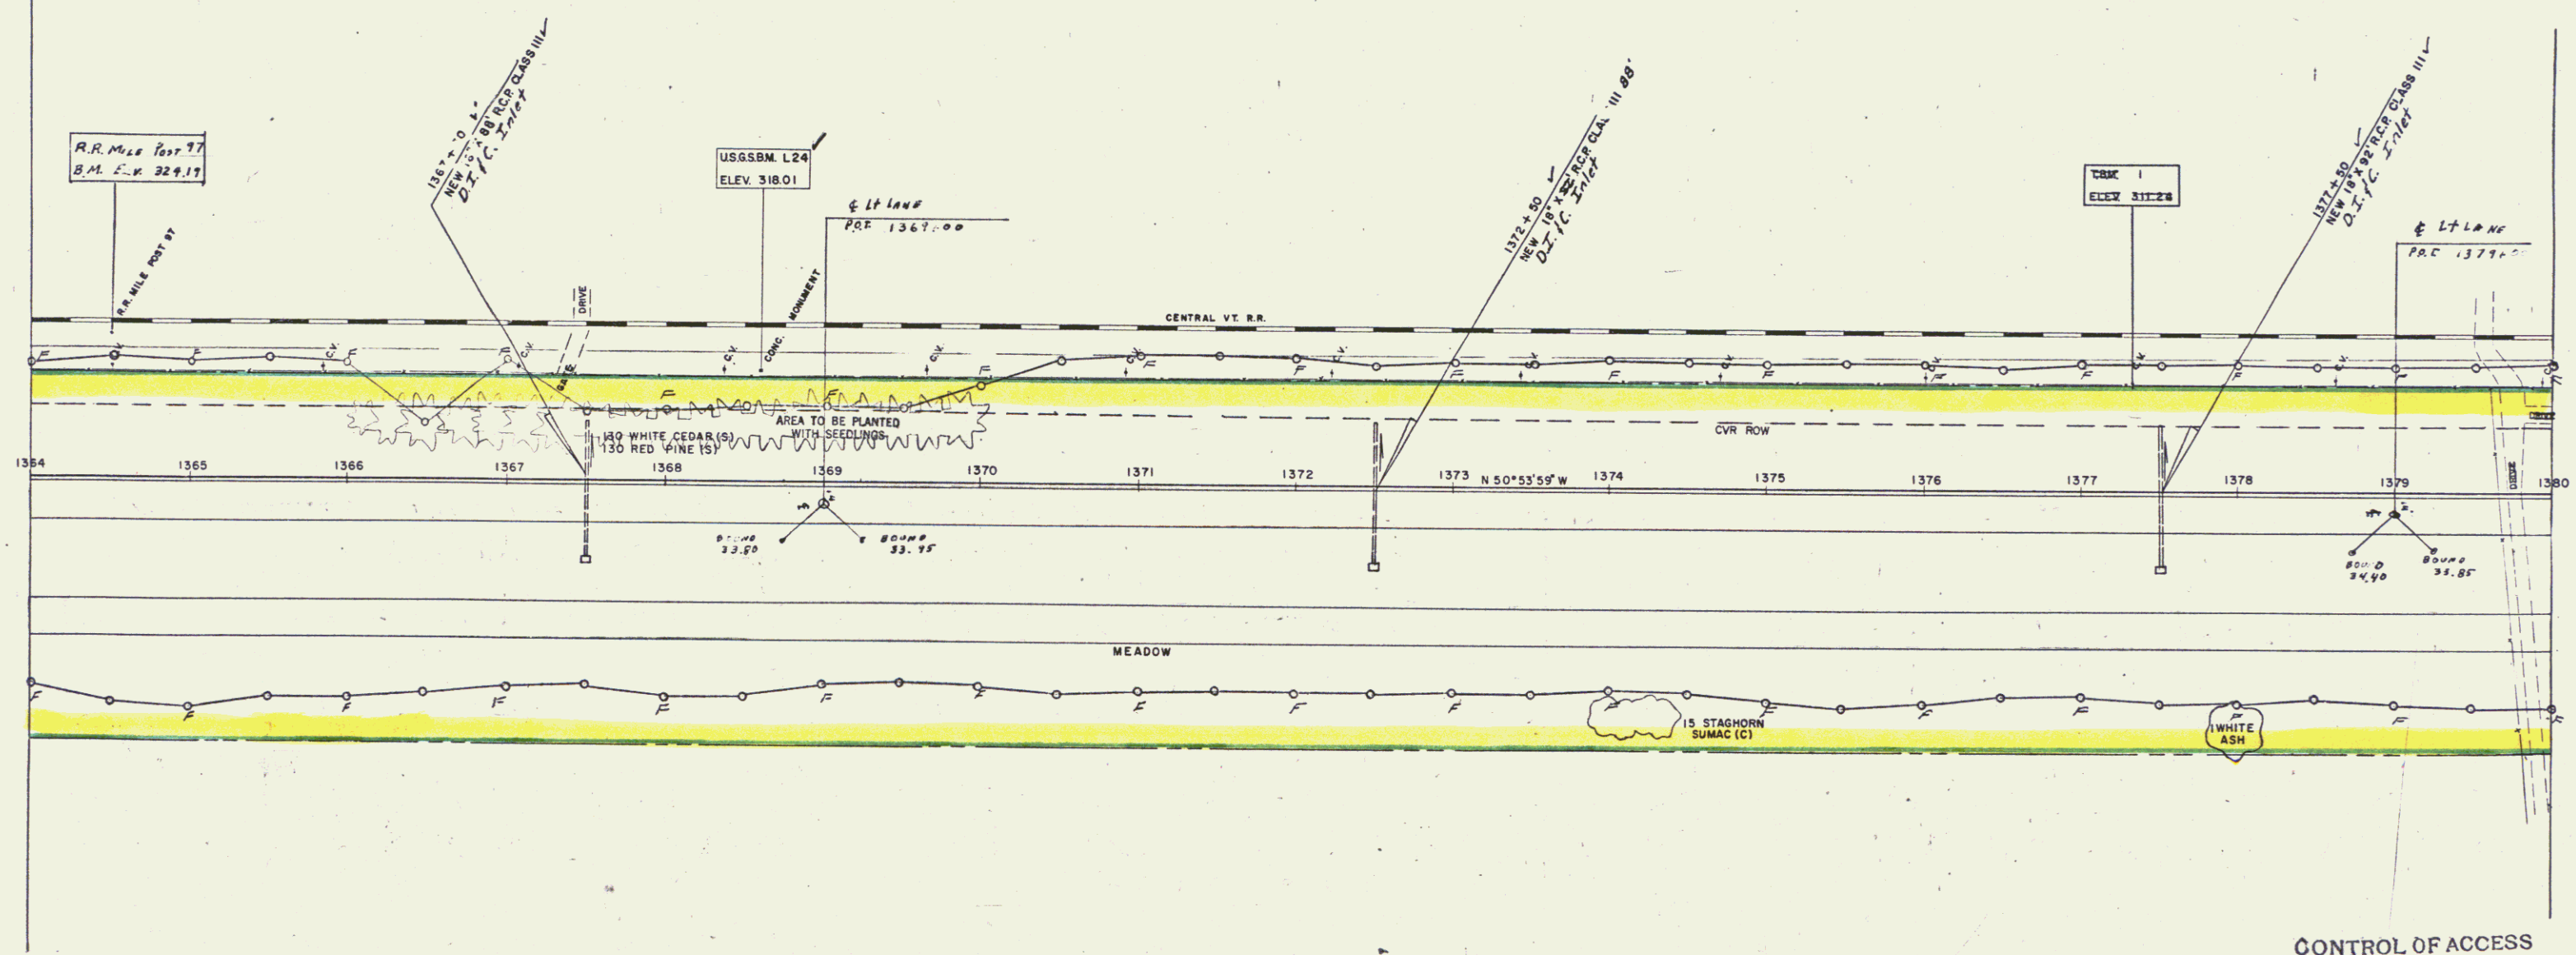

CONTROL OF ACCESS
IS COMPLETE ON
THIS SHEET

THREE CABLE GUARD RAIL WITH
STEEL POSTS ITEM 543


STATION	STATION	POS.
1378+26.46	1380+00	RT.

LT. Lane
1364+00 1380+00 LT.

STATION	STATION	POS.
1364+00	1380+00	RT.

FOR SUMMARY OF
LANDSCAPE MATERIALS
SEE SHEETS 8-9 OF 328

CONTRACT NO. 2
STATE OF VERMONT
DEPARTMENT OF HIGHWAYS
INTERSTATE PROJECT in the towns of
BOLTON-RICHMOND
PLAN
STA. 1364+00 TO 1380+00
WEBSTER, MARTIN, INC.
CONSULTING ENGINEERS
100 BURNING TREE RD.
BURLINGTON, VT. 05401
PROJECT NO. 109-2 (8) SHEET 50 OF 328

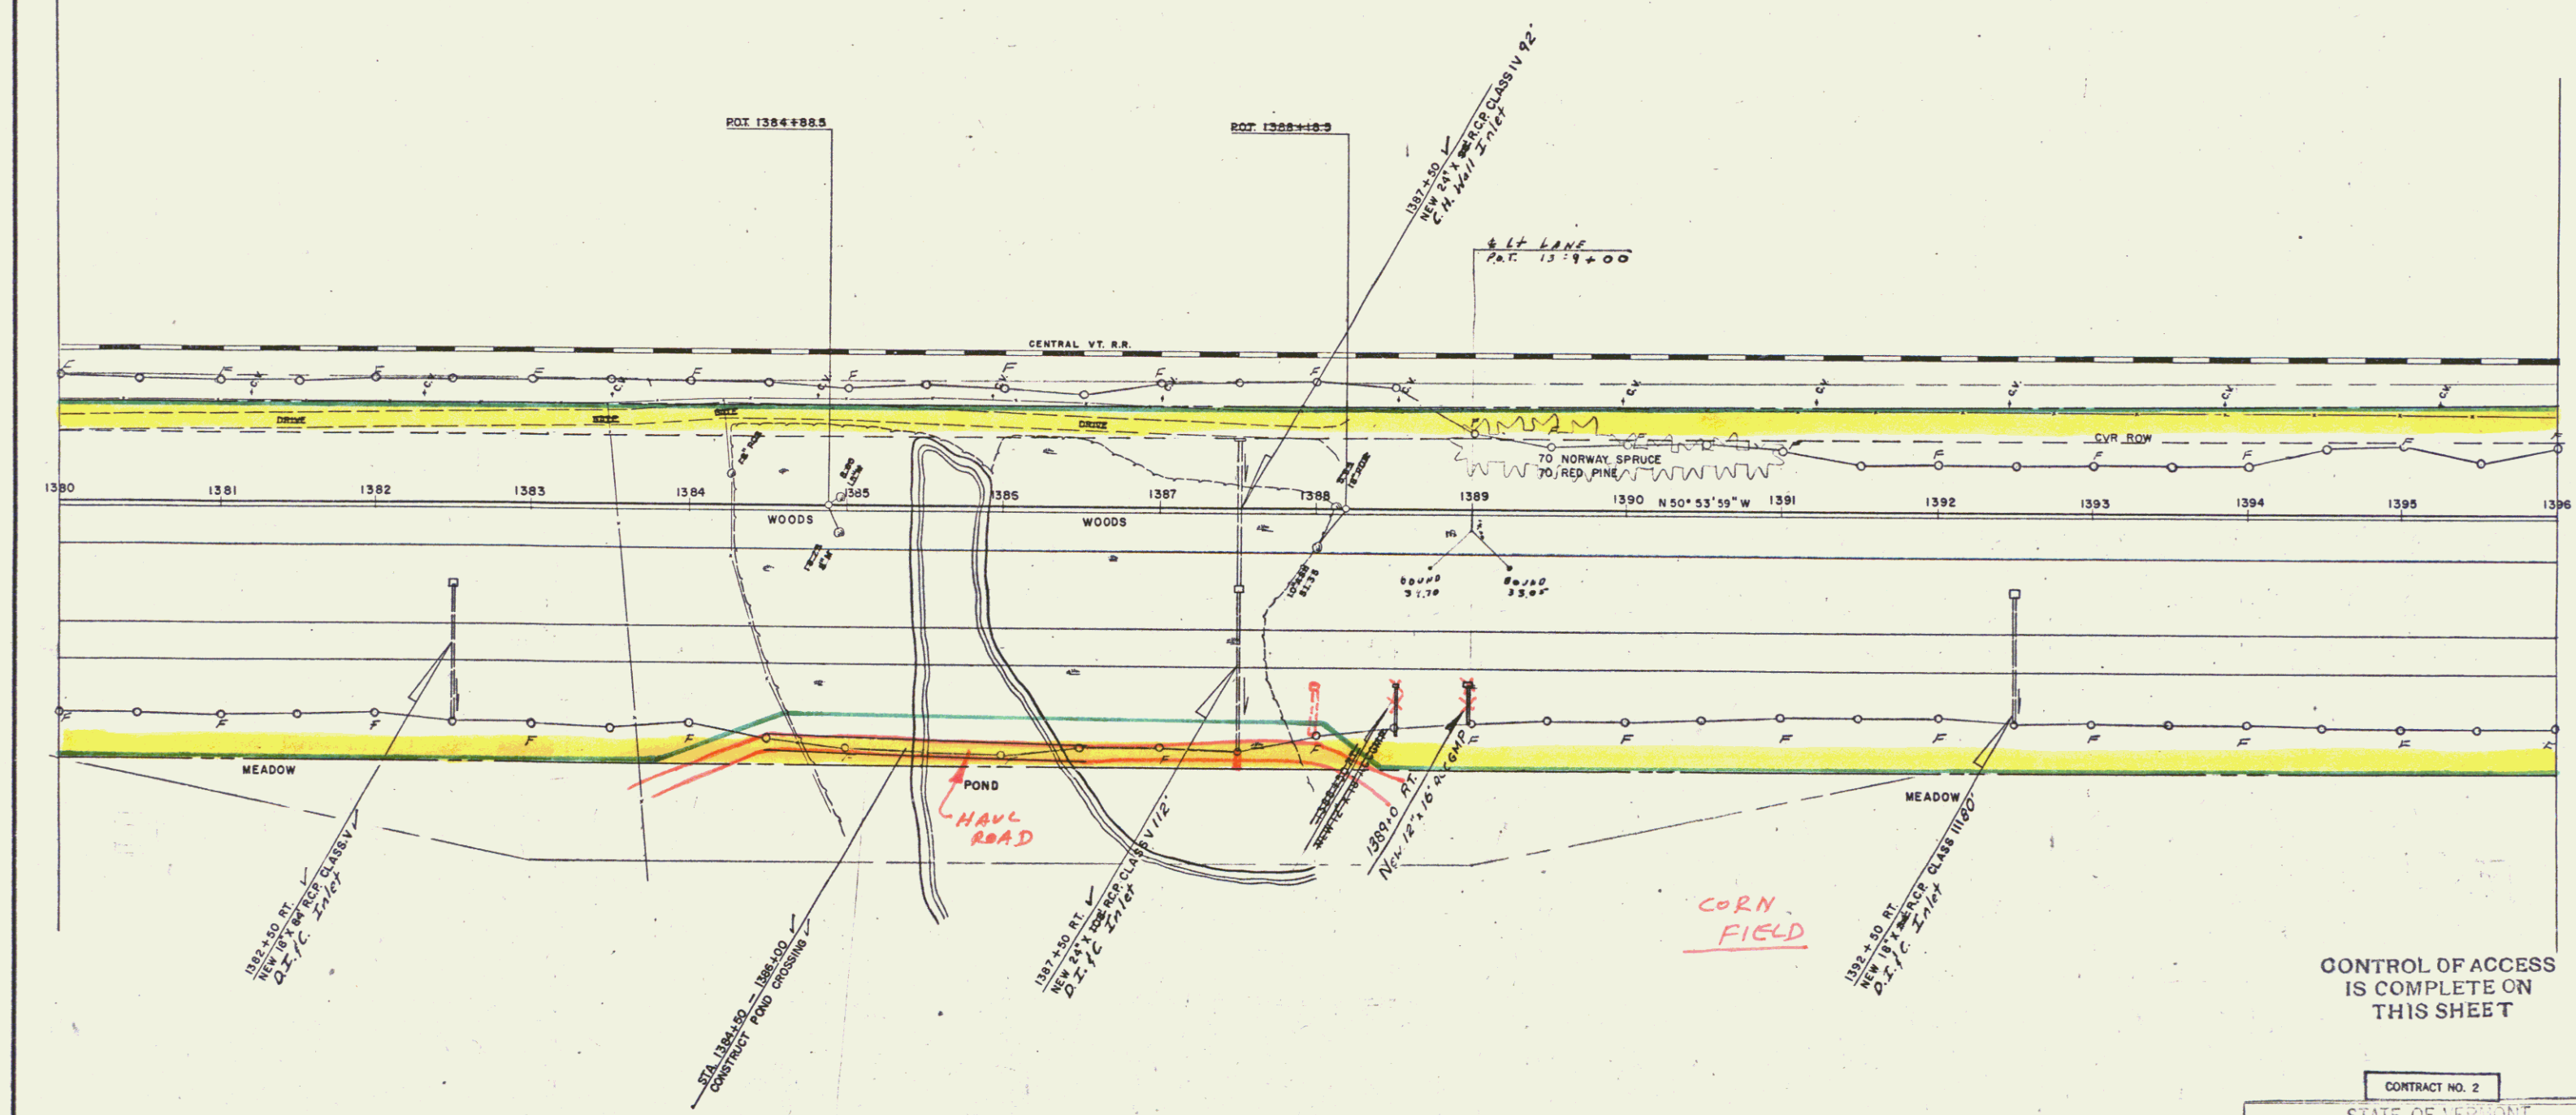

CONTROL OF ACCESS
IS COMPLETE ON
THIS SHEET

THREE CABLE GUARD RAIL WITH STEEL POSTS ITEM 543		
STATION	STATION	POS
1380+00	1385+00	RT
1385+00	1390+00	RT

PROPERTY LINE FENCE WITH STEEL POSTS ITEM 543-B (MCD)		
STATION	STATION	POS
1380+00	1385+00	RT
1385+00	1390+00	RT


FOR SUMMARY OF
LANDSCAPE MATERIALS
SEE SHEETS 6-9 OF 328

FRONTAGE ROAD
RT. LANE - RT.
1384+00-1387+00

Bituminous Concrete Curb
Item 335
RT. Lane
1384+21 1388+20 RT.

CONTRACT NO. 2			
STATE OF VERMONT DEPARTMENT OF HIGHWAYS			
INTERSTATE PROJECT in the towns of BOLTON - RICHMOND			
PLAN STA. 1380+00 TO 1396+00			
WEBSTER-MARTIN, INC. CONSULTING ENGINEERS 50 BURLINGTON ST. BURLINGTON, VT.			
SURVEYED BY W.B.M.	DESIGNED BY W.B.M.	CHECKED BY P.D.	DATE 10-61
PROJECT NO. 189-2-1-8		SHEET NO. 52	OF 328

Cost & Bond

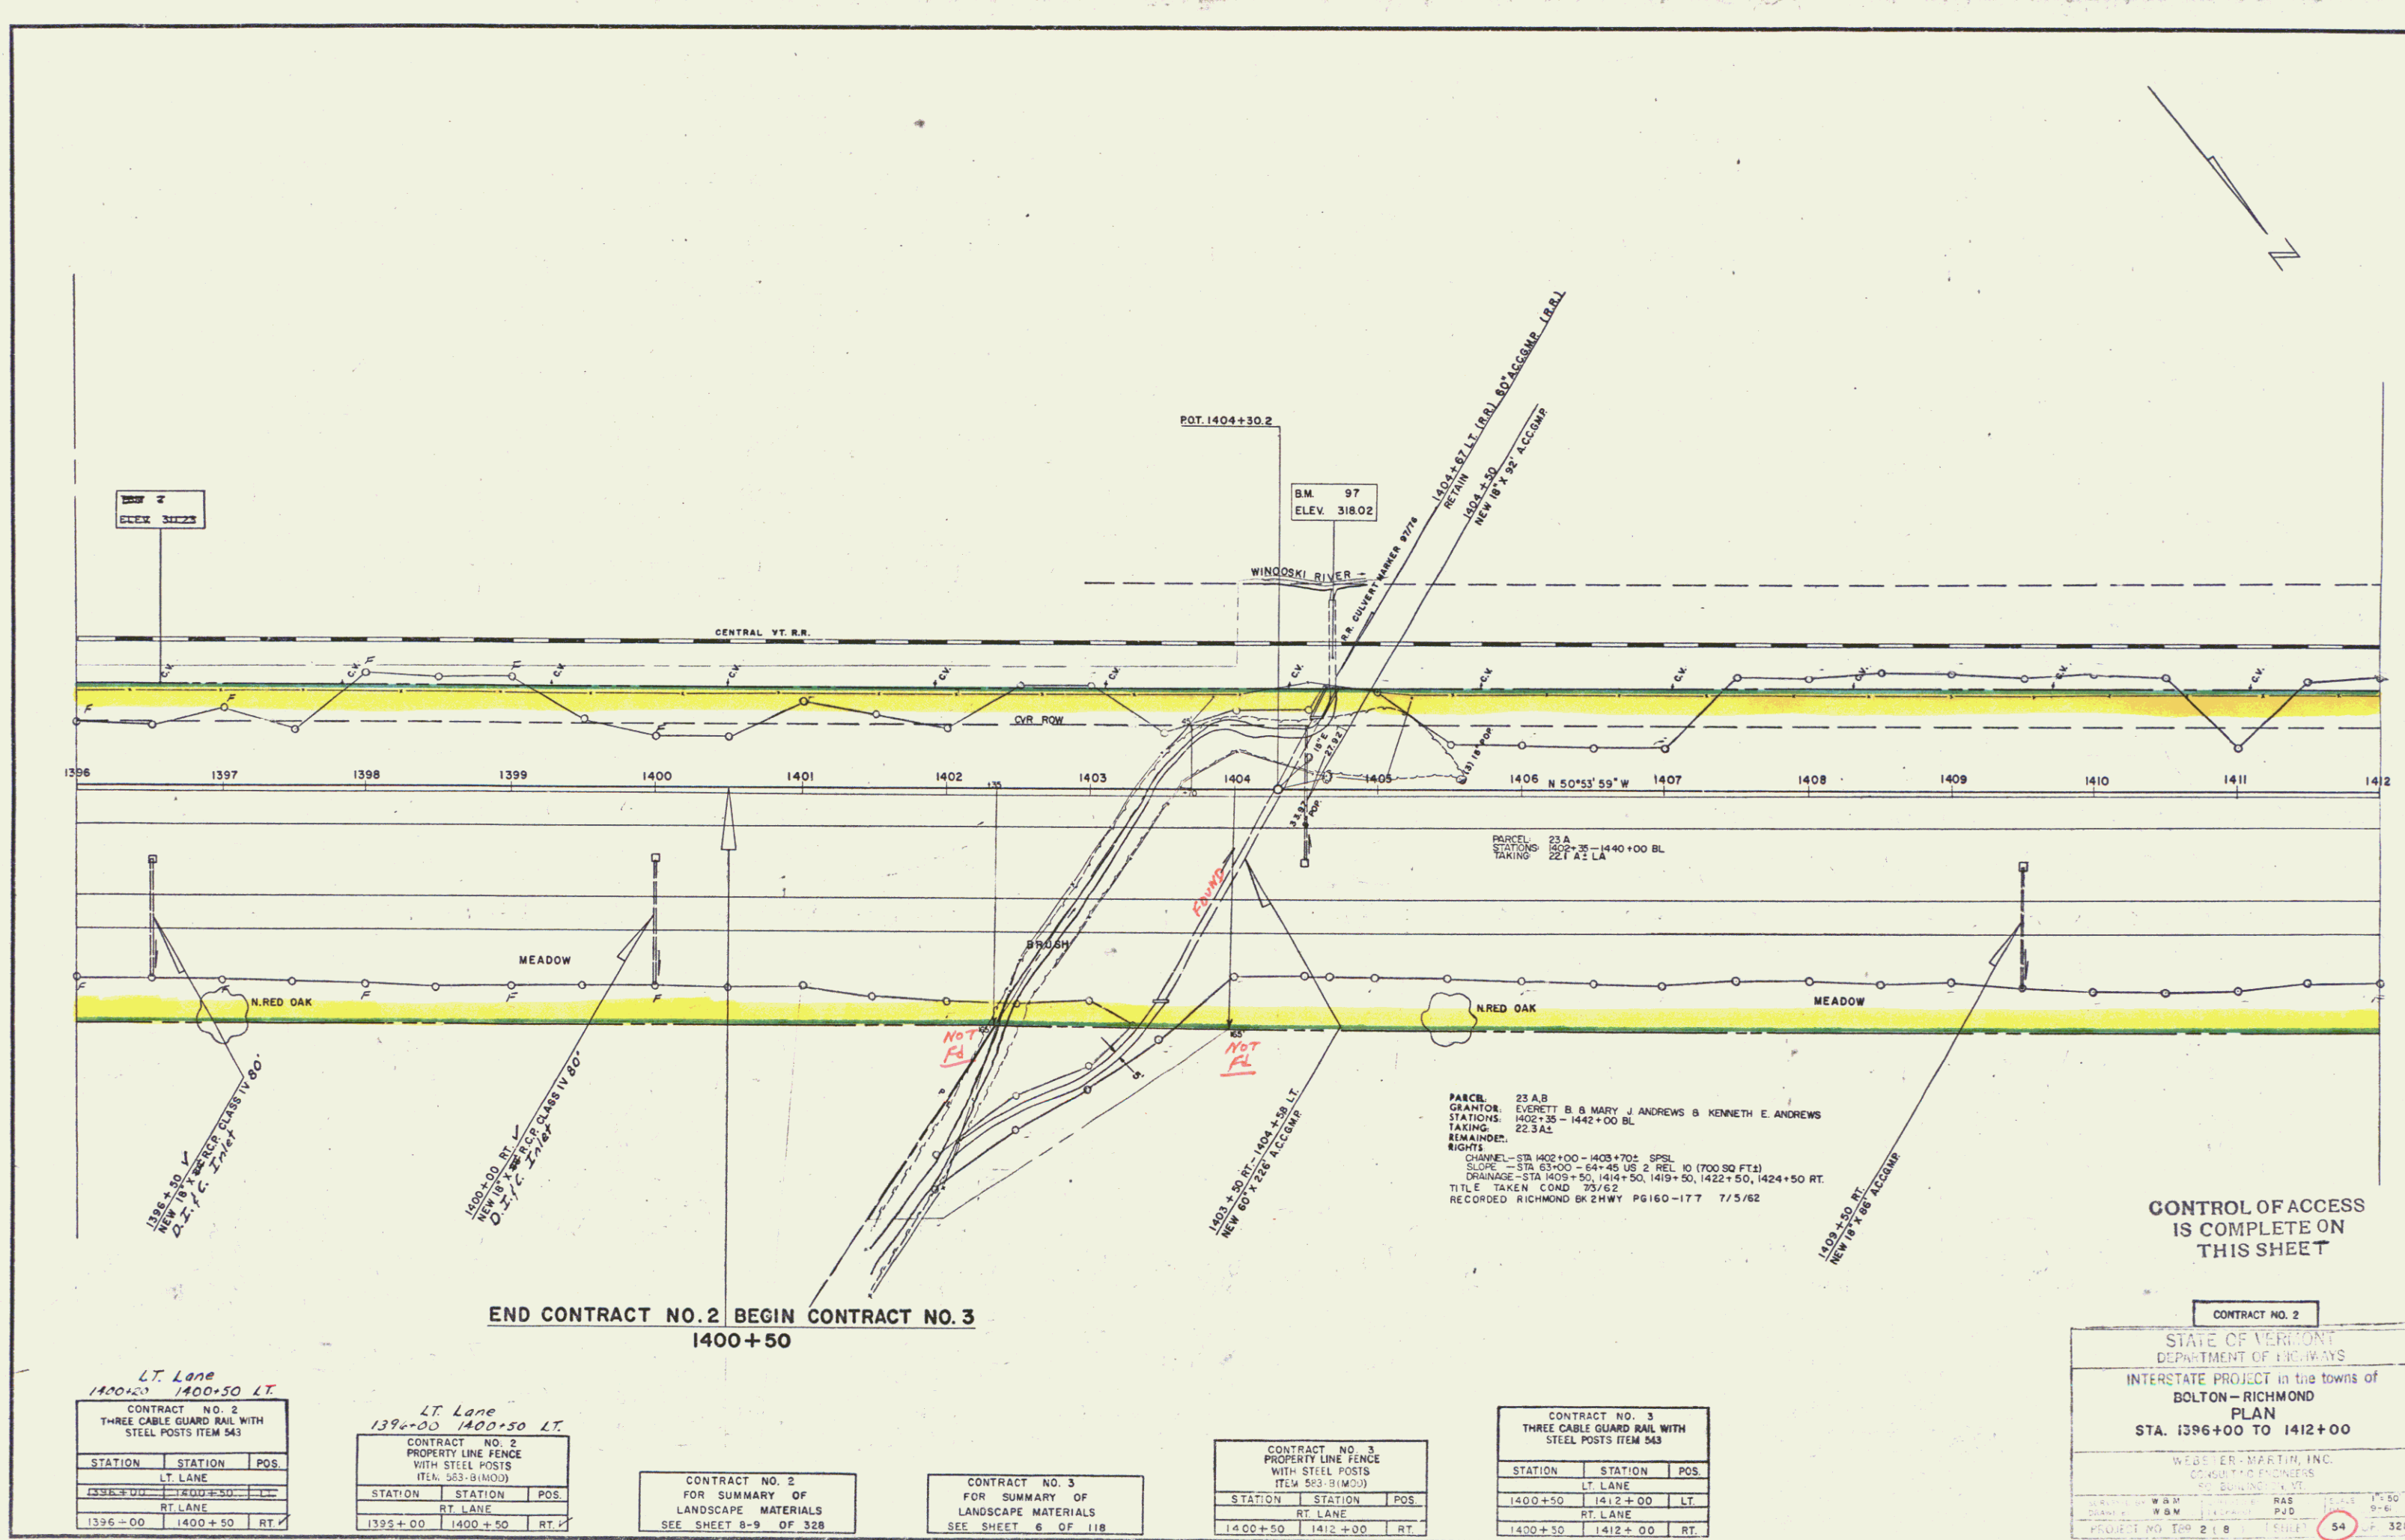

LT Lane
1400+50 1400+50 LT

STATION	STATION	POS.
1396+00	1400+50	LT
1396+00	1400+50	RT

LT Lane
1396+00 1400+50 LT

STATION	STATION	POS.
1396+00	1400+50	LT
1396+00	1400+50	RT

CONTRACT NO. 2
FOR SUMMARY OF
LANDSCAPE MATERIALS
SEE SHEET 8-9 OF 328

CONTRACT NO. 3
FOR SUMMARY OF
LANDSCAPE MATERIALS
SEE SHEET 6 OF 118

CONTRACT NO. 3
THREE CABLE GUARD RAIL WITH
STEEL POSTS ITEM 543

STATION	STATION	POS.
1400+50	1412+00	LT
1400+50	1412+00	RT

CONTRACT NO. 3
THREE CABLE GUARD RAIL WITH
STEEL POSTS ITEM 543

STATION	STATION	POS.
1400+50	1412+00	LT
1400+50	1412+00	RT

CONTRACT NO. 2


STATE OF VERMONT
DEPARTMENT OF HIGHWAYS

INTERSTATE PROJECT in the towns of
BOLTON-RICHMOND
PLAN
STA. 1396+00 TO 1412+00

WEBSTER-MARTIN, INC.
CONSULTING ENGINEERS
200 BUNNING STREET
BOLTON, VERMONT 05704

DATE: 11/15/80
DRAWN BY: WBM
CHECKED BY: WBM
DESIGNED BY: PJG
PROJECT NO. 109 2 (8)
SHEET 54 OF 328

Const. Row
19

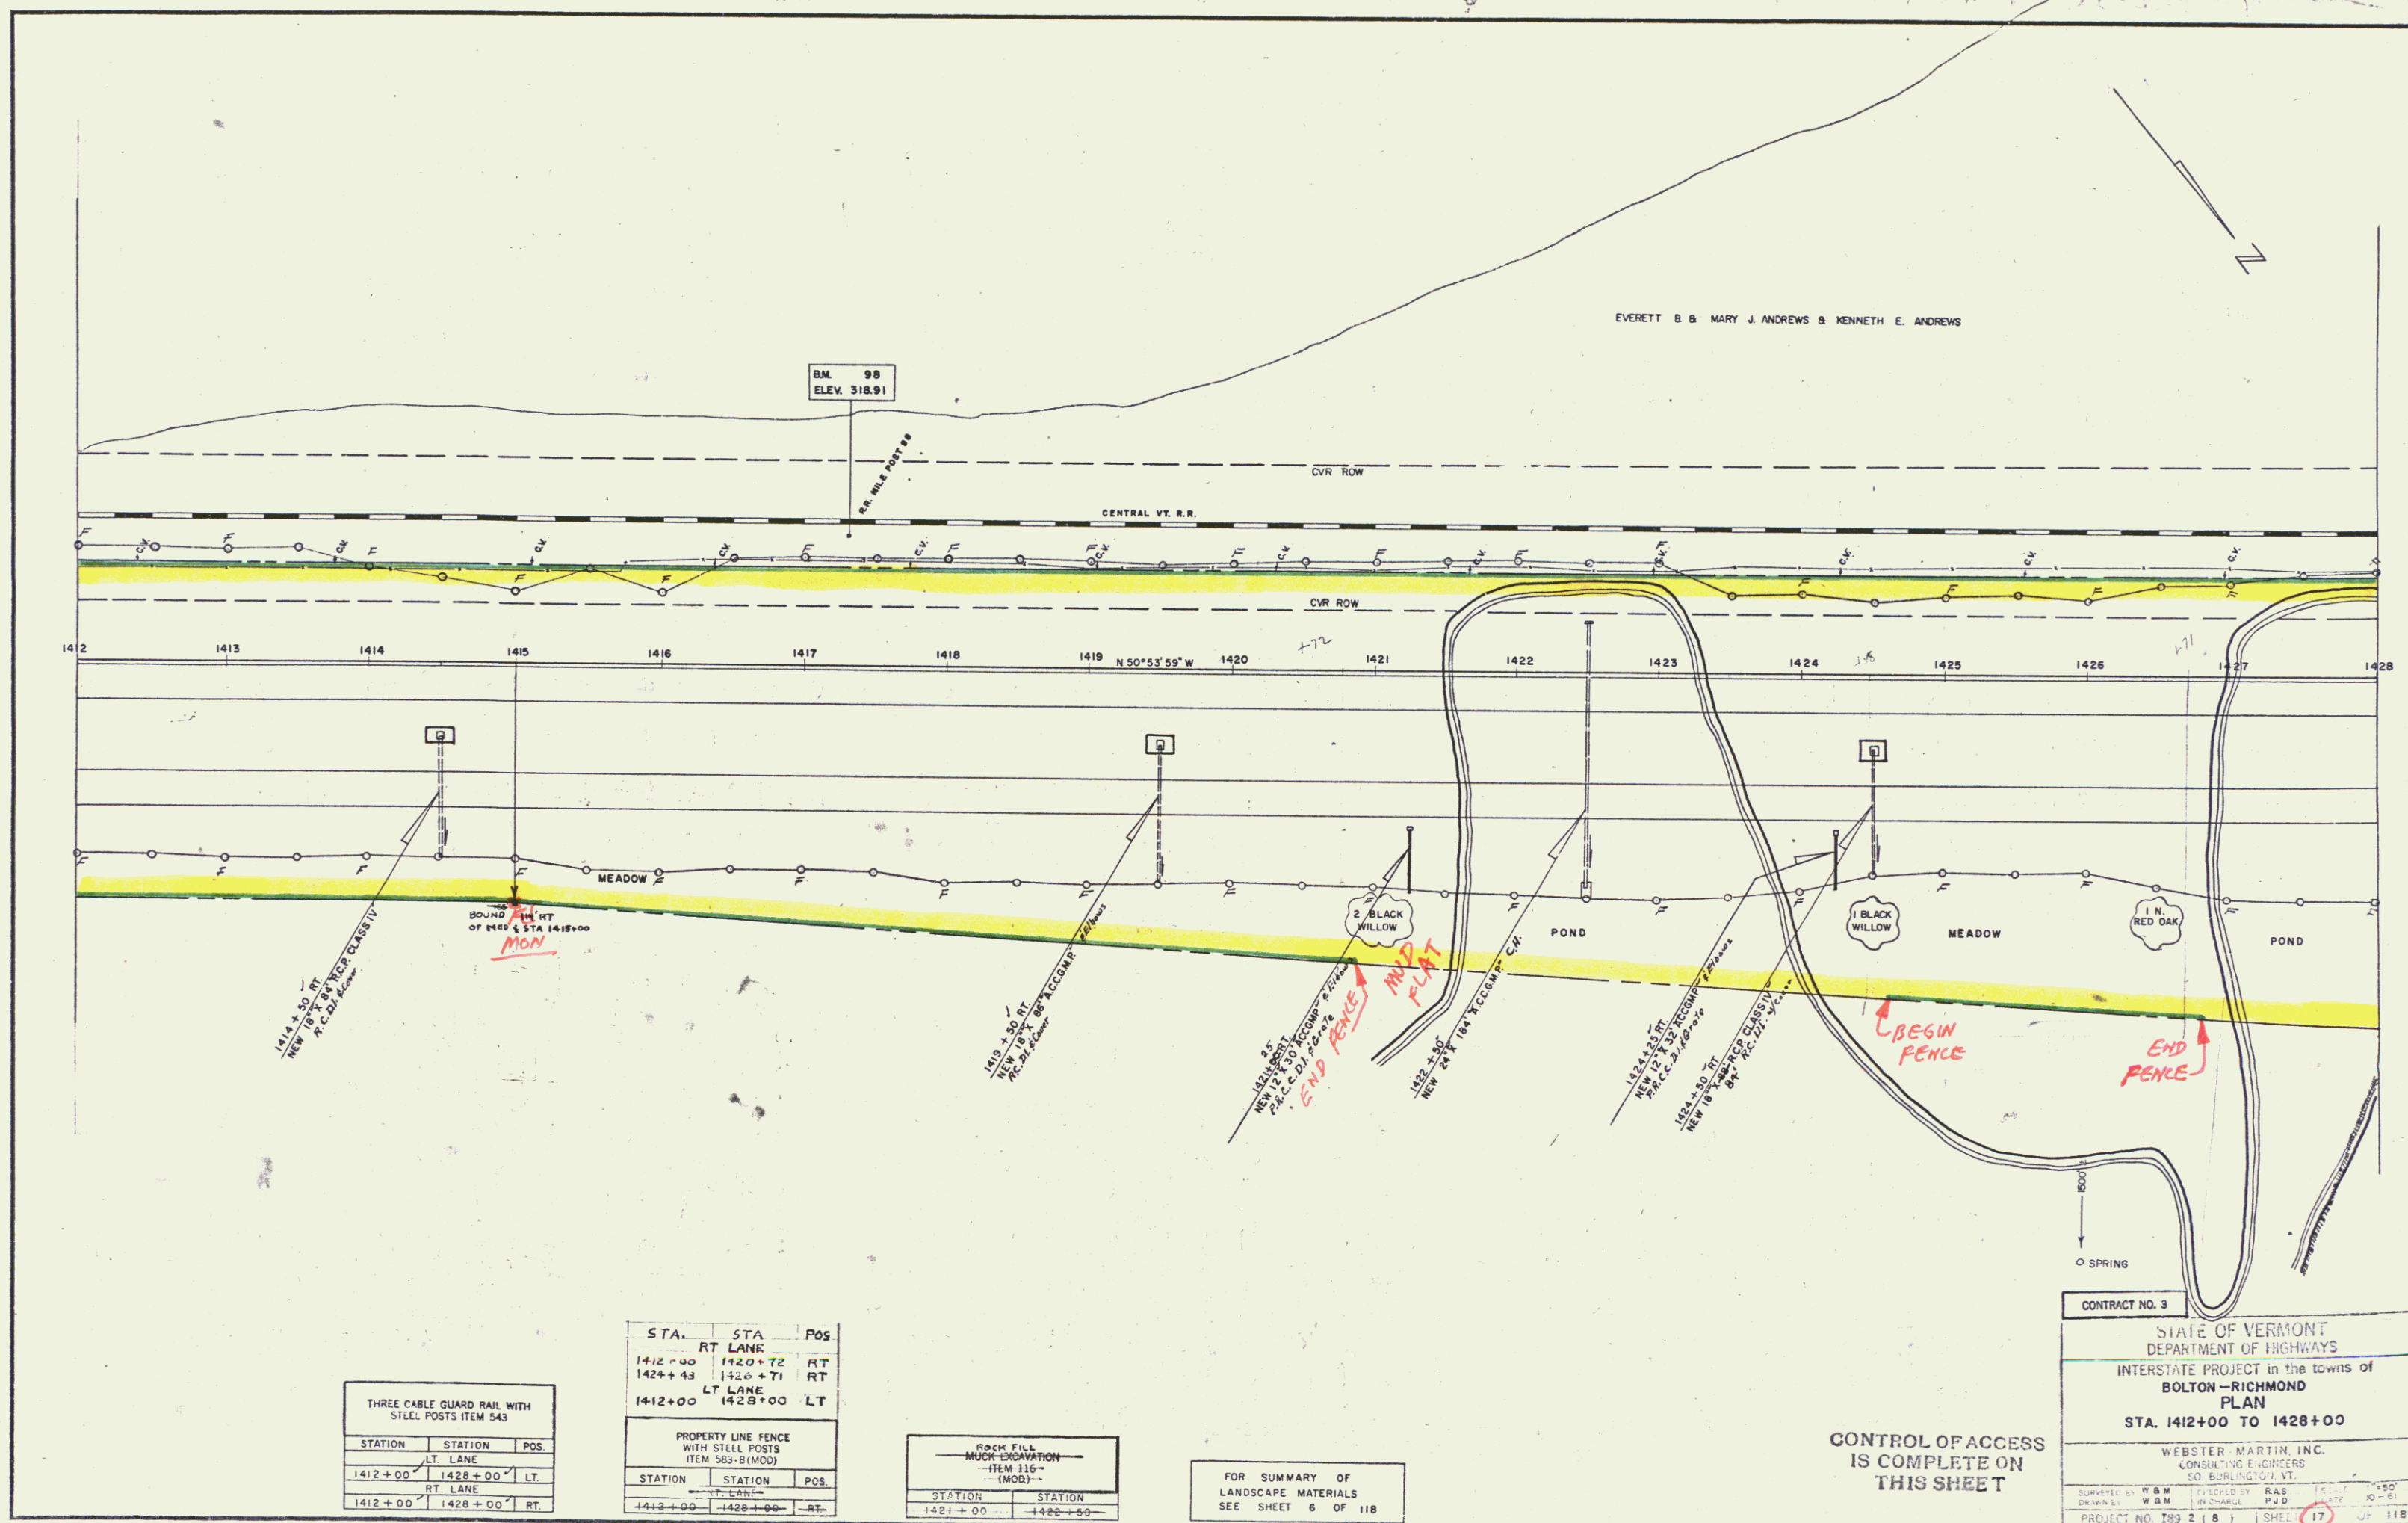

THREE CABLE GUARD RAIL WITH STEEL POSTS ITEM 543		
STATION	STATION	POS.
1412+00	1428+00	LT. LANE
1412+00	1428+00	RT. LANE

STA.	STA.	POS.
1412+00	1420+72	RT. LANE
1424+43	1426+71	RT. LANE
1412+00	1428+00	LT. LANE

PROPERTY LINE FENCE WITH STEEL POSTS ITEM 583-B (MOD)		
STATION	STATION	POS.
1413+00	1428+00	RT. LANE

FOR SUMMARY OF LANDSCAPE MATERIALS SEE SHEET 6 OF 118

CONTROL OF ACCESS IS COMPLETE ON THIS SHEET

CONTRACT NO. 3	
STATE OF VERMONT DEPARTMENT OF HIGHWAYS	
INTERSTATE PROJECT in the towns of BOLTON-RICHMOND PLAN STA. 1412+00 TO 1428+00	
WEBSTER MARTIN, INC. CONSULTING ENGINEERS 20 BURLINGTON, VT.	
DESIGNED BY: W & M	CHECKED BY: RAS
DRAWN BY: W & M	P.D.
PROJECT NO. 199 2 (18)	SHEET 17 OF 118


EXCAVATION & REMOVAL OF EXISTING PAVEMENT ITEM 101		
STATION	MAINLINE	POS.
1442+75	1444+00	RT
U.S. 2 RELOCATION NO. 10		
62+00	65+50	RT.

FILLS TO BE MADE OF GRANULAR MATERIALS	
STATION	STATION
U.S. 2 RELOCATION NO. 10	
65+50	67+53

FOR SUMMARY OF LANDSCAPE MATERIALS SEE SHEET 6 OF 118	
---	--

DRILLING & BLASTING OF SOLID ROCK SUB GRADE ITEM 114 (MOD)	
STATION	STATION
MAINLINE	33
1431+00	1440+00
1438+50	1448+00
1435+87	1438+27
1436+85	1438+81
1437+77	1439+10
1437+30	1437+65
1440+77	1444+00

CONTROL OF ACCESS IS COMPLETE ON THIS SHEET

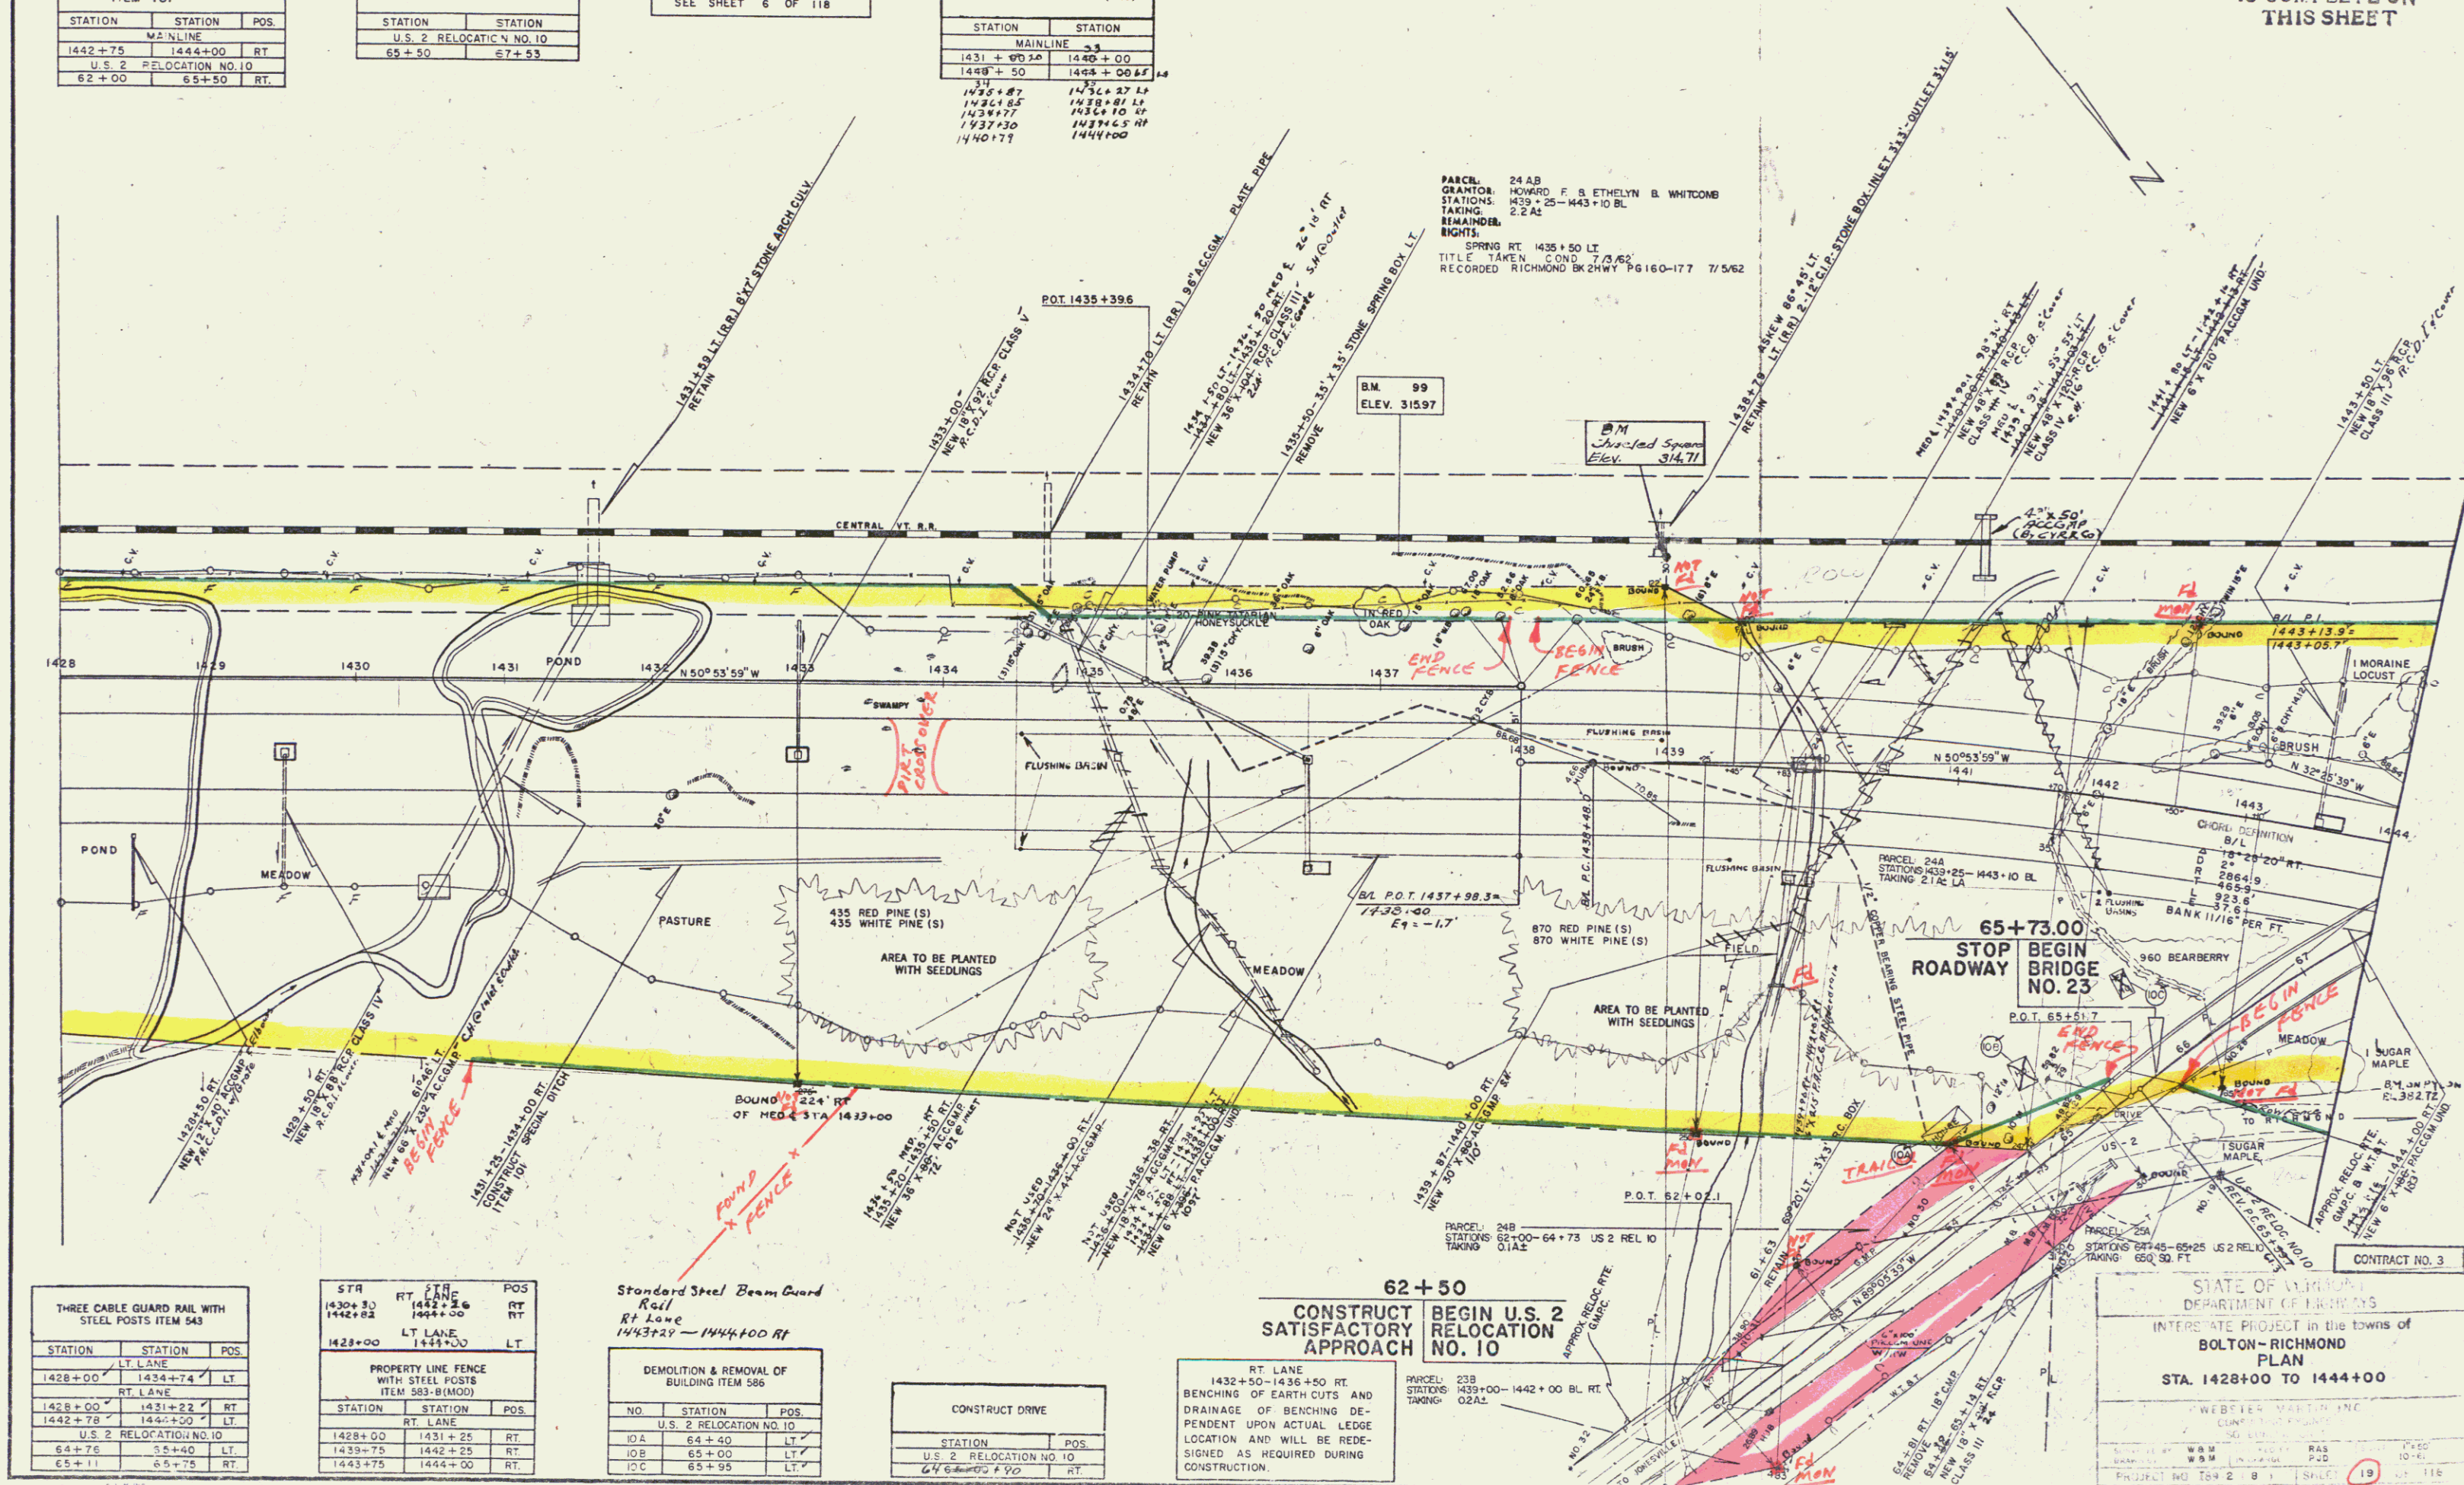

THREE CABLE GUARD RAIL WITH STEEL POSTS ITEM 543		
STATION	STATION	POS.
1428+00	1434+74	LT
1428+00	1431+22	RT
1442+78	1444+00	LT
U.S. 2 RELOCATION NO. 10		
64+76	65+40	LT
65+11	65+75	RT

STR	RT	POS
1430+30	1442+26	RT
1442+83	1444+00	RT
PROPERTY LINE FENCE WITH STEEL POSTS ITEM 583-B(MOD)		
STATION	STATION	POS.
1428+00	1431+25	RT
1439+75	1442+25	RT
1443+75	1444+00	RT

DEMOLITION & REMOVAL OF BUILDING ITEM 586		
NO.	STATION	POS.
10A	64+40	LT
10B	65+00	LT
10C	65+95	LT

CONSTRUCT DRIVE	
STATION	POS.
U.S. 2 RELOCATION NO. 10	
64+50	RT


RT LANE
1432+50-1436+50 RT.
BENCHING OF EARTH CUTS AND
DRAINAGE OF BENCHING DE-
PENDENT UPON ACTUAL LEDE
LOCATION AND WILL BE REDE-
SIGN AS REQUIRED DURING
CONSTRUCTION.

62+50
CONSTRUCT
SATISFACTORY
RELOCATION
APPROACH

65+73.00
STOP BEGIN
ROADWAY
BRIDGE NO. 23


STATE OF VERMONT DEPARTMENT OF HIGHWAYS	
INTERSTATE PROJECT in the towns of BOLTON-RICHMOND PLAN STA. 1428+00 TO 1444+00	
WEBSTER MARTIN INC.	19
PROJECT NO. 154-2	118

cast + Bow
21

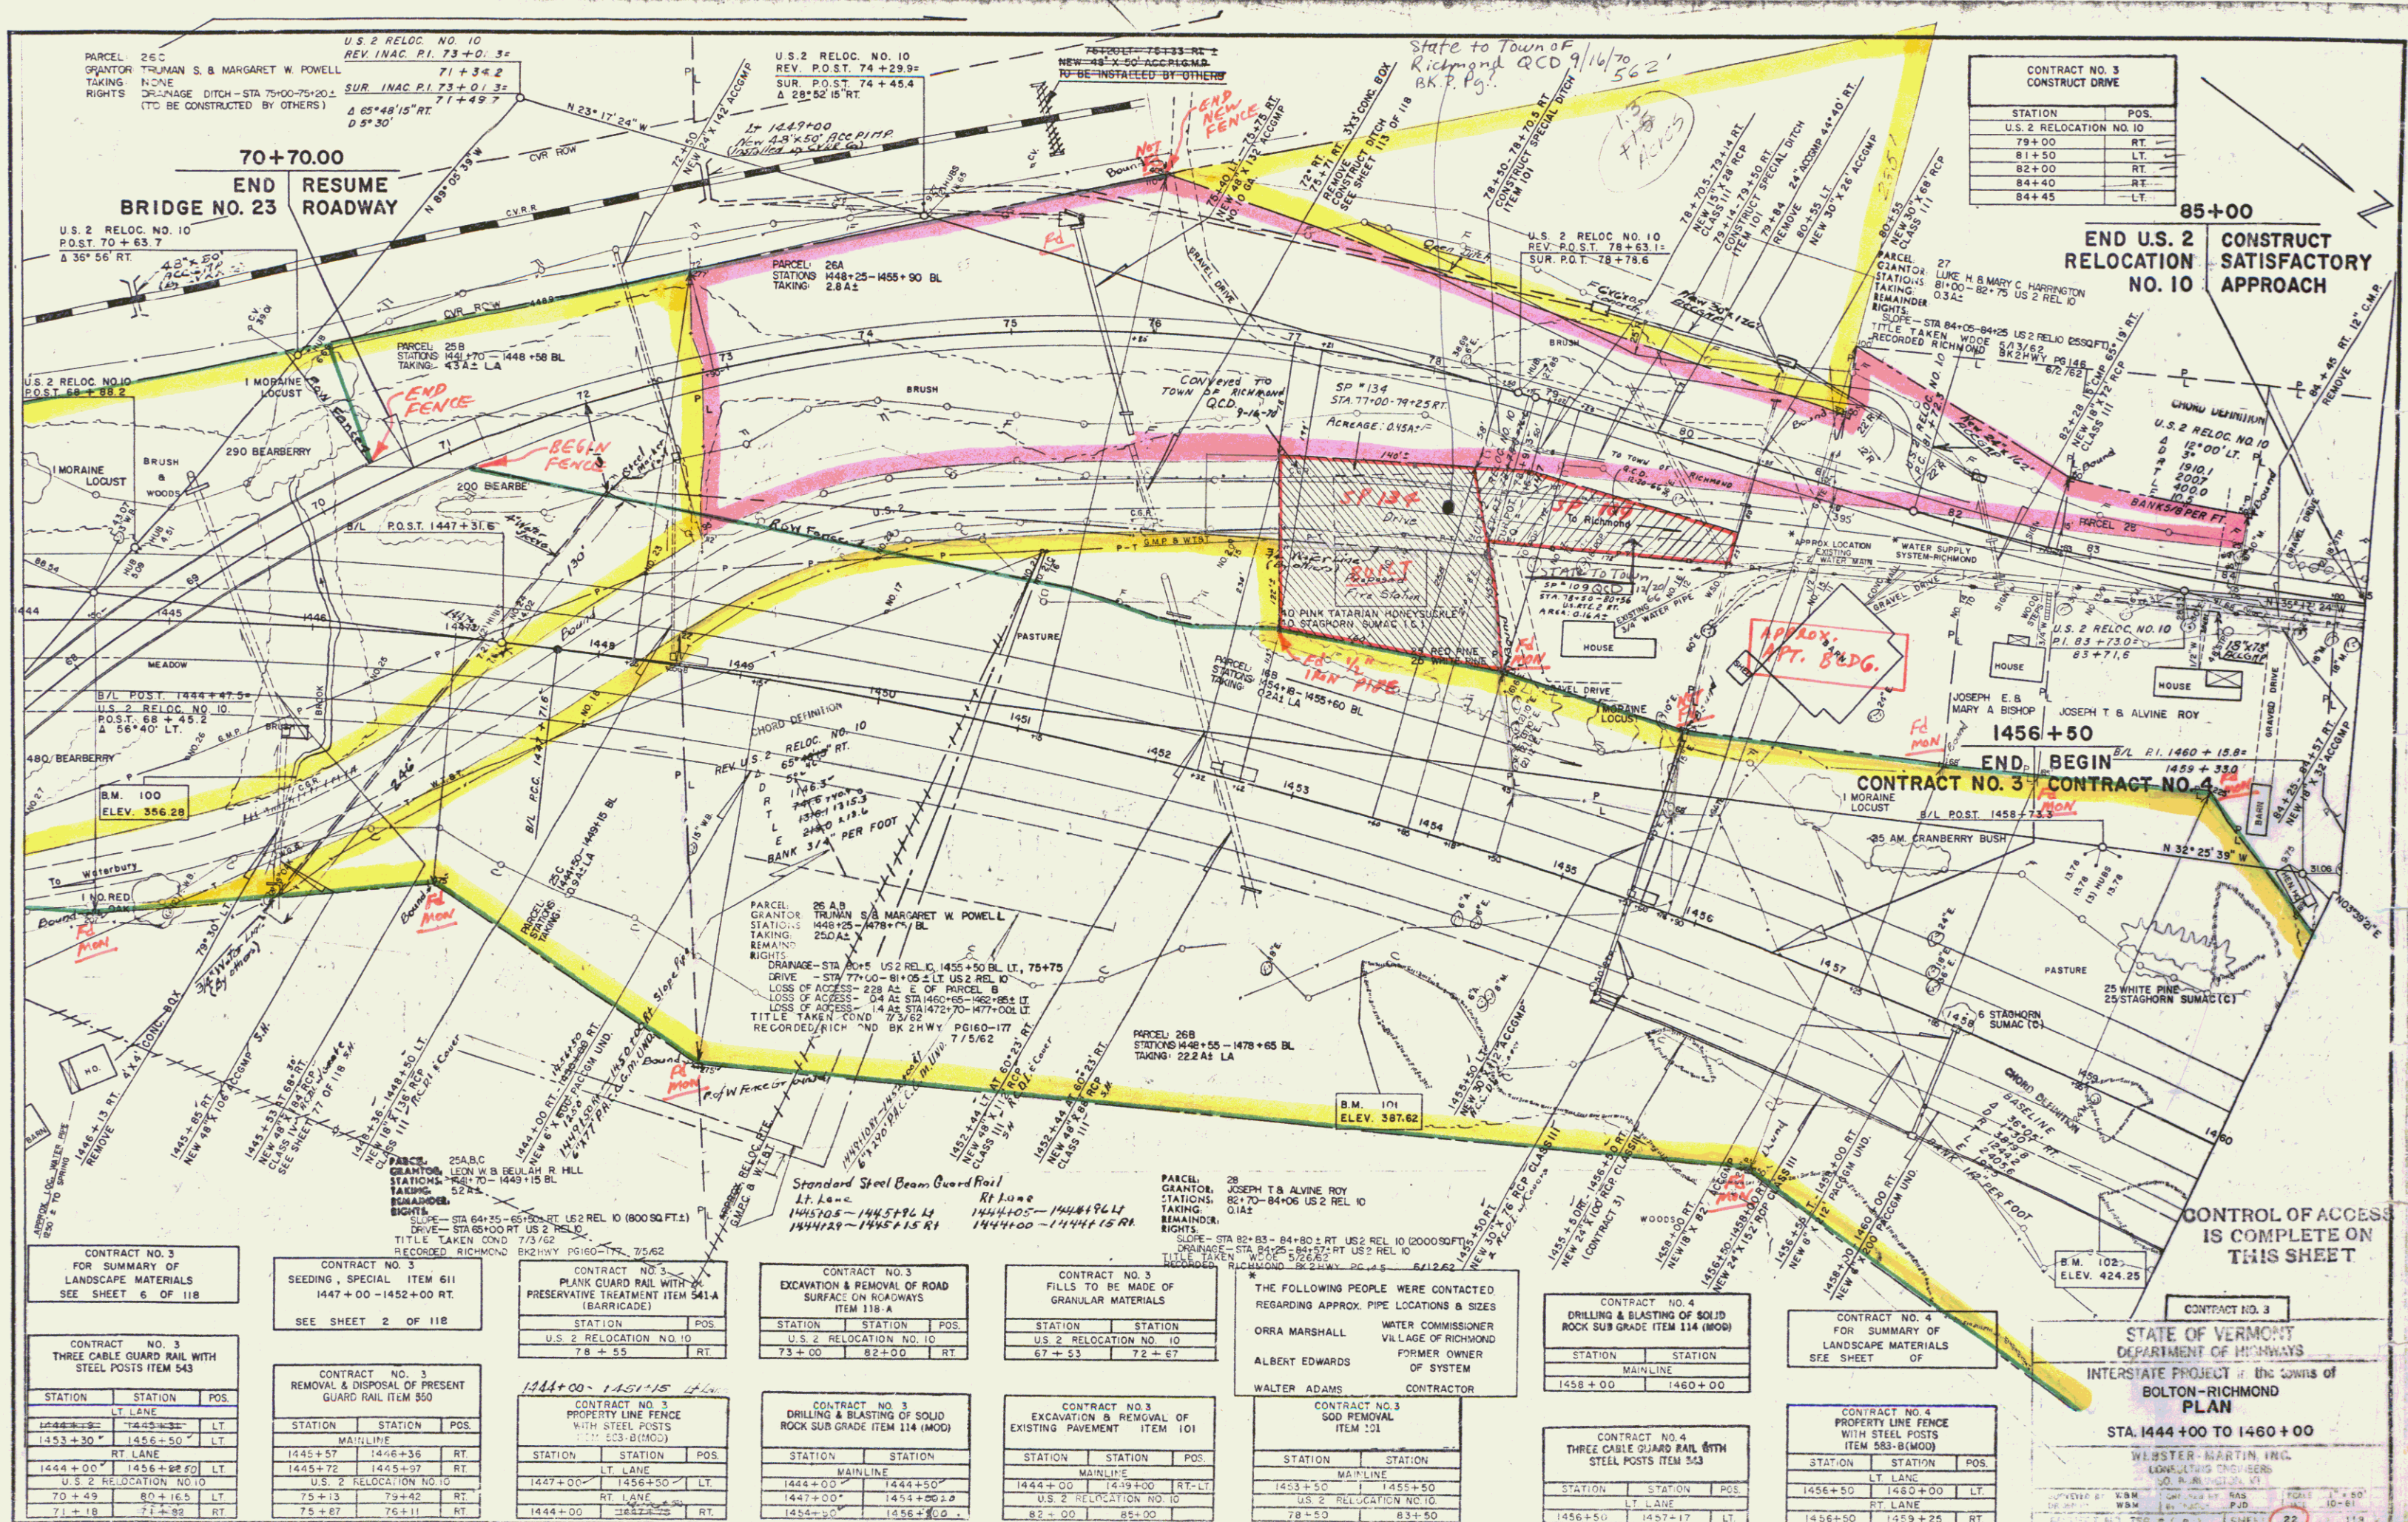

CONTRACT NO. 3
FOR SUMMARY OF
LANDSCAPE MATERIALS
SEE SHEET 6 OF 118

CONTRACT NO. 3 THREE CABLE GUARD RAIL WITH STEEL POSTS ITEM 543		
STATION	STATION	POS.
1453+30	1455+50	LT
1455+50	1457+50	LT
1457+50	1459+50	LT
1459+50	1461+50	LT
2159+50	2161+50	LT
2161+50		

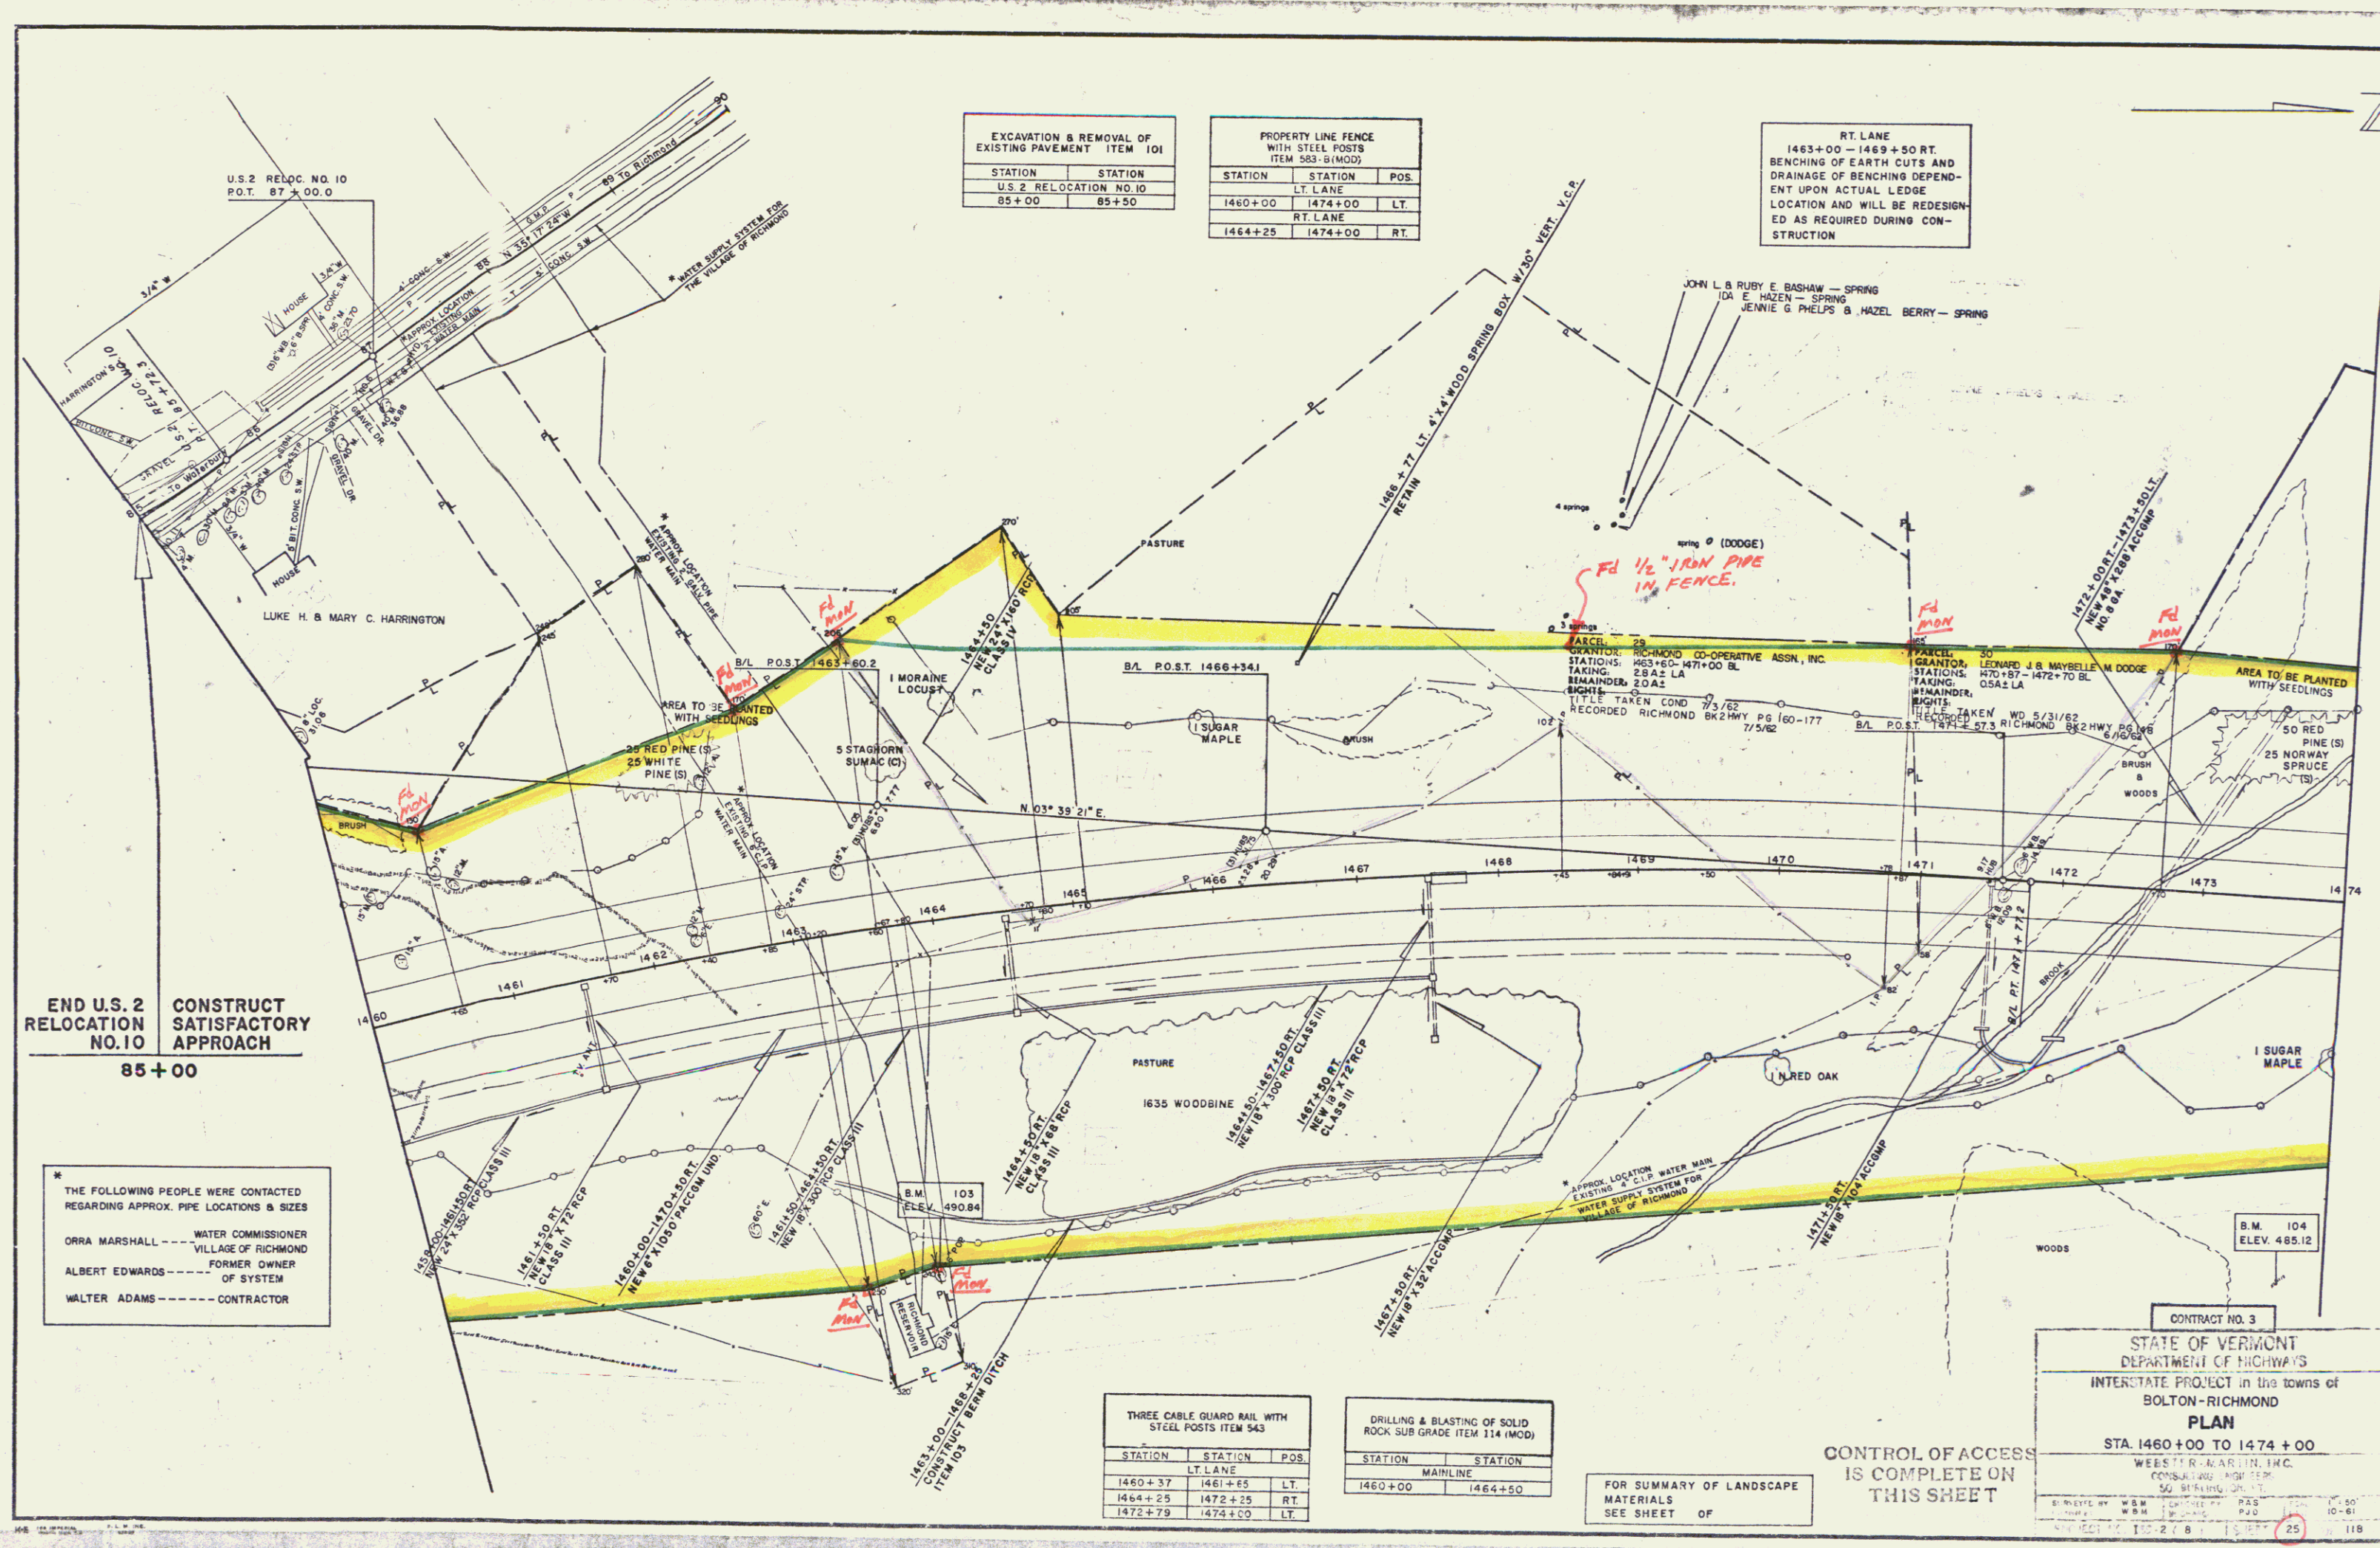

EXCAVATION & REMOVAL OF EXISTING PAVEMENT ITEM 101			
STATION	STATION	LT. LANE	RT. LANE
1460+00	1474+00	LT.	RT.
1464+25	1474+00	LT.	RT.

PROPERTY LINE FENCE WITH STEEL POSTS ITEM 583-B(MOD)		
STATION	STATION	POS.
1460+00	1474+00	LT.
1464+25	1474+00	RT.

RT. LANE 1463+00 - 1469+50 RT. BENCHING OF EARTH CUTS AND DRAINAGE OF BENCHING DEPENDENT UPON ACTUAL LEDGE LOCATION AND WILL BE REDESIGNED AS REQUIRED DURING CONSTRUCTION	
--	--

END U.S. 2 RELOCATION NO. 10
CONSTRUCT SATISFACTORY APPROACH
85+00

* THE FOLLOWING PEOPLE WERE CONTACTED REGARDING APPROX. PIPE LOCATIONS & SIZES
ORRA MARSHALL - WATER COMMISSIONER
ALBERT EDWARDS - VILLAGE OF RICHMOND
WALTER ADAMS - FORMER OWNER OF SYSTEM
WALTER ADAMS - CONTRACTOR

THREE CABLE GUARD RAIL WITH STEEL POSTS ITEM 543		
STATION	STATION	POS.
1460+37	1461+65	LT.
1464+25	1472+25	RT.
1472+79	1474+00	LT.


DRILLING & BLASTING OF SOLID ROCK SUB GRADE ITEM 114 (MOD)	
STATION	STATION
1460+00	1464+50

FOR SUMMARY OF LANDSCAPE MATERIALS SEE SHEET OF

CONTROL OF ACCESS IS COMPLETE ON THIS SHEET

CONTRACT NO. 3
STATE OF VERMONT
DEPARTMENT OF HIGHWAYS
INTERSTATE PROJECT in the towns of
BOLTON-RICHMOND
PLAN
STA. 1460+00 TO 1474+00
WEESTER-MARTIN, INC.
CONSULTING ENGINEERS
500 BRIDGES, SUITE 201
BOLTON, VERMONT 05701
DATE: 10-2-81
BY: [Signature]
CHECKED BY: [Signature]
10-61
118

Const + POC
23

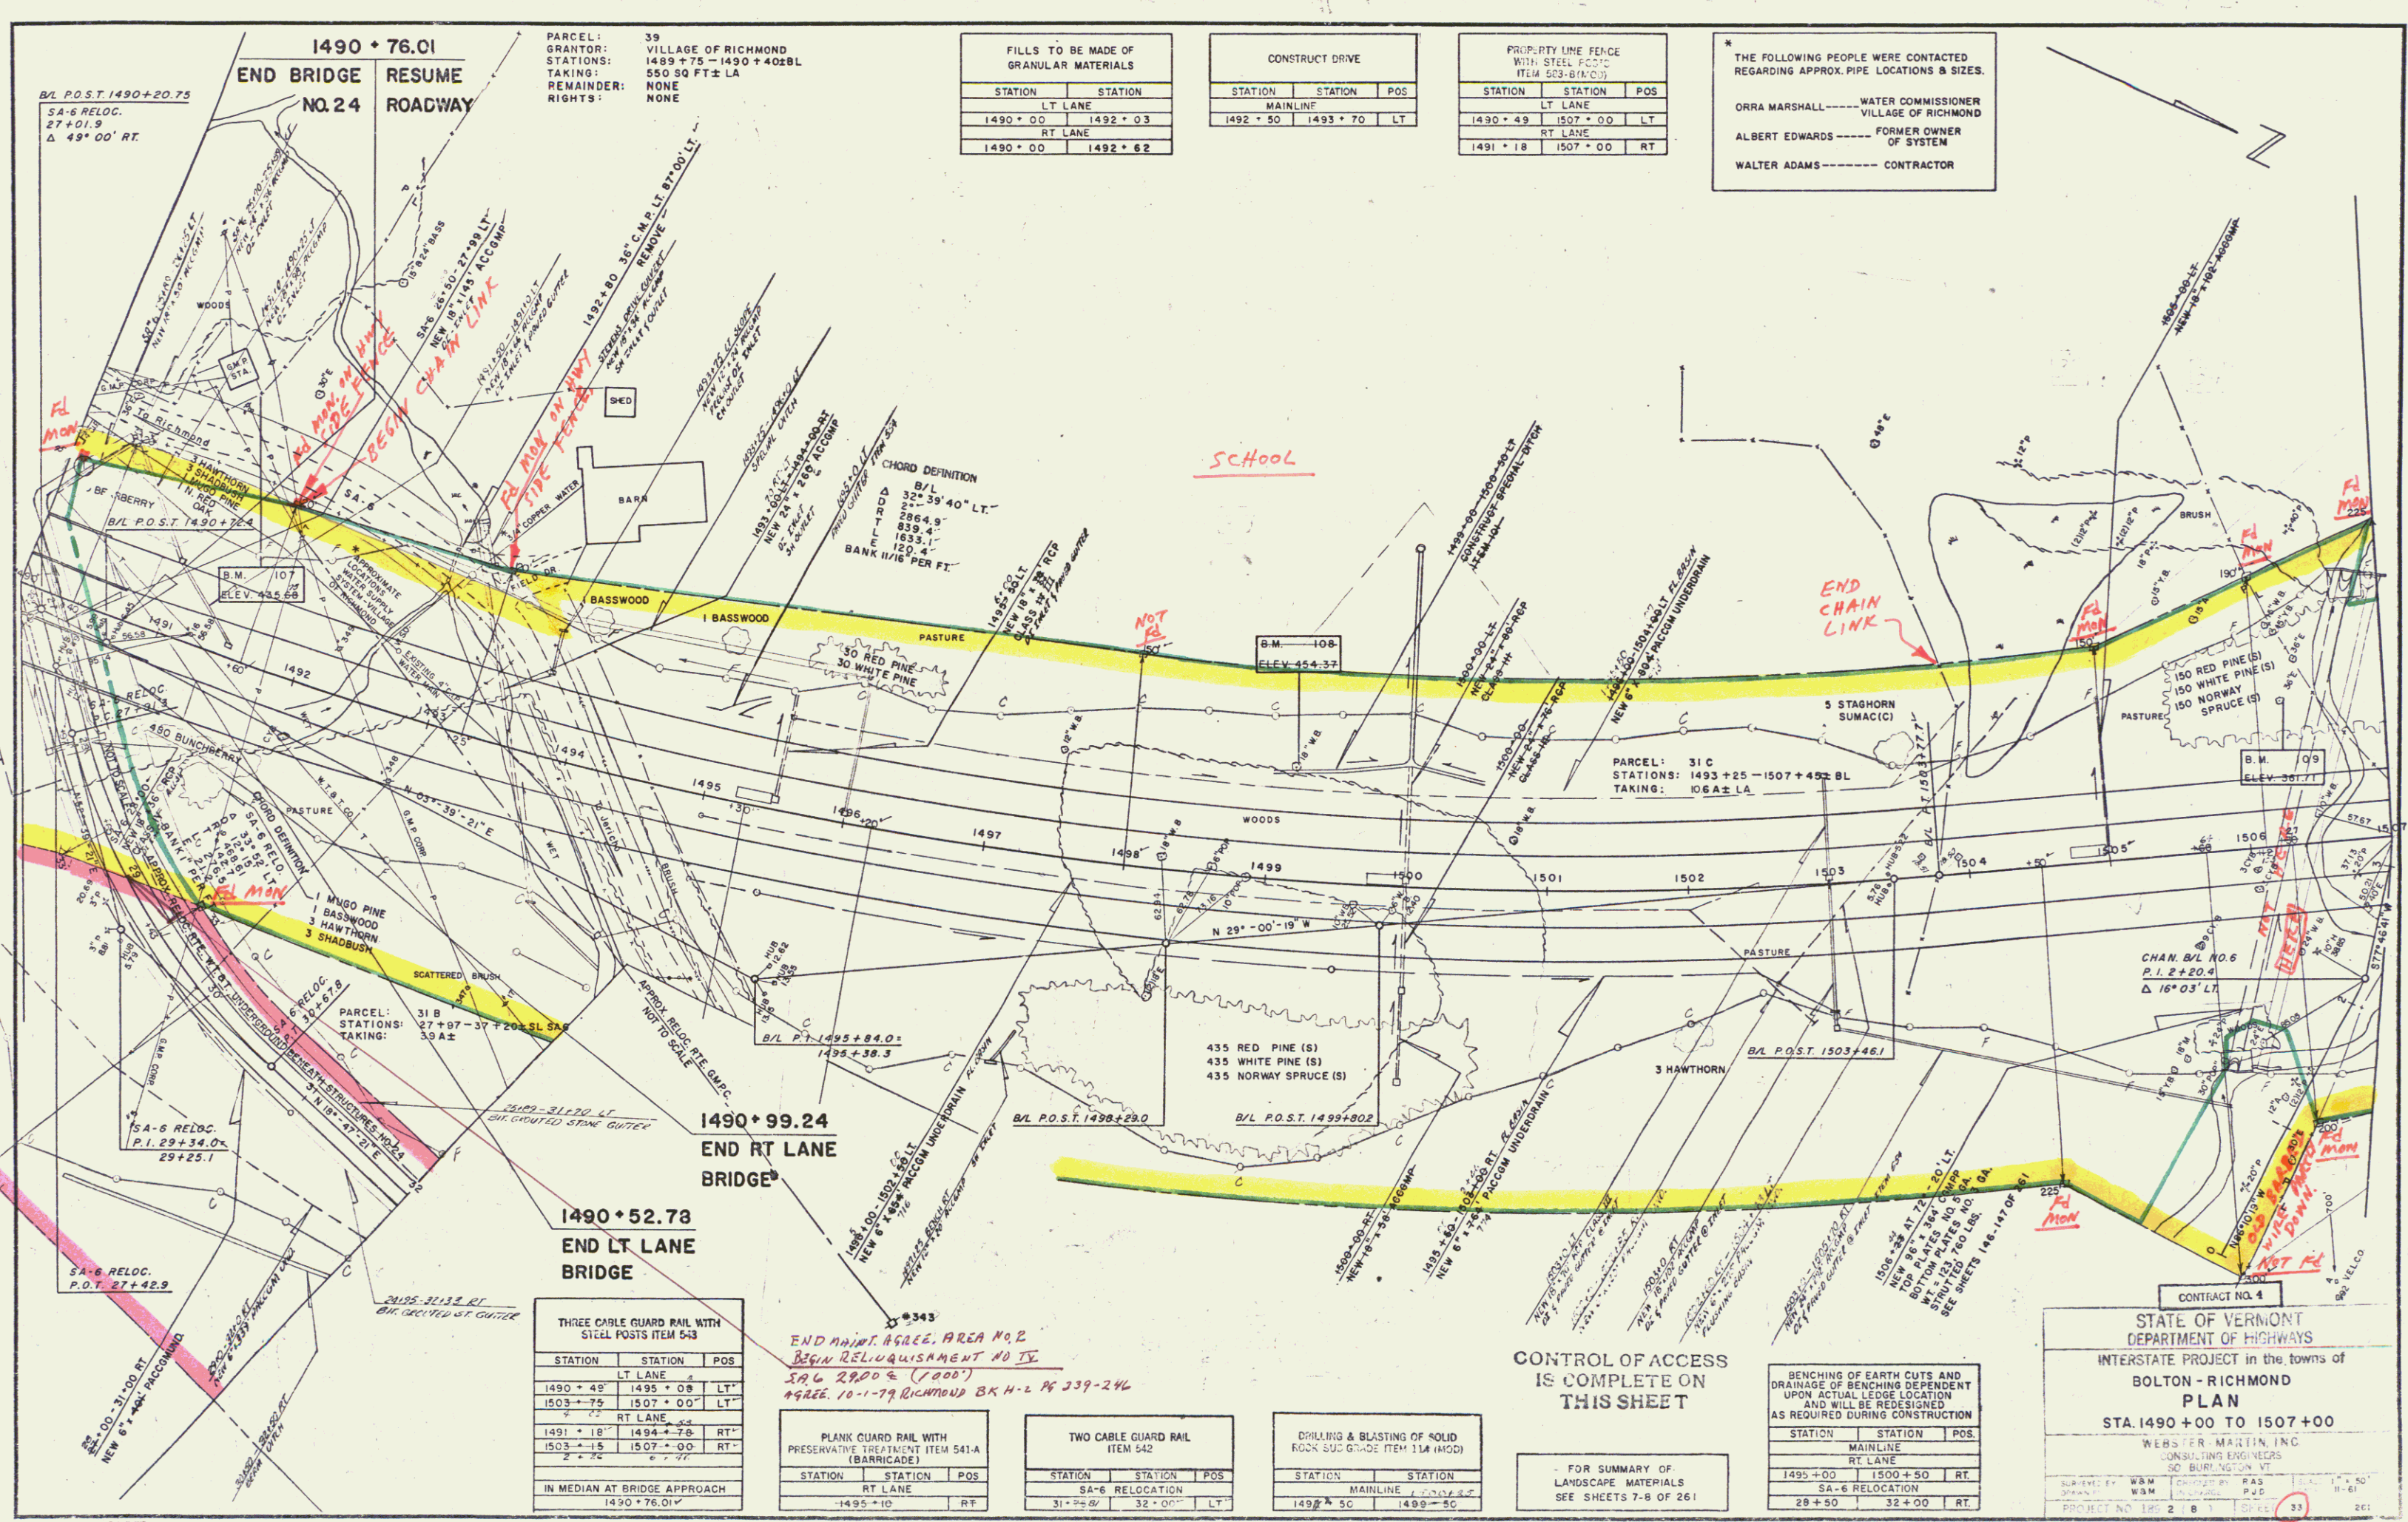

B/L P.O.S.T. 1490+20.75
SA-6 RELOC.
27+01.9
Δ 49° 00' RT.

1490 + 76.01
END BRIDGE
NO. 24
RESUME
ROADWAY

PARCEL: 39
GRANTOR: VILLAGE OF RICHMOND
STATIONS: 1489+75 - 1490+402BL
TAKING: 550 SQ FT ± LA
REMAINDER: NONE
RIGHTS: NONE

FILLS TO BE MADE OF GRANULAR MATERIALS		
STATION	STATION	POS
1490 + 00	1492 + 03	RT LANE
1490 + 00	1492 + 62	RT LANE

CONSTRUCT DRIVE		
STATION	STATION	POS
1492 + 50	1493 + 70	LT

PROPERTY LINE FENCE WITH STEEL POSTS ITEM 503-B14(02)		
STATION	STATION	POS
1490 + 49	1507 + 00	LT
1491 + 18	1507 + 00	RT

* THE FOLLOWING PEOPLE WERE CONTACTED REGARDING APPROX. PIPE LOCATIONS & SIZES.
ORRA MARSHALL ----- WATER COMMISSIONER
VILLAGE OF RICHMOND
ALBERT EDWARDS ----- FORMER OWNER OF SYSTEM
WALTER ADAMS ----- CONTRACTOR

SA-6 RELOC.
P.O.T. 27+42.9

SA-6 RELOC.
P.I. 29+34.0
29+25.1

1490 + 52.73
END LT LANE
BRIDGE

1490 + 99.24
END RT LANE
BRIDGE

435 RED PINE (S)
435 WHITE PINE (S)
435 NORWAY SPRUCE (S)

3 HAWTHORN

3 STASHORN SUMAC(C)

CHAN. B/L NO. 6
P.I. 2+20.4
Δ 16° 03' LT.

SA-6 RELOC.
P.O.T. 27+42.9

SA-6 RELOC.
P.I. 29+34.0
29+25.1

THREE CABLE GUARD RAIL WITH STEEL POSTS ITEM 543		
STATION	STATION	POS
1490 + 49	1495 + 08	LT
1503 + 75	1507 + 00	LT
1491 + 18	1494 + 78	RT
1503 + 15	1507 + 00	RT
2 + 20	6 + 77	RT
IN MEDIAN AT BRIDGE APPROACH		
1490 + 76.01		

PLANK GUARD RAIL WITH PRESERVATIVE TREATMENT ITEM 541-A (BARRICADE)		
STATION	STATION	POS
1495 + 10		RT

TWO CABLE GUARD RAIL ITEM 542		
STATION	STATION	POS
31 + 26	32 + 00	LT

DRAWING & BLASTING OF SOLID ROCK SUB-GRADE ITEM 11A (MOD)		
STATION	STATION	POS
1498 + 50	1499 + 50	

BENCHING OF EARTH CUTS AND DRAINAGE OF BENCHING DEPENDENT UPON ACTUAL LEDGE LOCATION AND WILL BE REDESIGNED AS REQUIRED DURING CONSTRUCTION		
STATION	STATION	POS
1495 + 00	1500 + 50	RT
28 + 50	32 + 00	RT

CONTRACT NO. 4
STATE OF VERMONT
DEPARTMENT OF HIGHWAYS
INTERSTATE PROJECT in the towns of
BOLTON - RICHMOND
PLAN
STA. 1490 + 00 TO 1507 + 00
WEBSTER, MARTIN, INC.
CONSULTING ENGINEERS
50 BURLINGTON VT
SUBMITTED BY WSM
DESIGNED BY WSM
CHECKED BY WSM
PROJECT NO. 100 2 8 3 33 261

CONTROL OF ACCESS
IS COMPLETE ON
THIS SHEET

FOR SUMMARY OF
LANDSCAPE MATERIALS
SEE SHEETS 7-B OF 261

const. R.O.W.
25

TWO CABLE GUARD RAIL ITEM 542		
STATION	STATION	POS.
32+00	32+00	LT
32+25	32+25	LT
32+50	32+50	LT

EXCAVATION & REMOVAL OF ROAD SURFACE ON ROADWAYS ITEM 119-A		
STATION	STATION	POS.
32+90	35+75	LT

CONSTRUCT DRIVE	
LT	RT
33+00	33+00

BENCHING OF EARTH CUTS AND DRAINAGE OF BENCHING DEPENDENT UPON ACTUAL LEDGE LOCATION AND WILL BE REDESIGNED AS REQUIRED DURING CONSTRUCTION		
STATION	STATION	POS.
32+00	32+50	RT
33+50	35+75	RT

NO. 542-1
32+00 - 32+50 RT
33+50 - 35+75 LT
35+00 - 35+69 RT

PARCEL: 16 A, B, C, D
GRANTOR: TOWN OF RICHMOND
STATIONS: 9+50 SL SA 14-1496+20± BL
TAKING: 1.5 A±
REMAINDER: DRAINAGE DITCH 80+50 RT US 2 REL 10
RIGHTS: COND. 7/3/62
TIT. TAKEN: RICHMOND BK2 HWY PG 160-177 7/5/62
RECORDED

PARCEL: 16 D
GRANTOR: TOWN OF RICHMOND
STATIONS: 32+94 - 35+00 SL SA 6
TAKING: 0.4 A± (FEE)
REMAINDER:

PARCEL: 16 C
STATIONS: 1491+60 - 1496+20±
TAKING: 0.5 A± LA

PARCEL: 31 E
GRANTOR: EZRA TYLER STEVENS
STATIONS: 32+94 - 35+00 SL SA 6
TAKING: 0.4 A (FEE)
REMAINDER:

PARCEL: 31 D
STATIONS: 36+20 - 39+00± SL SA 6
TAKING: 0.2 A±

* THE FOLLOWING PEOPLE WERE CONTACTED
REGARDING APPROX. PIPE LOCATIONS & SIZES.

ORRA MARSHALL-----WATER COMMISSIONER
VILLAGE OF RICHMOND
ALBERT EDWARDS-----FORMER OWNER
OF SYSTEM
WALTER ADAMS-----CONTRACTOR

END CONSTRUCT
S.A.-6 RELOC. SATISFACTORY
APPROACH
37+50

CONTROL OF ACCESS
IS COMPLETED
THIS SITE

CONTRACT NO. 4			
STATE OF VERMONT DEPARTMENT OF HIGHWAYS			
INTERSTATE PROJECT in the towns of BOLTON-RICHMOND			
PLAN			
S.A.-6 RELOC. STA. 32+00 TO 42+00			
WEBSTER-MARTIN, INC. CONSULTING ENGINEERS 50 BURLINGTON, VT.			
SURVEYED BY W.B.M.	DESIGNED BY R.A.S.	SCALE 1"=50'	DATE 11-7-61
DRAWN BY W.B.M.	IN CHARGE P.D.C.		
PROJECT NO. 159-2 (B)	SHEET 39	OF 71	



