

INDEX OF SHEETS	
SHEET NO.	TITLE PAGE
1	TYPICAL CROSS-SECTION OF IMPROVEMENT
2	BANKING AND WIDENING TABLES
3	PLAN AND PROFILE
4-6	STANDARD SHEET 5-28 PIPE CULVERTS
7	STANDARD SHEET 5-29 BOX CULVERTS
8	STANDARD SHEET 5-30 GUARD RAIL
9	STANDARD SHEET 5-31 CONCRETE MANHOLES
10	STANDARD SHEET 5-32 BRICKWORK, SIGNS, & LIGHTS

STANDARD SHEETS 5-28, 5-29 APPROVED BY THE CHIEF ENGINEER ON JULY 11, 1937.
STANDARD SHEET 5-30 APPROVED BY THE CHIEF ENGINEER ON AUGUST 15, 1937.
STANDARD SHEET 5-31 APPROVED BY THE CHIEF ENGINEER ON JULY 25, 1937.

(To Be Returned to R.O.W. Division)
Town of
PERMIT
TOWN FILE
RIGHT-OF-WAY DIVISION


STATE OF VERMONT STATE HIGHWAY DEPARTMENT

PLAN AND PROFILE OF PROPOSED STATE HIGHWAY FEDERAL AID PROJECT

TOWNS OF CHESTER & ANDOVER

CHESTER-MANCHESTER ROAD
FROM 650 ± FT. EAST OF THE RESIDENCE OF J.P. RADOICICH,
WESTERLY 2.480 MILES, TO 165 ± FT. EAST OF THE RESIDENCE
OF WARREN HAZELTINE, EXCLUDING F.A. PROJECTS 100-B AND
100-G.

FED. ROAD DIST. NO.	STATE	FED. AID PROJ. NO.	FISCAL YEAR	SHEET NO.	TOTAL SHEETS
9	VT.	100-A	1936	1	63

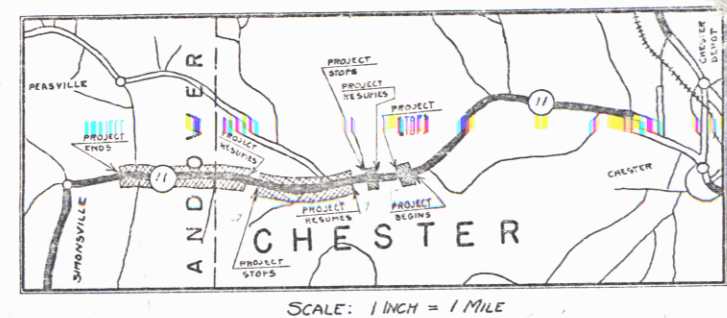

LENGTH OF PROJECT 12876.5 FT. = 2.438 MILES

RECORD PLANS

PROJECT	Chester-Andover
NUMBER	F.D.P. 100 H
TYPE	Gravel M.I.P. Surface Course
CONTRACTOR	For Account
LOCATION	See File Card
YEAR	1937

NOTE: ALSO RECORD PLANS OF THE FOLLOWING:
STATE 100 A
STATE 100 E
FAP 100 G
FAP 100 B

- COUNTY LINE
- TOWN LINE
- FENCE LINE
- STONE WALL
- UNFENCED PROPERTY
- GUARD RAIL
- TRAVELED WAY
- RAILROAD
- RETAINING WALL
- CENTER LINE
- SURVEY LINE
- CULVERT
- DROP INLET
- TROLLEY POLE
- POWER POLE
- TELEPHONE POLE
- TREES
- HEDGE

- GROUND ELEVATION
- GRADE ELEVATION
- DEFLECTION ANGLE
- DEGREE OF CURVE
- RADIUS OF CURVE
- TANGENT DISTANCE
- LENGTH OF CURVE
- EXTERNAL DISTANCE
- POINT OF INTERSECTION
- POINT OF CURVE
- POINT OF TANGENT
- POINT ON TANGENT

SCALES	
TITLE	1" = 1000'
TYPICAL	1" = 80'
PLAN	1" = 80'
PROFILE	1" = 10'
CROSS-SECTIONS	1" = 8'

These plans are subject to such revisions as may be required by the Bureau of Public Roads or the Commissioner of Highways. Construction is to be carried on in accordance with the plans and Standard Road and Bridge Specifications of 1930 including all subsequent approved revisions and such revised specifications and special provisions as are submitted with the plans.

Attention is called to the fact that the State Highway Board reserves the right to extend this project westward at the same contract prices. Said cost of extension not to exceed 25% of the amount of the contract.

APPROVED: July 9, 1937
Commissioner of Highways


SUBMITTED BY ORDER OF THE STATE HIGHWAY BOARD

NOTE: ANY FURTHER INFORMATION CONCERNING THIS PROJECT, INCLUDING ANY OTHER DETAILS RELATIVE TO THIS PROJECT MAY BE FOUND IN EITHER THE FIELD BOOKS OR THE ESTIMATE FILE.


RECOMMENDED
DISTRICT ENGINEER
BUREAU OF PUBLIC ROADS
RECOMMENDED FOR APPROVAL
CHIEF ENGINEER
BUREAU OF PUBLIC ROADS
APPROVED
DIRECTOR - BUREAU OF PUBLIC ROADS

CORRECT: July 8, 1937
ROAD ENGINEER
SERIES F.A.P. NO. 100 H FILED
SHEET 1 OF 63

STEARNS R. JENKINS

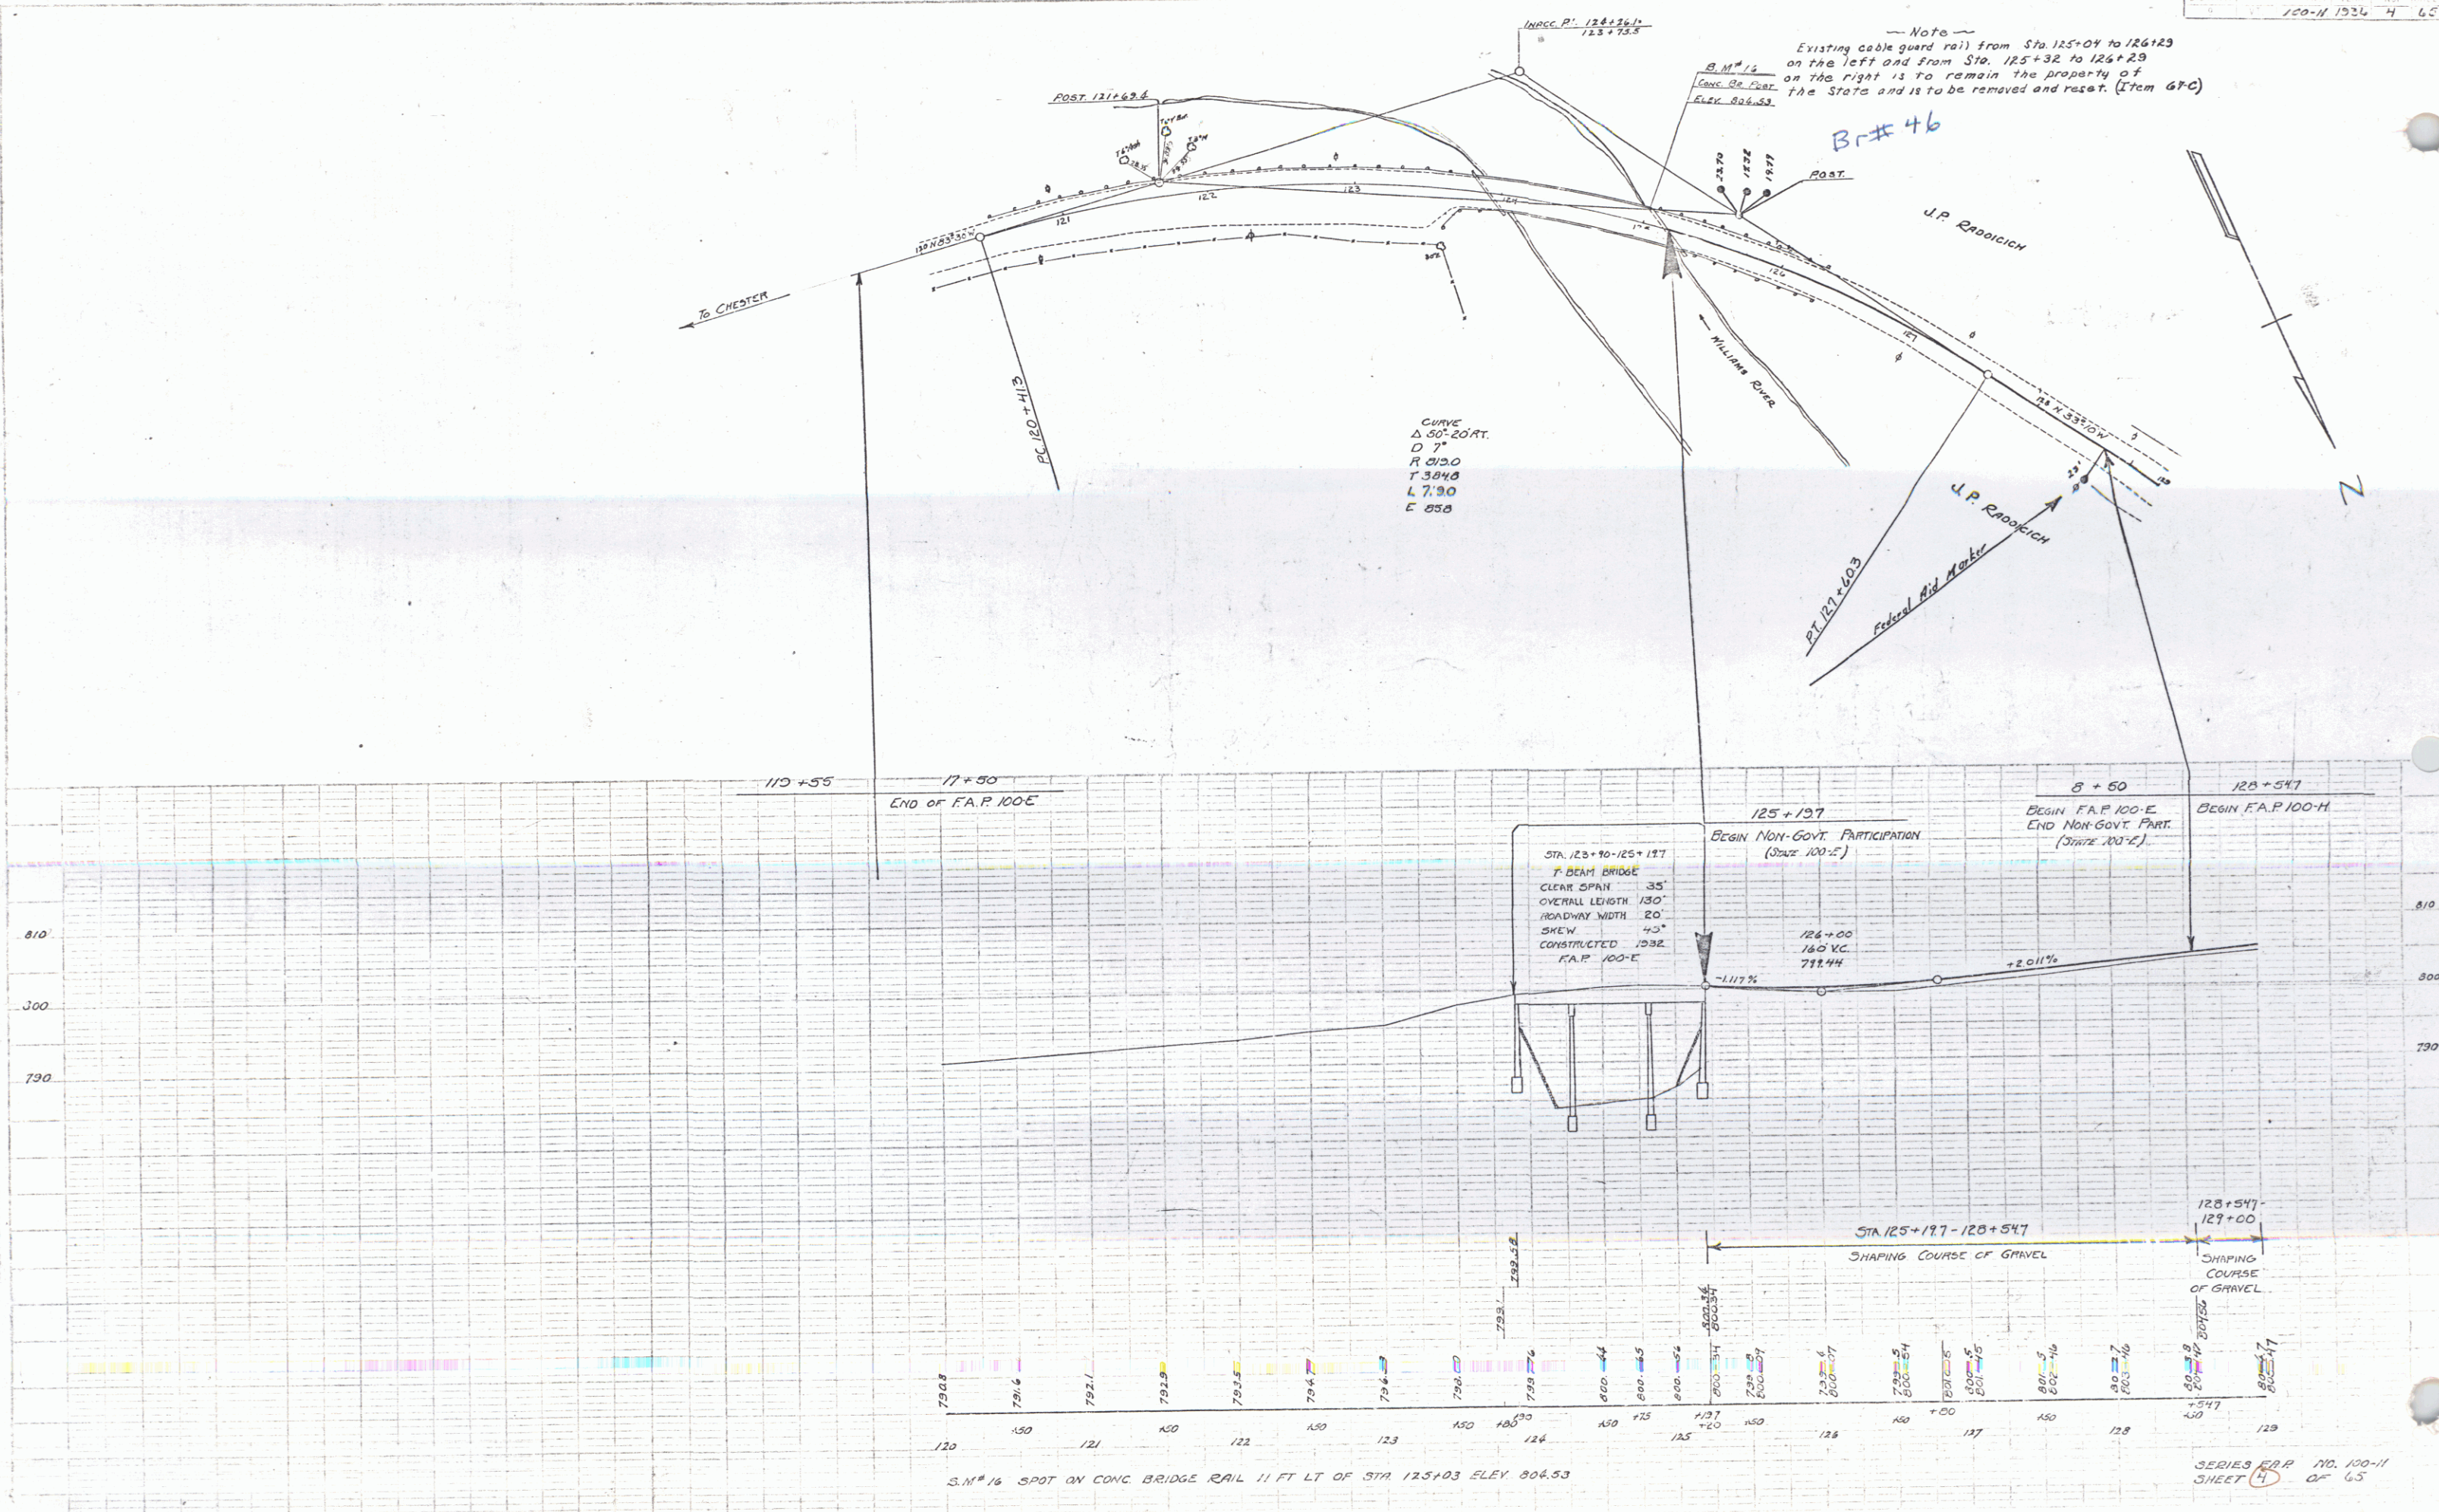

PLAN
 100' = 1" = 1000'
 100' = 1" = 1000'

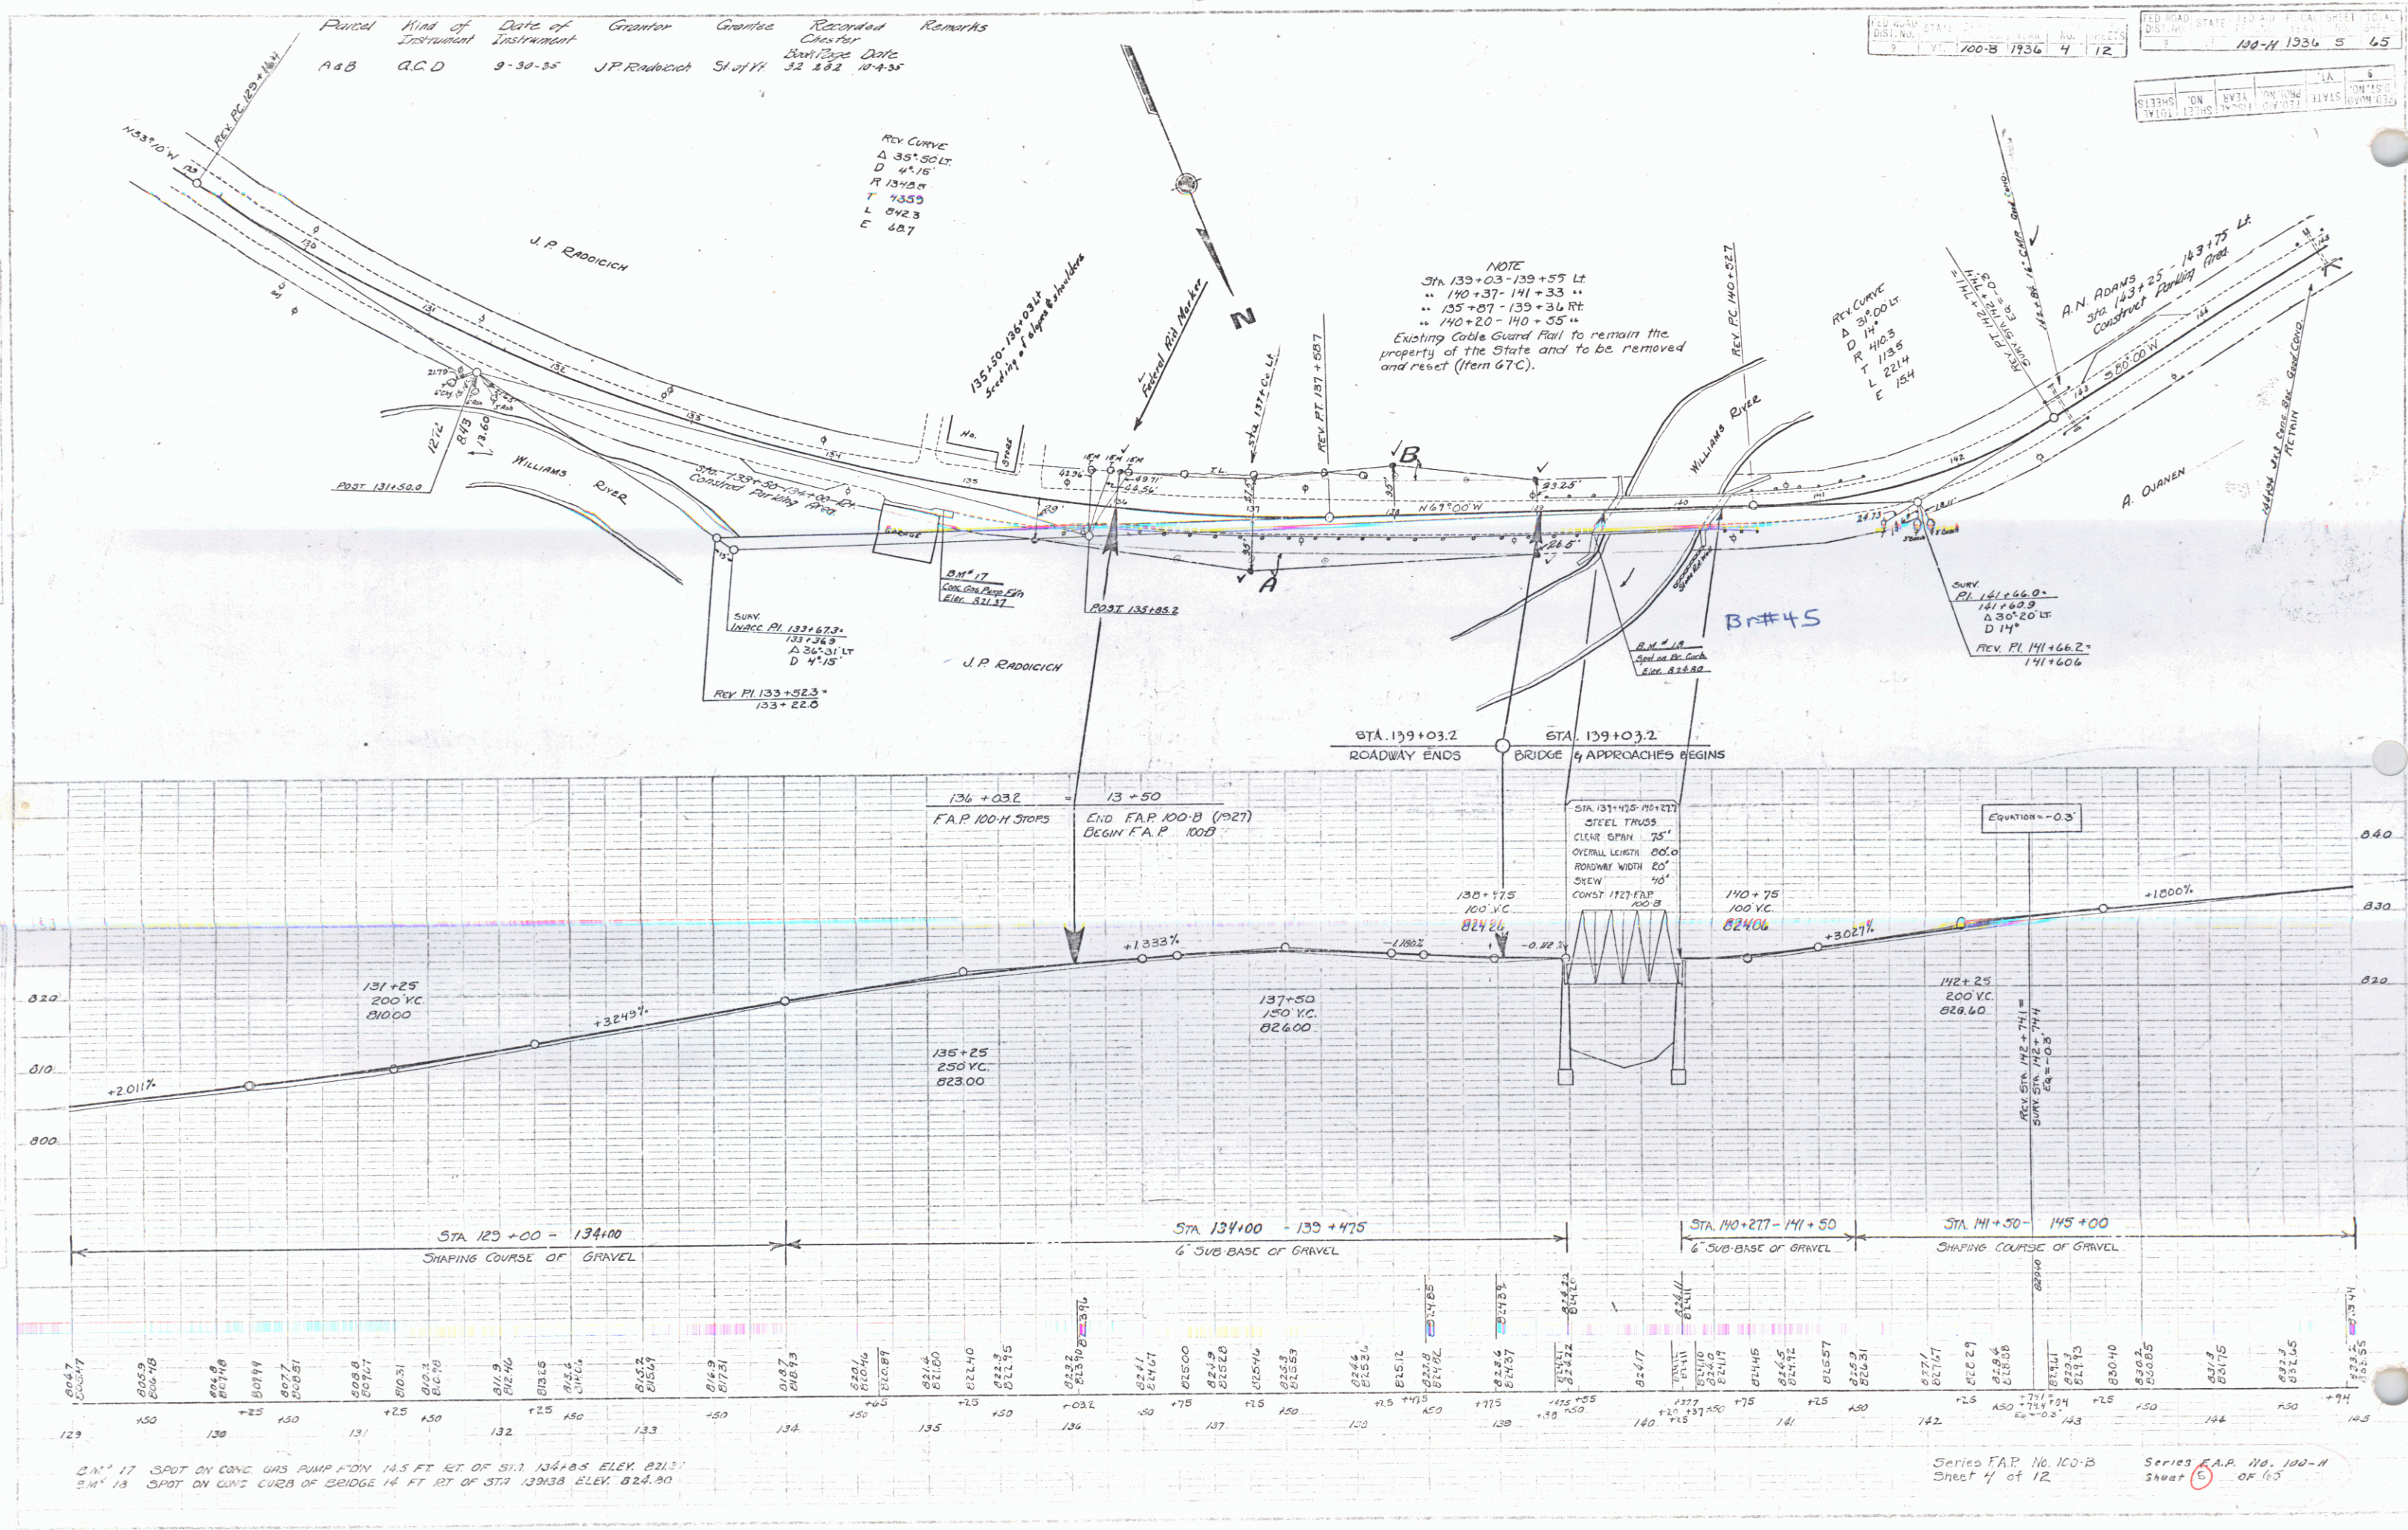


BM#17 SPOT ON CONC. WAS PUMPED ON 14.5 FT. RT. OF STA. 134+03.2 ELEV. 821.37
 BM#18 SPOT ON CONC. CURB OF BRIDGE 14 FT. RT. OF STA. 139+03.2 ELEV. 821.37

Series F&P No. 100-B
 Sheet 4 of 12
 Series F&P No. 110-B
 Sheet 6 of 12



PROJ. NO.	STATE	FISCAL YEAR	SHEET NO.	TOTAL SHEETS
100-H	1936	6	45	

PROJ. NO.	STATE	FISCAL YEAR	SHEET NO.	TOTAL SHEETS
100-B	1936	5	12	

PROJ. NO.	STATE	FISCAL YEAR	SHEET NO.	TOTAL SHEETS
100-G	1936	4	17	

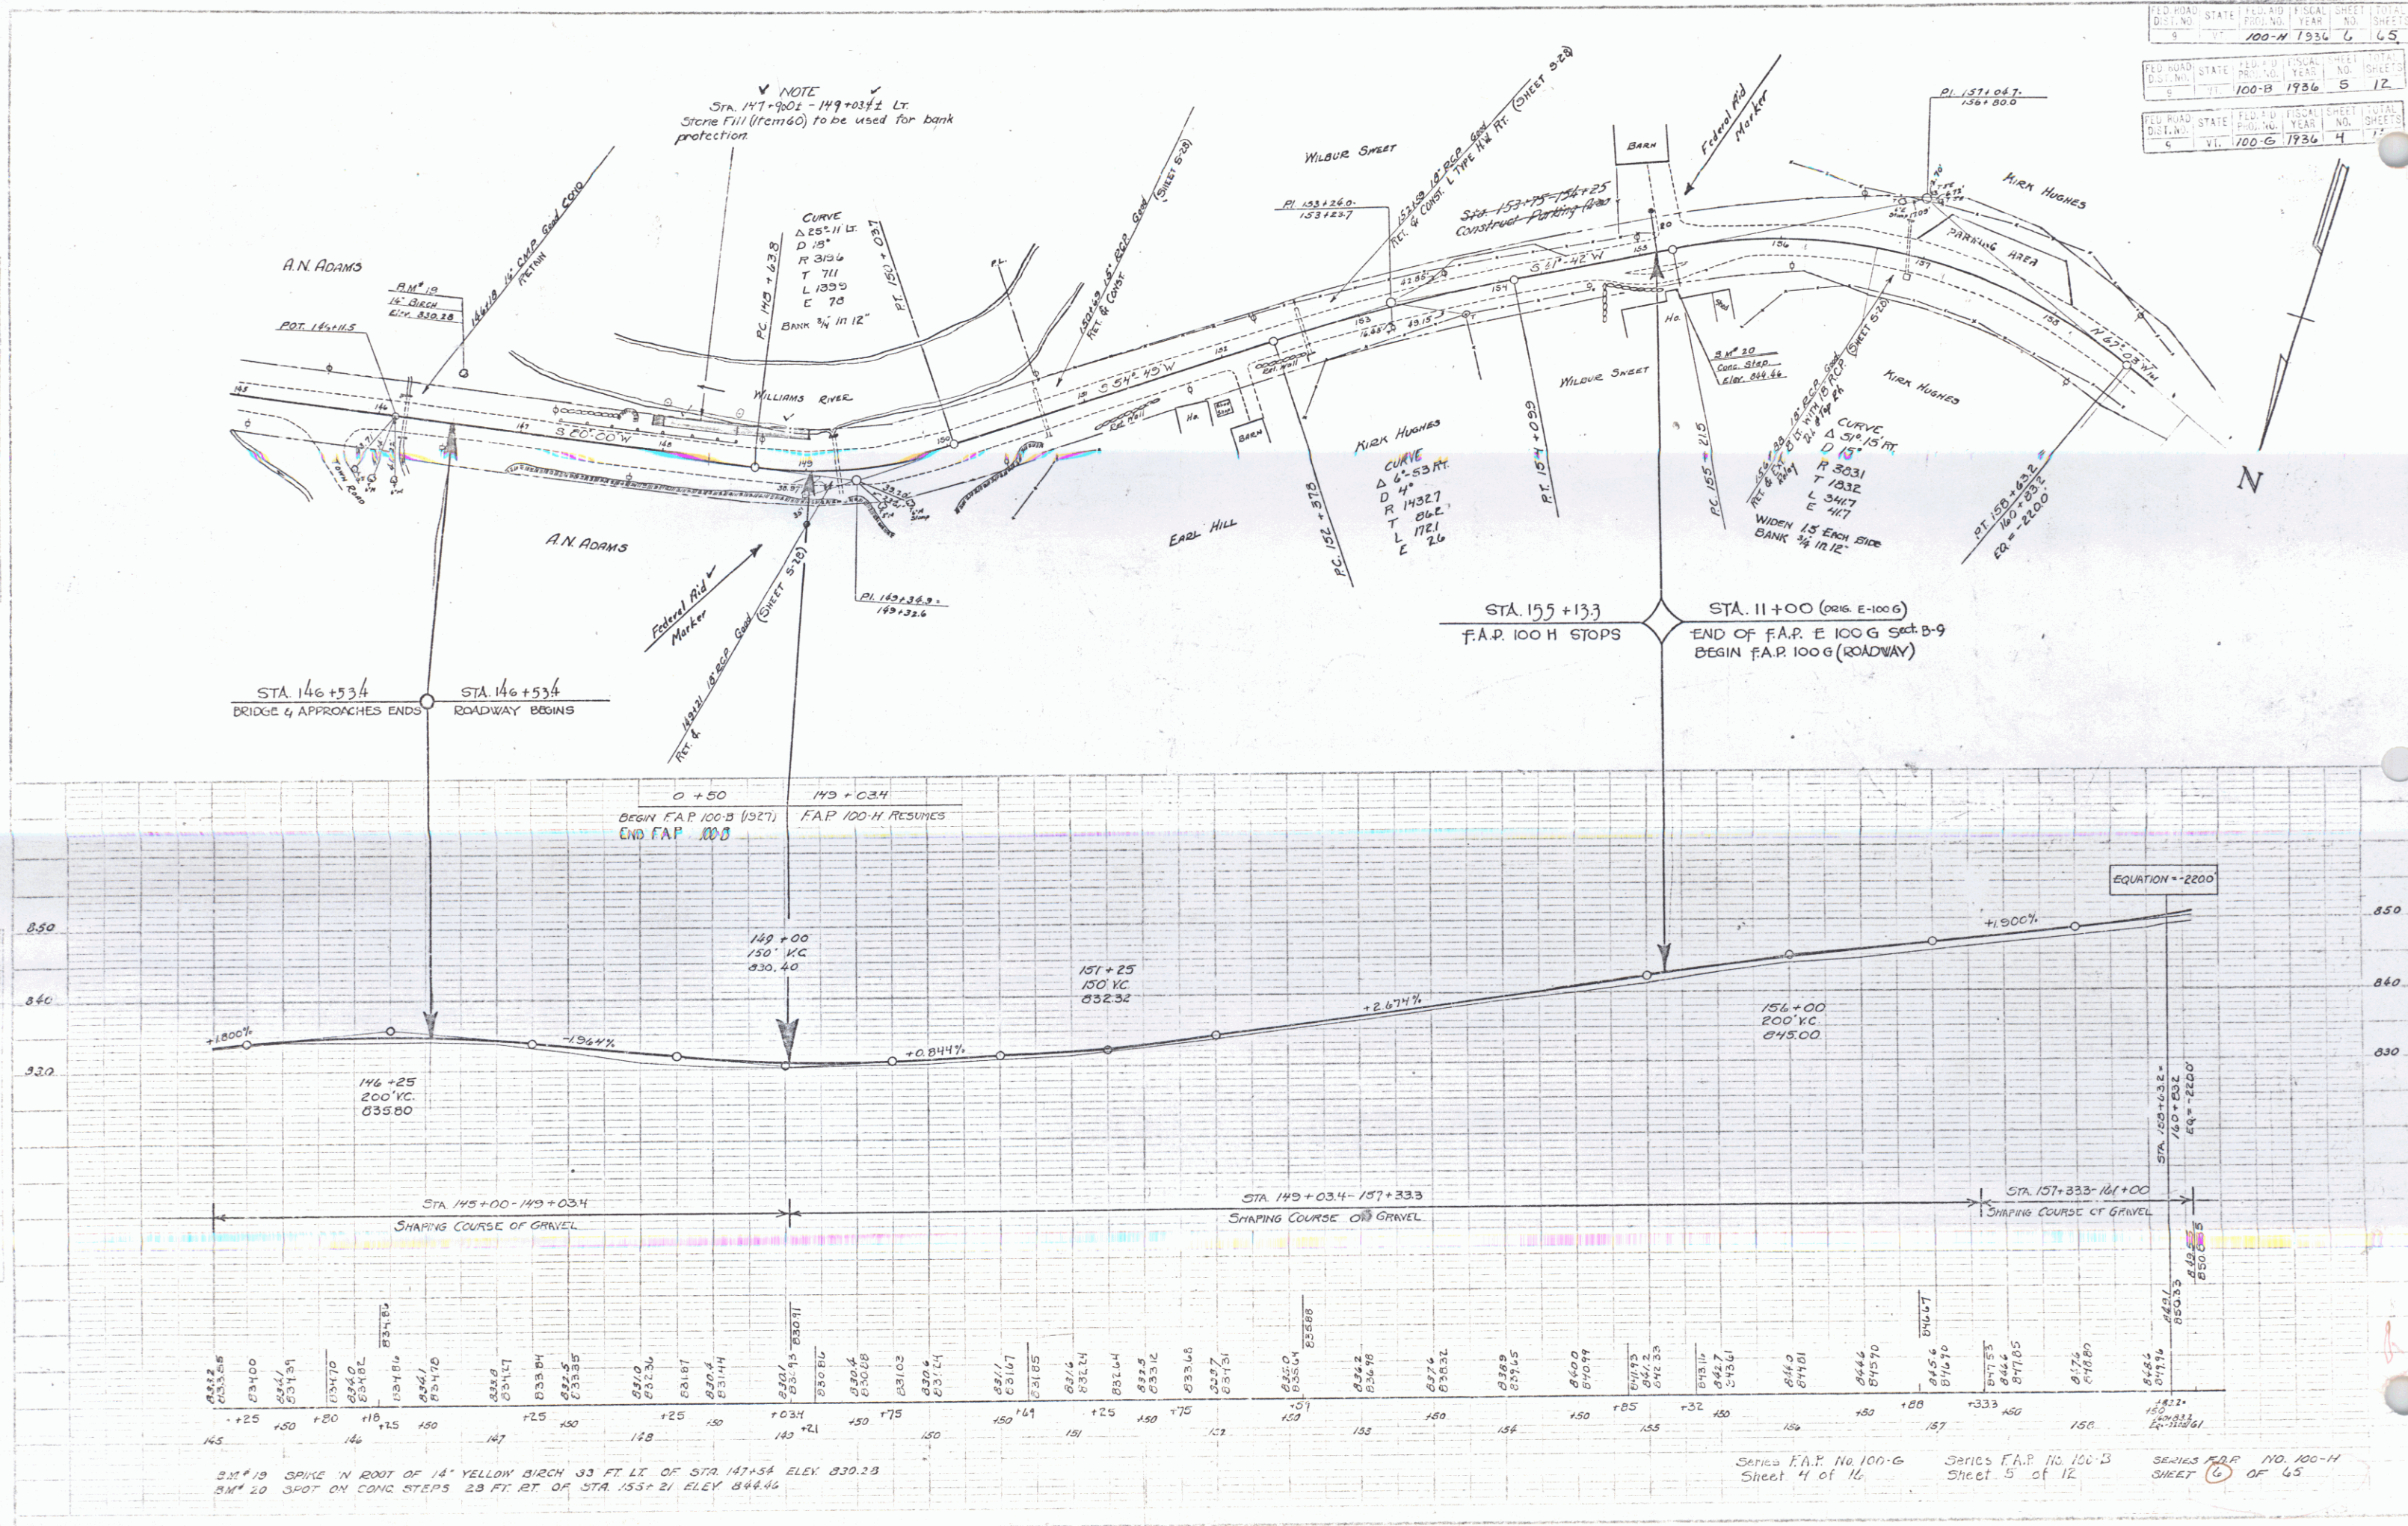

FED. ROAD DIST. NO.	STATE	FED. AID FISCAL YEAR	SHEET NO.	TOTAL SHEETS
100-4	VT.	1934	7	16
FED. ROAD DIST. NO.	STATE	FED. AID FISCAL YEAR	SHEET NO.	TOTAL SHEETS
100-4	VT.	1934	5	16

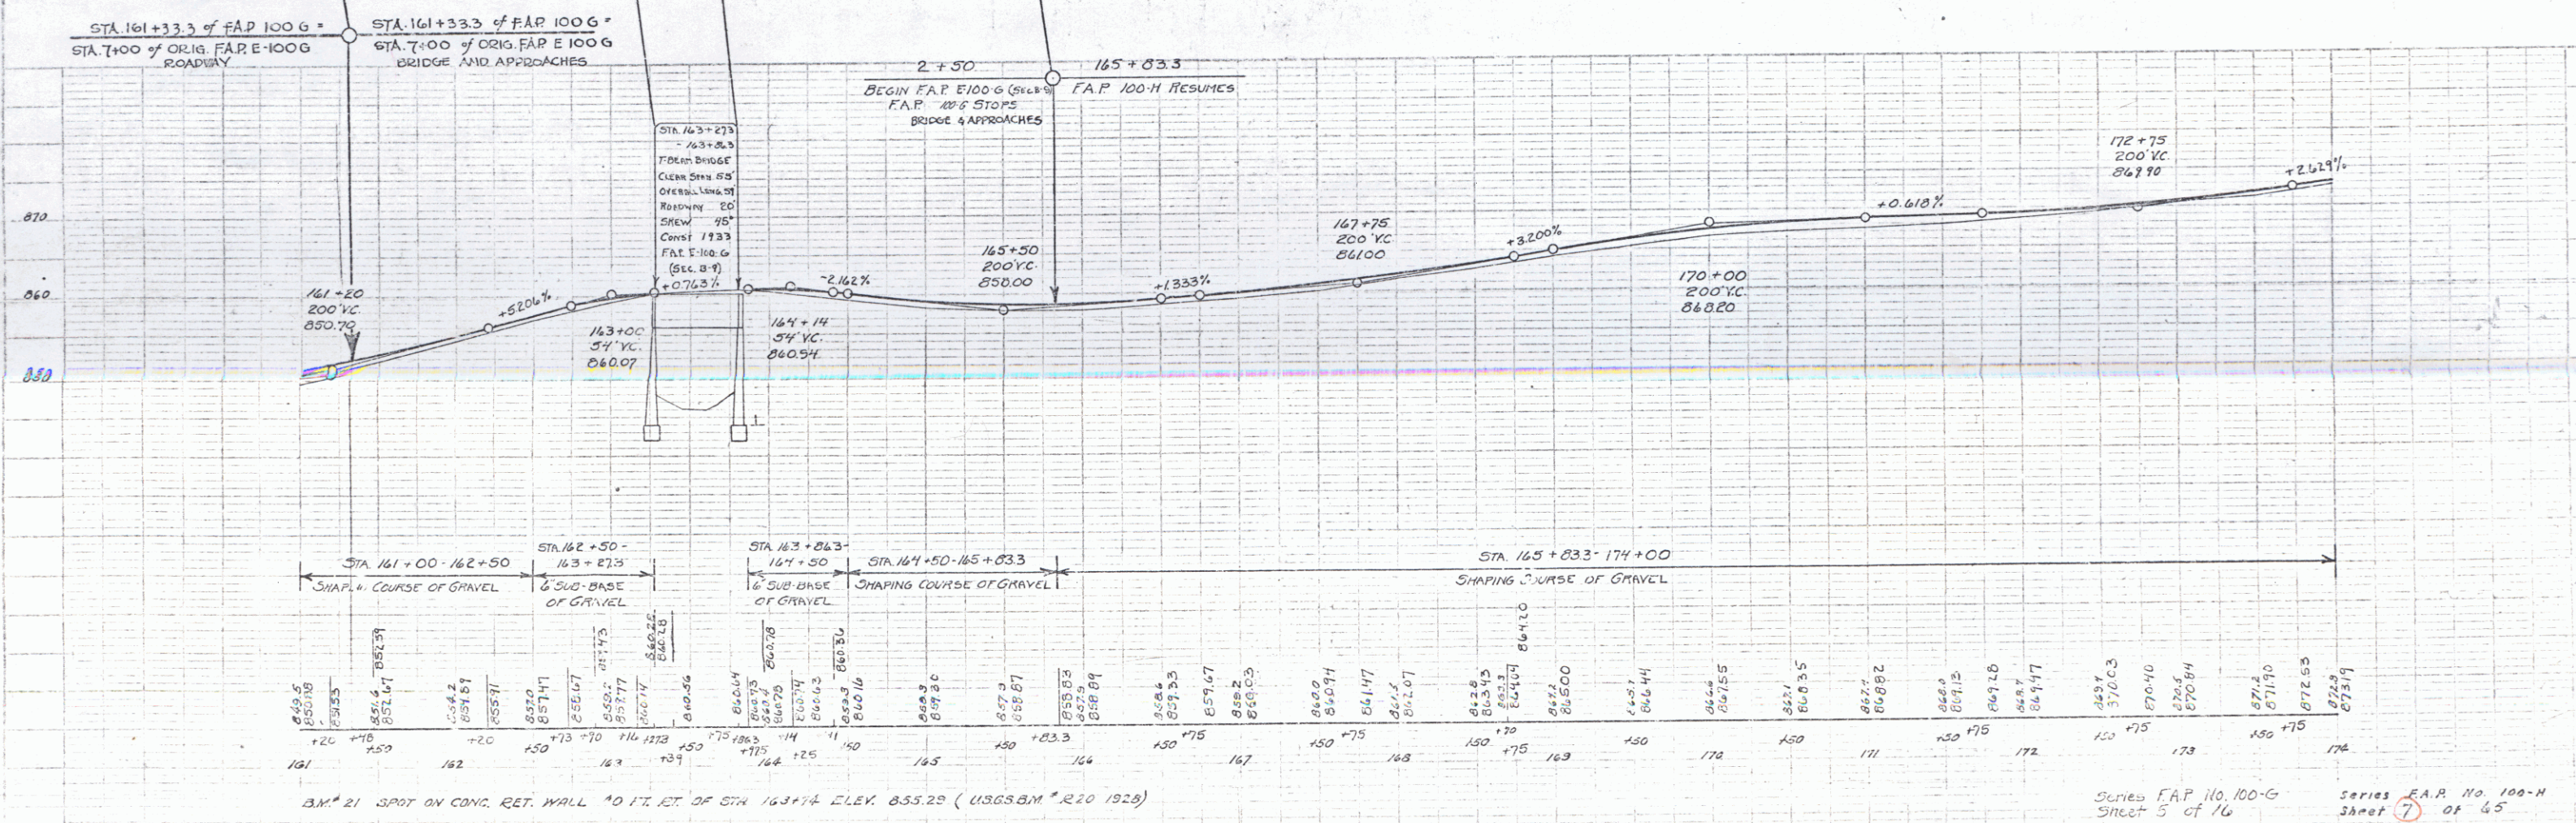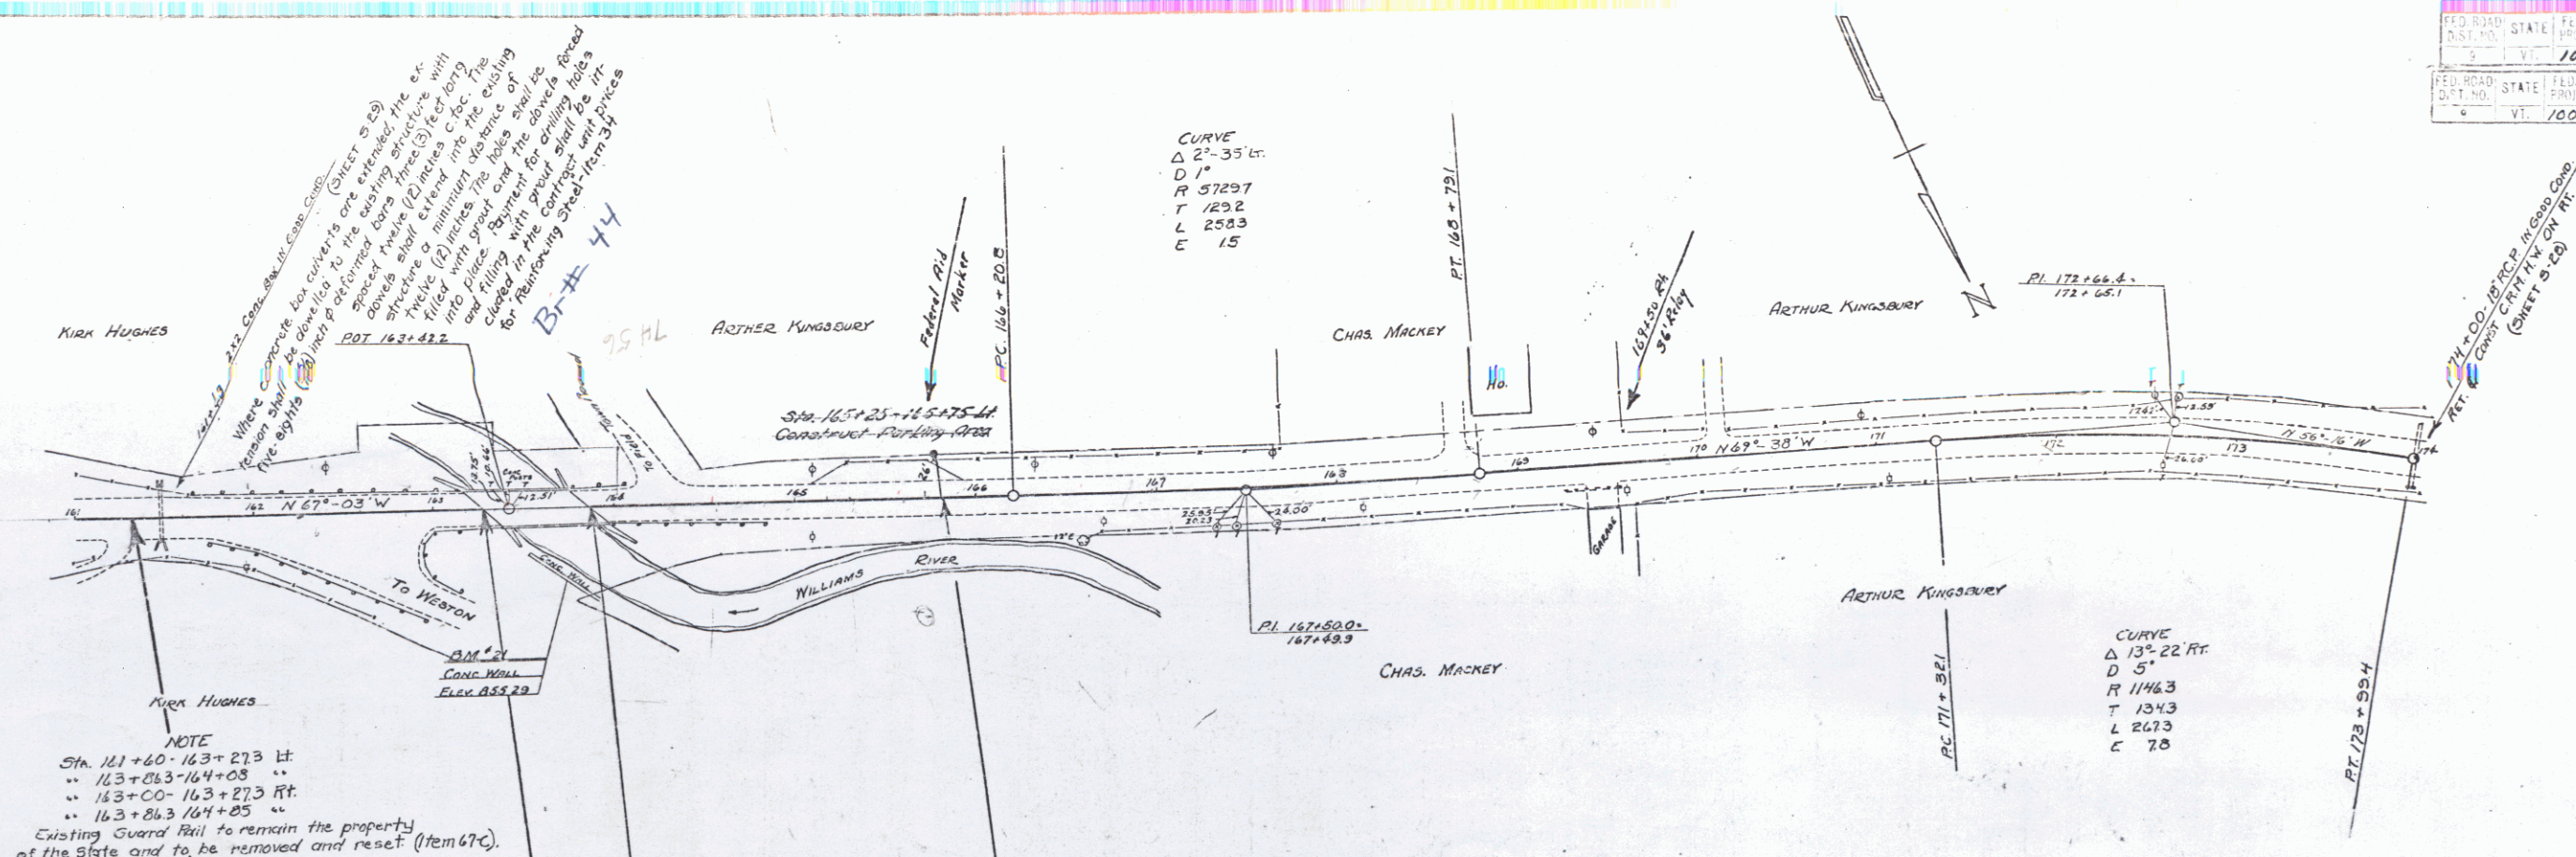


Series FAP 100-100-G
Sheet 5 of 16

Series F.A.P. No. 100-H
Sheet 7 of 16


Parcel A
 Kind of Instrument Q.C.D.
 Date of Instrument 12-23-34
 Grantor Chester Savings Bank
 Grantee St. of W.
 Recorded Date 31 1/1 1-5-35
 Remarks

100-N 1934 B 65

PLAN
 12/24
 12/24
 PUTNAM
 D. MACCHI
 D. MACCHI
 12/24

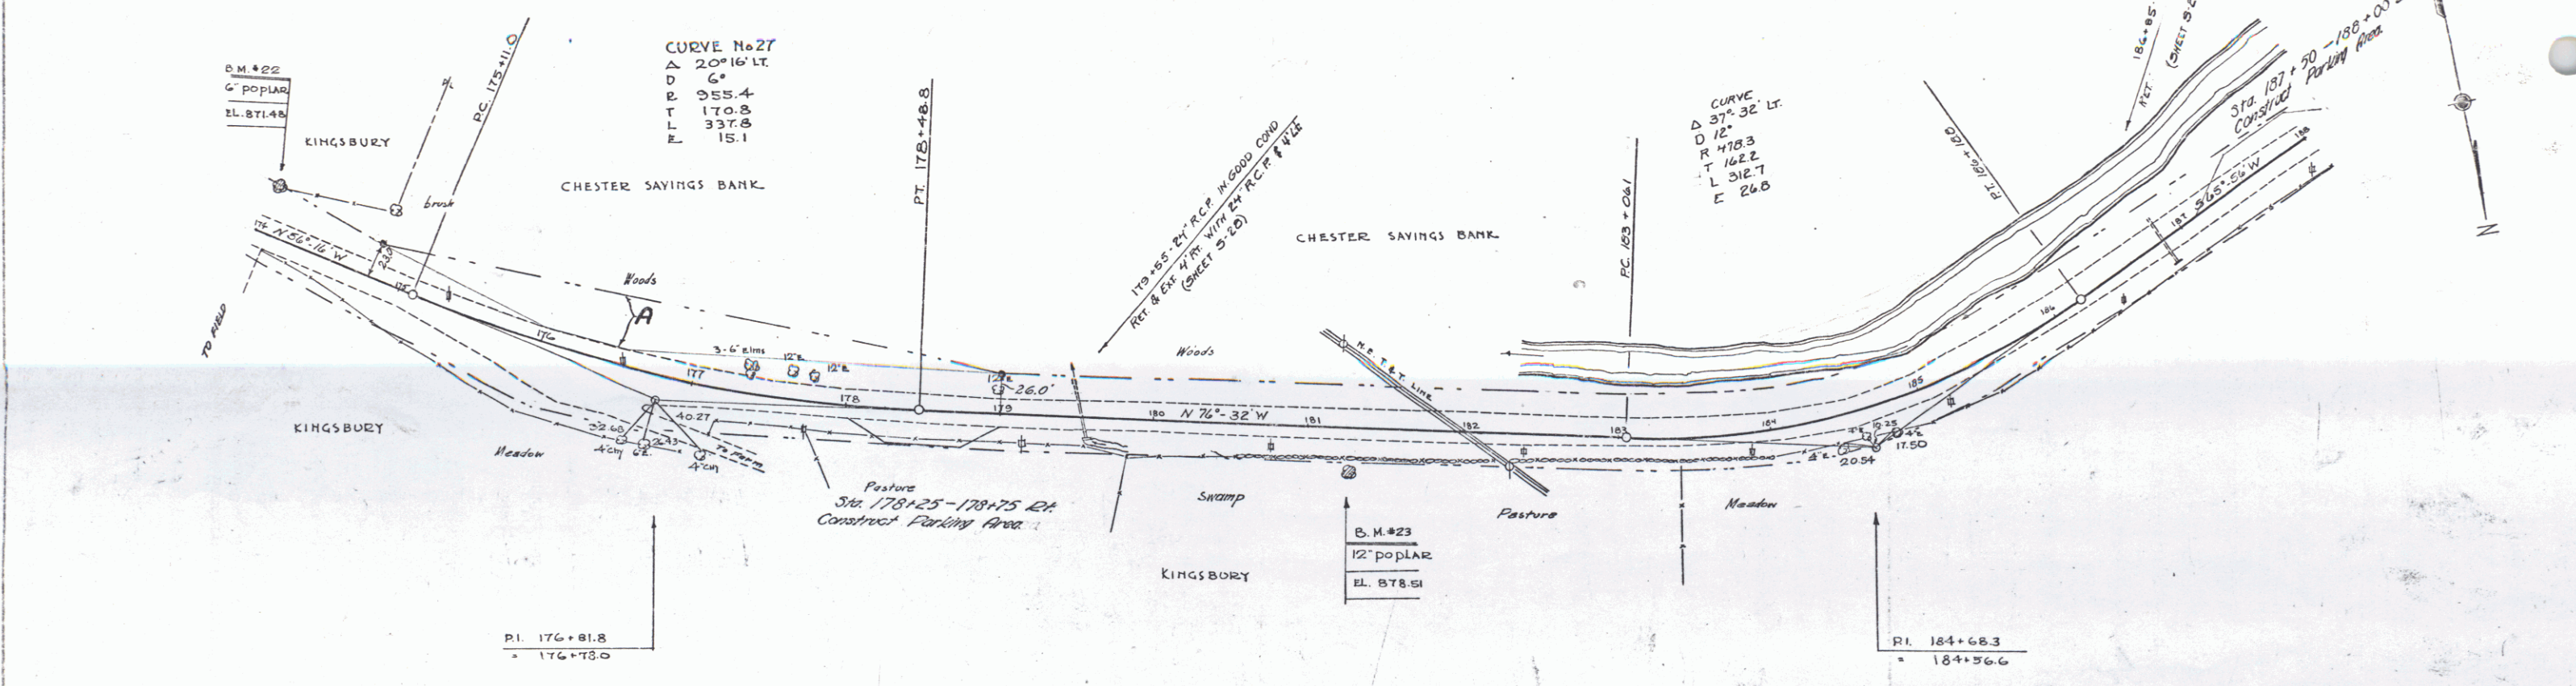


NOTE: Change in Grade Sta. 175+00 - 198+00
 The grade between the above mentioned stations has been changed to conform with a request made by the Bureau of Public Roads August 8, 1935.

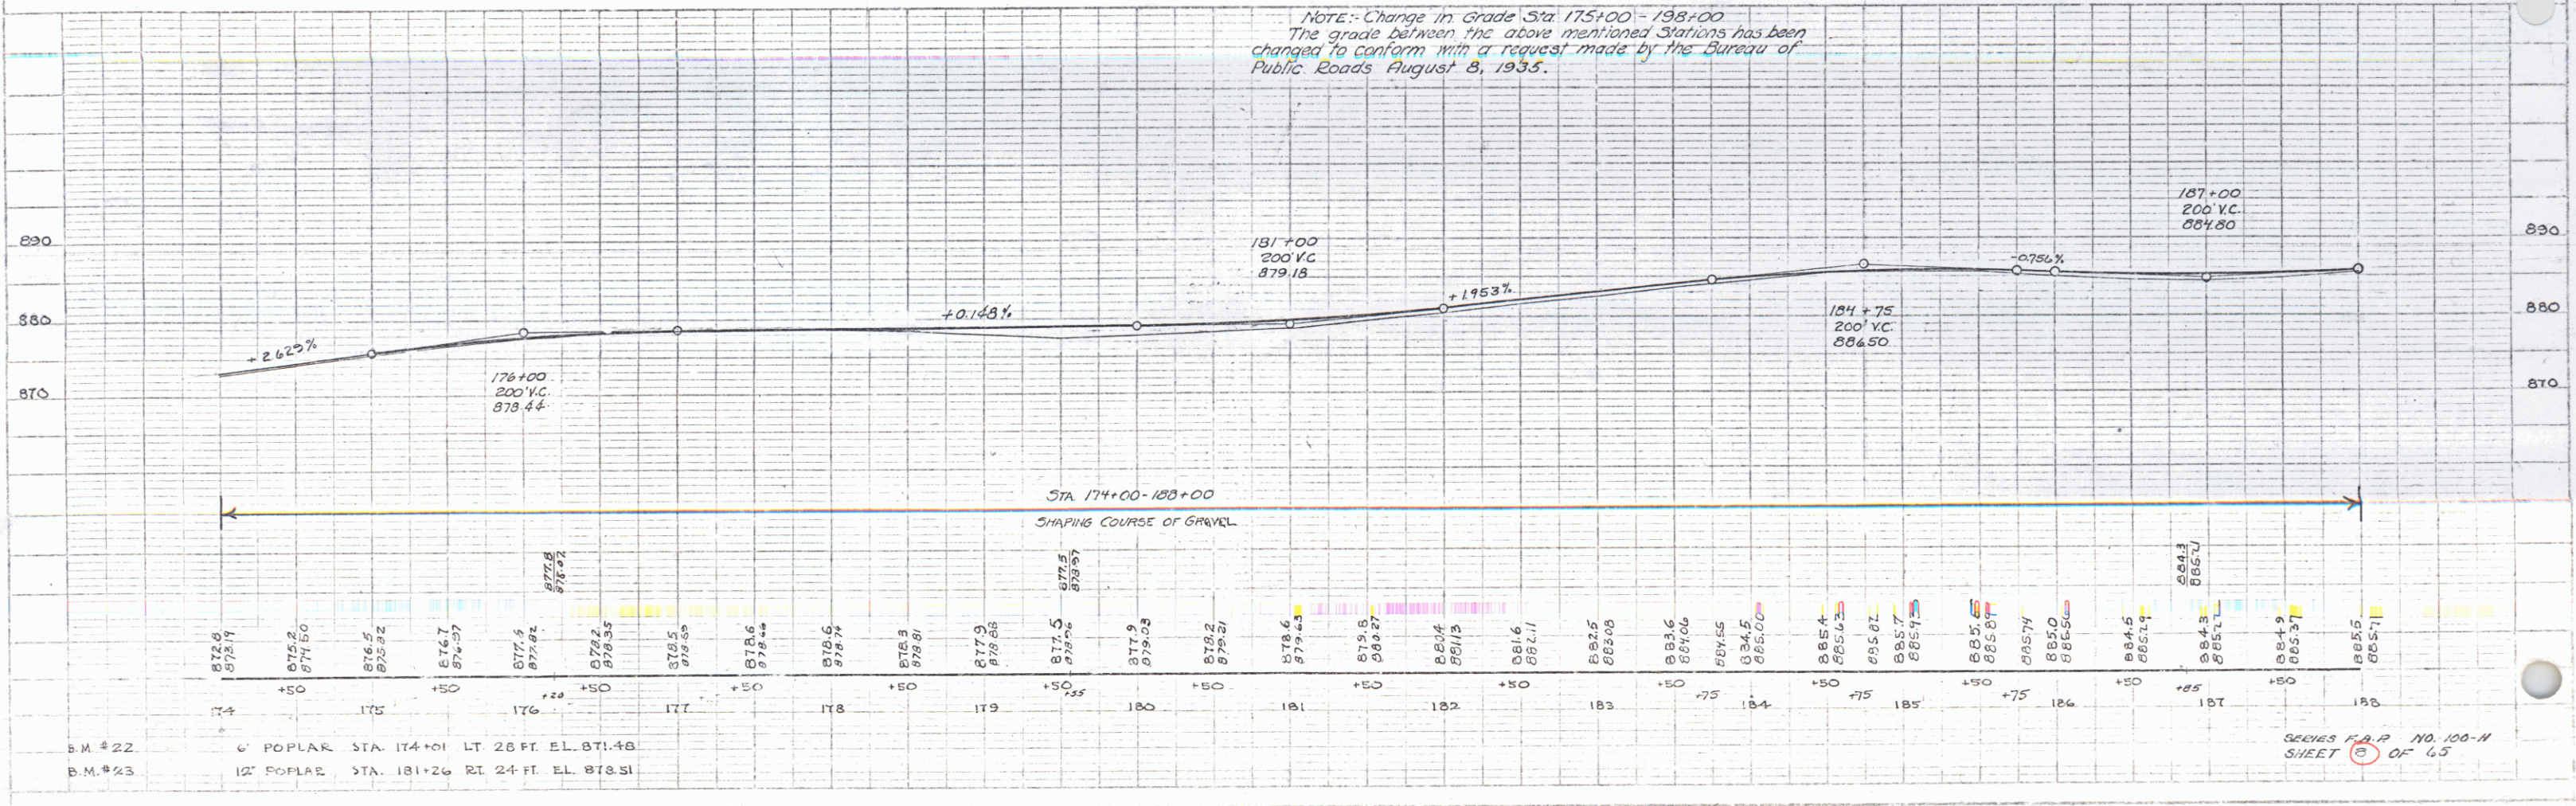

SERIES P.A.P. NO. 100-N
 SHEET 6 OF 65

PLAN	DATE	BY	REVISION
	10/31/84	POTNAM	
	12/34	D. MACCHI	
NOTE: 1. SEE			
2. FOUND RE CHECKED			
3. FOUND RE CHECKED			
12/34
1/35
PUT MAM
D.MACCH1

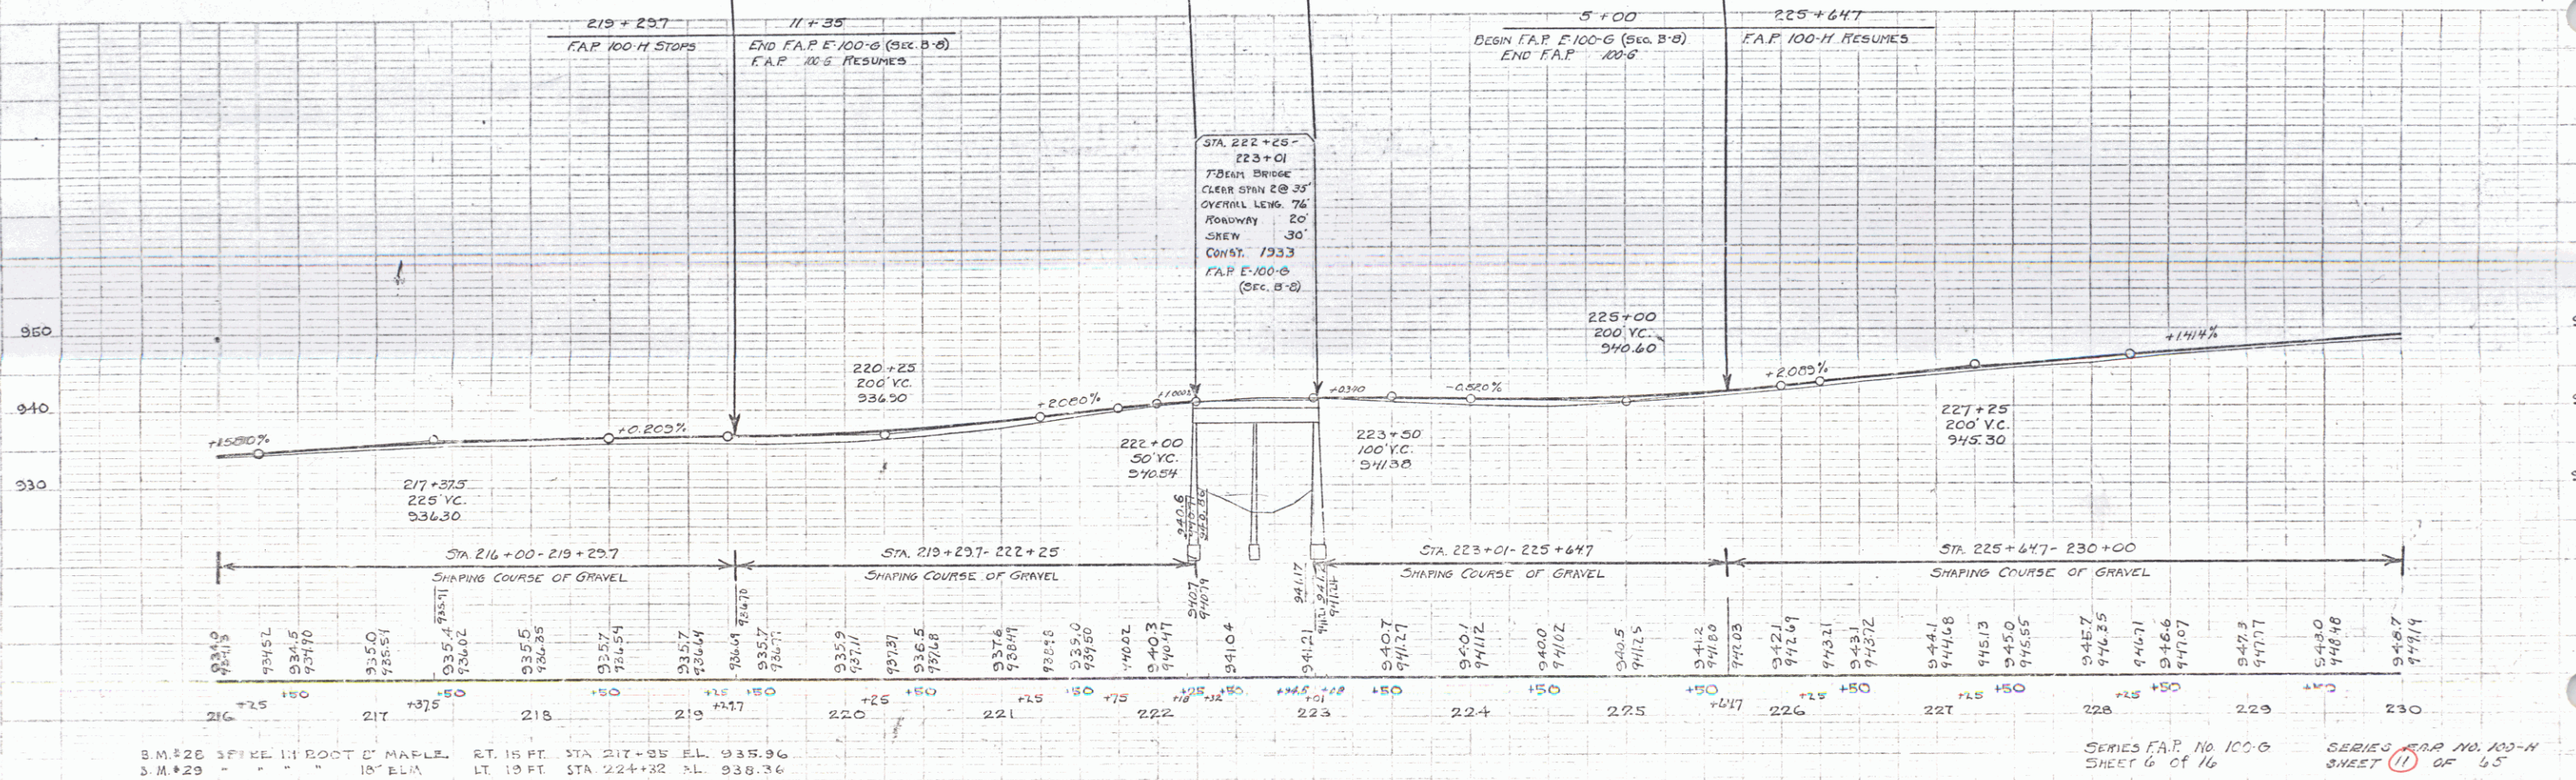

← $\frac{P.I. 930+09.7 - 929+37.1}{(REV. 1952)}$



CURVE DATA
REV. 1952
Δ 50°48' RT.
D 5'
R 146.3
T 544.3
L 1016.0
E 122.6

SERIES F.A.P. No. 100-G
SHEET 6 of 16

SERIES F.A.P. No. 100-H
SHEET 11 OF 65

PUTNAM 12/24/34
D. MACCHI
TEACED D. MACCHI 12/24/34



Parcel	Kind of Instrument	Date of Instrument	Grantor	Grantee	Recorded	Remarks
D	Q.C.D.	12-29-34	Oscar Demis	Sh. of H.	52 218	1-5-35

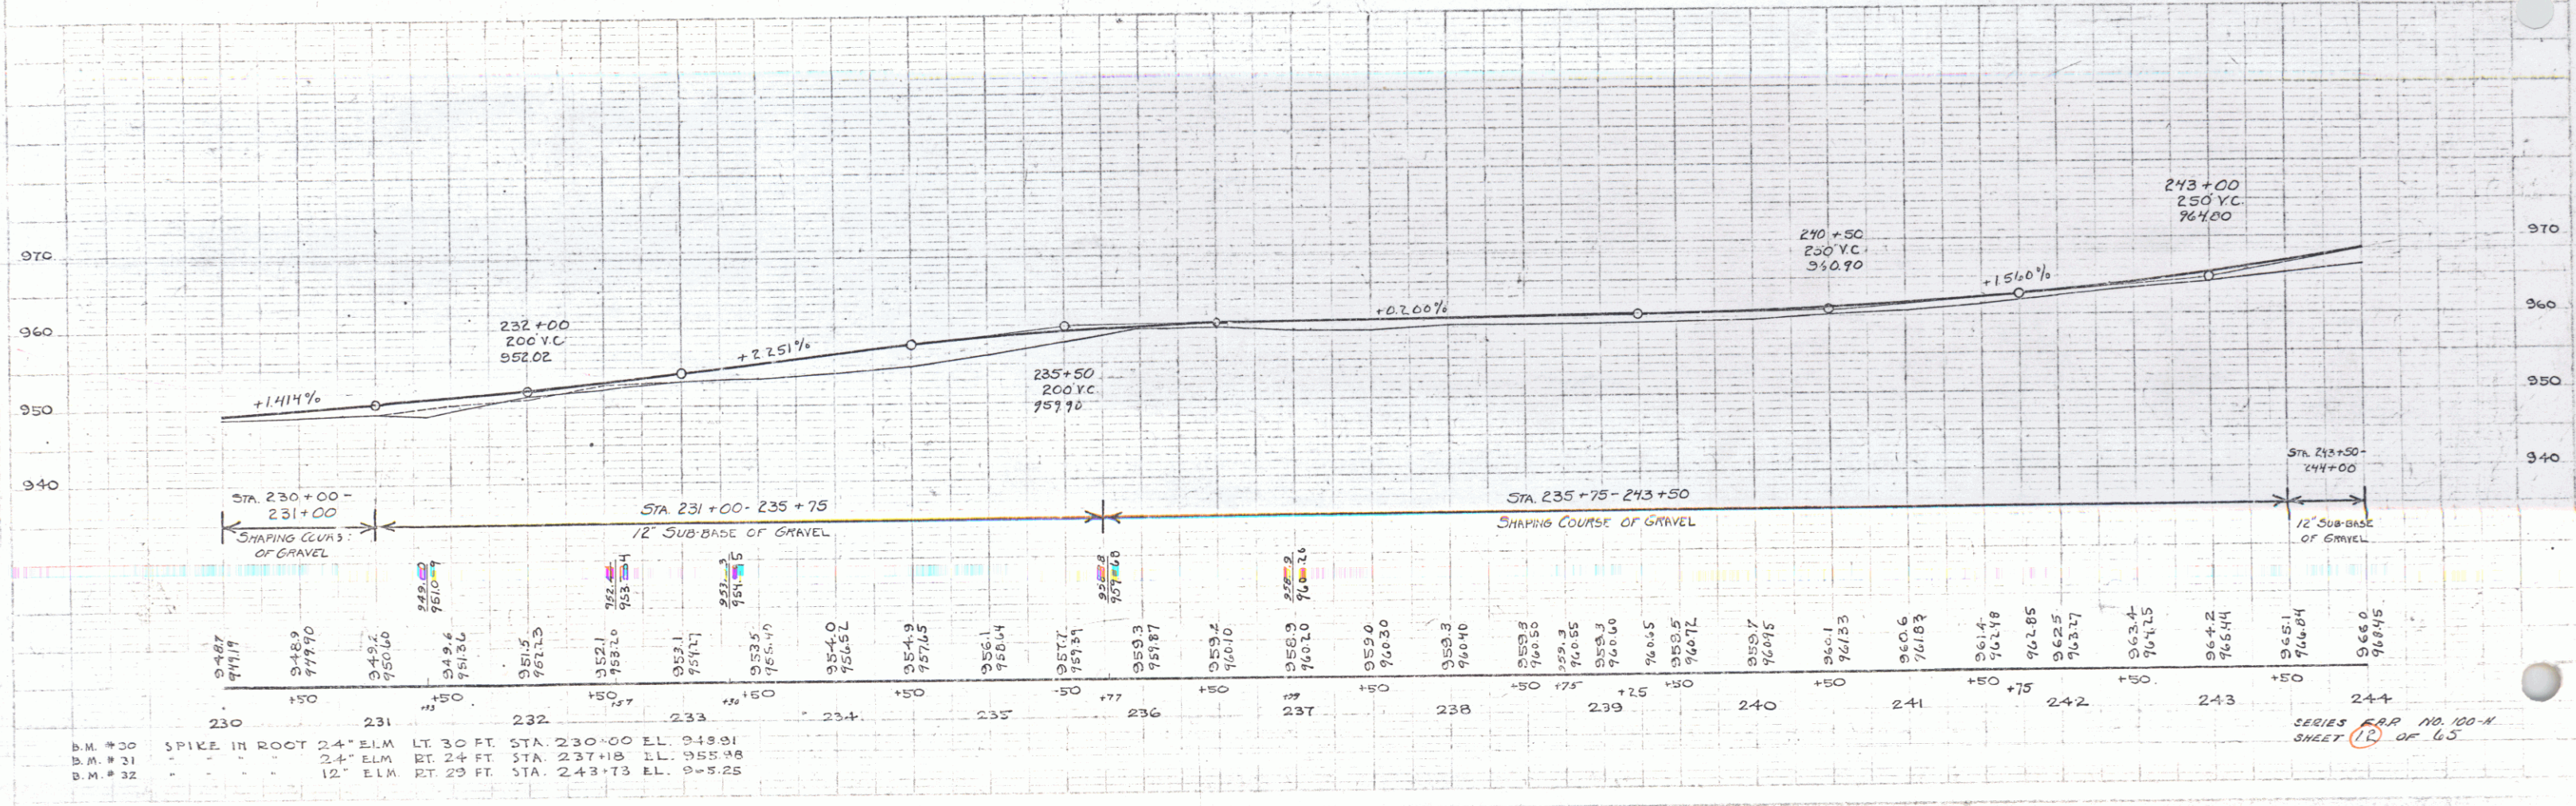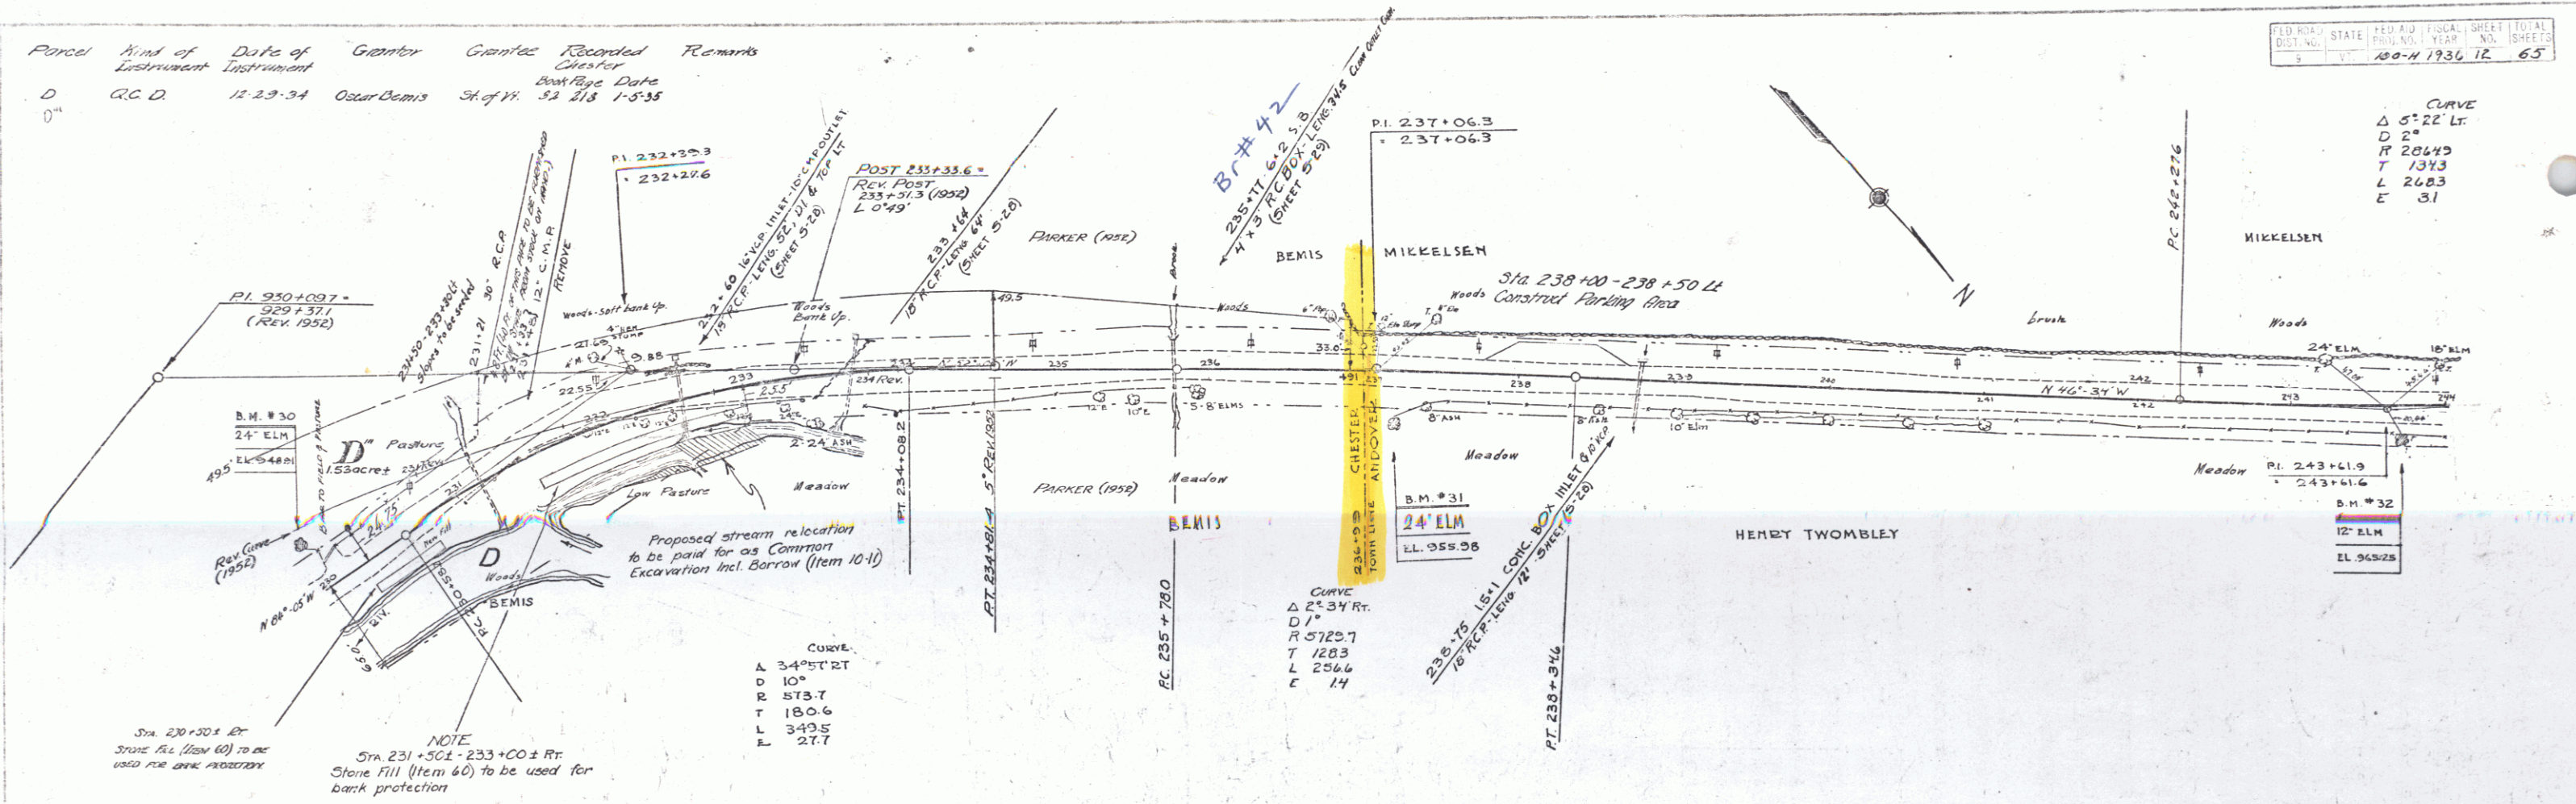



SERIES F.R.R. NO. 100-N
SHEET 12 OF 65

Partial Kind of Date of Grantor Grantee Record Remarks
 Instrument Instrument Back Page Date
 A G.C.D. 8-26-35 C.M. HANSEN St. of H. 17 39 12-3-35

FILE NO. STATE PROJ. NO. FISCAL YEAR SHEET NO. TOTAL SHEETS
 100-N 1934 13 65

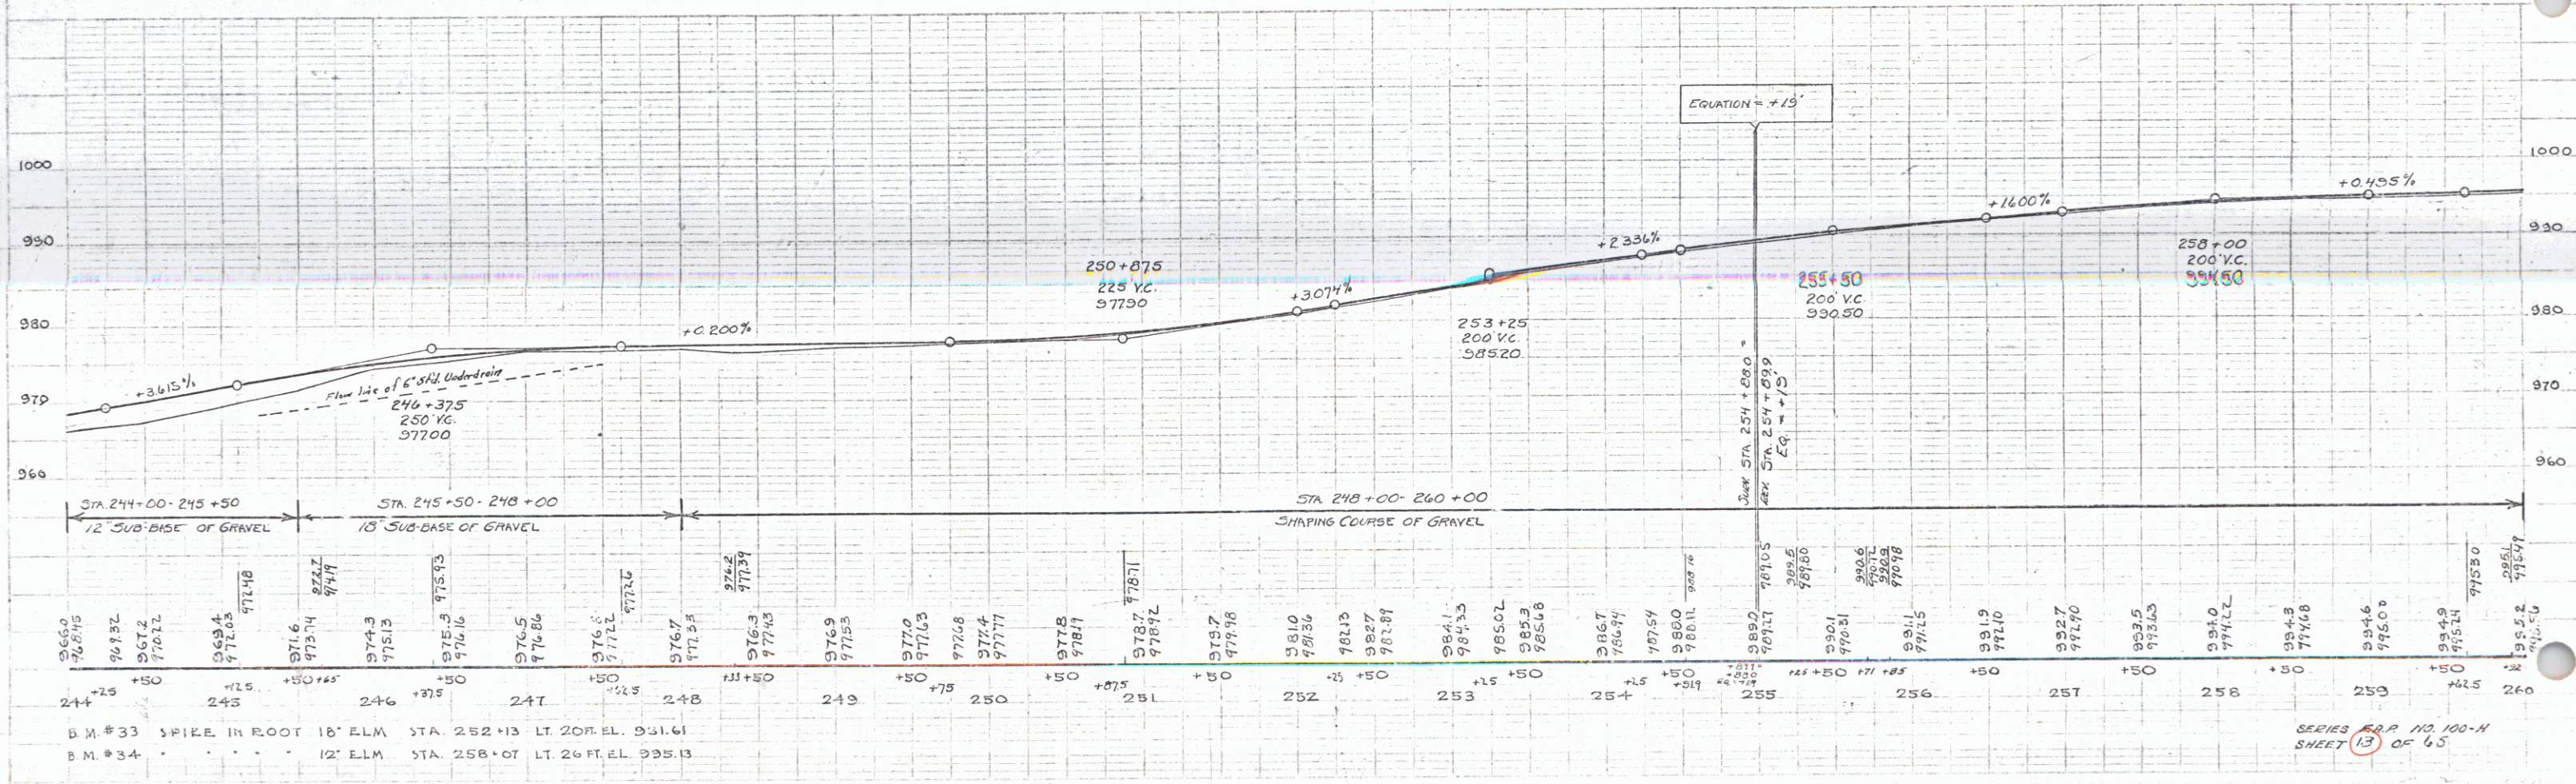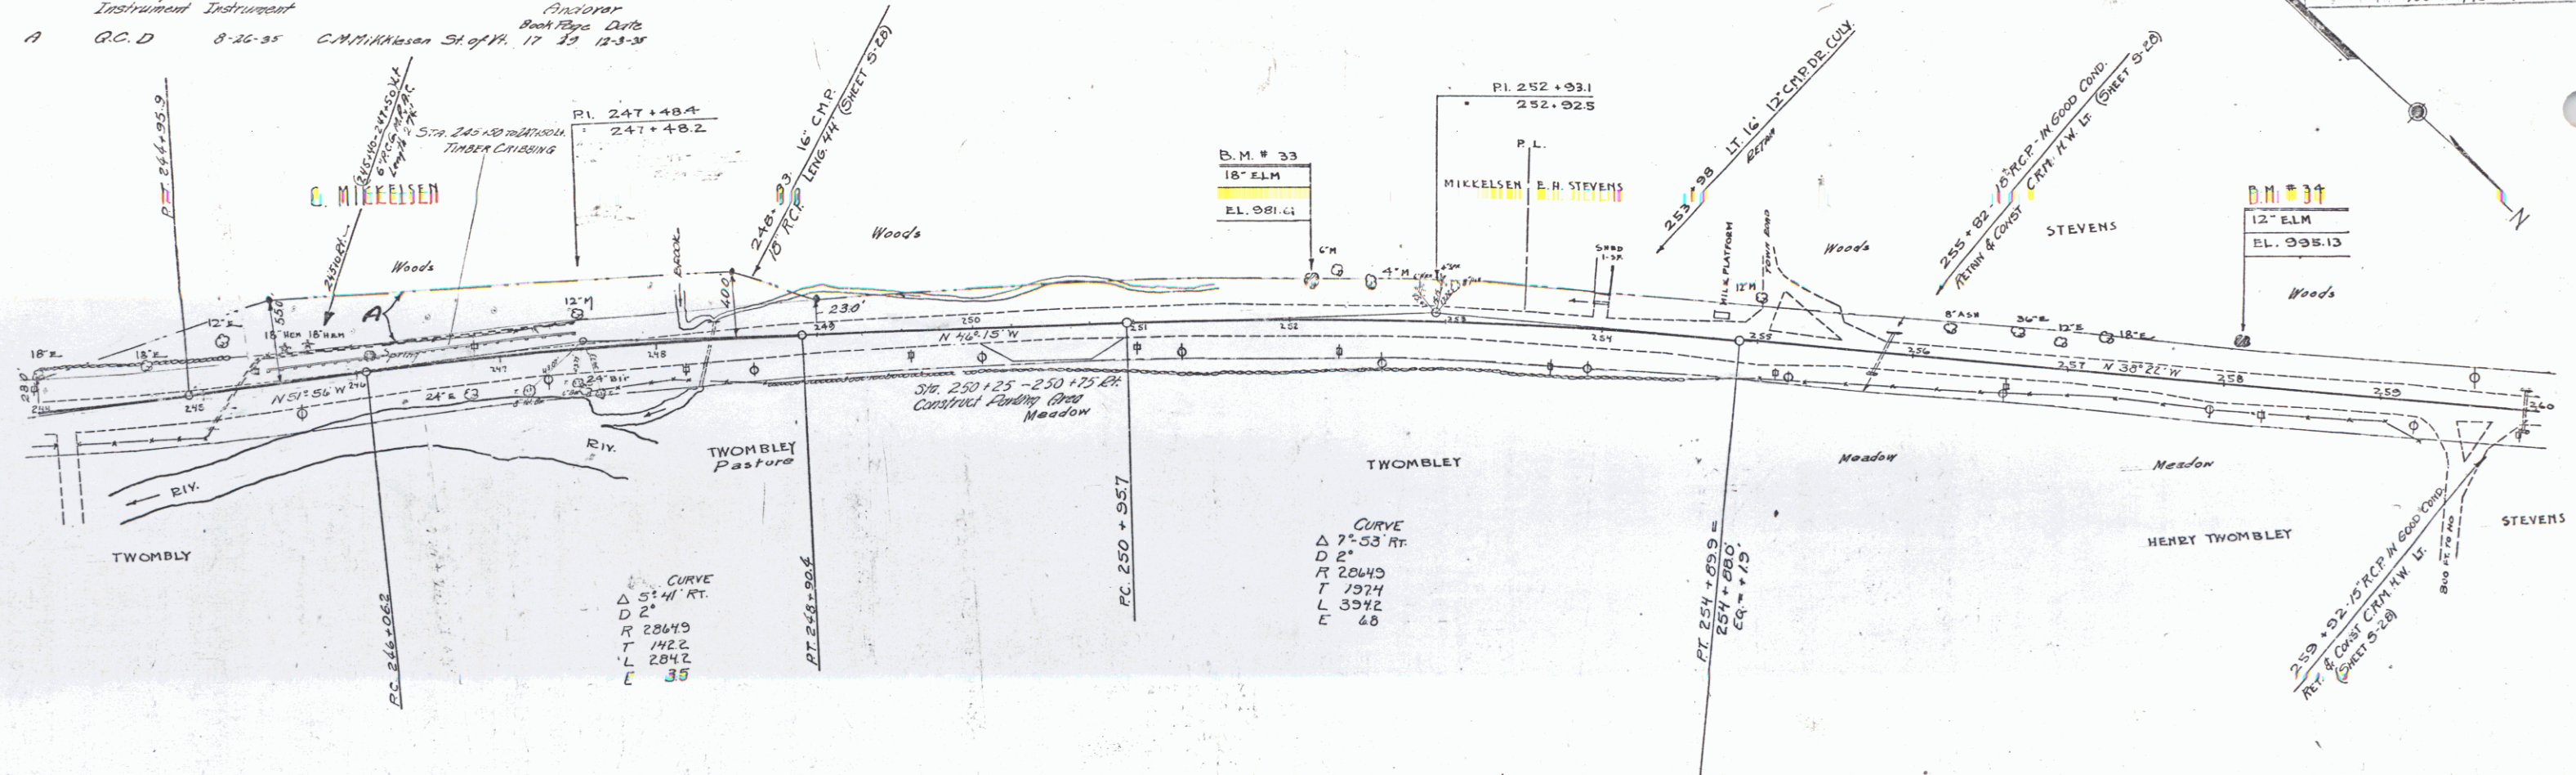



SERIES FOR NO. 100-N
 SHEET 13 OF 65

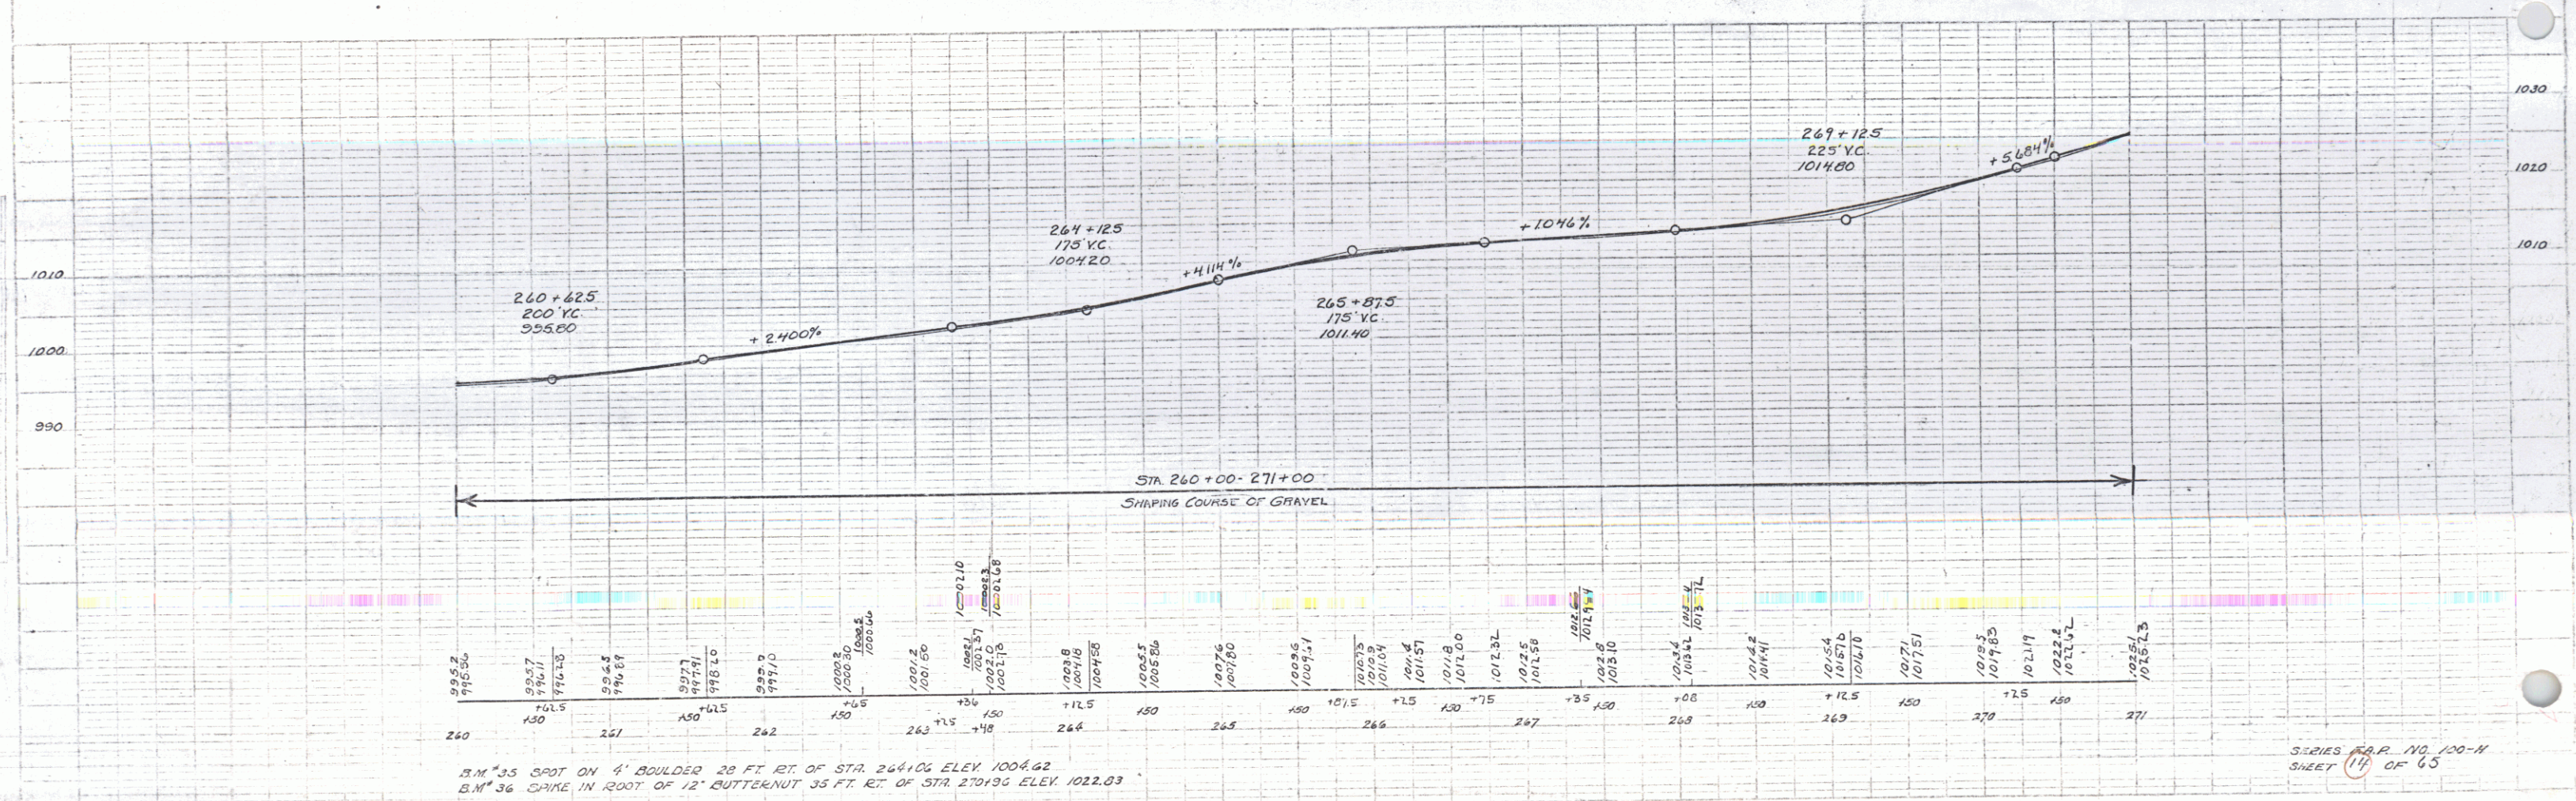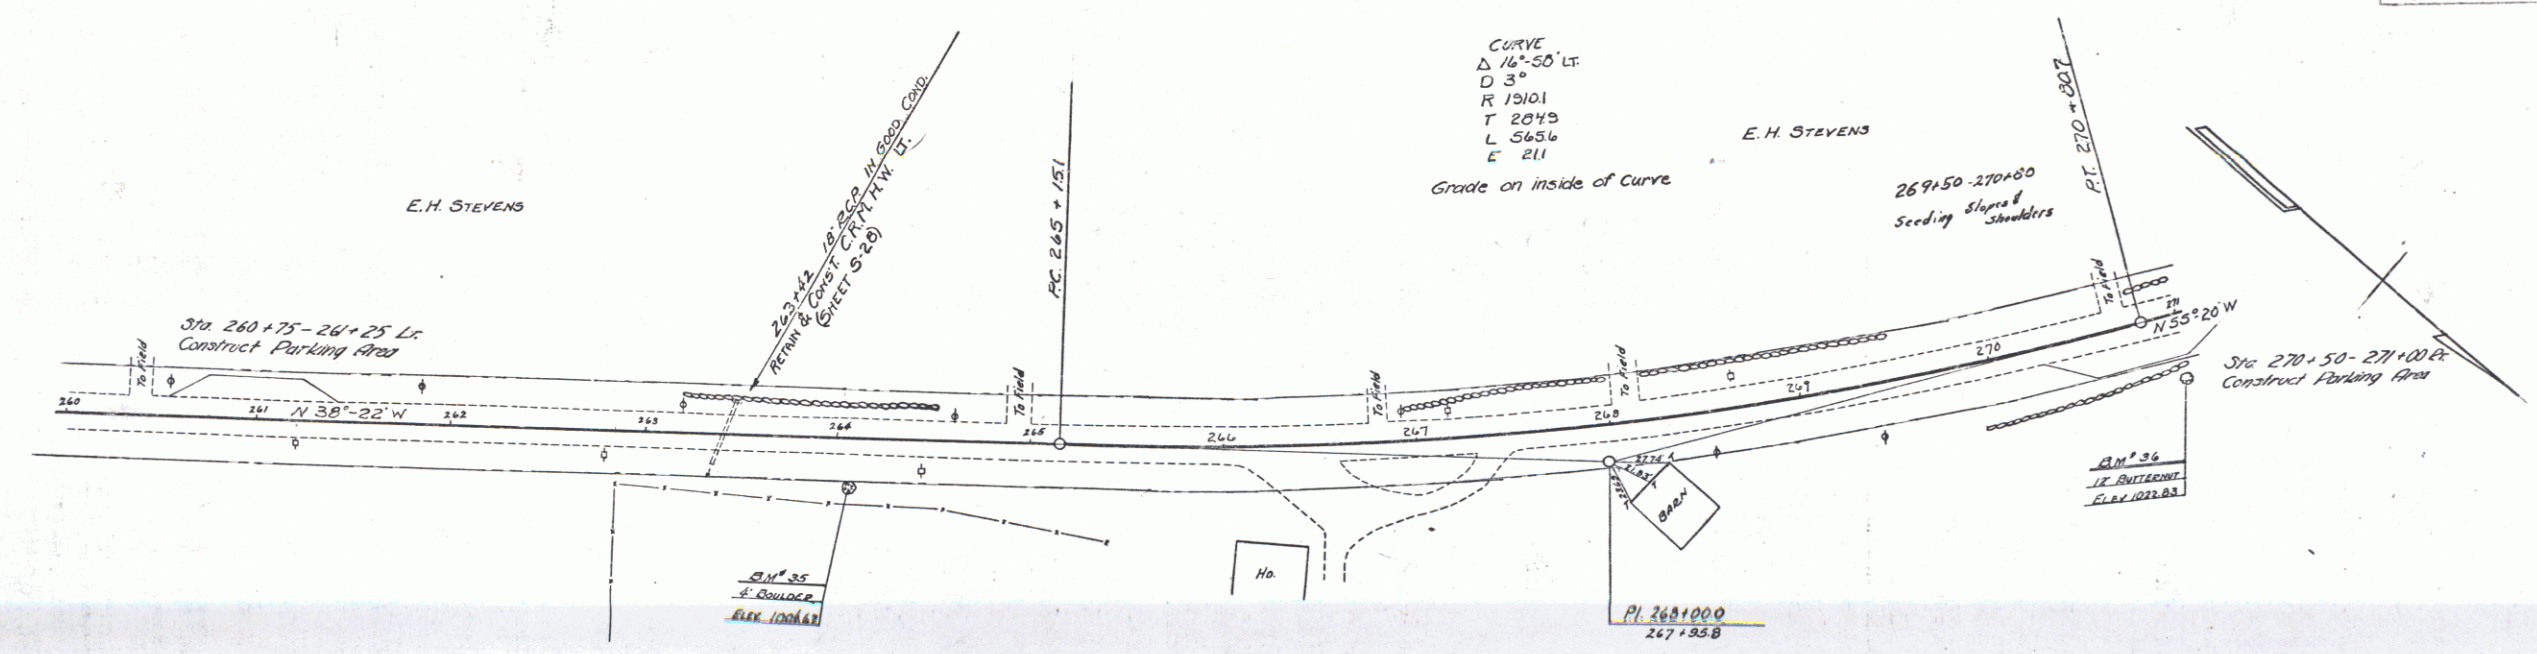

B.M. 35 SPOT ON 4' BOULDER 20 FT. RT. OF STA. 264+10 ELEV. 1004.62
 B.M. 36 SPINE IN ROOT OF 12" BUTTERNUT 35 FT. RT. OF STA. 270+50 ELEV. 1022.03


Point	Kind of Instrument	Date of Instrument	Grantor	Grantee	Recorded	Remarks
A & B	O.C.D.	9-30-35	E.H. Stevens	St. of H. 17	28	10-5-35
A & B	O.C.D.	9-30-35	Warren E. Haseltine	St. of H. 17	28	10-5-35

FEDERAL STATE ROAD DIST. NO. 100-H 1936 15 65

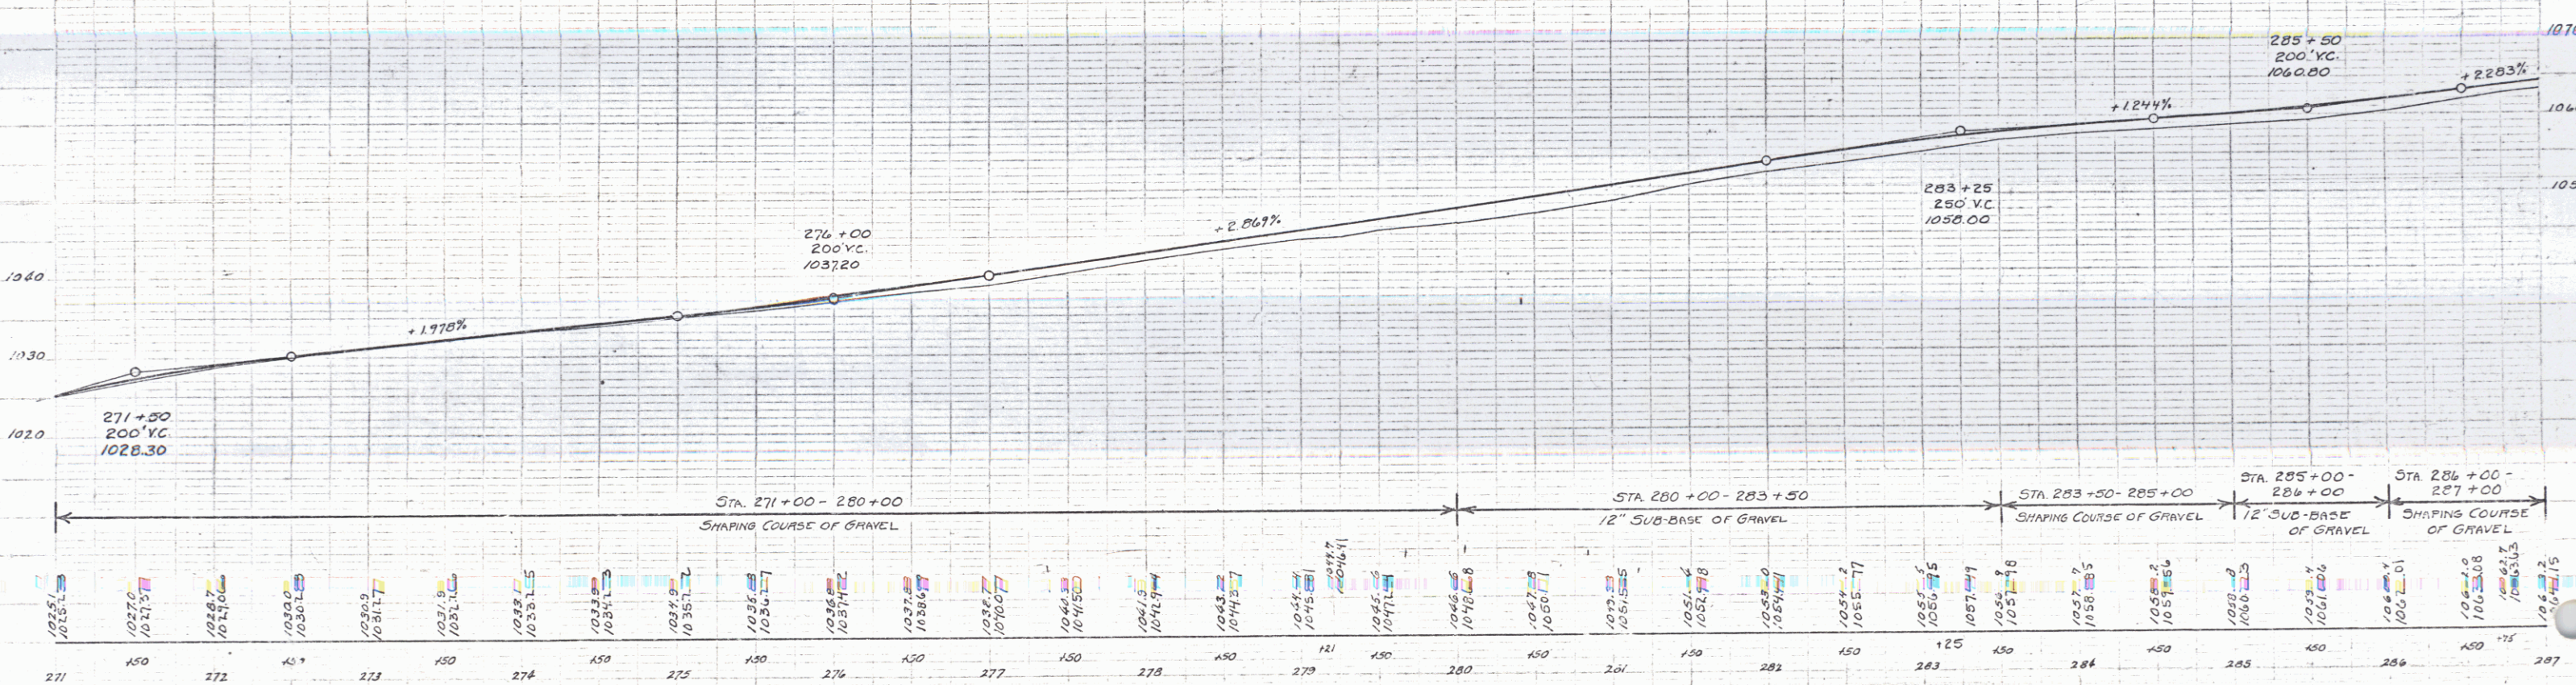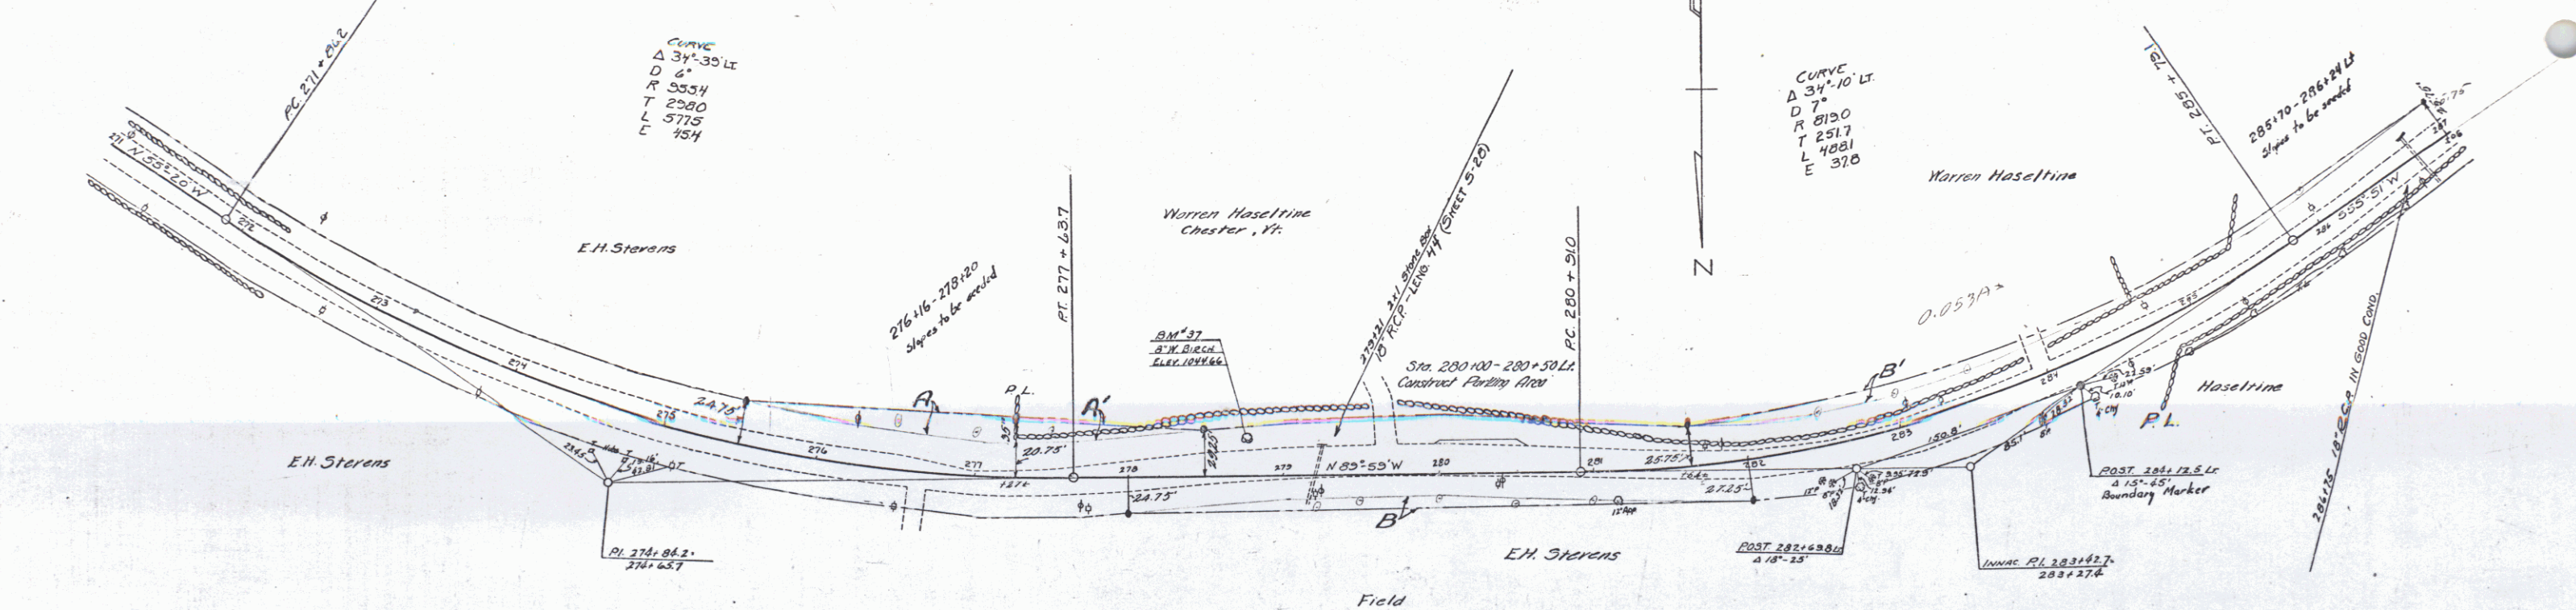

R.M. 37 SPIKE IN ROOT OF 8" WHITE BIRCH 23 FT. LT. OF STA. 278+76 ELEV. 1064.66

SERIES E.A.R. NO. 160-H
SHEET 15 OF 65

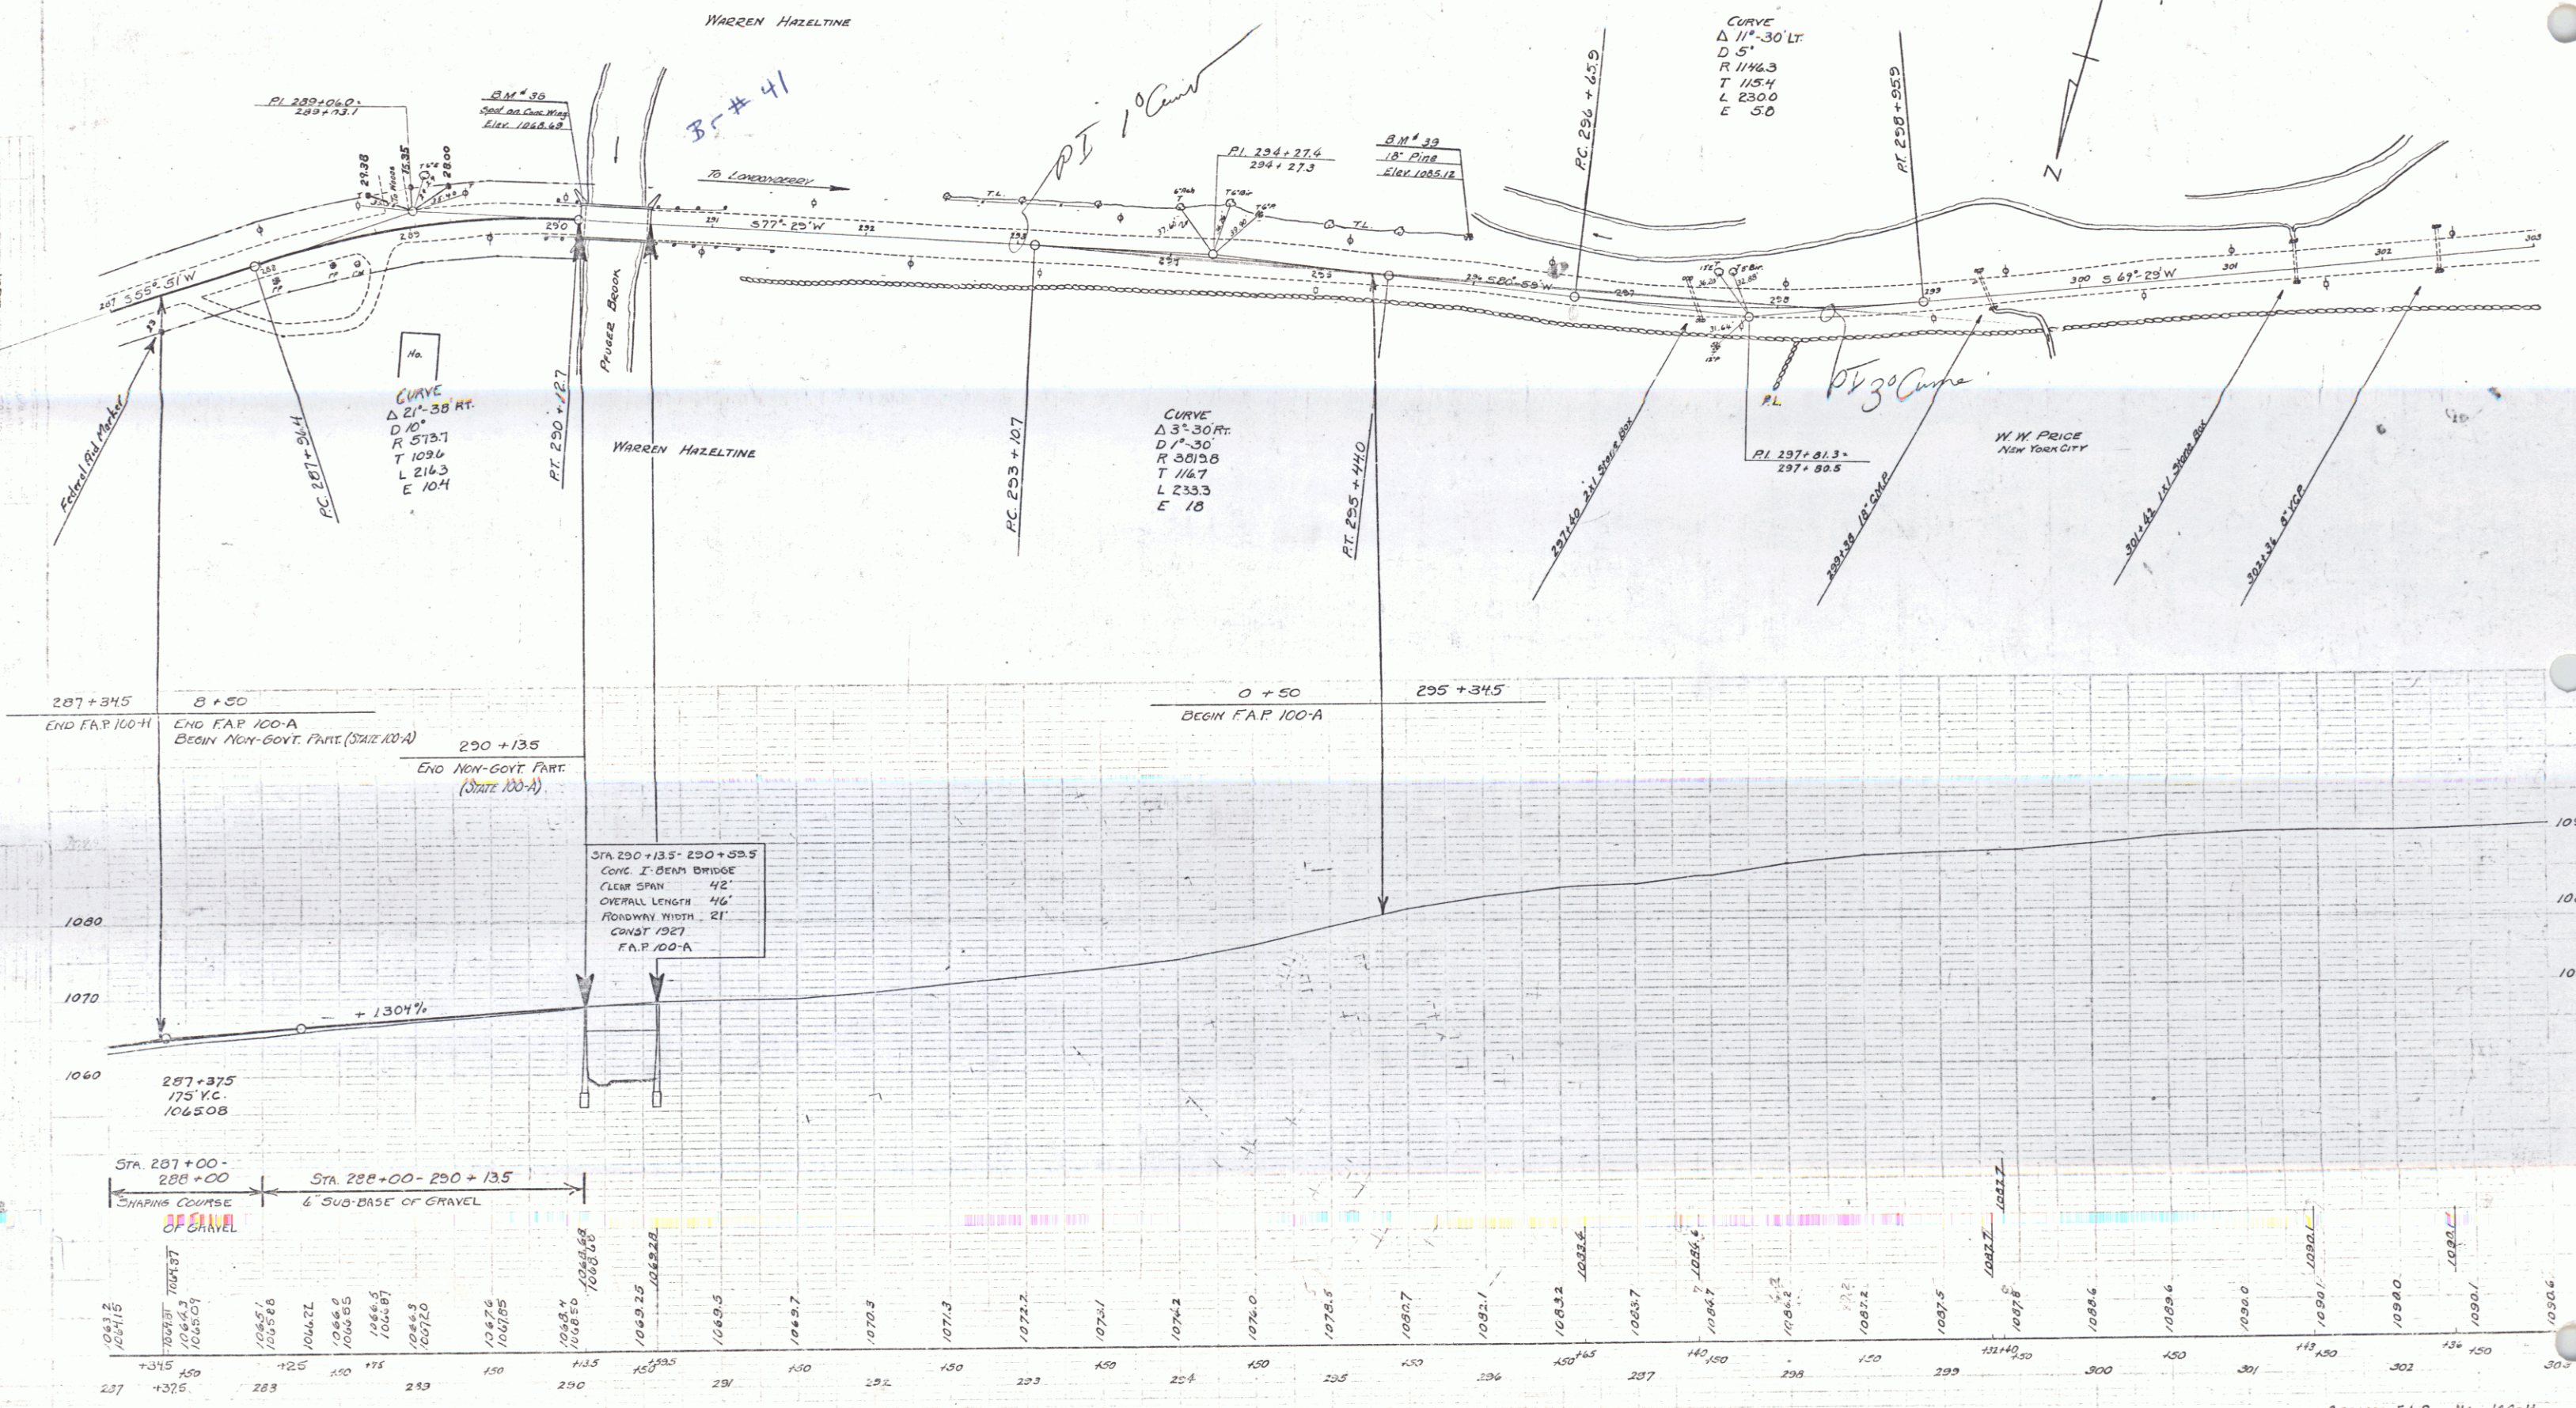

B.M. 38 SPOT ON CONC. BRIDGE WING 12 FT. LT. OF STA. 290H4 ELEV. 1068.69 (USAM 1063)
 B.M. 39 SPIKE IN ROOT OF 13' PINE 30 FT. LT. OF STA. 293+23 ELEV. 1053.12