

INDEX OF SHEETS	
SHEET NO.	DESCRIPTION
1	GENERAL CROSS-SECTION OF IMPROVEMENT ONE COURSE CEMENT CONCRETE PAVEMENT.
2	DETAILS OF CONSTRUCTION
3	PLAN AND PROFILE STA. 323+00-478+00
4	STAND. STRUCTURES SHEET S-20 PIPE CULVERTS
5	" " " S-21 BOX CULVERTS
6	" " " S-22 GUARD RAIL ETC. CURB GUTTER ETC.
7	CULVERT CROSS SECTION SHEETS
8	CROSS SECTION SHEETS STA 323+00-478+00

STATE OF VERMONT
STATE HIGHWAY DEPARTMENT

PLAN AND PROFILE OF PROPOSED
STATE HIGHWAY

FEDERAL AID PROJECT


TOWNS OF BERLIN-NORTHFIELD

MONTPELIER-NORTHFIELD ROAD

FROM A POINT 250 FT. SOUTH OF HOUSE OF
MRS. W.L. PEAKE SOUTHERLY TO A POINT 1,006.5 FT.
SOUTH OF BRIDGE OVER DOG RIVER.

LENGTH OF PROJECT 15,238.1 FT.=2.886 MILES.

FED. ROAD DIST. NO.	STATE	FED. AID PROJ. NO.	YEAR	SHEET NO.	TOTAL SHEETS
9	VT.	78-L	1930	1	57

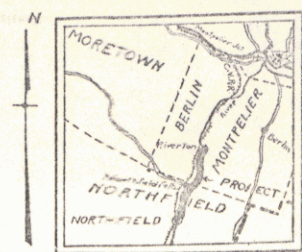


SCALE 1 IN. = 4 MI.

(To Be Returned To R.O.W. Division)
TOWN OF VT
PERPETUAL
TOWN FILE
RIGHT-OF-WAY DIVISION

RIGHT-OF-WAY DIVISION
TOWN FILE
PERPETUAL
TOWN OF VT
(To Be Returned To R.O.W. Division)
APPROVED:

COMMISSIONER OF HIGHWAYS

SUBMITTED BY ORDER OF THE STATE HIGHWAY BOARD

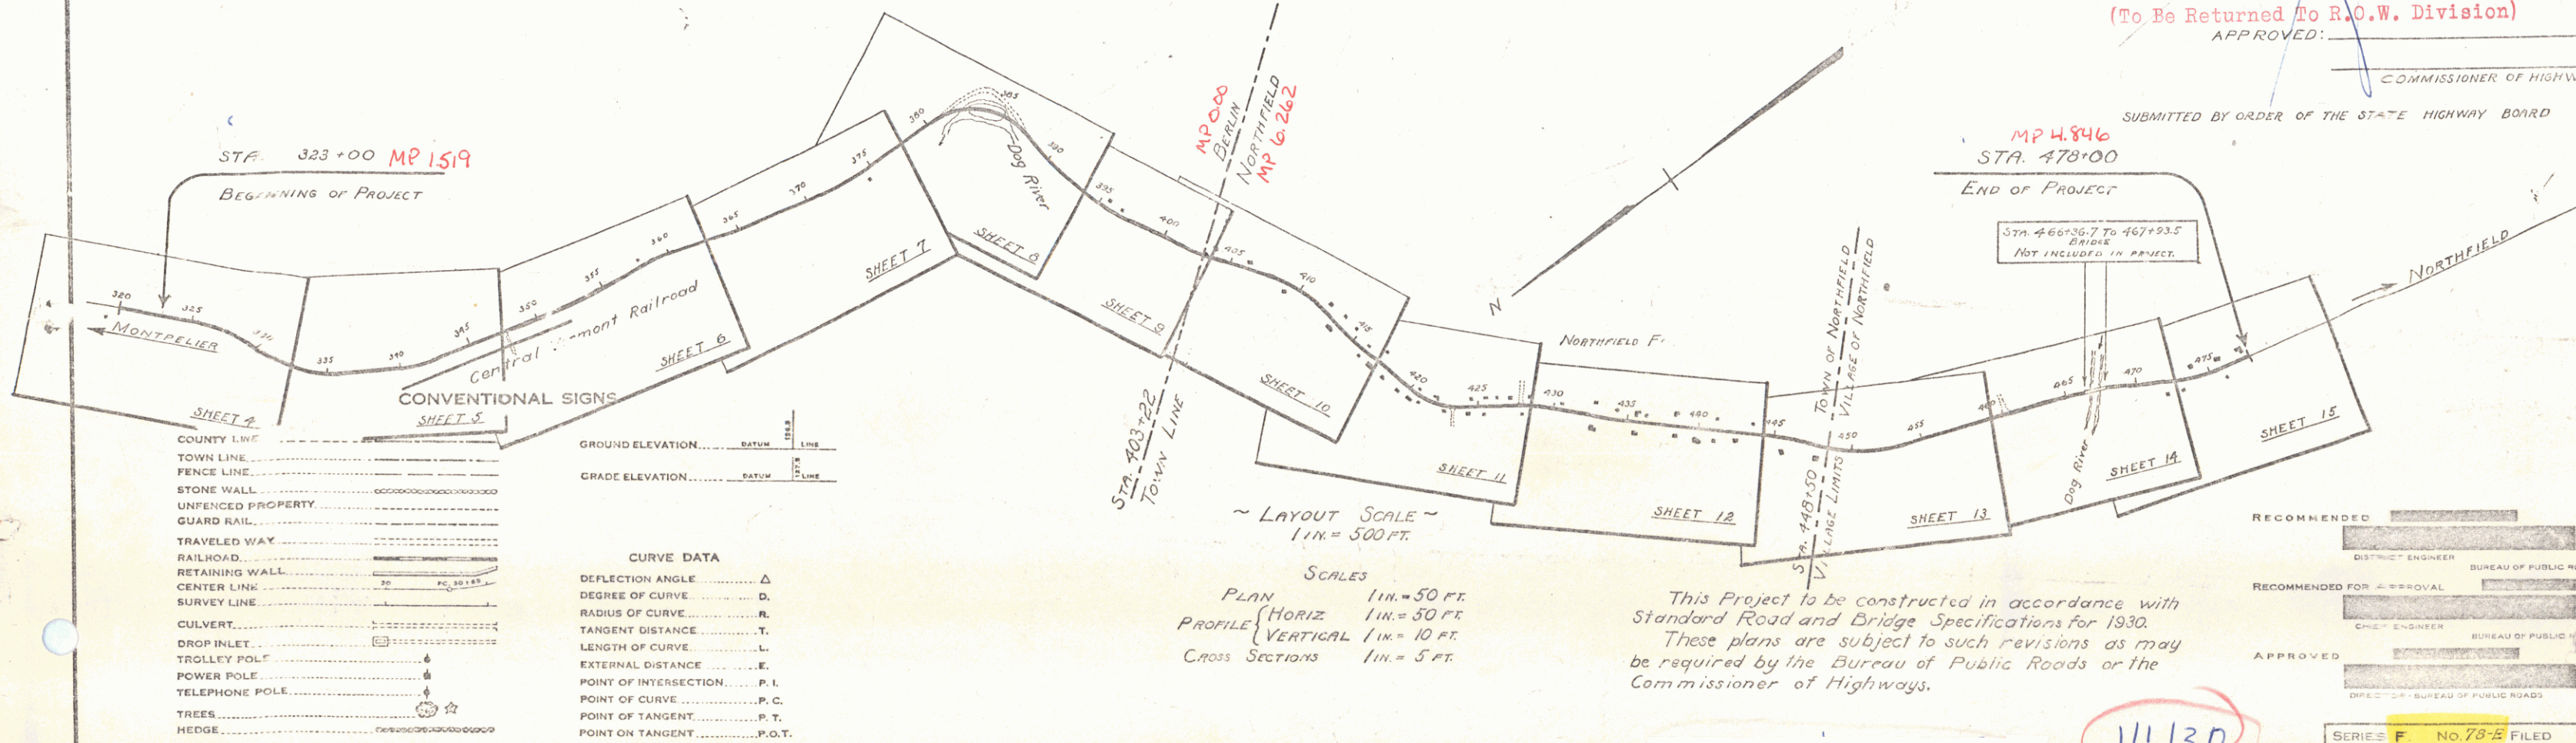

RECOMMENDED
DISTRICT ENGINEER
BUREAU OF PUBLIC ROADS
RECOMMENDED FOR APPROVAL
CHIEF ENGINEER
BUREAU OF PUBLIC ROADS
APPROVED
DIRECTOR - BUREAU OF PUBLIC ROADS

SERIES F NO. 78-L FILED
SHEET 1 OF 57



WOOD GUARD RAIL REQUIRED		
CUM STA	LT	RT
320+17.5	24'	24'
322+00	24'	-
327+32	24'	-
328+86	24'	-

CABLE GUARD RAIL REQUIRED		
Stations	LT	RT
321+92-324+06	-	309'
326+80-331+00	-	420'

REINFC CONC. PIPE CULV. REQUIRED				
STA	DIA	LENG	CUMUL	SHELL
320+11.5	18"	40'	0.3 cu yd	27 #
322+00	18"	36'	1.8	54 #
327+32	18"	49'	1.8	54 #
328+86	18"	56'	1.8	54 #

GROUTED COBBLE GUTTER		
Sta	Width	Area
328+00 RT	3'-0"	15 sq. yds.

78-E 1930 4

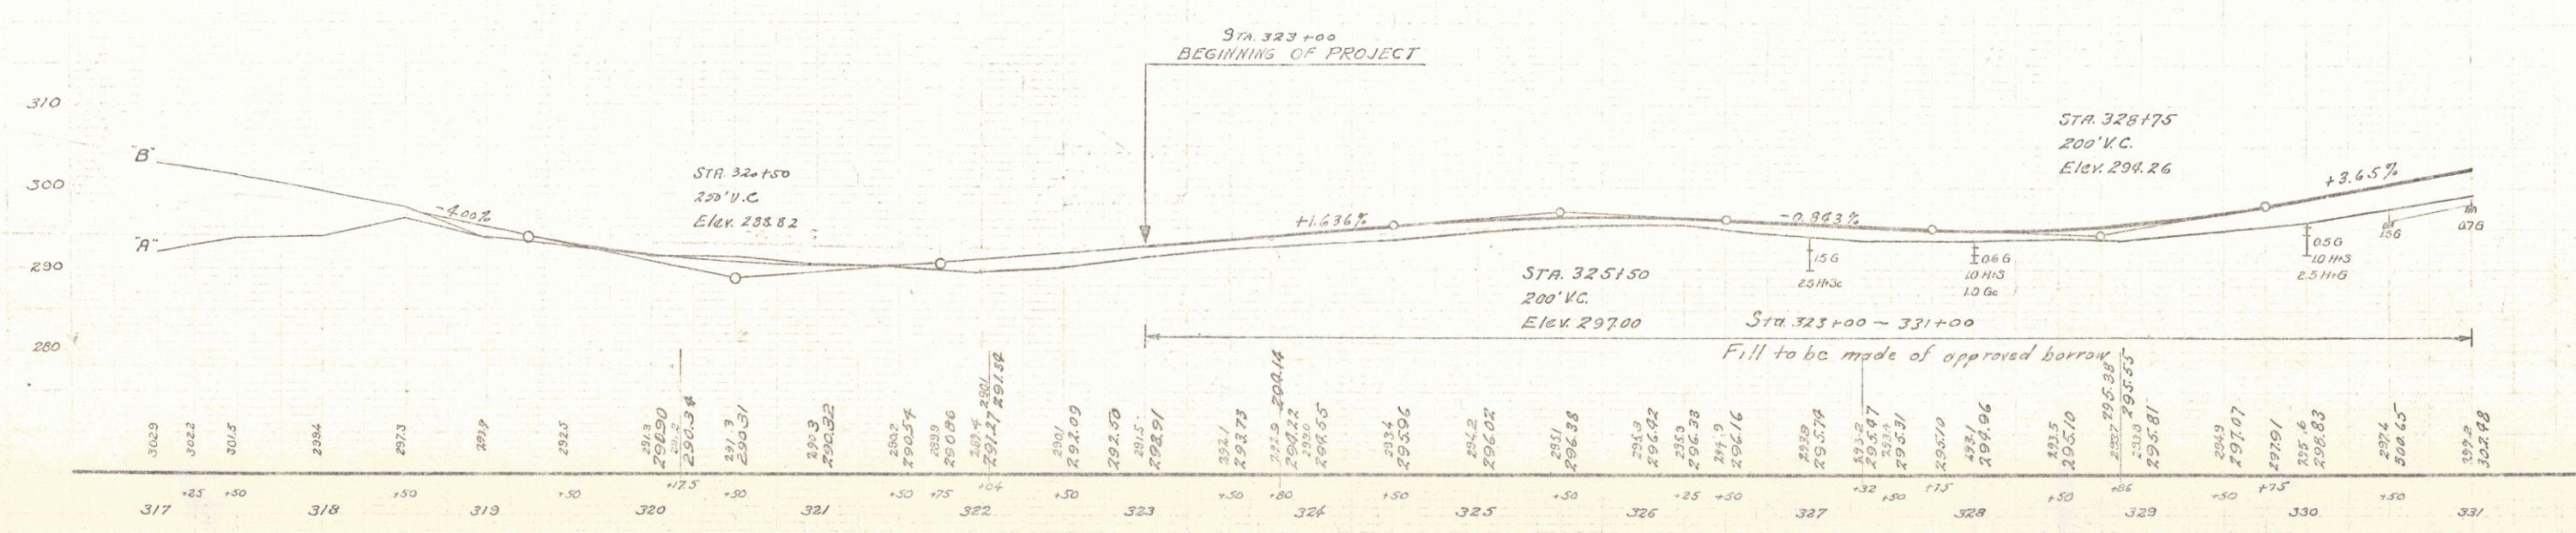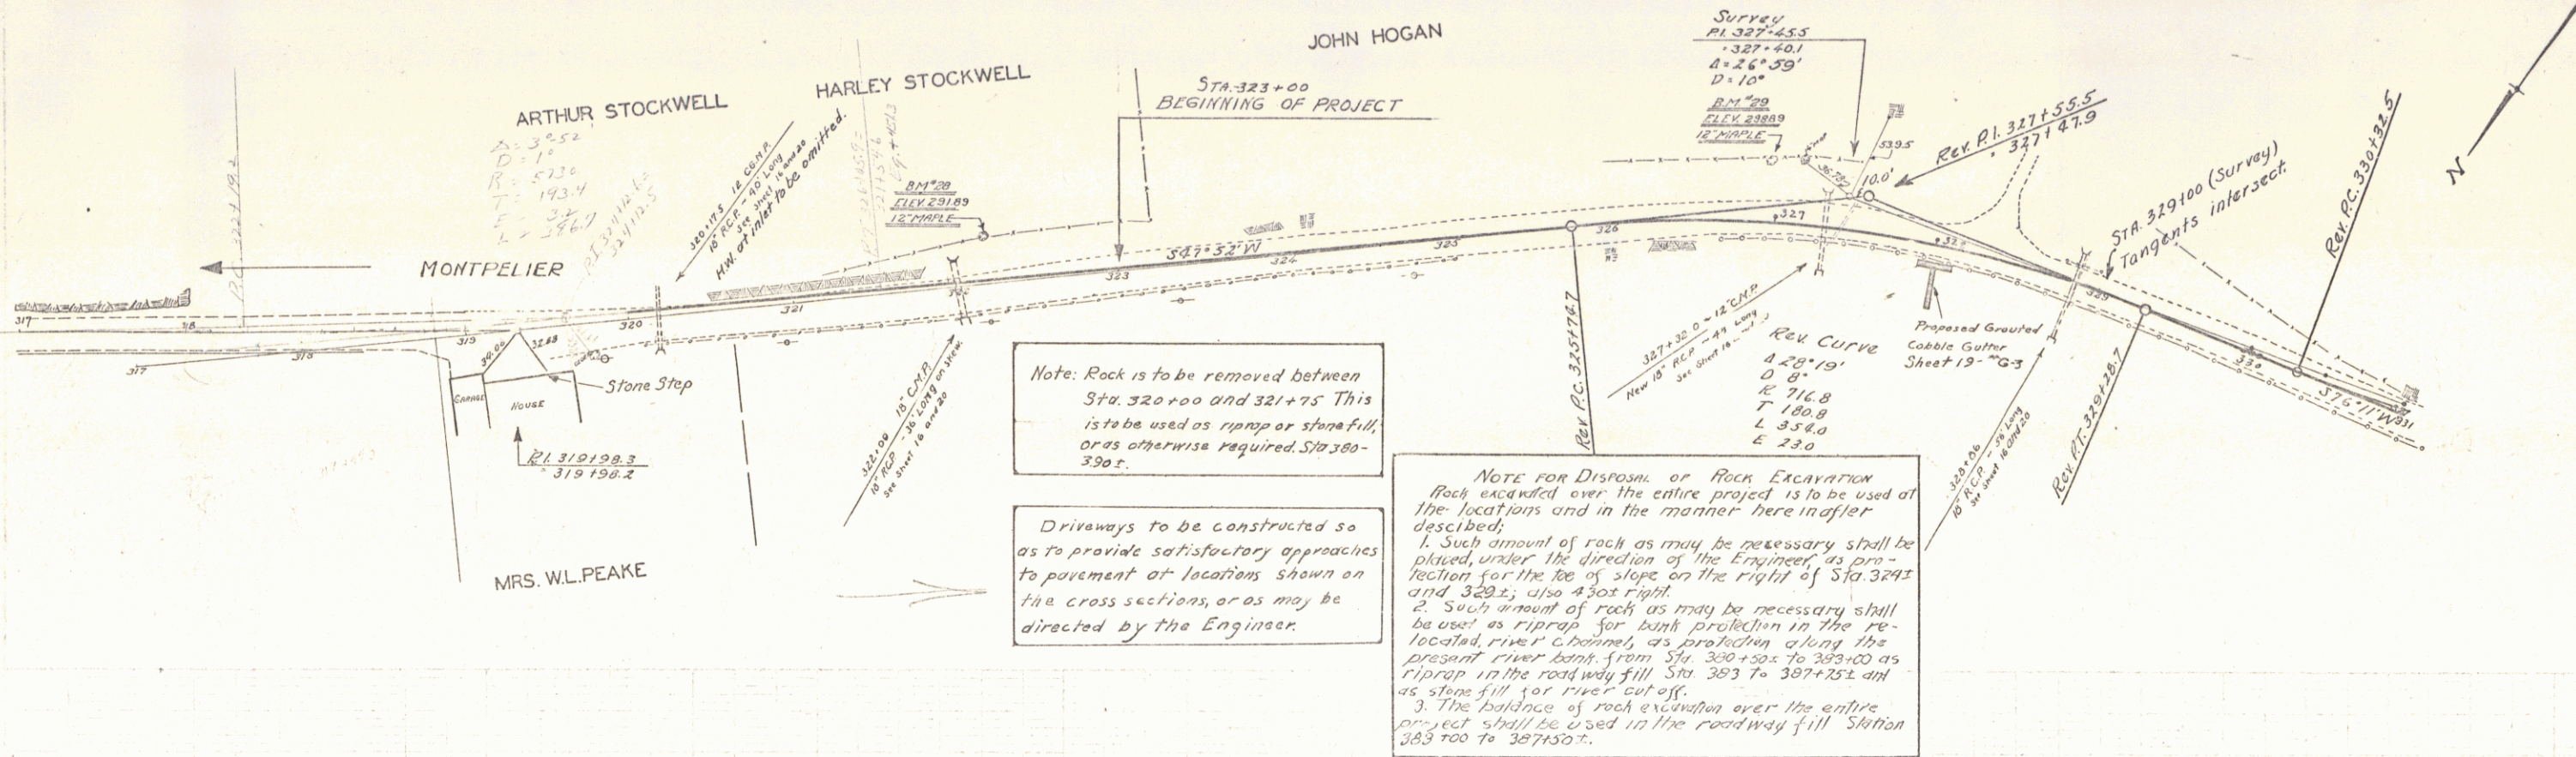

B.M. No. 28 Spike in roof of 12 Maple Left of Sta. 322+12 Elev 291.89
 B.M. No. 29 " " " " " " Sta. 324+96 Elev 298.89



SERIES F No 78-E
 SHEET 1

WOOD GUARD RAIL REQUIRED
CULV. STA. 334+20
LH. 28' RH. 28'

CABLE GUARD RAIL REQUIRED
STATIONS 331+00-336+96
LH. 596' RH. 596'

REINFC CONC. PIPE CULV. REQUIRED
STA. 334+120-335+40
LH. 120' RH. 40'
30" x 33"

78-E 1930 S

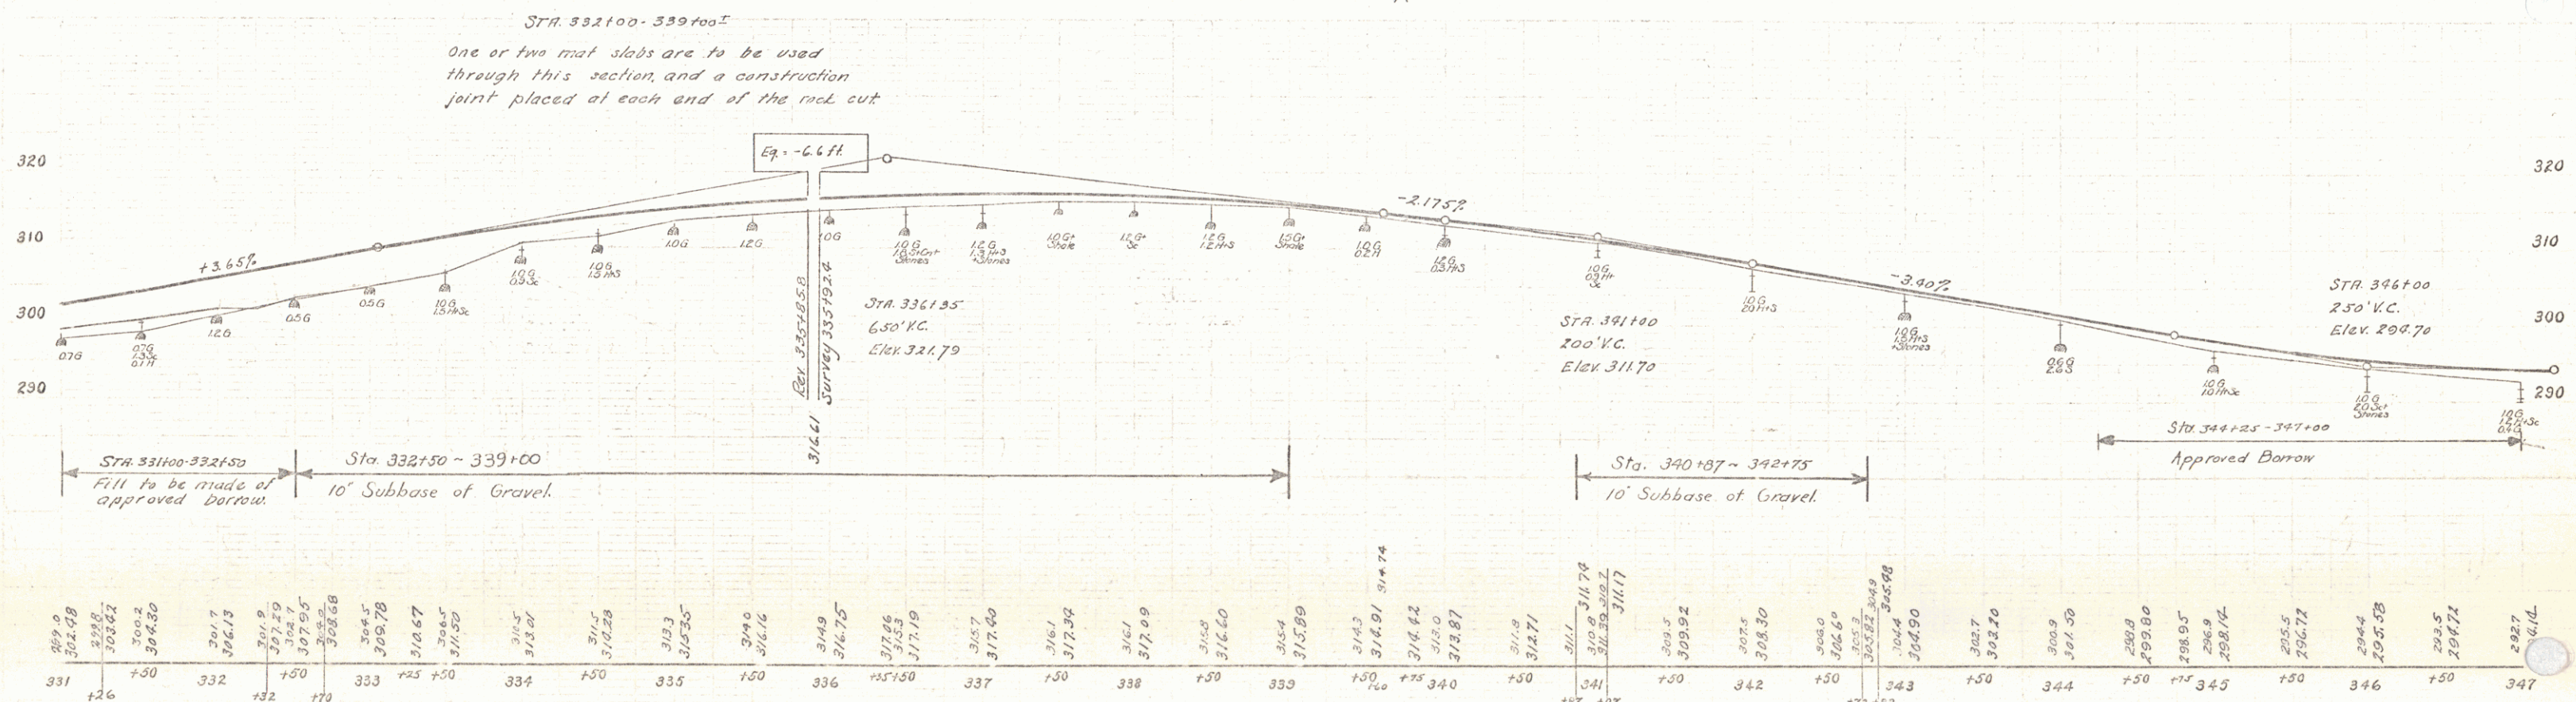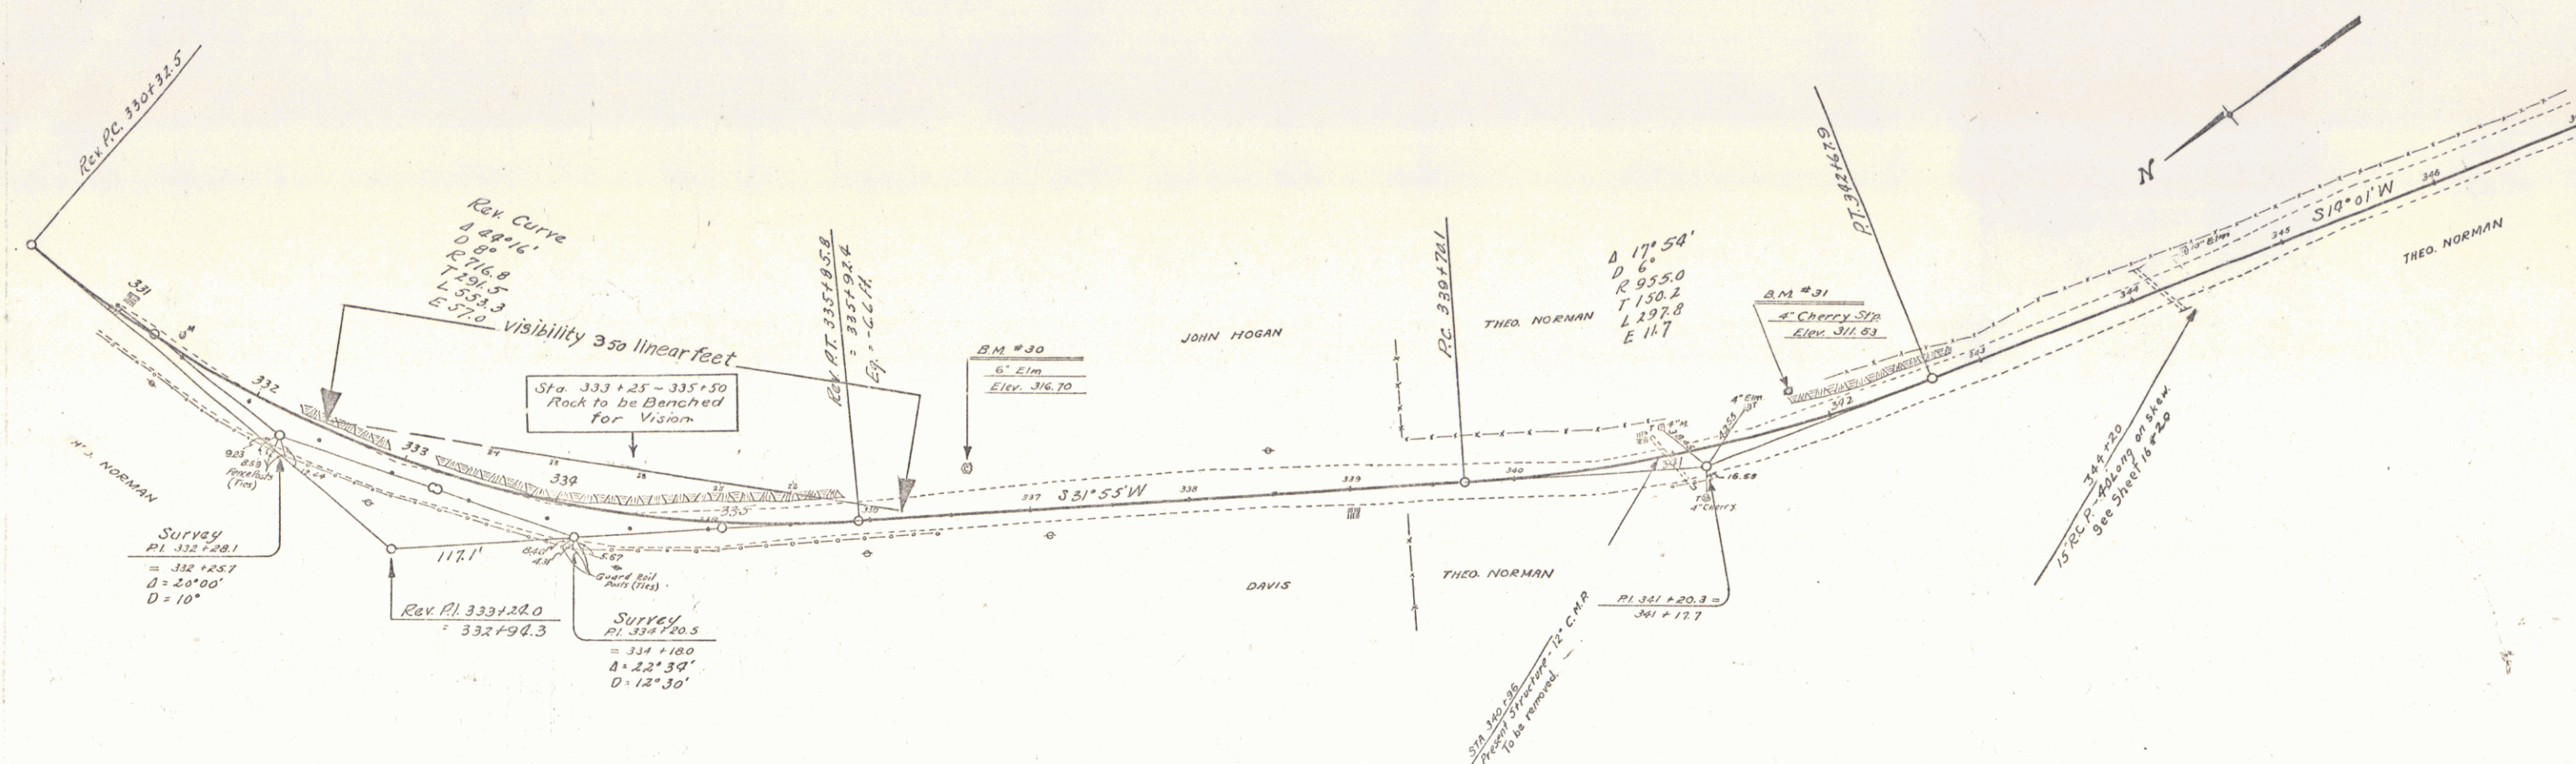

B.M. #30 Spike in root 6" Elm 26.5 ft. H. Sta. 335+62. Elev. 316.70
B.M. #31 4" Cherry Shump 19.0 ft. H. Sta. 341+77. Elev. 311.53

SERIES F No. 78-E
SHEET 3 OF 5

WOOD GUARD RAIL REQUIRED

Station	LT	RT
359+10	24'	24'
359+25	24'	24'

CABLE GUARD RAIL REQUIRED

Station	LT	RT
351+00-351+48	18'	-
357+60-358+10	-	80'


CULVERT REPAIRS REQUIRED

Station	Length	Comp	Steel
351+33	31 cy.	200"	
359+10	50'	611"	

GROUTED COBBLE GUTTER REQUIRED


Station	Width	Area
352+00 L.F. RT	3'-0"	18 sq. yds.
356+10-357+00 L.F.	3'-0"	58 sq. yds.

Dist. No.	State	F. U. No.	Year	No. Sheets
70-E	1930	6		

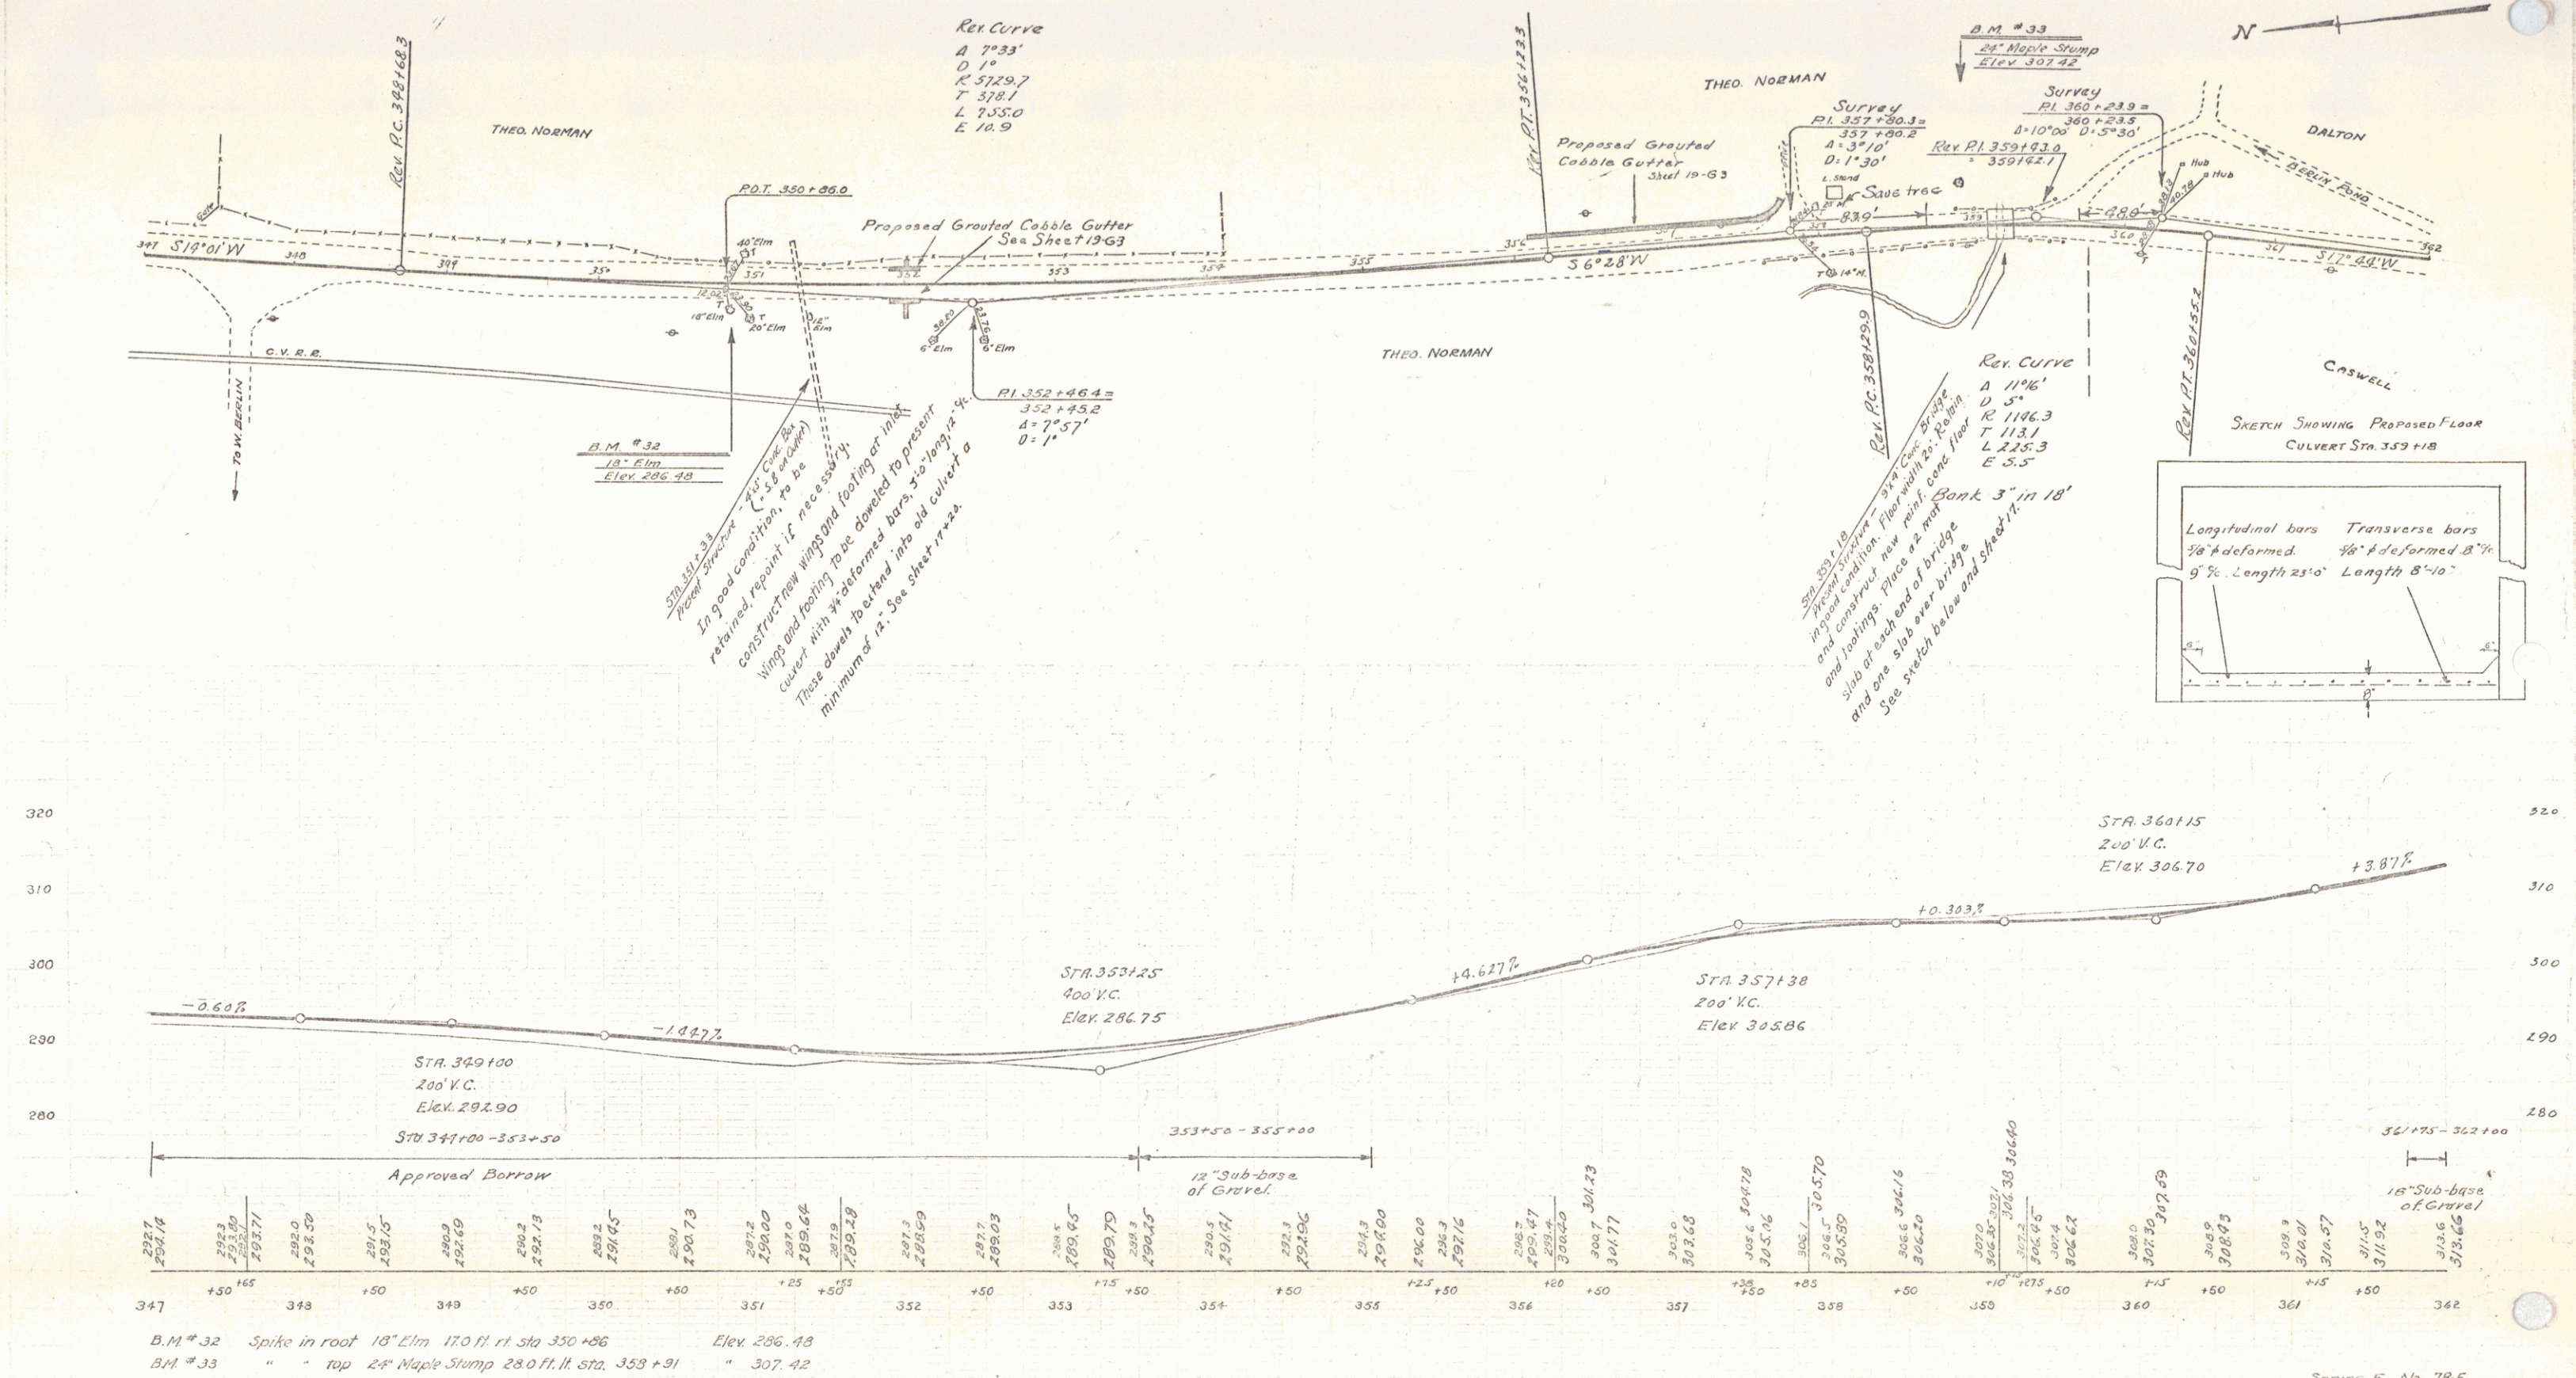

GRADED COBALT GUTTER REQUIRED

<u>Station</u>	<u>Width</u>	<u>Area</u>
370+50 L.F. RET.	3'-0"	2080. yds.

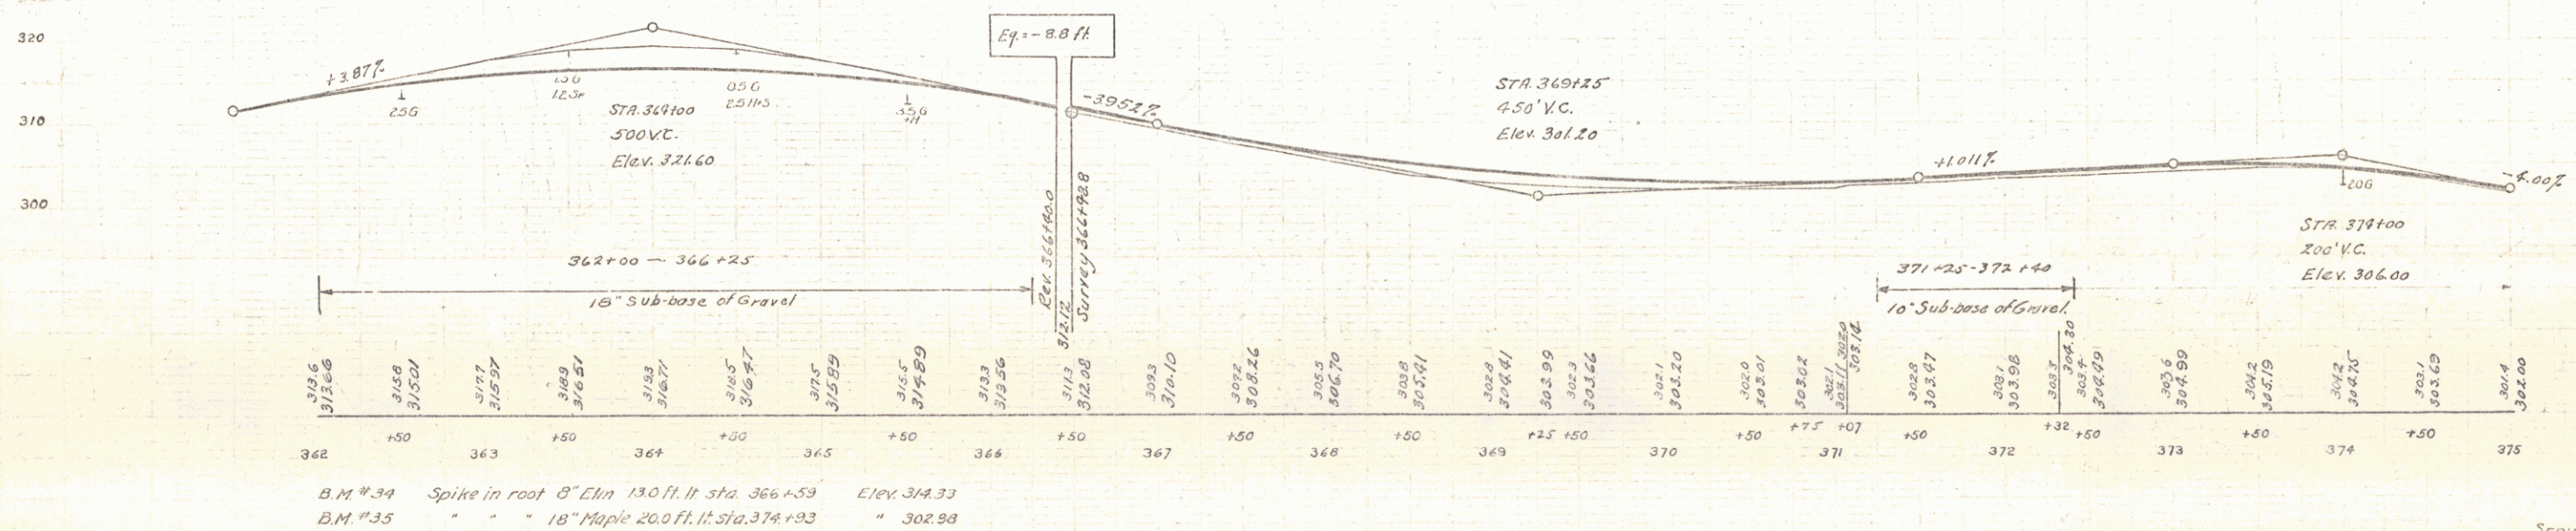

SERIES F No. 78-E
SHEET 7 OF

CABLE GUARD RAIL REQUIRED

Stations	LT	RT
376+10-376+90	80'	80'
382+70-382+74	40'	—
382+70-391+02	—	832

STD. UNDERDRAIN WITH 6" PERF. CORR. GALV. NET PIPE

Sta.	Length	Cem. Rub. Nos.
378+00-380+94 LT	294'	1.0 c.y.
381+04-382+32 LT	128'	—

6" VIT. CLAY PIPE REQUIRED
 STA. LENGTH CEM. RUB. NOS.
 376+60 10'

REINF. CONC. PIPE CULVERT REQUIRED



Station	Diam.	Length	Conc. A	Reinf. Steel
376+76	18"	52'	1.8 c.y.	54"

12" REINF. CONC. PIPE REQUIRED

Sta.	Diam.	Length	Cem. Rub. Nos.
382+24 LT	12"	24'	2.30 c.y.

REINF. CONC. BOX CULVERTS REQUIRED

Sta.	Size	Conc. A	Steel
383+28	3'x3'	2.83 c.y.	1859"

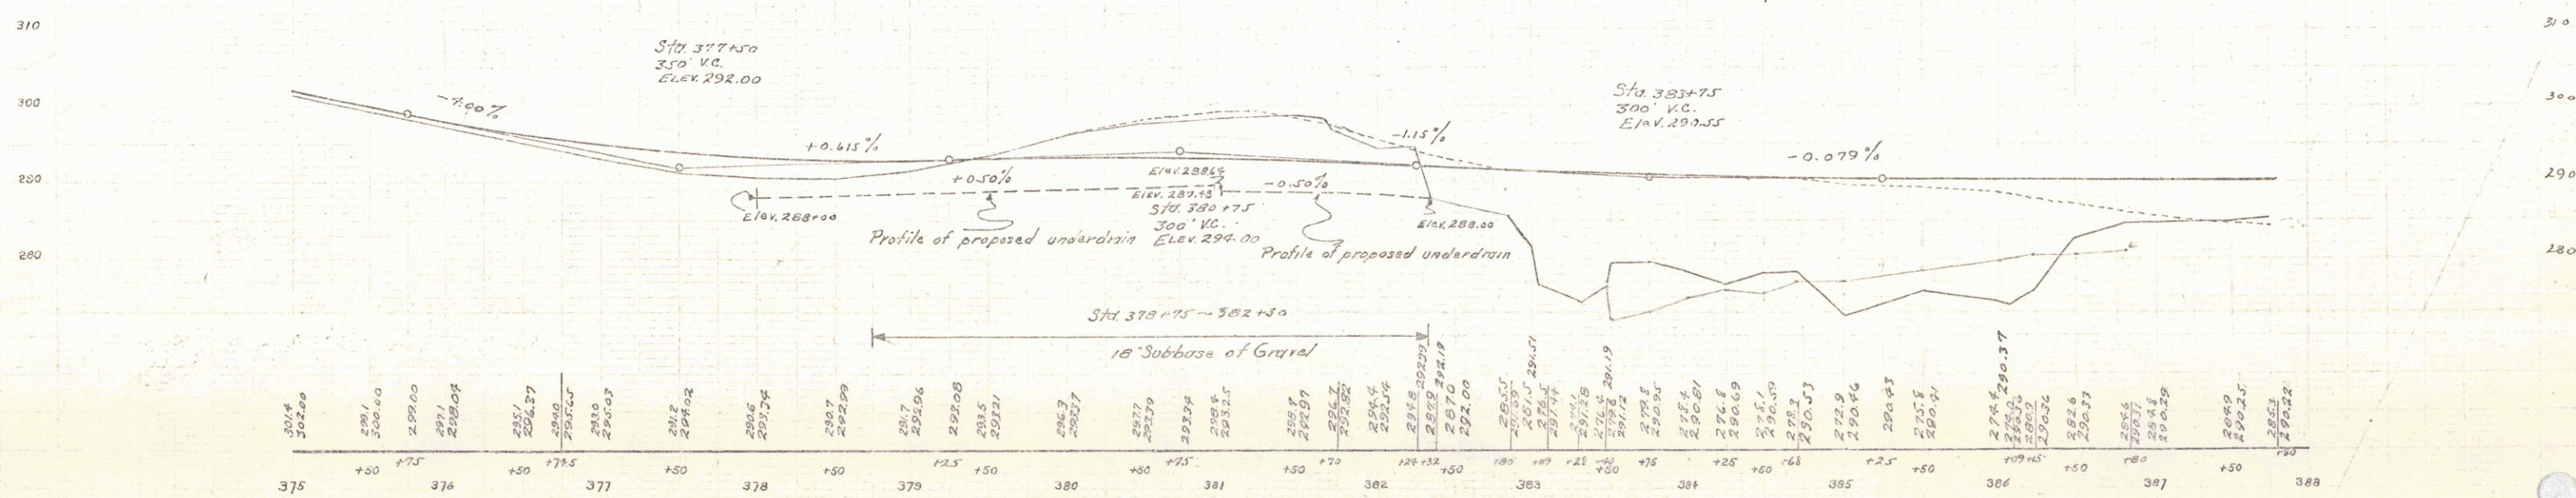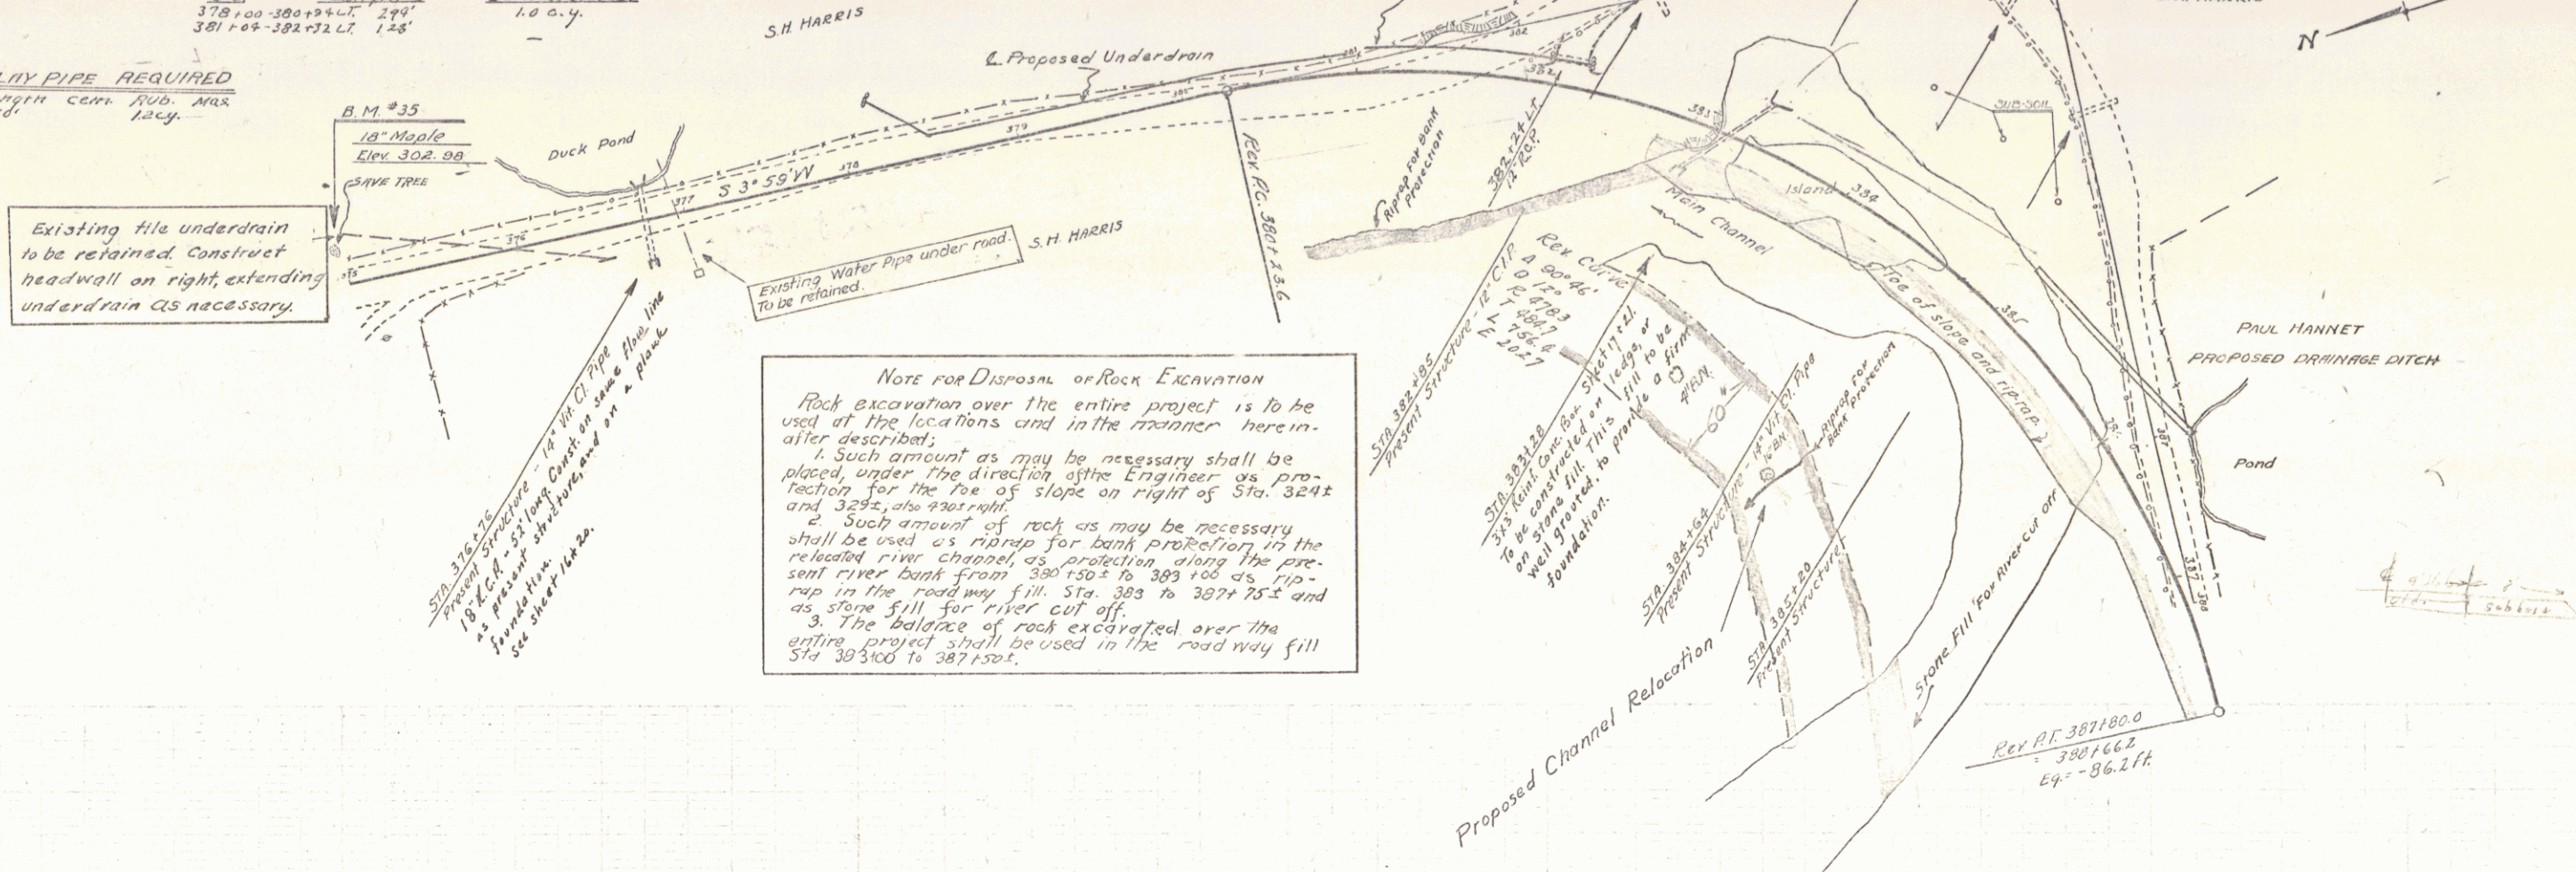

B.M. #35 Spike in root 18" Maple 20.0 ft. Sta. 374+93
 B.M. #36 Destroyed

CABLE GUARD RAIL REQUIRED

<u>Stations</u>	<u>Lt.</u>	<u>Rt.</u>
-----------------	------------	------------

393+16 - 397+00	-	384'
399+00 - 401+00	-	200'

REINF. CONC PIPE CULVERTS REQUIRED					
STATIONS	DIAM.	LENGTH	CONC.A	CONC.C	ST.
389+00	15"	36'	1.9 c.f.	1.5 c.f.	9.
397+00	15"	40'	1.4	1.5	11
399+56	18"	32'	1.5	-	15.



REINF. CONG. BOX CULVERTS REQUIRED

<u>gr. station</u>	<u>size</u>	<u>cong. A.</u>	<u>steel</u>
--------------------	-------------	-----------------	--------------

<u>GROUTED COBBLE GUTTER</u>		
<u>Stations</u>	<u>Width</u>	<u>Area</u>
392 + 00 - 395 + 75	3 ft.	134 sq. yds.
395 + 75 - 398 + 10	3 ft.	112 sq. yds.

<u>CURB WALL AND GUTTER</u>		
<u>Station</u>	<u>Conc. A</u>	<u>Reinf. Steel</u>
395 +75-397+10	27.2CY	924 LBS.

FED. ROAD DIST. NO.	STATE	FED. AID PROJ. NO.	FISCAL YEAR	SHEET NO.	TOTAL SHEET
2	VT.	78-E	1930	9	

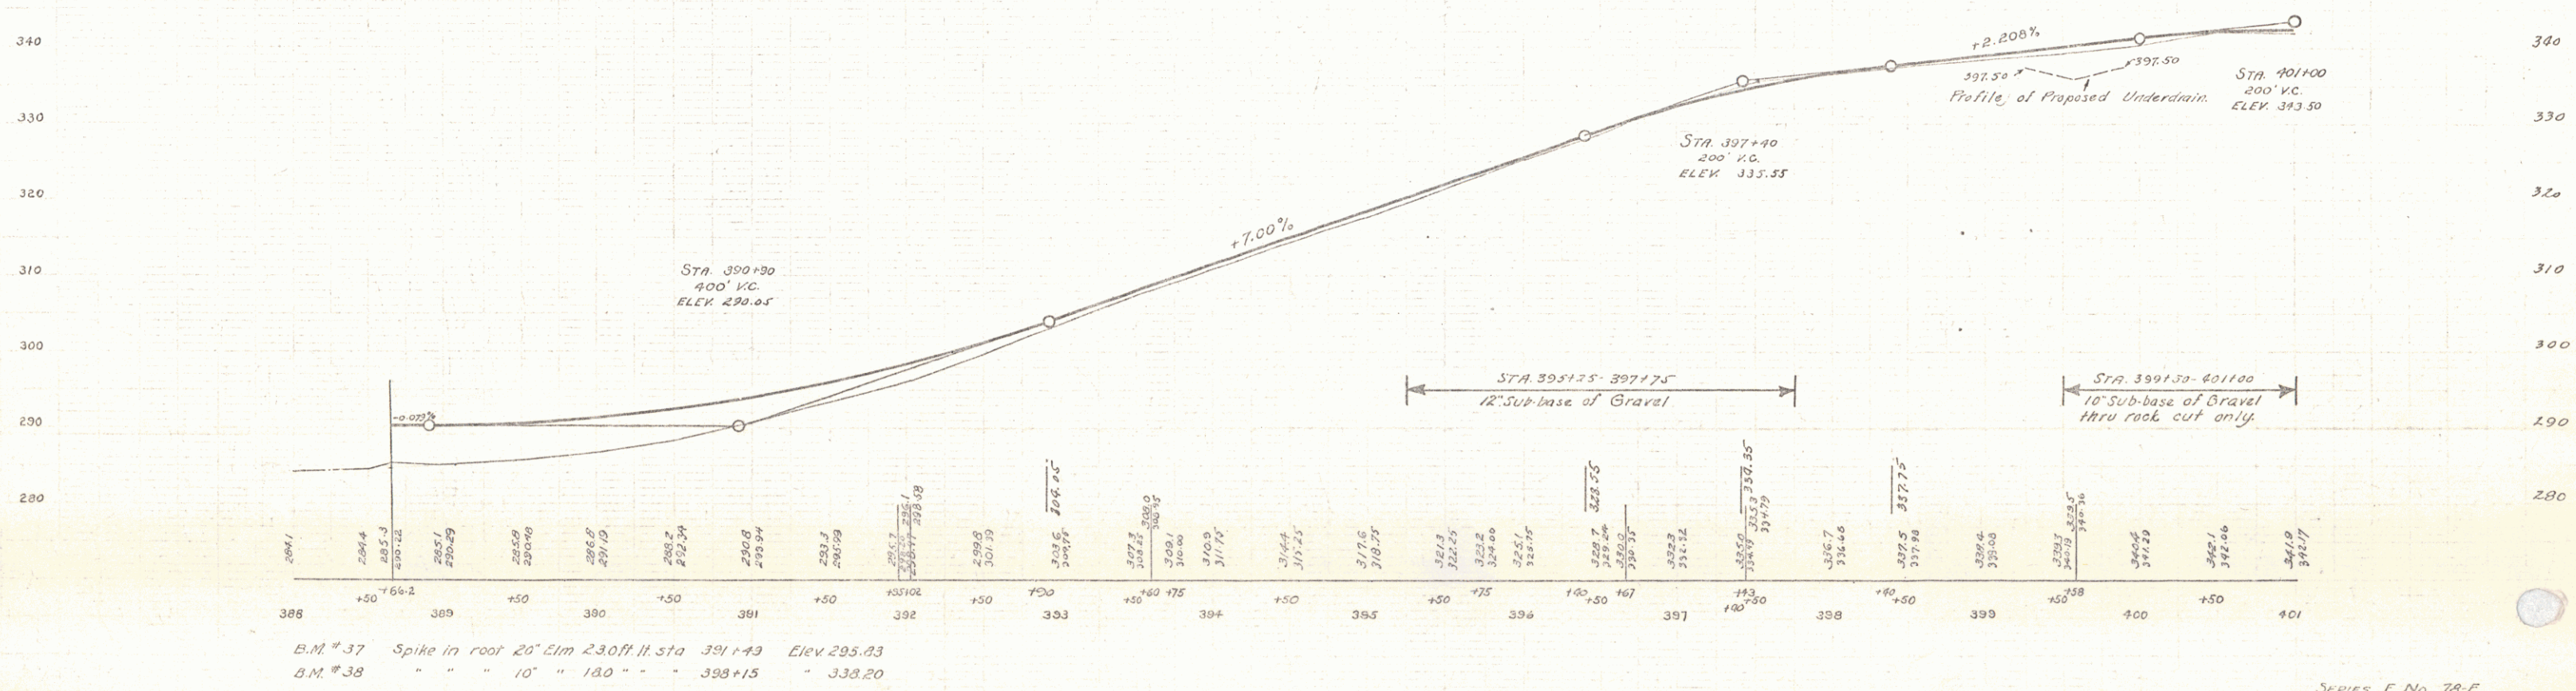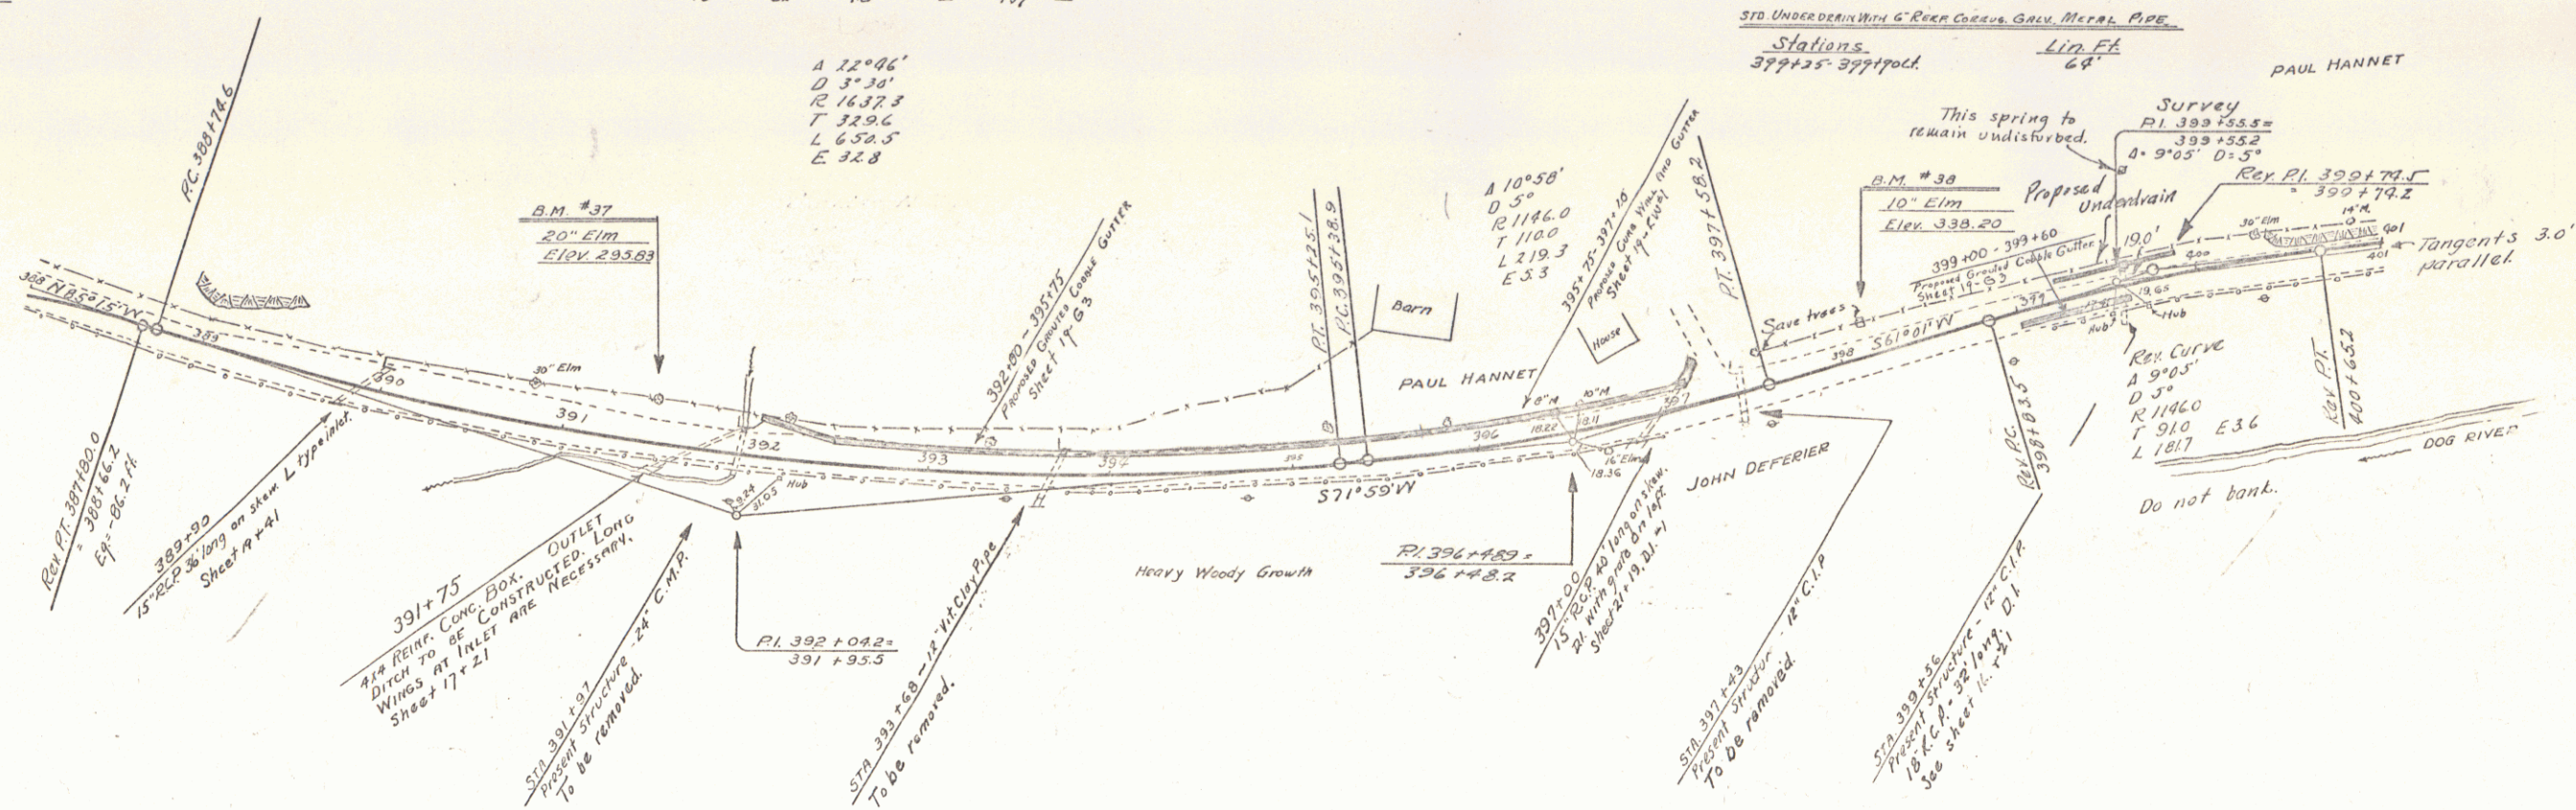

SERIES F No. 78-E
SHEET 9 OF

WOOD GUARD RAIL REQUIRED

Culk Sta.	LI	RL
408+25	28'	29'
418+50	28'	29'
411+00	29'	30'

WOOD GUARD POSTS REQUIRED

Culk Sta.	LI	RL
418+50	1	-

CABLE GUARD RAIL REQUIRED

Station	LI	RL
401+00 - 405+25	-	328'
405+25 - 411+44	-	330'

REIN. CONC. PIPE CULVERTS REQUIRED

Station	Diam.	Length	Conc. A	Steel	DIGRETS
404+38	15"	29'	1.5 cy	157"	1
408+25	15"	48'	-	3.0 cy	33
418+40	15"	40'	1.4 cy	1.5 cy	116

CULVERT REPAIRS REQUIRED



Station	Conc. A	Steel
411+00	3.0 cy	385"

CURB AND GUTTER REQUIRED

Station	Conc. A	Steel
410+85 - 411+15	3.0 cy	56"

10' WIDE STATE HIGHWAY 10' WIDE DRIVE

Station	Width	Area
403+70 - 404+58	3 ft	36 sq. yds.

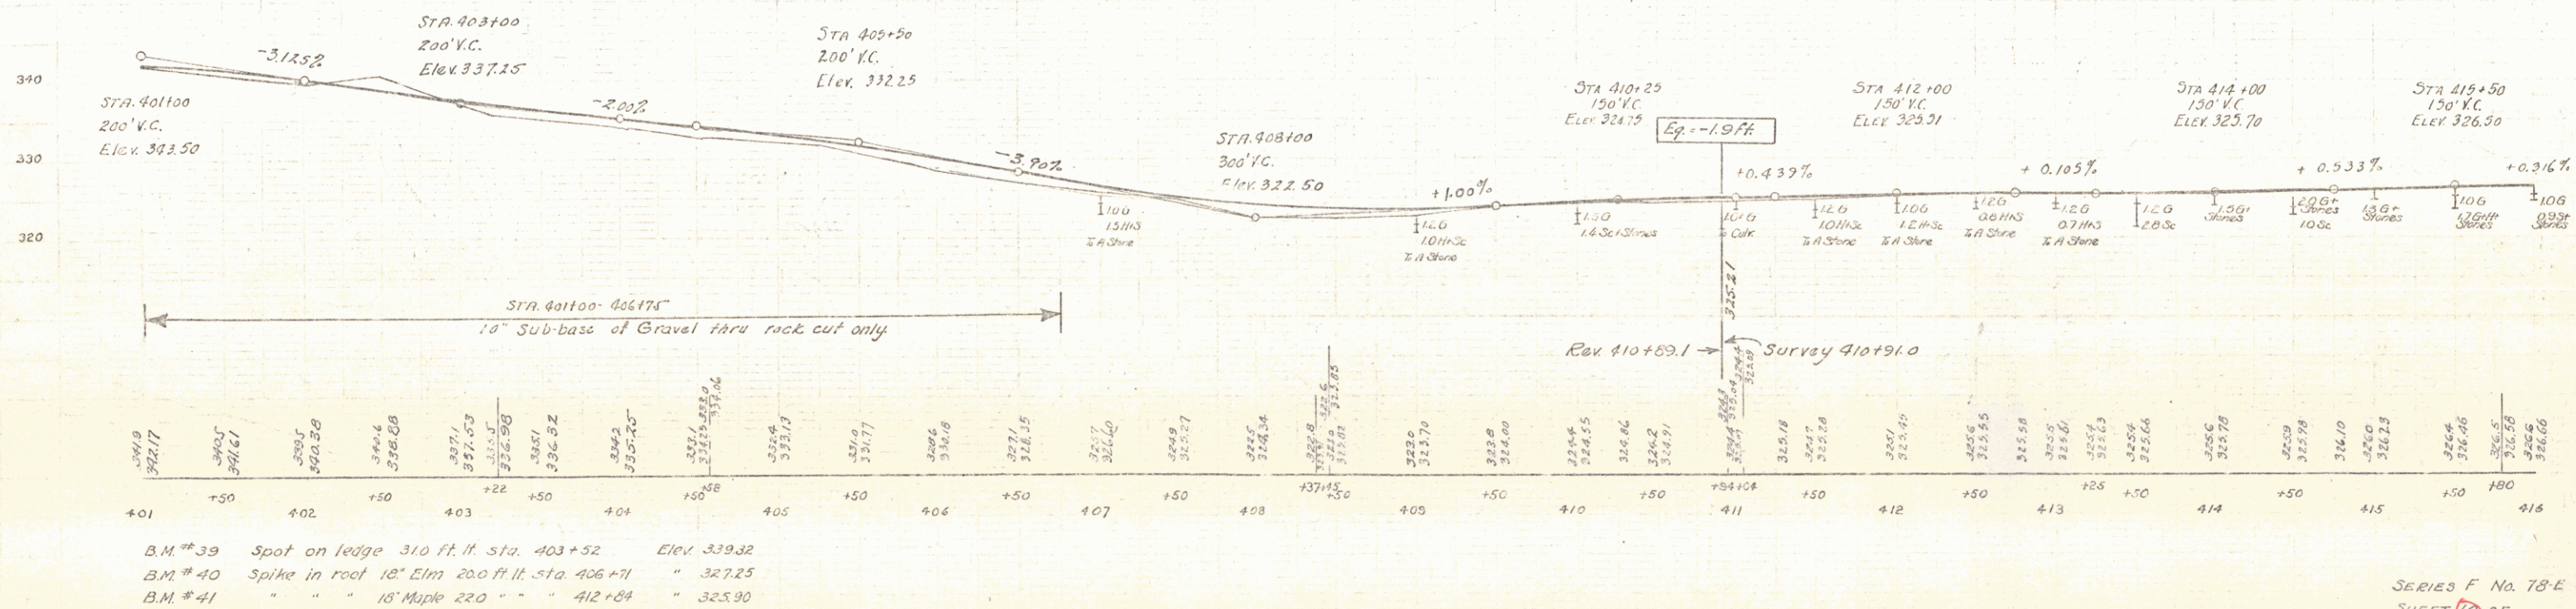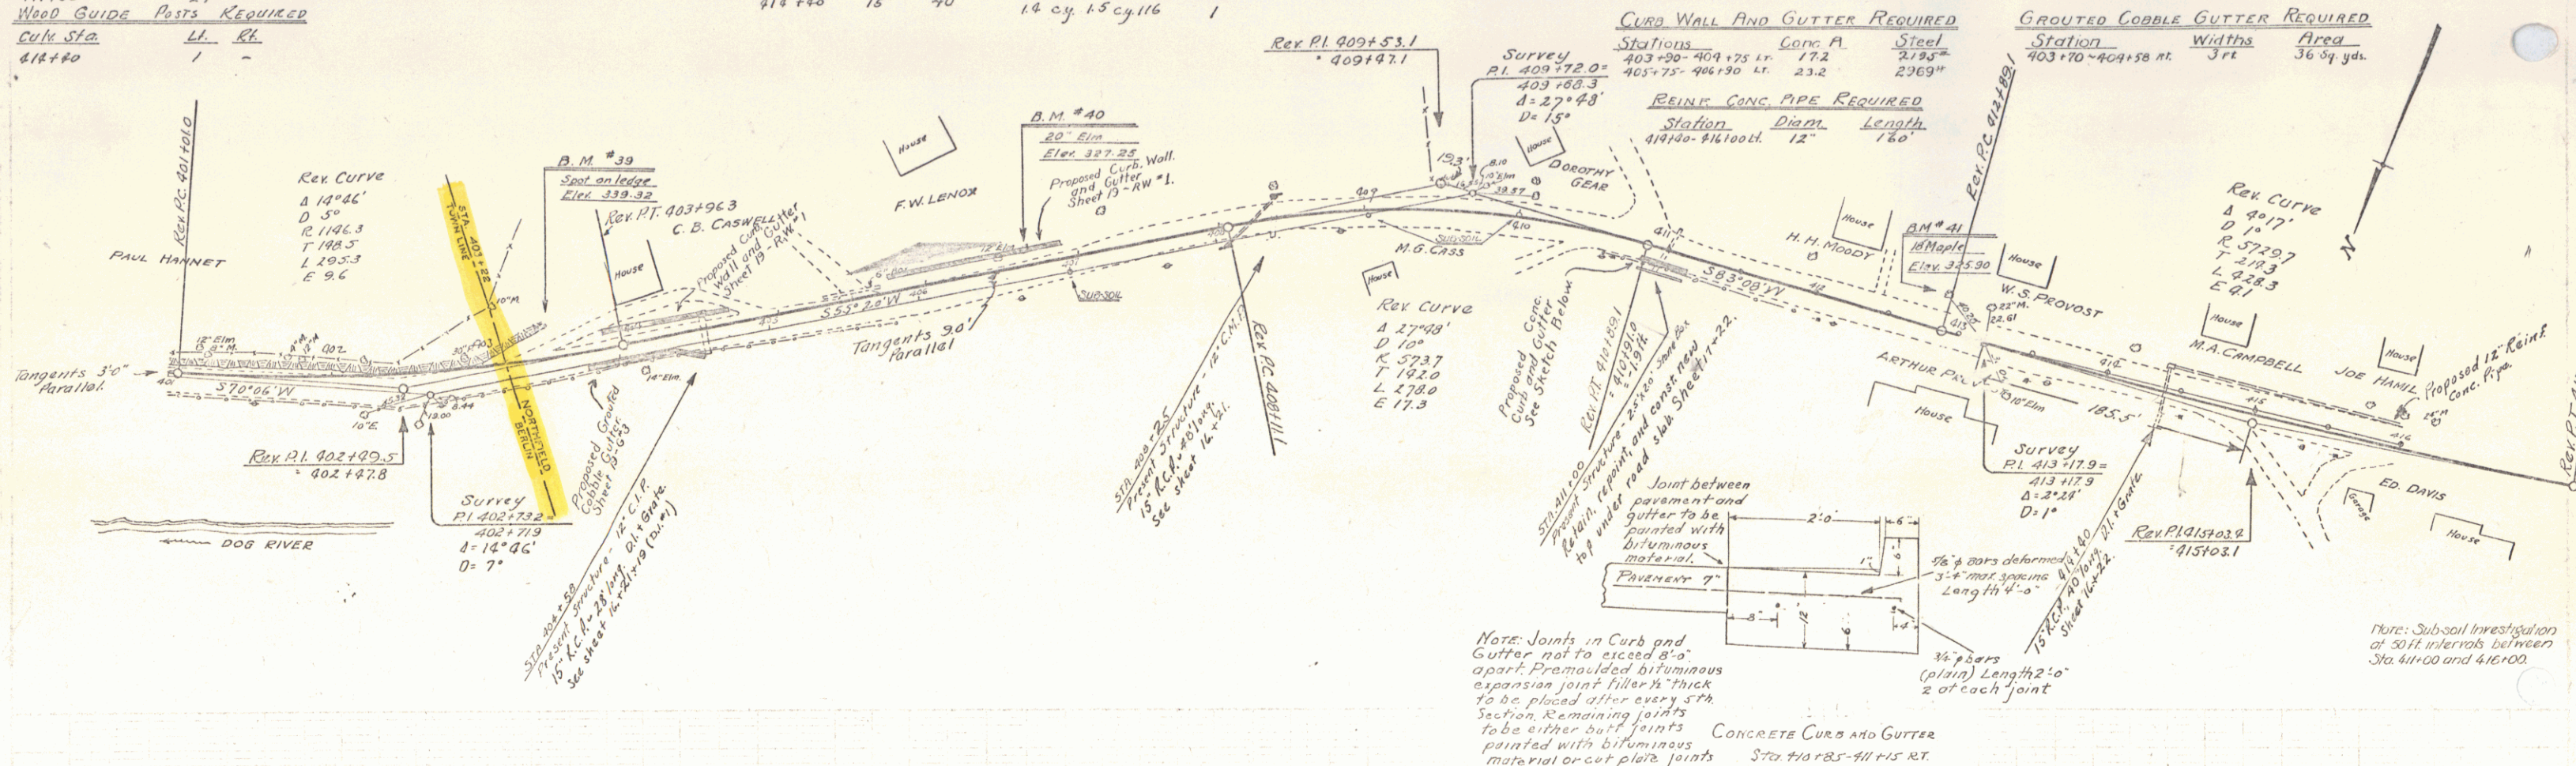

WOOD GUARD RAIL REQUIRED
STATION LEFT RIGHT
423+75 24'

CABLE GUARD RAIL REQUIRED
STATION LT. RT.
423+04-424+00 06'


DROP INLETS REQUIRED

Sta.	Conc. ft.	Size	Grade
417+23.07	1.8	30"	1
417+50.41	1.4	30"	1
417+60.41	1.4	30"	1
419+00.41	1.4	30"	1


REINFC CONC. PIPE REQUIRED

Stations	Size	Length
417+23.07 - 417+50.41	12"	27'
417+50.41 - 417+60.41	12"	10'
417+60.41 - 417+73.41	12"	13'
419+00.41 - 419+23.41	12"	23'

NEW REINFC CONCRETE BOX CULVERT REQUIRED
STATION SIZE CONC. REINFC STEEL
423+46 4x2 31cy 2100*

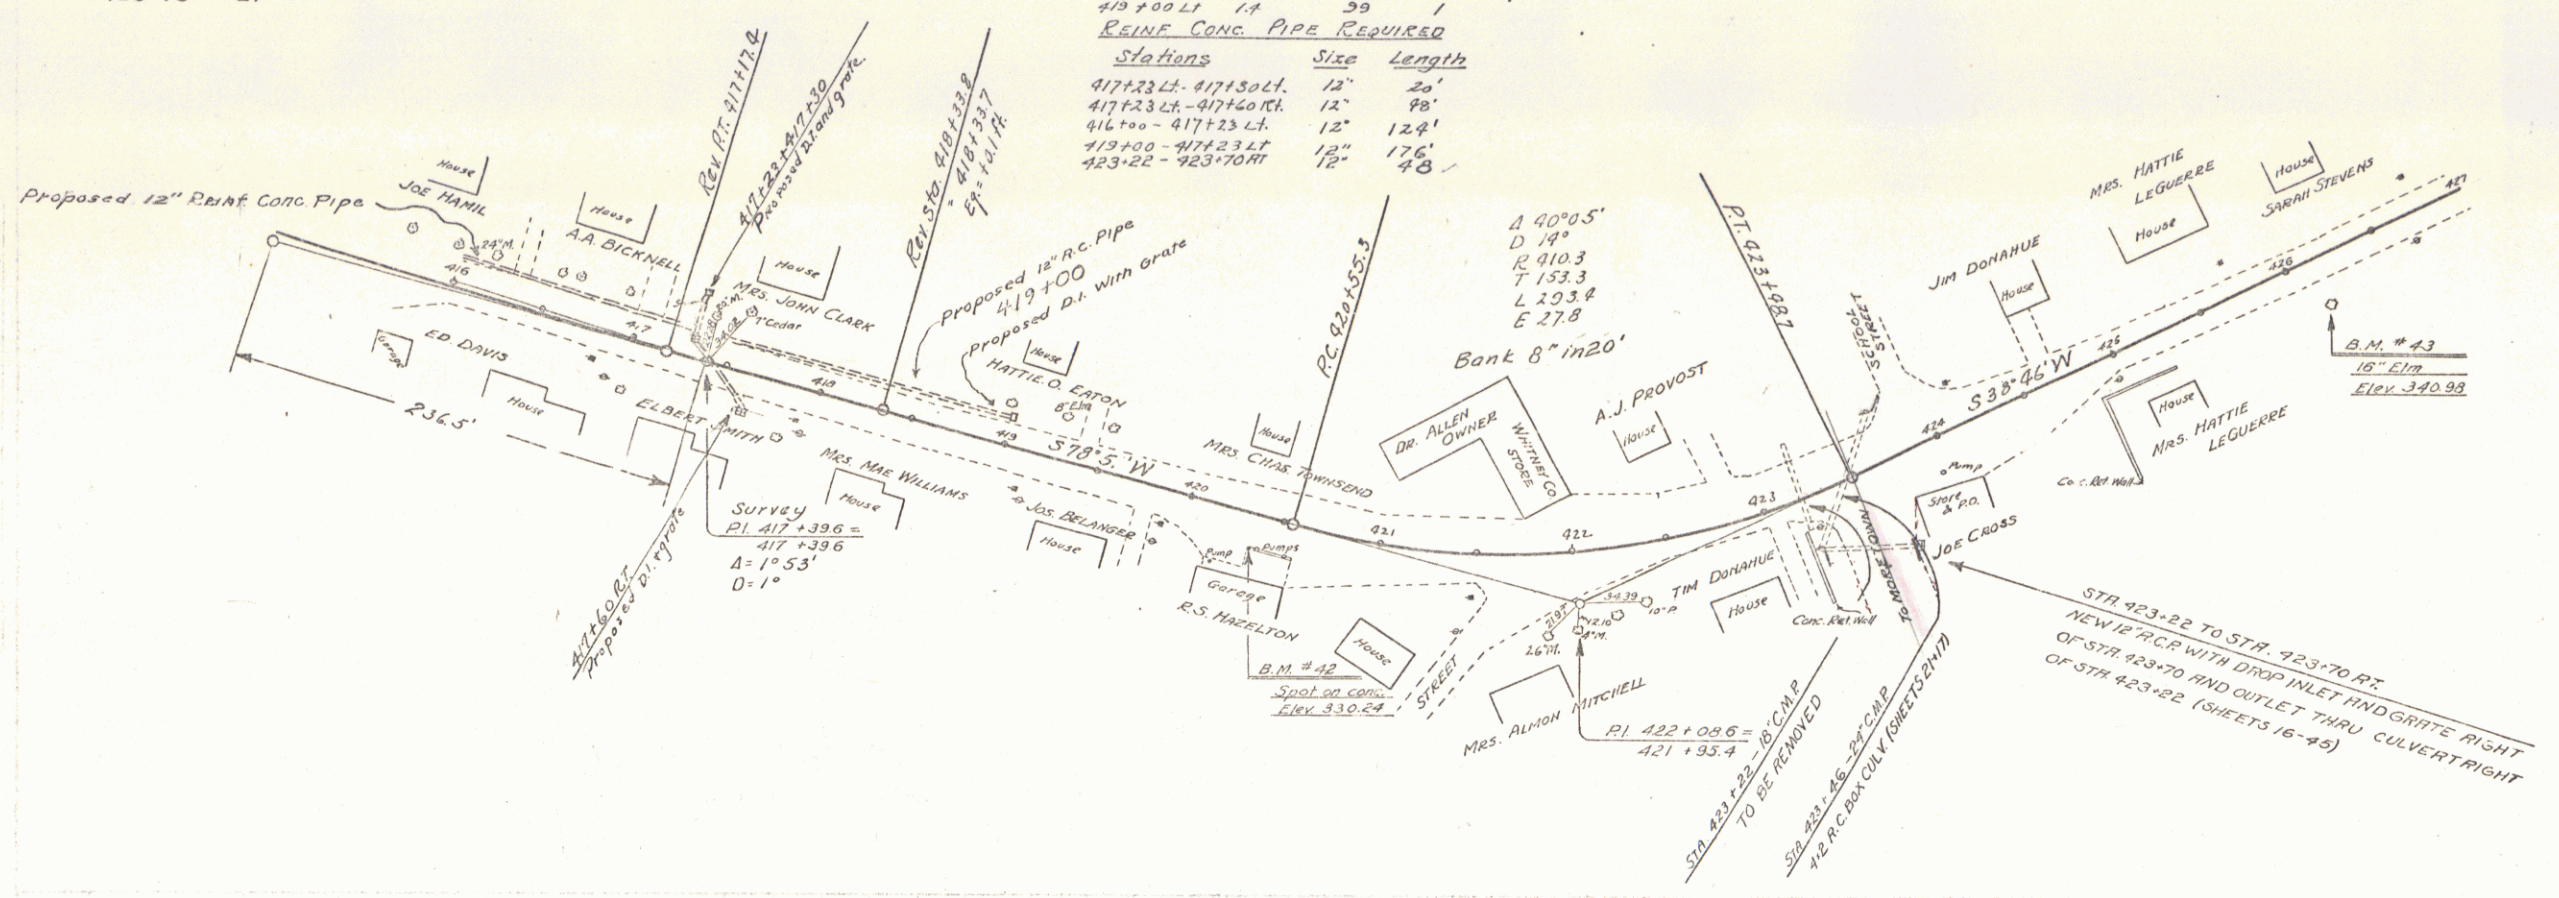

Note: Subsoil investigation of 50 ft intervals between Sta 416+00 and 426+00.

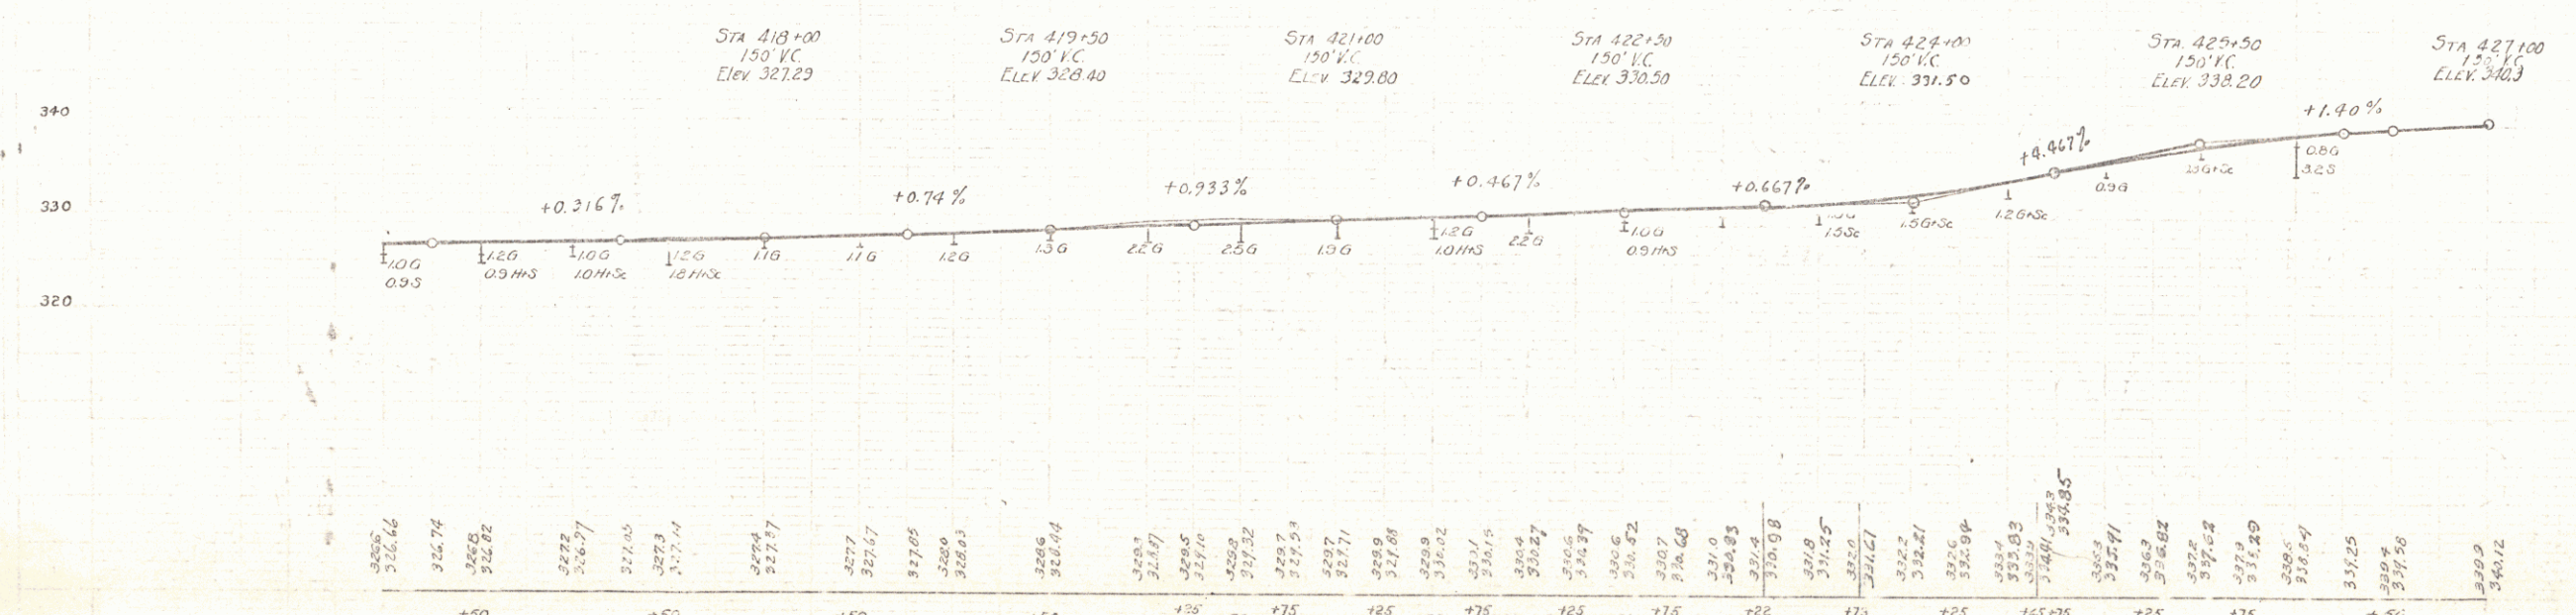

B.M. #42 Gas pump foundation Northfield Falls Filling Sta 170 ft rt sta 420+36 Elev 330.24
B.M. #43 Spike in road 16" Elm 25.0 ft rt sta 426+13 Elev 340.98

REVISIONS AUG 29, 1930

NO.	DESCRIPTION
1	STA 423+22 PRESENT CULV. IS C.M.P. TO BE REMOVED INSTEAD OF RETAINED
2	STA 423+46 PRESENT CULV. IS C.M.P. NEW 12\"/>

WOOD GUIDE PITS REQUIRED

Station	Left	Right
430186	1	-
430163	-	1

WOOD GUARD RAIL REQUIRED

Station	Left	Right
430190	24'	24'
430163	-	24'



CABLE GUARD RAIL REQUIRED

Station	Left	Right
429180-432116	-	120'

REINFORCED CONCRETE PIPE CULVERTS REQUIRED

Station	Dim	Long	Spaced	Comp	Steel	D.G. mts
430186	12" 68"	152.4	152.4	178	-	-
430190	12" 52"	2.9	1.5	273	-	-
430163	12" 68"	27	-	283	-	-
427178	12" 24"	1.4	-	99	-	-
428102	-	1.4	-	99	-	-
428103	15" 60"	1.4	-	99	-	-

STATE OF NEW YORK
 COUNTY OF ALBANY
 DISTRICT OF ALBANY
 SHEET NO. 78-E 1930 12

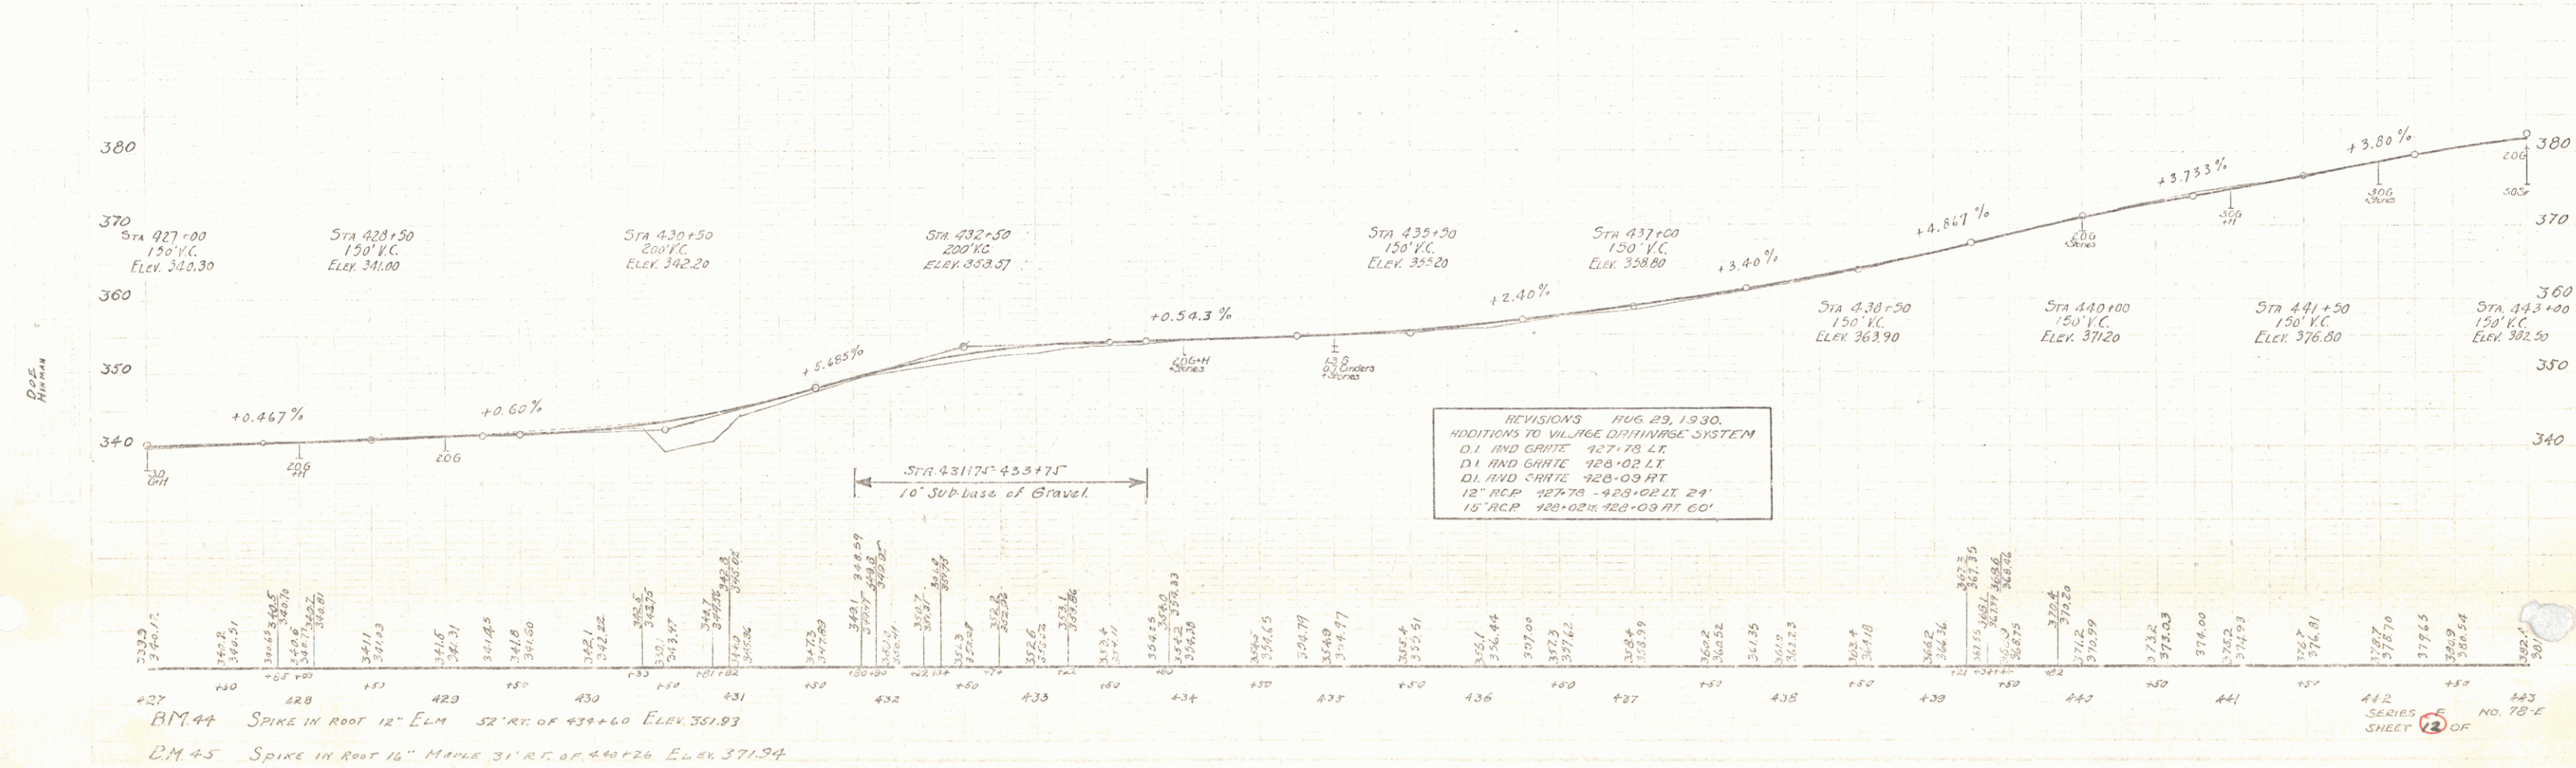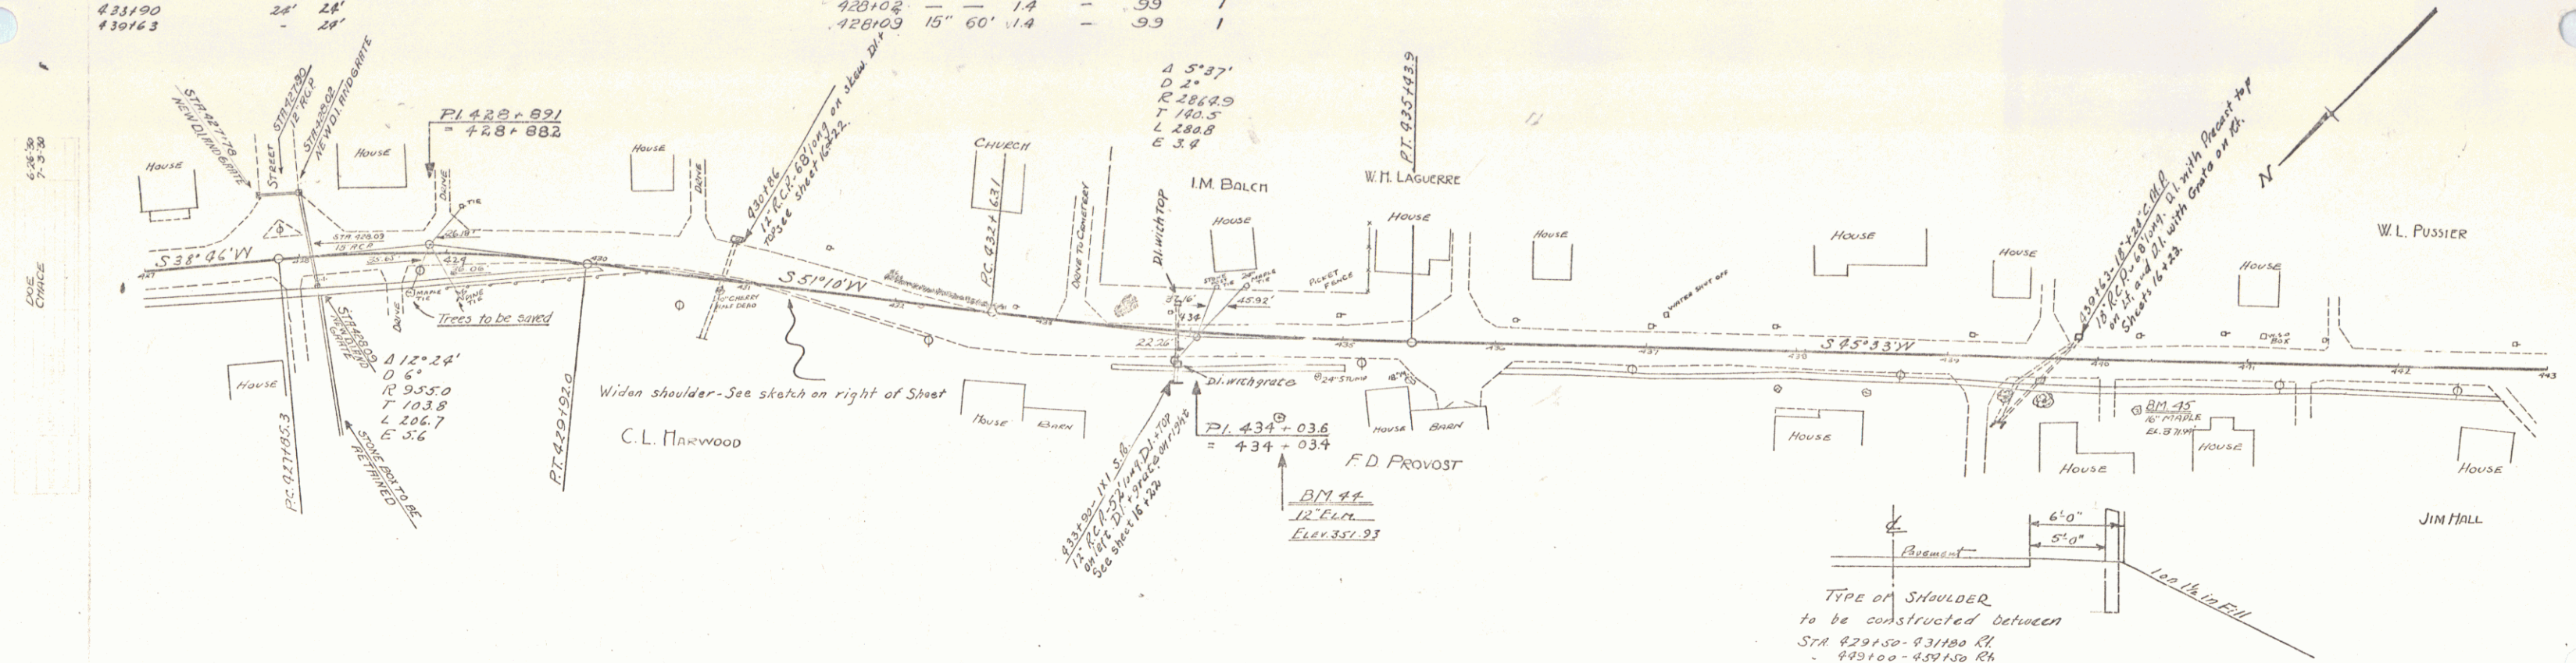

WOOD GUARD RAIL REQUIRED



CUV Sta	LL	RL
447+10	20'	20'

CABLE GUARD RAIL REQUIRED

Stations	LL	RL
447+10 - 451+84	-	58'
451+24	98'	

RAINFALL PIPE CHIMNEYS REQUIRED

Station	Dist	Long	Comp	Steel
447+10	24'	18'	24cy	54"
451+24	18'	18'	1.8	54"

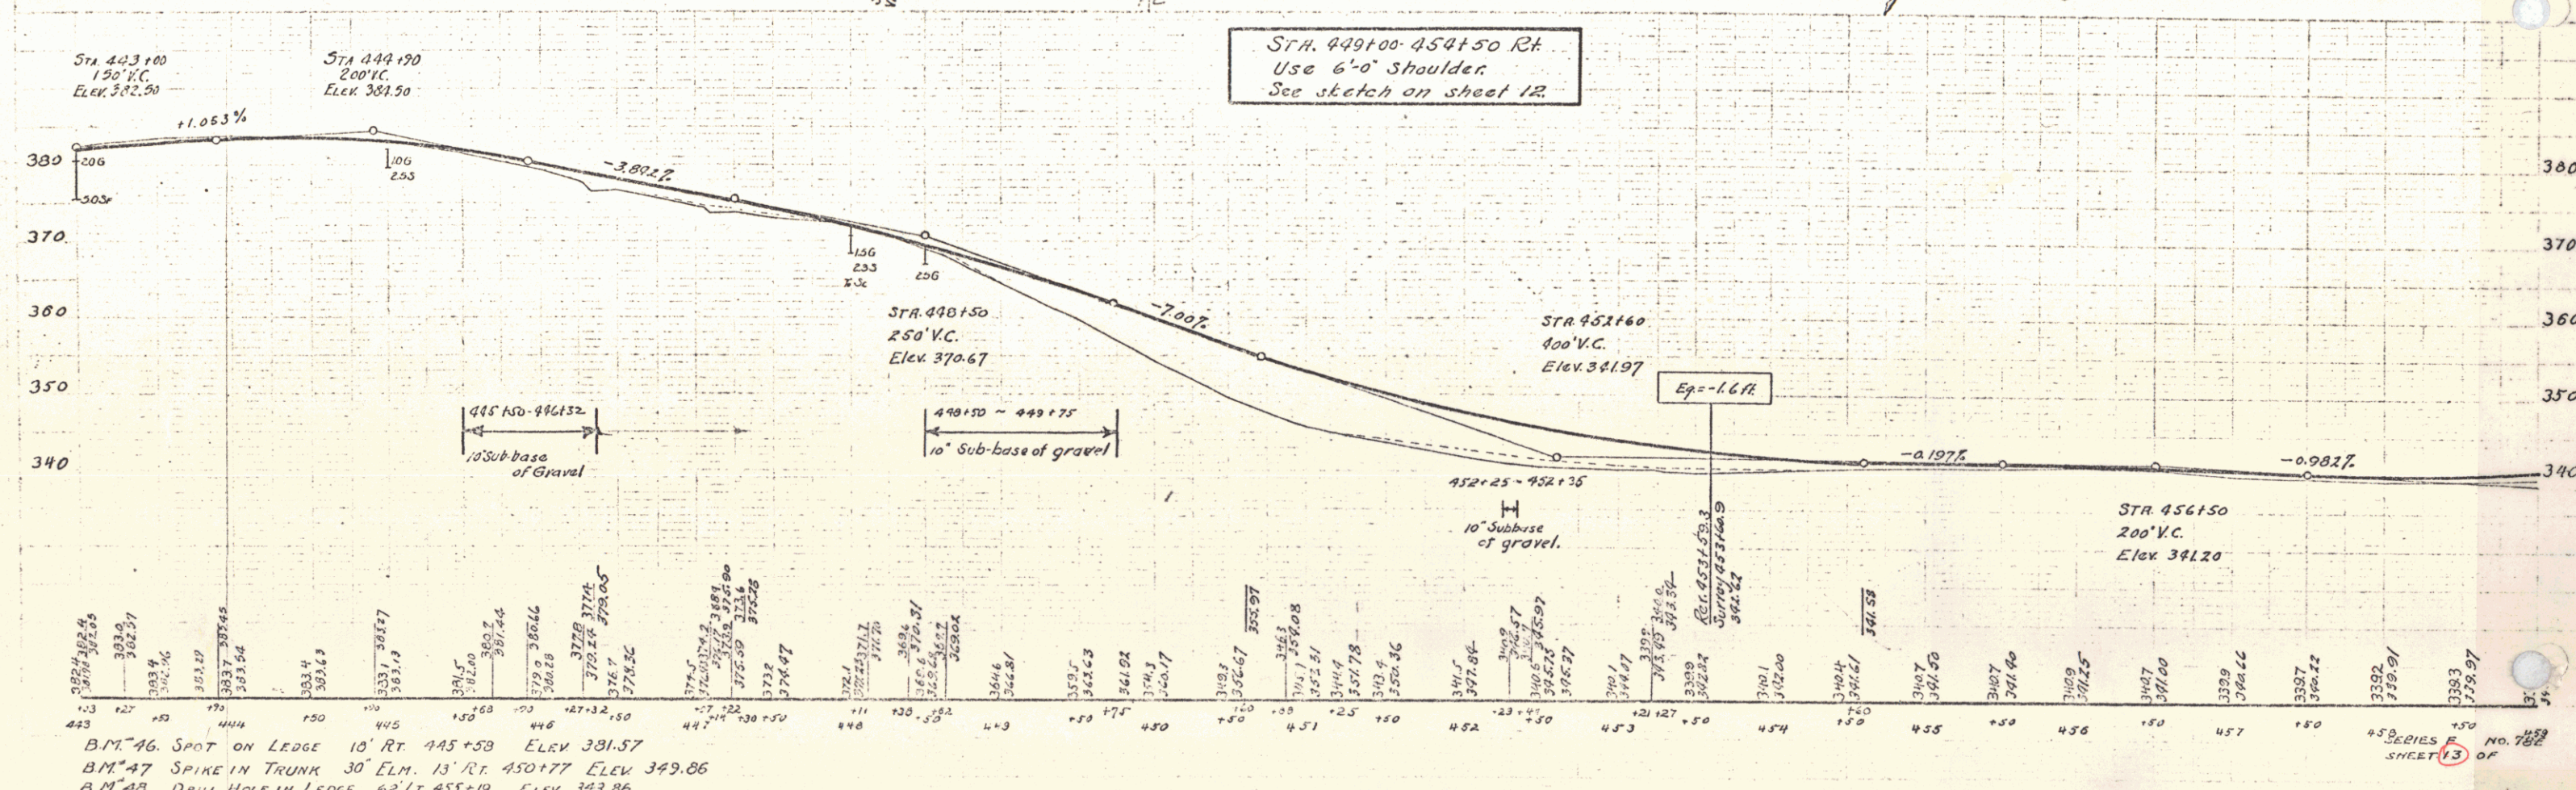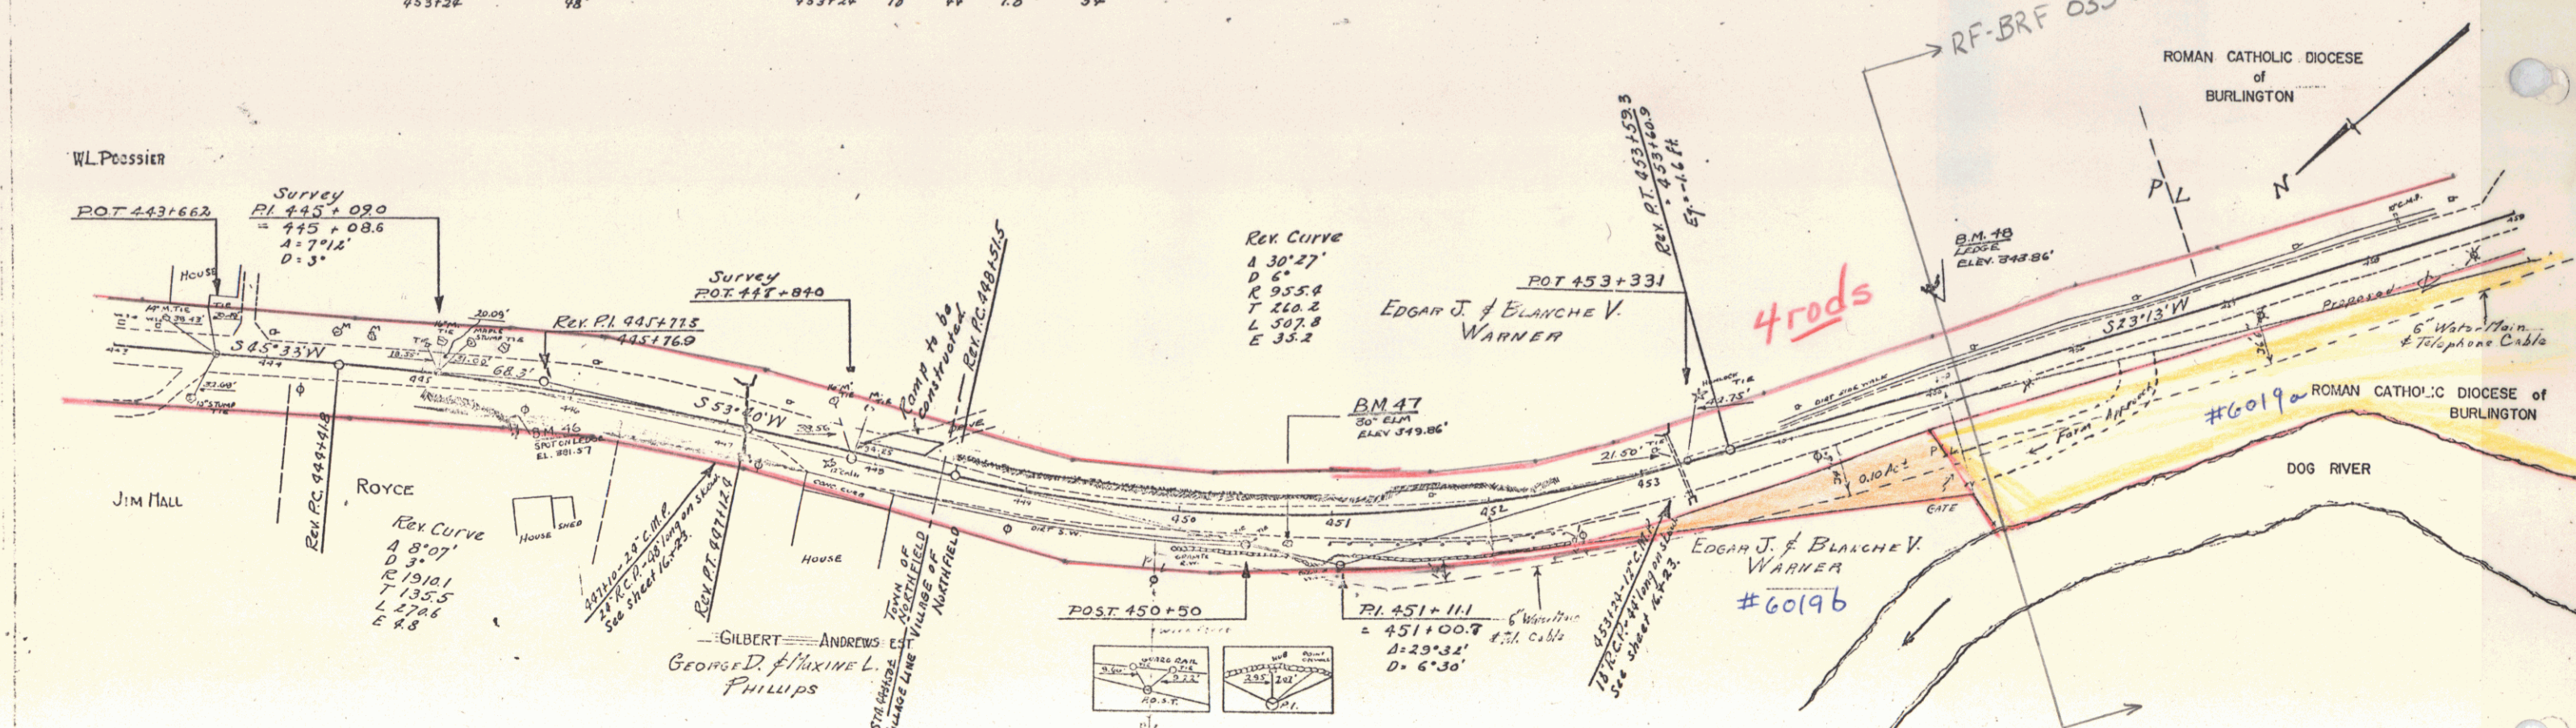

BM 46 SPOT ON LEDGE 10' RT 445+58 ELEV 381.57
 BM 47 SPIKE IN TRUNK 30' ELM. 13' RT 450+77 ELEV 349.86
 BM 48 DRILL HOLE IN LEDGE 62' LT 455+19 ELEV 343.86

Station	Elevation
443	382.50
444	381.50
445	380.50
500	325.50

