

INDEX OF SHEETS

1	TITLE SHEET
2-3	TYPICAL SECTIONS SHEETS
4-6	QUANTITY SHEETS
7	EARTHWORK SHEET
8	SURVEY CONTROL AND TIES
9	CONVENTIONAL SYMBOLOLOGY & LEGEND SHEET
10	LAYOUT PLAN
11	PROFILE
12	GRADING AND DRAINAGE PLAN
13	SIGNING AND PAVEMENT MARKING PLAN
14	TRAFFIC SIGN SUMMARY SHEET
15	LIGHTING AND LANDSCAPE PLAN
16-17	LIGHTING DETAILS
18	LIGHTING AND LANDSCAPING DETAILS
19-22	BUS SHELTER DETAILS
23	CONSTRUCTION APPROACH SIGNING
24-27	CROSS SECTIONS
28	EPSC NARRATIVE
29	EPSC CONSTRUCTION SITE PLAN
30	EPSC EXISTING CONDITIONS PLAN
31	EPSC FINAL CONDITIONS SITE PLAN
32-33	EPSC DETAILS

INDEX OF STANDARDS

B-5	SLOPE GRADING, EMBANKMENTS, MUCK
B-71	STANDARDS FOR RESIDENTIAL AND COMMERCIAL DRIVES
D-20	HIGHWAY CROSSING FOR UNDERGROUND UTILITIES
E-121	STANDARD SIGN PLACEMENT - CONVENTIONAL ROAD
E-132	GENERAL MOTORIST SERVICE SIGN DETAILS
E-143	REGULATORY SIGN DETAILS
E-144	REGULATORY SIGN DETAILS
E-146	REGULATORY SIGN DETAILS
E-173	PULLBOXES AND JUNCTION BOXES
E-175	POWER DROP STANCHIONS
E-180A	STREET LIGHTING DETAILS
E-180B	STREET LIGHTING DETAILS
E-191	PAVEMENT MARKING DETAILS
E-192	PAVEMENT MARKING DETAILS
E-193	PAVEMENT MARKING DETAILS
T-1	TRAFFIC CONTROL GENERAL NOTES
T-10	CONVENTIONAL ROADS CONSTRUCTION APPROACH SIGNING
T-28	CONSTRUCTION SIGN DETAILS
T-29	CONSTRUCTION SIGN DETAILS
T-30	CONSTRUCTION SIGN DETAILS
T-45	SQUARE TUBE SIGN POST AND ANCHOR

THESE PLANS ARE SUBJECT TO SUCH ENGINEERING CHANGES AS MAY BE REQUIRED BY THE FEDERAL HIGHWAY ADMINISTRATION OR THE DIRECTOR OF PROGRAM DEVELOPMENT.

CONSTRUCTION IS TO BE CARRIED ON IN ACCORDANCE WITH THESE PLANS AND THE STANDARD SPECIFICATIONS FOR CONSTRUCTION DATED 2011, AS APPROVED BY THE FEDERAL HIGHWAY ADMINISTRATION ON JULY 20, 2011 FOR USE ON THIS PROJECT, INCLUDING ALL SUBSEQUENT REVISIONS AND SUCH REVISED SPECIFICATIONS AND SPECIAL PROVISIONS AS ARE INCORPORATED IN THESE PLANS.

QUALITY ASSURANCE PROGRAM : LEVEL 3

SURVEYED BY : VAOT
SURVEYED DATE : 8/09

DATUM

VERTICAL NAVD 88
HORIZONTAL NAD 83



STATE OF VERMONT AGENCY OF TRANSPORTATION



PROPOSED IMPROVEMENT TOWN OF BRADFORD COUNTY OF ORANGE PARK AND RIDE LOT

THIS PROJECT IS LOCATED ON THE NORTH SIDE OF VT ROUTE 25 IN THE TOWN OF BRADFORD, VT AT THE INTERSECTION OF ROUTE 25 AND OLD CREAMERY RD (TH27)

WORK TO BE PERFORMED UNDER THIS PROJECT INCLUDES RECONSTRUCTION OF THE EXISTING PARK-AND-RIDE LOT, CONSTRUCTING A BUS SHELTER, PAVEMENT MARKINGS, LED LIGHTING, EV OUTLETS, LEVEL 1 AND OTHER HIGHWAY RELATED ITEMS.

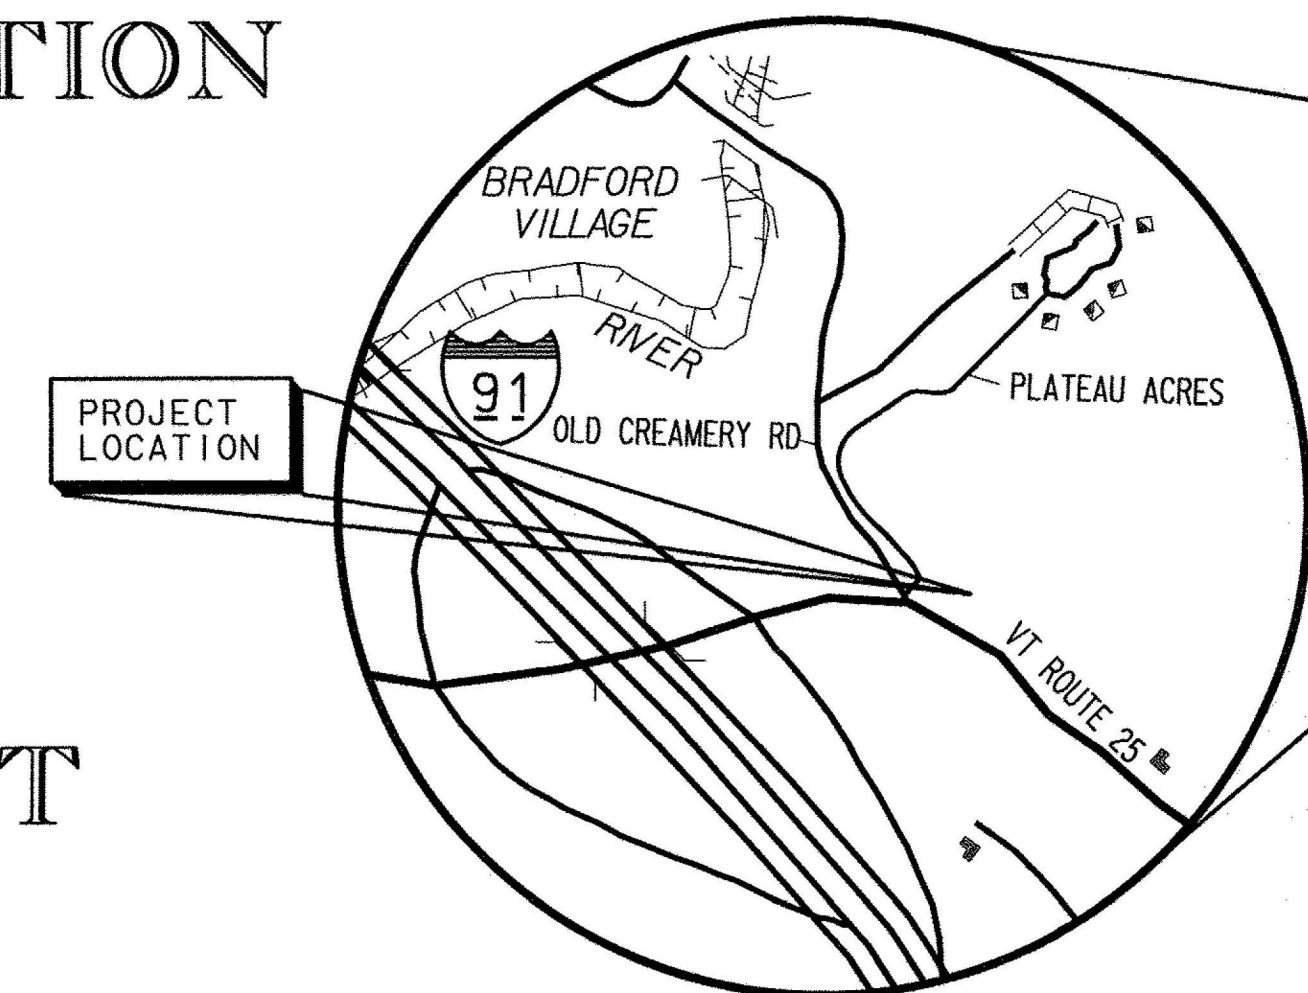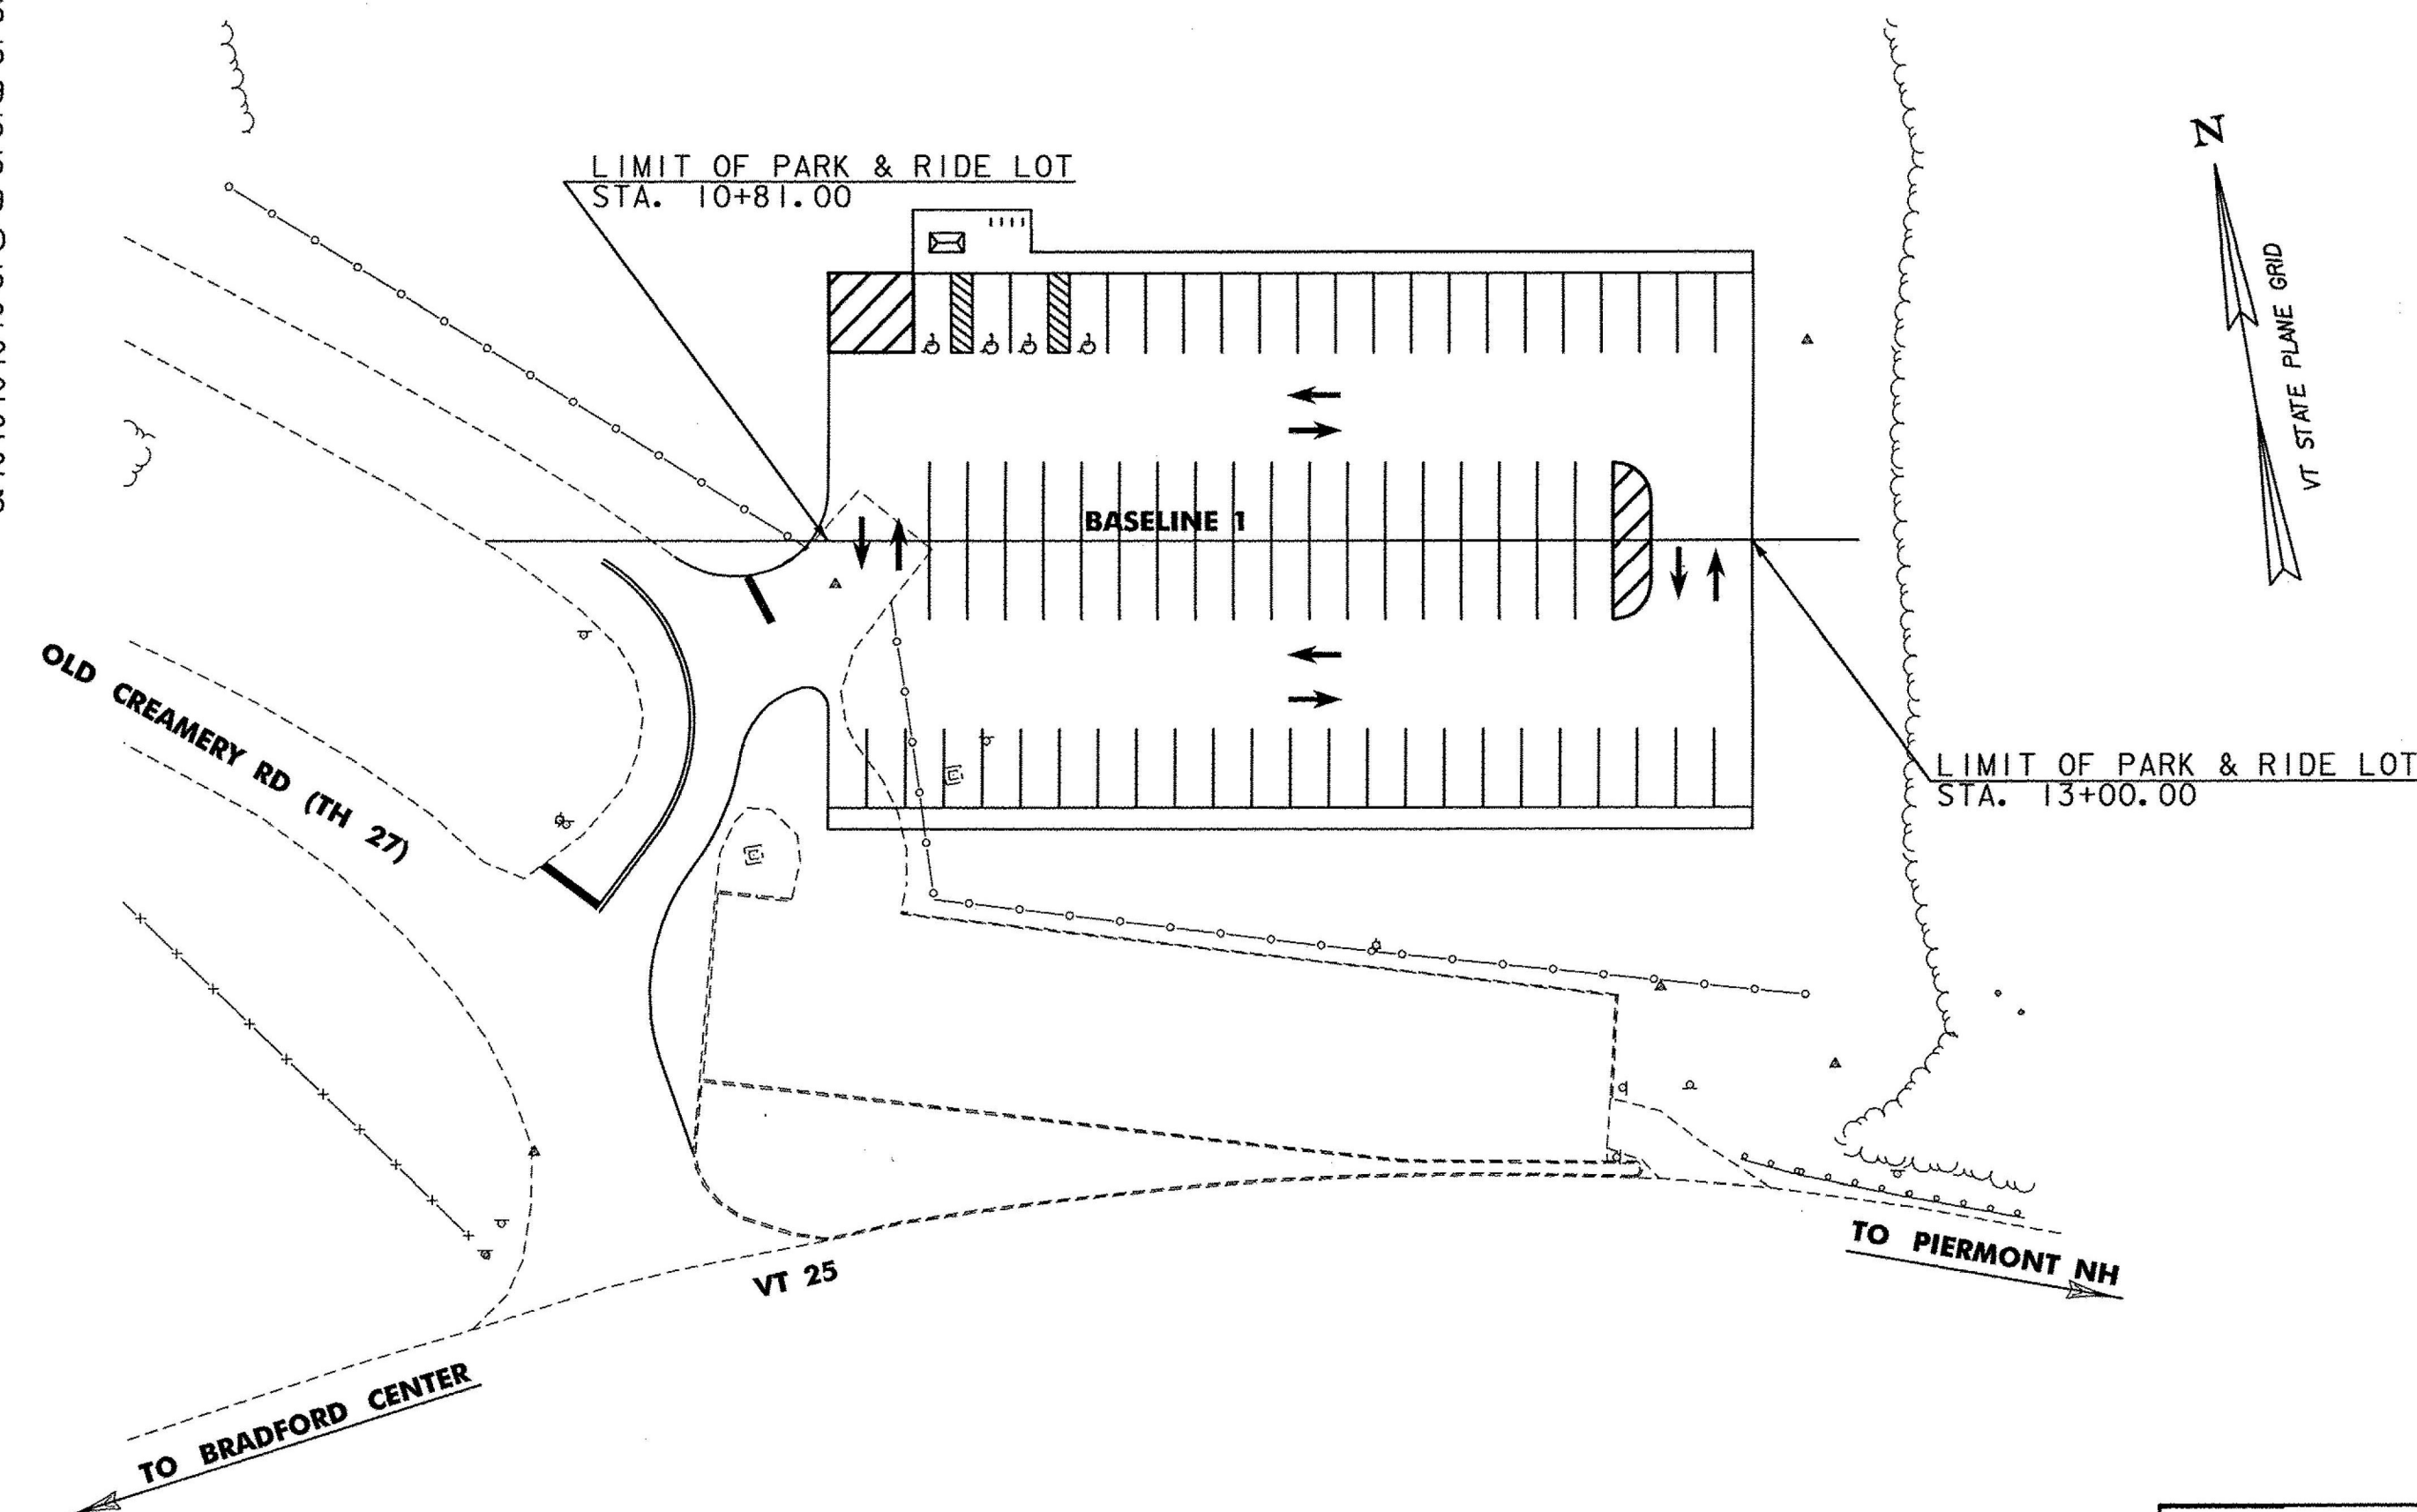

LOCATION MAP

0.33 0 0.33
SCALE IN MILES

RECORD PLANS

CONTRACTOR: L&M SERVICE CONTRACTORS, LLC-ORFORD, NH

RESIDENT ENGINEER: PETE HODGSON

CONSTRUCTION BEGAN: MAY 14, 2015

CONSTRUCTION COMPLETE: SEPTEMBER 03, 2015

RECORD PLANS BY: PETE HODGSON & JESSE IVES

I HEREBY CERTIFY THAT ALL THE CONSTRUCTION REQUIRED BY THIS SET OF DRAWINGS HAS BEEN ACCOMPLISHED AS INDICATED HEREIN.

BY *Pete Hodgson* RESIDENT ENGINEER

DATE 10/31/18

NOTE: Any further information concerning final quantities, amounts or other details relative to this project may be found at Central Files in the electronic archives.



Stantec Consulting Services Inc.
55 Green Mountain Drive
South Burlington VT U.S.A. 05403
Phone: (802) 864-0223
Fax: (802) 864-0165
www.stantec.com

DIRECTOR OF PROGRAM DEVELOPMENT

APPROVED _____ DATE _____

PROJECT MANAGER : WAYNE L. DAVIS

PROJECT NAME : BRADFORD

PROJECT NUMBER : CMG PARK (33)

SHEET 1 OF 33 SHEETS



1 1/2" SUPERPAVE BITUMINOUS CONCRETE PAVEMENT (1 LIFT - TYPE IVS)
3 1/2" SUPERPAVE BITUMINOUS CONCRETE PAVEMENT (2 LIFT - TYPE IIS)
15" SUBBASE OF DENSE GRADED CRUSHED STONE
12" SAND BORROW
GEOTEXTILE FOR ROADBED SEPARATOR

SUPERPAVE BITUMINOUS CONCRETE PAVEMENT	+/- 1/4" (TOTAL DEPTH)
DENSE GRADED CRUSHED STONE	+/- 1"
SAND BORROW	+/- 1"





1. SLOPE ROUNDING: ALL CUT SLOPES TO BE ROUNDED IN ACCORDANCE WITH STANDARD SHEET B-5 UNLESS OTHERWISE NOTED.
2. EMULSIFIED ASPHALT SHALL BE APPLIED BETWEEN ALL COURSES OF PAVEMENT AND ON ALL COLD PLANED SURFACES AT THE RATE OF 0.025 GAL/SY OR AS DIRECTED BY THE ENGINEER.
3. SAW CUT PAID INCIDENTAL TO ITEM 900.680 SPECIAL PROVISION (BITUMINOUS CONCRETE PAVEMENT, SMALL QUANTITY).
4. FOR PG BINDER GRADE SEE BITUMINOUS CONCRETE PAVEMENT, SMALL QUANTITY OF SECTION 900 OF THE SPECIAL PROVISIONS.
5. GEOTEXTILE FOR ROADBED SEPARATOR TO BE USED AS DIRECTED BY THE ENGINEER.
6. THE EDGE OF PAVEMENT SHALL BE FORMED IN SUCH A WAY THAT THE BITUMINOUS CONCRETE PAVEMENT IS EXTRUDED OR COMPRESSED TO FORM THE 30 TO 35 DEGREE ANGLE. DEVICES THAT SIMPLY STRIKE-OFF THE MIX WITHOUT PROVIDING ANY COMPACTIVE EFFORT WILL NOT BE ALLOWED.

PROJECT NAME: BRADFORD	
PROJECT NUMBER: CMG PARK (33)	
FILE NAME: z09K252frm.dgn	PLOT DATE: 5/22/2014
PROJECT LEADER: M. FOISY	DRAWN BY: P. ARMATA
DESIGNED BY: I. MAYNARD	CHECKED BY: G. SANTY
TYPICAL SECTIONS SHEET 1	SHEET 2 OF 33

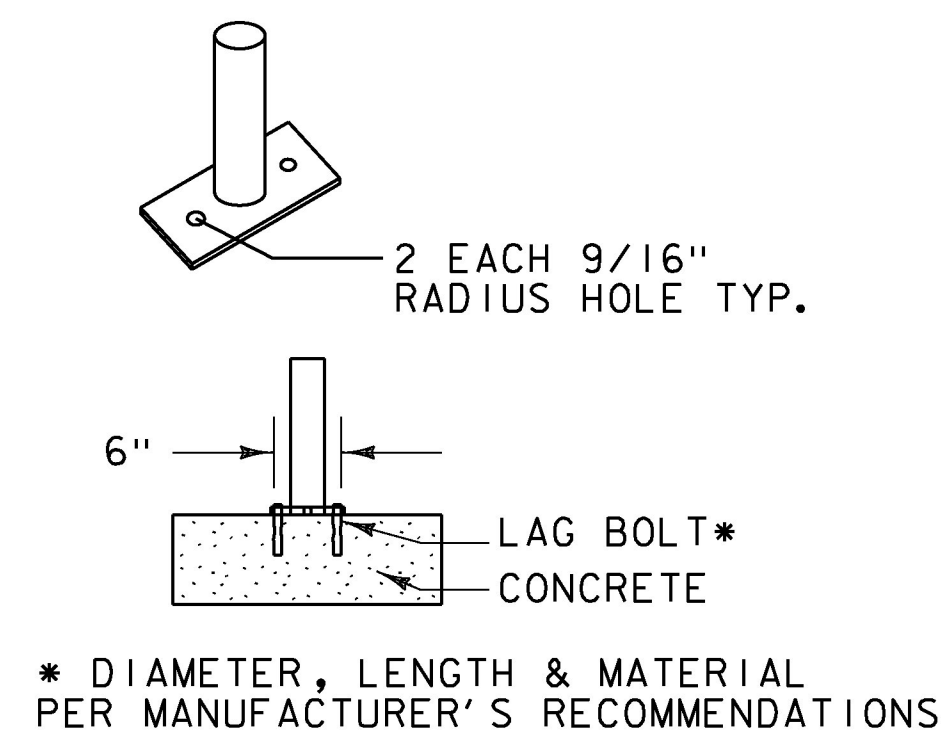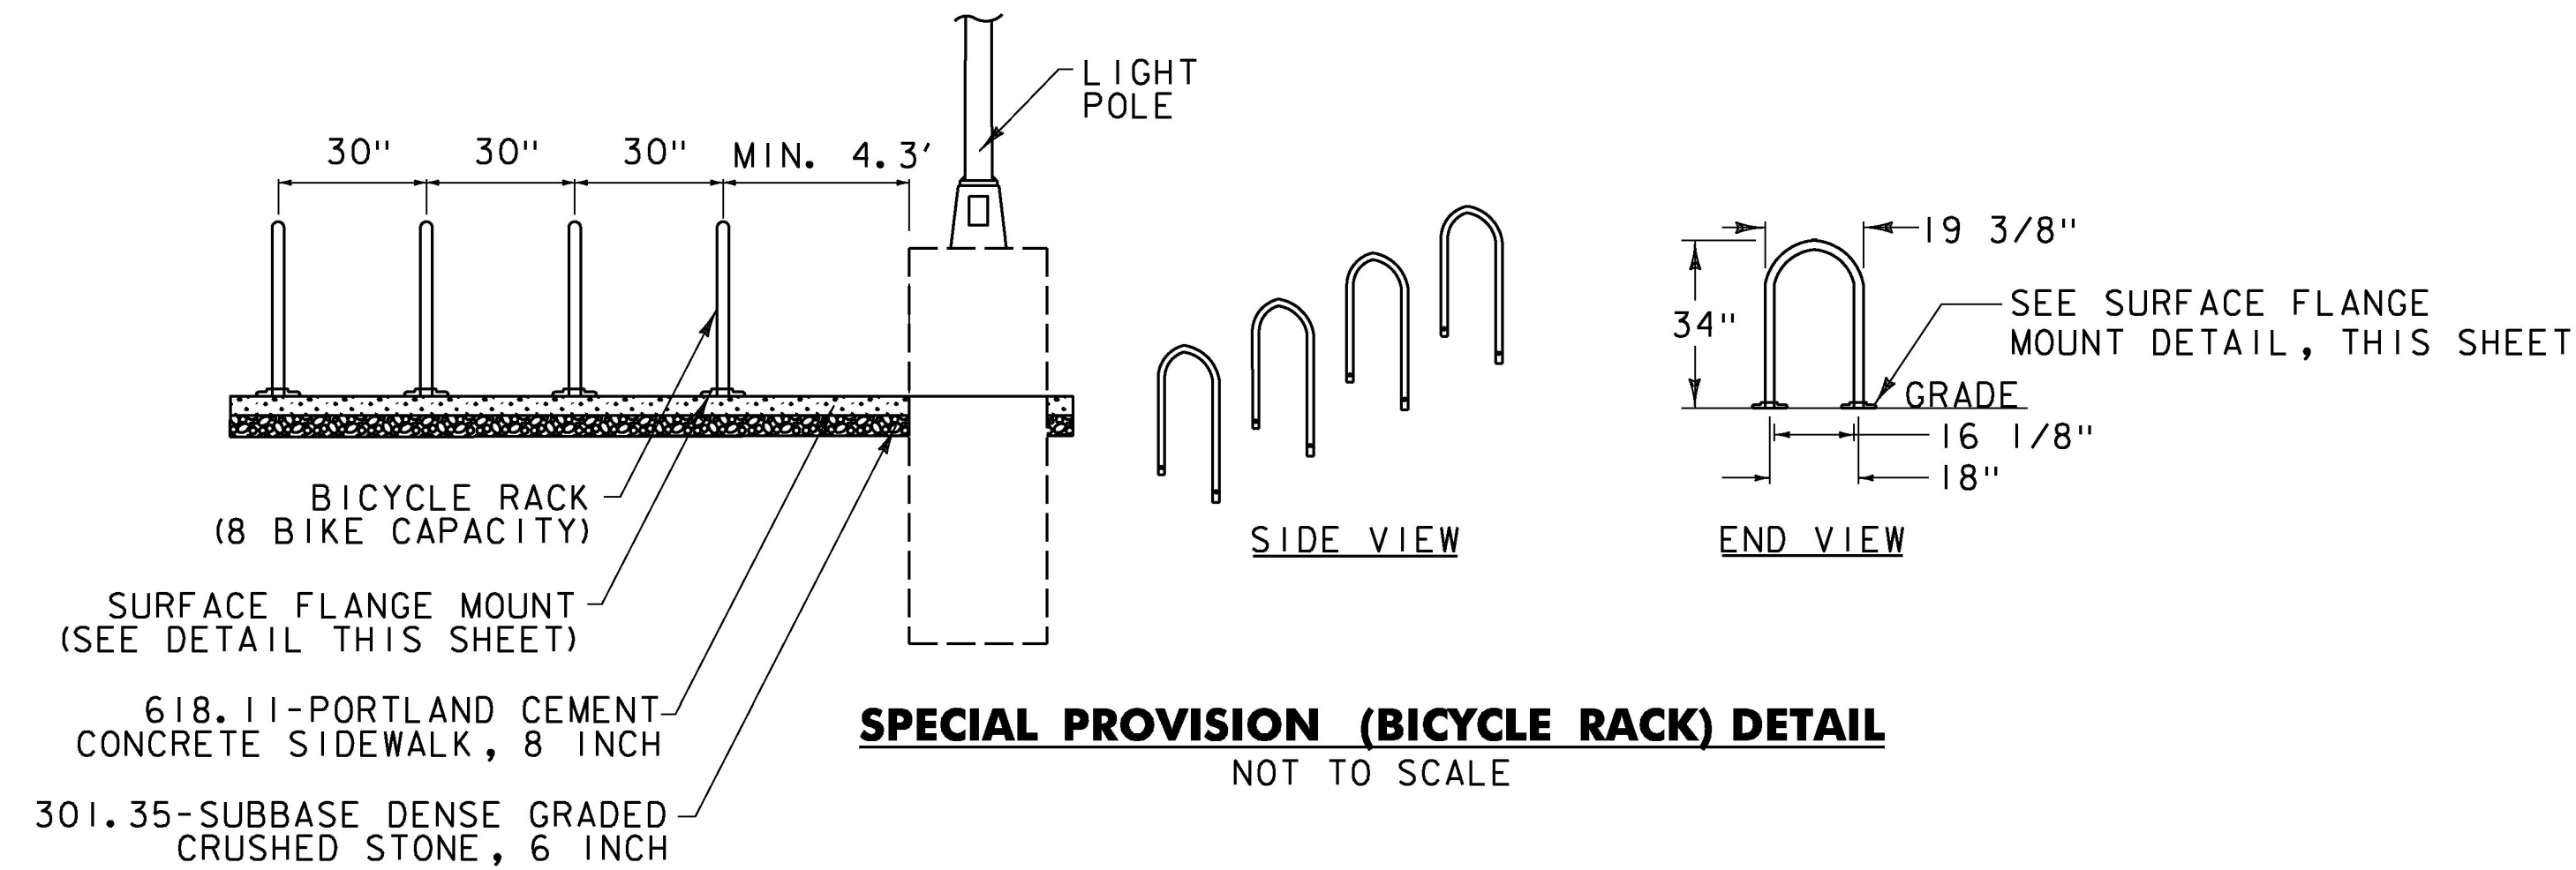

NOTE: BICYCLE RACK, SURFACE FLANGE MOUNT, AND LAG BOLTS TO BE PAID UNDER ITEM 900.620 SPECIAL PROVISION (BICYCLE RACK).

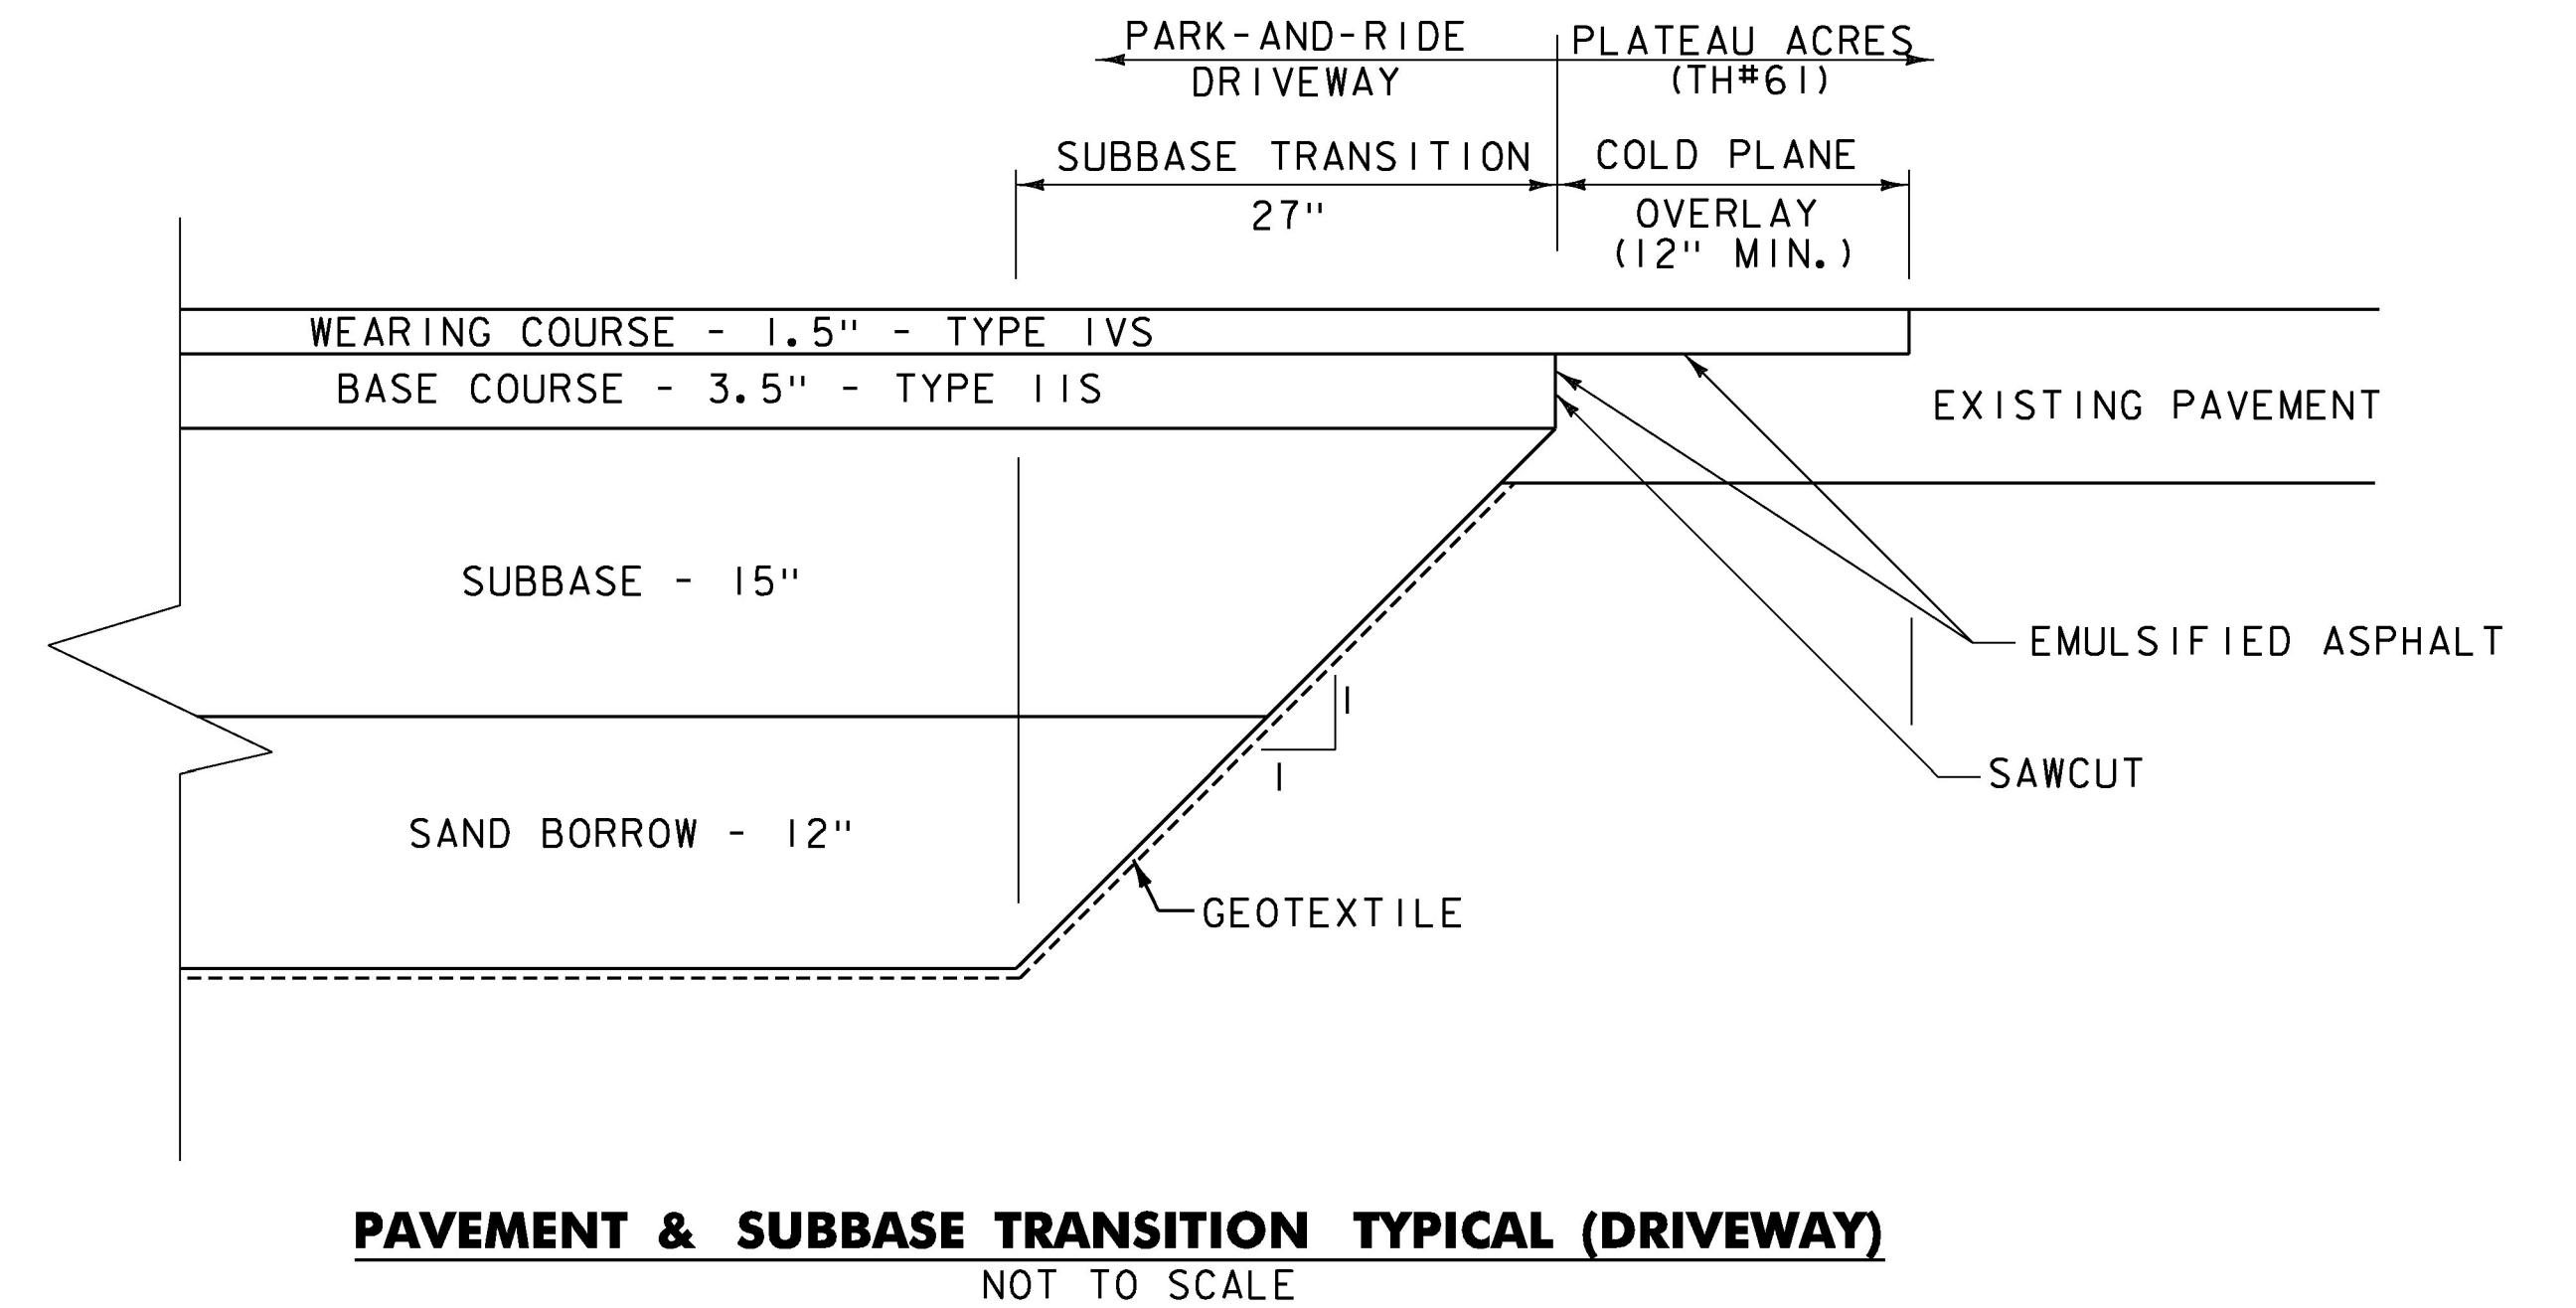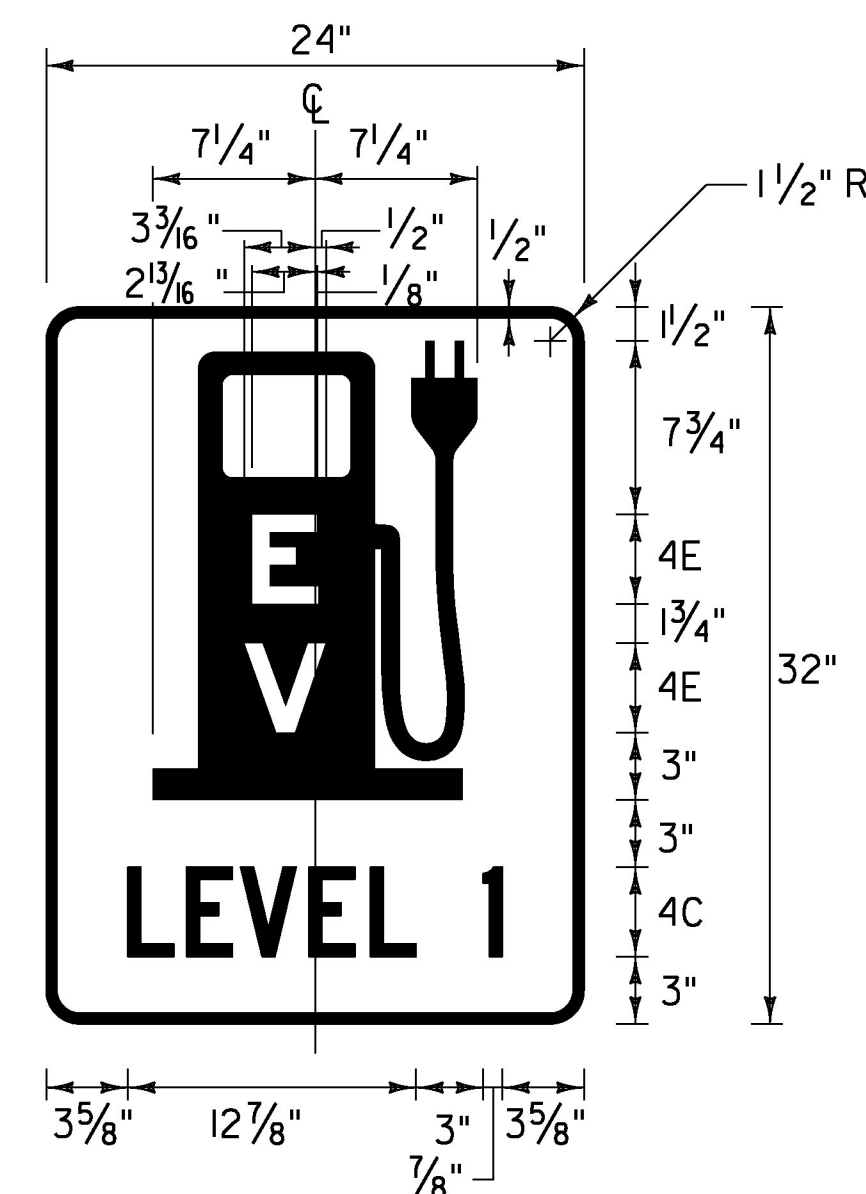

SEEDING FORMULA: LOW GROW / FINE FESCUE				
	LBS/AC			
% WEIGHT	BROADCAST	HYDROSEED	NAME	GERM %
37.6%	75.2	94	CREeping RED FESCUE/DEN	90%
28.4%	56.8	71	SPARTAN HARD FESCUE	85%
14.4%	28.8	36	AZAY SHEEPS FESCUE	87%
14.2%	28.4	35.5	ANNUAL RYEGRASS	90%
1.0%	2	2.5	CROP	
4.3%	8.6	10.8	INERT	
0.1%	0.2	0.2	WEED	
100%	200	250		

PERCENT OF SEED, CROP, WEED OR INERT MAY VARY +/- 2%. VARIETIES OF GRASSES MAY BE SUBSTITUTED ONLY WITH APPROVAL FROM RESIDENT ENGINEER.

MOWING: RECOMMENDED EARLY MOWING ONCE OR TWICE WHEN GRASS REACHES 6 INCHES HEIGHT MAXIMUM TO PREVENT BROADLEAF WEED COMPETITION DURING ESTABLISHMENT PERIOD.

FERTILIZER AND LIMESTONE: SHALL FOLLOW RATES SHOWN ON PLAN OR AS DIRECTED BY THE ENGINEER

HAY MULCH: TO BE PLACED ON EARTH SLOPES AT THE RATE OF 2 TONS/ACRE, ACHIEVE 90% GROUND COVER OR AS DIRECTED BY THE ENGINEER.

TOPSOIL: TO BE USED WITH SEED AS INDICATED ON THE PLANS, OR AS DIRECTED BY THE ENGINEER.

HYDROSEEDING: ALTHOUGH GUIDANCE IS GIVEN ABOVE THE SITE CONDITIONS AND THE TYPE OF HYDROSEED WILL ULTIMATELY DICTATE THE AMOUNTS AND TYPES OF SOIL AMENDMENTS TO BE APPLIED

TURF ESTABLISHMENT: PLACING SEED, FERTILIZER, LIME AND MULCH PRIOR TO SEPTEMBER 15 AND AFTER APRIL 15 CAN BETTER ENSURE A VIGOROUS GROWTH OF GRASS.



PROJECT NAME:	BRADFORD
PROJECT NUMBER:	CMG PARK (33)
FILE NAME: z09K252frm.dgn	PLOT DATE: 5/22/2014
PROJECT LEADER: G. SANTY	DRAWN BY: I. MAYNARD
DESIGNED BY: I. MAYNARD	CHECKED BY: M. FOISY
TYPICAL SECTIONS SHEET 2	SHEET 3 OF 33

STATE OF VERMONT AGENCY OF TRANSPORTATION													QUANTITY SHEET 1									
SUMMARY OF ESTIMATED QUANTITIES													TOTALS		DESCRIPTIONS				DETAILED SUMMARY OF QUANTITIES			
									ROADWAY	LANDSCAPING	EROSION CONTROL	FULL C.E. ITEMS	GRAND TOTAL	FINAL	UNIT	ITEMS	ITEM NUMBER	ROUND	QUANTITIES	UNIT	ITEMS	
									2800				2800		CY	COMMON EXCAVATION	203.15	8				
									150				150		CY	EXCAVATION OF SURFACES AND PAVEMENTS	203.28	8				
									1075				1075		CY	SAND BORROW	203.31	12				
									62				62		CY	TRENCH EXCAVATION OF EARTH	204.20	1				
									2				2		CY	TRENCH EXCAVATION OF ROCK	204.21	-				
									1				1		CY	TRENCH EXCAVATION OF EARTH, EXPLORATORY (N.A.B.I.)	204.22	-				
									6				6		SY	COLD PLANING, BITUMINOUS PAVEMENT	210.10	-				
									1470				1470		CY	SUBBASE OF DENSE GRADED CRUSHED STONE	301.35	5				
									14				14		CWT	EMULSIFIED ASPHALT	404.65	1				
									1				1		LU	PRICE ADJUSTMENT, ASPHALT CEMENT (N.A.B.I.)	406.50	-				
									120				120		LB	REINFORCING STEEL, LEVEL I	507.11	1				
									1				1		GAL	WATER REPELLENT, SILANE	514.10	0.6				
									2				2		CY	CONCRETE, CLASS B	541.25	0.5				
									44				44		LF	18" CPEP(SL)	601.2615	-				
									2				2		EACH	18" CPEPES	601.7015	-				
									212				212		LF	CLEANING CULV. PIPE, IN-PLACE [0 TO 24 IN., INCL.]	601.995	-				
									1				1		HR	ALL PURPOSE EXCAVATOR RENTAL, TYPE I	608.25	EST.				
									10				10		HR	POWER BROOM RENTAL, TYPE I	608.30	EST.				
									1				1		HR	TRUCK RENTAL	608.37	EST.				
									140				140		MGAL	DUST CONTROL WITH WATER	609.10	4				
									750				750		LF	REMOVAL OF EXISTING CURB	616.41	7				
									260				260		SY	PORTLAND CEMENT CONCRETE SIDEWALK, 8 INCH	618.11	2				
									5				5		EACH	YIELDING MARKER POSTS	619.17	-				
									280				280		LF	REMOVAL OF EXISTING FENCE	620.55	-				
									90				90		HR	UNIFORMED TRAFFIC OFFICERS	630.10	EST.				
									300				300		HR	FLAGGERS	630.15	EST.				
												1	1		LS	FIELD OFFICE, ENGINEERS	631.10	-				
												1	1		LS	TESTING EQUIPMENT, CONCRETE	631.16	-				
												1	1		LS	TESTING EQUIPMENT, BITUMINOUS	631.17	-				
												3000	3000		DL	FIELD OFFICE TELEPHONE (N.A.B.I.)	631.26	-				
									1				1		LS	MOBILIZATION/DEMOBILIZATION	635.11	-				
									1				1		LS	TRAFFIC CONTROL	641.10	-				
									28				28		DAY	PORTABLE CHANGEABLE MESSAGE SIGN RENTAL	641.17	-				
																BEGIN OPTION AA						
									2100				2100		LF	DURABLE 4 INCH WHITE LINE, THERMOPLASTIC	646.402	14				
									2100				2100		LF	DURABLE 4 INCH WHITE LINE, POLYUREA	646.404	14				
																END OPTION AA						
																BEGIN OPTION BB						
									200				200		LF	DURABLE 4 INCH YELLOW LINE, THERMOPLASTIC	646.412	6				
									200				200		LF	DURABLE 4 INCH YELLOW LINE, POLYUREA	646.414	6				

STATE OF VERMONT AGENCY OF TRANSPORTATION														QUANTITY SHEET 2									
SUMMARY OF ESTIMATED QUANTITIES														TOTALS		DESCRIPTIONS				DETAILED SUMMARY OF QUANTITIES			
									ROADWAY	LANDSCAPING	EROSION CONTROL	FULL C.E. ITEMS		GRAND TOTAL	FINAL	UNIT	ITEMS	ITEM NUMBER	ROUND	QUANTITIES	UNIT	ITEMS	
																	END OPTION BB						
																	BEGIN OPTION CC						
								30						30		LF	DURABLE 24 INCH STOP BAR, THERMOPLASTIC	646.482	1				
								30						30		LF	DURABLE 24 INCH STOP BAR, POLYUREA	646.484	1				
																	END OPTION CC						
																	BEGIN OPTION DD						
								12						12		EACH	DURABLE LETTER OR SYMBOL, THERMOPLASTIC	646.492					
								12						12		EACH	DURABLE LETTER OR SYMBOL, POLYUREA	646.494					
																	END OPTION DD						
								55						55		SF	REMOVAL OF EXISTING PAVEMENT MARKINGS	646.85	1				
								3450						3450		SY	GEOTEXTILE FOR ROADBED SEPARATOR	649.11	34				
										60				60		SY	GEOTEXTILE FOR SILT FENCE	649.51	4				
										145				145		LB	SEED	651.15	4				
										400				400		LB	FERTILIZER	651.18	8				
										2				2		TON	AGRICULTURAL LIMESTONE	651.20	-				
										2				2		TON	HAY MULCH	651.25	-				
										420				420		CY	TOPSOIL	651.35	2				
										1				1		LS	EPSC PLAN	652.10	-				
										200				200		HR	MONITORING EPSC PLAN	652.20	EST.				
										1				1		LU	MAINTENANCE OF EPSC PLAN (N.A.B.I.)	652.30	-				
										5				5		CY	TEMPORARY STONE CHECK DAM, TYPE I	653.25	0.6				
										65				65		CY	VEHICLE TRACKING PAD	653.35	5				
										2				2		EACH	INLET PROTECTION DEVICE, TYPE I	653.40	-				
										1				1		EACH	INLET PROTECTION DEVICE, TYPE II	653.41	-				
										600				600		LF	PROJECT DEMARCATION FENCE	653.55	7				
									6					6		EACH	DECIDUOUS TREES (ACER RUBRUM)(B&B)(2.5"-3" CAL.)	656.30					
									16					16		CY	LANDSCAPE BACKFILL, TRUCK MEASUREMENT	656.80	-				
								66.33						66.33		SF	TRAFFIC SIGNS, TYPE A	675.20	-				
								105						105		LF	SQUARE TUBE SIGN POST AND ANCHOR	675.341	-				
								13						13		EACH	REMOVING SIGNS	675.50	-				
								3						3		EACH	ERECTING SALVAGED SIGNS	675.60	-				
								632						632		LF	WIRED CONDUIT (2")(PVC)(SCH. 80)	678.23					
								140						140		LF	WIRED CONDUIT (3")(PVC)(SCH. 80)	678.23					
								1						1		EACH	JUNCTION BOX	678.26	-				
								120						120		LF	ELECTRICAL CONDUIT SLEEVE (4")(PVC)	678.30	2				
								8						8		EACH	LIGHT POLE BASE	679.21	-				
								8						8		EACH	LIGHT POLE	679.45	-				
								11						11		EACH	BRACKET ARM	679.47	-				
								1						1		EACH	POWER DROP STANCHION, STREET LIGHTING	679.55	-				
								1						1		LU	PRICE ADJUSTMENT, FUEL (N.A.B.I.)	690.50	-				
																		PROJECT NAME: BRADFORD					
																		PROJECT NUMBER: CMG PARK (33)					
																		FILE NAME: z09K252frm.dgn					
																		PLOT DATE: 5/22/2014					
																		PROJECT LEADER: M. FOISY					
																		DESIGNED BY: I. MAYNARD					
																		CHECKED BY: G. SANTY					
																		QUANTITY SHEET 2					
																		SHEET 5 OF 33					

QUANTITY SHEET 3

[illegible]

EARTHWORKS



PROJECT NAME: BRADFORD	
PROJECT NUMBER: CMG PARK (33)	
FILE NAME: z09K252frm.dgn	PLOT DATE: 5/22/2014
PROJECT LEADER: M. FOISY	DRAWN BY: P. ARMATA
DESIGNED BY: I. MAYNARD	CHECKED BY: G. SANTY
EARTHWORK SHEET	SHEET 7 OF 33

GPS CONTROL POINTS



TRAVERSE TIES

ALIGNMENT TIES

DATUM
VERTICAL NAVD 88
HORIZONTAL NAD 83
ADJUSTMENT none

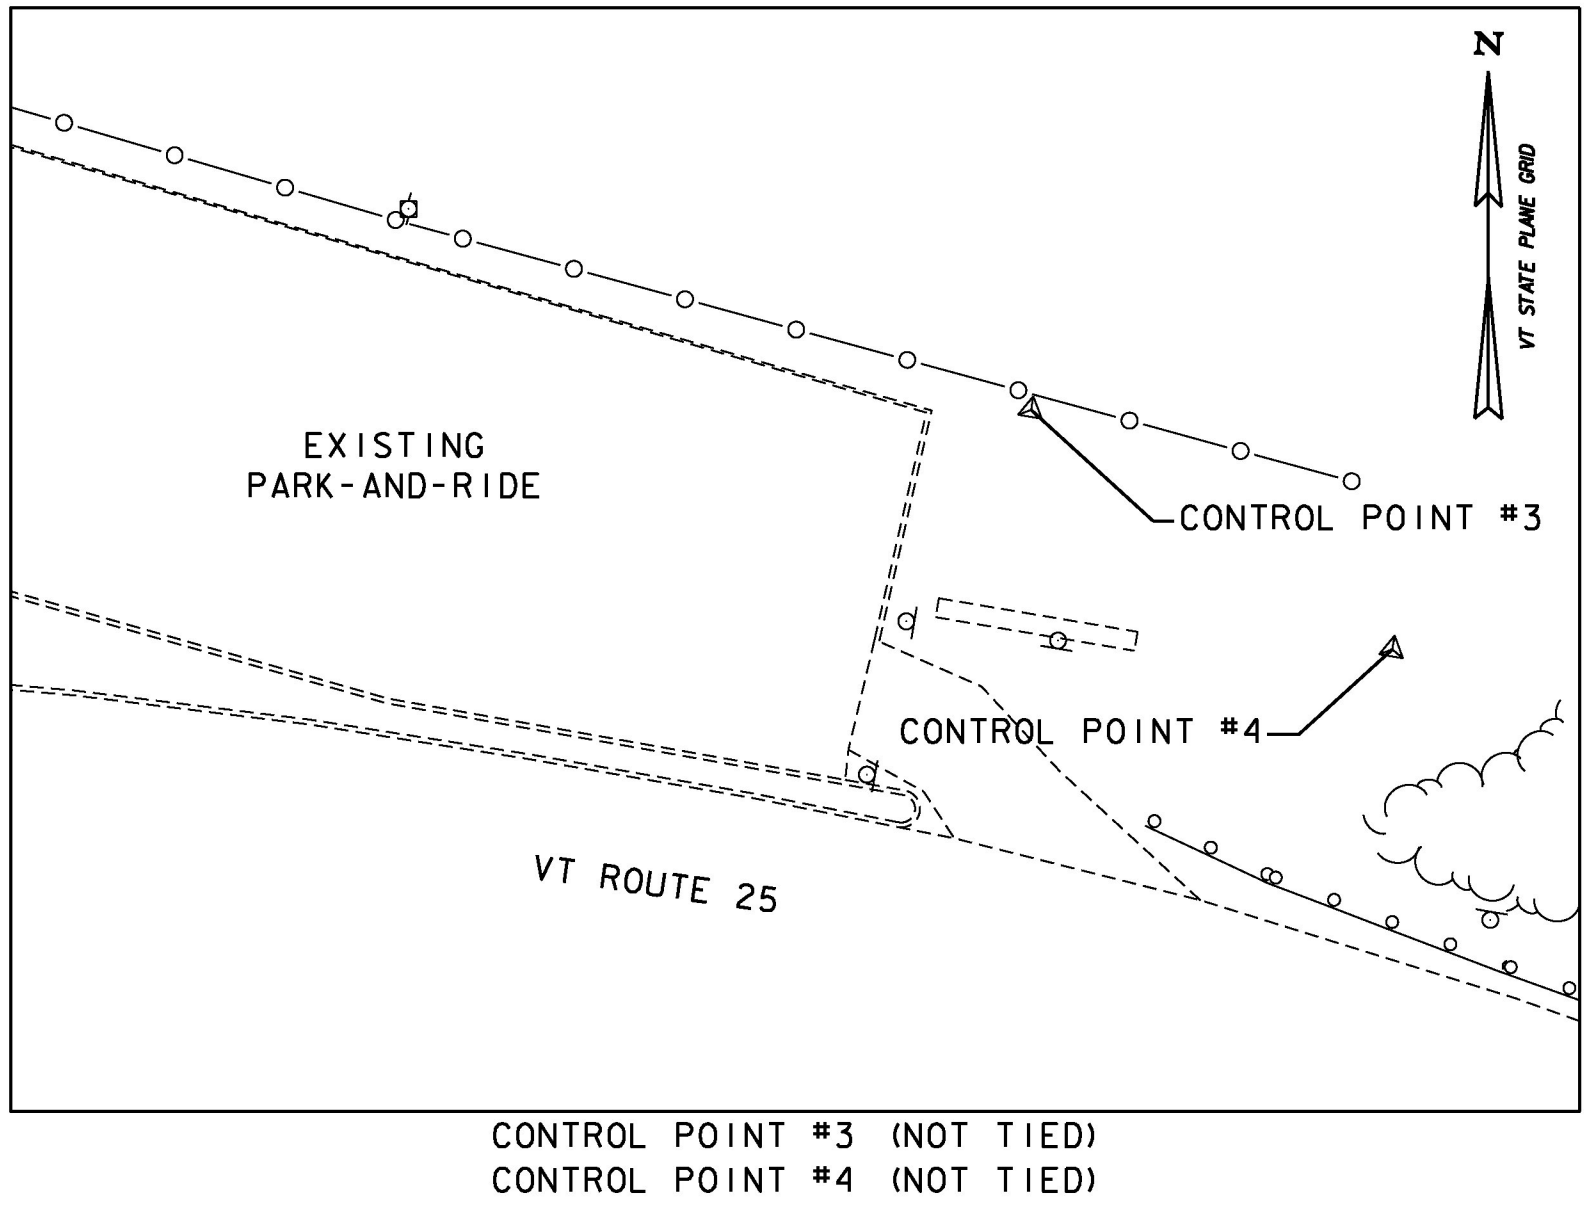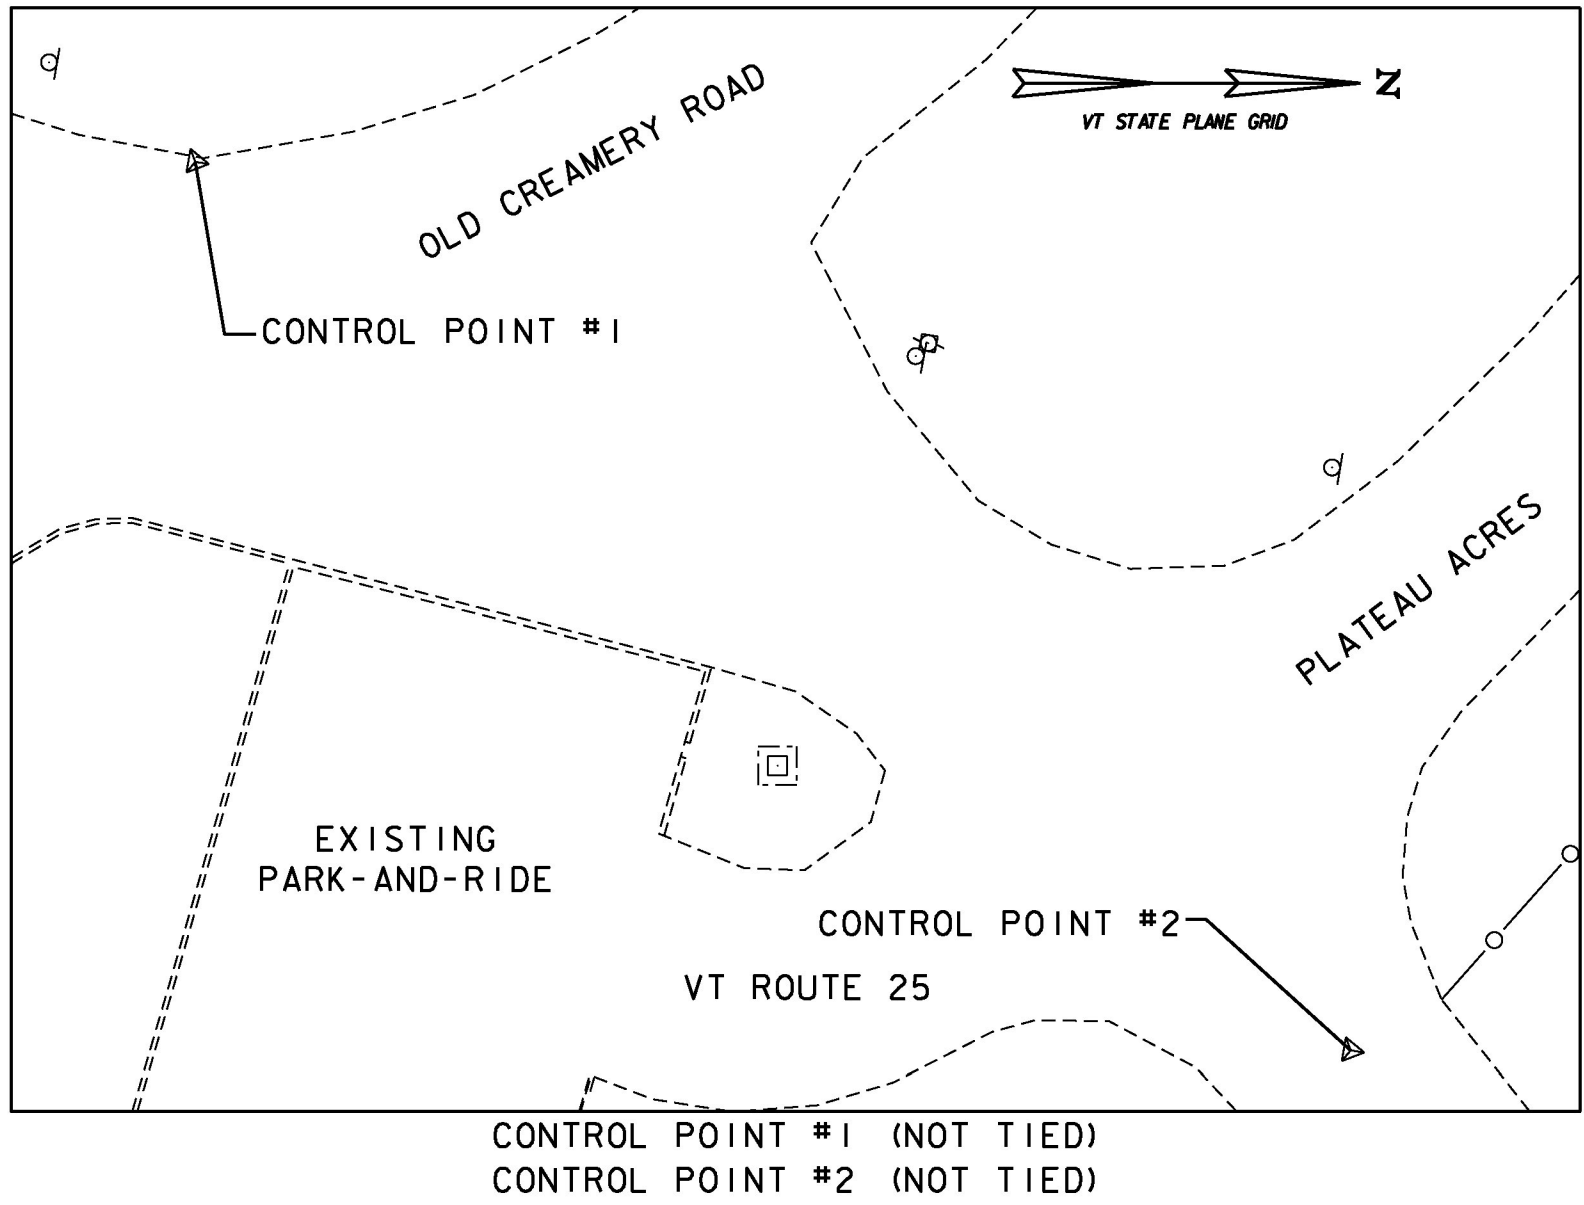

CONTROL POINTS			
POINT	NORTHING	EASTING	ELEVATION
1	541217.494'	1738257.007'	486.26'
2	541337.872'	1738349.568'	486.49'
3	541211.490'	173826.733'	586.86'
4	541186.546'	1738564.363'	487.11'

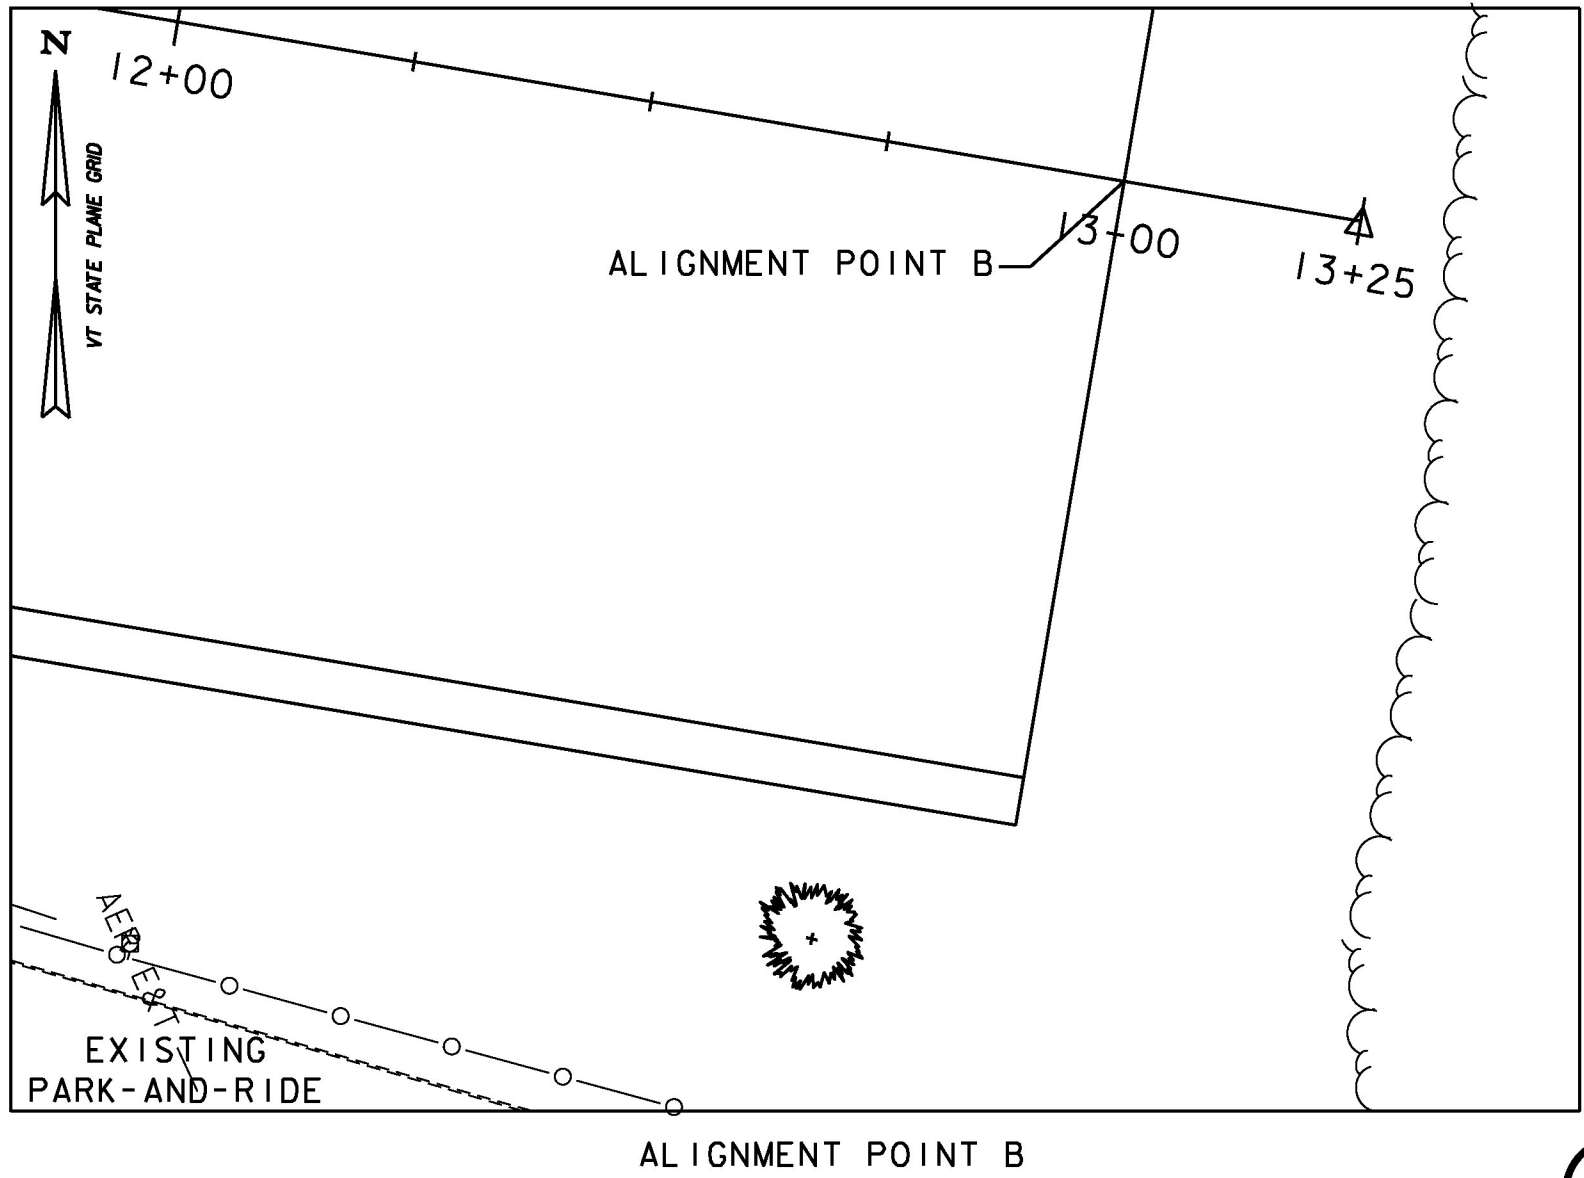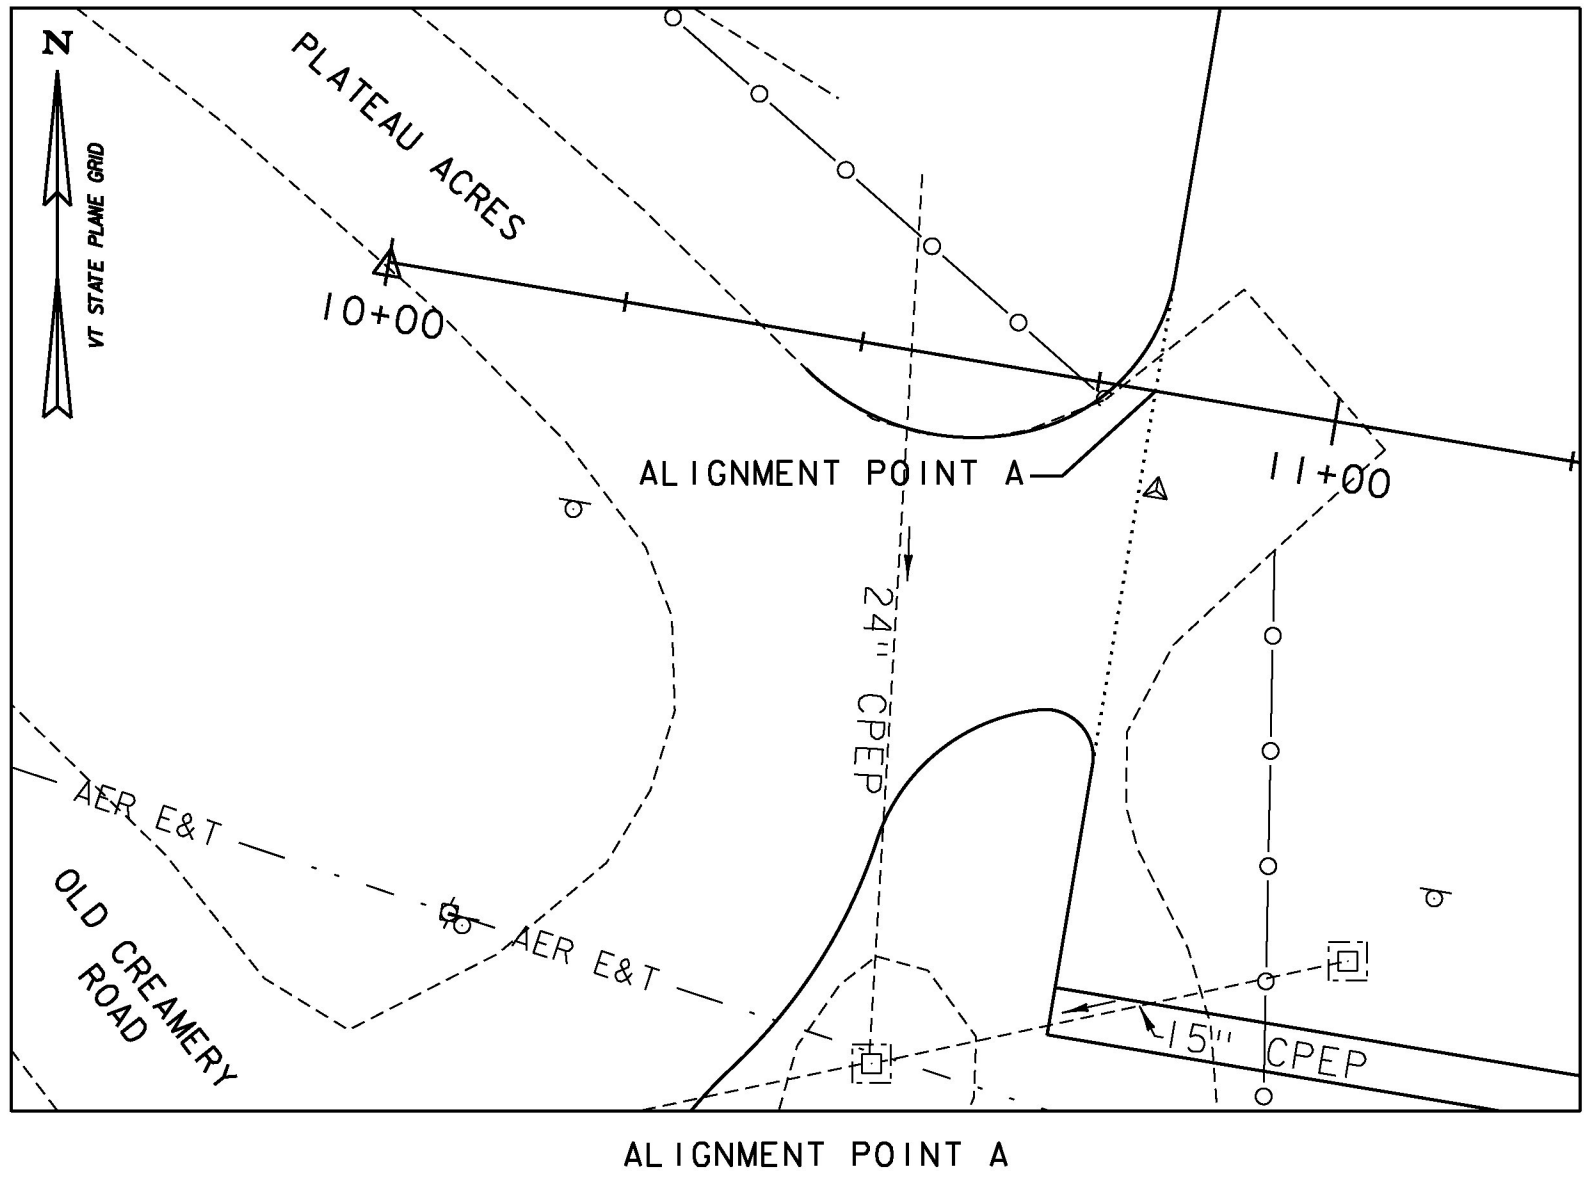

ALIGNMENT POINTS				
POINT	NORTHING	EASTING	STATION	ELEVATION
A	541348.228'	1738349.511'	10+81.00	486.85'
B	541311.846'	1738565.465'	13+00.00	489.58'

PROJECT NAME: BRADFORD
PROJECT NUMBER: CMG PARK (33)
FILE NAME: z09K252frm.dgn
PROJECT LEADER: M. FOISY
DESIGNED BY: I. MAYNARD
SURVEY CONTROL AND TIES
PLOT DATE: 5/22/2014
DRAWN BY: P. ARMATA
CHECKED BY: G. SANTY
SHEET 8 OF 33



GENERAL INFORMATION

SYMBOLGY LEGEND NOTE

THE SYMBOLGY ON THIS SHEET IS INTENDED TO COVER STANDARD CONVENTIONAL SYMBOLGY. THE SYMBOLGY IS USED FOR EXISTING & PROPOSED FEATURES WITH HEAVIER LINEWEIGHT, IN COMBINATION WITH PROJECT ANNOTATION, AS NOTED ON PROJECT PLAN SHEETS. THIS LEGEND SHEET COVERS THE BASICS. SYMBOLGY ON PLANS MAY VARY, PLAN ANNOTATIONS AND NOTES SHOULD BE USED TO CLARIFY AS NEEDED.

R.O.W. ABBREVIATIONS (CODES) & SYMBOLS

POINT	CODE	DESCRIPTION
	CH	CHANNEL EASEMENT
	CONST	CONSTRUCTION EASEMENT
	CUL	CULVERT EASEMENT
	D&C	DISCONNECT & CONNECT
	DIT	DITCH EASEMENT
	DR	DRAINAGE EASEMENT
	DRIVE	DRIVEWAY EASEMENT
	EC	EROSION CONTROL
	I&M	INSTALL & MAINTAIN EASEMENT
	LAND	LANDSCAPE EASEMENT
	R&RES	REMOVE & RESET
	R&REP	REMOVE & REPLACE
	SR	SLOPE RIGHT
	UE	UTILITY EASEMENT
	(P)	PERMANENT EASEMENT
	(T)	TEMPORARY EASEMENT
■	BNDNS	BOUND SET
▣	BNDNS	BOUND TO BE SET
●	IPNS	IRON PIN SET
◎	IPNS	IRON PIN TO BE SET
⊠	CALC	EXISTING ROW POINT
○	PROW	PROPOSED ROW POINT
[LENGTH]		LENGTH CARRIED ON NEXT SHEET

COMMON TOPOGRAPHIC POINT SYMBOLS

POINT	CODE	DESCRIPTION
⌘	APL	BOUND APPARENT LOCATION
▣	BM	BENCH MARK
▣	BND	BOUND
⊠	CB	CATCH BASIN
⊠	COMB	COMBINATION POLE
⊠	DITHR	DROP INLET THROATED DNC
⊠	EL	ELECTRIC POWER POLE
⊠	FPOLE	FLAGPOLE
⊠	GASFIL	GAS FILLER
⊠	GP	GUIDE POST
⊠	GSO	GAS SHUT OFF
⊠	GUY	GUY POLE
⊠	GUYW	GUY WIRE
⊠	GV	GATE VALUE
⊠	H	TREE HARDWOOD
⊠	HCTRL	CONTROL HORIZONTAL
⊠	HVCTRL	CONTROL HORIZ. & VERTICAL
⊠	HYD	HYDRANT
⊠	IP	IRON PIN
⊠	IPIPE	IRON PIPE
⊠	LI	LIGHT - STREET OR YARD
⊠	MB	MAILBOX
⊠	MH	MANHOLE (MH)
⊠	MM	MILE MARKER
⊠	PM	PARKING METER
⊠	PMK	PROJECT MARKER
⊠	POST	POST STONE/WOOD
⊠	RRSIG	RAILROAD SIGNAL
⊠	RRSL	RAILROAD SWITCH LEVER
⊠	S	TREE SOFTWOOD
⊠	SAT	SATELLITE DISH
⊠	SHRUB	SHRUB
⊠	SIGN	SIGN
⊠	STUMP	STUMP
⊠	TEL	TELEPHONE POLE
⊠	TIE	TIE
⊠	TSIGN	SIGN W/DOUBLE POST
⊠	VCTRL	CONTROL VERTICAL
⊠	WELL	WELL
⊠	WSO	WATER SHUT OFF

THESE ARE COMMON VAOT SURVEY POINT SYMBOLS FOR EXISTING FEATURES, ALSO USED FOR PROPOSED FEATURES WITH HEAVIER LINEWEIGHT, IN COMBINATION WITH PROPOSED ANNOTATION.

PROPOSED GEOMETRY CODES

CODE	DESCRIPTION
PC	POINT OF CURVATURE
PI	POINT OF INTERSECTION
CC	CENTER OF CURVE
PT	POINT OF TANGENCY
PCC	POINT OF COMPOUND CURVE
PRC	POINT OF REVERSE CURVE
POB	POINT OF BEGINNING
POE	POINT OF ENDING
STA	STATION PREFIX
AH	AHEAD STATION SUFFIX
BK	BACK STATION SUFFIX
D	CURVE DEGREE OF (100FT)
R	CURVE RADUIS OF
T	CURVE TANGENT LENGTH
L	CURVE LENGTH OF
E	CURVE EXTERNAL DISTANCE

UTILITY SYMBOLGY

UNDERGROUND UTILITIES

— UT —	—	TELEPHONE
— UE —	—	ELECTRIC
— UC —	—	CABLE (TV)
— UEC —	—	ELECTRIC+CABLE
— UET —	—	ELECTRIC+TELEPHONE
— UCT —	—	CABLE+TELEPHONE
— UECT —	—	ELECTRIC+CABLE+TELEP.
— G —	—	GAS LINE
— W —	—	WATER LINE
— S —	—	SANITARY SEWER (SEPTIC)

ABOVE GROUND UTILITIES (AERIAL)

— T —	—	TELEPHONE
— E —	—	ELECTRIC
— C —	—	CABLE (TV)
— EC —	—	ELECTRIC+CABLE
— ET —	—	ELECTRIC+TELEPHONE
— AER E&T —	—	ELECTRIC+TELEPHONE
— CT —	—	CABLE+TELEPHONE
— ECT —	—	ELECTRIC+CABLE+TELEP.
—	—	UTILITY POLE GUY WIRE

PROJECT CONSTRUCTION SYMBOLGY

PROJECT DESIGN & LAYOUT SYMBOLGY

—	—	CLEAR ZONE
—	—	PLAN LAYOUT MATCHLINE

PROJECT CONSTRUCTION FEATURES

—	—	TOP OF CUT SLOPE
—	—	TOE OF FILL SLOPE
—	—	STONE FILL
—	—	BOTTOM OF DITCH 'L
—	—	CULVERT PROPOSED
—	—	STRUCTURE SUBSURFACE
—	—	PROJECT DEMARCATION FENCE
—	—	BARRIER FENCE
—	—	TREE PROTECTION ZONE (TPZ)
—	—	STRIPING LINE REMOVAL
—	—	SHEET PILES

CONVENTIONAL BOUNDARY SYMBOLGY

BOUNDARY LINES

—	—	TOWN BOUNDARY LINE
—	—	COUNTY BOUNDARY LINE
—	—	STATE BOUNDARY LINE
—	—	PROPOSED STATE R.O.W. (LIMITED ACCESS)
—	—	PROPOSED STATE R.O.W.
—	—	STATE ROW (LIMITED ACCESS)
—	—	STATE ROW
—	—	TOWN ROW
—	—	PERMANENT EASEMENT LINE (P)
—	—	TEMPORARY EASEMENT LINE (T)
—	—	SURVEY LINE
—	—	PROPERTY LINE (P/L)
—	—	SLOPE RIGHTS
—	—	6F PROPERTY BOUNDARY
—	—	4F PROPERTY BOUNDARY
—	—	HAZARDOUS WASTE

EPSC LAYOUT PLAN SYMBOLGY

EPSC MEASURES

—	—	FILTER CURTAIN
—	—	SILT FENCE
—	—	SILT FENCE WOVEN WIRE
—	—	CHECK DAM
—	—	DISTURBED AREAS REQUIRING RE-VEGETATION
—	—	EROSION MATTING
—	—	STABILIZED CONSTRUCTION ENTRANCE
—	—	STONE & BLOCK DROP INLET PROTECTION
—	—	FILTER FABRIC INLET PROTECTION
—	—	PIPE INLET PROTECTION

ENVIRONMENTAL RESOURCES

—	—	WETLAND BOUNDARY
—	—	RIPARIAN BUFFER ZONE
—	—	WETLAND BUFFER ZONE
—	—	SOIL TYPE BOUNDARY
—	—	THREATENED & ENDANGERED SPECIES
—	—	HAZARDOUS WASTE AREA
—	—	AGRICULTURAL LAND
—	—	FISH & WILDLIFE HABITAT
—	—	FLOOD PLAIN
—	—	ORDINARY HIGH WATER (OHW)
—	—	STORM WATER
—	—	USDA FOREST SERVICE LANDS
—	—	WILDLIFE HABITAT SUIT/CONN

ARCHEOLOGICAL & HISTORIC

—	—	ARCHEOLOGICAL BOUNDARY
—	—	HISTORIC DISTRICT BOUNDARY
—	—	HISTORIC AREA
—	—	HISTORIC STRUCTURE

CONVENTIONAL TOPOGRAPHIC SYMBOLGY

EXISTING FEATURES

—	—	ROAD EDGE PAVEMENT
—	—	ROAD EDGE GRAVEL
—	—	DRIVEWAY EDGE
—	—	DITCH
—	—	FOUNDATION
—	—	FENCE (EXISTING)
—	—	FENCE WOOD POST
—	—	FENCE STEEL POST
—	—	GARDEN
—	—	ROAD GUARDRAIL
—	—	RAILROAD TRACKS
—	—	CULVERT (EXISTING)
—	—	STONE WALL
—	—	WALL
—	—	WOOD LINE
—	—	BRUSH LINE
—	—	HEDGE
—	—	BODY OF WATER EDGE
—	—	LEDGE EXPOSED

PROJECT NAME: BRADFORD
PROJECT NUMBER: CMG PARK (33)

FILE NAME: z09K252frm.dgn
PROJECT LEADER: M. FOISY
DESIGNED BY: I. MAYNARD
PLOT DATE: 5/22/2014
DRAWN BY: P. ARMATA
CHECKED BY: G. SANTY

CONVENTIONAL SYMBOLGY & LEGEND SHEET SHEET 9 OF 33



GENERAL NOTES:

- FOR A SUMMARY OF CONTROL POINTS, TRAVERSE TIES AND ALIGNMENT LAYOUT POINTS, SEE SURVEY CONTROL AND TIES SHEET
- FOR SIGNS AND PAVEMENT MARKINGS SEE SIGNING AND PAVEMENT MARKING PLAN.
- FOR PARK-AND-RIDE LIGHTING SEE LIGHTING AND LANDSCAPE PLAN, AND LIGHTING DETAILS.
- DURING CONSTRUCTION ACCESS SHALL BE MAINTAINED TO THE EXISTING PARK-AND-RIDE WHICH WILL REMAIN OPEN. ONCE NEW PARK-AND-RIDE IS OPEN TO TRAFFIC, EXCAVATE EXISTING PAVED/GRAVEL PARK-AND-RIDE (8" +/- 1"), HARROW SUBSURFACE TO BREAK UP COMPACTED BASE. PAID AS ITEM 203.28 EXCAVATION OF SURFACES AND PAVEMENTS. PLACE 4" OF TOPSOIL, SEED, FERTILIZER, LIMESTONE AND MULCH PER SEEDING FORMULA ON TYPICAL SECTIONS SHEET 2. REMOVAL OF THE EXISTING CONCRETE BARRIER SHALL BE INCIDENTAL TO THIS WORK.
- THE BUS SHELTER SHALL BE PAID UNDER ITEM 900.645, SPECIAL PROVISION (BUS SHELTER). FOR DETAIL OF PAY LIMITS UNDER THE SPECIAL PROVISION (BUS SHELTER) ITEM, REFER TO BUS SHELTER DETAILS.
- THE BICYCLE RACK SHALL BE PAID UNDER ITEM 900.620 SPECIAL PROVISION (BICYCLE RACK). FOR BICYCLE RACK DETAILS, SEE TYPICAL SECTIONS SHEET 1.

LAYOUT POINT SUMMARY

LEGEND: LP#X = LAYOUT POINT #X

LAYOUT POINT	DESCRIPTION	COORDINATES	STATION
1	PC OF 20' RADIUS	N: 541301.38 E: 1738320.46	STA. 10+60.13, 51.03' RT.
2	PCC OF 20' & 5' RADIUS	N: 541315.04 E: 1738337.53	STA. 10+74.70, 34.71' RT.
3	PT OF 5' RADIUS	N: 541309.23 E: 1738342.94	STA. 10+81.00, 39.54' RT.
4	CORNER OF SIDEWALK	N: 541286.10 E: 1738339.04	STA. 10+81.00, 63.00' RT.
5	CORNER OF SIDEWALK	N: 541249.72 E: 1738555.00	STA. 13+00.00, 63.00' RT.
6	CORNER OF LOT	N: 541373.97 E: 1738575.93	STA. 13+00.00, 63.00' LT.
7	CORNER OF LOT	N: 541410.35 E: 1738359.98	STA. 10+81.00, 63.00' LT.
8	PC OF 20' RADIUS	N: 541360.22 E: 1738351.53	STA. 10+81.00, 12.16' LT.
9	PCC OF 25' & 20' RADIUS	N: 541344.14 E: 1738336.65	STA. 10+69.00, 6.17' RT.
10	PT OF 25' RADIUS	N: 541350.53 E: 1738313.10	STA. 10+44.71, 3.77' RT.
11	PCC OF 56.5' & 50' RADIUS	N: 541277.77 E: 1738305.39	STA. 10+49.19, 76.81' RT.
12	PT OF 50' RADIUS	N: 541231.94 E: 1738290.43	STA. 10+42.05, 124.49' RT.

REMOVAL OF EXISTING CURB

STA. 10+49.2, 144.6' RT - 12+74.0, 148.6' RT

PORTLAND CEMENT CONCRETE SIDEWALK, 5 INCH

STA. 10+81.0, 63.0' RT - 13+00.0, 63.0' RT

REMOVAL OF EXISTING FENCE


STA. 10+96.0, 14.3' RT - 13+14.1, 107.3' RT


SPECIAL PROVISION (BICYCLE RACK)

STA. 10+99.5, 74.4' RT - 11+07.0, 74.4' RT


SPECIAL PROVISION (BUS SHELTER)

STA. 10+85.0, 68.1' RT - 10+93.0, 68.1' RT

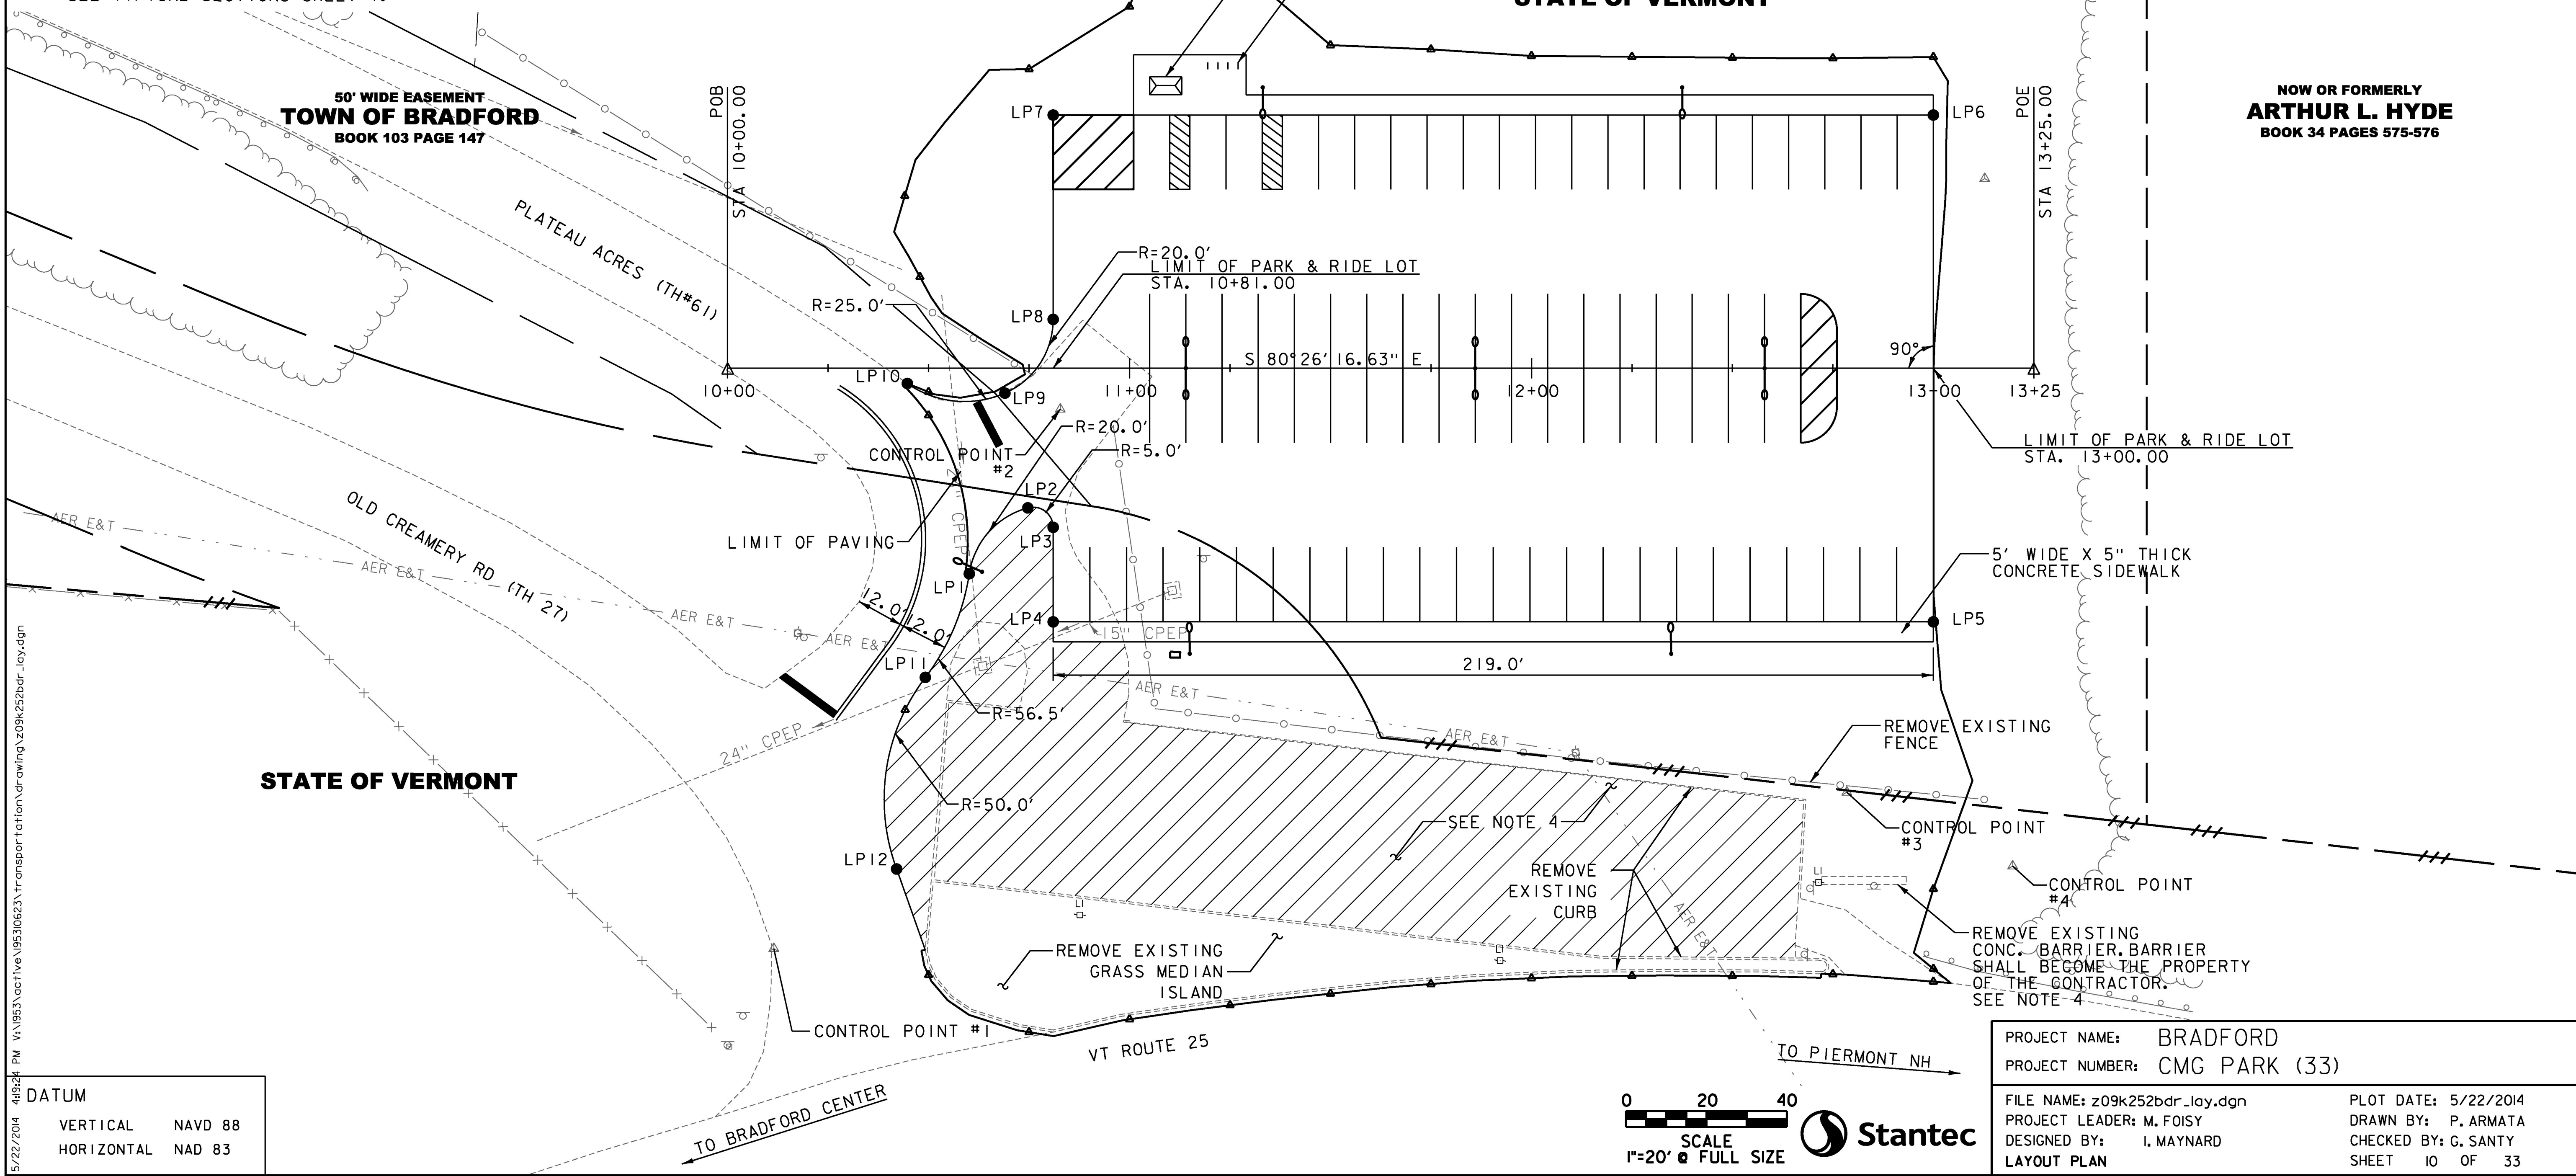

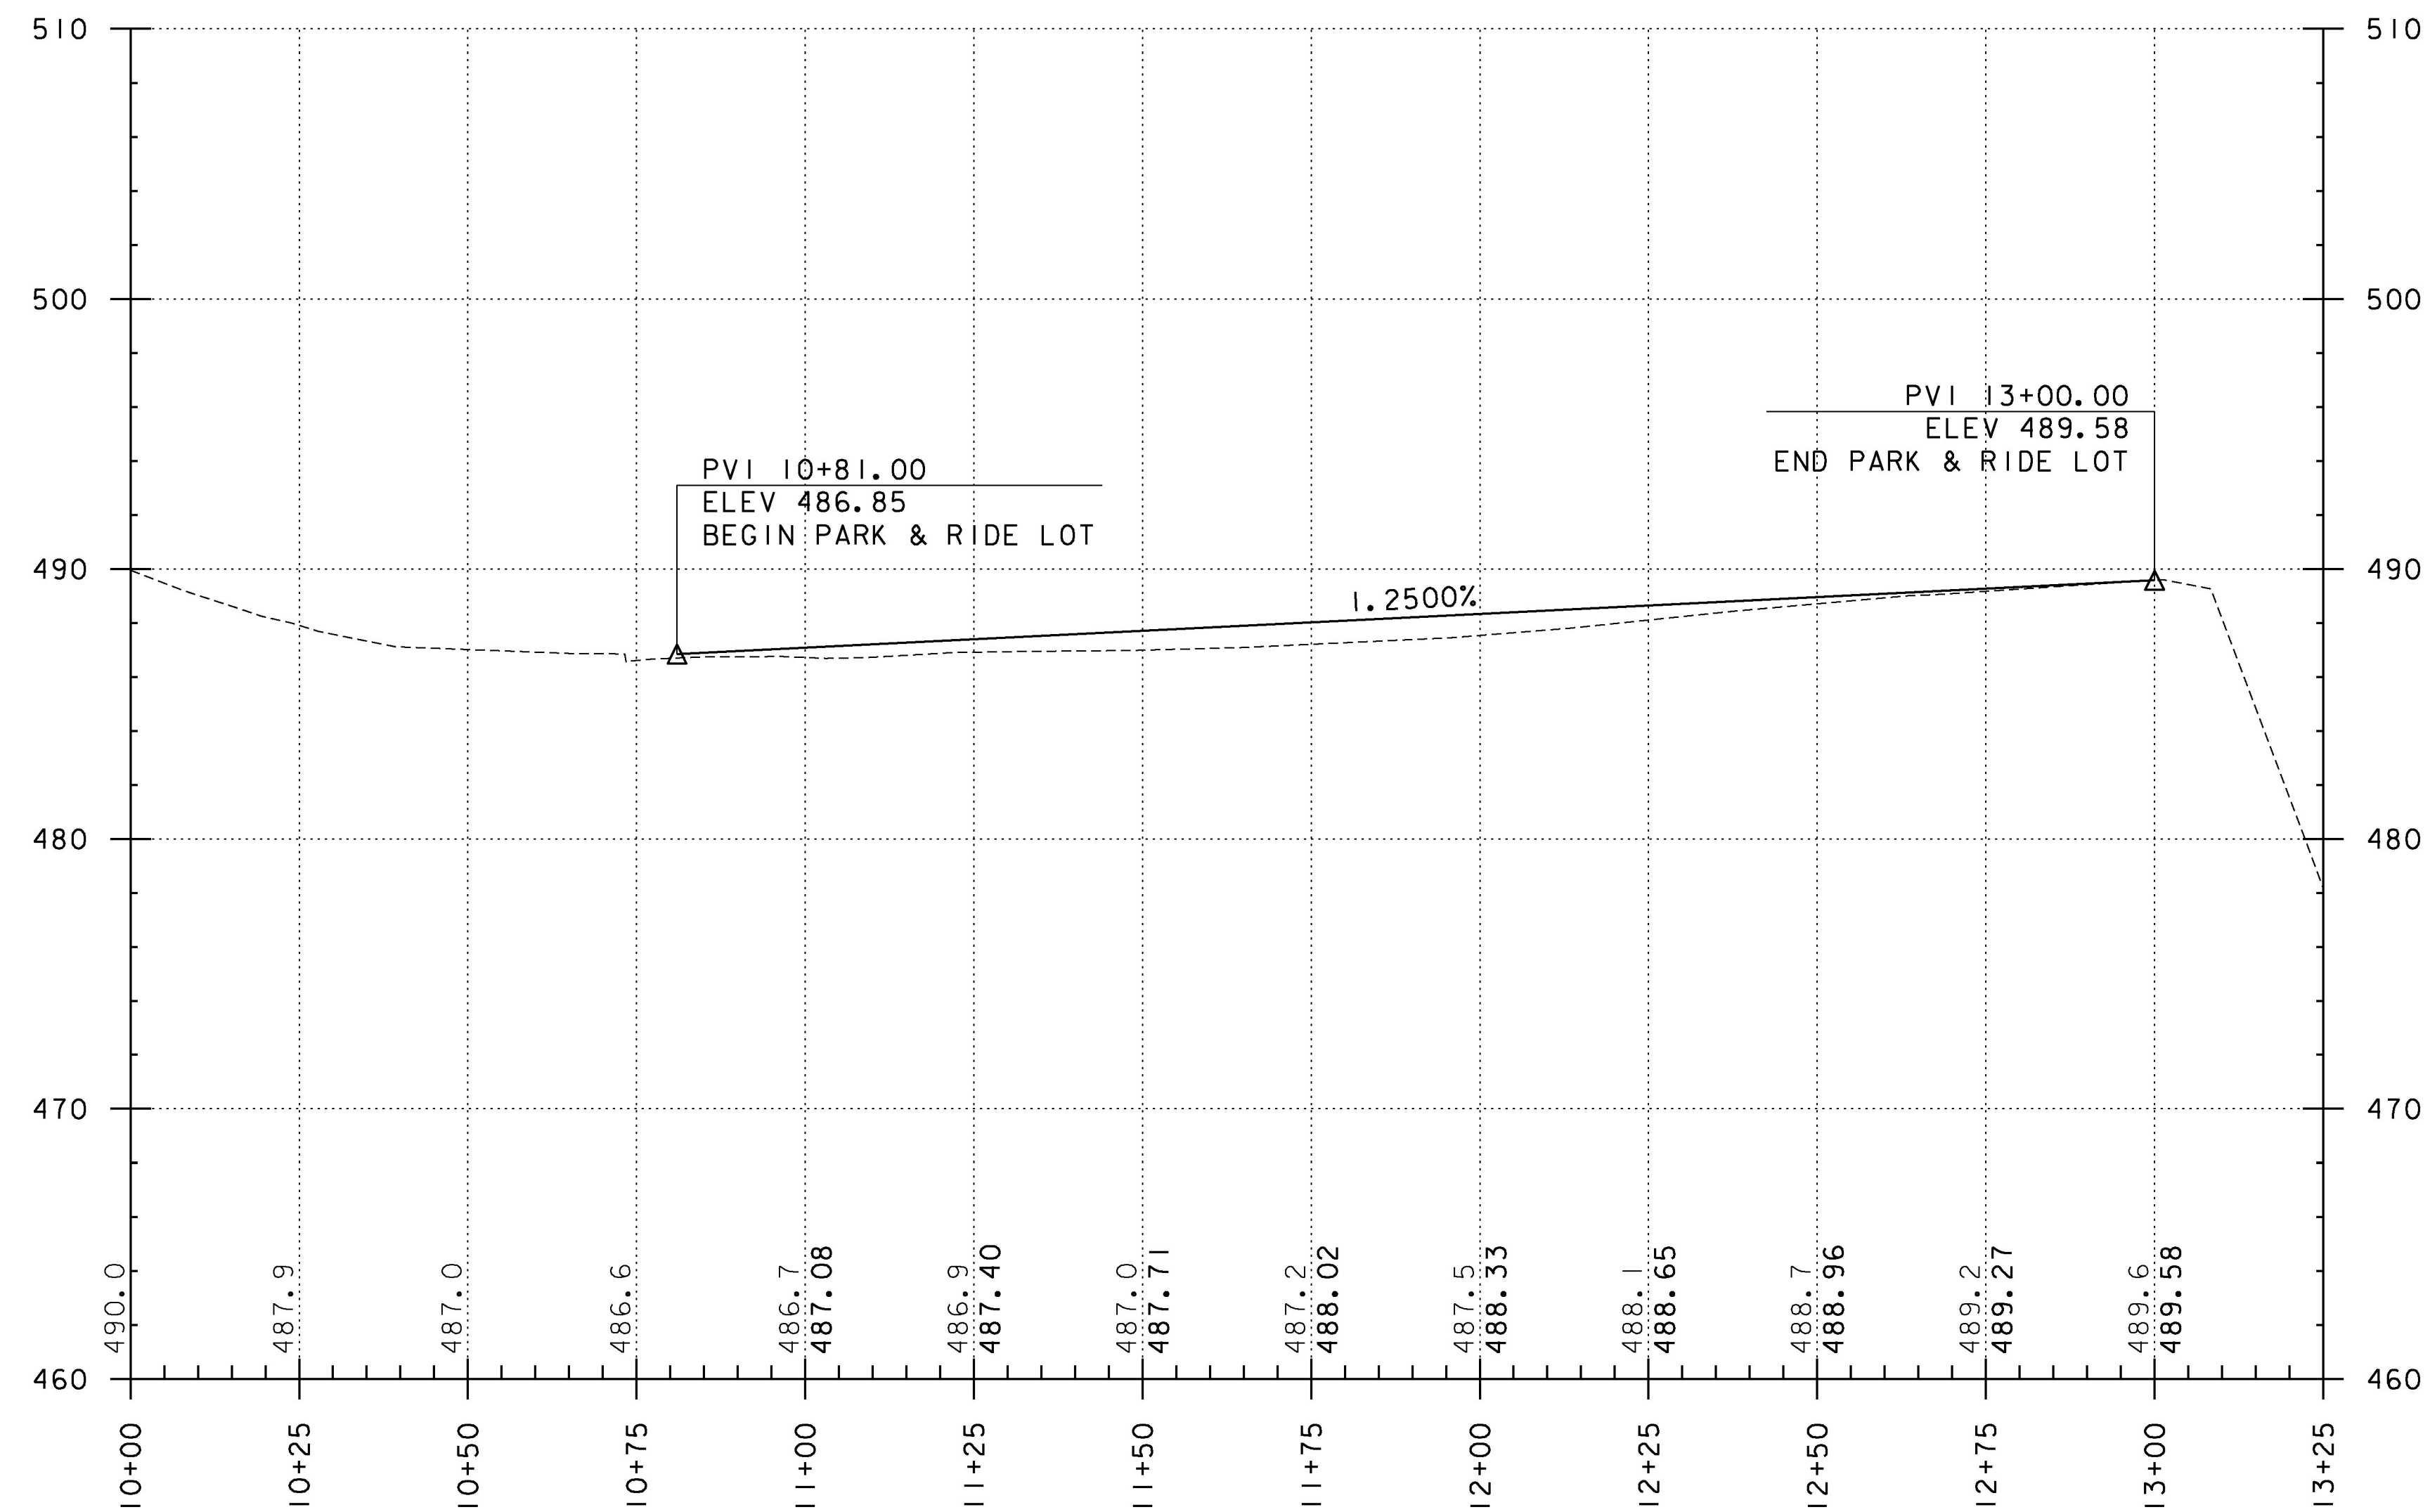




NOTE:
 ELEVATIONS SHOWN TO THE NEAREST TENTH ARE EXISTING
 GROUND ALONG CONSTRUCTION BASELINE.
 ELEVATIONS SHOWN TO THE NEAREST HUNDREDTH ARE
 FINISHED GRADE ALONG CONSTRUCTION BASELINE.

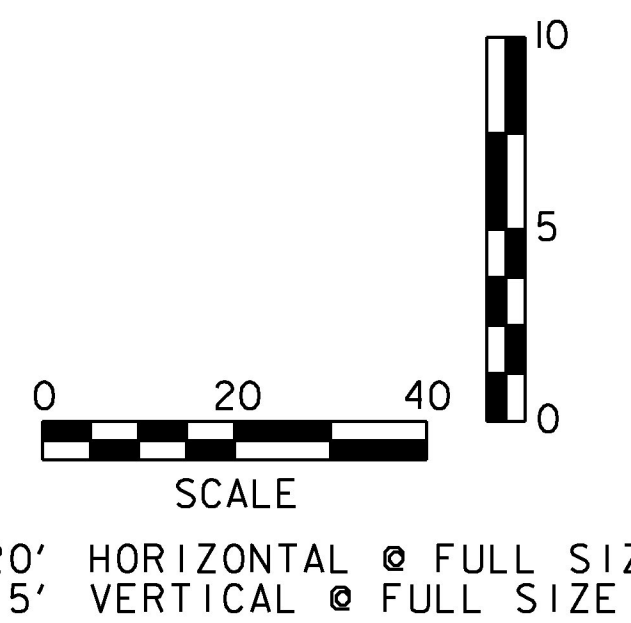

PROJECT NAME: BRADFORD	
PROJECT NUMBER: CMG PARK (33)	
FILE NAME: z09k252xs.dgn	PLOT DATE: 5/22/2014
PROJECT LEADER: M. FOISY	DRAWN BY: P. ARMATA
DESIGNED BY: I. MAYNARD	CHECKED BY: G. SANTY
PROFILE	SHEET 11 OF 33

NEW DRAINAGE PIPE
100 STA. 10+72.1, 61.1' LT - 11+05.8, 70.5' LT
18" X 40' CPEP (SL)
END SECTION AT INLET AND OUTLET


CLEANING CULV. PIPE IN PLACE [0 TO 24 IN., INCL.]
STA. 10+53.3, 18.2' LT - 10+63.1, 73.0' RT (24" CPEP)
STA. 9+52.5, 117' RT - 10+63.1, 73.0' RT (24" CPEP)

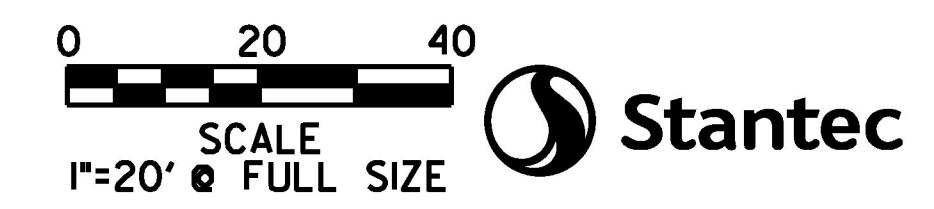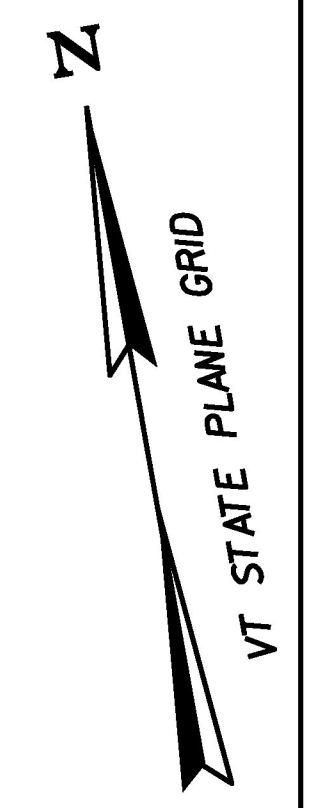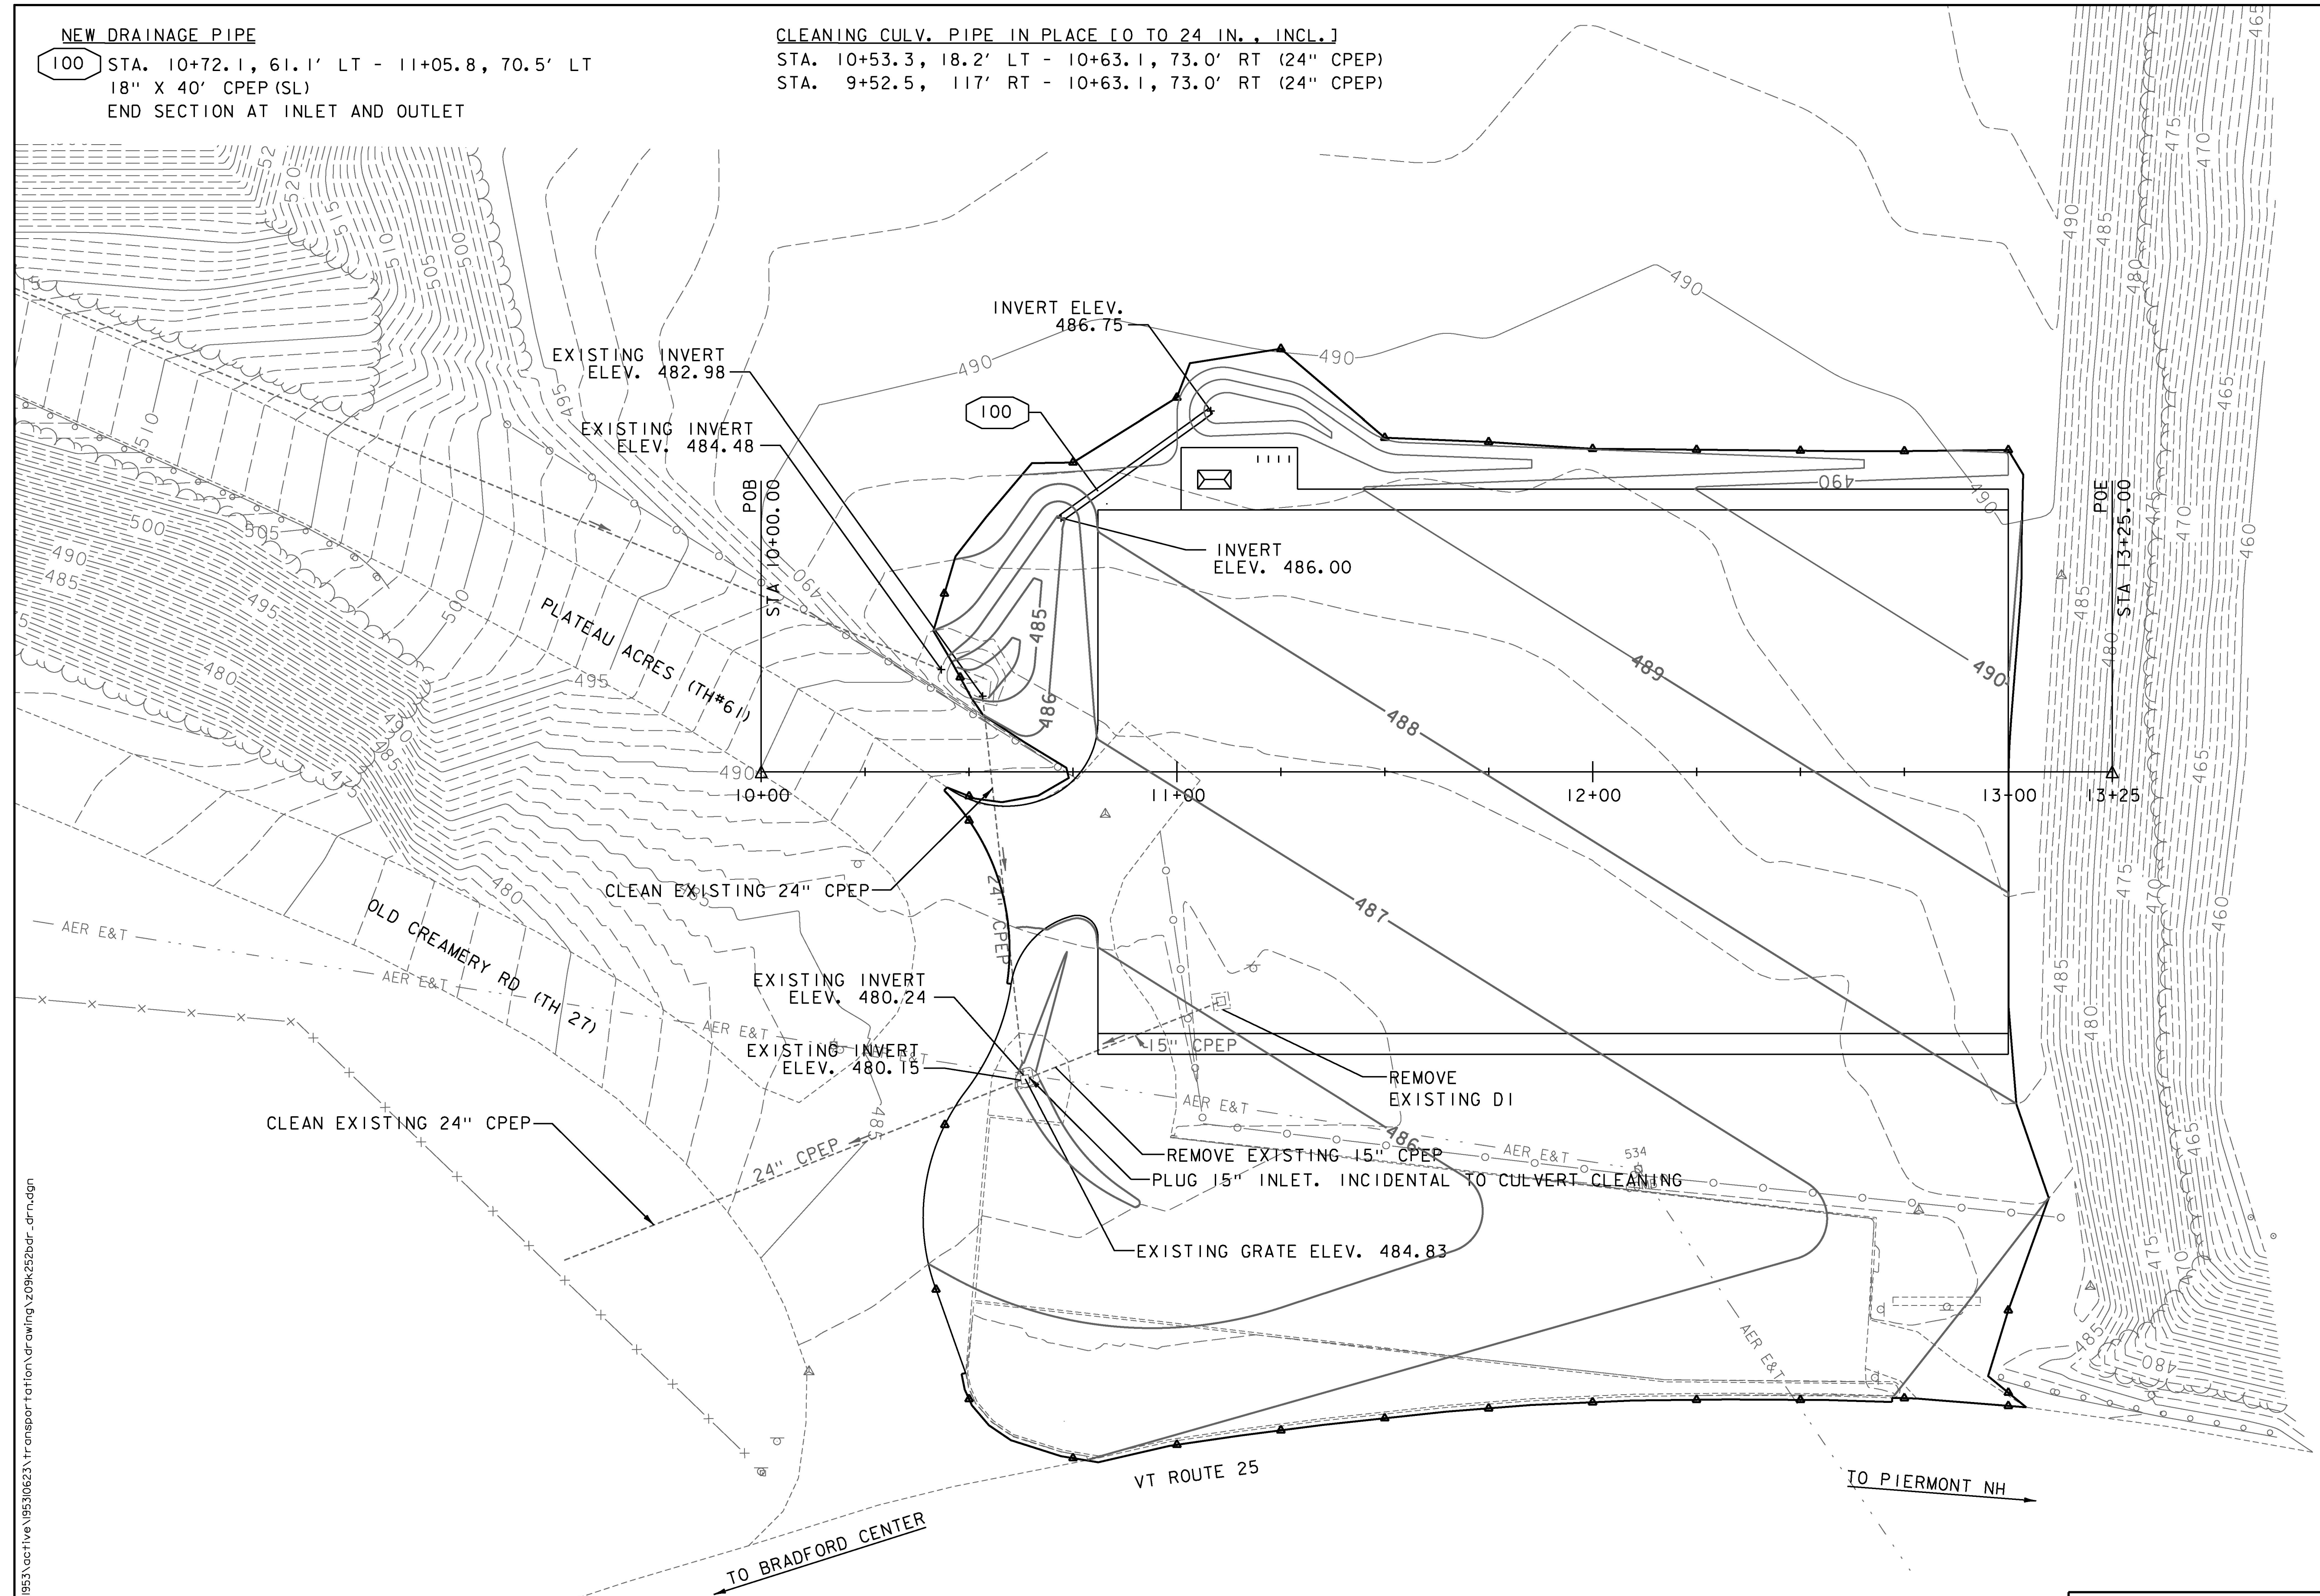

PROJECT NAME: BRADFORD	
PROJECT NUMBER: CMG PARK (33)	
FILE NAME: z09k252bdr_drn.dgn	PLOT DATE: 5/22/2014
PROJECT LEADER: M. FOISY	DRAWN BY: P. ARMATA
DESIGNED BY: I. MAYNARD	CHECKED BY: G. SANTY
GRADING AND DRAINAGE PLAN	SHEET 12 OF 33

5/22/2014 4:49:25 PM V:\053\active\19530623\transportation\drawing\z09k252bdr_drn.dgn

675.60 - ERECTING SALVAGED SIGNS
AS SHOWN - 3


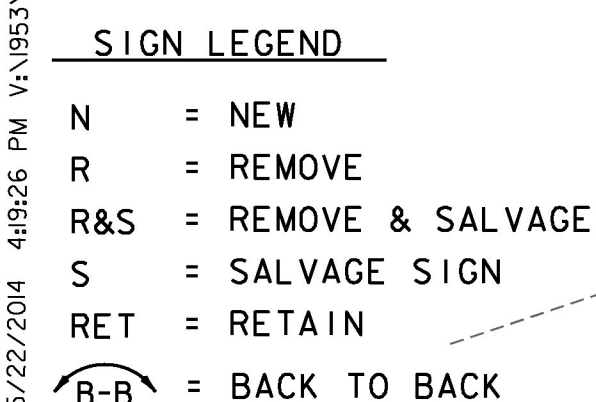


FILE NAME: z09k252bdr_sgn.dgn	PLOT DATE: 5/22/2014
PROJECT LEADER: M. FOISY	DRAWN BY: P. ARMATA
DESIGNED BY: I. MAYNARD	CHECKED BY: G. SANTY
SIGNING AND PAVEMENT MARKING PLAN	SHEET 13 OF 33

0 20 40
SCALE
1"=20' @ FULL SIZE

 **Stantec**

TRAFFIC SIGN SUMMARY SHEET 01

 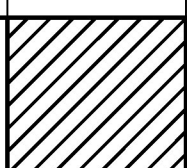MILEMARKER, STATION, OR SIGN NUMBER	SIGN LEGEND	SIGN DIMENSIONS			NEW & SALVAGED SIGNS				EXIST POST RETAIN	SALV AGE	NO. OF POSTS	NEW SIGN POSTS											REMARKS				SIGN DETAIL																	
												FLANGED CHANNEL			SQUARE STEEL (in)			STEEL ANCHOR SLEEVE			TUBULAR ALUMINUM Ø (in)									TUBULAR STEEL Ø (in)				W-SHAPE STEEL										
		EA	WIDTH (in)	HEIGHT (in)	"A"	"B"	SALV SIGN	SALV TIS				1.75	2.0	2.5	ANCHOR	SLEEVE	3.0	4.0	4.0 MOD	FOUND- ATION	3.0	3.5					4.0	5.0	FTG. SIZE		WEIGHT	POST SIZE	SFR FRAME	REQUIRED										
																													lb/ft						lb/ft			lb/ft				24"	30"	
																													1.12	2.0					3.0	1.88	2.42	3.35	1.3	1.7	1.7			7.6
BRADFORD	
10+61, RT		1	30	30	6.25						1					15		X											SIGN ID CODE RI-1	X														
10+75, RT											1					15		X																										
11+05, LT		1	12	18	1.50						1					15		X	X										SIGN ID CODE R7-8	X														
11+14, LT&RT 11+15, RT 11+33, LT 11+86, LT&RT 12+34.8, RT 12+38, LT 12+58, LT&RT		10	24	32	53.33																							INSTALL SIGNS ON LIGHT POLE		3														
11+20, LT		1	12	18	1.50						1					15		X	X									SIGN ID CODE R7-8 "VAN ACCESSIBLE" SIGN TO BE INSTALLED BELOW THE "RESERVED PARKING". SIGN ID CODE R7-8P	X															
		1	12	9	0.75																							X																
11+29, LT		1	12	18	1.50						1					15		X	X									SIGN ID CODE R7-8	X															
11+43, LT		1	12	18	1.50						1					15		X	X									SIGN ID CODE R7-8	X															
13+02, RT											1					15		X										"PROHIBITED" SIGN TO BE INSTALLED BELOW THE "\$500 FINE" SIGN.																
FINAL POST LENGTHS ARE TO BE DETERMINED IN THE FIELD. POST SIZES ARE COMPUTED BASED ON INFORMATION FURNISHED ON THE STANDARD SHEETS AND THE VTRANS "SIGN POST DESIGN GUIDELINE."												FT	FT	FT	FT	FT	FT		EA 4	LB	LB	LB		LB	LB	LB	LB					PROJECT NAME: BRADFORD PROJECT NUMBER: CMG PARK (33)												
					TOTALS	SF 66.33	SF	EA. 3	SF		FT	FT 105				EA 4	LB			EA.	LB			EA.	EA.	LB		FILE NAME: z09K252frm.dgn PROJECT LEADER: M.FOISY DESIGNED BY: I. MAYNARD TRAFFIC SIGN SUMMARY SHEET			PLOT DATE: 5/22/2014 DRAWN BY: P. ARMATA CHECKED BY: G. SANTY SHEET 14 OF 33													

WIRED CONDUIT (2") (PVC) (SCH. 80)

LOCATION	DESCRIPTION
10+63.3, RT - 11+11.0, RT	SL-6 TO HH-1
11+11.0, RT - 11+14.0, CL	HH-1 TO SL-3
11+11.0, RT - 11+15.0, RT	HH-1 TO SL-5
11+15.0, RT - 12+34.8, RT	SL-5 TO SL-4
11+14.0, CL - 11+86.0, CL	SL-3 TO SL-2
11+86.0, CL - 12+58.0, CL	SL-2 TO SL-1
11+14.0, CL - 11+33.0, LT	SL-3 TO SL-7
11+33.0, LT - 12+38.0, LT	SL-7 TO SL-8
11+11.0, RT - 12+11.0, RT	UTILITY POLE TO METER
11+11.0, RT - 11+11.0, RT	METER TO HH-1
11+11.5, RT - 11+11.5, RT.	METER TO HH-1

WIRED CONDUIT (3") (PVC) (SCH. 80)

LOCATION	OFFSET	DESCRIPTION
12+11.0	95.6' RT.	UTILITY POLE
11+11.0	76.5' RT.	METER

POWER DROP STANCHION, STREET LIGHTING

ELECTRICAL CONDUIT SLEEVE (4") (PVC)

11+11.0, RT - 11+14.0, CL
11+14.0, CL - 11+14.0, LT

JUNCTION BOX

NO.	LOCATION
HH-1	11+11.0, RT.

LIGHT POLE, LIGHT POLE BASE, SPECIAL PROVISION (LUMINAIRE, LED)

POLE NO.	LOCATION	OFFSET	NO. OF LUMINAIRES
SL-1	12+58.0	CL	2
SL-2	11+86.0	CL	2
SL-3	11+14.0	CL	2
SL-4	12+34.8	71.0' RT	1
SL-5	11+15.0	71.0' RT	1
SL-6	10+63.3	50.5' RT	1
SL-7	11+33.0	70.0' LT	1
SL-8	12+38.0	70.0' LT	1

SPECIAL PROVISION (REMOVE EXISTING LIGHT POLE)


10+87.7, 135.9' RT
11+92.2, 147.3' RT
12+71.4, 127.8' RT

SPECIAL PROVISION (REMOVE EXISTING ELECTRIC POWER METER)

12+70, RT.

DECIDUOUS TREE (ACER RUBRUM) (B & B) (2.5"-3" CAL.)

STA. 11+00.0, 133.0' RT.
STA. 11+40.0, 67.0' LT.
STA. 11+90.0, 133.0' RT.
STA. 12+10.0, 67.0' LT.
STA. 12+81.0, 133.0' RT.
STA. 12+81.0, 67.0' LT.

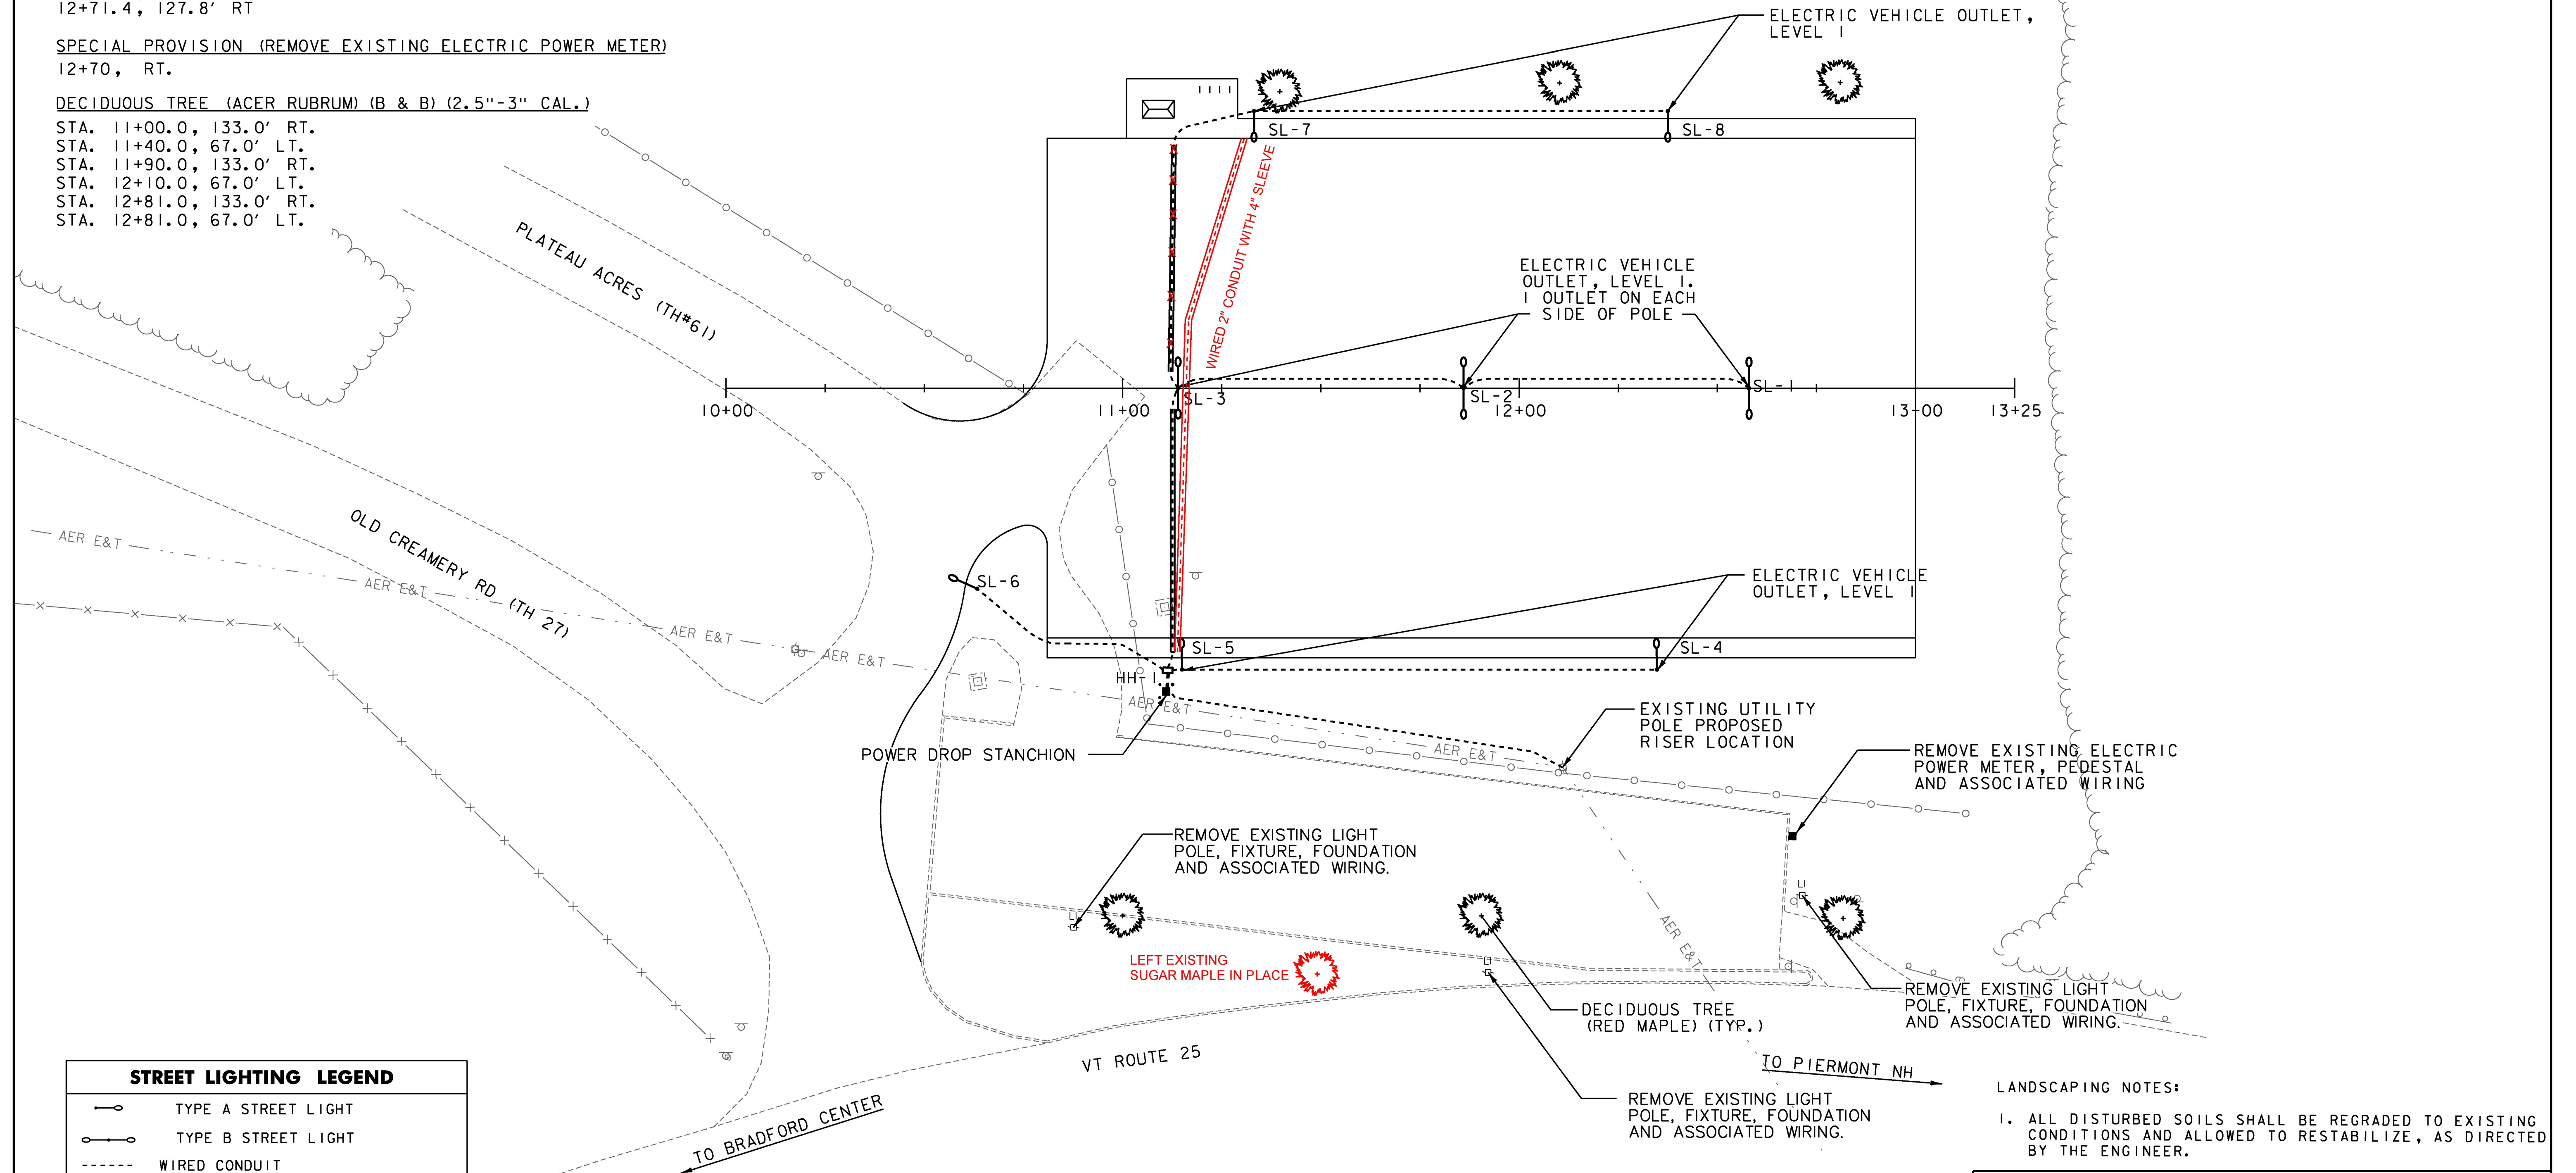

STREET LIGHTING LEGEND

	TYPE A STREET LIGHT
	TYPE B STREET LIGHT
	WIRED CONDUIT
	WIRED CONDUIT IN CONDUIT SLEEVE
	JUNCTION BOX
	ELECTRIC SERVICE TRANSFORMER
	ELECTRIC METER
	EXISTING LIGHT POLE

PLANT SCHEDULE:

QUANT	COMMON NAME	SCIENTIFIC NAME	SIZE	NOTES
6	RED MAPLE	ACER RUBRUM	2.5 - 3" CAL.	B&B

0 20 40
SCALE
1"=20' @ FULL SIZE





LANDSCAPING NOTES:

1. ALL DISTURBED SOILS SHALL BE REGRADED TO EXISTING CONDITIONS AND ALLOWED TO RESTABILIZE, AS DIRECTED BY THE ENGINEER.

PROJECT NAME: BRADFORD
PROJECT NUMBER: CMG PARK (33)

FILE NAME: z09k252bdr_lgt.dgn
PROJECT LEADER: M. FOISY
DESIGNED BY: M. CROWLEY
LIGHTING AND LANDSCAPE PLAN

PLOT DATE: 5/22/2014
DRAWN BY: I. MAYNARD
CHECKED BY: G. SANTY
SHEET 15 OF 33

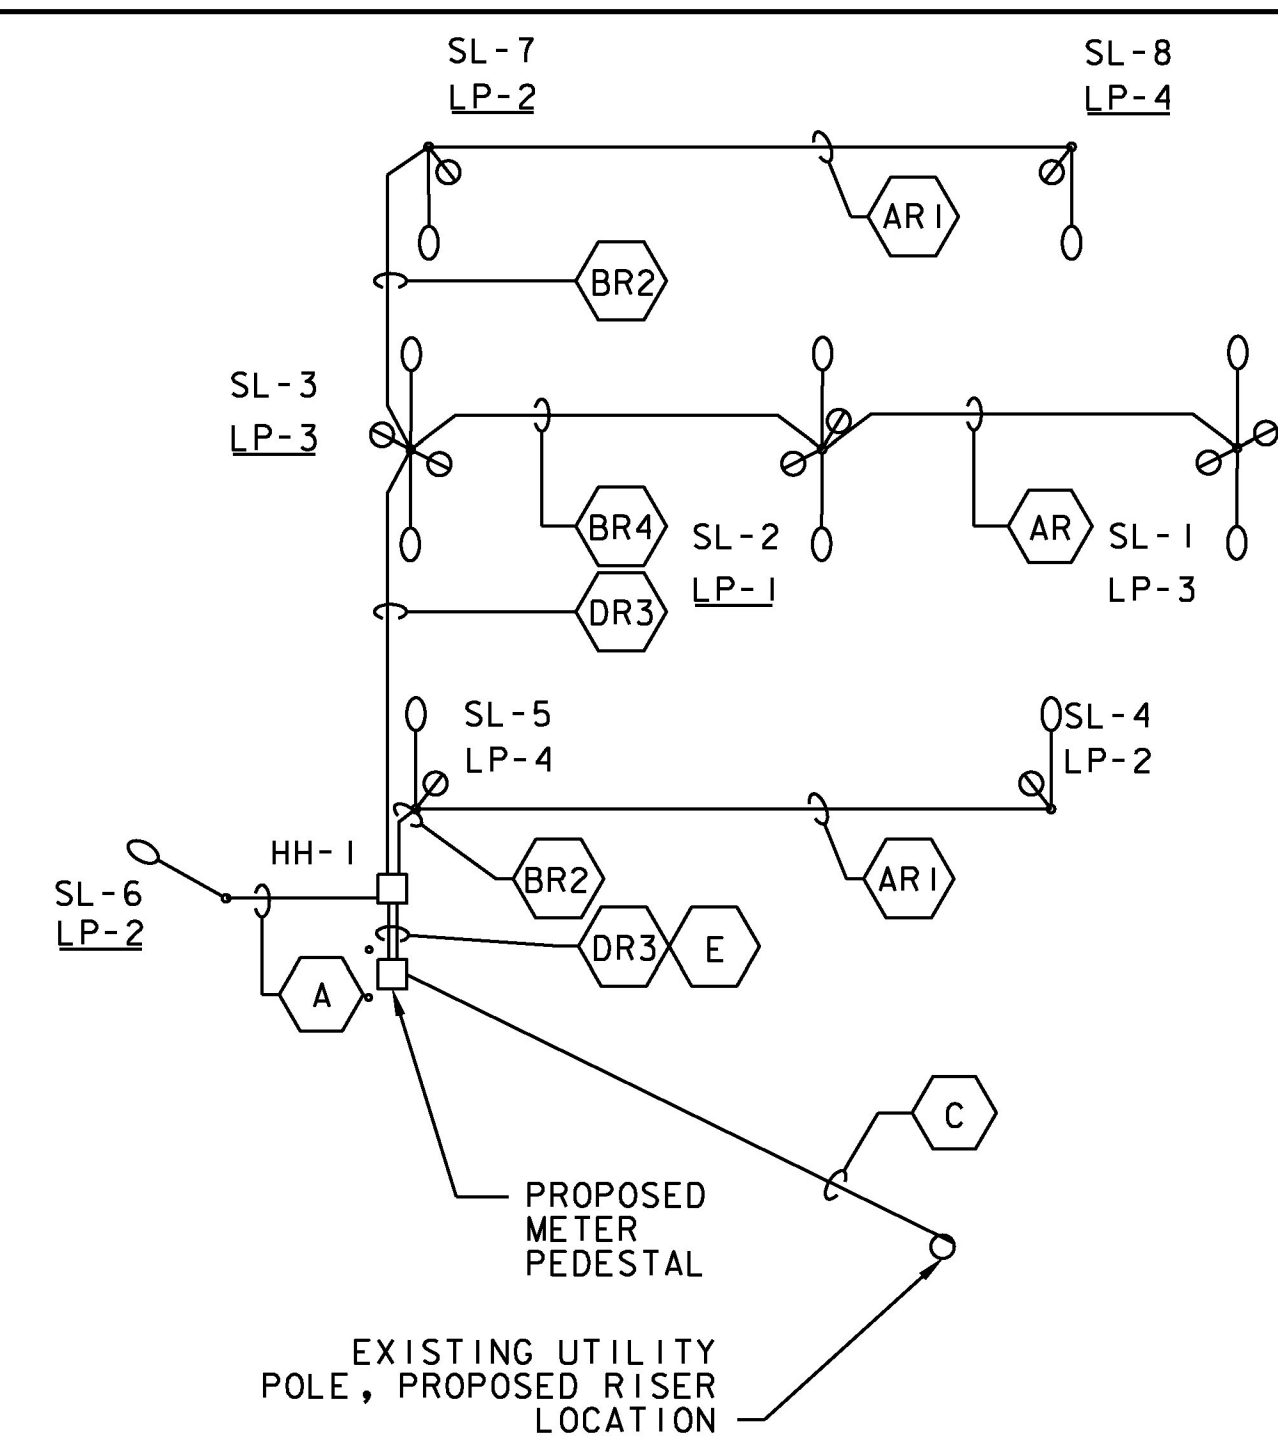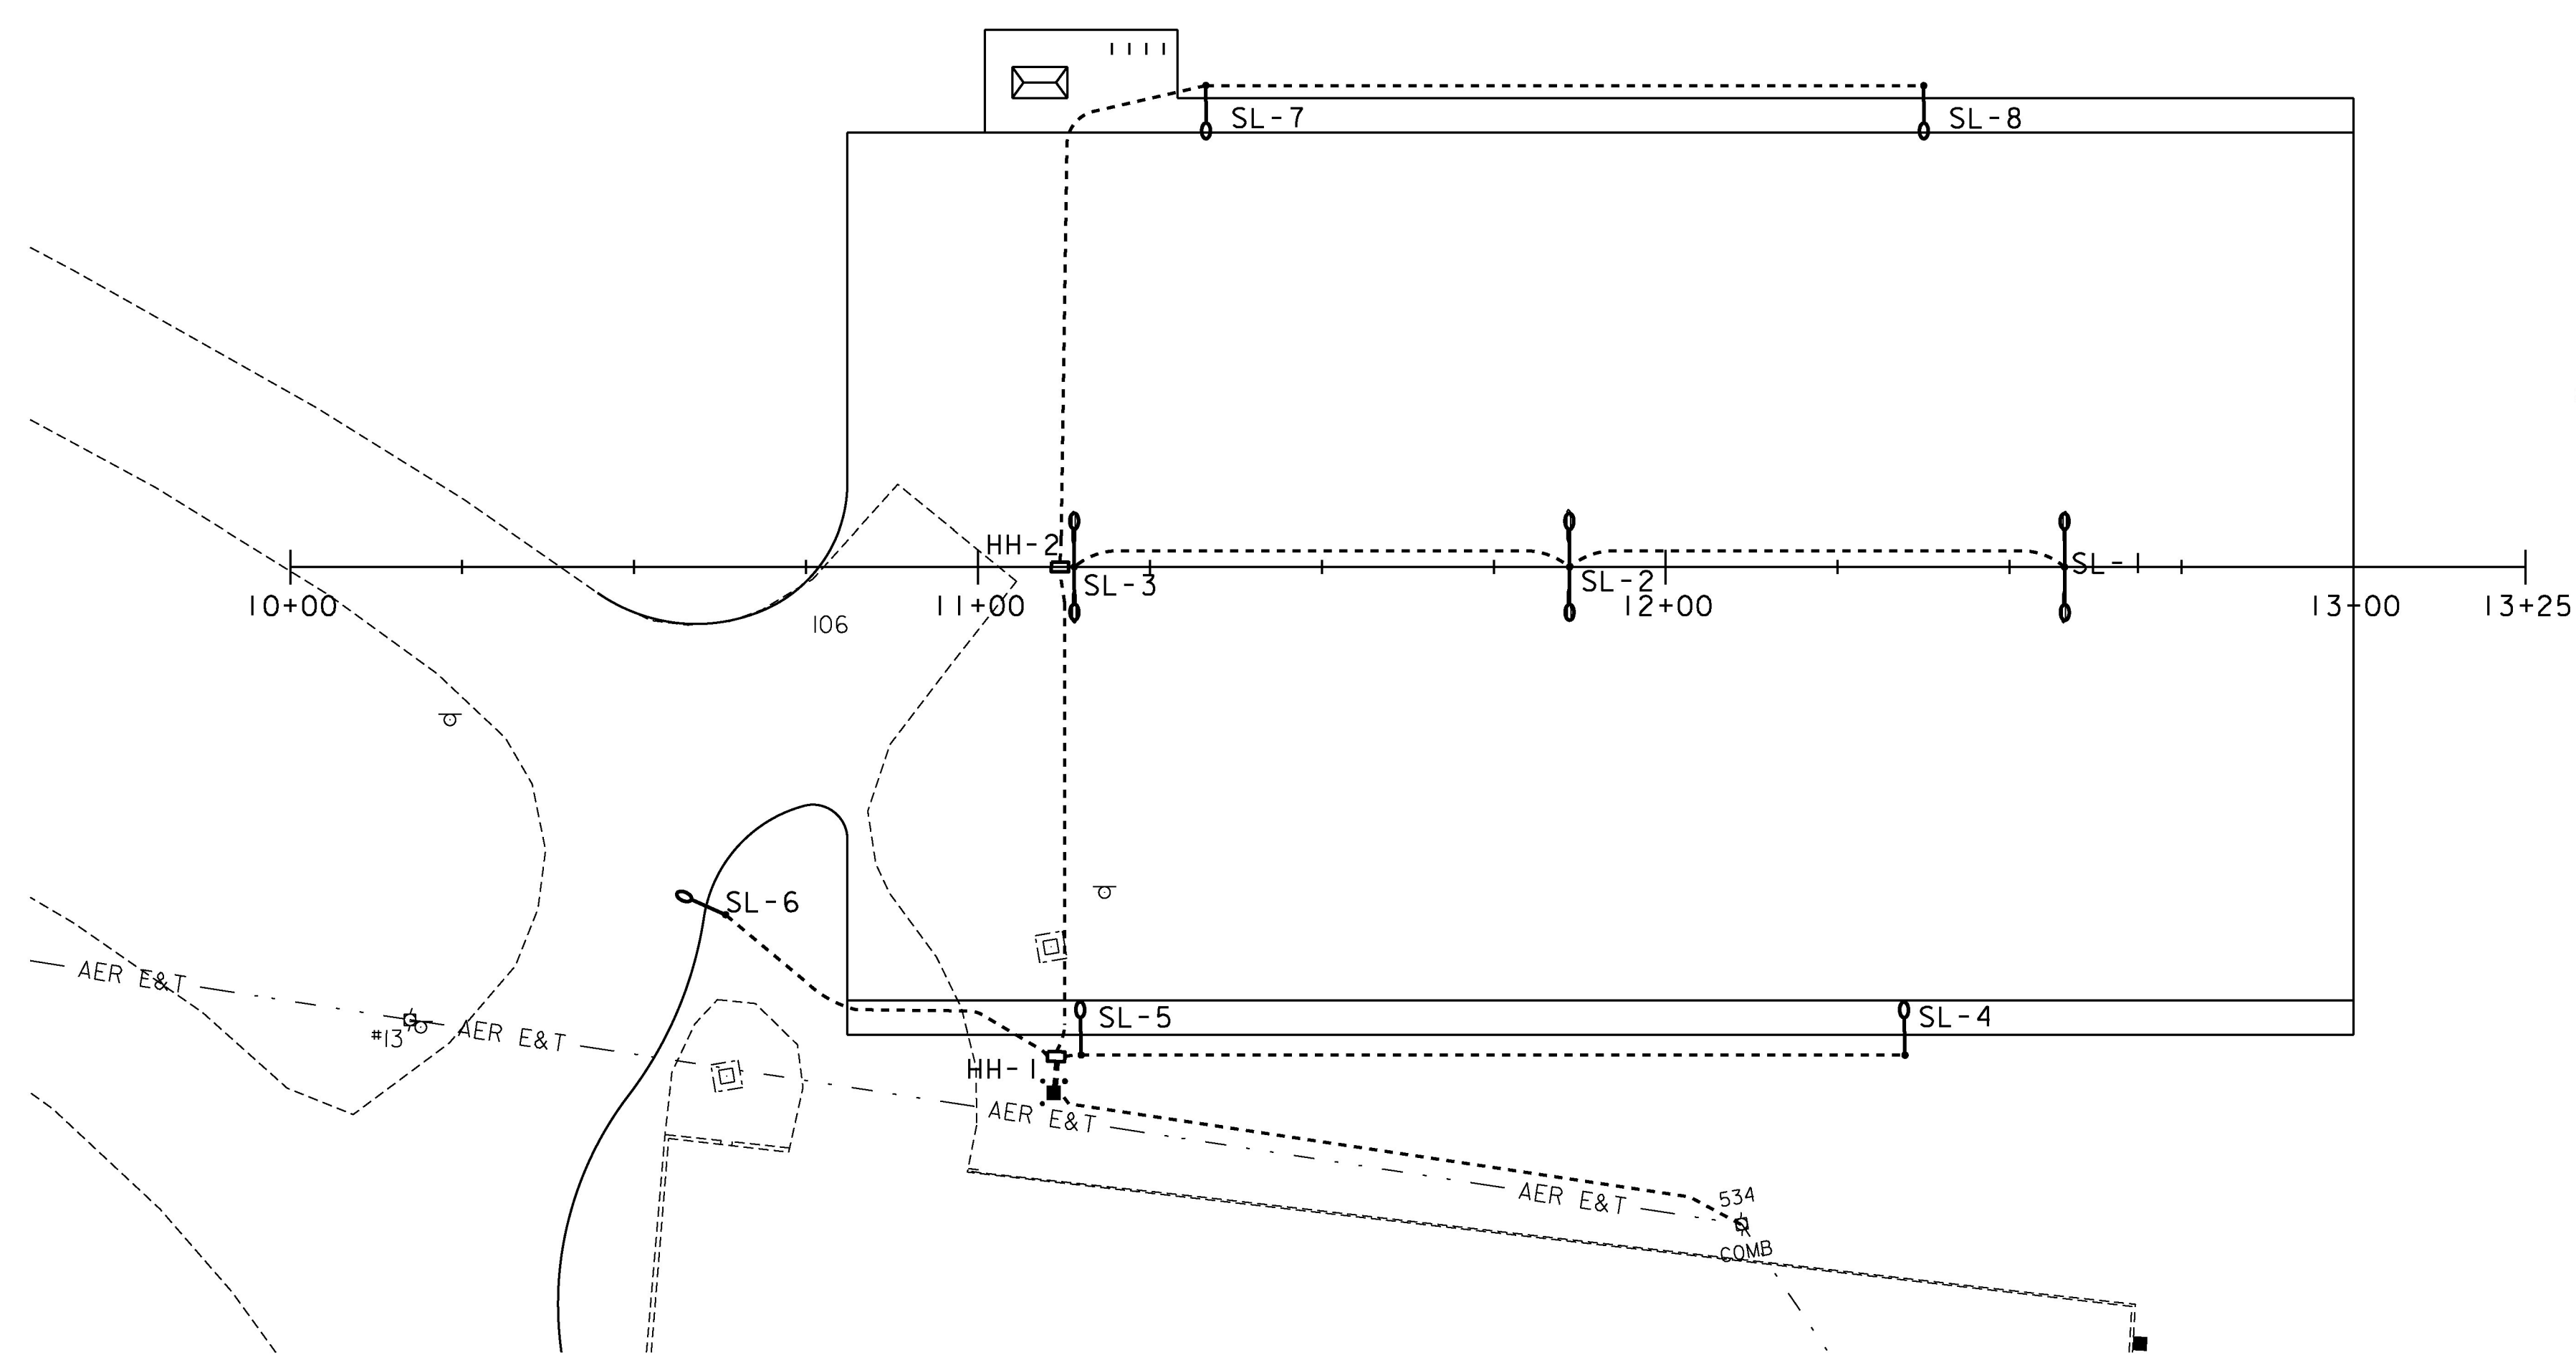


SITE LIGHTING ONE-LINE
NOT TO SCALE


CONDUIT & CONDUCTOR SCHEDULE					
KEY	CONDUIT SIZE	CONDUCTORS			
		FOR FIXTURES	FOR SERVICE	FOR RECEPTACLES	FOR GROUND
A	2"	2#10			1#10G
B	2"	4#10			1#10G
C	3"		3#2		1#8G
DR3	2 1/2"	8#10		16#6	1#10G
E	2"	PULLCORD			
AR	2"	2#10		4#6	1#10G
BR4	2"	4#10		8#6	1#10G
AR1	2"	2#10		2#6	1#10G
BR2	2"	4#10		4#6	1#10G

- GENERAL NOTES:**
1. MAXIMUM OF 270° IN TOTAL BENDS PERMITTED IN SINGLE RUN OF CONDUIT.
 2. LIGHTS SHALL BE FUSED AT BASE WITH Y-TYPE FUSE KIT WITH WATERPROOF INSULATED SEAL "FLOOD SEAL". SIZE OF SEAL SHALL MATCH WIRE AND HAVE A 10 AMP FUSE, AND MOV.
 3. CIRCUIT CONDUCTORS INCLUDING NEUTRAL CONDUCTOR SHALL BE CLEARLY IDENTIFIED BY CORROSION RESISTANT TAGS INDICATING CIRCUIT NUMBER AND PANEL SOURCES AT EVERY POLE BASE AND HANDHOLE.
 4. UTILIZE APPROVED DUAL-RATED PARALLEL TAP CONNECTOR WITH INSULATED COVER FOR TAPS AT POLE BASE.
 5. UTILIZE APPROVED DUAL-RATED PARALLEL TAP CONNECTOR WITH WATERTIGHT CONNECTOR, SUITABLE FOR DIRECT BURIAL IN JUNCTION BOXES, HANDHOLES AND MANHOLES.

PROJECT NAME:	BRADFORD
PROJECT NUMBER:	CMG PARK (33)
FILE NAME:	z09K252frm.dgn
PROJECT LEADER:	M. FOISY
DESIGNED BY:	M. CROWLEY
LIGHTING DETAILS I	
PLOT DATE:	5/22/2014
DRAWN BY:	P. ARMATA
CHECKED BY:	G. SANTY
SHEET	16 OF 33

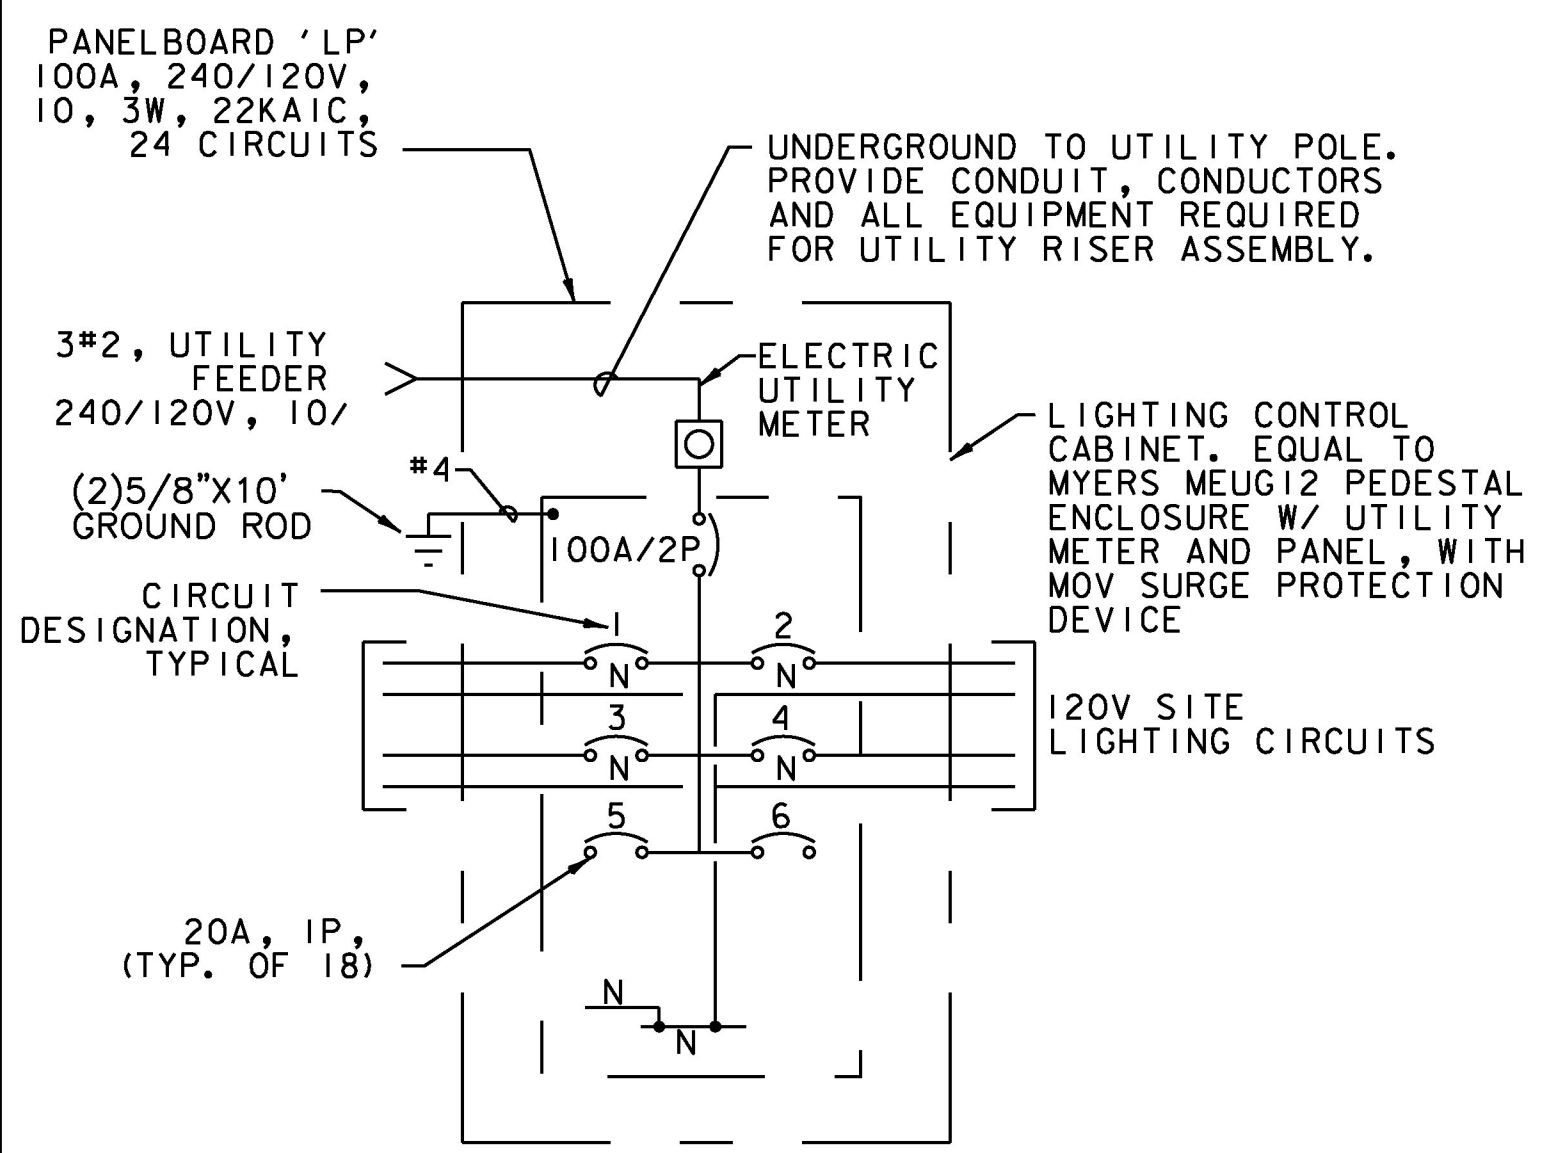


ONE-LINE DIAGRAM ROADWAY LIGHTING SERVICE PEDESTAL
NOT TO SCALE
NOTE: NO RELAYS REQUIRED

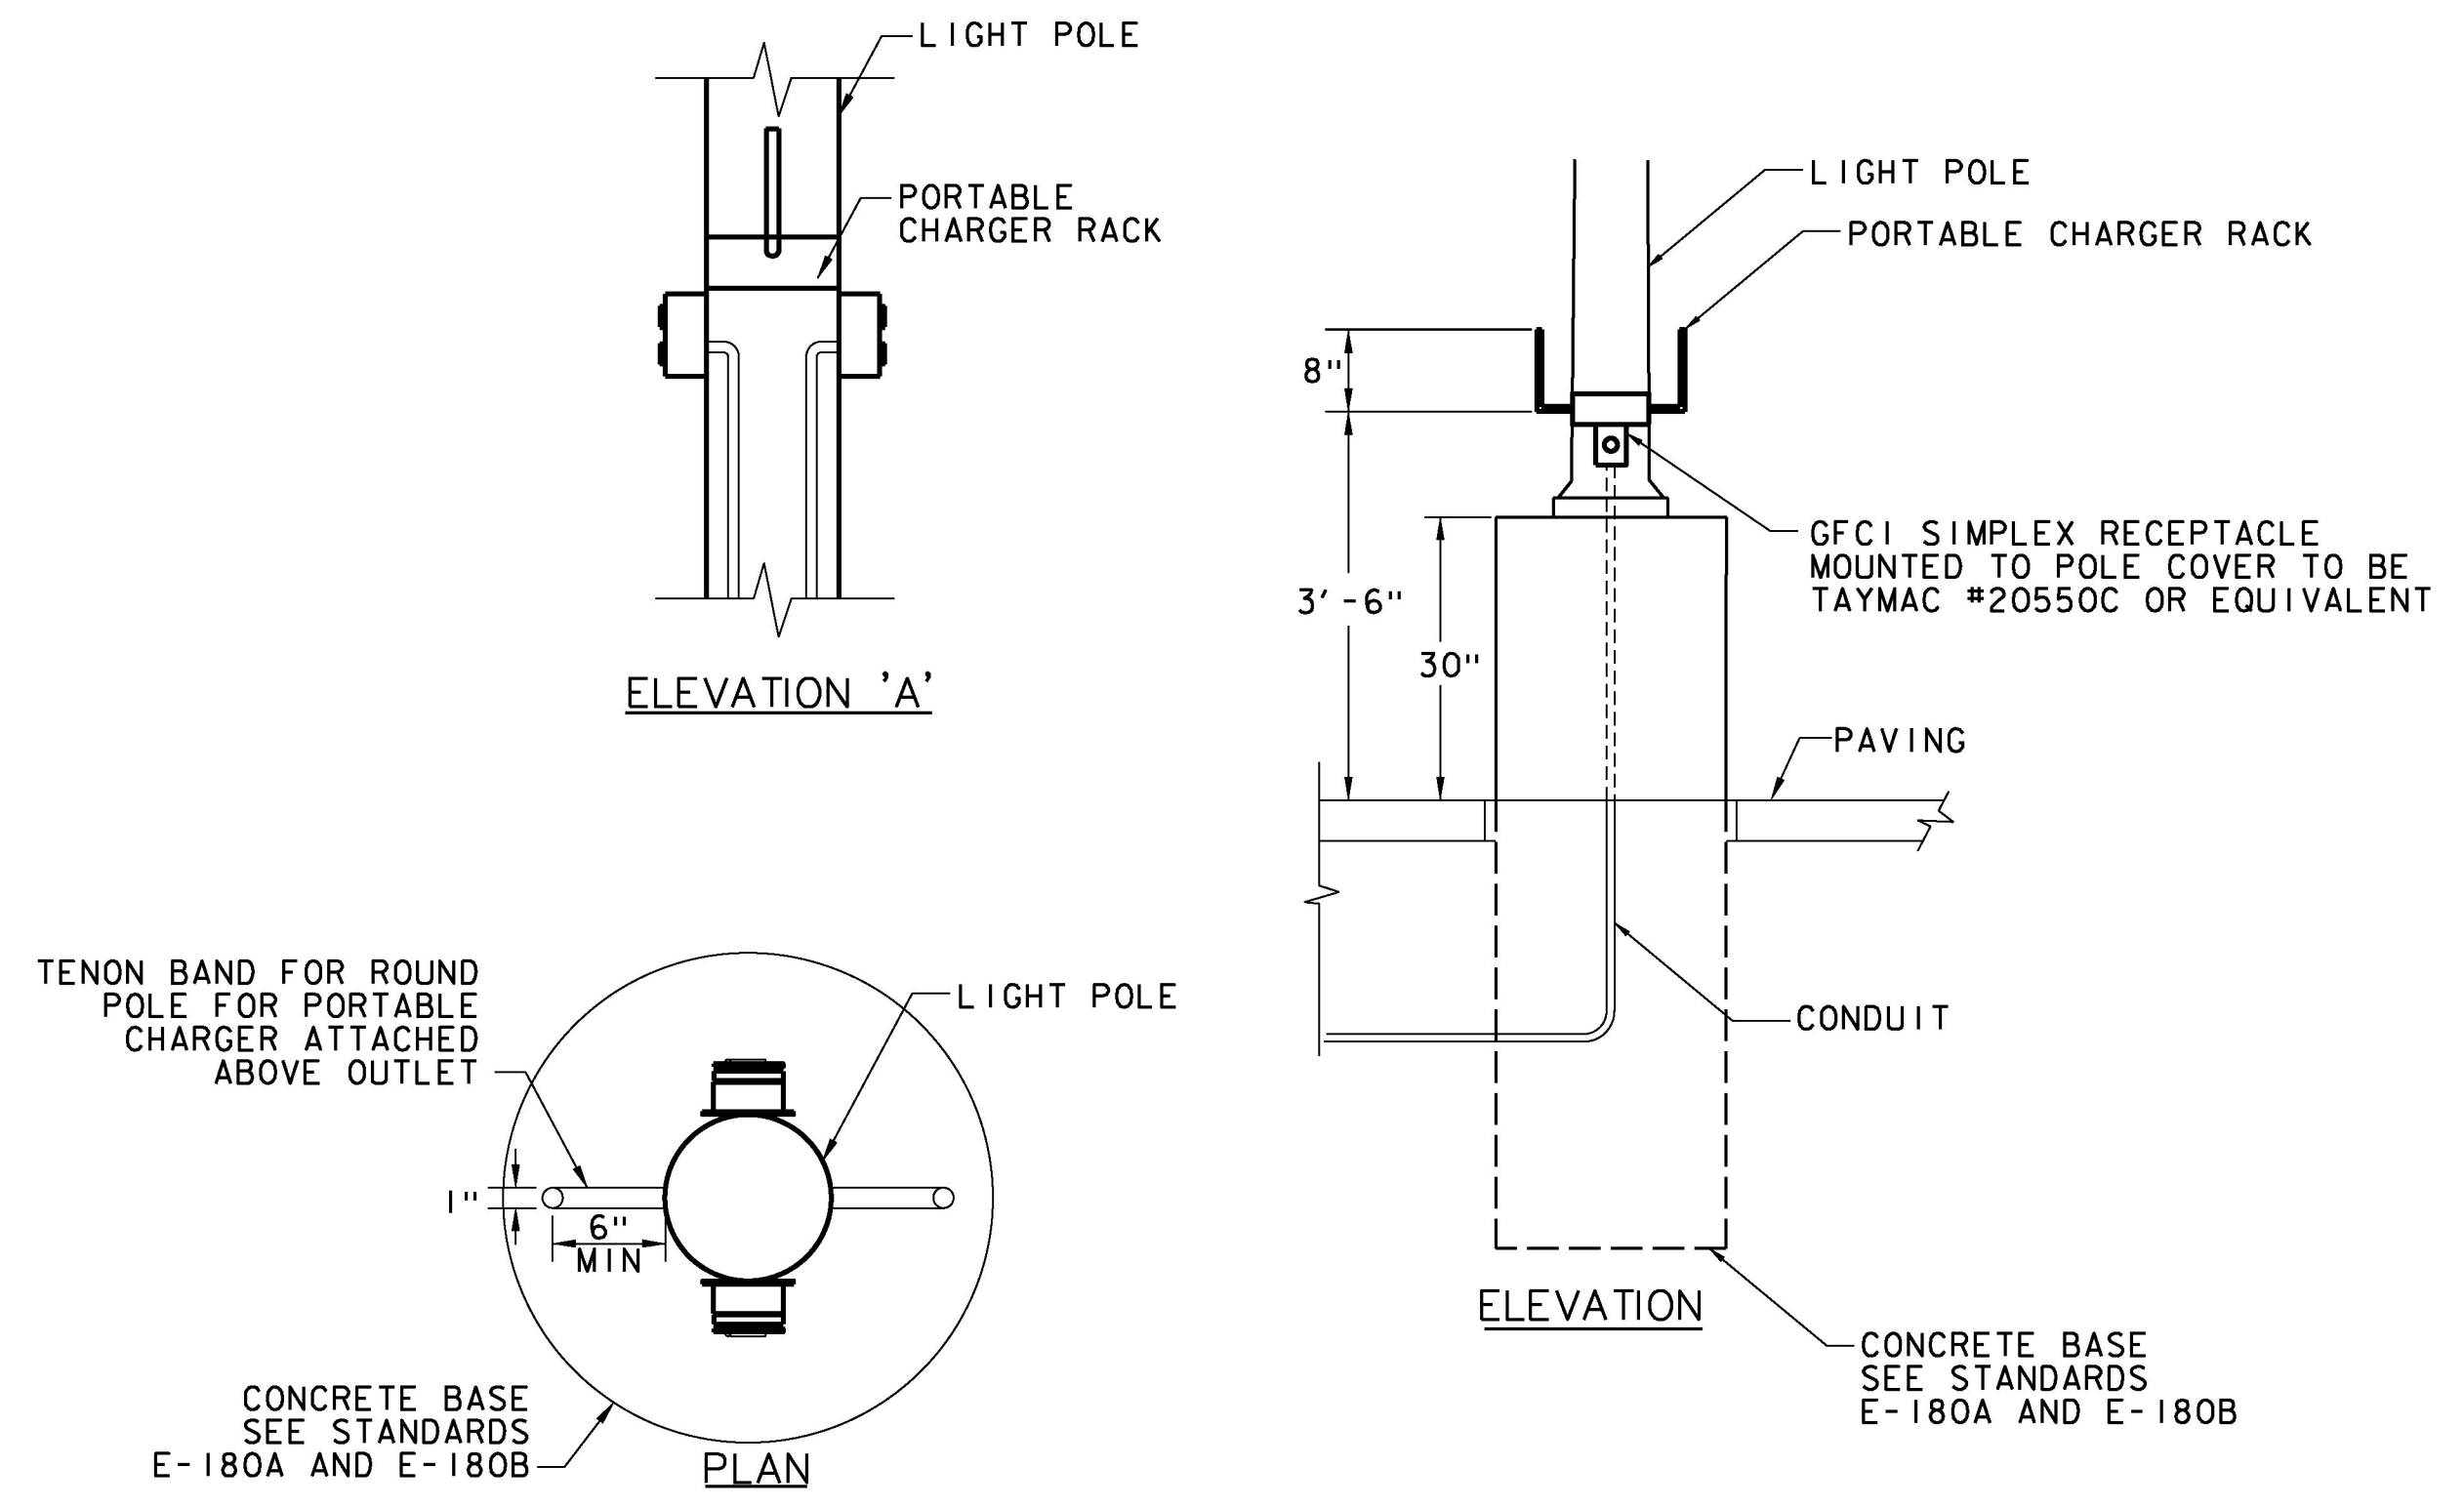


SPECIAL PROVISION (ELECTRIC VEHICLE OUTLET, LEVEL 1)
NOT TO SCALE



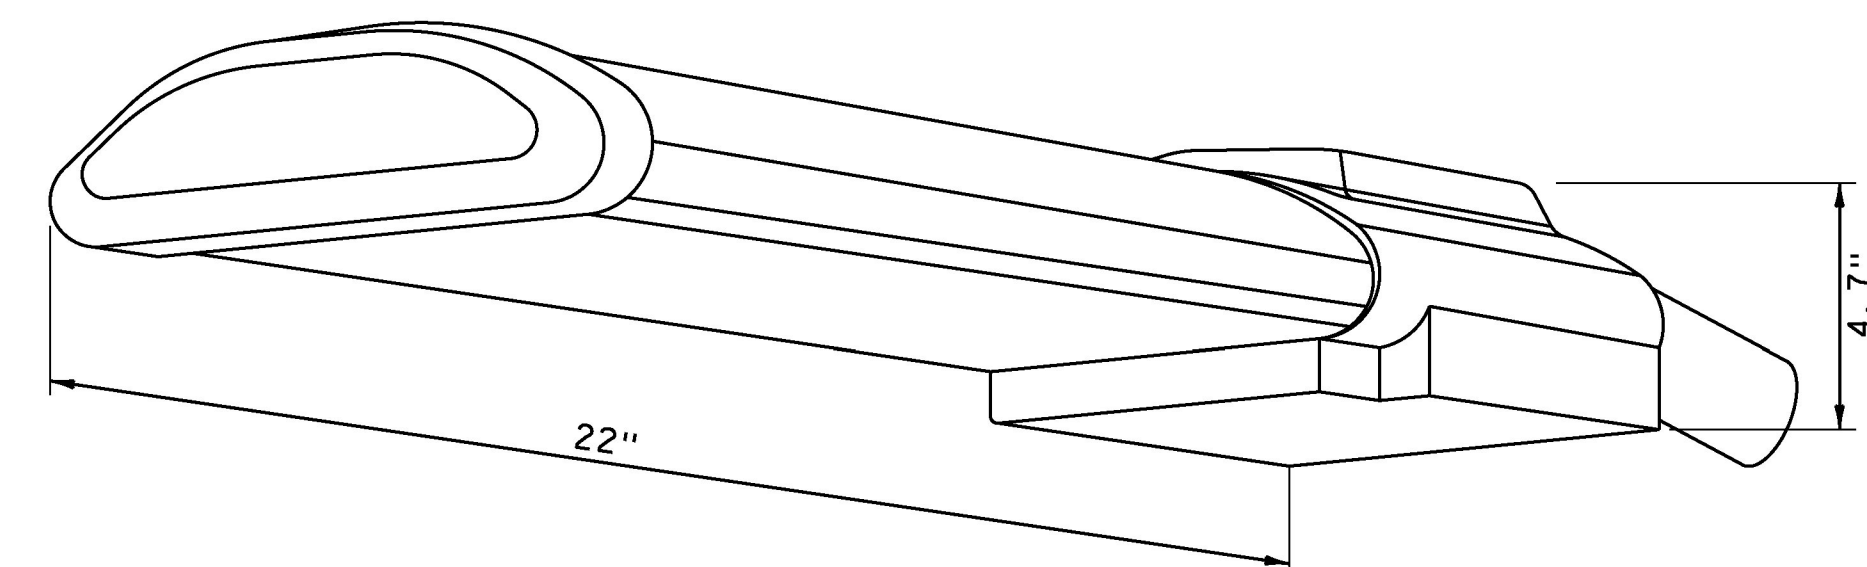

LUMINAIRE
STR-LWY-3MB-04-C-UL-BZ-525-R-SC

NOT TO SCALE

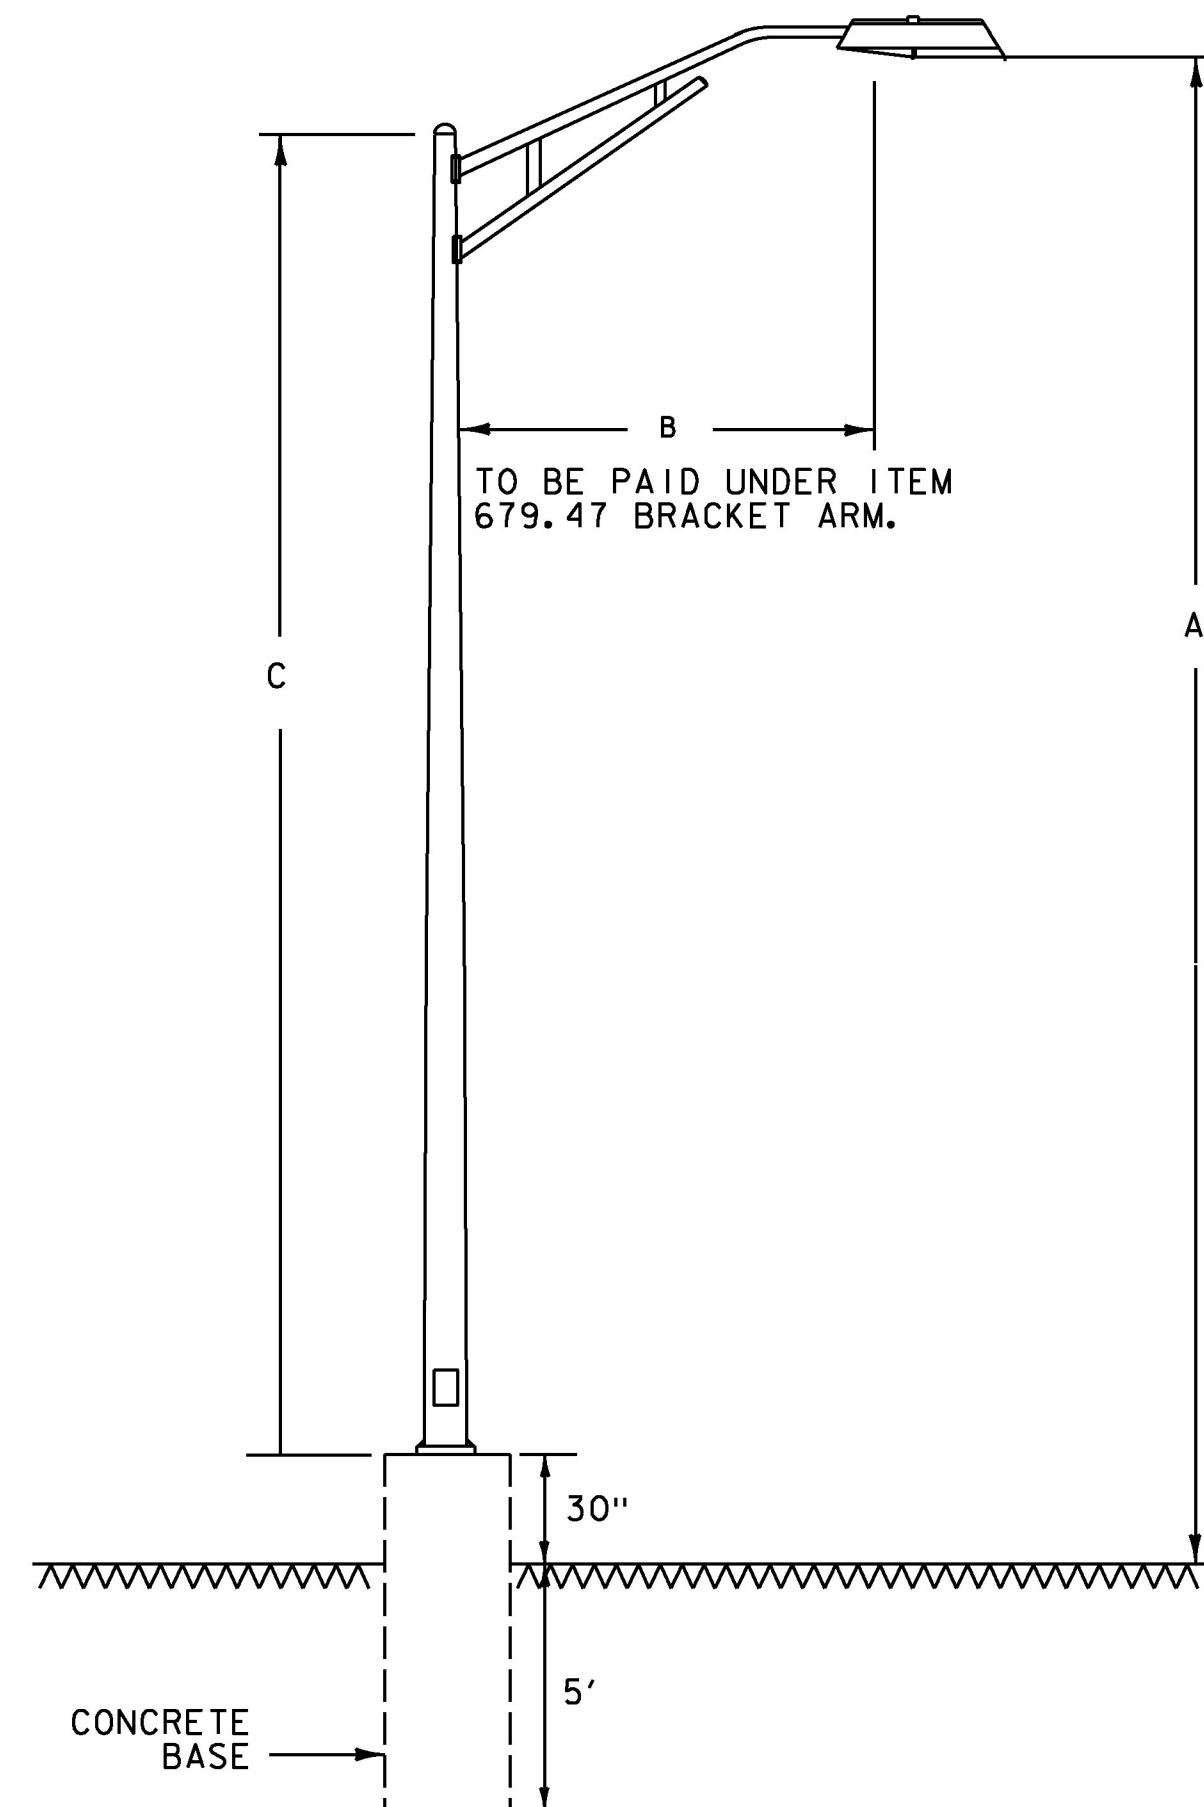


SEE STANDARD E-180A
FOR ADDITIONAL INFORMATION

DIMENSIONS:
A = MOUNTING HEIGHT - 22.5'
B = LUMINAIRE SUPPORT ARM LENGTH - 8'
C = POLE HEIGHT - 20'

TYPE 'A' SITE LIGHT


NOT TO SCALE

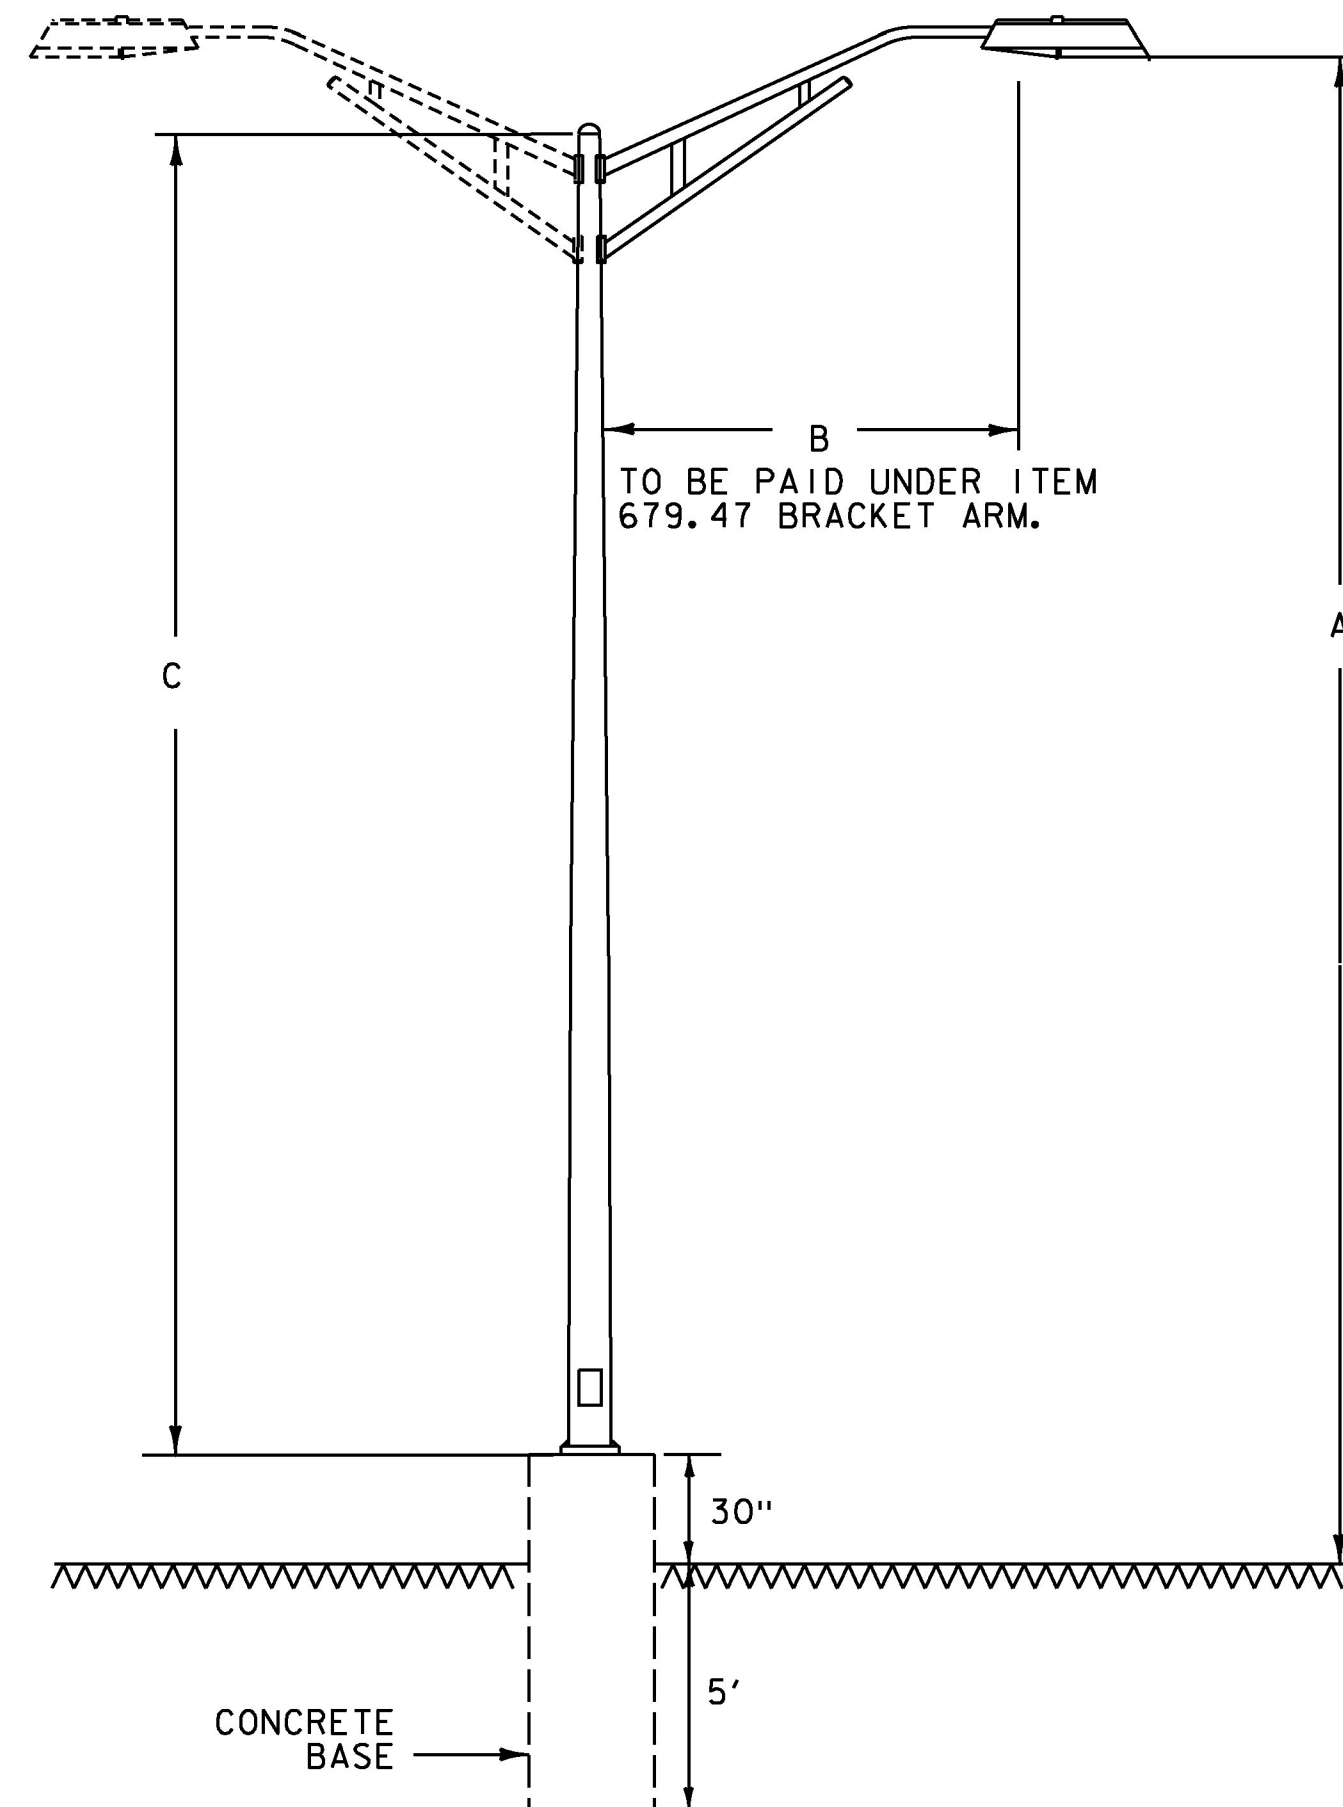

DIMENSIONS:
A = MOUNTING HEIGHT - 22.5'
B = LUMINAIRE SUPPORT ARM LENGTH - 8'
C = POLE HEIGHT - 20'

TYPE 'B' SITE LIGHT

NOT TO SCALE

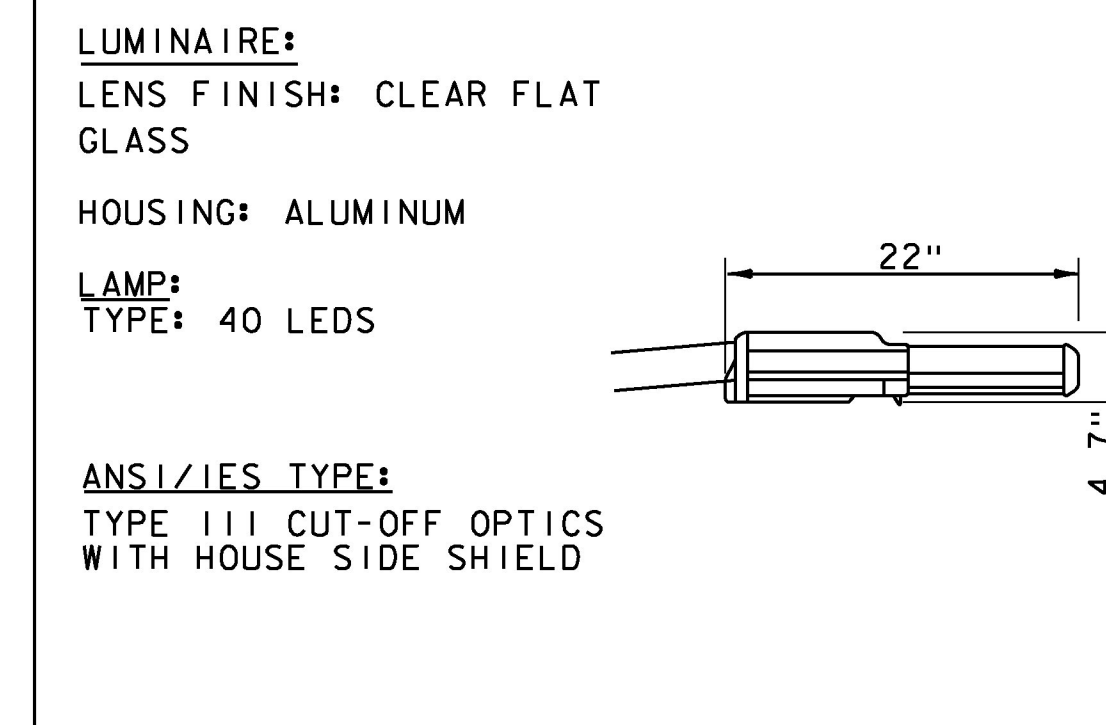


LUMINAIRE:
LENS FINISH: CLEAR FLAT
GLASS
HOUSING: ALUMINUM
LAMP:
TYPE: 40 LEDS

ANSI/IES TYPE:
TYPE III CUT-OFF OPTICS
WITH HOUSE SIDE SHIELD

LUMINAIRE: STR-LWY-3MB-04-C-UL-BZ-525-R-SC


LAMP: TYPE: LED

MOUNTING HEIGHT: 22'-6" POLES ON CONCRETE
BASES = 20.0'

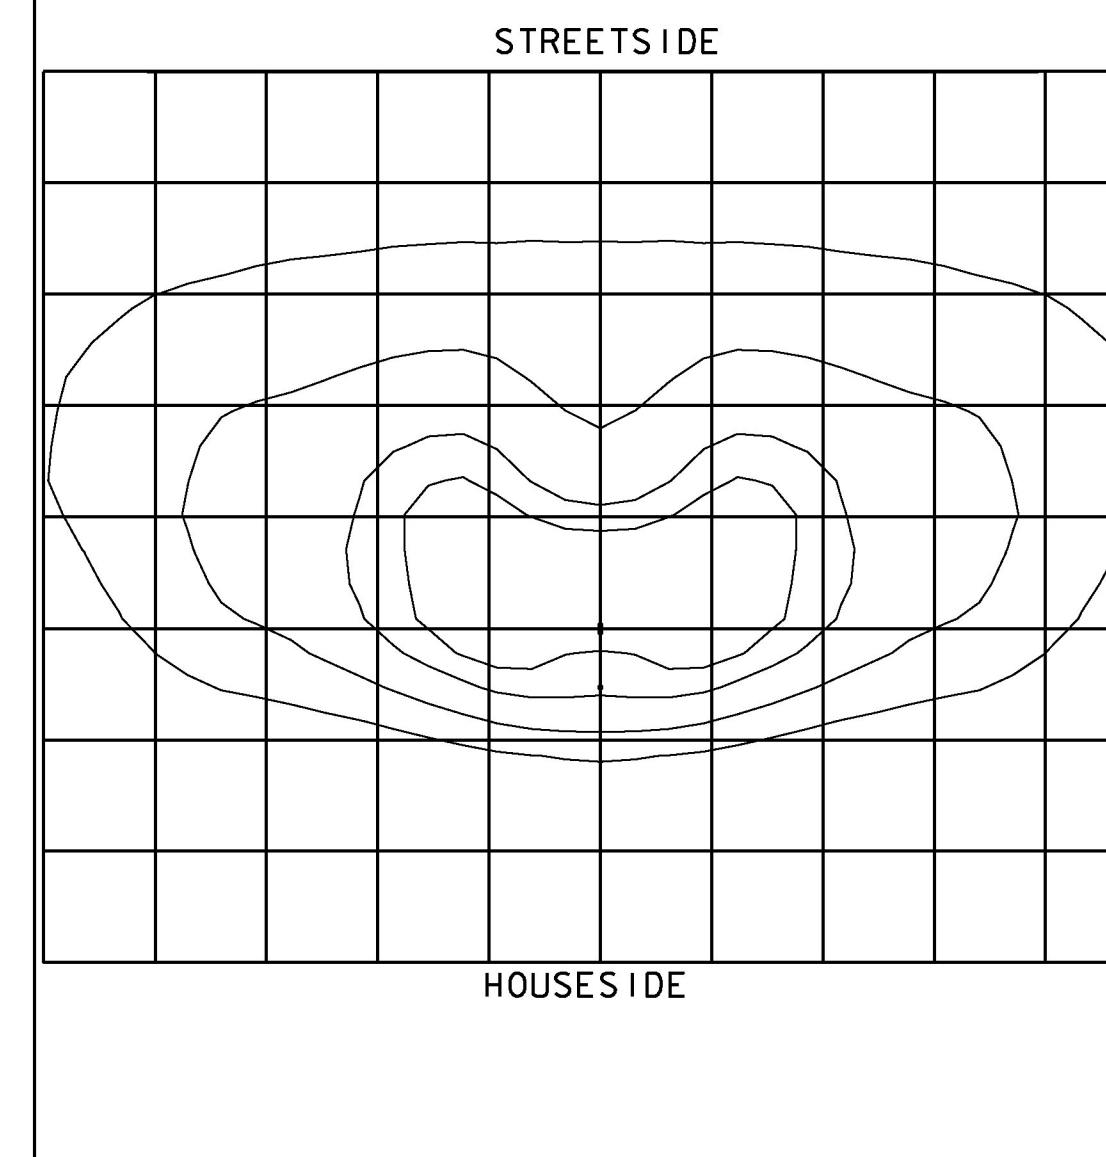

TYPE 'A' SITE LIGHT
ISO-FOOTCANDLE DATA

NOT TO SCALE

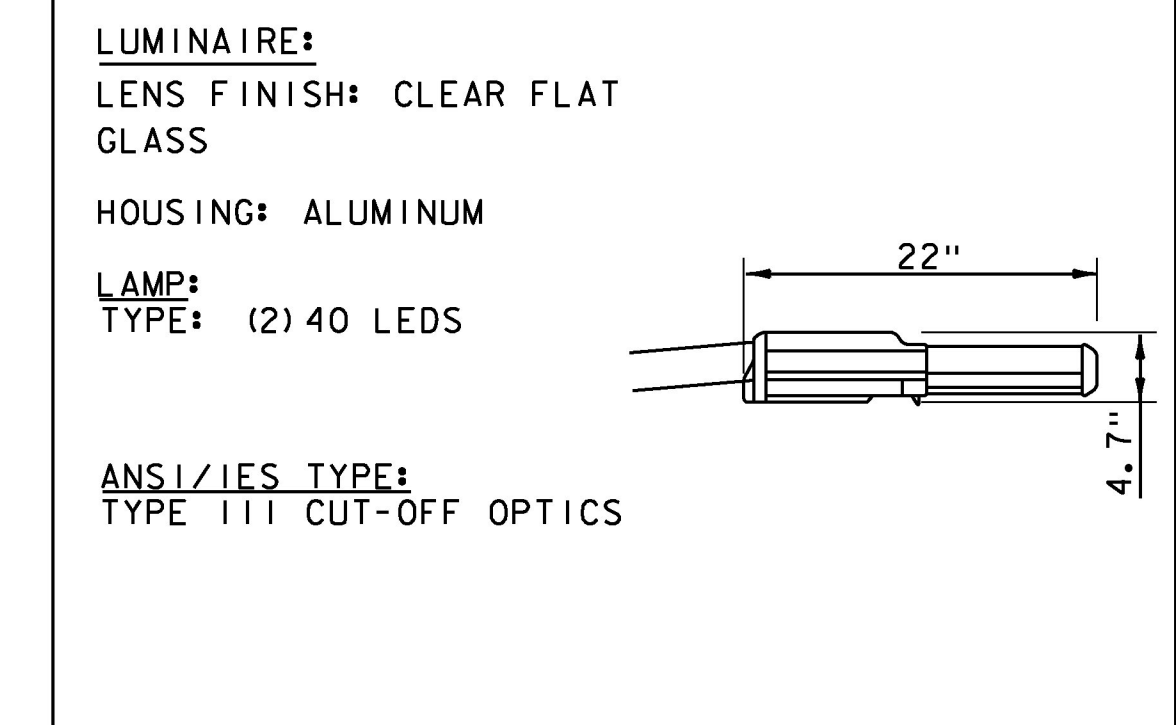


LUMINAIRE:
LENS FINISH: CLEAR FLAT
GLASS
HOUSING: ALUMINUM
LAMP:
TYPE: (2) 40 LEDS

ANSI/IES TYPE:
TYPE III CUT-OFF OPTICS

LUMINAIRE: (2) STR-LWY-3MB-04-C-UL-BZ-525-R-SC

LAMP: TYPE: LED

MOUNTING HEIGHT: 22'-6" POLES ON CONCRETE
BASES = 20.0'

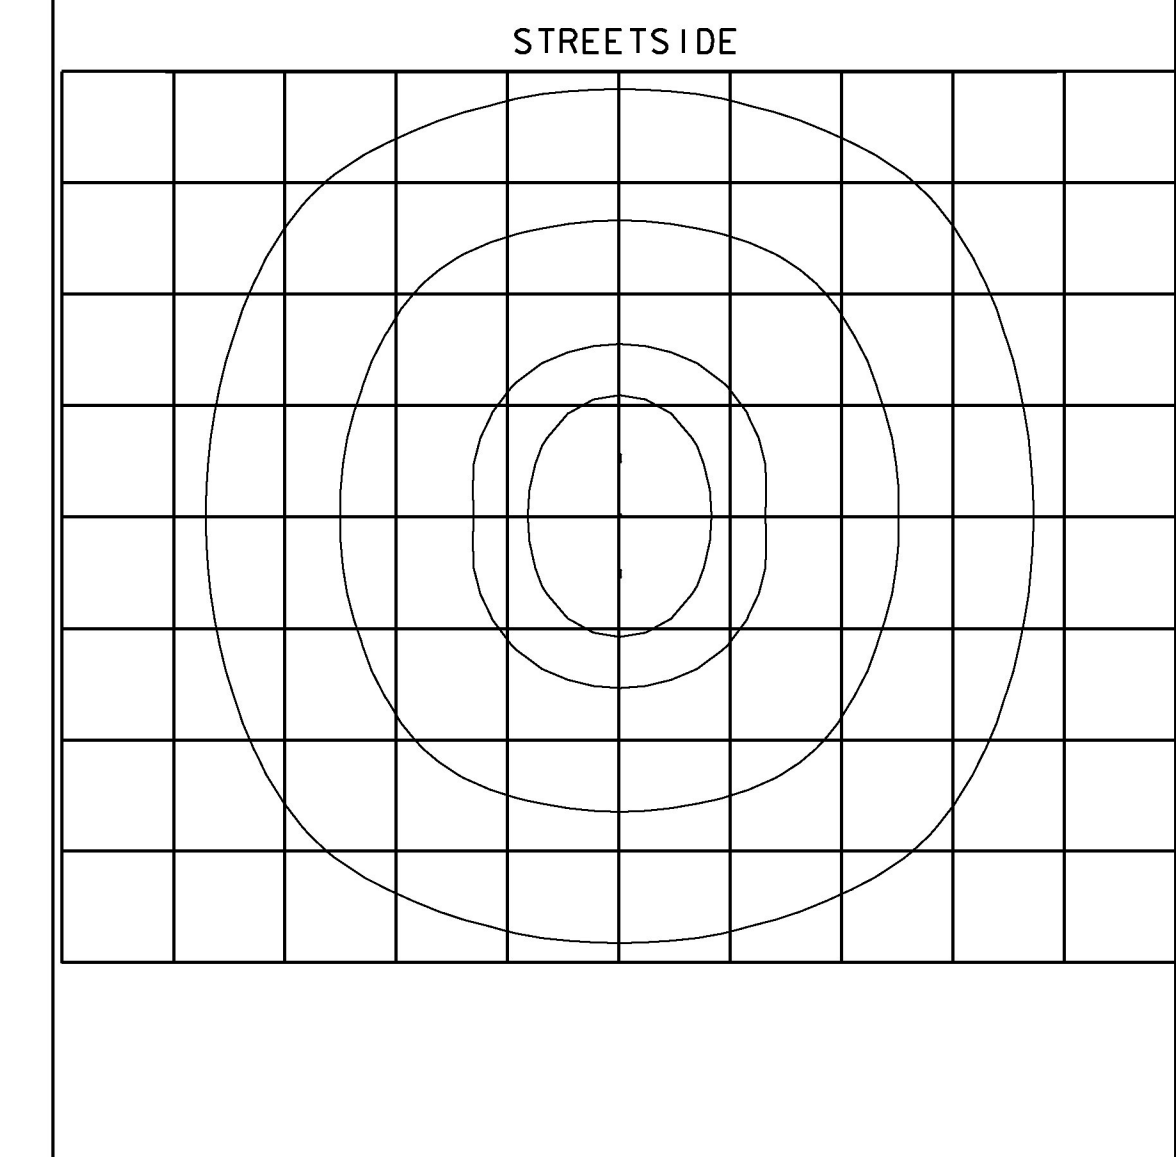

TYPE 'B' SITE LIGHT
ISO-FOOTCANDLE DATA

NOT TO SCALE



PROJECT NAME:	BRADFORD
PROJECT NUMBER:	CMG PARK (33)
FILE NAME: z09K252frm.dgn	PLOT DATE: 5/22/2014
PROJECT LEADER: M. FOISY	DRAWN BY: P. ARMATA
DESIGNED BY: M. CROWLEY	CHECKED BY: G. SANTY
LIGHTING DETAILS 2	SHEET 17 OF 33

GENERAL SITE LIGHT NOTES

CONCRETE BASES

FOR DETAILS SEE VTrans STANDARD SHEET E-180B.

WHEN CONCRETE BASES ARE INSTALLED IN SLOPING GROUND, THERE MUST BE A MINIMUM OF 5'-0" OF THE BASE IN THE GROUND.

CARE SHOULD BE TAKEN WHERE CONCRETE BASES, DRAIN-AGE STRUCTURES OR UTILITIES ARE CLOSE TOGETHER.

POLES, ANCHOR BASES AND ARMS

ALL NEW SITE LIGHT POLES AND LUMINAIRE ARMS SHALL BE ALUMINUM IN ACCORDANCE WITH SUBSECTION 753.01 (B) AND SHALL BE DARK BRONZE IN COLOR.

LUMINAIRES AND POLES

FOR LIGHT POLE DETAILS SEE VTRANS STANDARD SHEET E-180A.

LUMINAIRES SHALL HAVE A MOUNTING HEIGHT OF 22.5'. THE ARM LENGTH SHALL BE 4'.

TYPE A: ALUMINUM, DARK BRONZE, 'COBRA HEAD' TYPE LED, TYPE III, DISTRIBUTION, WITH SPILL LIGHT CONTROL EQUIVALENT TO: BETA LED CATALOG NO. STR-LWY-3MB-04-C-UL-BZ-525-R-SC WITH PHOTO CELL.

TYPE B: ALUMINUM, DARK BRONZE, 'COBRA HEAD' TYPE LED, TYPE V, DISTRIBUTION EQUIVALENT TO: BETA LED CATALOG NO. STR-LWY-3MB-04-C-UL-BZ-525-R-SC WITH PHOTO CELL.

POLES: TAPERED ALUMINUM, 20 FT. DARK BRONZE, WITH BASE COVER EQUIVALENT TO: GE LIGHTING SYSTEMS: RRTA-20-SA-6S-6.0-1-F

LUMINAIRE SHALL MEET THE ISO FOOTCANDLE DATA AND THE ILLUMINATION LEVELS AS DESCRIBED BELOW.

ILLUMINATION LEVELS

PARK AND RIDE SHALL HAVE AN AVERAGE OF 1.0fc., MINIMUM OF 0.2fc., WITH MIN/MAX RATIO OF 20:1, AND AN AVE/MIN UNIFORMITY OF BETWEEN 3:1 AND 4:1 OR BETTER.

CONDUIT

A 2 INCH (I.D.) MINIMUM CONDUIT SHALL BE USED AT ALL LOCATIONS UNLESS OTHERWISE NOTED ON THE PLANS, ALL CONDUIT SHALL BE SCHEDULE 80 PVC.

POWER DROP STANCHION

FOR DETAILS SEE VTrans STANDARD SHEET E-175.

MINIMUM 2" NEMA APPROVED PVC SCHEDULE 80 SHALL BE USED.

ATTACH CONDUIT ON SIDE OF POLE AWAY FROM TRAFFIC WHEN POSSIBLE.

INSTALL LOWEST STANDOFF BRACKET AT 7 FEET ABOVE GRADE. SPACE REMAINING STANDOFF BRACKETS APPROX. 5 FEET APART.

INSTALL SLIP JOINT APPROXIMATELY 2/3 OPEN.

TERMINATE CONDUIT WITH CONDULATOR FOR PRIMARY CABLE, OR WEATHERHEAD FOR SECONDARY CABLE.

SERVICE CONDUIT SHALL BE MINIMUM 2 INCH. SMALLER CONDUIT MAY BE ALLOWED WITH PRIOR APPROVAL FROM THE UTILITY AND THE ENGINEER AND AFTER CONSULTATION WITH THE ROADWAY, TRAFFIC & SAFETY, AND PAVEMENT MANAGEMENT SECTIONS.

WIRE

ALL WIRING BETWEEN THE METER AND/OR POWER SOURCE AND THE FIRST POLE AND/OR JUNCTION BOX AND BETWEEN POLES AND/OR PULLBOXES SHALL BE COPPER AND SIZED AS SPECIFIED ON THE PLANS. ALL WIRE SHALL HAVE TYPE XHHW INSULATION OR EQUIVALENT.

GROUNDING

ALL CONDUIT MUST INCLUDE A GROUNDING CONDUCTOR. RIGID STEEL CONDUIT SHALL BE PROPERLY CONNECTED AT THE JOINTS SO AS TO BE WATERTIGHT AND MAINTAIN ELECTRICAL CONTINUITY AND HAVE GROUNDING BUSHINGS SO AS TO ACT AS A GROUND CONDUCTOR.

ALUMINUM WIRE SHALL NOT BE USED FOR GROUND WIRE.

PULLBOXES /JUNCTION BOXES


FOR DETAILS SEE VTrans STANDARD SHEET E-173.

GENERAL

THE LOAD ON EACH BRANCH OF A THREE WIRE CIRCUIT SHALL BE AS BALANCED AS POSSIBLE, LOAD TO NEUTRAL.

THE LAST CONCRETE POLE BASE AT THE END OF EACH CIRCUIT SHALL HAVE A CONDUIT SWEEP WITH CAP INSTALLED FOR FUTURE USE.

THE CONTRACTOR SHALL BE RESPONSIBLE FOR OBTAINING NECESSARY ELECTRICAL PERMITS.

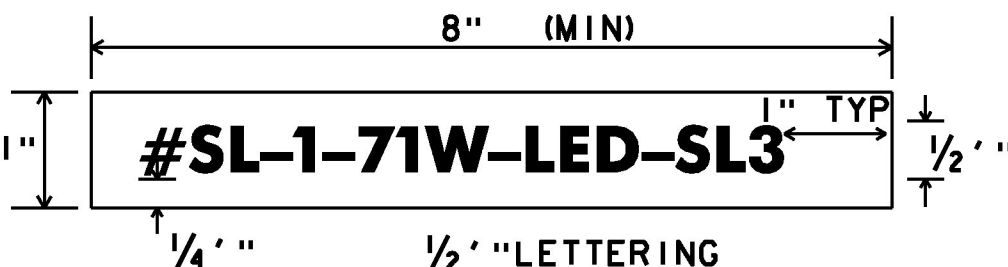

LEGEND: BLACK OR WHITE (NON-REFL.) - STAMPED PRIOR TO PRINTING/PAINTING.
BACKGROUND: NATURAL ALUMINUM OR FLAT BLACK SURFACE, SAME AS POLE FINISH.


DETAILS FOR TAGS ATTACHED TO SITE LIGHT POLES

NOT TO SCALE


1. THE TAG SHALL BE MOUNTED ON ALL STREET LIGHT POLES IN SUCH A MANNER AS NOT TO BE EASILY REMOVED, SUCH AS WELDED, RIVET-ED, OR BOLTED WITH VANDAL PROOF BOLTS.
2. THE LETTERS SHALL BE PUNCHED, STAMPED, ENGRAVED, OR PHOTO-ETCHED. PUNCHING, STAMPING OR ENGRAVING SHALL PENETRATE AT LEAST 1/2 THE BASE MATERIAL THICKNESS.
3. THE BASE MATERIAL FOR THE TAG SHALL BE ALUMINUM WITH A MINIMUM THICKNESS OF 0.100 INCH.
4. THE TAG SHALL BE ATTACHED TO THE POLE ABOVE THE HANDHOLE, 6 INCHES MAXIMUM. IF THE POLE HAS A TRANSFORMER BASE ATTACH TAG TO COVER.
5. TYPE 'A' FIXTURE TAG SHALL READ: SL-#-51W-LED-SL3
TYPE 'B' FIXTURE TAG SHALL READ: SL-#-102W-LED-5WQ

GENERAL NOTES


1. APPLICABLE STANDARDS: AMERICAN NATIONAL STANDARDS FOR TREE CARE OPERATIONS, ANSI A300. AMERICAN STANDARD FOR NURSERY STOCK, ANDSO Z60.1. HORTUS THIRD, THE STAFF OF THE L.H. BAILEY HORTORIUM. ALL STANDARDS SHALL INCLUDE THE LATEST ADDITIONS AND AMENDMENTS AS OF THE DATE OF ADVERTISEMENT FOR BIDS.
2. FERTILIZER: SLOW RELEASE TYPE, OR SUBSTITUTE APPROVED BY THE ENGINEER, APPLIED AS FOLLOWS:
TREES AND SHRUBS
MARCH-MAY 10-10-10
MAY-OCTOBER 6-10-10
OCTOBER-MARCH 4-12-12
RATE OF APPLICATION: 11b./INCH IN CALIPER
3. EXCAVATE SOIL TO 3X WIDER THAN ROOT BALL DIAMETER FOR TREES AND 2X WIDER FOR SHRUBS. SET BALLED AND BURLAPPED (B&B) STOCK ON LAYER OF COMPACTED SOIL MIXTURE, STAND PLUMB AND IN CENTER OF PIT OR TRENCH WITH TOP OF BALL AT THE SAME ELEVATION AS ADJACENT FINISHED LANDSCAPE GRADES. REMOVE WIRE BASKET AND ALL TWINE, REMOVE BURLAP FROM UPPER THIRD OF BALLS; RETAIN ON BOTTOMS. SET CONTAINER GROWN SOCK AS SPECIFIED FOR B&B MATERIAL, EXCEPT CUT CANS ON TWO SIDES WITH AN APPROVED CAN CUTTER.
4. DISH TOP OF BACKFILL TO ALLOW FOR MULCHING. MULCH PITS WITH NOT LESS THAN 3" OF ORGANIC MULCH. MULCH SHOULD NOT TOUCH TREE BARK. SEE SUBSECTION 755.10.
5. ALL PLANTS SHALL BE CAREFULLY AND THOROUGHLY WATERED DURING PLANTING AND AS OFTEN AS NECESSARY THEREAFTER TO PROVIDE THE BEST GROWING CONDITIONS UNTIL ACCEPTANCE OF THE WORK.
6. BEGIN MAINTENANCE IMMEDIATELY AFTER PLANTING. MAINTAIN TREES, SHRUBS, AND OTHER PLANTS BY PRUNING, CULTIVATING, AND WEEDING AS REQUIRED FOR HEALTHY GROWTH. RESTORE PLANTING SAUCERS. RESTORE OR REPLACE DAMAGED WRAPPINGS. SPRAY AS REQUIRED TO KEEP TREES AND SHRUBS FREE OF INSECTS AND DISEASE, AT THE EXPENSE OF THE CONTRACTOR.
7. MAINTAIN LAWNS BY WATERING, FERTILIZING, WEEDING, MOWING (2" HEIGHT), TRIMMING, AND OTHER OPERATIONS SUCH AS ROLLING, REGRADING, AND REPLANTING AS REQUIRED TO ESTABLISH A SMOOTH, ACCEPTABLE LAWN, FREE OF ERODED OR BARE AREAS AT THE EXPENSE OF THE CONTRACTOR.
8. SEE TYPICAL SECTIONS SHEET 2 FOR TURF ESTABLISHMENT INFORMATION.

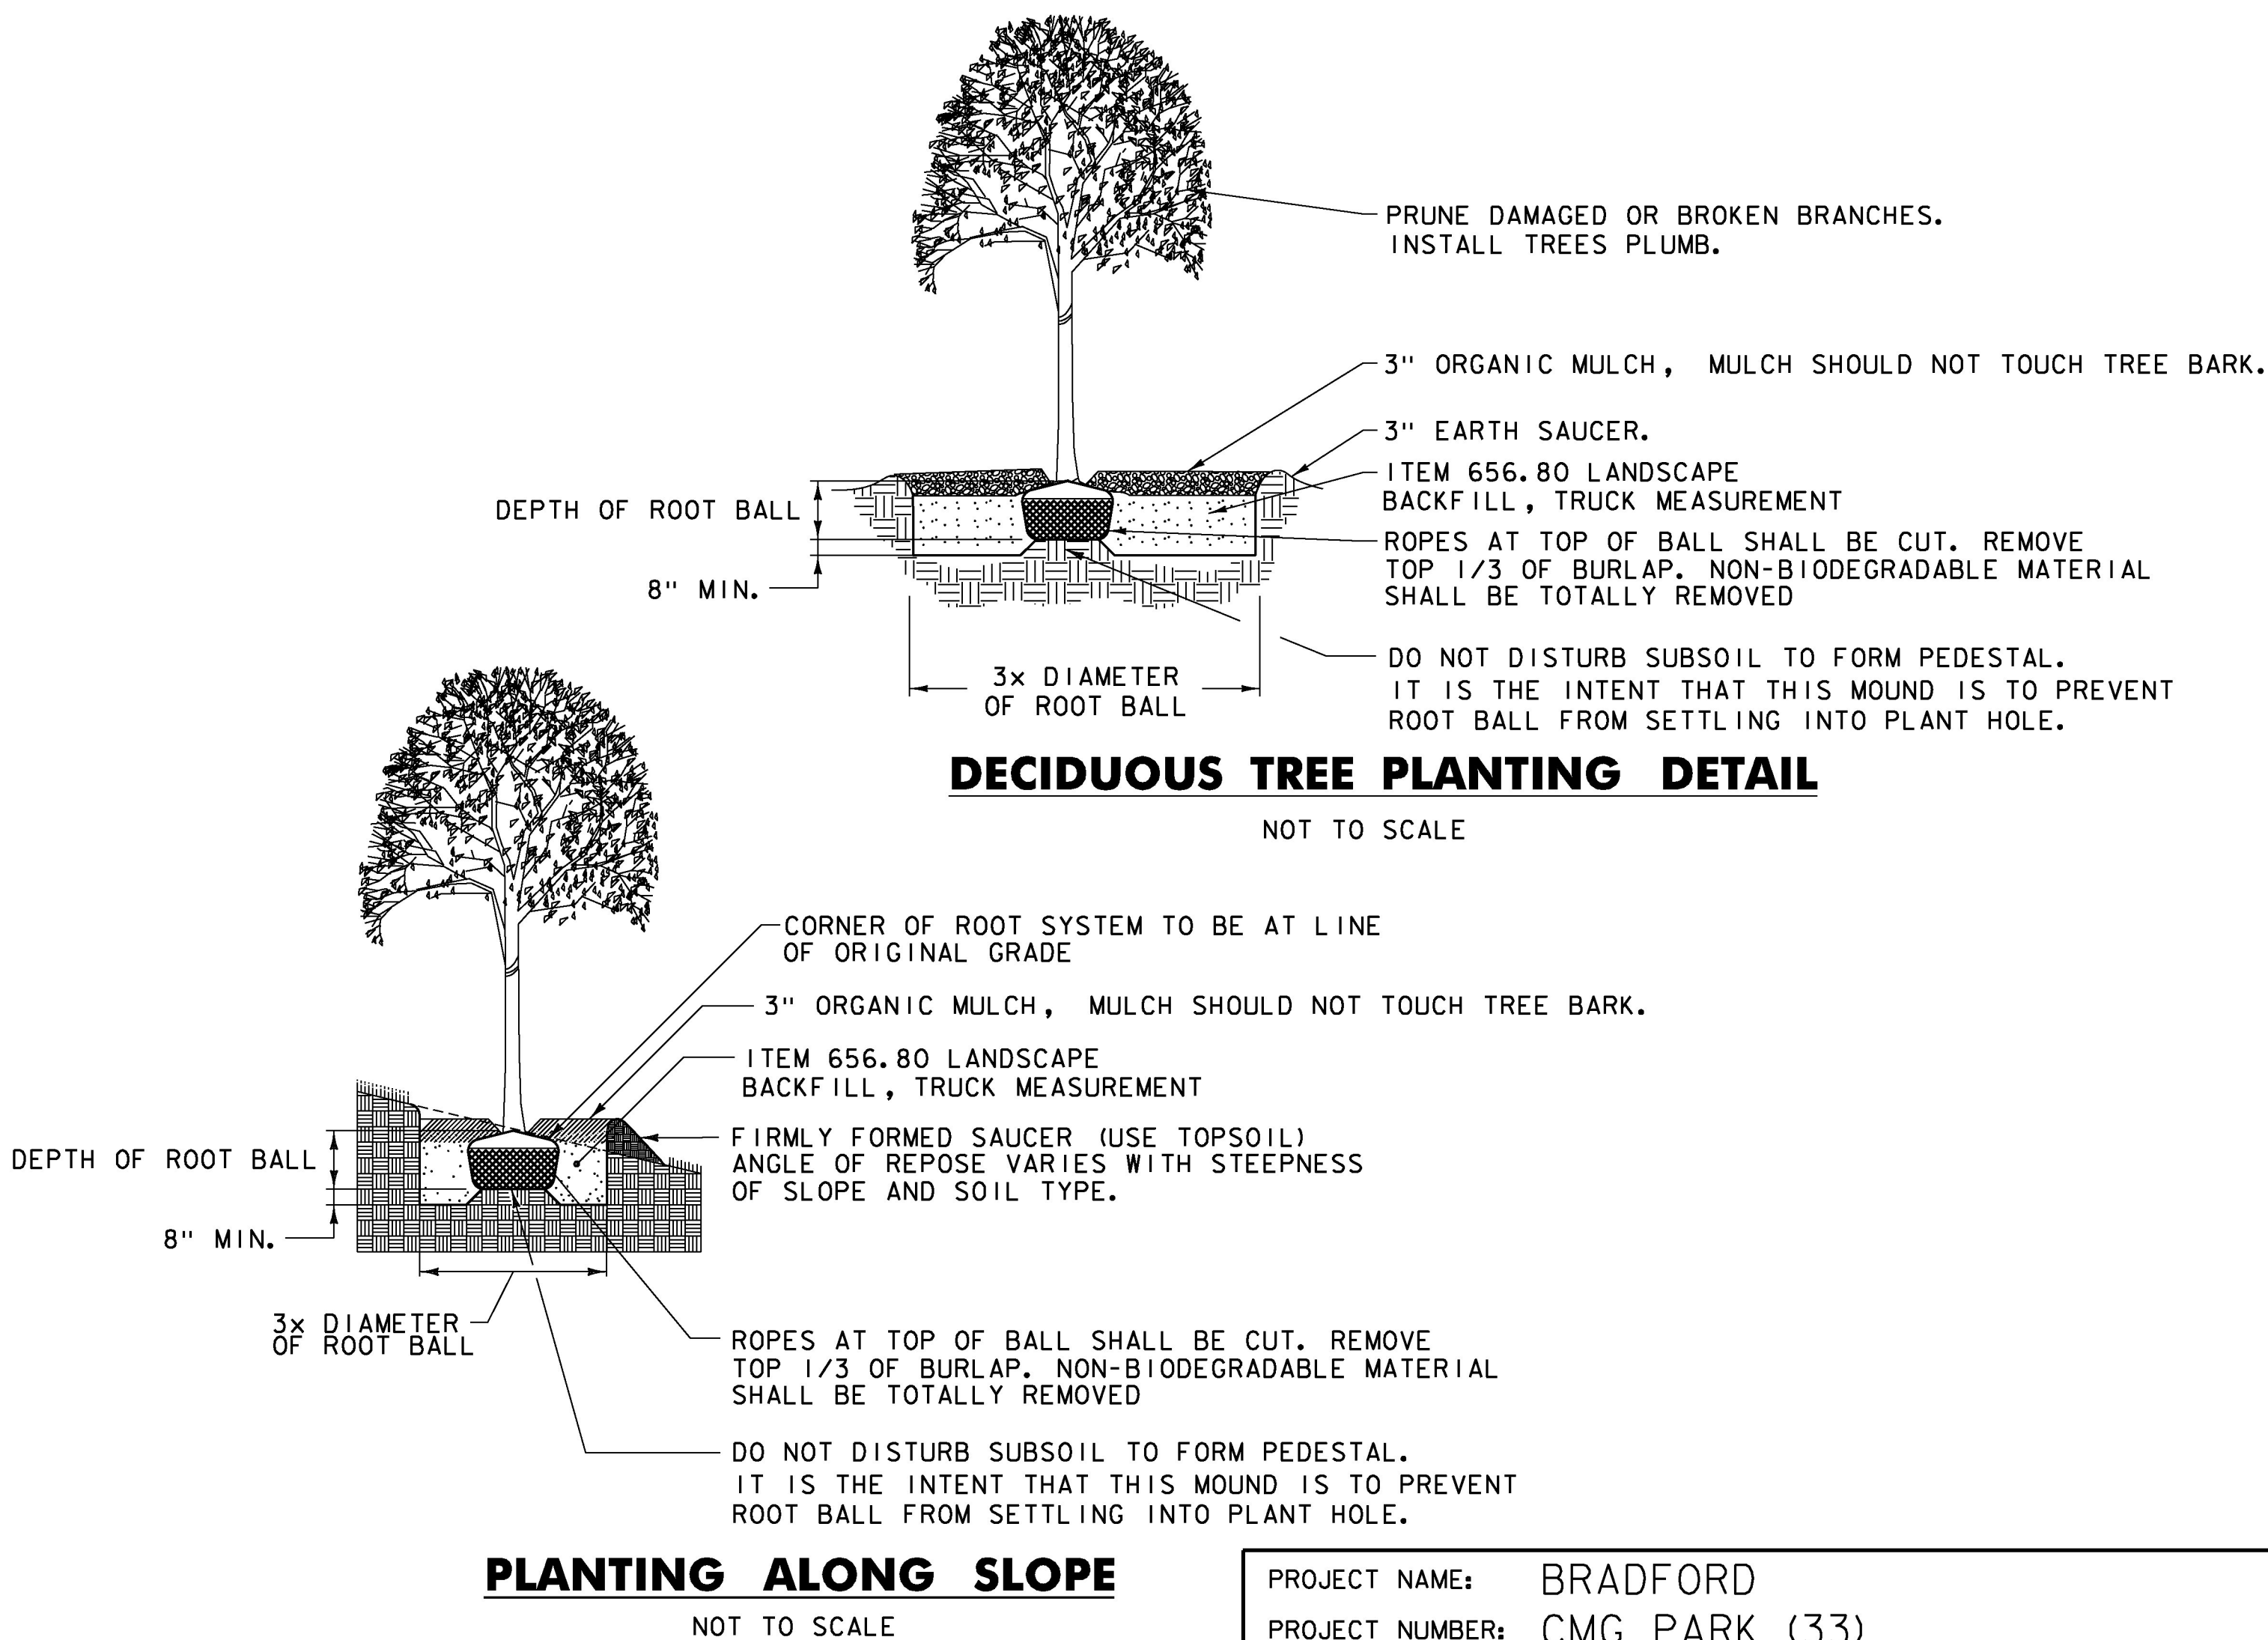

PROJECT NAME: BRADFORD	
PROJECT NUMBER: CMG PARK (33)	
FILE NAME: z09K252frm.dgn	PLOT DATE: 5/22/2014
PROJECT LEADER: M. FOISY	DRAWN BY: P. ARMATA
DESIGNED BY: I. MAYNARD	CHECKED BY: G. SANTY
LIGHTING AND LANDSCAPING DETAILS	SHEET 18 OF 33

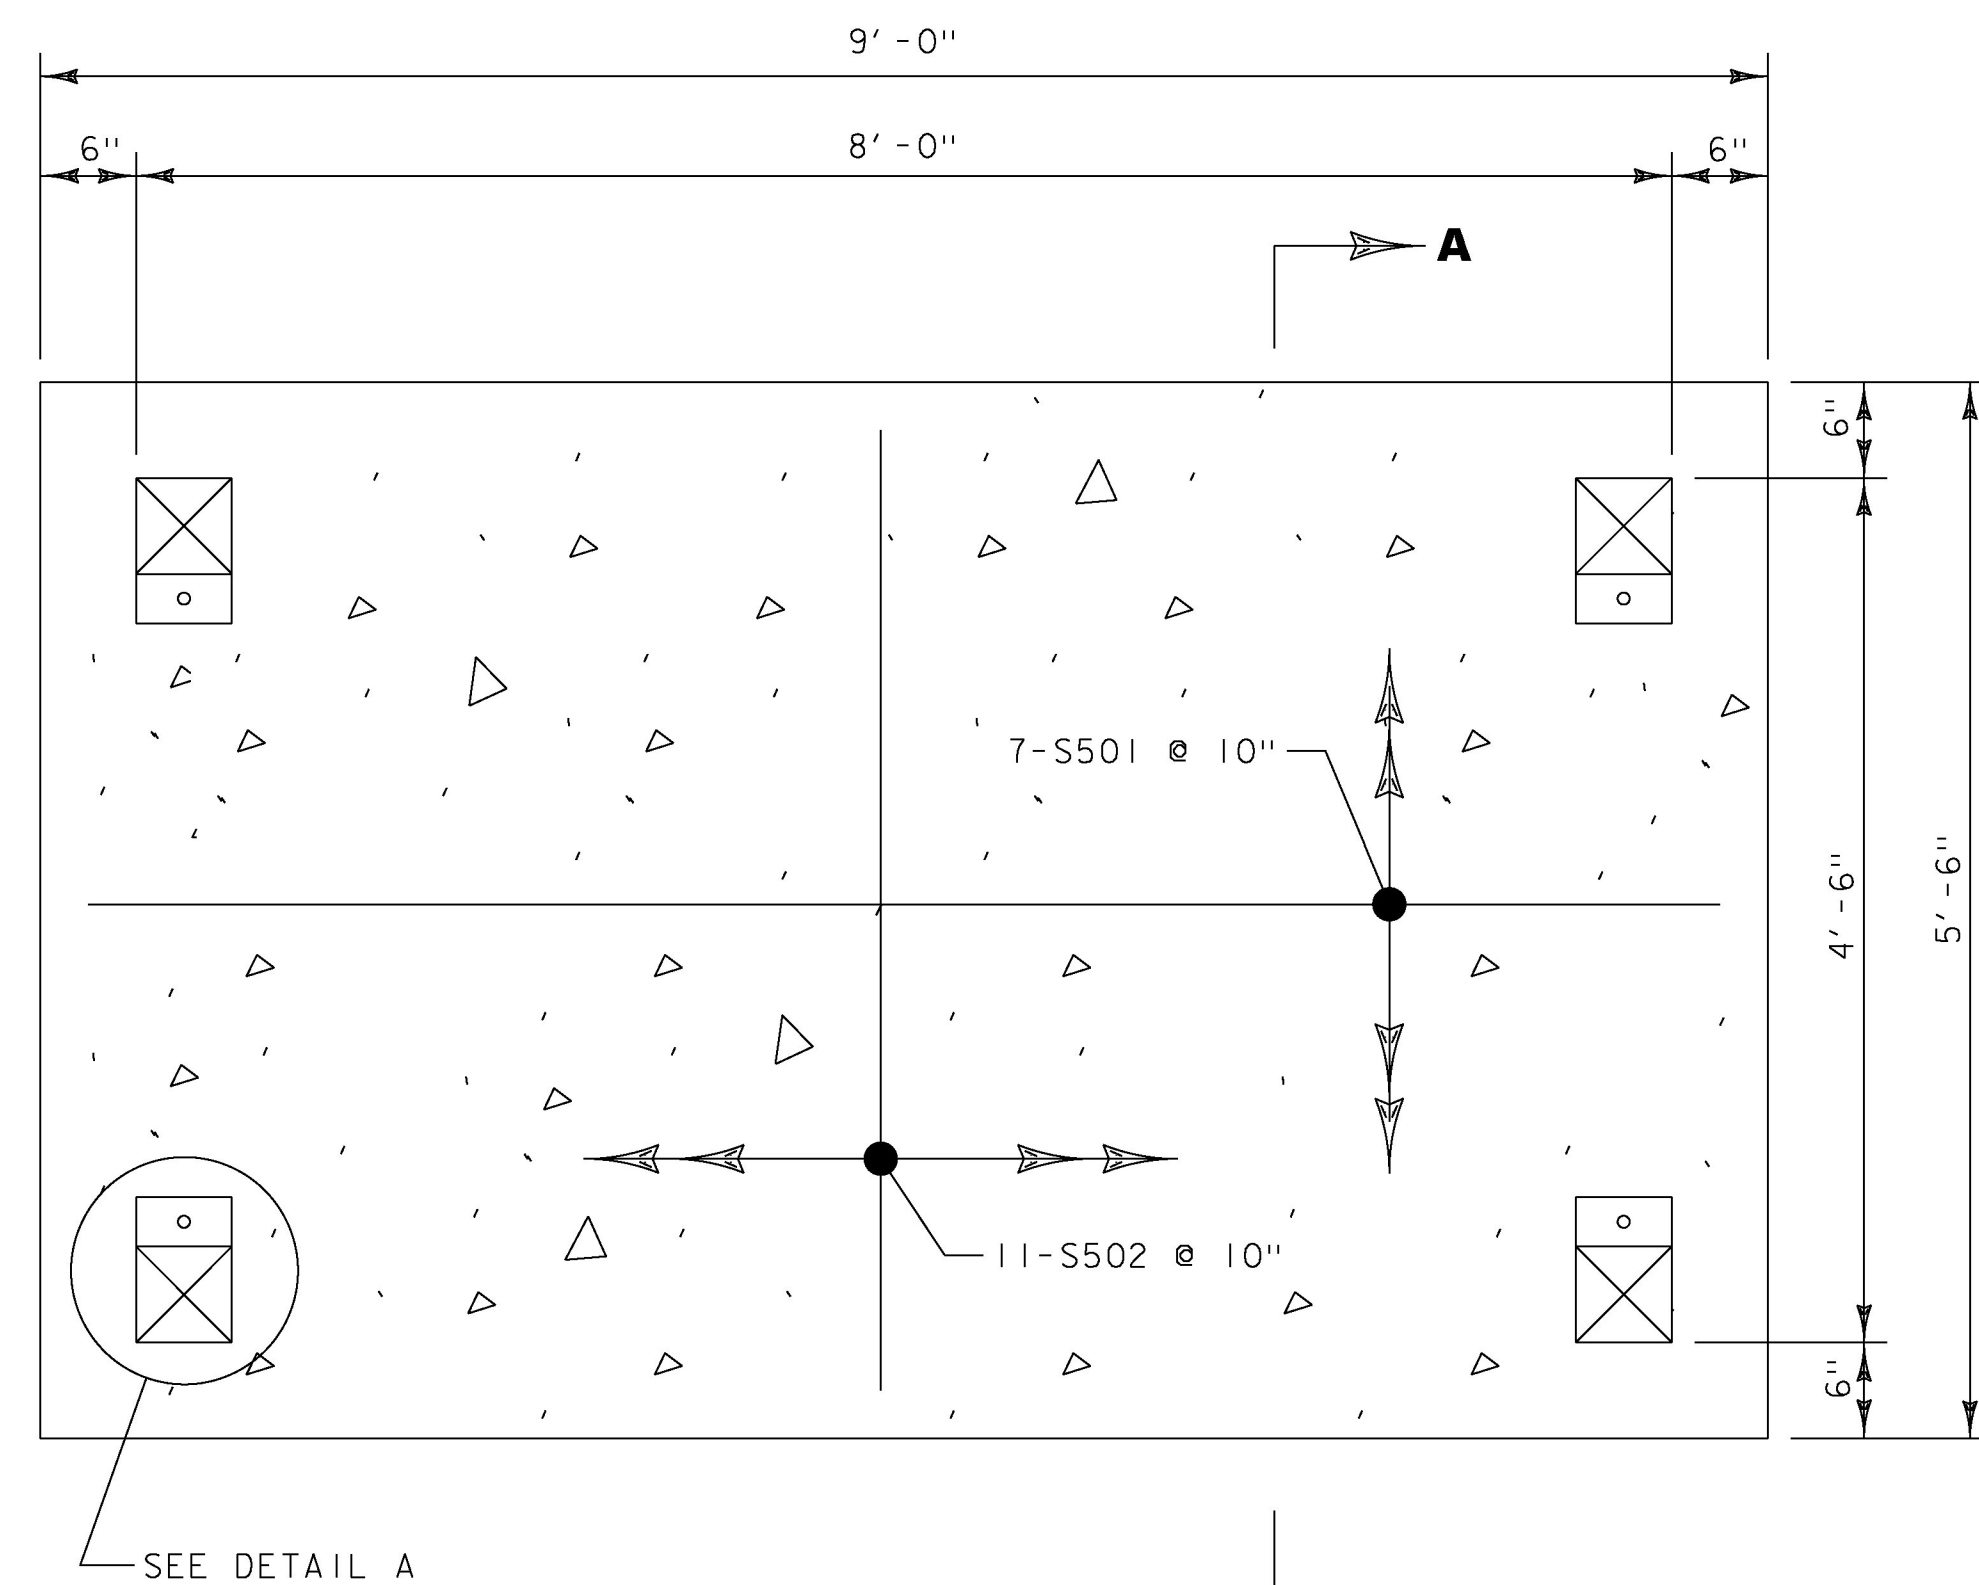


PLAN
SCALE: 1" = 1'-0"

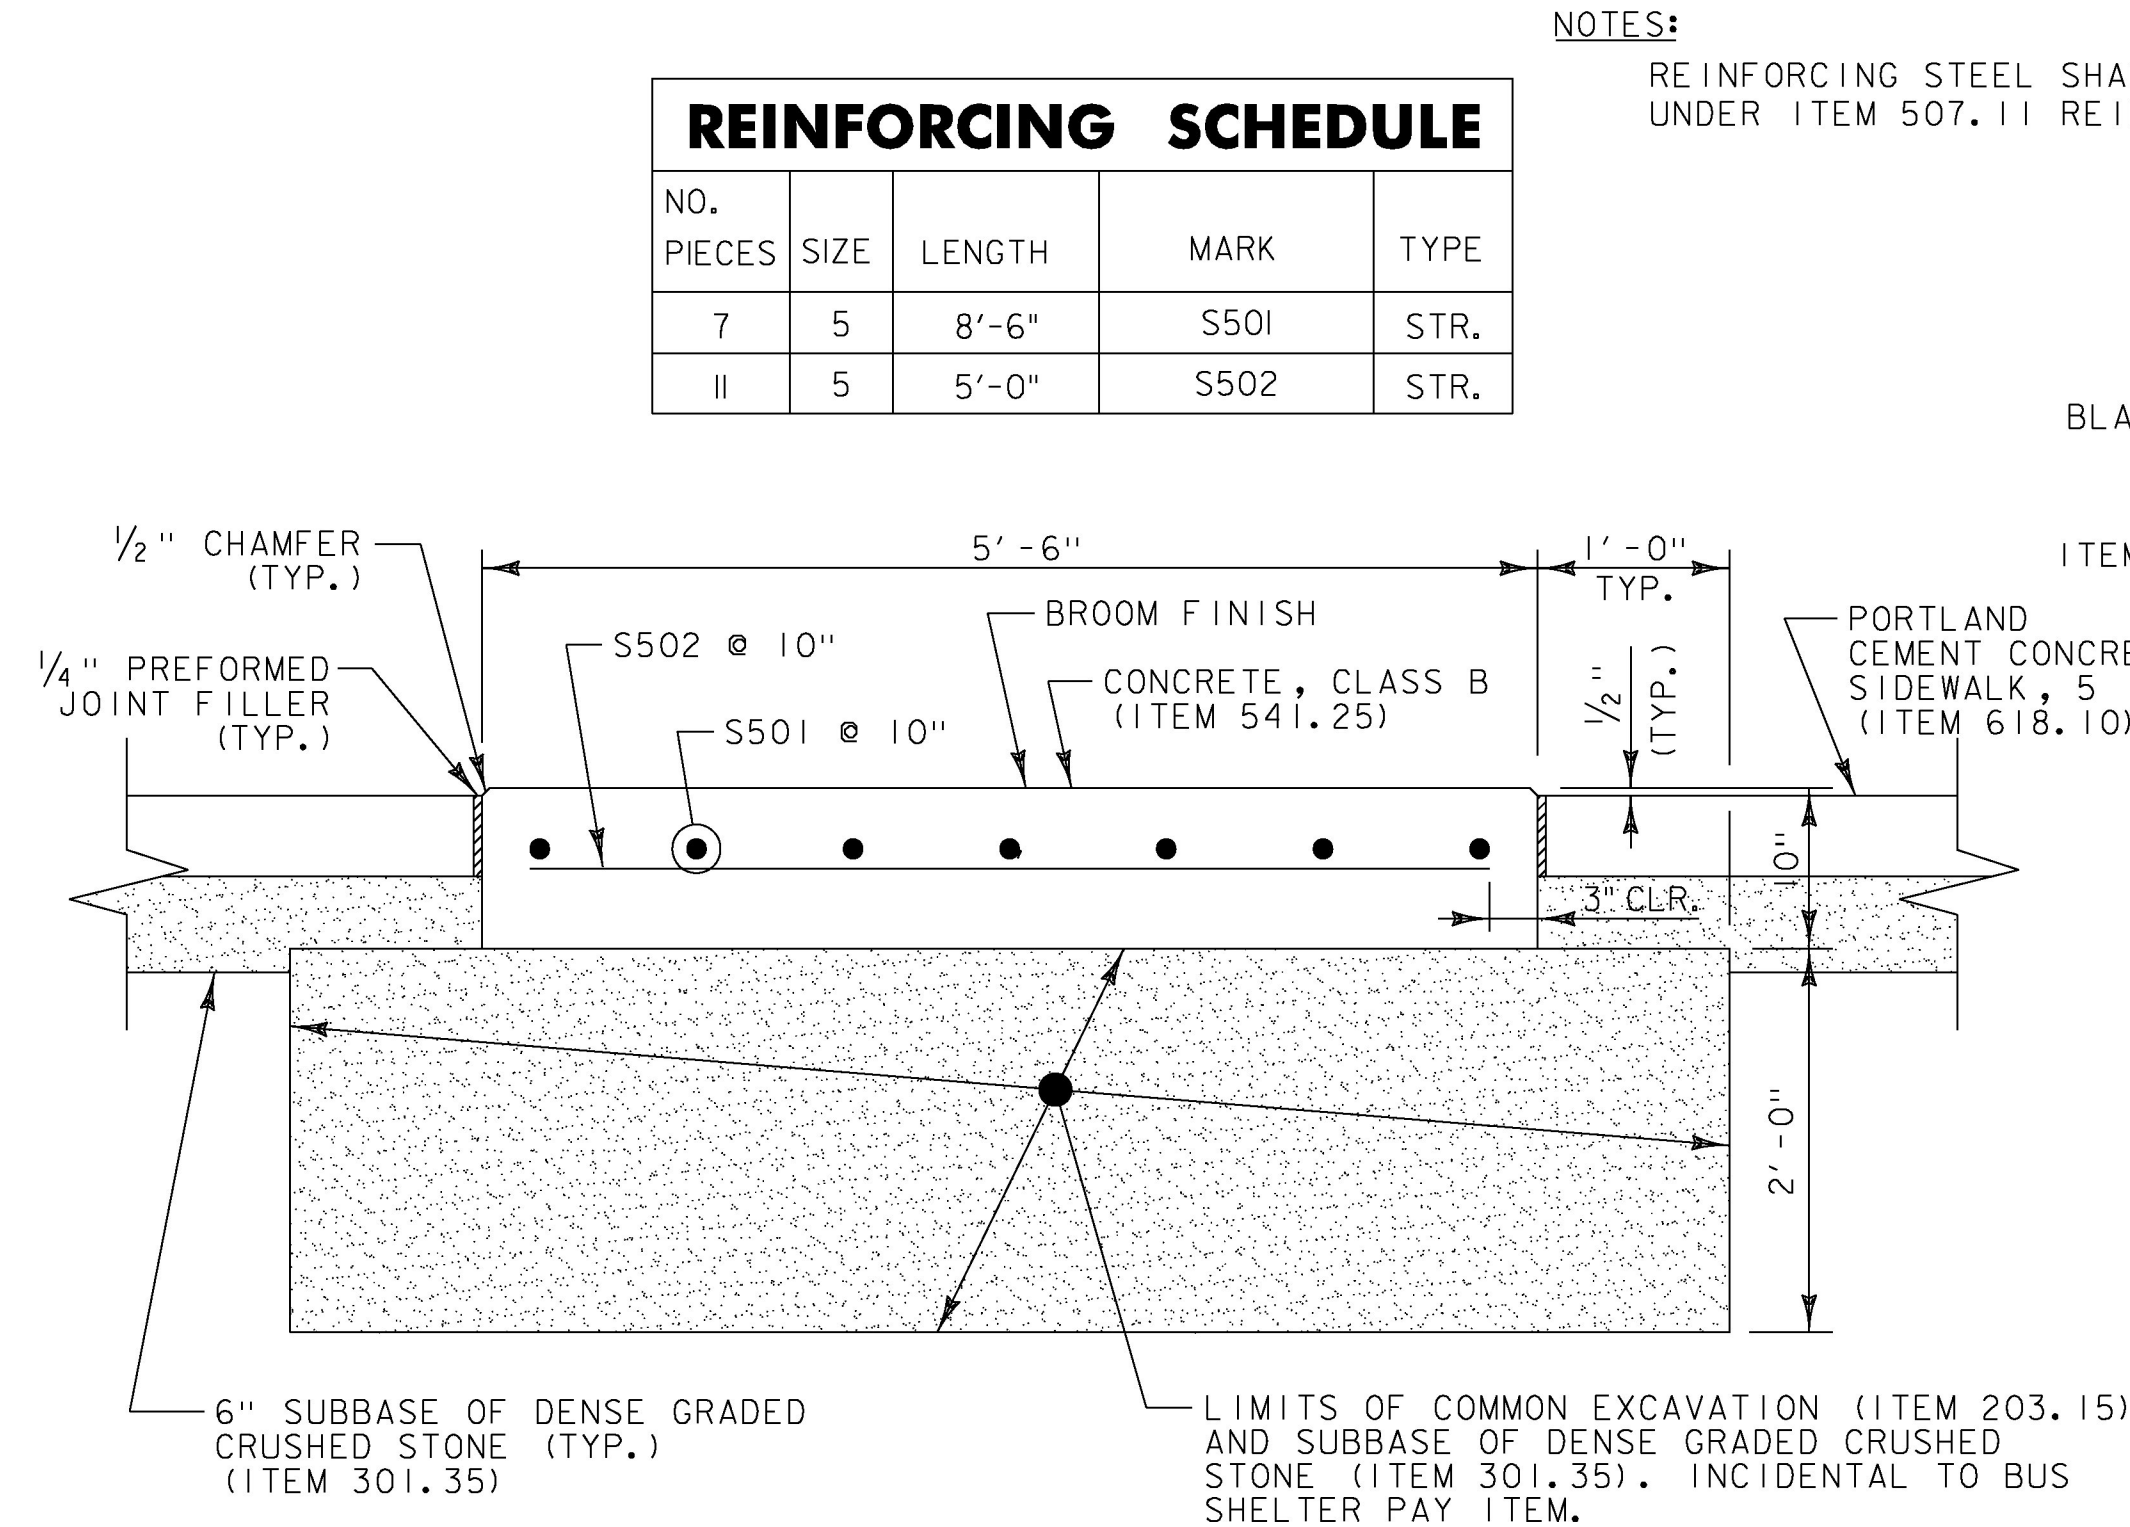


SECTION A-A
SCALE: 1" = 1'-0"

BUS SHELTER SLAB DETAIL

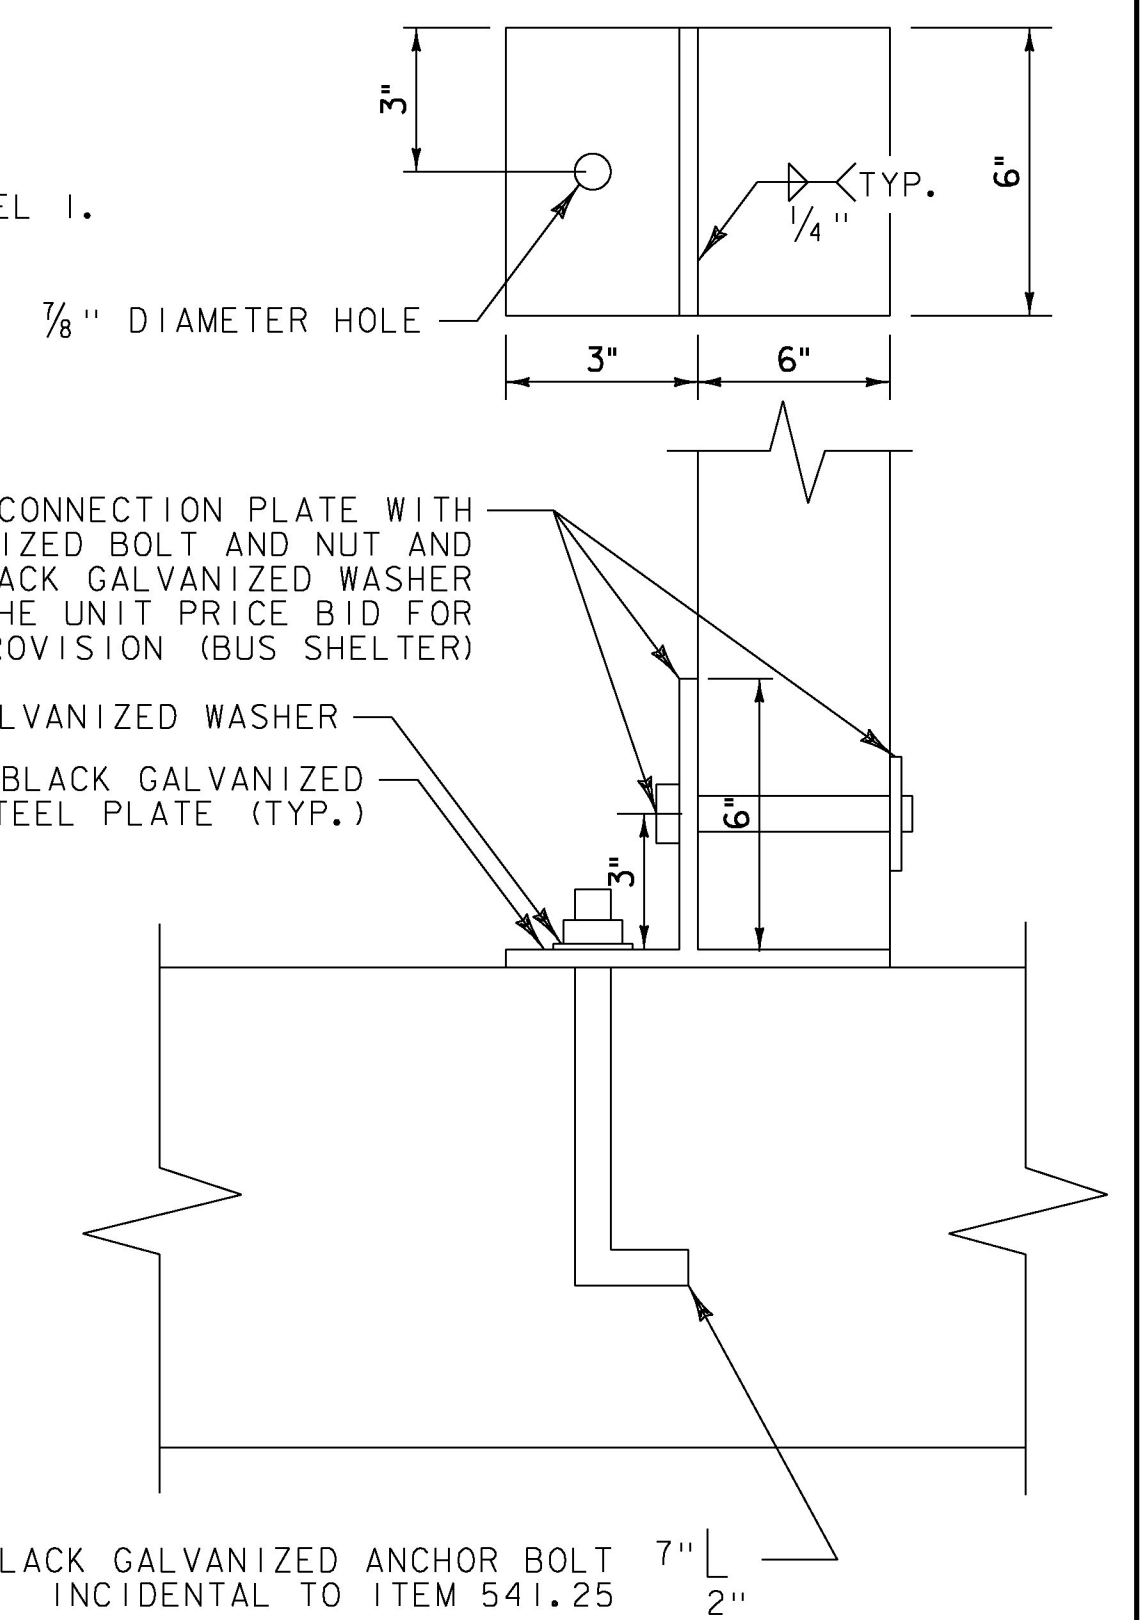


NOTE: DRILL AND EPOXY ANCHORING WILL BE PERMITTED. MINIMUM 3/4" ANCHOR ROD EMBEDMENT INTO CONCRETE SHALL BE 6" AND HAVE A MINIMUM PULL OUT STRENGTH OF 3,000 LBS.

DETAIL A
NOT TO SCALE

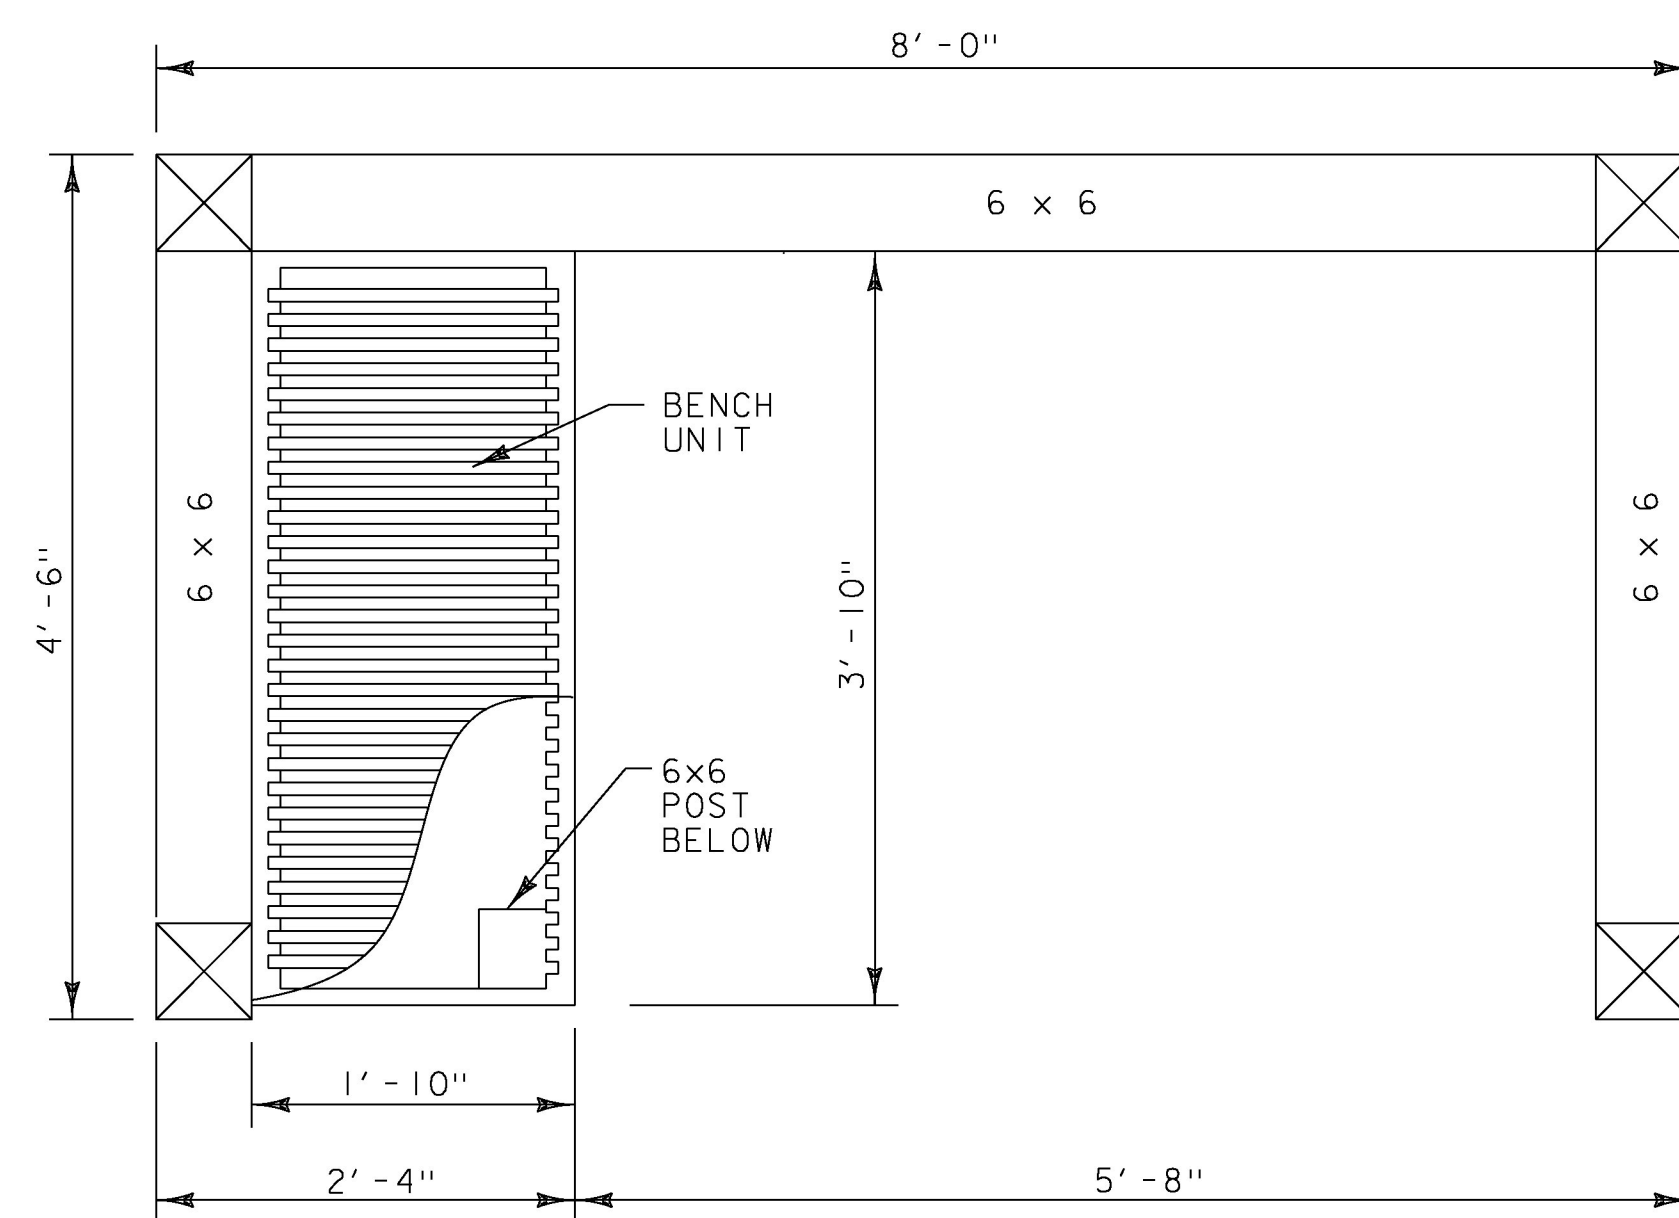

PLAN VIEW
SCALE: 1" = 1'-0"

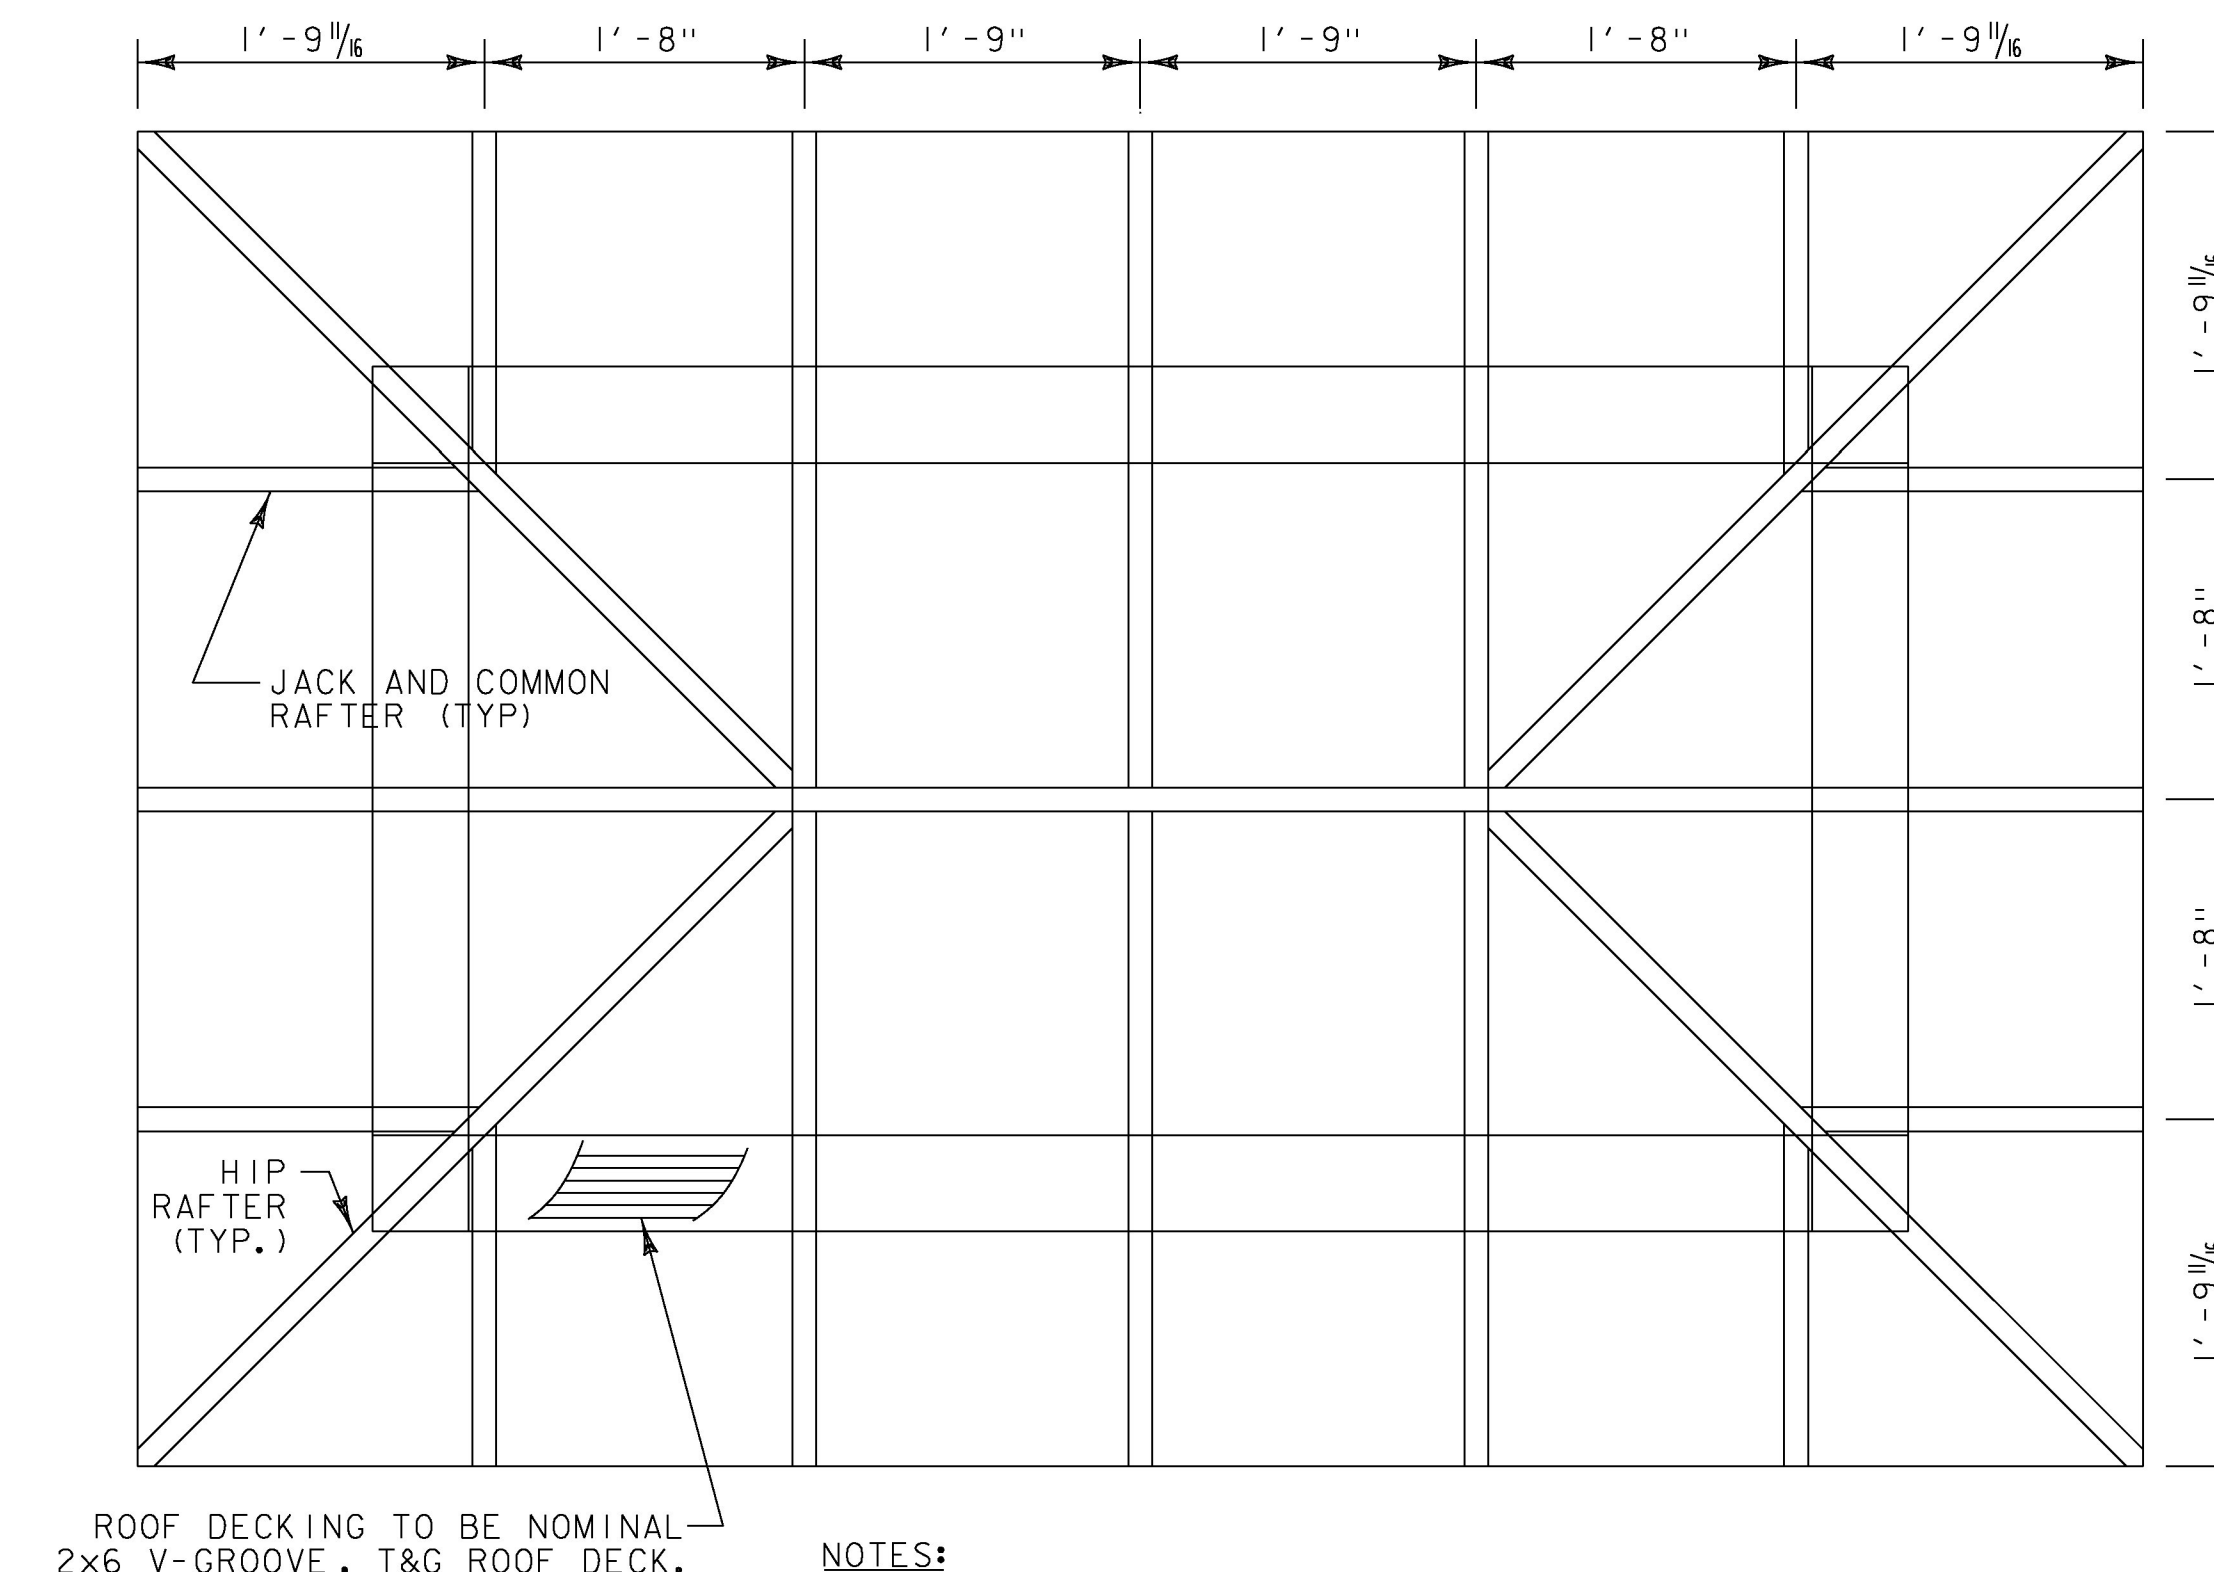

ROOF DECKING TO BE NOMINAL 2x6 V-GROOVE, T&G ROOF DECK.

- NOTES:
1. JACK AND COMMON RAFTERS ARE 2x6.
2. HIP RAFTERS ARE 2x7
3. RIDGE BEAM IS 2x8

ROOF FRAMING
SCALE: 1" = 1'-0"


- NOTES:
- ALL MATERIALS AND CONSTRUCTION SHALL CONFORM TO STATE OF VERMONT AGENCY OF TRANSPORTATION, 2011 STANDARD SPECIFICATIONS FOR HIGHWAY AND BRIDGE CONSTRUCTION, ITS LATEST REVISIONS, AND THE AASHTO LRFD BRIDGE DESIGN SPECIFICATIONS, DATED 2010, AND ITS LATEST REVISIONS.
 - REINFORCING PLACEMENT TOLERANCES SHALL BE:
SPACING +/- 1"
CLEARANCE +/- 1/4"
 - ALL EXPOSED EDGES OF CONCRETE SHALL BE CHAMFERED 1/2" BY 1/2"
 - WATER REPELLENT SILANE (ITEM 514.10) SHALL BE APPLIED TO ALL EXPOSED CONCRETE.
 - ALL MATERIALS AND WORK DETAILED ON THIS SHEET SHALL BE INCLUDED UNDER ITEM 900.645 SPECIAL PROVISION (BUS SHELTER) UNLESS OTHERWISE NOTED.
 - ALL WOODEN PEGS SHALL BE 1" DIAMETER OAK.
 - THE STRUCTURE WAS DESIGNED FOR THE FOLLOWING LOADS:
GROUND SNOW LOAD = 100 psf
BASIC WIND SPEED = 90 mph
CATEGORY I
 - ALL DIMENSIONS ARE NOMINAL. MEMBERS SHALL BE SURFACED ON FOUR SIDES.
 - TIMBER FRAMING SHALL BE APPEARANCE GRADE WHITE OAK (NO. 1).
ROOF SHEATHING SHALL BE NO. 1 OR NO. 2 SPF.
BENCH FRAMING SHALL BE APPEARANCE GRADE WHITE OAK (NO. 1).
 - SEE BUS SHELTER SPECIAL PROVISION IN CONTRACT DOCUMENTS FOR ADDITIONAL REQUIREMENTS.

PROJECT NAME: BRADFORD
PROJECT NUMBER: CMG PARK (33)


FILE NAME: z09k252shlrr_def.dgn
PROJECT LEADER: M. FOISY
DESIGNED BY: J. HUNGERFORD
BUS SHELTER DETAILS I

PLOT DATE: 5/22/2014
DRAWN BY: L. BUXTON
CHECKED BY: G. BOGUE
SHEET 19 OF 33




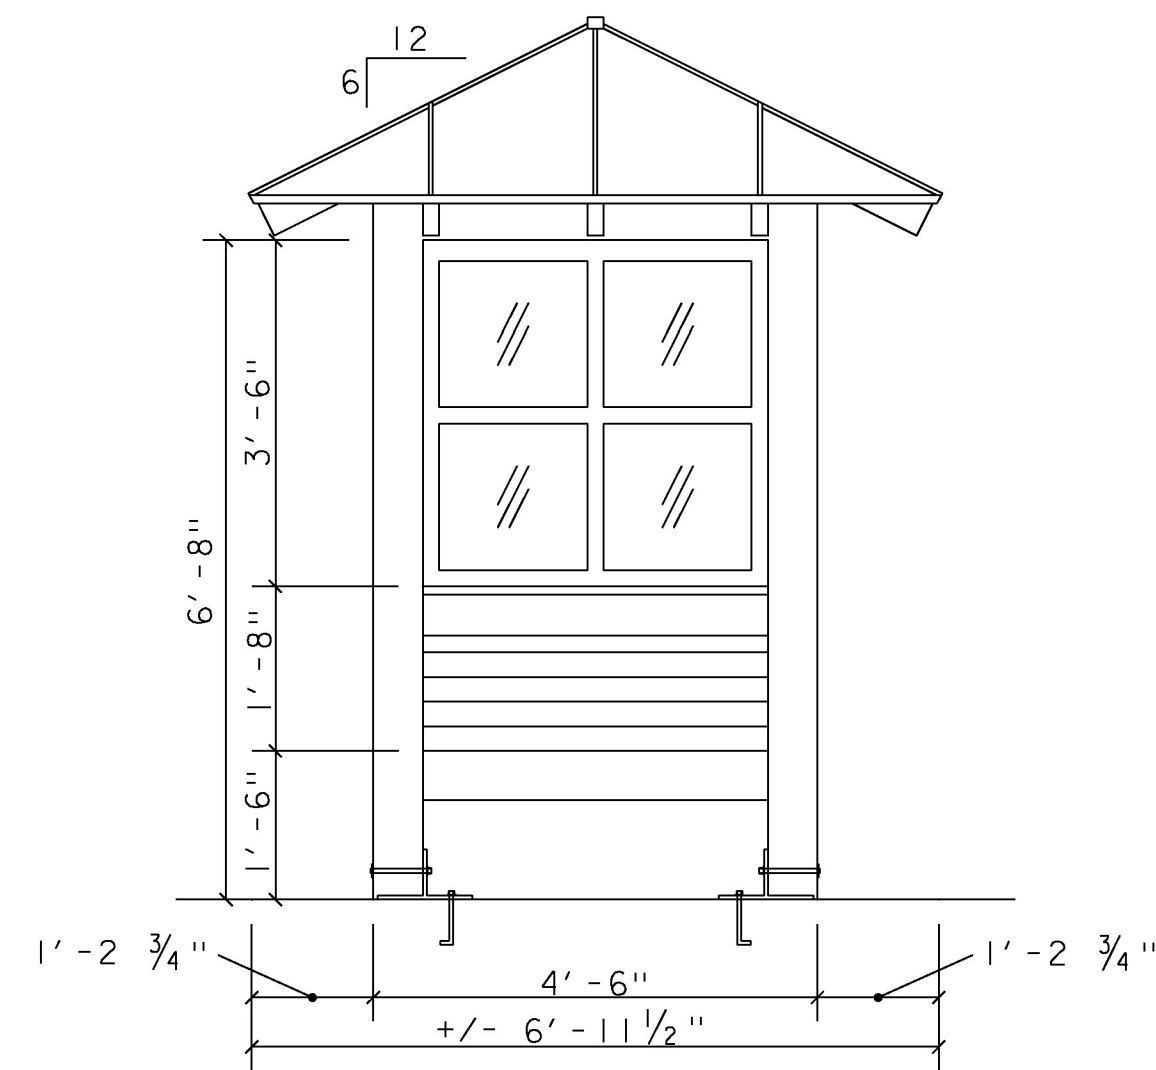


END ELEVATION (TYP.)
SCALE: 1/2" = 1'-0"

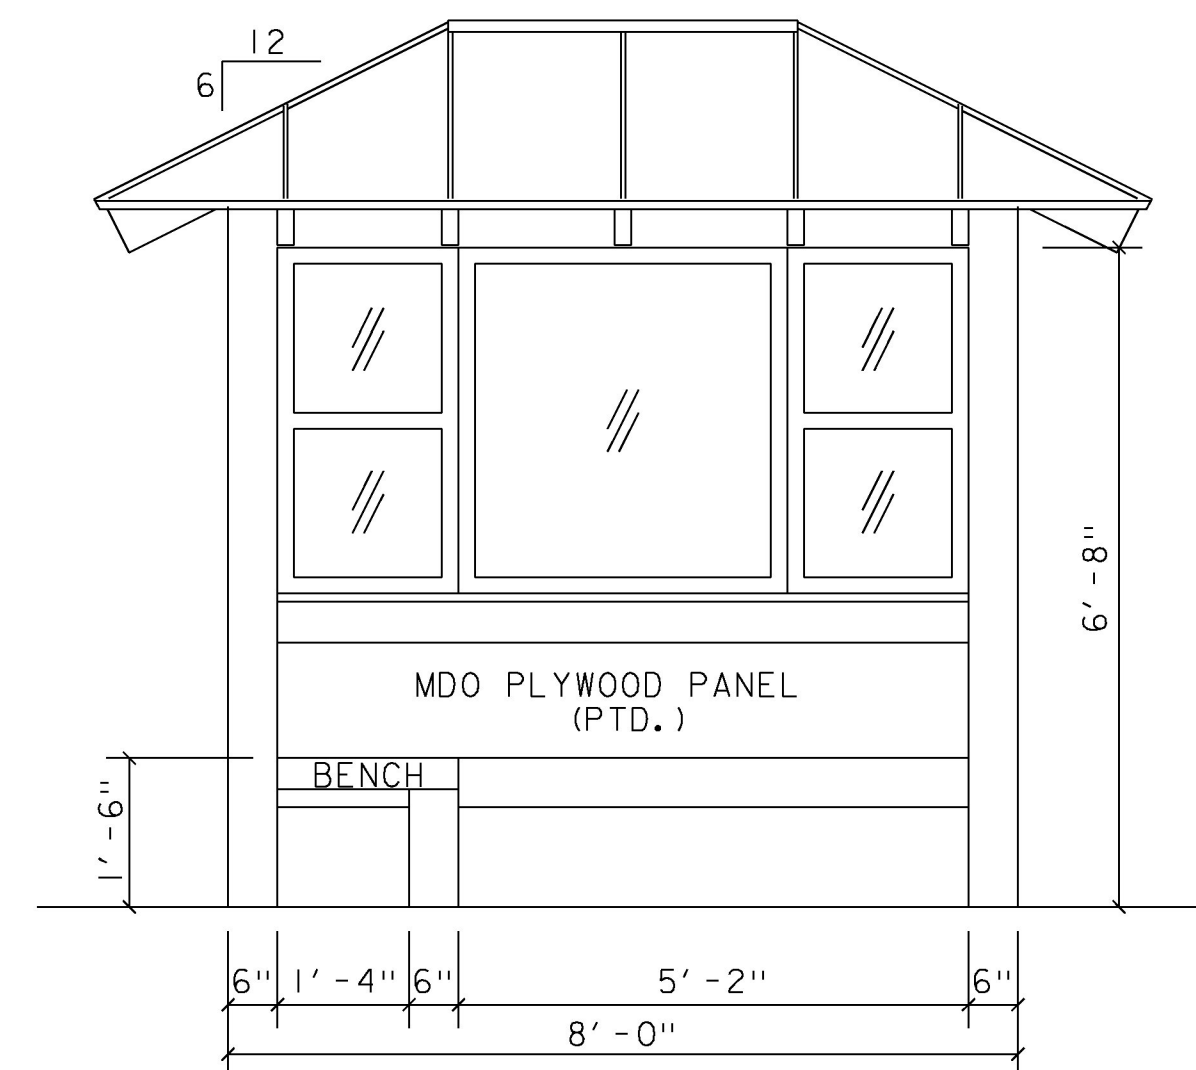


FRONT/INTERIOR ELEVATION
SCALE: 1/2" = 1'-0"

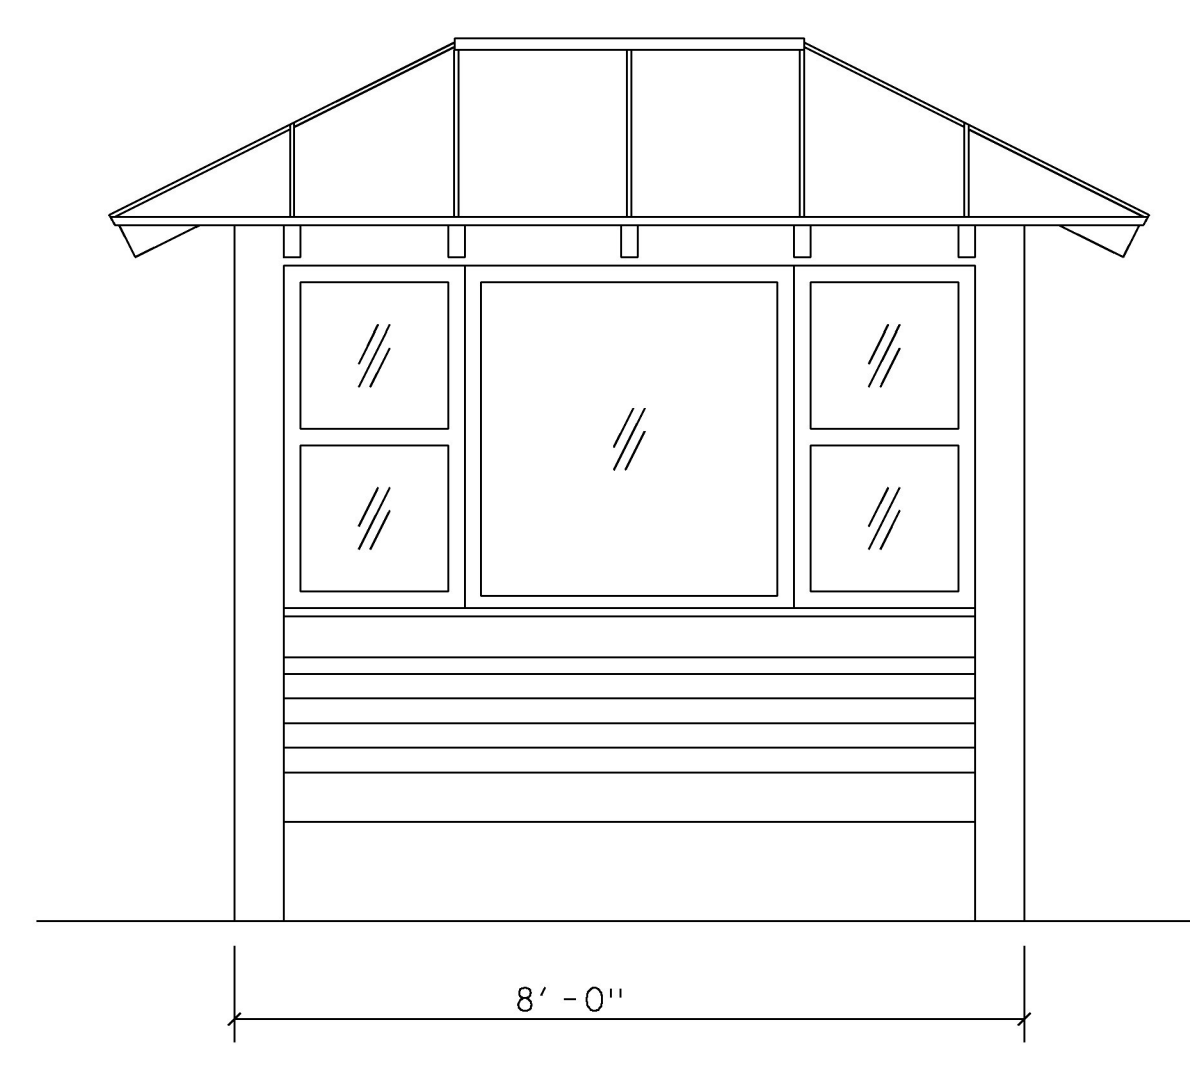


REAR ELEVATION
SCALE: 1/2" = 1'-0"

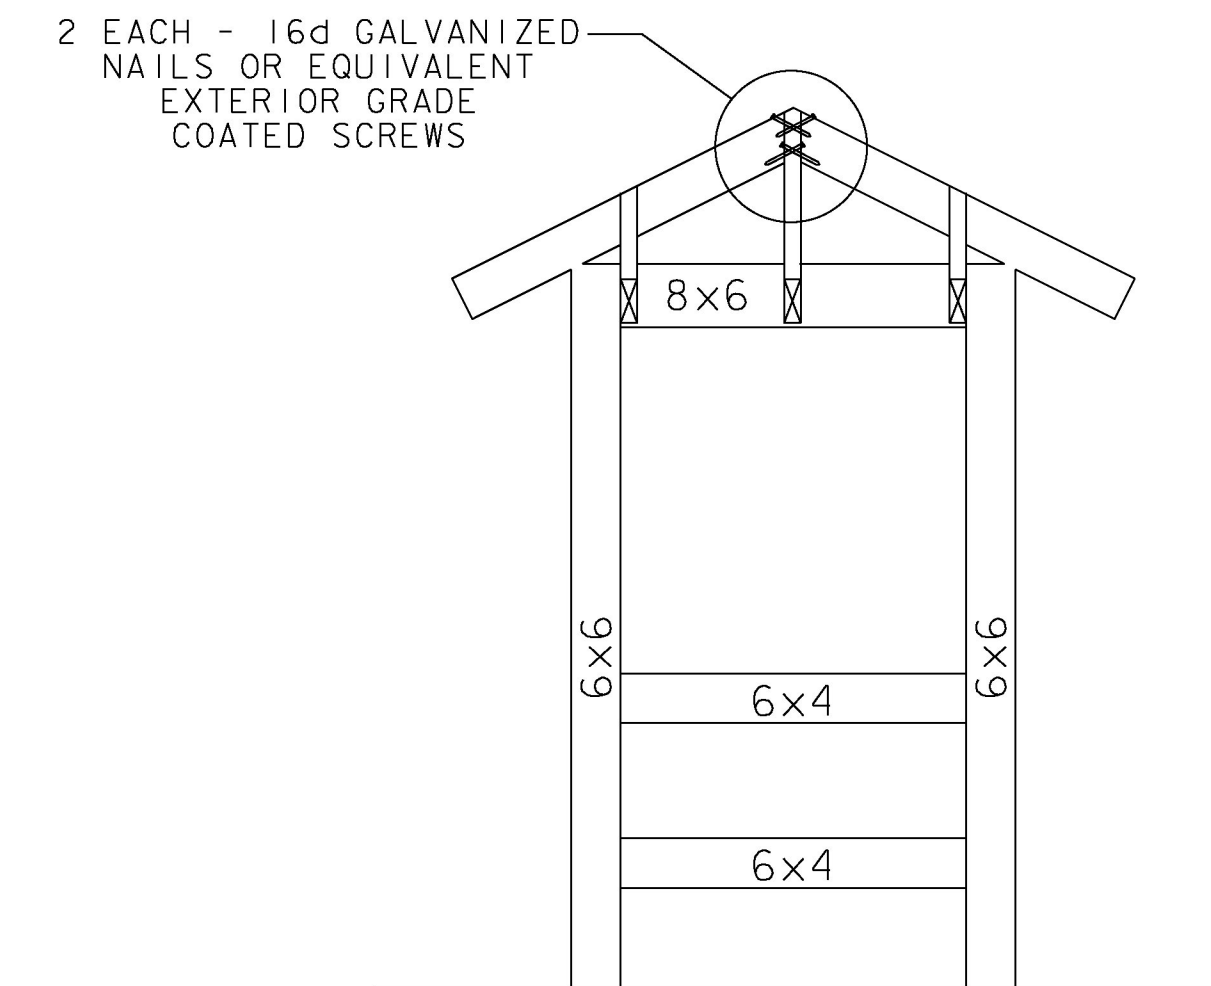


END FRAMING - ELEVATION
SCALE: 1/2" = 1'-0"

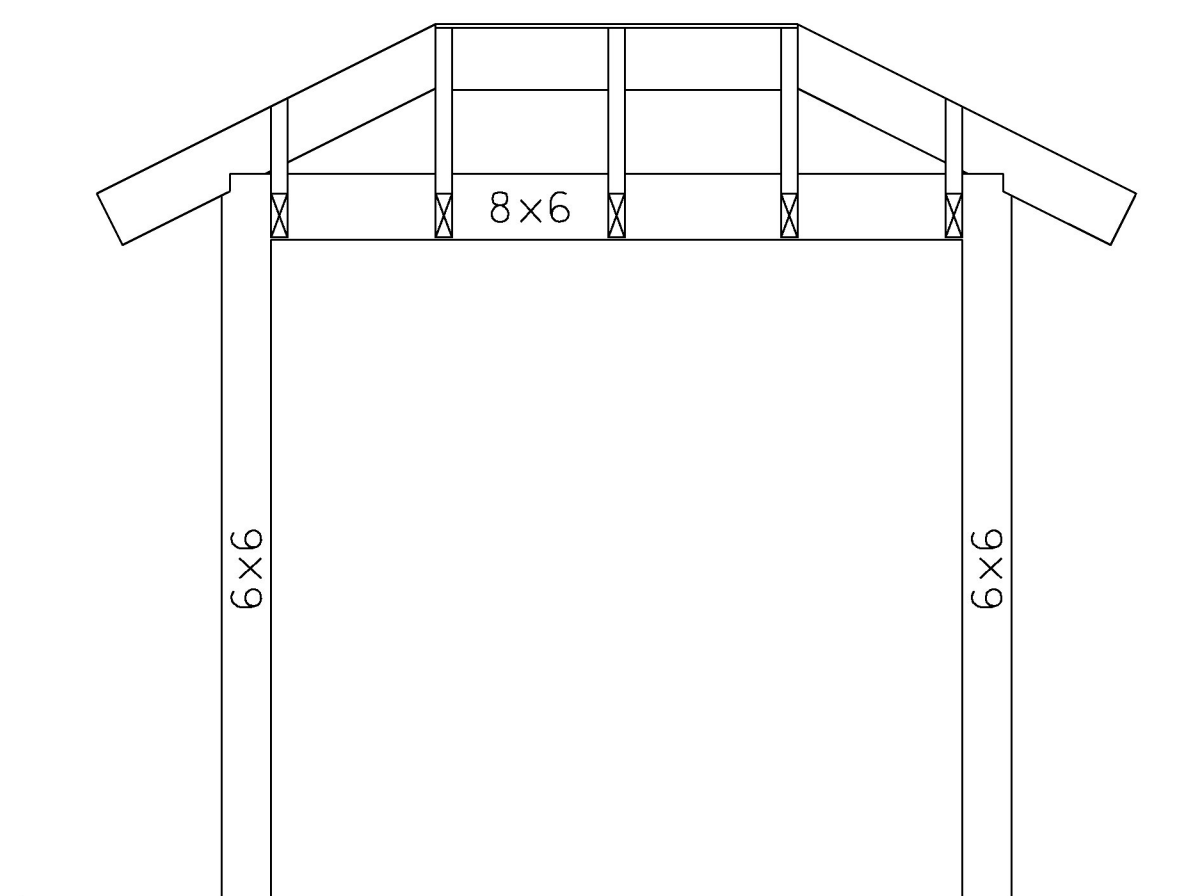


FRONT/REAR FRAMING - ELEVATION
SCALE: 1/2" = 1'-0"

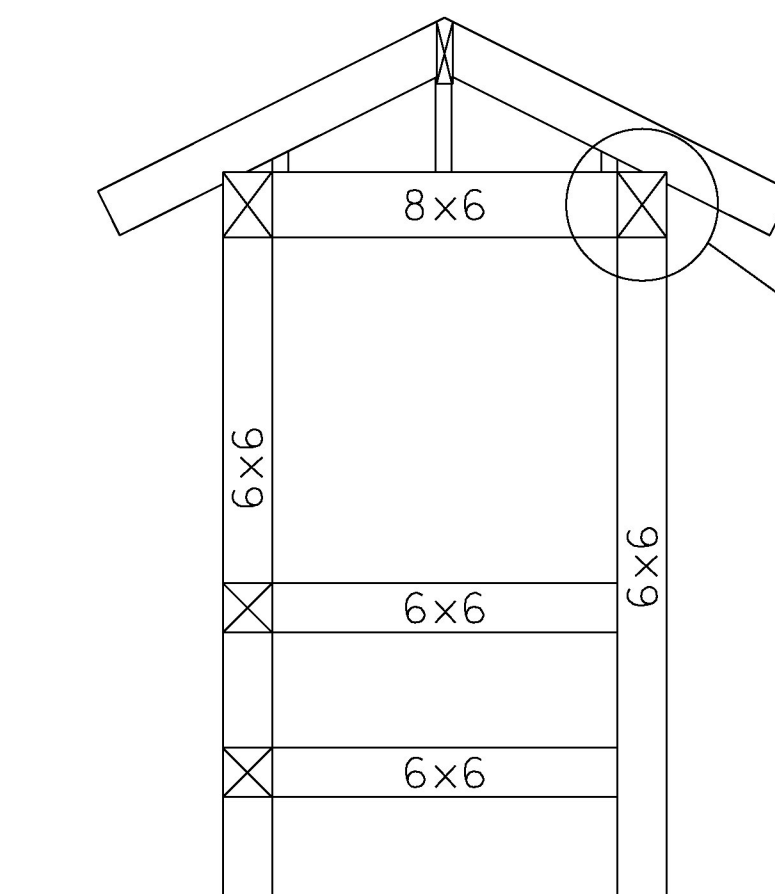

END FRAMING - SECTION
SCALE: 1/2" = 1'-0"

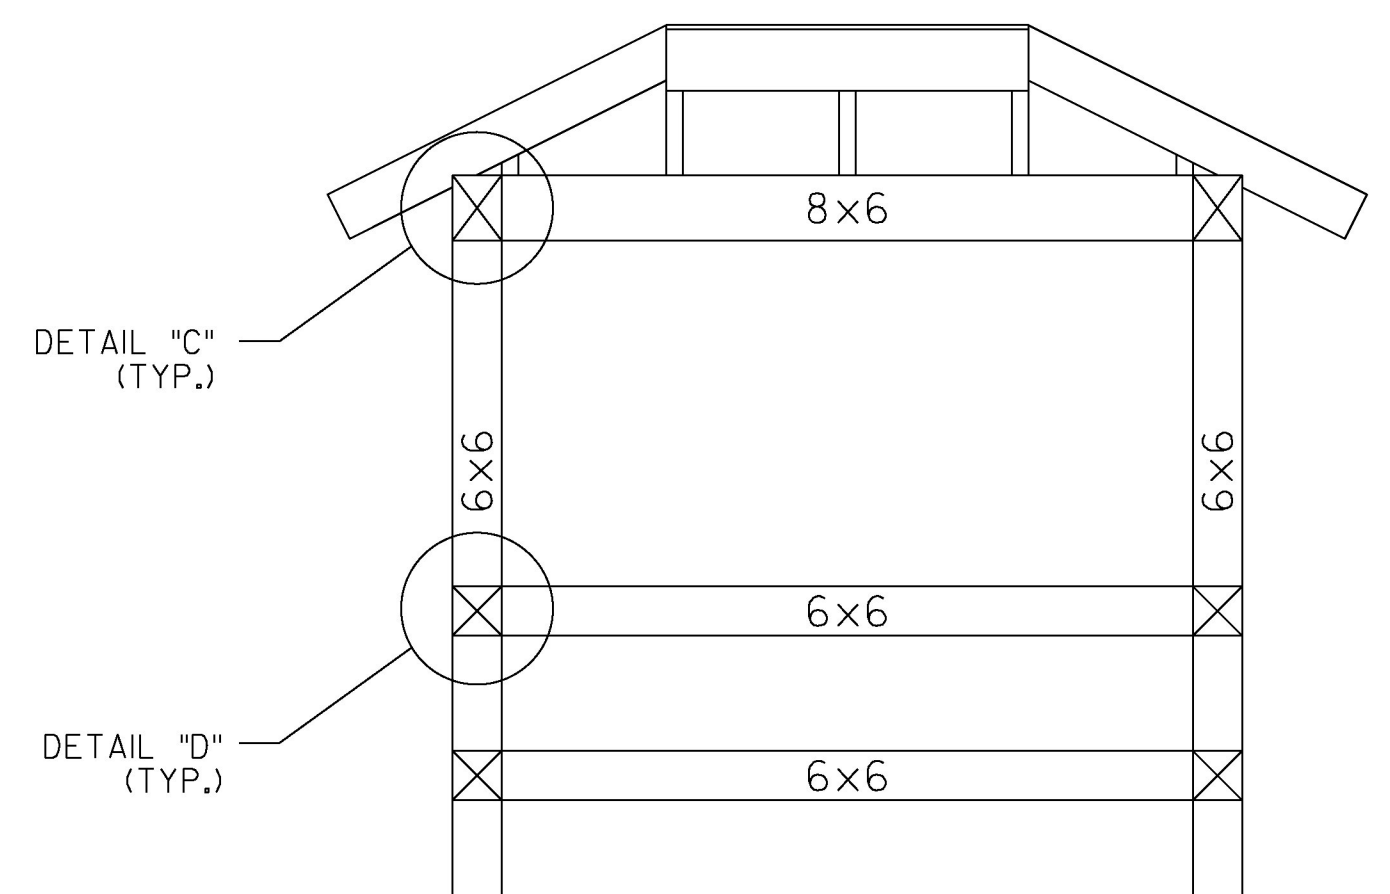


FRONT/REAR FRAMING - SECTION
SCALE: 1/2" = 1'-0"

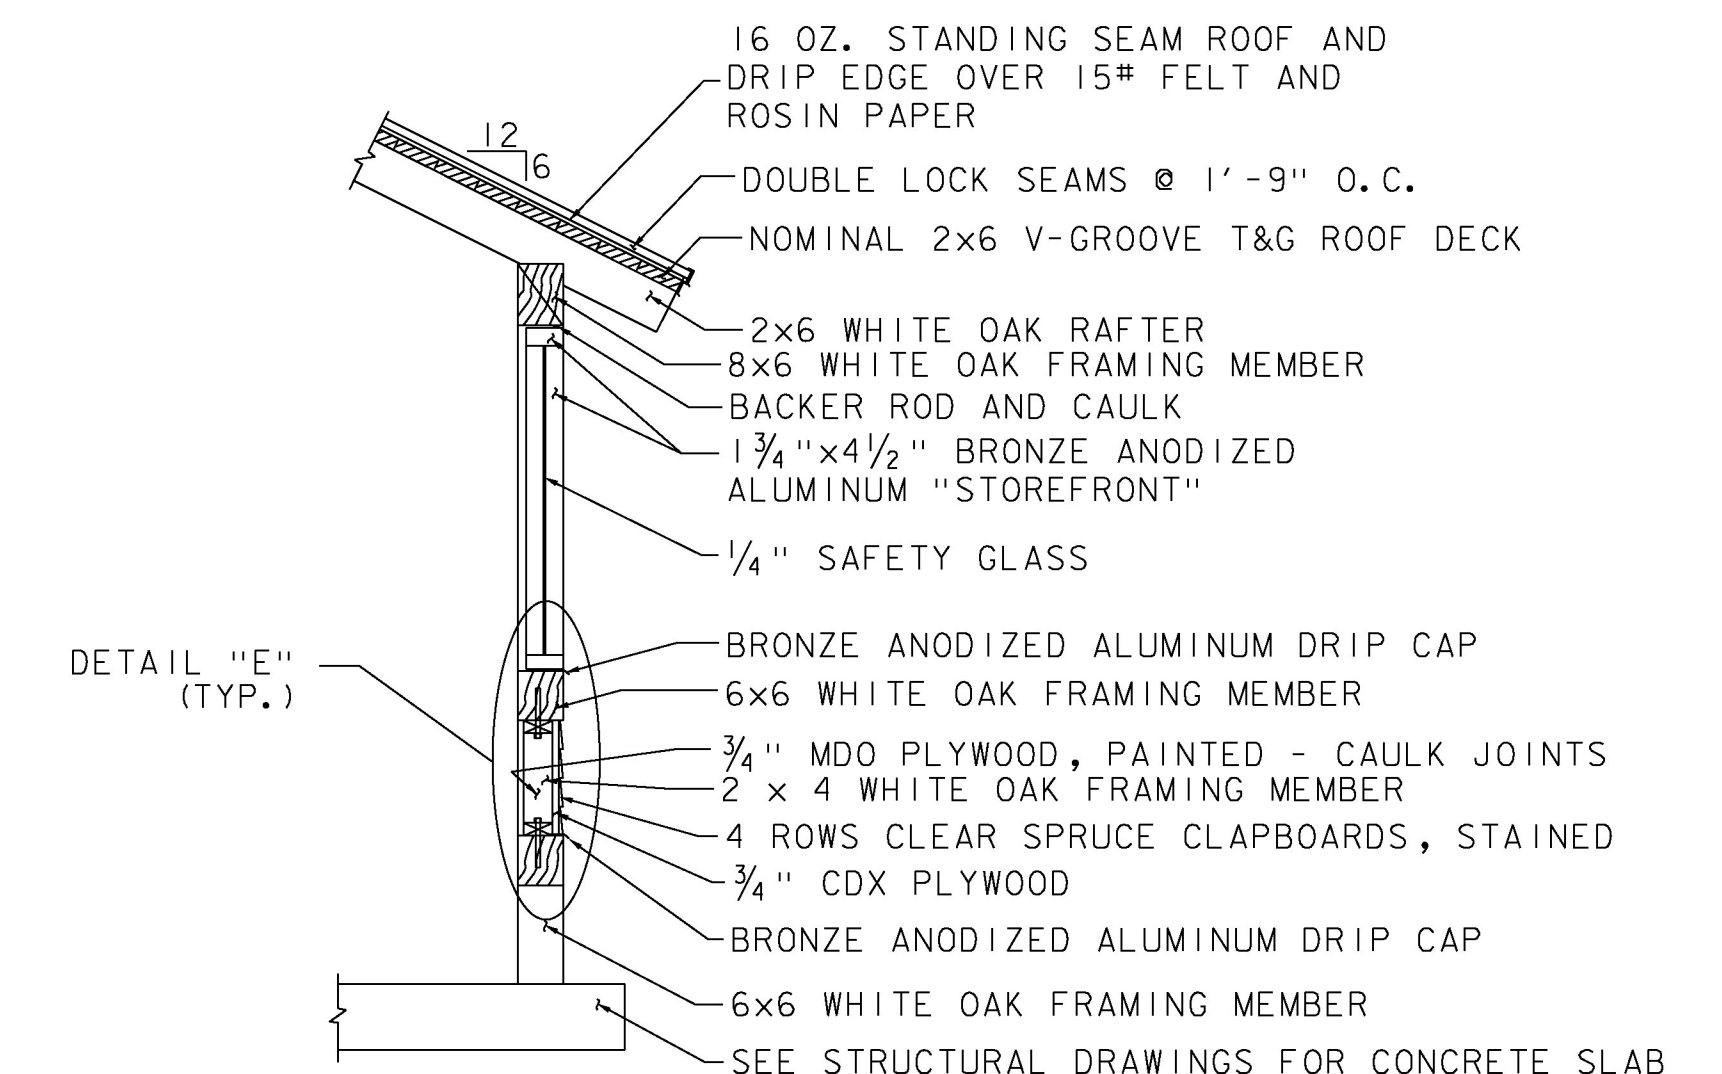

TYPICAL WALL SECTION
SCALE: 1/2" = 1'-0"

- NOTES
1. JACK AND COMMON RAFTERS ARE 2x6.
 2. HIP RAFTERS ARE 2x7
 3. RIDGE BEAM IS 2x8

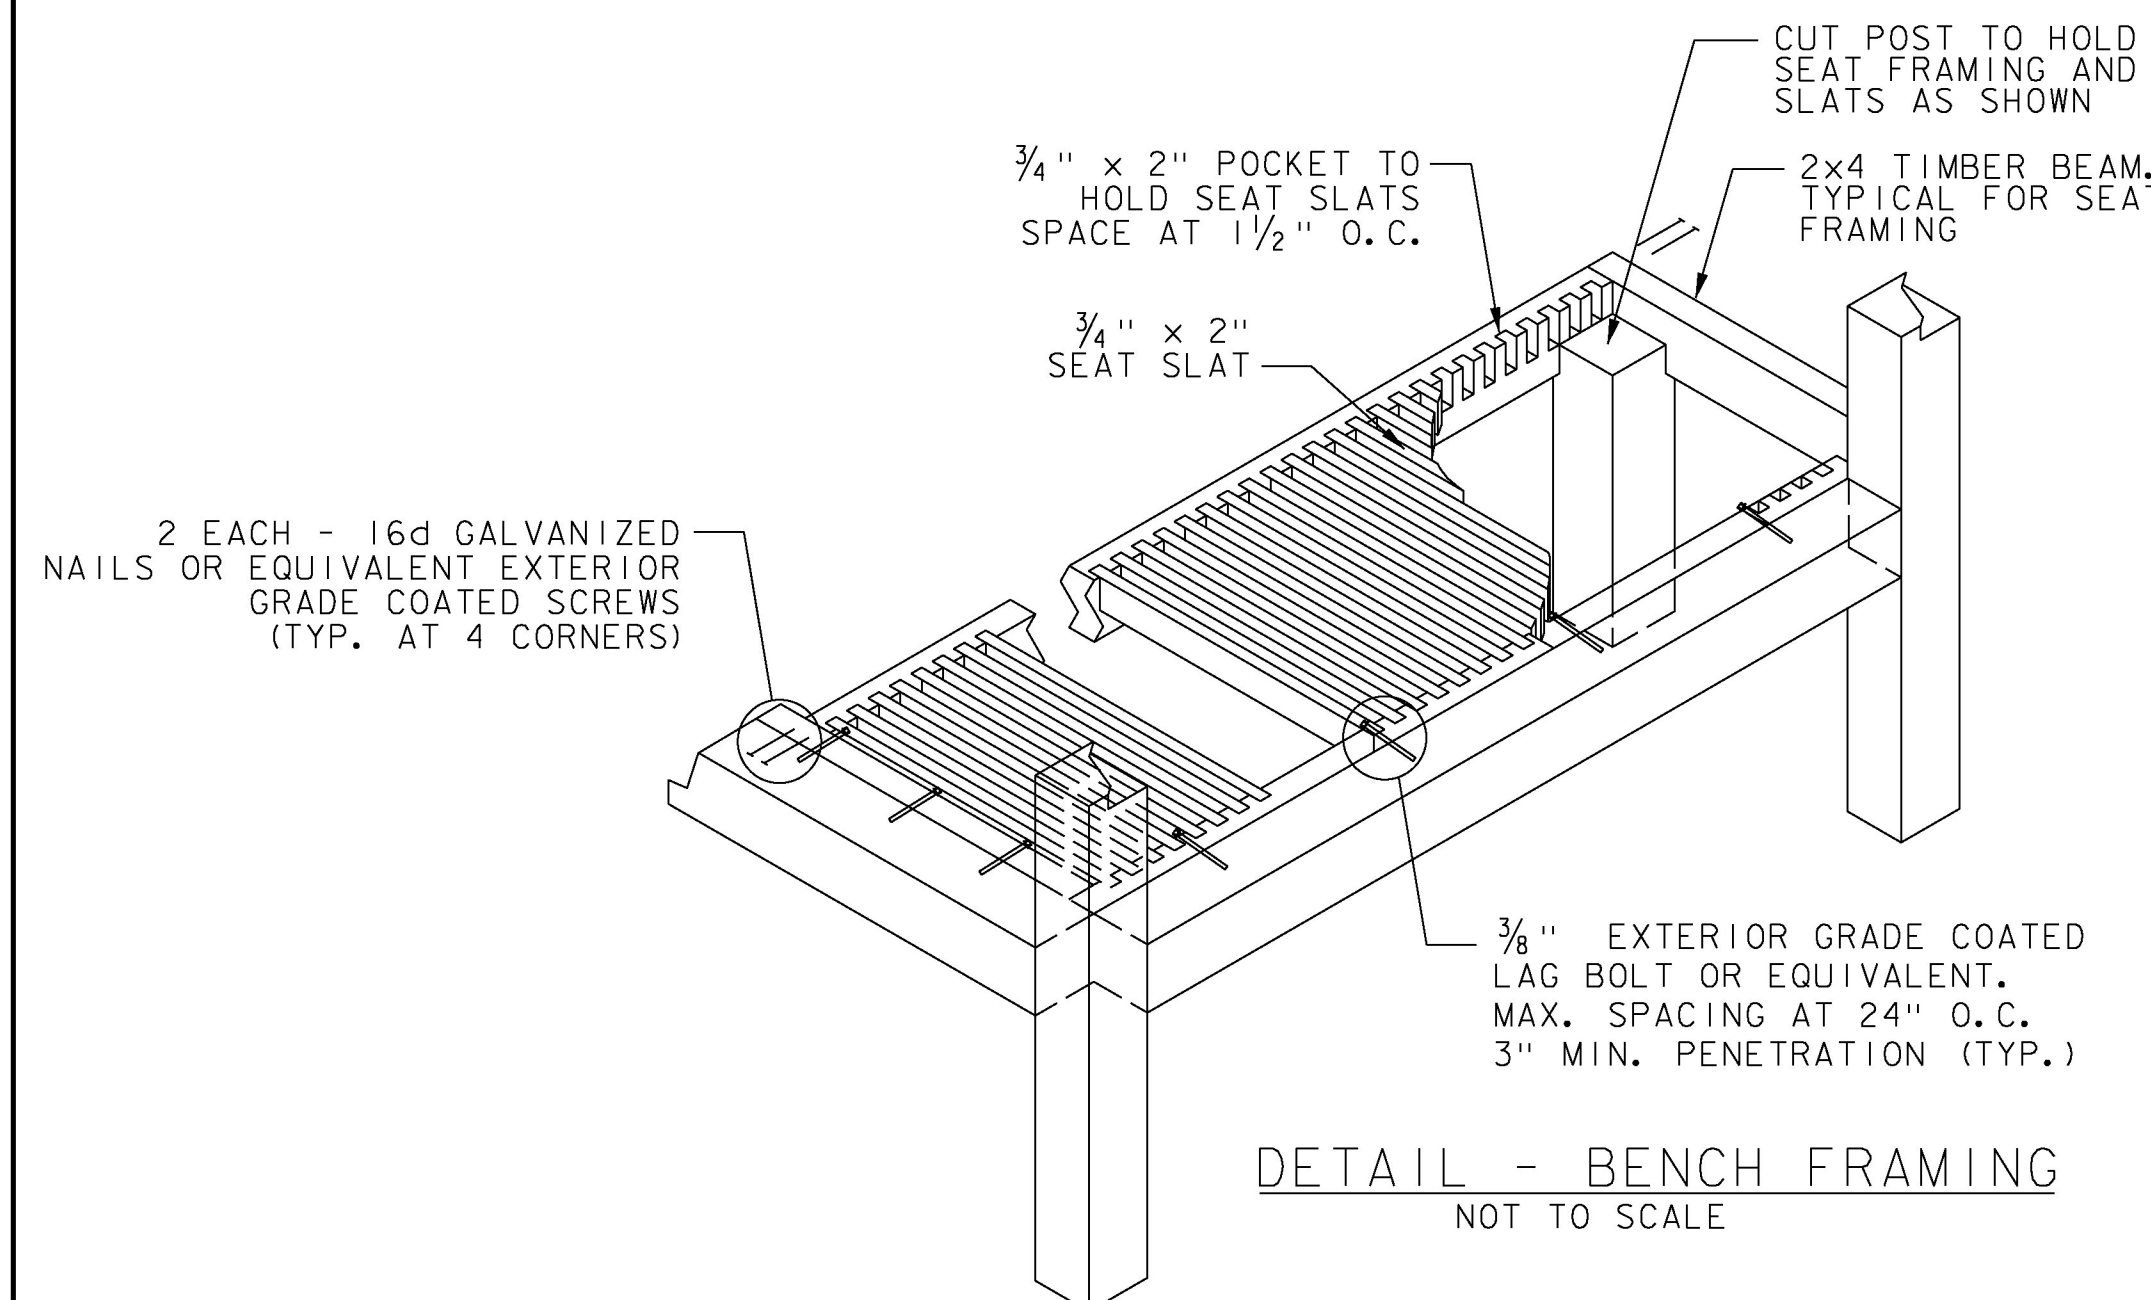

DETAIL - BENCH FRAMING
NOT TO SCALE




NOTE:
FOR DETAILS B & C, SEE BUSH SHELTER DETAILS 3.
FOR DETAILS D & E, SEE BUS SHELTER DETAILS 4.
ALL DIMENSIONS IN INCHES UNLESS OTHERWISE NOTED.




PROJECT NAME: BRADFORD
PROJECT NUMBER: CMG PARK (33)

FILE NAME: z09k252shitr_def.dgn
PROJECT LEADER: M. FOISY
DESIGNED BY: J. HUNGERFORD
BUS SHELTER DETAILS 2

PLOT DATE: 5/22/2014
DRAWN BY: L. BUXTON
CHECKED BY: G. BOGUE
SHEET 20 OF 33




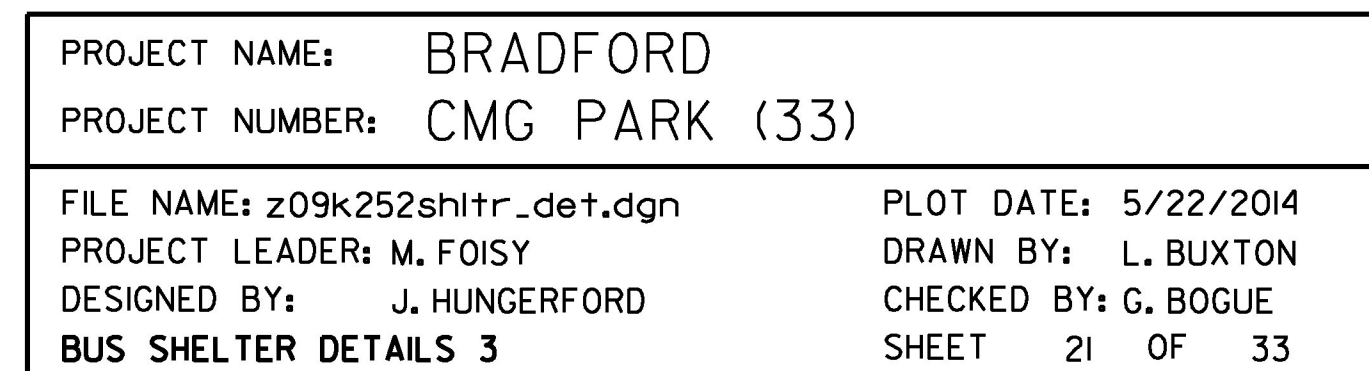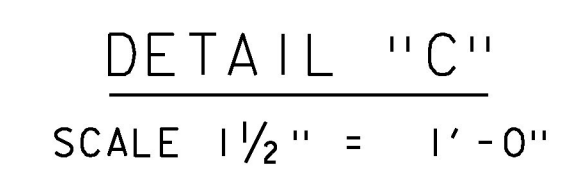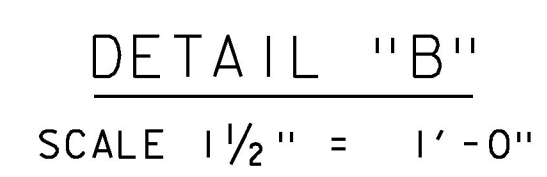

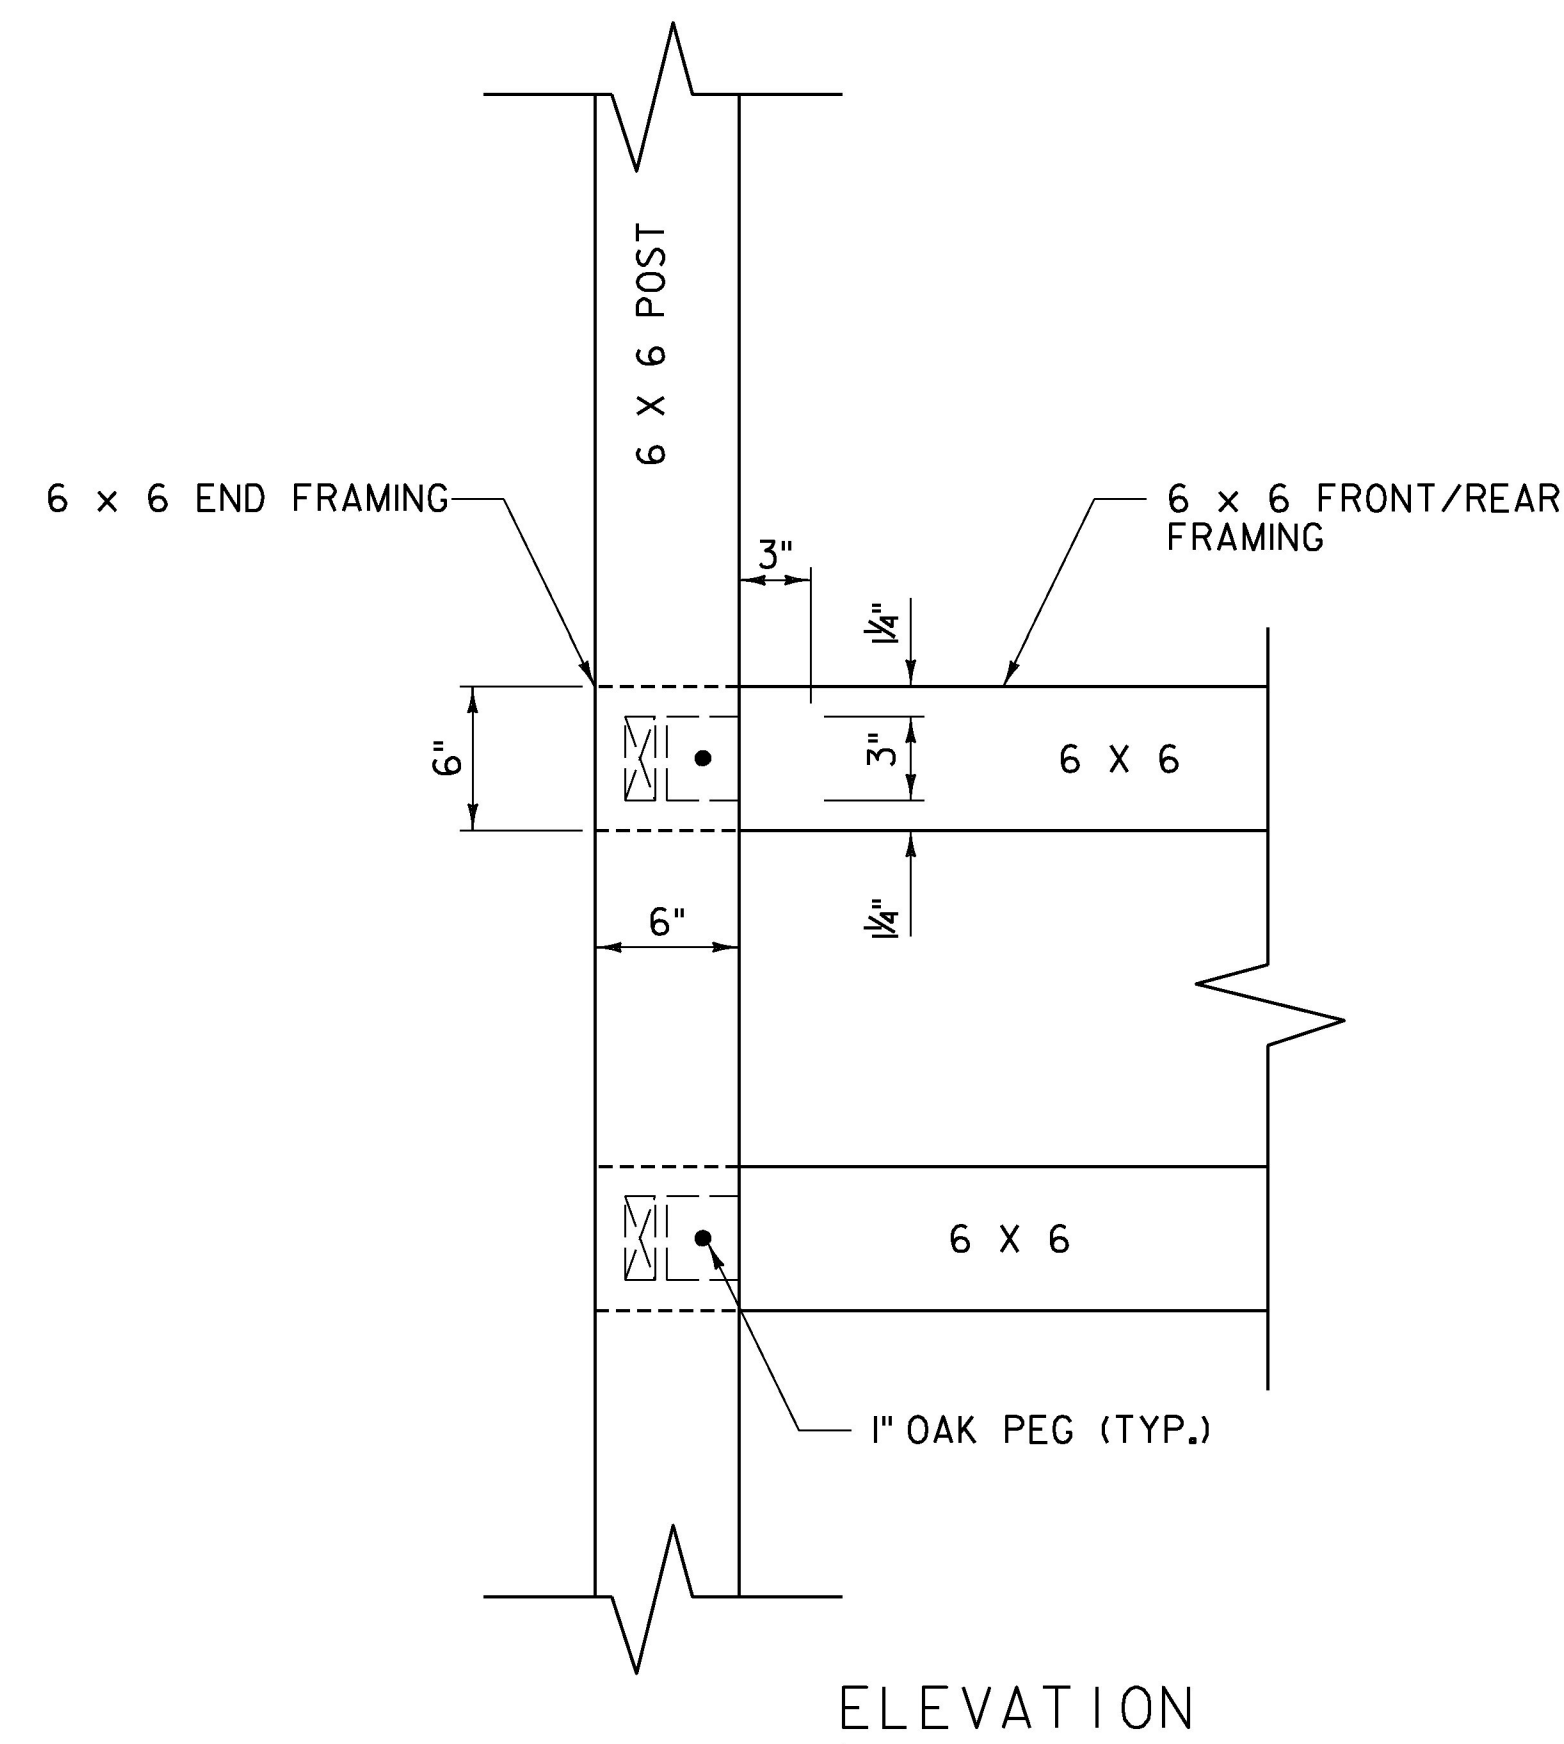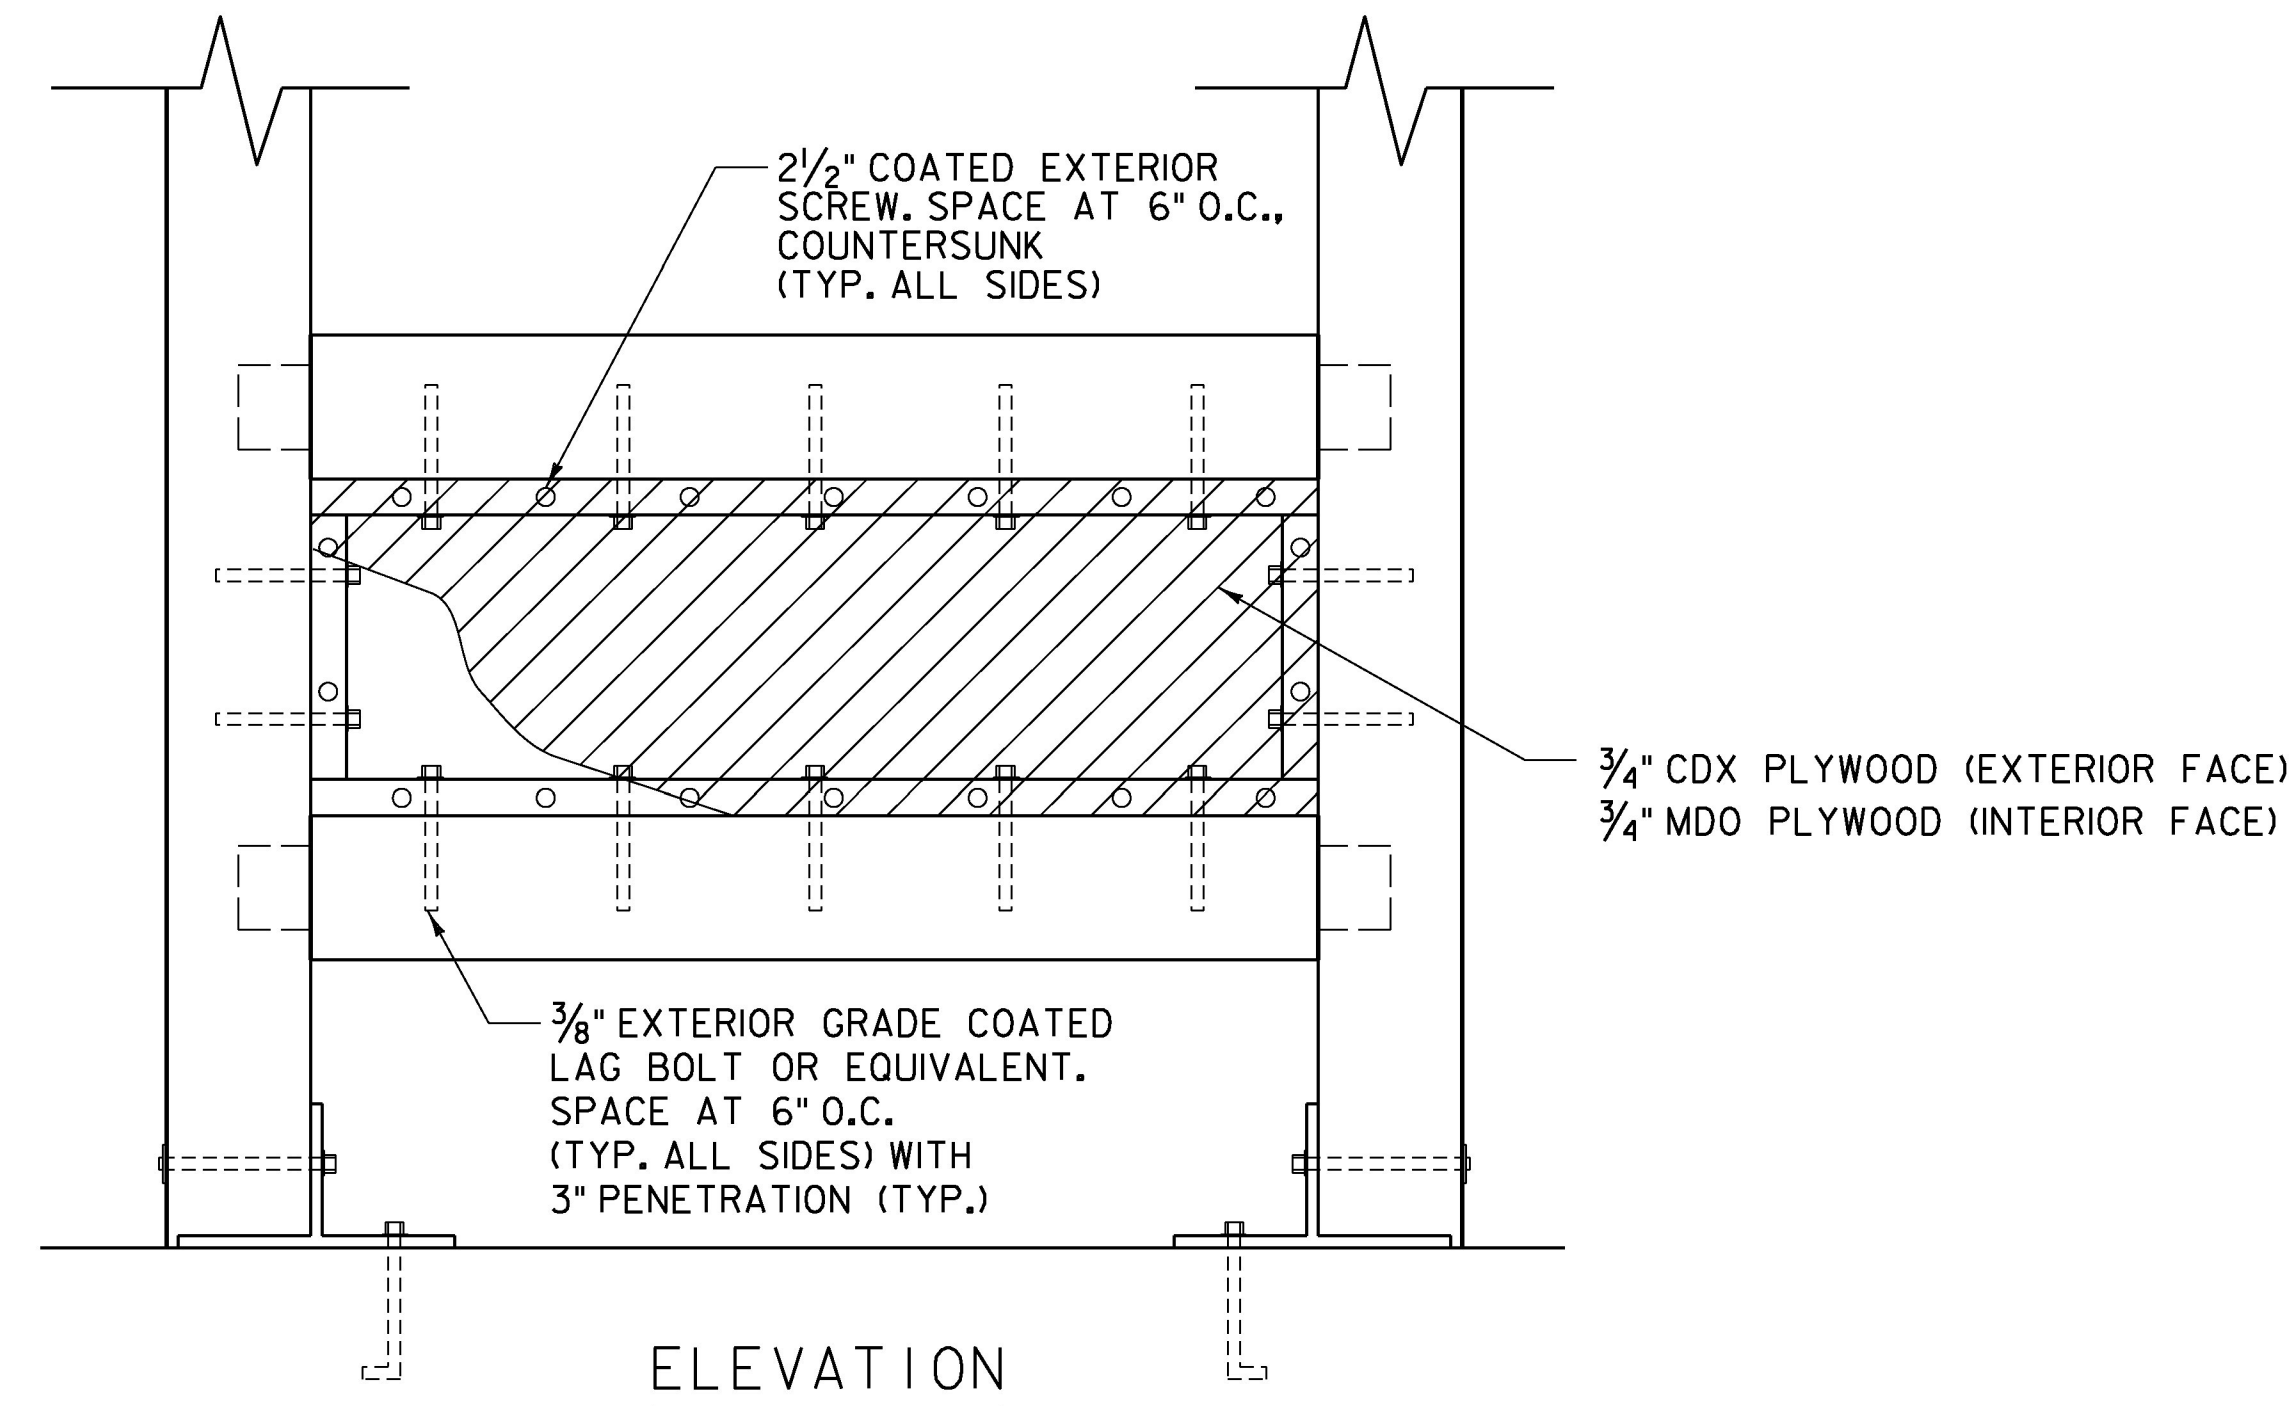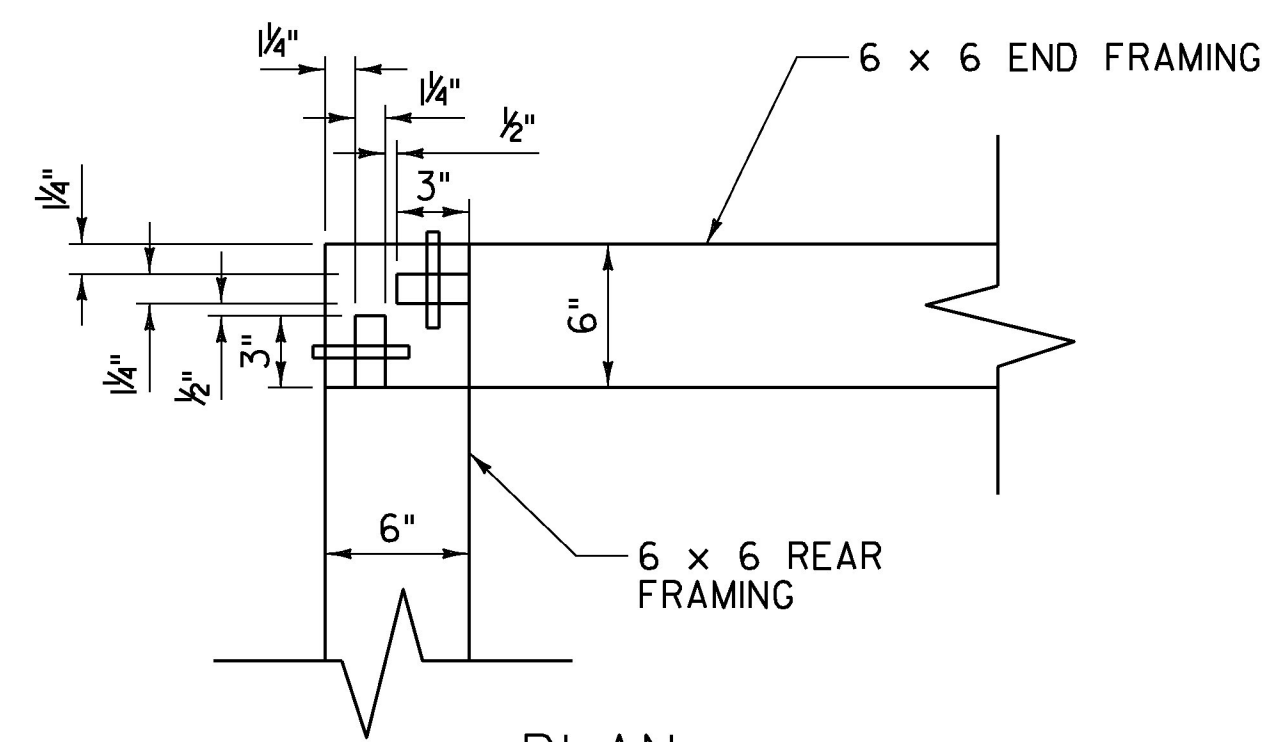

DETAIL "D"

SCALE 1 1/2" = 1' - 0"

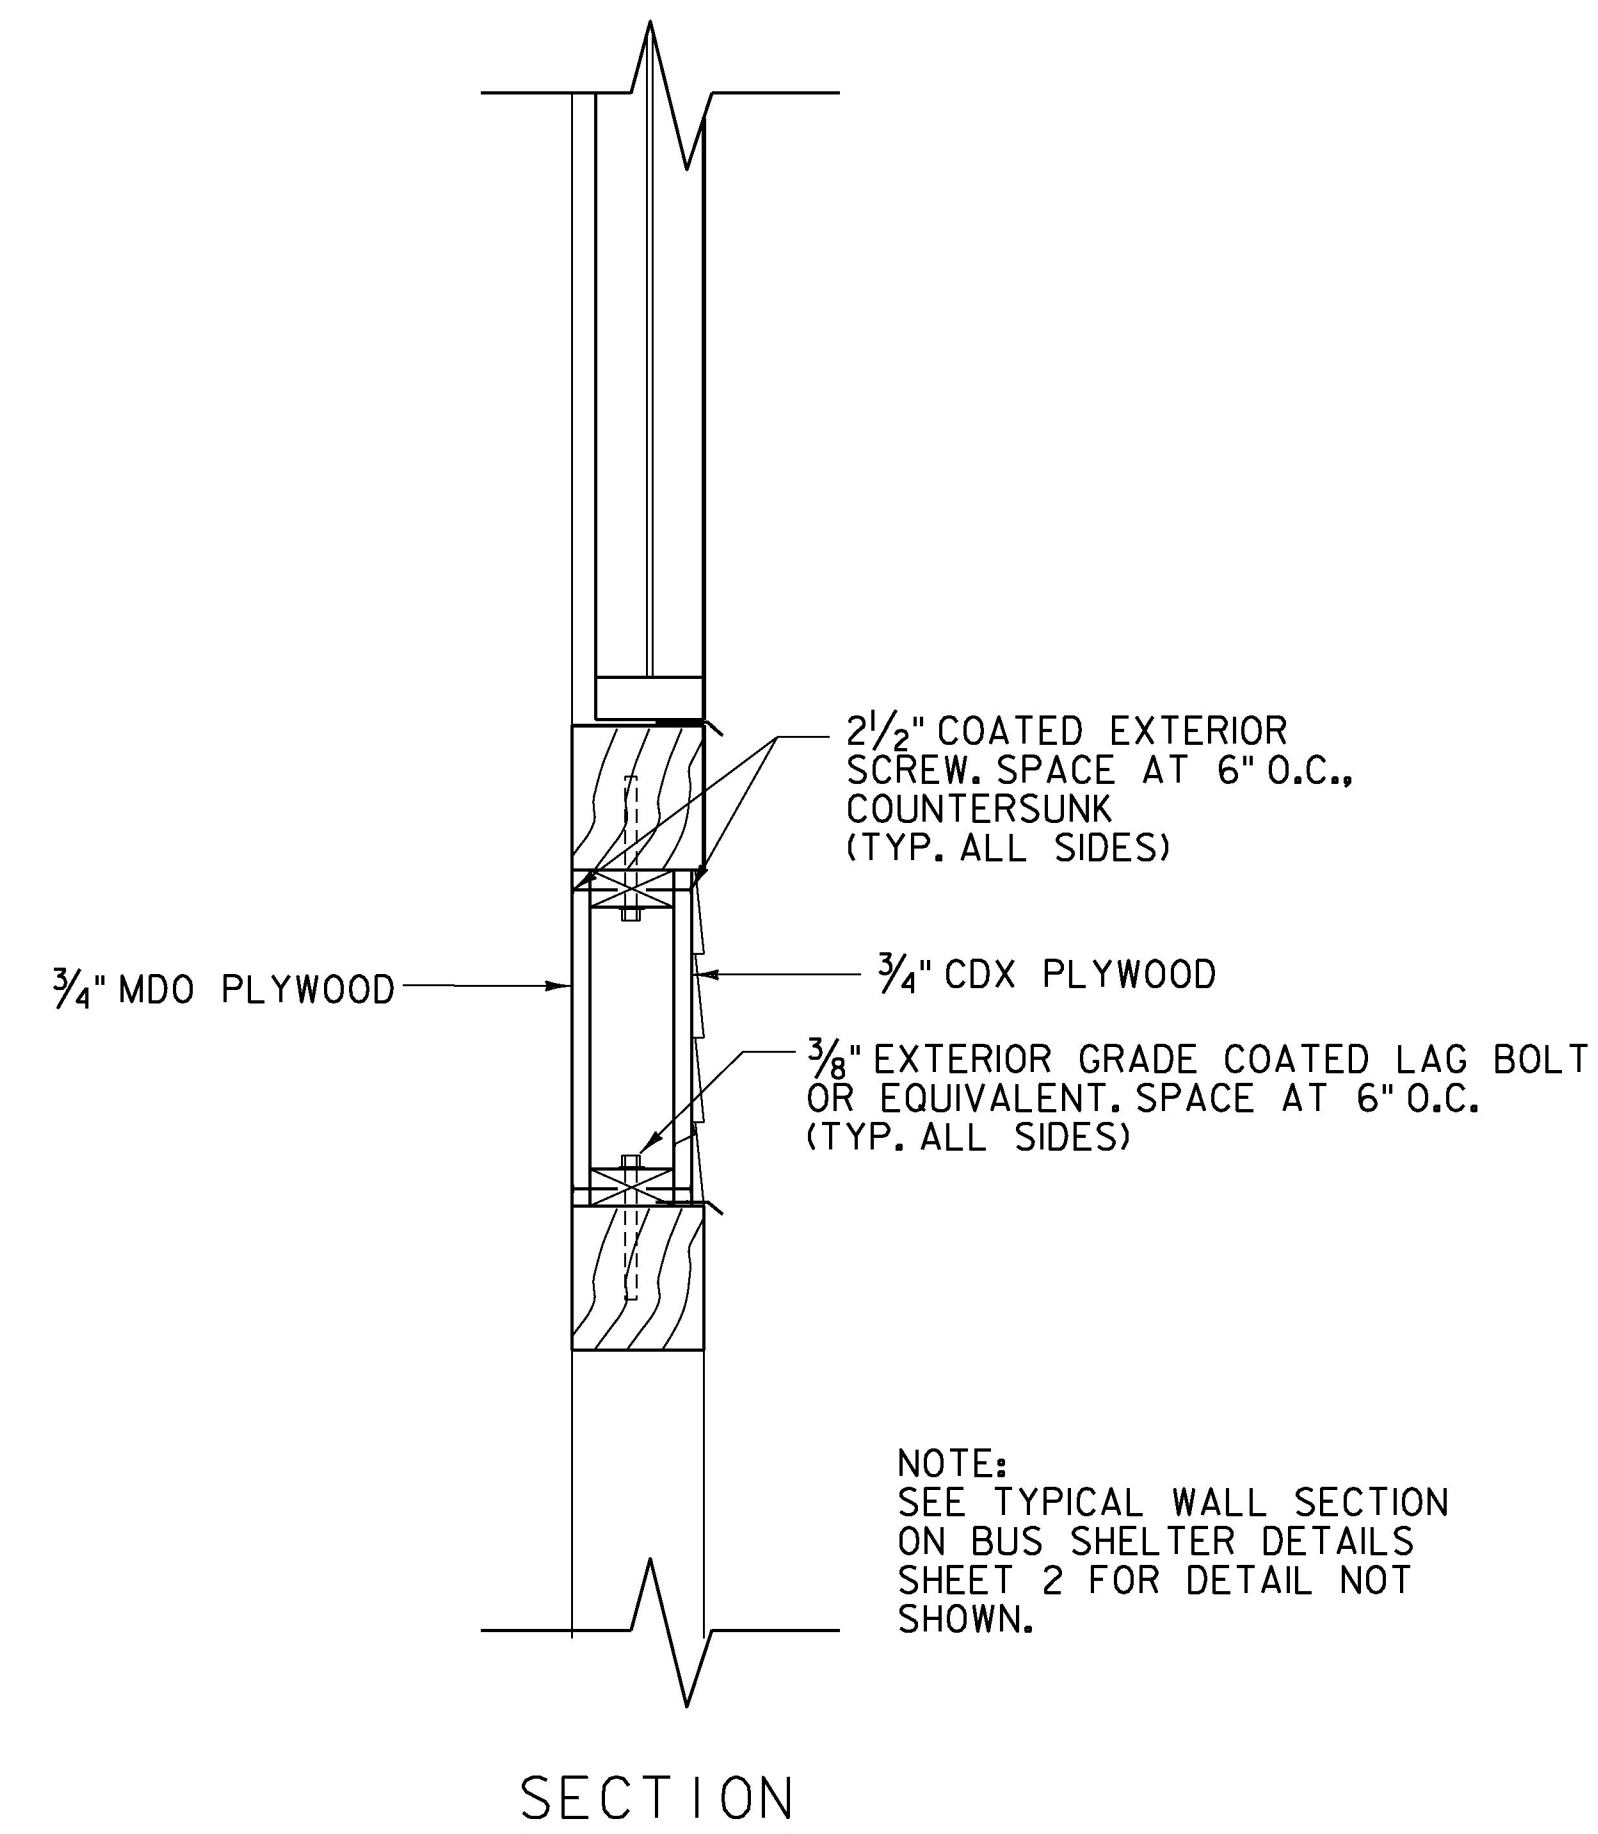

DETAIL "E"

SCALE 1 1/2" = 1' - 0"


ALL DIMENSIONS IN INCHES UNLESS OTHERWISE NOTED.

PROJECT NAME: BRADFORD
PROJECT NUMBER: CMG PARK (33)

FILE NAME: z09k252shltr_det.dgn
PROJECT LEADER: M. FOISY
DESIGNED BY: J. HUNGERFORD
BUS SHELTER DETAILS 4

PLOT DATE: 5/22/2014
DRAWN BY: L. BUXTON
CHECKED BY: G. BOGUE
SHEET 22 OF 33



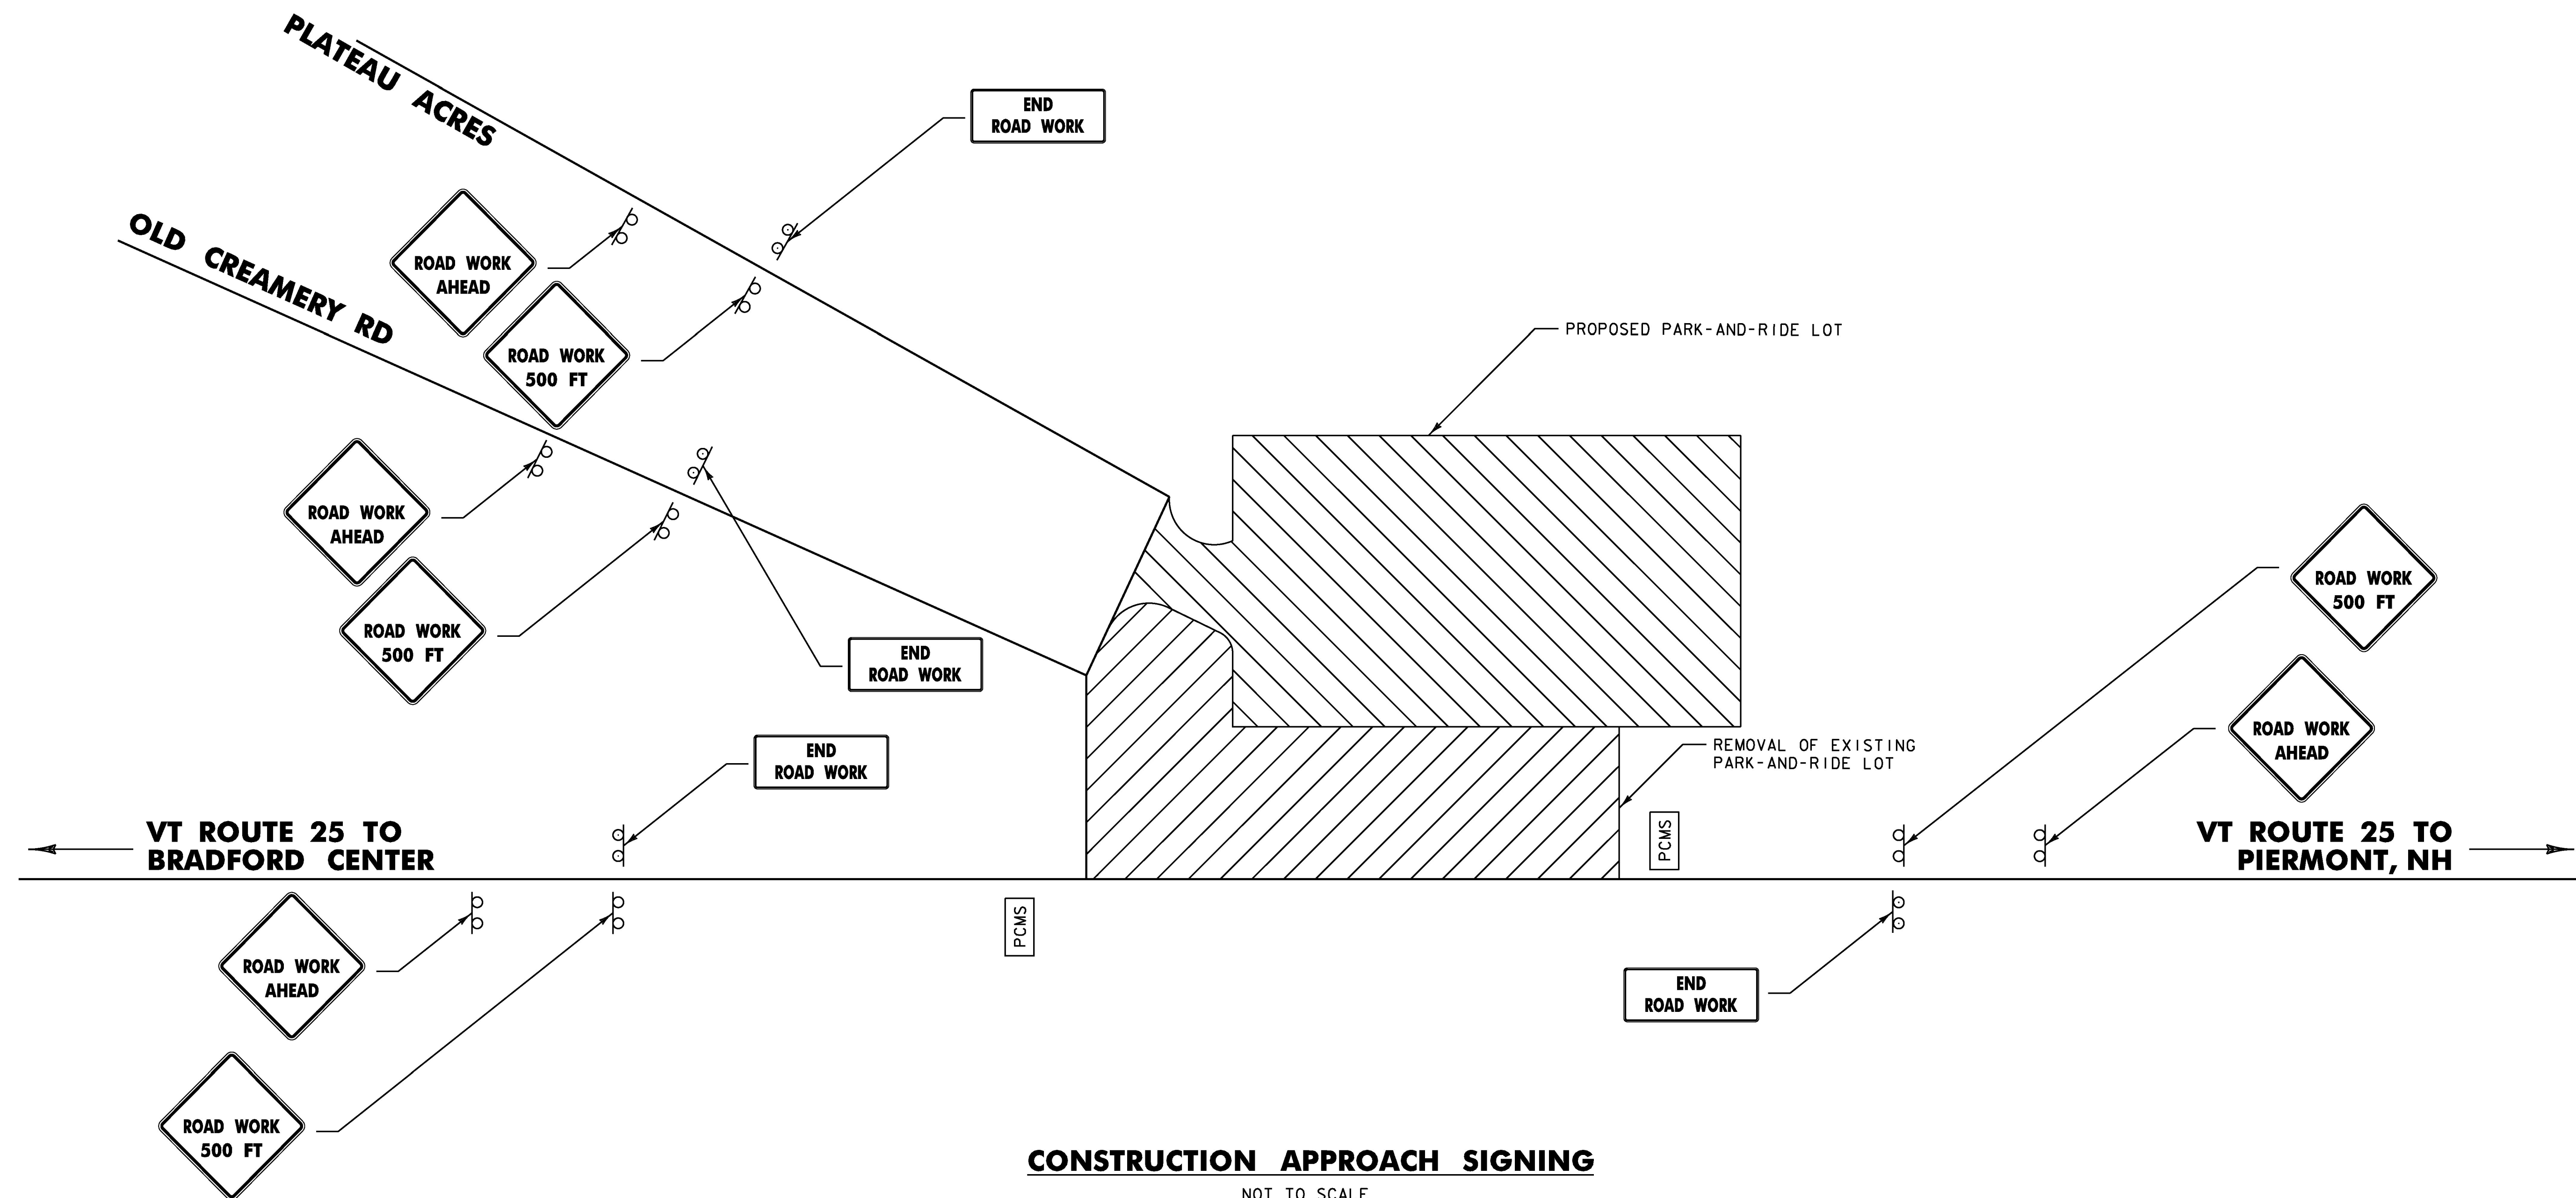

CONSTRUCTION APPROACH SIGNING

NOT TO SCALE
SEE VTrans STANDARD T-10 FOR SIGN PLACEMENT.
ALL TEMPORARY CONSTRUCTION SIGNING WILL BE INCLUDED
IN THE UNIT PRICE BID FOR CONTRACT ITEM 641.10.

LEGEND

ERW = END ROAD WORK
RW500 = ROAD WORK 500 FT
RWA = ROAD WORK AHEAD


PCMS = PORTABLE CHANGEABLE MESSAGE SIGN

LOCATION	ERW	RW500	RWA	PCMS
VT ROUTE 25 EB	1	1	1	1
VT ROUTE 25 WB	1	1	1	1
OLD CREAMERY RD	1	1	1	-
PLATEAU ACRES	1	1	1	-
TOTALS	4	4	4	2


PROJECT NAME: BRADFORD
PROJECT NUMBER: CMG PARK (33)

FILE NAME: z09K252frm.dgn	PLOT DATE: 5/22/2014
PROJECT LEADER: M. FOISY	DRAWN BY: P. ARMATA
DESIGNED BY: I. MAYNARD	CHECKED BY: G. SANTY
CONSTRUCTION APPROACH SIGNING	SHEET 23 OF 33




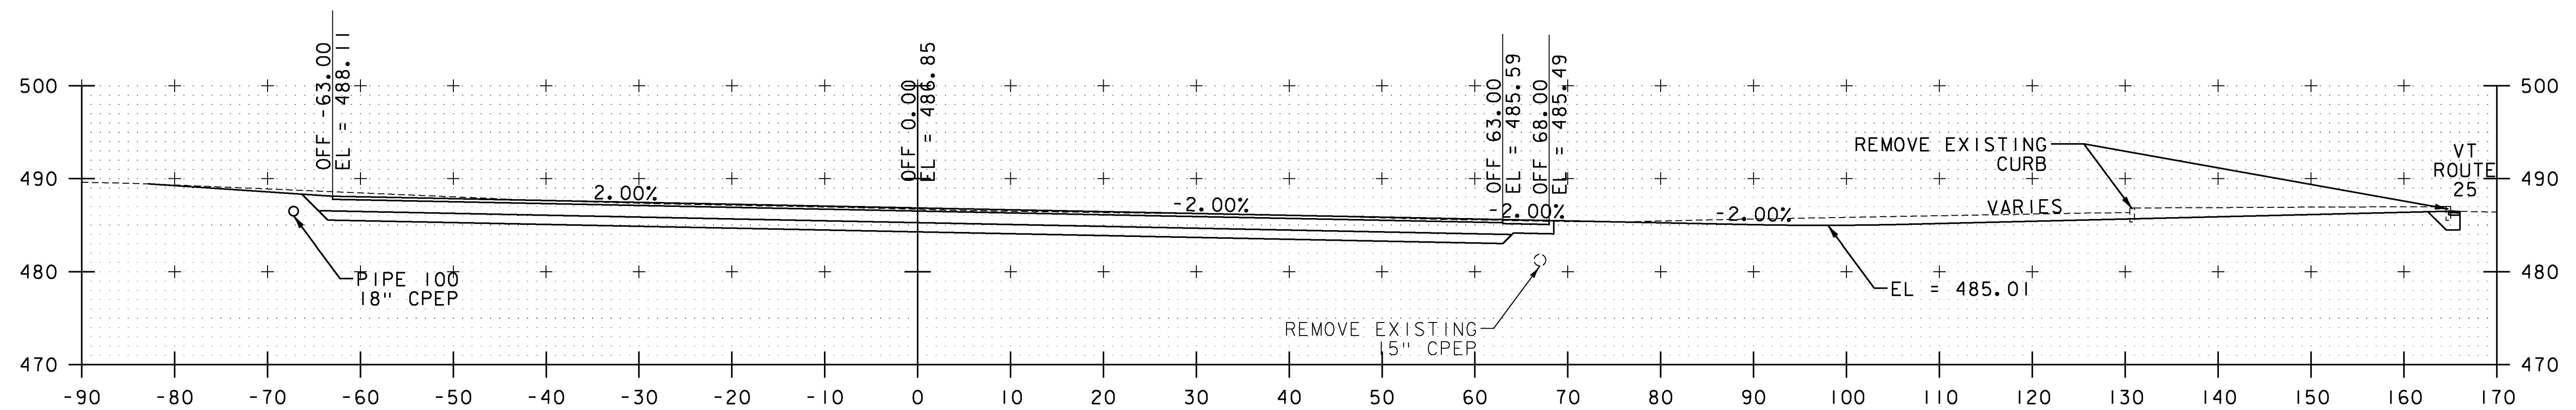

10+81
BEGIN NEW PARK & RIDE LOT

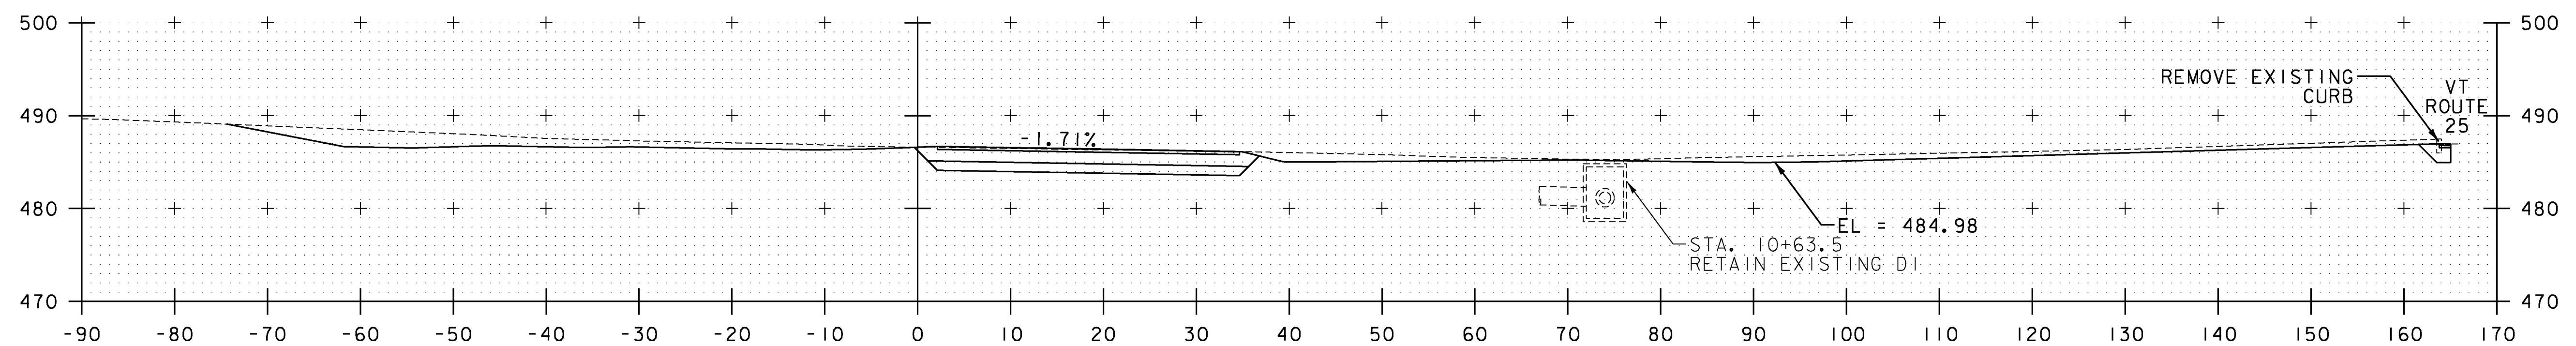

10+75

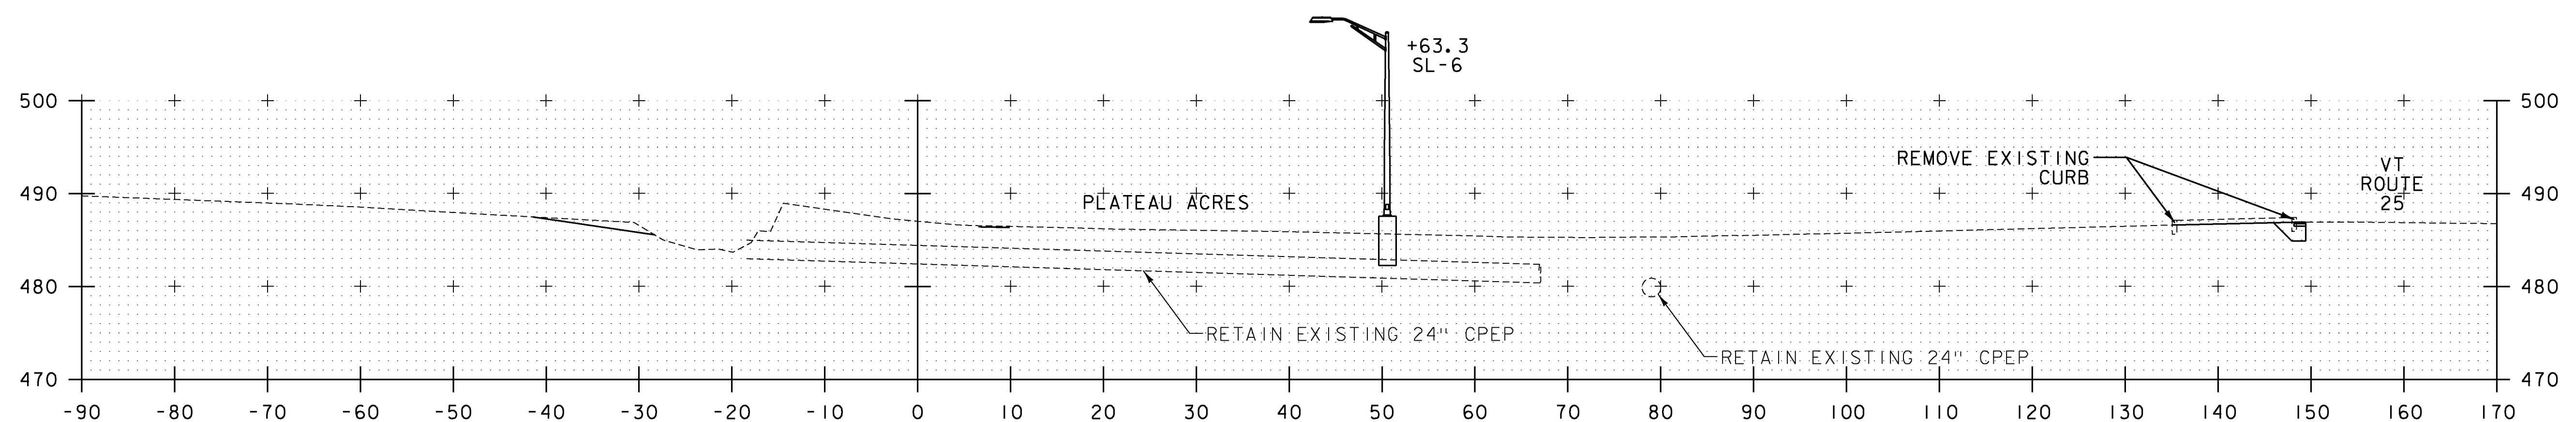





10+50

STA. 10+50 TO STA. 10+81

0 10 20
SCALE
1"=10' @ FULL SIZE






PROJECT NAME:	BRADFORD
PROJECT NUMBER:	CMG PARK (33)
FILE NAME:	z09k252xs.dgn
PROJECT LEADER:	M. FOISY
DESIGNED BY:	I. MAYNARD
CROSS SECTIONS SHEET I	
PLOT DATE:	5/22/2014
DRAWN BY:	P. ARMATA
CHECKED BY:	G. SANTY
SHEET	24 OF 33

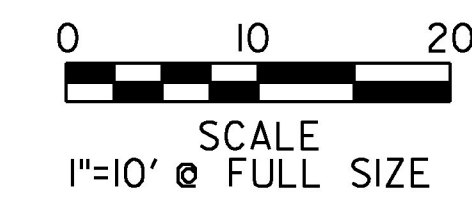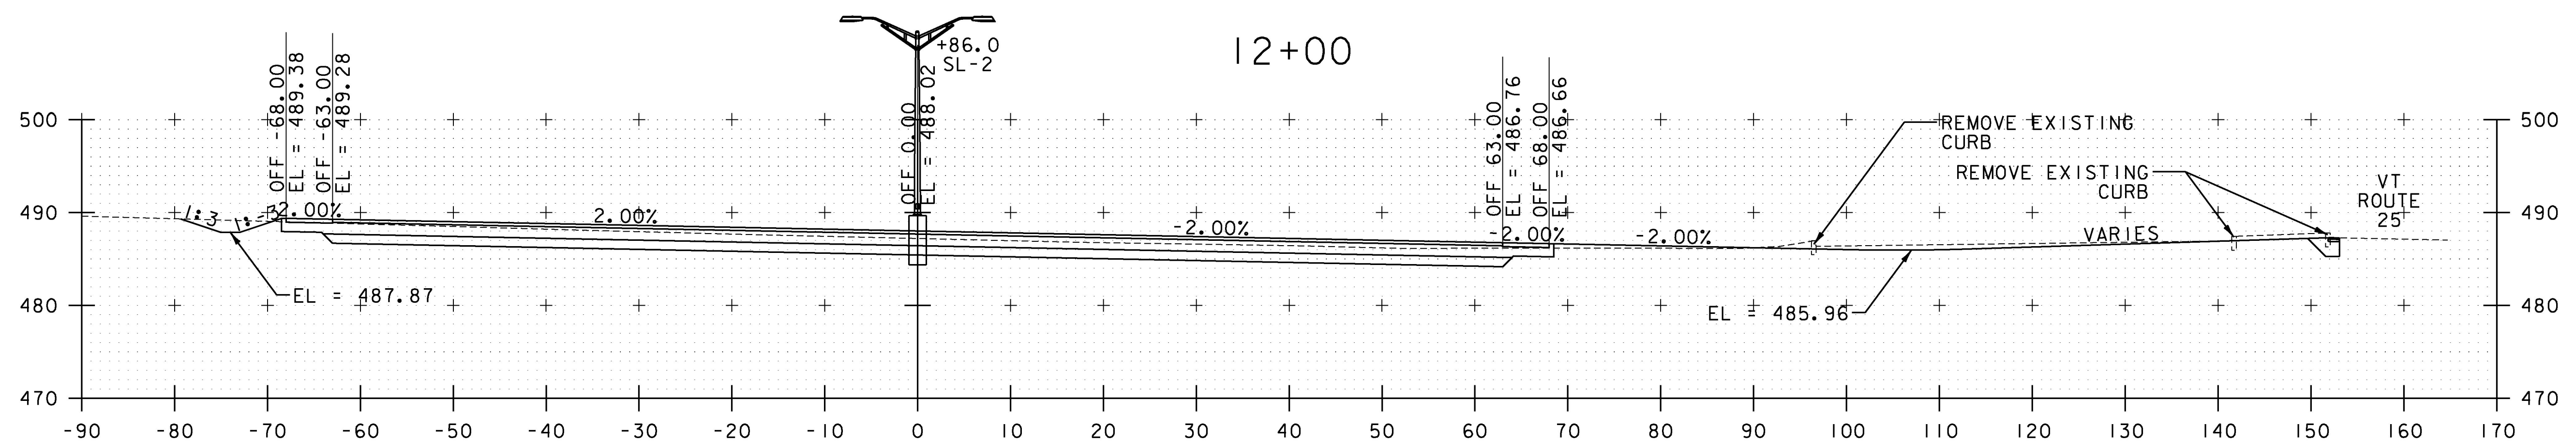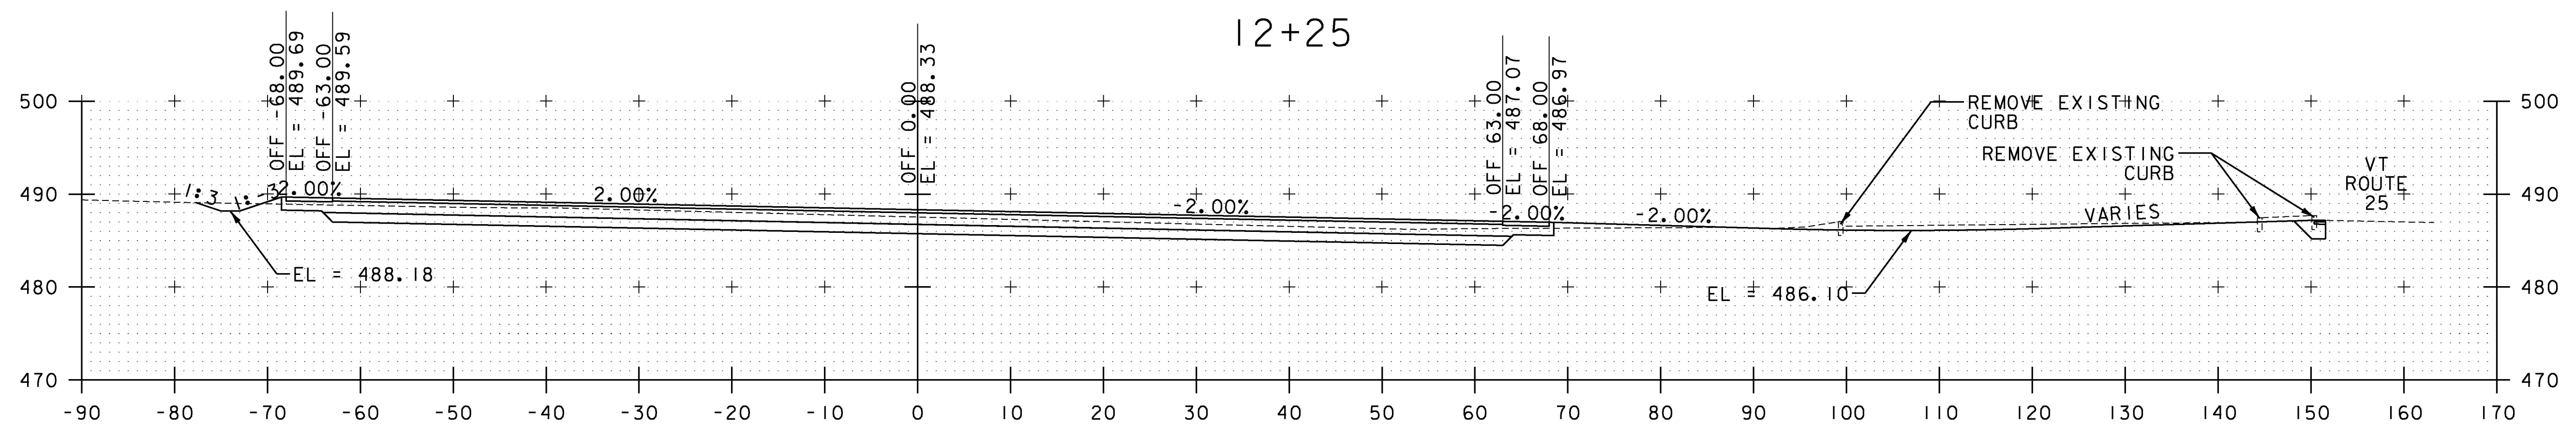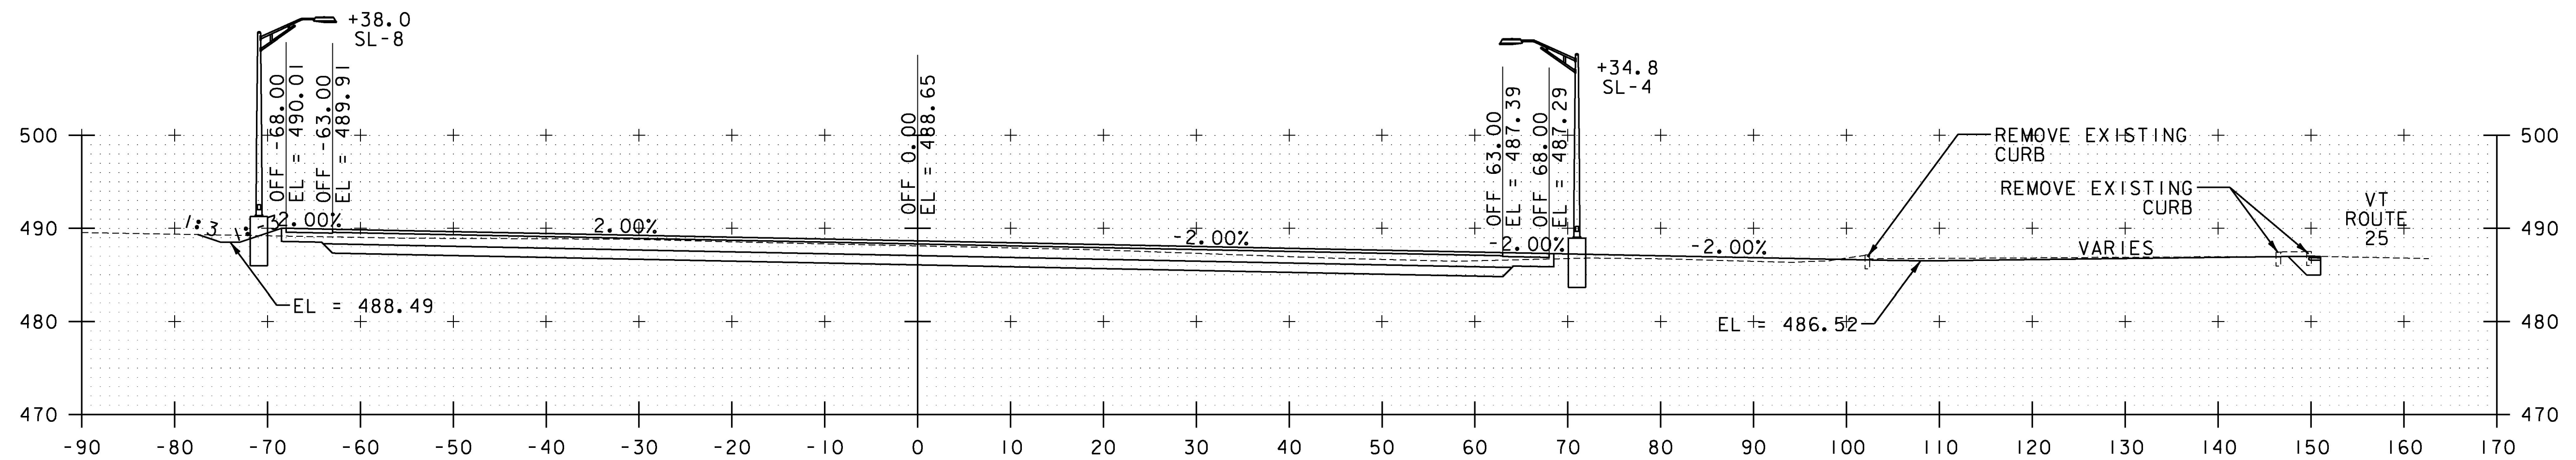

PROJECT NAME: BRADFORD	
PROJECT NUMBER: CMG PARK (33)	
FILE NAME: z09k252xs.dgn	PLOT DATE: 5/22/2014
PROJECT LEADER: M. FOISY	DRAWN BY: P. ARMATA
DESIGNED BY: I. MAYNARD	CHECKED BY: G. SANTY
CROSS SECTIONS SHEET 3	SHEET 26 OF 33

STA. 11+75 TO STA. 12+25

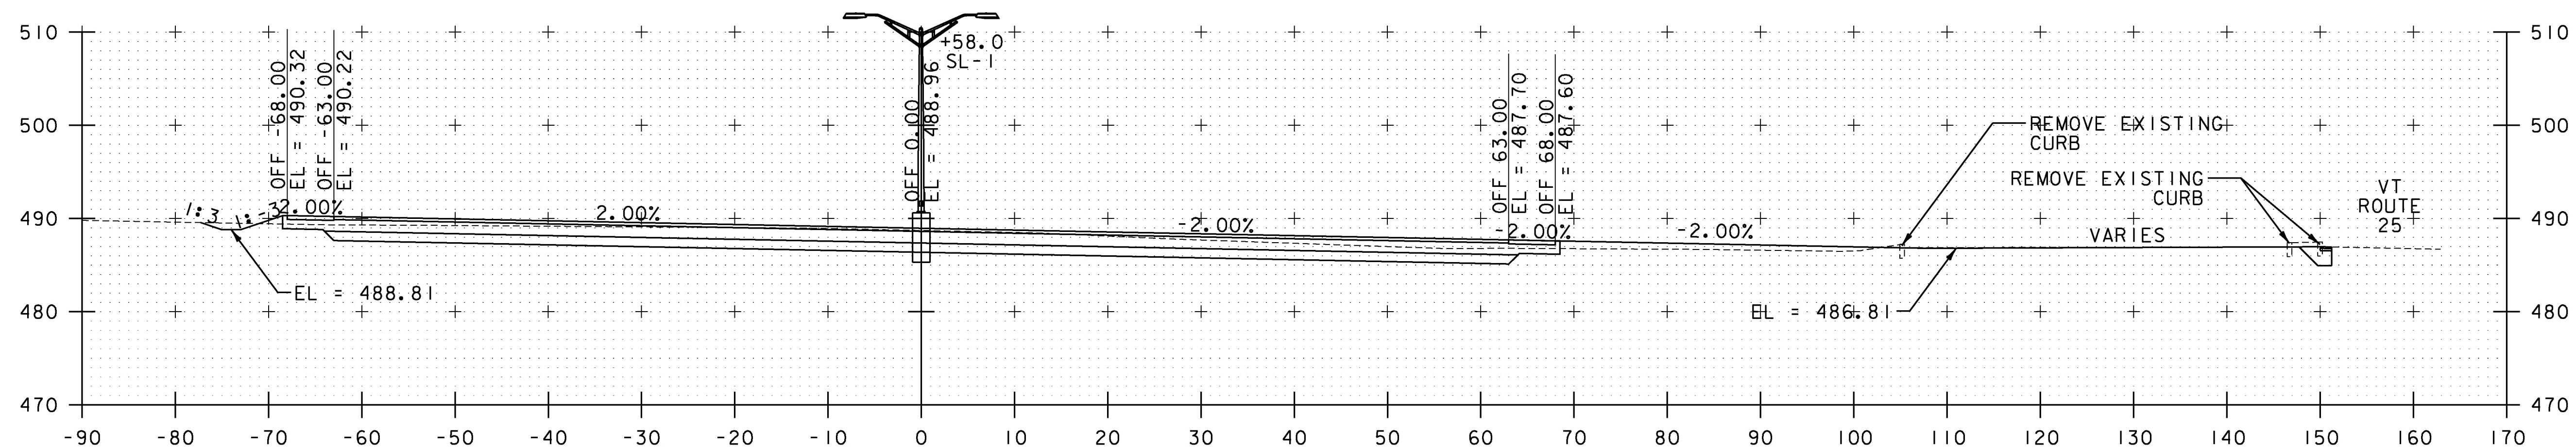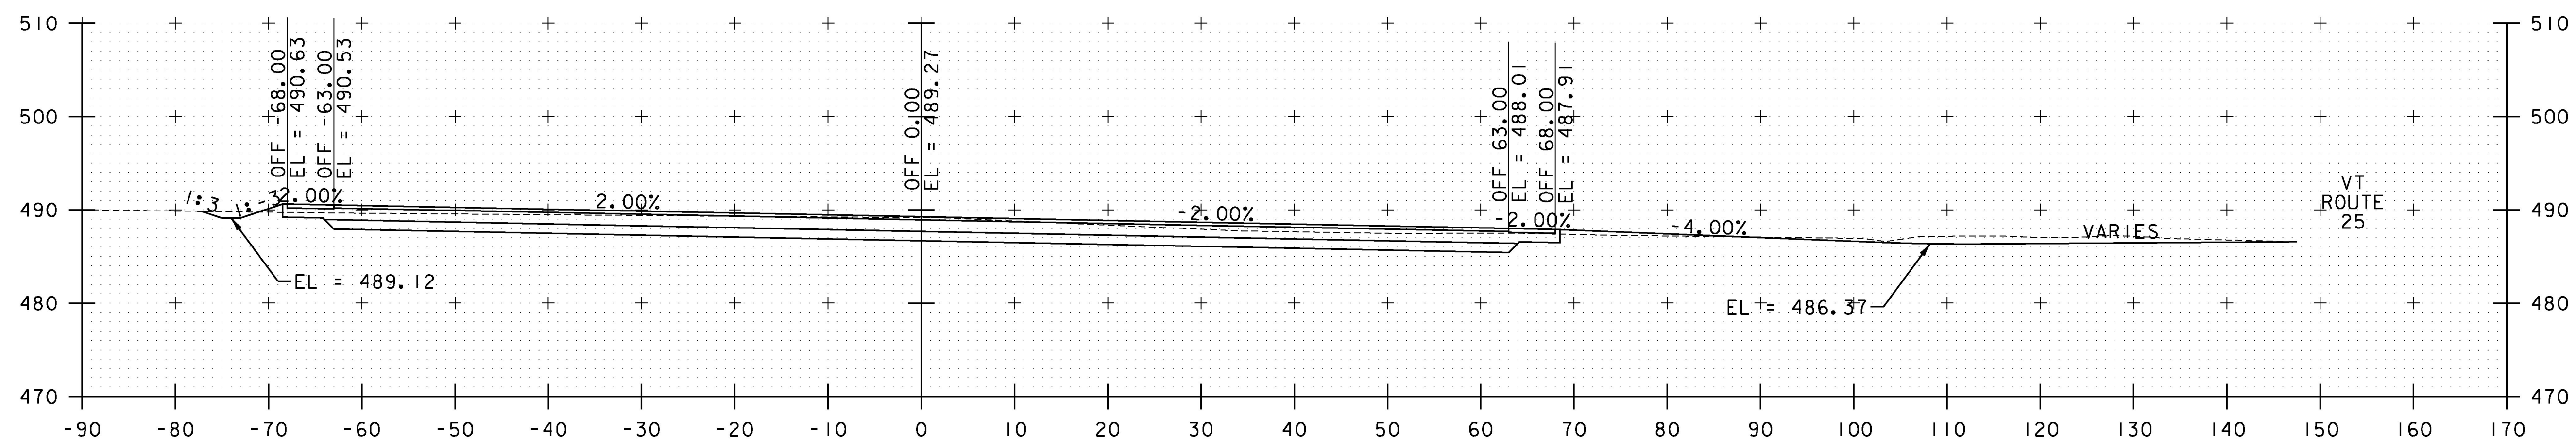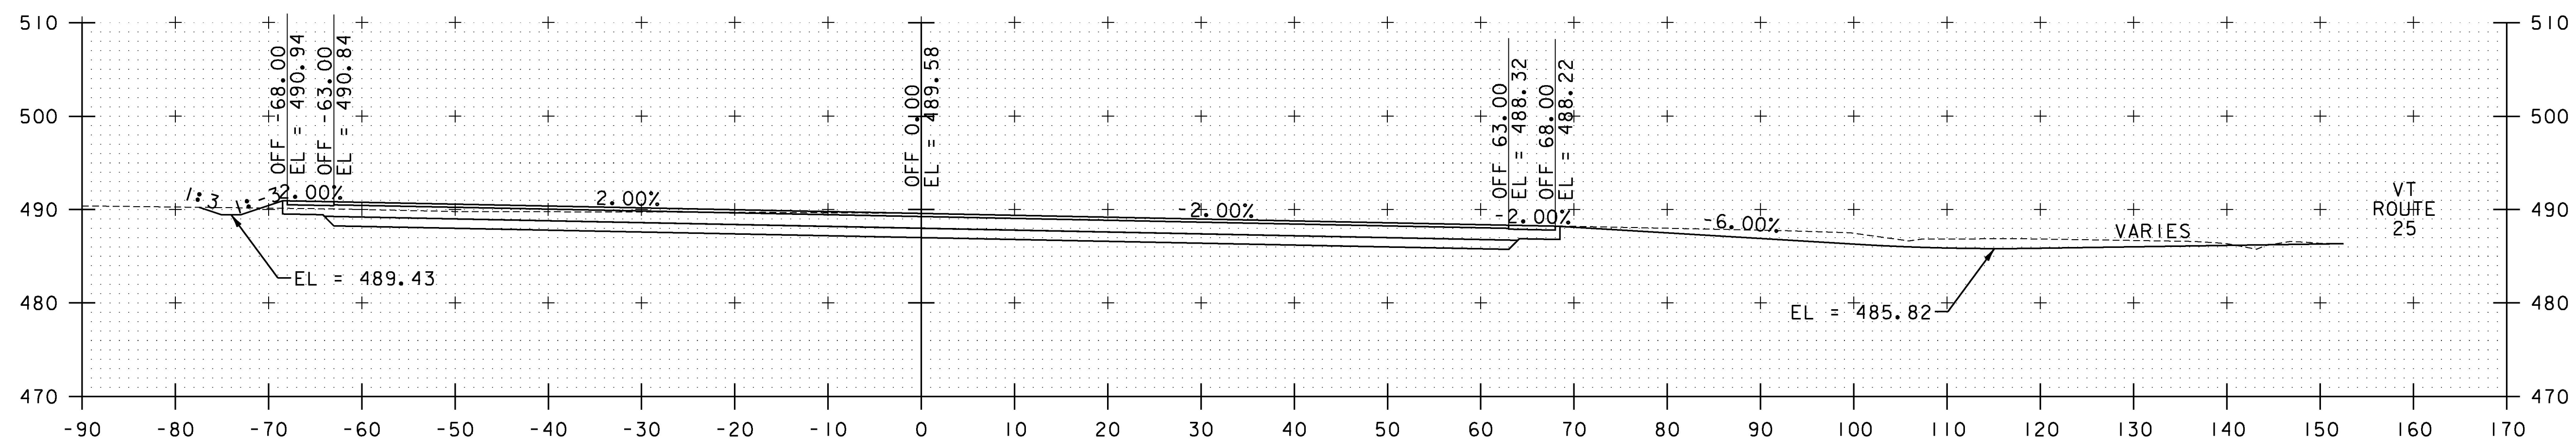

STA. 12+50 TO STA. 13+00

PROJECT NAME:	BRADFORD
PROJECT NUMBER:	CMG PARK (33)
FILE NAME:	z09k252xs.dgn
PROJECT LEADER:	M. FOISY
DESIGNED BY:	I. MAYNARD
CROSS SECTIONS SHEET 4	
PLOT DATE:	5/22/2014
DRAWN BY:	P. ARMATA
CHECKED BY:	G. SANTY
SHEET	27 OF 33

0 10 20
SCALE
1"=10' @ FULL SIZE



EPSC PLAN NARRATIVE

1.1 PROJECT DESCRIPTION

THIS PROJECT IS LOCATED ON VT ROUTE 25 IN THE TOWN OF BRADFORD, AT THE INTERSECTION OF VT ROUTE 25 AND OLD CREAMERY ROAD TH-27. WORK TO BE PERFORMED ON THIS PROJECT INCLUDES THE RECONSTRUCTION OF THE EXISTING PARK AND RIDE FACILITY INTO A NEW 83 SPACE PARK-AND-RIDE LOT, SUBBASE, PAVEMENT, PAVEMENT MARKINGS, LIGHTING, LANDSCAPING, BUS SHELTER AND MISCELLANEOUS APPURTENANCES.

NOTE: AREA OF DISTURBANCE SHALL INCLUDE LIMITS OF EARTH DISTURBANCE WITHIN THE PROJECT AREA, INCLUDING ANY WASTE, STAGING AND BORROW AREAS WITHIN OR DIRECTLY ADJACENT TO THE PROJECT LIMITS.

TOTAL AREA OF DISTURBANCE IS APPROXIMATELY 1.4 ACRES.

IT IS ANTICIPATED THAT THIS PROJECT WILL BE COMPLETED IN ONE CONSTRUCTION SEASON.

1.2 SITE INVENTORY

1.2.1 TOPOGRAPHY, EXISTING ROADS, BUILDINGS, UTILITIES

VT ROUTE 25 BORDERS THE PROJECT TO THE SOUTH AND RANGES IN GRADE FROM 2.0% TO 8.0%. IMMEDIATELY TO THE SOUTH OF THE PROJECT IS A GRAVEL DRIVE TO AN EXISTING RESIDENCE. THERE IS EXISTING UNDERGROUND CONDUIT TO AN ELECTRIC METER WHICH WILL BE THE POWER SOURCE FOR THE PROJECT LIGHTING.

1.2.2 DRAINAGE, WATERWAYS, BODIES OF WATER, AND PROXIMITY TO NATURAL OR MAN-MADE WATER FEATURES

WAITS RIVER IS LOCATED APPROXIMATELY 600’ NORTHWEST OF THE SITE, FLOWS NORTH TO SOUTH AND SERVES AS A TRIBUTARY TO THE CONNECTICUT RIVER. THE CONNECTICUT RIVER IS LOCATED APPROXIMATELY ¾ OF A MILE EAST OF THE SITE.

THE SITE SLOPES TOWARD VT ROUTE 25 AT GRADE OF APPROXIMATELY 2%. VEGETATION CONSISTS OF GRASS AND SCRUB BRUSH. THE SITE RECEIVES MINIMAL RUNOFF FROM OFFSITE AREAS. DRAINAGE ALONG PLATEAU ACRES FLOWS INTO THE 24” CPEP AND THEN INTO THE SITE DRAINAGE INLET CULVERT. STORM WATER RUNOFF FROM THE PROJECT WILL FLOW IN A SOUTHWESTERLY DIRECTION THROUGH A COMBINATION OF OPEN SWALE AND CLOSED DRAINAGE AND ACROSS A NATURALLY VEGETATED AREA ALONG OLD CREAMERY ROAD TO WAITS RIVER. TWO EXISTING CATCH BASINS AT THE SOUTHWEST END OF THE SITE DRAIN UNDER OLD CREAMERY ROAD AND DISCHARGE TO THE WAITS RIVER.

1.2.3 VEGETATION

THE VEGETATION IN THE PROJECT AREA CONSISTS MAINLY OF BRUSH AND GRASS, WITH SOME AREAS OF LAWN BORDERING ROUTE 25 AND ALONG BOTH OLD CREAMERY ROAD AND PLATEAU ACRES.

DISTURBED VEGETATION OUTSIDE OF THE PROPOSED PAVED PARKING AND SIDEWALK AREAS WILL BE REESTABLISHED WITH LANDSCAPING AND STANDARD SEED AND MULCH/EROSION MATTING PRACTICES.

1.2.4 SOILS

ALL SOIL DATA CAME FROM THE U.S. DEPARTMENT OF AGRICULTURE SOIL CONSERVATION SERVICE FOR THE COUNTY OF ORANGE, VERMONT. SOILS ON THE PROJECT SITE ARE AS FOLLOWS:

WINDSOR LOAMY FINE SAND, 25% TO 50% SLOPES, “K FACTOR” = 0.17. THE SOIL IS CONSIDERED TO HAVE LOW EROSION POTENTIAL.

NOTE: K-VALUES GENERALLY INDICATE THE FOLLOWING: 0.0-0.23 = LOW EROSION POTENTIAL; 0.24-0.36 = MODERATE EROSION POTENTIAL; 0.37 AND HIGHER = HIGH EROSION POTENTIAL.

1.2.5 SENSITIVE RESOURCE AREAS

CRITICAL HABITATS: NO
HISTORICAL OR ARCHEOLOGICAL AREAS: NO
PRIME AGRICULTURAL LAND: NO
THREATENED AND ENDANGERED SPECIES: NO
WATER RESOURCE: NO
WETLANDS: NO

1.3 RISK EVALUATION

THIS PROJECT FALLS UNDER THE JURISDICTION OF GENERAL PERMIT 3-9020 FOR STORMWATER RUNOFF FROM CONSTRUCTION SITES FOR LOW RISK PROJECTS. ANY MODIFICATIONS TO THE PROJECT THAT INCREASE THE RISK TO ENVIRONMENTAL RESOURCES SHALL BE EVALUATED IN ACCORDANCE WITH THE PERMIT REQUIREMENTS. THE CONTRACTOR WILL BE RESPONSIBLE FOR ANY ADDITIONAL PERMITTING.

1.4 EROSION PREVENTION AND SEDIMENT CONTROL

THE EROSION CONTROL PLANS ARE MEANT AS A GUIDELINE FOR PREVENTING EROSION AND CONTROLLING SEDIMENT TRANSPORT. THE PRINCIPLES OUTLINED IN THIS NARRATIVE CONSIST OF APPLYING MEASURES THROUGHOUT CONSTRUCTION OF THE PROJECT IN ORDER TO MINIMIZE SEDIMENT TRANSPORT TO THE RECEIVING WATERS. THE MEASURES INCLUDE STABILIZATION AND STRUCTURAL PRACTICES, STORM WATER CONTROLS AND OTHER POLLUTION PREVENTION PRACTICES. THEY HAVE BEEN PROPOSED BY THE DESIGNER AS A BASIS FOR PROTECTING RESOURCES AND WILL NEED TO BE BUILT UPON BASED ON THE SPECIFIC MEANS AND METHODS OF THE CONTRACTOR. REFER TO THE LOW RISK SITE HANDBOOK AND APPROPRIATE DETAIL SHEETS FOR SPECIFIC GUIDANCE AND CONSTRUCTION DETAILING.

ALL MEASURES SHALL BE REGULARLY MAINTAINED AND SHALL BE CHECKED FOR SEDIMENT BUILD-UP. SEDIMENT SHALL BE DISPOSED OF AT AN APPROVED SITE WHERE IT WILL NOT BE SUBJECT TO EROSION.

1.4.1 MARK SITE BOUNDARIES

SITE BOUNDARIES AND AREAS CONSTRUCTION EQUIPMENT CAN ACCESS SHALL BE DELINEATED.

PROJECT DEMARCATION FENCING (PDF) SHALL BE USED TO PHYSICALLY MARK SITE BOUNDARIES. BECAUSE THIS PROJECT FALLS UNDER THE CGP 3-9020, BARRIER FENCE SHALL BE USED INSTEAD OF PROJECT DEMARCATION FENCE WITHIN 100 FEET OF A WATER RESOURCE (STREAM, BROOK, LAKE, POND, WETLNAD, ETC).BARRIER FENCE IS NOT ANTICIPATED TO BE NEEDED AS THERE ARE NO WATER RESOURCES OR WETLANDS WITHIN 100’ OF PROJECT DISTURBANCE.

1.4.2 LIMIT DISTURBANCE AREA

PREVENTING INITIAL SOIL EROSION BY MINIMIZING THE EXPOSED AREA IS MUCH MORE EFFECTIVE THAN TREATING ERODED SEDIMENT. EARTH DISTURBANCE CAN BE MINIMIZED THROUGH CONSTRUCTION PHASING BY ONLY OPENING UP EARTH AS NECESSARY. THIS CAN LIMIT THE AREA THAT WILL BE DISTURBED AND EXPOSED TO EROSION. EMPLOY TEMPORARY CONSTRUCTION STABILIZATION PRACTICES IN INCREMENTAL STAGES AS PHASES CHANGE. FOR PROJECTS WHICH FALL UNDER THE CONSTRUCTION GENERAL PERMIT, ONLY THE ACREAGE LISTED ON THE PERMIT AUTHORIZATION MAY BE EXPOSED AT ANY GIVEN TIME.

MAINTAINING VEGETATED BUFFERS ALONG STREAM BANKS, WETLANDS OR OTHER SENSITIVE AREAS IS A CRUCIAL EROSION AND SEDIMENT CONTROL MEASURE THAT SHOULD BE ESTABLISHED WHEREVER POSSIBLE.

1.4.3 SITE ENTRANCE/EXIT STABILIZATION

TRACKING OF SEDIMENT ONTO PUBLIC HIGHWAYS SHALL BE MINIMIZED TO REDUCE THE POTENTIAL FOR RUNOFF ENTERING RECEIVING WATERS. INSTALLATION SHALL COINCIDE WITH THE CONTRACTOR’S PROGRESS SCHEDULE.

STABILIZED CONSTRUCTION ENTRANCES SHALL BE INSTALLED AS PROPOSED ON THE EPSC PLAN AND ANYWHERE EQUIPMENT WILL BE GOING FROM AREAS OF EXPOSED SOILS TO PAVED SURFACES.

1.4.4 INSTALL SEDIMENT BARRIERS

SEDIMENT BARRIERS SHALL BE UTILIZED TO INTERCEPT RUNOFF AND ALLOW SUSPENDED SEDIMENT TO SETTLE OUT. THEY SHALL BE INSTALLED PRIOR TO ANY UP SLOPE WORK.

SILT FENCE WILL BE INSTALLED AS PROPOSED ON THE EPSC PLAN. STONE AND BLOCK INLET PROTECTION WILL BE INSTALLED ON ALL EXISTING INLETS IN UNPAVED AREAS. FILTER FIBER INLET PROTECTION WILL BE INSTALLED FOR INLETS IN PAVED AREAS. PIPE INLET PROTECTION WILL BE INSTALLED FOR THE OPEN PIPE INLETS.

1.4.5 DIVERT UPLAND RUNOFF

DIVERSIONARY MEASURES SHALL BE USED TO INTERCEPT RUNOFF FROM ABOVE THE CONSTRUCTION AND DIRECT IT AROUND THE DISTURBED AREA SO THAT CLEAN WATER DOES NOT BECOME MUDDIED WHILE TRAVELING OVER EXPOSED SOILS ON THE CONSTRUCTION SITE.

THE PROJECT IS ADJACENT TO VT ROUTE 25, THEREFORE, IT IS NOT ANTICIPATED THAT DIVERSION MEASURES WILL BE NECESSARY.

1.4.6 SLOW DOWN CHANNELIZED RUNOFF

CHECK STRUCTURES SHALL BE UTILIZED TO REDUCE THE VELOCITY, AND THUS THE EROSIIVE POTENTIAL, OF CONCENTRATED FLOW IN CHANNELS.

STONE CHECK DAMS WILL BE INSTALLED AS PROPOSED ON THE EPSC PLAN, AT A MINIMUM.

1.4.7 CONSTRUCT PERMANENT CONTROLS

PERMANENT STORMWATER TREATMENT DEVICES SHALL BE INSTALLED AS SHOWN ON THE PLANS. THE PROJECT DOESN’T CURRENTLY REQUIRE AN OPERATIONAL STORMWATER PERMIT.

SPECIFIC PERMANENT CONTROL MEASURES OF THE PROJECT INCLUDE RE-VEGETATION.

1.4.8 STABILIZE EXPOSED SOILS DURING CONSTRUCTION

ALL AREAS OF DISTURBANCE MUST HAVE TEMPORARY STABILIZATION IN PLACE WITHIN 48 HOURS OF DISTURBANCE OR IN ACCORDANCE WITH THE CONSTRUCTION GENERAL PERMIT 3-9020 AUTHORIZATION.

1.4.9 WINTER STABILIZATION

VARIOUS MEASURES SPECIFIC TO WINTER MAY BE NECESSARY SHOULD THE PROJECT EXTEND INTO WINTER (OCTOBER 15 THROUGH APRIL 15). REFER TO THE LOW RISK SITE HANDBOOK FOR GUIDANCE.

IT IS NOT ANTICIPATED THAT THIS PROJECT WILL EXTEND INTO THE WINTER CONSTRUCTION SEASON.

1.4.10 STABILIZE SOIL AT FINAL GRADE

EXPOSED SOIL MUST BE STABILIZED WITHIN 48 HOURS OF REACHING FINAL GRADE.

SEED, MULCH, FERTILIZER AND LIME SHALL BE USED TO ESTABLISH PERMANENT VEGETATION. FOR SLOPES STEEPER THAN 1:3, BIODEGRADABLE EROSION CONTROL MATTING OR AN EQUIVALENT SHALL BE USED INSTEAD OF MULCH.

1.4.11 DE-WATERING ACTIVITIES

DISCHARGE FROM DEWATERING ACTIVITIES THAT FLOWS OFF OF THE CONSTRUCTION SITE MUST NOT CAUSE OR CONTRIBUTE TO A VIOLATION OF THE VERMONT WATER QUALITY STANDARDS.

DE-WATERING ACTIVITIES ARE NOT ANTICIPATED AS PART OF THIS PROJECT. IN THE EVENT DE-WATERING IS NECESSARY, THE CONTRACTOR SHALL DO SO AT NO ADDITIONAL COST TO THE PROJECT.

1.4.12 INSPECT YOUR SITE

INSPECT THE PROJECT SITE BASED ON SPECIAL PROVISION REQUIREMENTS OR CONSTRUCTION GENERAL PERMIT AUTHORIZATION STIPULATIONS.

1.5 SEQUENCE AND STAGING

THIS SECTION WILL BE DEVELOPED BY THE CONTRACTOR USING THE GUIDANCE OUTLINED IN THE VTRANS EPSC PLAN CONTRACTOR CHECKLIST.

1.5.1 CONSTRUCTION SEQUENCE

BY CONTRACTOR

1.5.2 OFF-SITE ACTIVITIES

IN ADDITION TO THE CONTRACTOR CHECKLIST ANY ACTIVITIES OUTSIDE THE CONSTRUCTION LIMITS SHALL FOLLOW SUBSECTIONS 105.25- 105.29 OF THE STANDARD SPECIFICATIONS FOR CONSTRUCTION.



PROJECT NAME: BRADFORD	
PROJECT NUMBER: CMG PARK (33)	
FILE NAME: z09K252frm.dgn	PLOT DATE: 5/22/2014
PROJECT LEADER: M. FOISY	DRAWN BY: P. ARMATA
DESIGNED BY: I. MAYNARD	CHECKED BY: G. SANTY
EPSC NARRATIVE	SHEET 28 OF 33

GEOTEXTILE FOR SILT FENCE
STA. 10+59, RT. - STA. 11+21, RT.
STA. 10+91, RT. - STA. 11+16, RT.

PROJECT DEMARCATION FENCE
STA. 10+29, LT - 13+04, RT.

TEMPORARY STONE CHECK DAM, TYPE I
STA. 10+72, LT - STA. 13+03, LT.

VEHICLE TRACKING PAD
STA. 10+76, RT.
STA. 12+80, RT.

INLET PROTECTION DEVICE, TYPE J
STA. 10+53, LT. (PIPE INLET PROTECTION)
STA. 11+11, RT.


INLET PROTECTION DEVICE, TYPE I
STA. 10+64, RT.

EPSC GENERAL NOTES:

1. THESE PLANS SHOW A CONCEPTUAL EROSION CONTROL PLAN, THE CONTRACTOR MUST SUBMIT A TEMPORARY EROSION CONTROL PLAN FOR ACCEPTANCE.
2. TEMPORARY EROSION CONTROL MEASURES ARE CONCEPTUALLY SHOWN. THE CONTRACTOR MAY RELOCATE TEMPORARY MEASURES TO IMPROVE EROSION CONTROL WITH APPROVAL OF THE ENGINEER AND ON-SITE PLAN COORDINATOR. SILT FENCE SHALL NOT BE INSTALLED ACROSS CONTOURS.
3. THE CONTRACTOR SHALL USE OTHER TEMPORARY EROSION CONTROL MEASURES AS NECESSITATED BY THE SEQUENCE OF CONSTRUCTION OR AS DIRECTED BY THE ENGINEER AND ON-SITE PLAN COORDINATOR.
4. REFER TO EPSC DETAILS AND EPSC NARRATIVE FOR ADDITIONAL REQUIREMENTS.

GENERAL CONSTRUCTION SEQUENCE

1. DEMARCATATE WORK ZONE WITH PROJECT DEMARCATION FENCE (PDF) AS SHOWN ON THE PLANS. FENCE INSTALLED NO MORE THAN 10' BEYOND CONSTRUCTION LIMITS UNLESS APPROVED BY THE ENGINEER.
2. CLEAR AND GRUB THE SITE. DO NOT REMOVE STUMPS, EXCESS SOILS, AND OTHER WASTE MATERIALS UNTIL TEMPORARY EPSC MEASURES HAVE BEEN INSTALLED.
3. INSTALL TEMPORARY EROSION PREVENTION AND SEDIMENT CONTROL MEASURES, AS SHOWN, AS REQUIRED, OR AS DIRECTED BY THE ON-SITE PLAN COORDINATOR, IN THE FOLLOWING ORDER:
 - A. STABILIZED CONSTRUCTION ENTRANCE VEHICLES ARE REQUIRED TO DRIVE OVER THE 50' SCE BEFORE EXITING THE CONSTRUCTION LIMITS.
 - B. INLET PROTECTION ON EXISTING DROP INLETS AND CATCH BASINS.
 - C. STONE CHECK DAMS (SEE EPSC DETAILS).
 - D. SILT FENCE AND EROSION MATTING (SEE EPSC DETAILS).
4. DISPOSE OF STUMPS, EXCESS SOILS AND OTHER WASTE MATERIAL IN ACCORDANCE WITH SUBSECTION 105.25.
5. COMPLETE CONSTRUCTION OF NEW PARK-AND-RIDE LOT.
 - A. INSPECT AND MAINTAIN EROSION PREVENTION AND SEDIMENT CONTROL MEASURES IN ACCORDANCE WITH THE CONTRACT DOCUMENTS.
 - B. DISPOSE OF COLLECTED SEDIMENT AND OTHER POLLUTANTS IN A MANNER APPROVED BY THE ENGINEER THAT WILL NOT RESULT IN SEDIMENTS AND POLLUTANTS ENTERING WATERS OF THE STATE.
6. PERMANENTLY STABILIZE ALL FINISHED GRADES AS EARTHWORK IS COMPLETED.

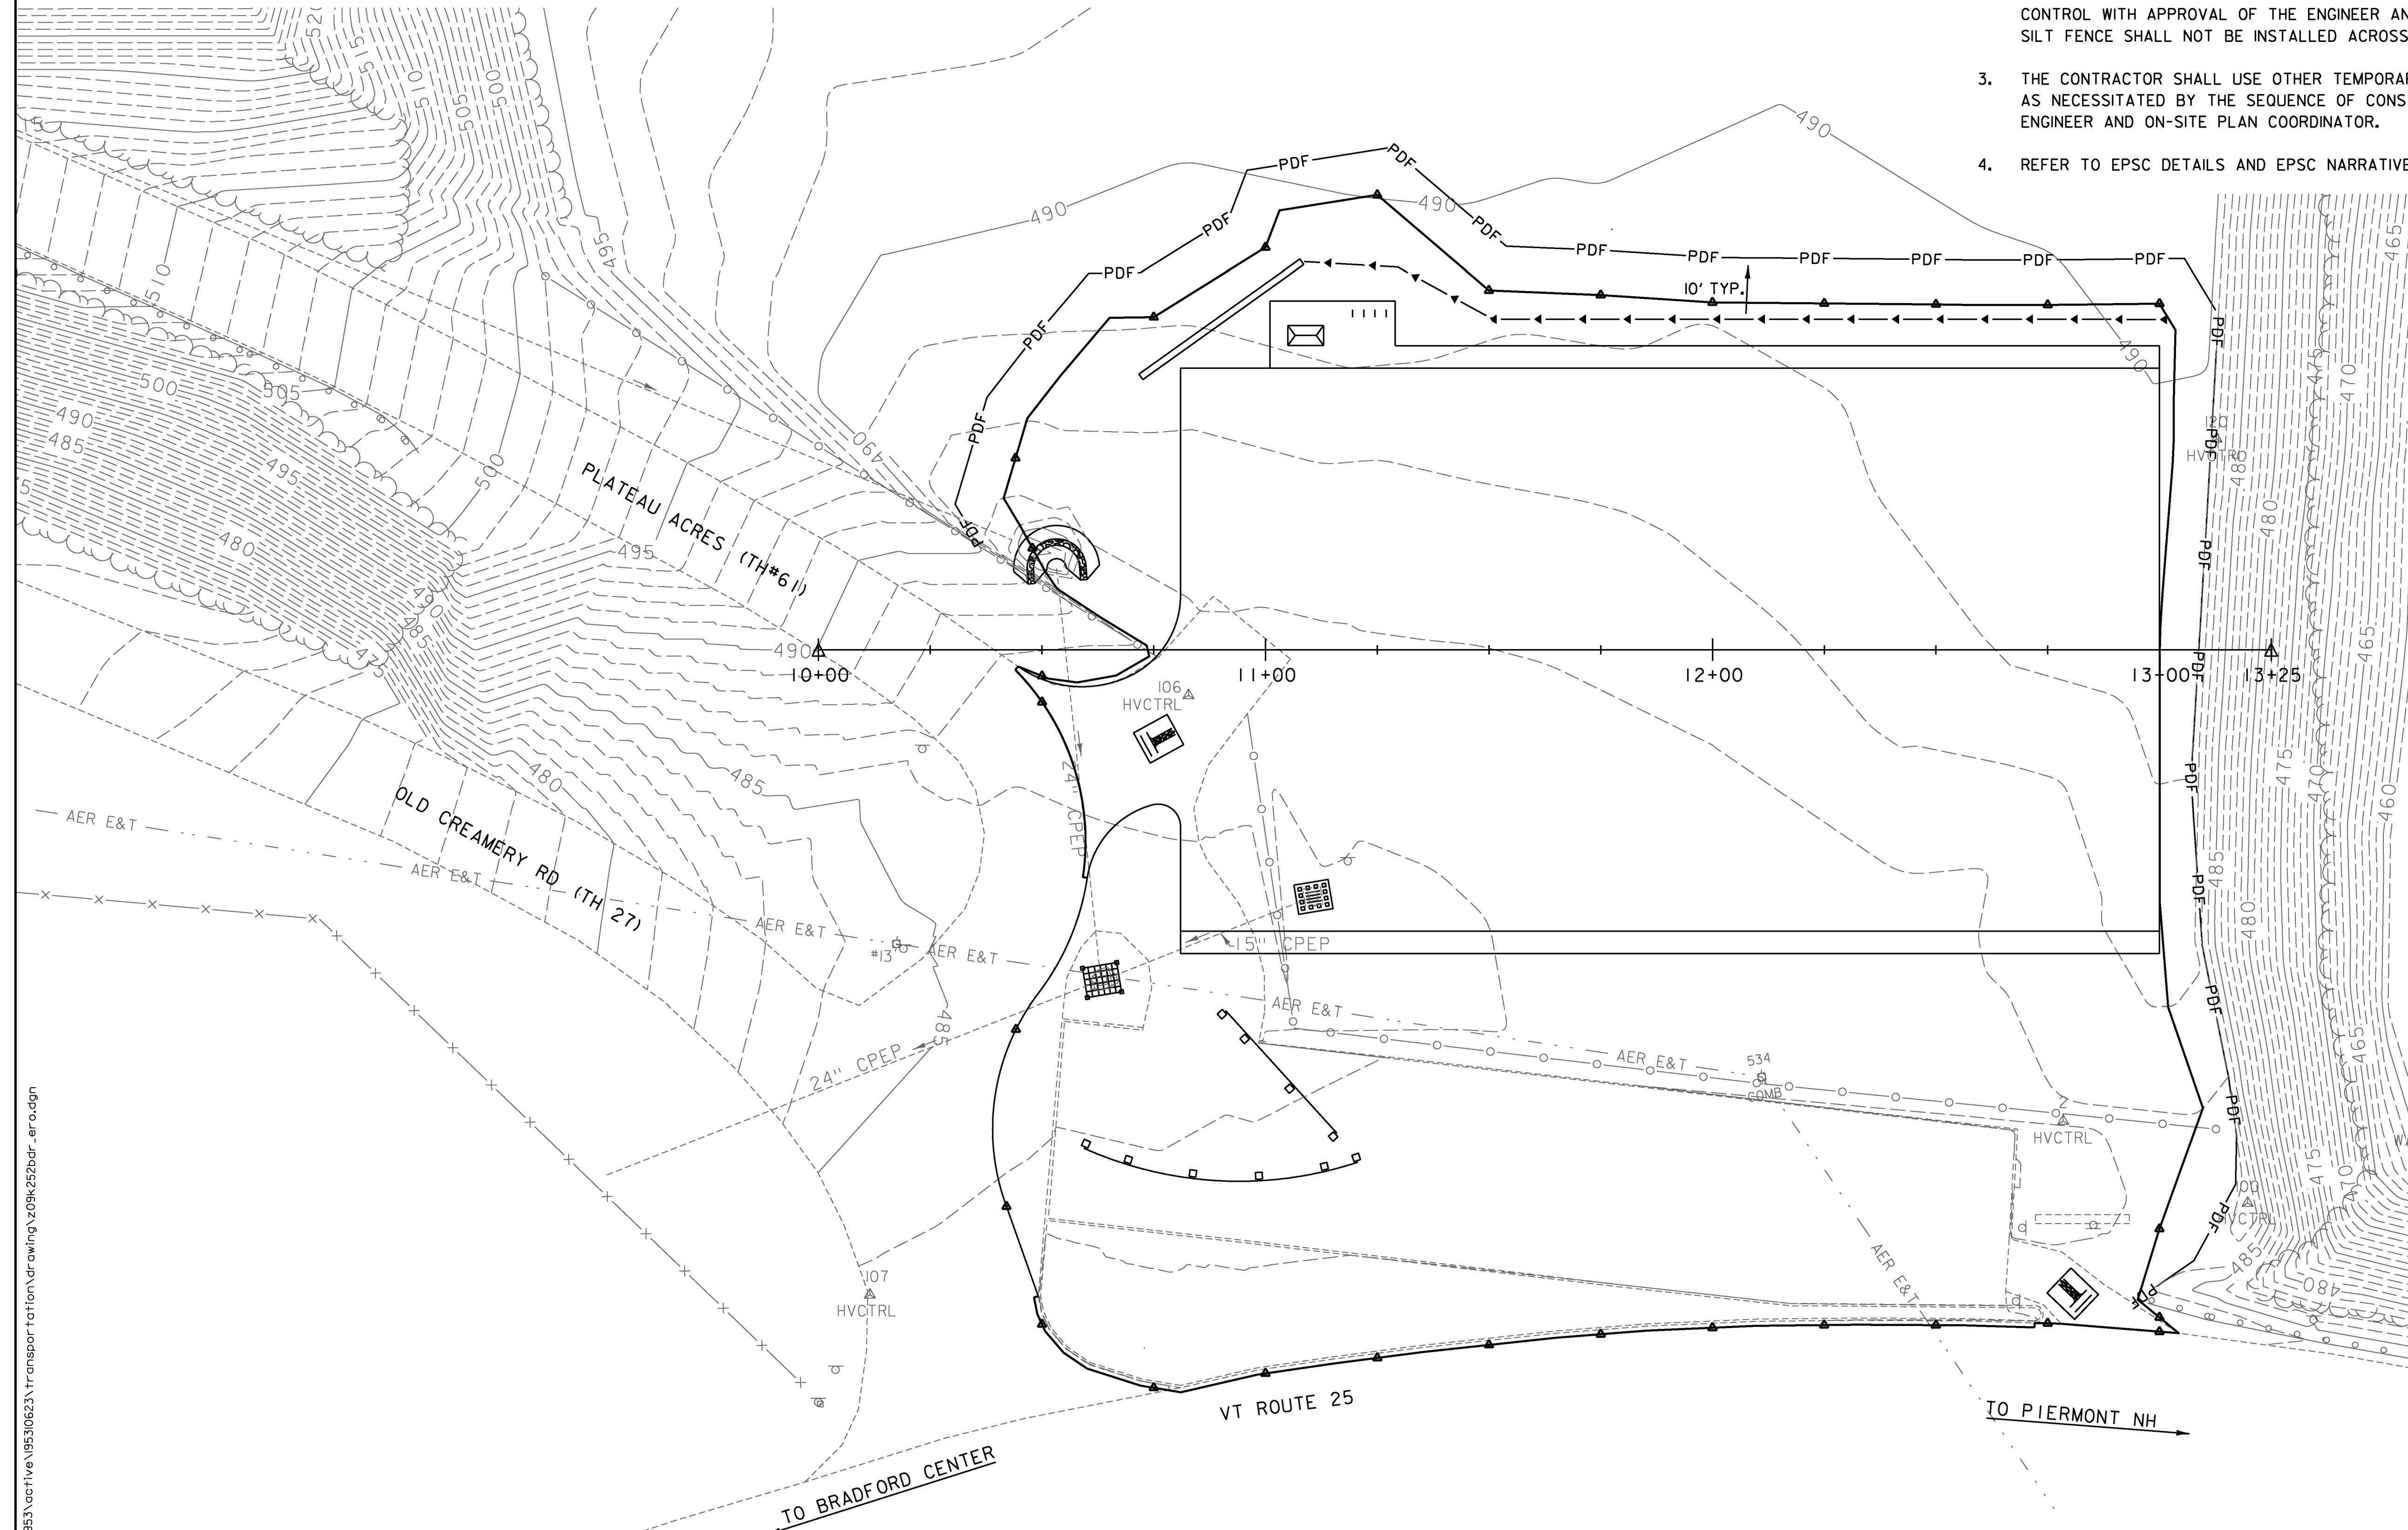

0 20 40
SCALE
1"=20' @ FULL SIZE





PROJECT NAME: BRADFORD
PROJECT NUMBER: CMG PARK (33)

FILE NAME: z09k252bdr_ero.dgn
PROJECT LEADER: M. FOISY
DESIGNED BY: I. MAYNARD
EPSC CONSTRUCTION SITE PLAN

PLOT DATE: 5/22/2014
DRAWN BY: P. ARMATA
CHECKED BY: G. SANTY
SHEET 29 OF 33

5/22/2014 4:49:46 PM V:\053\active\19530623\transportation\drawing\z09k252bdr_ero.dgn

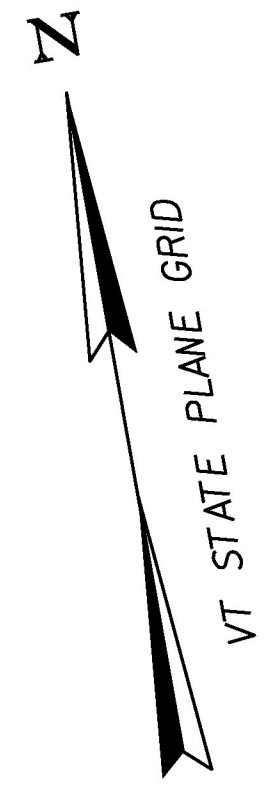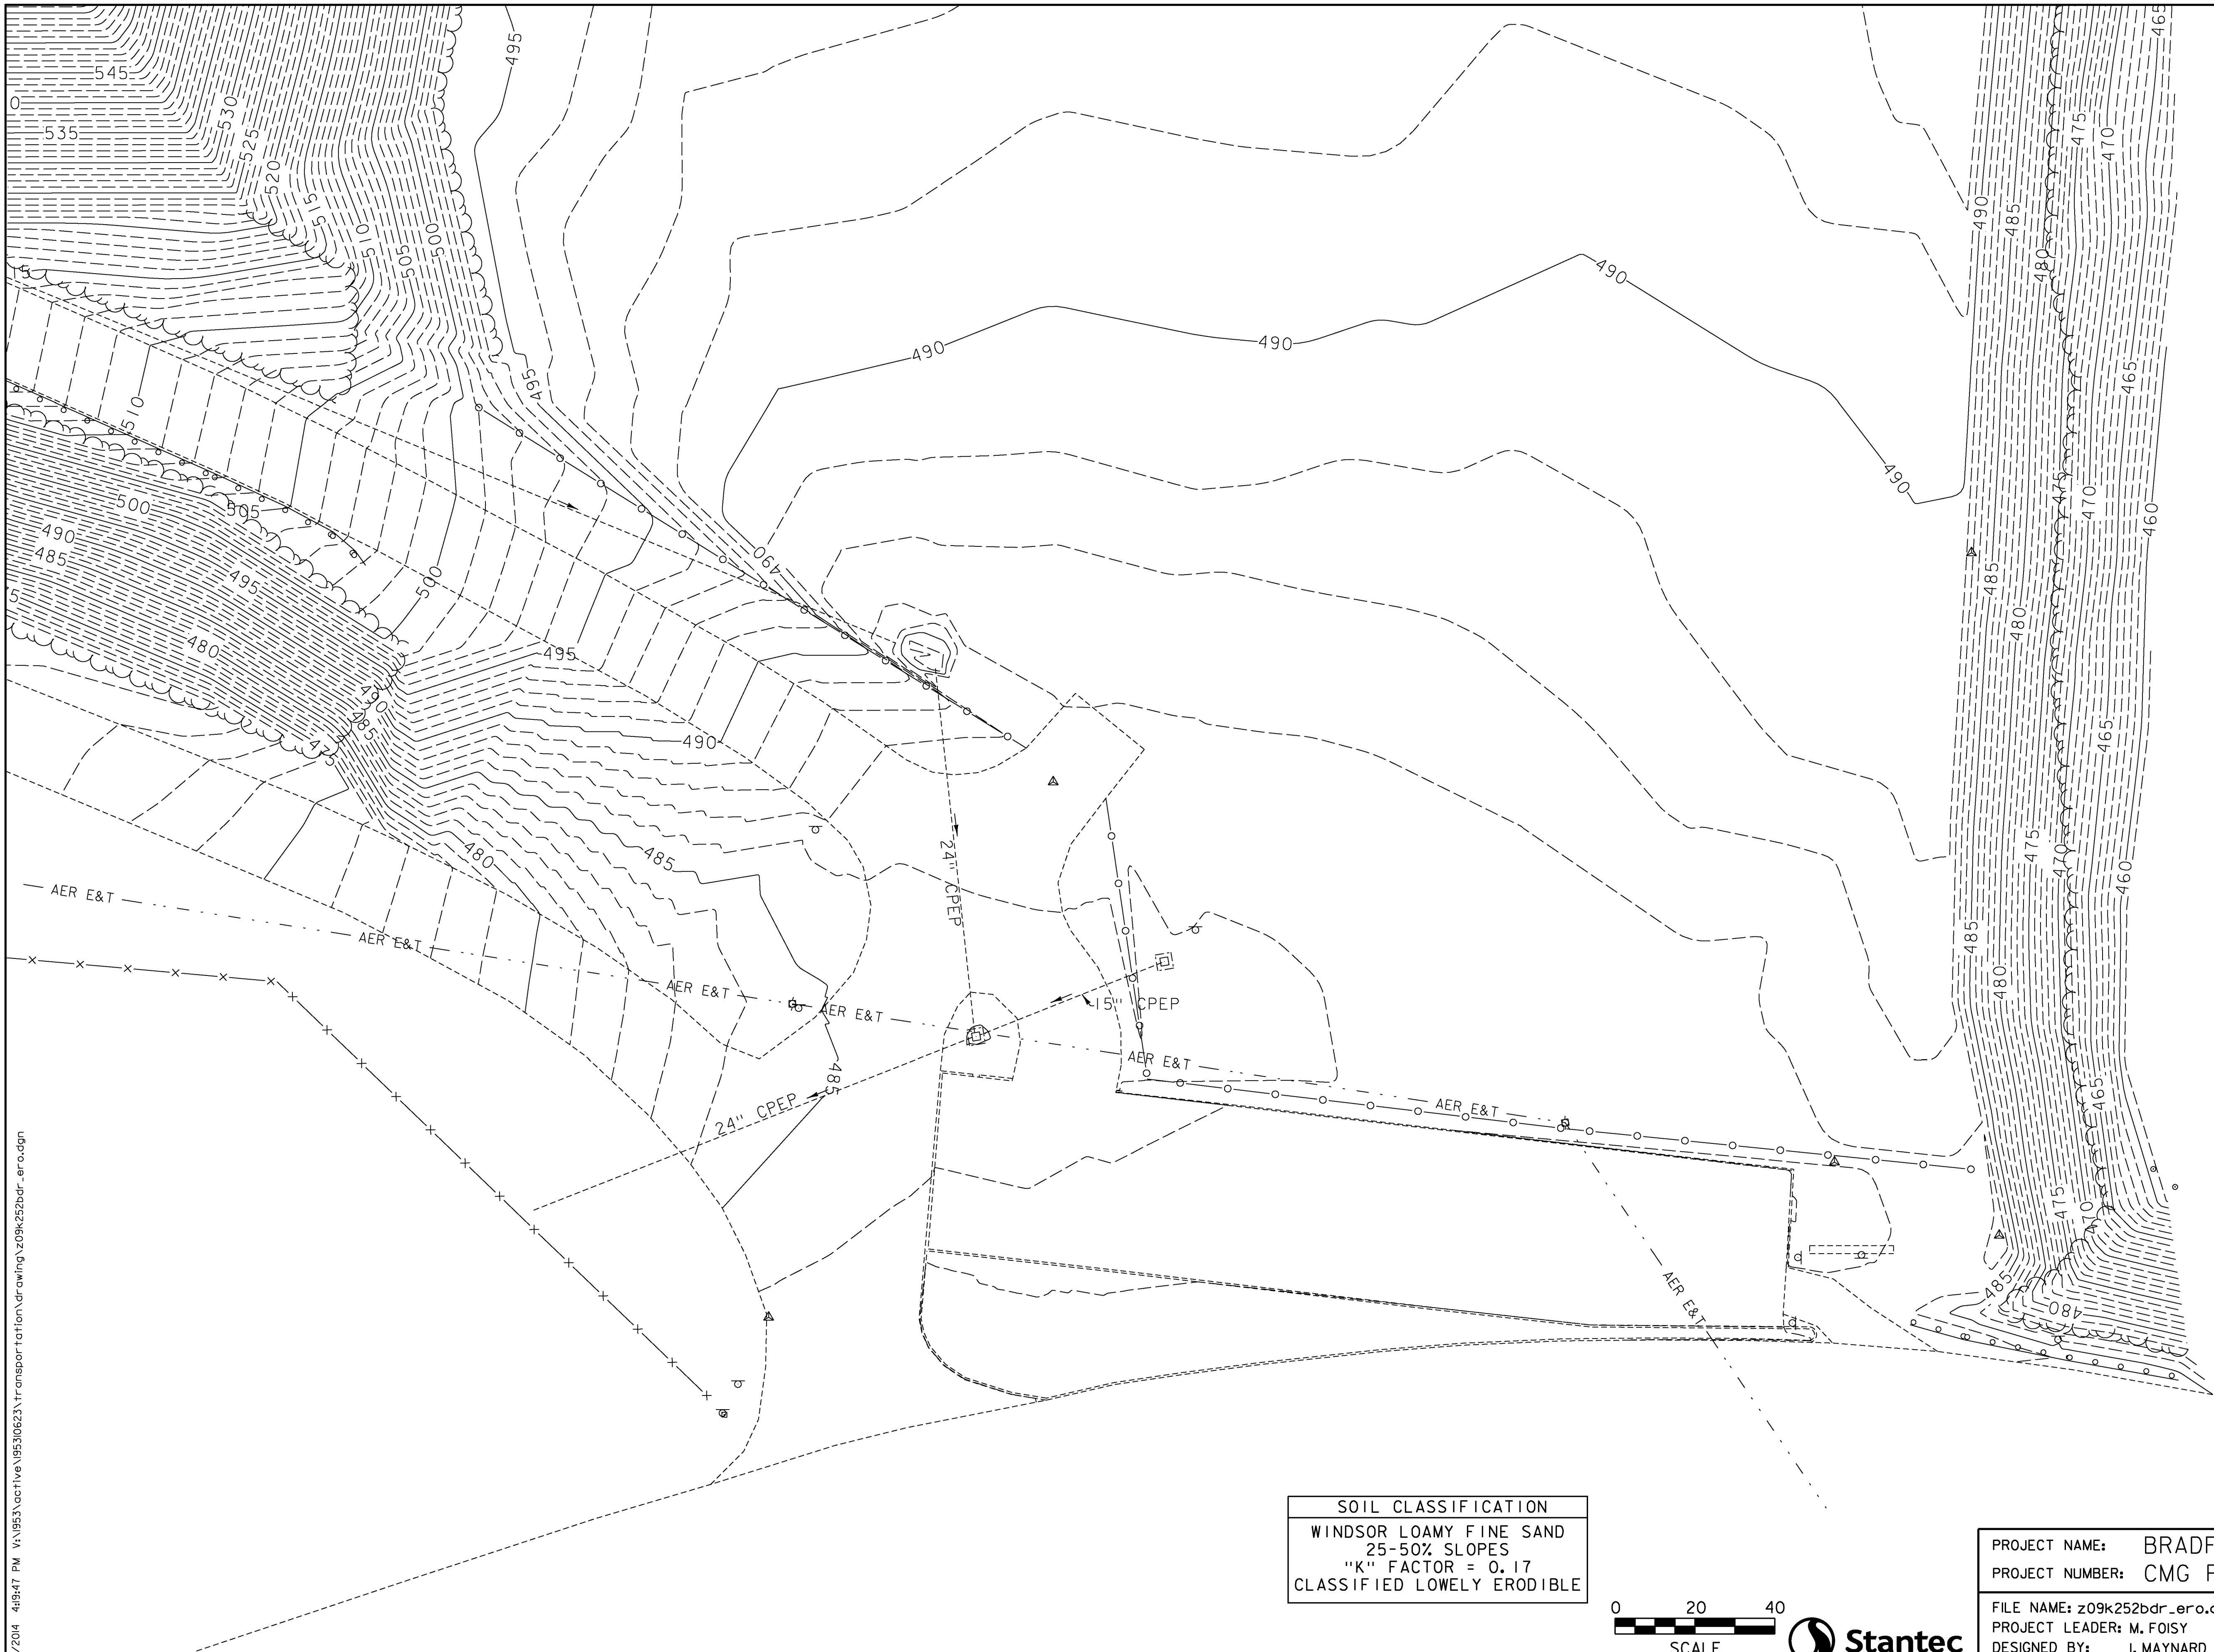


SOIL CLASSIFICATION
WINDSOR LOAMY FINE SAND
25-50% SLOPES
"K" FACTOR = 0.17
CLASSIFIED LOWELY ERODIBLE

0 20 40
SCALE
1"=20' @ FULL SIZE



PROJECT NAME:	BRADFORD	PLOT DATE:	5/22/2014
PROJECT NUMBER:	CMG PARK (33)	DRAWN BY:	P. ARMATA
FILE NAME:	z09k252bdr_ero.dgn	DESIGNED BY:	I. MAYNARD
PROJECT LEADER:	M. FOISY	CHECKED BY:	G. SANTY
EPSC EXISTING CONDITIONS PLAN		SHEET	30 OF 33

5/22/2014 4:19:47 PM V:\053\active\19530623\transportation\drawing\z09k252bdr_ero.dgn

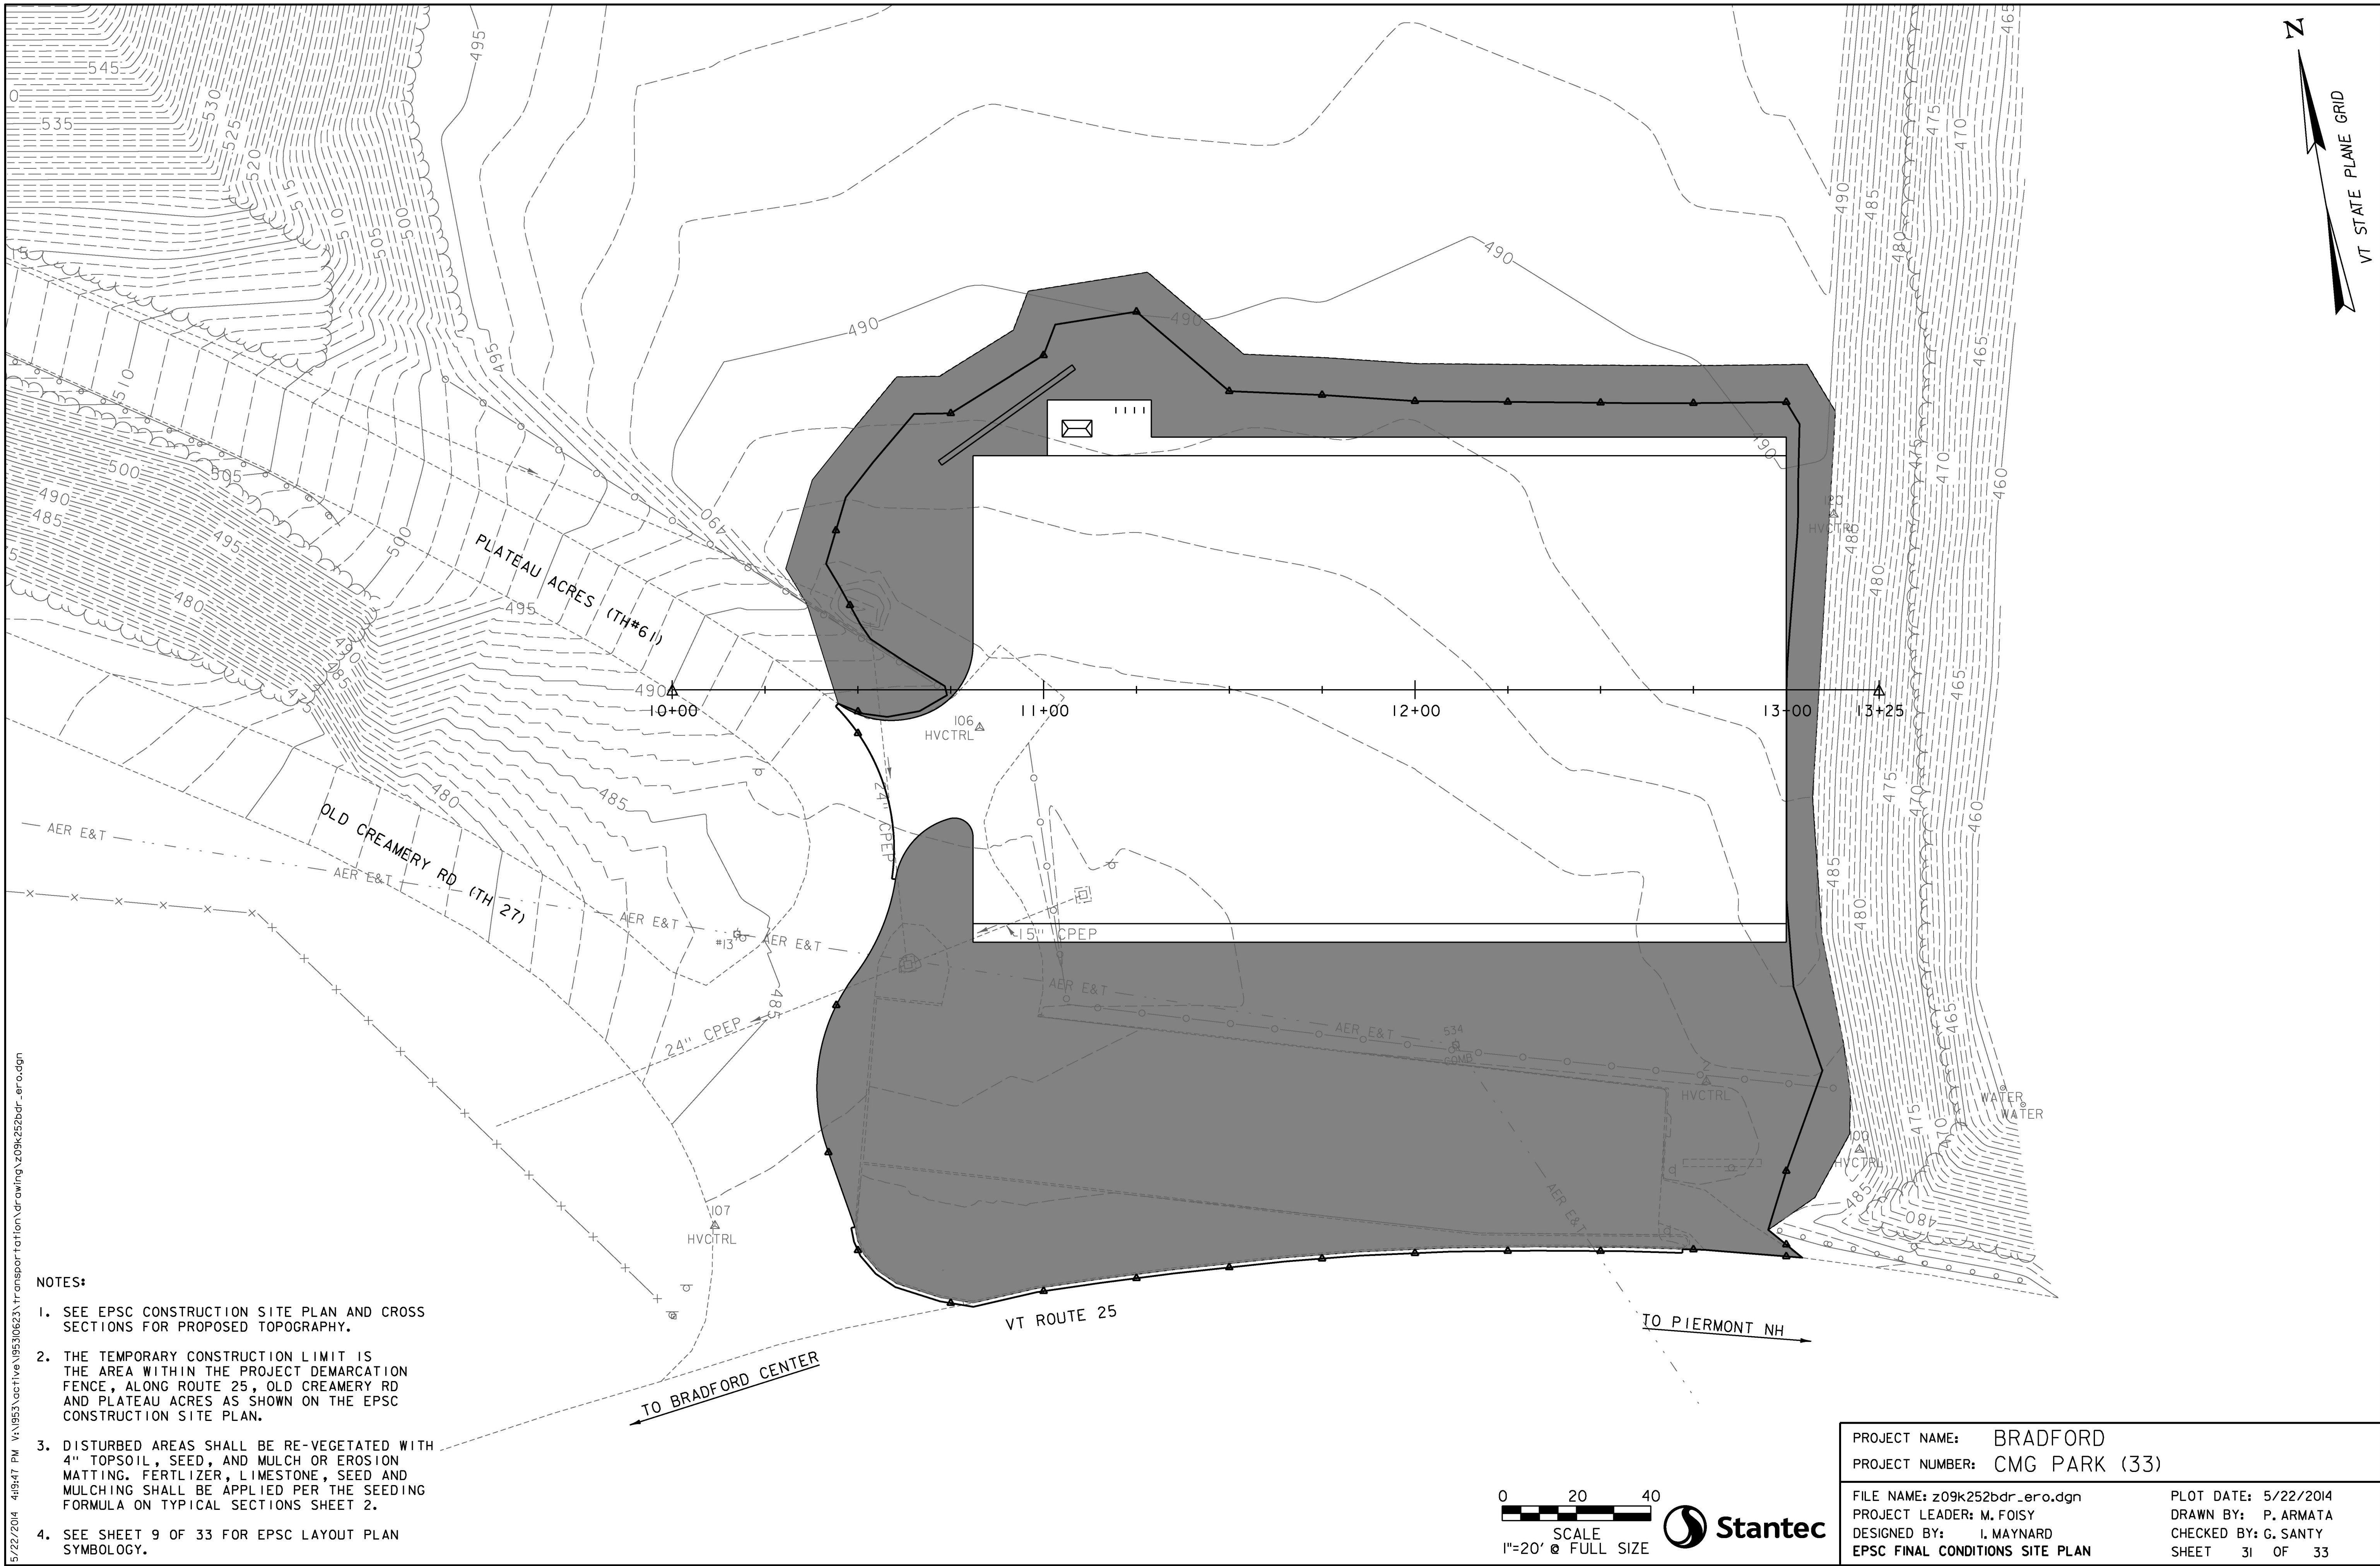


NOTES:

1. SEE EPSC CONSTRUCTION SITE PLAN AND CROSS SECTIONS FOR PROPOSED TOPOGRAPHY.
2. THE TEMPORARY CONSTRUCTION LIMIT IS THE AREA WITHIN THE PROJECT DEMARCATION FENCE, ALONG ROUTE 25, OLD CREAMERY RD AND PLATEAU ACRES AS SHOWN ON THE EPSC CONSTRUCTION SITE PLAN.
3. DISTURBED AREAS SHALL BE RE-VEGETATED WITH 4" TOPSOIL, SEED, AND MULCH OR EROSION MATTING. FERTILIZER, LIMESTONE, SEED AND MULCHING SHALL BE APPLIED PER THE SEEDING FORMULA ON TYPICAL SECTIONS SHEET 2.
4. SEE SHEET 9 OF 33 FOR EPSC LAYOUT PLAN SYMBOLS.

0 20 40
SCALE
1"=20' @ FULL SIZE

Stantec

PROJECT NAME: BRADFORD	
PROJECT NUMBER: CMG PARK (33)	
FILE NAME: z09k252bdr_ero.dgn	PLOT DATE: 5/22/2014
PROJECT LEADER: M. FOISY	DRAWN BY: P. ARMATA
DESIGNED BY: I. MAYNARD	CHECKED BY: G. SANTY
EPSC FINAL CONDITIONS SITE PLAN	SHEET 31 OF 33

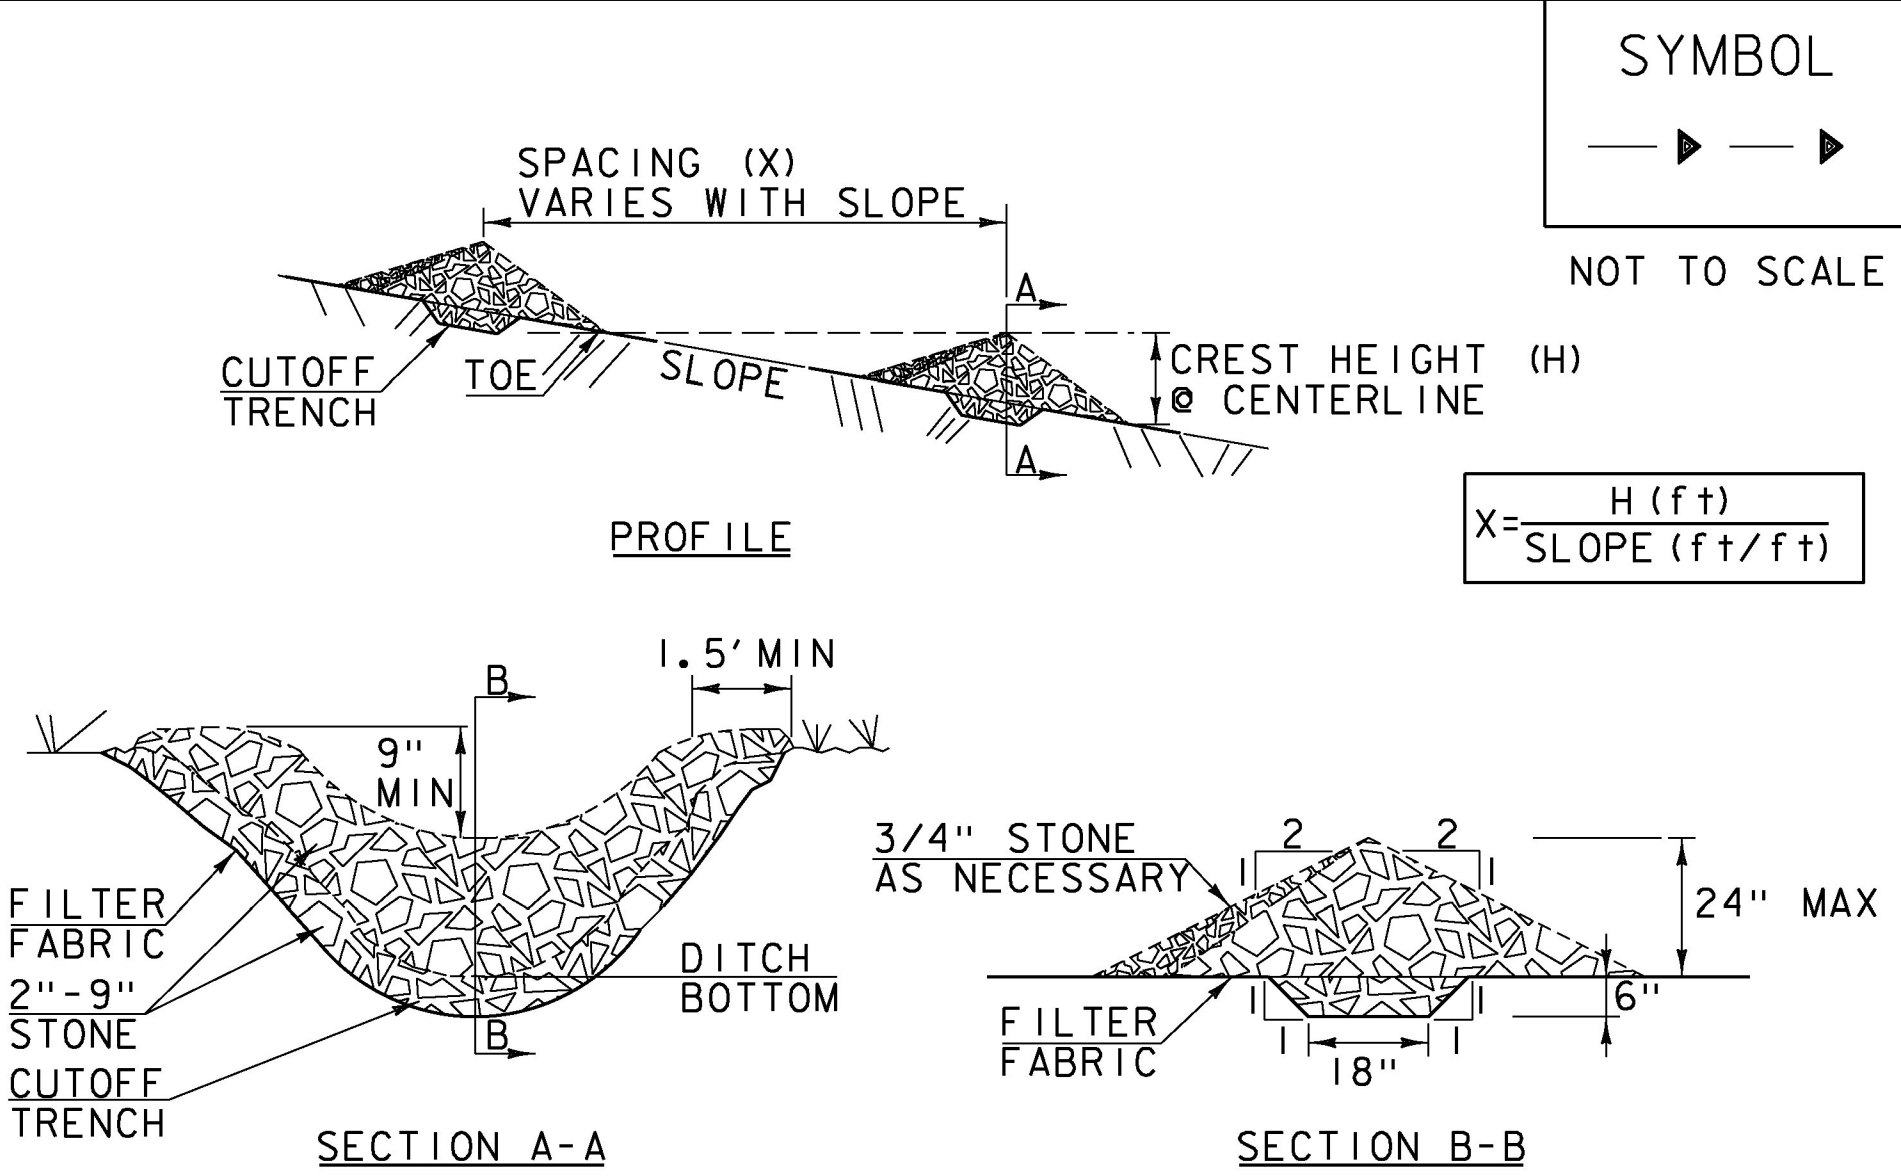

CONSTRUCTION SPECIFICATIONS

1. STONE WILL BE PLACED ON A FILTER FABRIC FOUNDATION.
2. CHECK DAMS SHALL BE SPACED SO THAT THE ELEVATION OF THE CREST OF THE DOWNSTREAM DAM IS AT THE SAME ELEVATION AS THE TOE OF THE UPSTREAM DAM.
3. 3/4" FILTERING STONE MAY BE ADDED TO THE FACE OF THE CHECK DAM AS NECESSARY.
4. EXTEND THE STONE A MINIMUM OF 1.5' BEYOND THE DITCH BANKS TO PREVENT CUTTING AROUND THE DAM.
5. PROTECT CHANNEL DOWNSTREAM OF THE LOWEST CHECK DAM FROM SCOUR AND EROSION WITH STONE OR LINER AS APPROPRIATE.
6. ENSURE THAT CHANNEL APPURTENANCES SUCH AS CULVERT ENTRANCES BELOW CHECK DAMS ARE NOT SUBJECT TO DAMAGE OR BLOCKAGE FROM DISPLACED STONE.
7. MAXIMUM DRAINAGE AREA 2 ACRES.


ADAPTED FROM DETAILS PROVIDED BY: NEW YORK STATE DEC
ORIGINALLY DEVELOPED BY USDA-NRCS
VERMONT DEPARTMENT OF ENVIRONMENTAL CONSERVATION

CHECK DAM

NOTES:
REFER TO "THE VERMONT STANDARDS & SPECIFICATIONS FOR EROSION PREVENTION & SEDIMENT CONTROL -2006- "FROM THE VT AGENCY OF NATURAL RESOURCES FOR ADDITIONAL GUIDANCE.

THIS WORK SHALL BE PERFORMED IN ACCORDANCE WITH SECTION 653 FOR TEMPORARY STONE CHECK DAM, TYPE I (PAY ITEM 653.25)

REVISIONS		
MARCH 21, 2008	WHF	
JANUARY 8, 2009	WHF	

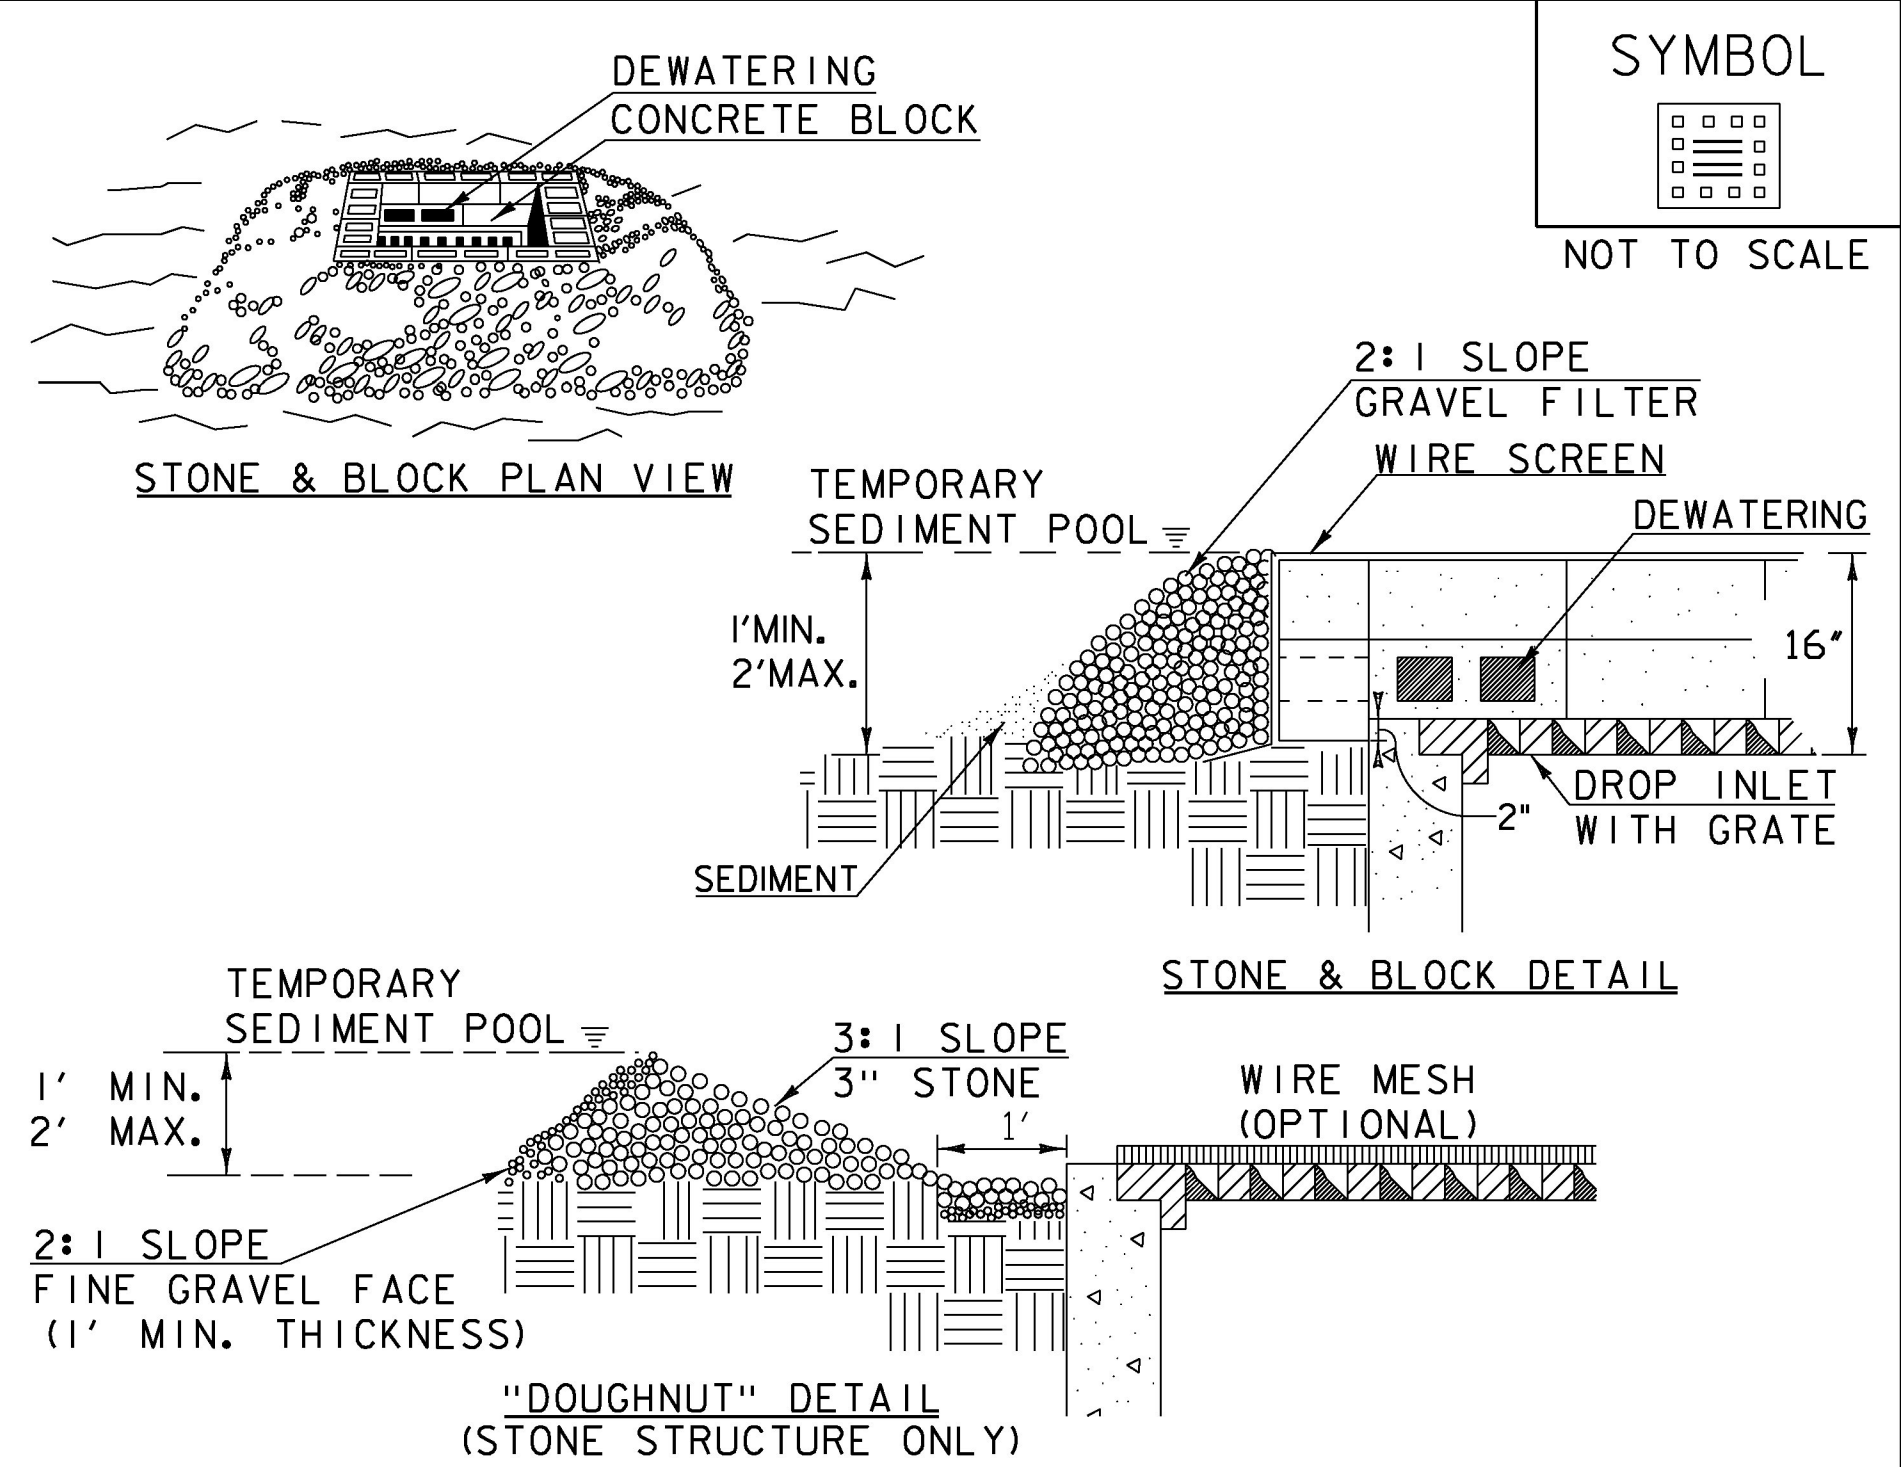

CONSTRUCTION SPECIFICATIONS

1. LAY ONE BLOCK ON EACH SIDE OF THE STRUCTURE ON ITS SIDE FOR DEWATERING. FOUNDATION SHALL BE 2" MINIMUM BELOW REST OF INLET AND BLOCKS SHALL BE PLACED AGAINST INLET FOR SUPPORT.
2. HARDWARE CLOTH OR 1/2" WIRE MESH SHALL BE PLACED OVER BLOCK OPENINGS TO SUPPORT STONE.
3. USE CLEAN STONE OR GRAVEL 1/2" - 3/4" IN DIAMETER PLACED 2" BELOW TOP OF THE BLOCK ON A 2:1 SLOPE OR FLATTER.
4. FOR STONE STRUCTURES ONLY, A 1' THICK LAYER OF THE FILTER STONE WILL BE PLACED AGAINST THE 3" STONE AS SHOWN ON THE DRAWINGS.
5. MAXIMUM DRAINAGE AREA 1 ACRE


ADAPTED FROM DETAILS PROVIDED BY: NEW YORK STATE DEC
ORIGINALLY DEVELOPED BY USDA-NRCS
VERMONT DEPARTMENT OF ENVIRONMENTAL CONSERVATION

STONE & BLOCK DROP
INLET PROTECTION

NOTES:
REFER TO "THE VERMONT STANDARDS & SPECIFICATIONS FOR EROSION PREVENTION & SEDIMENT CONTROL -2006- "FROM THE VT AGENCY OF NATURAL RESOURCES FOR ADDITIONAL GUIDANCE.

THIS WORK SHALL BE PERFORMED IN ACCORDANCE WITH SECTION 653 FOR INLET PROTECTION DEVICE, TYPE I (PAY ITEM 653.40).

REVISIONS		
MARCH 6, 2008	WHF	
JANUARY 13, 2009	WHF	

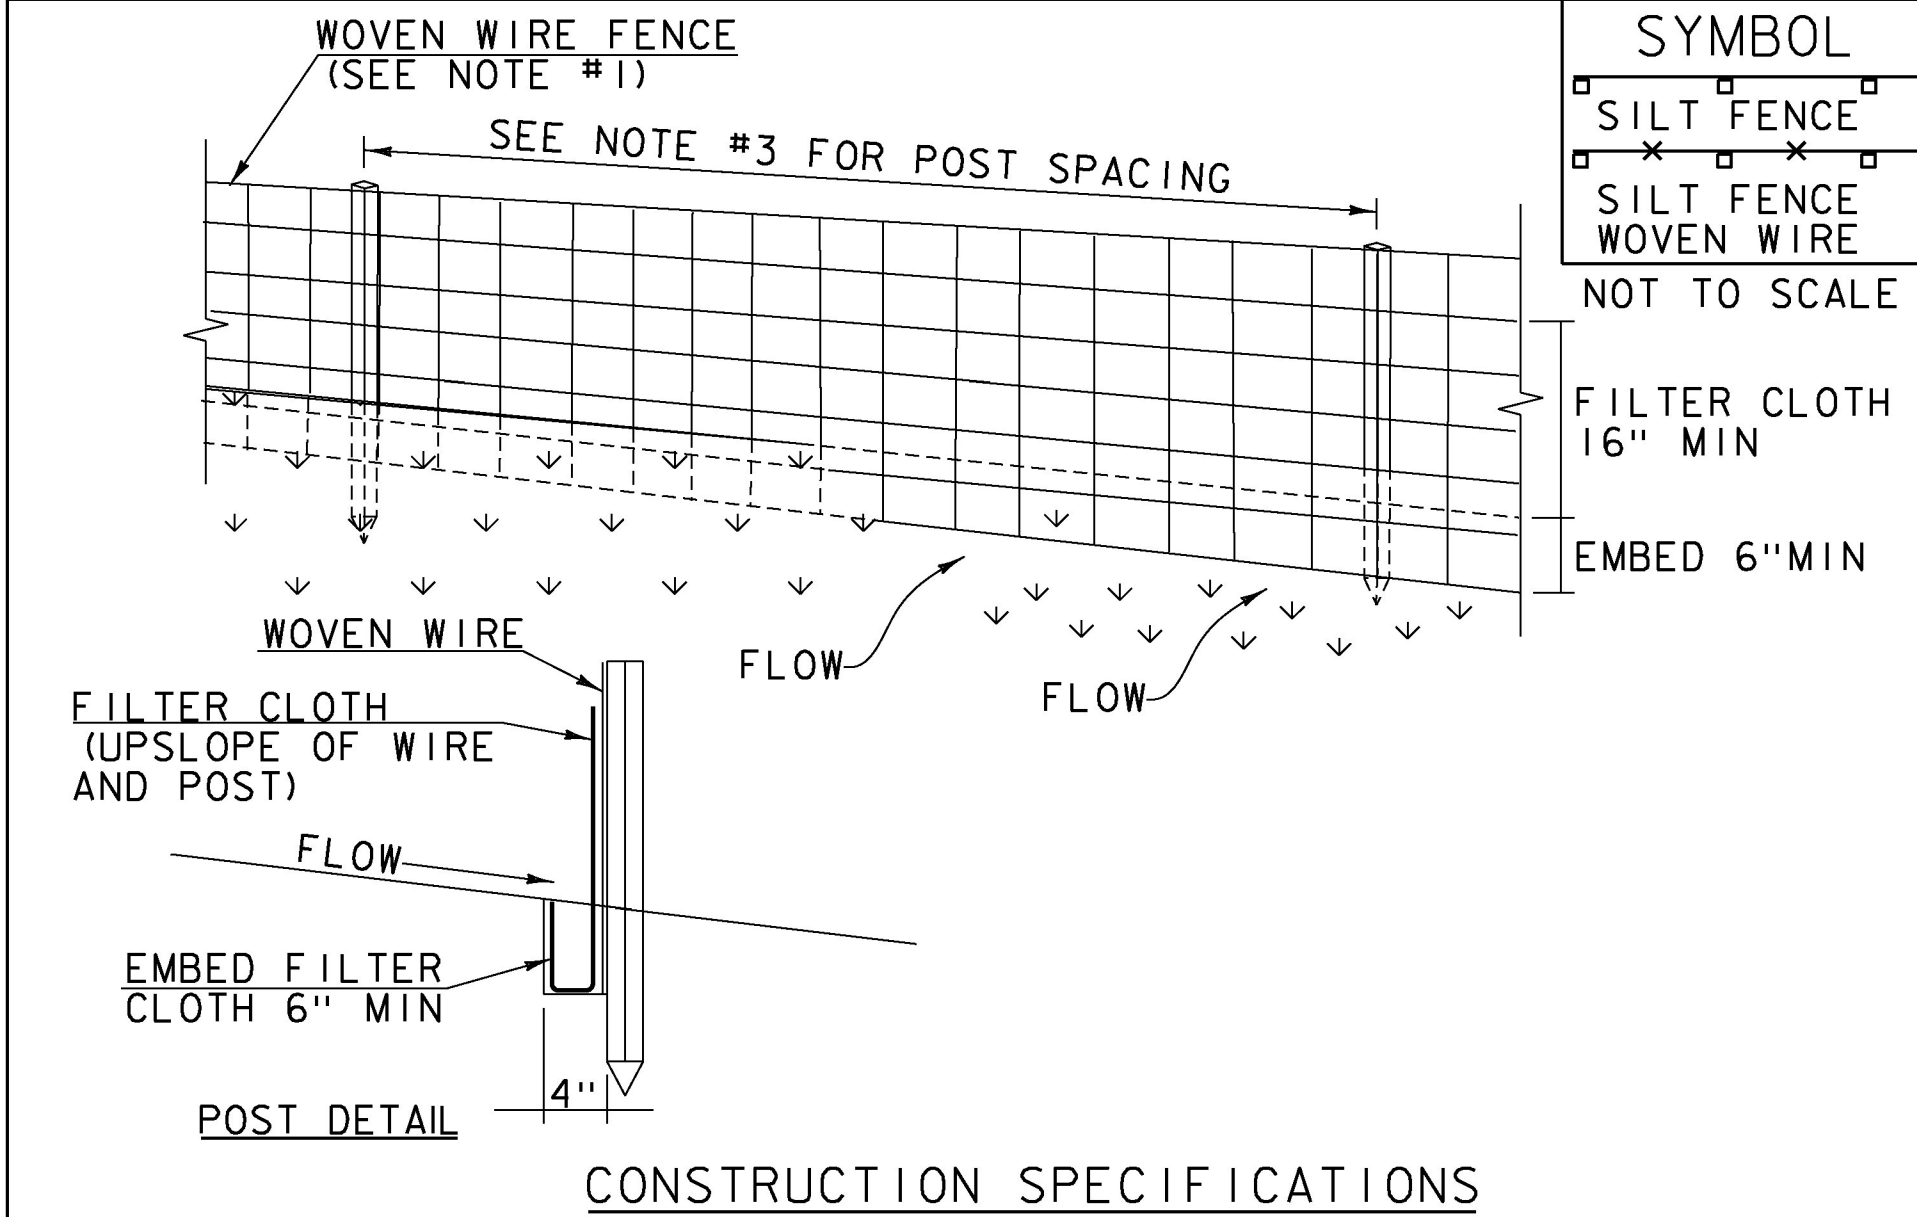

1. WOVEN WIRE REINFORCED FENCE IS REQUIRED WITHIN 100' UPSLOPE OF RECEIVING WATERS WHEN THE PROJECT FALLS UNDER A CONSTRUCTION STORMWATER PERMIT. WOVEN WIRE SHALL BE A MIN. 14 GAUGE WITH A 6" MAX. MESH OPENING.
2. FILTER CLOTH SHALL BE EITHER FILTER X, MIRAF1100X, STABILINKA T140N OR APPROVED EQUIVALENT.
3. POST SPACING FOR WIRE-BACKED FENCE SHALL BE 10' MAXIMUM. FOR FILTER-CLOTH FENCE, WHEN ELONGATION IS >50%, POST SPACING SHALL NOT EXCEED 4' AND WHEN ELONGATION IS <50%, POST SPACING SHALL NOT EXCEED 6'.
4. WOVEN WIRE FENCE IS TO BE FASTENED SECURELY TO FENCE POSTS WITH WIRE TIES. FILTER CLOTH IS TO BE FASTENED SECURELY TO WOVEN WIRE FENCE WITH TIES SPACED EVERY 24" AT TOP AND MID SECTION.
5. WHEN TWO SECTIONS OF FILTER CLOTH ADJOIN EACH OTHER THEY SHALL BE OVER-LAPPED BY 6" AND FOLDED.
6. MAINTENANCE SHALL BE PERFORMED AS NEEDED AND MATERIAL REMOVED WHEN SEDIMENT REACHES HALF OF FABRIC HEIGHT.

ADAPTED FROM DETAILS PROVIDED BY: NEW YORK STATE DEC
ORIGINALLY DEVELOPED BY USDA-NRCS
VERMONT DEPARTMENT OF ENVIRONMENTAL CONSERVATION

SILT FENCE

NOTES:
REFER TO "THE VERMONT STANDARDS & SPECIFICATIONS FOR EROSION PREVENTION & SEDIMENT CONTROL -2006- "FROM THE VT AGENCY OF NATURAL RESOURCES FOR ADDITIONAL GUIDANCE.

THIS WORK SHALL BE PERFORMED IN ACCORDANCE WITH SECTION 649 AND AS SHOWN IN THE PLANS FOR GEOTEXTILE FOR SILT FENCE (PAY ITEM 649.51)


REVISIONS		
MARCH 21, 2008	WHF	
DECEMBER 11, 2008	WHF	
JANUARY 13, 2009	WHF	



PROJECT NAME: BRADFORD
PROJECT NUMBER: CMG PARK (33)

FILE NAME: z09K252frm.dgn
PROJECT LEADER:
DESIGNED BY:
EPSC DETAILS I

PLOT DATE: 5/22/2014
DRAWN BY:
CHECKED BY:
SHEET 32 OF 33

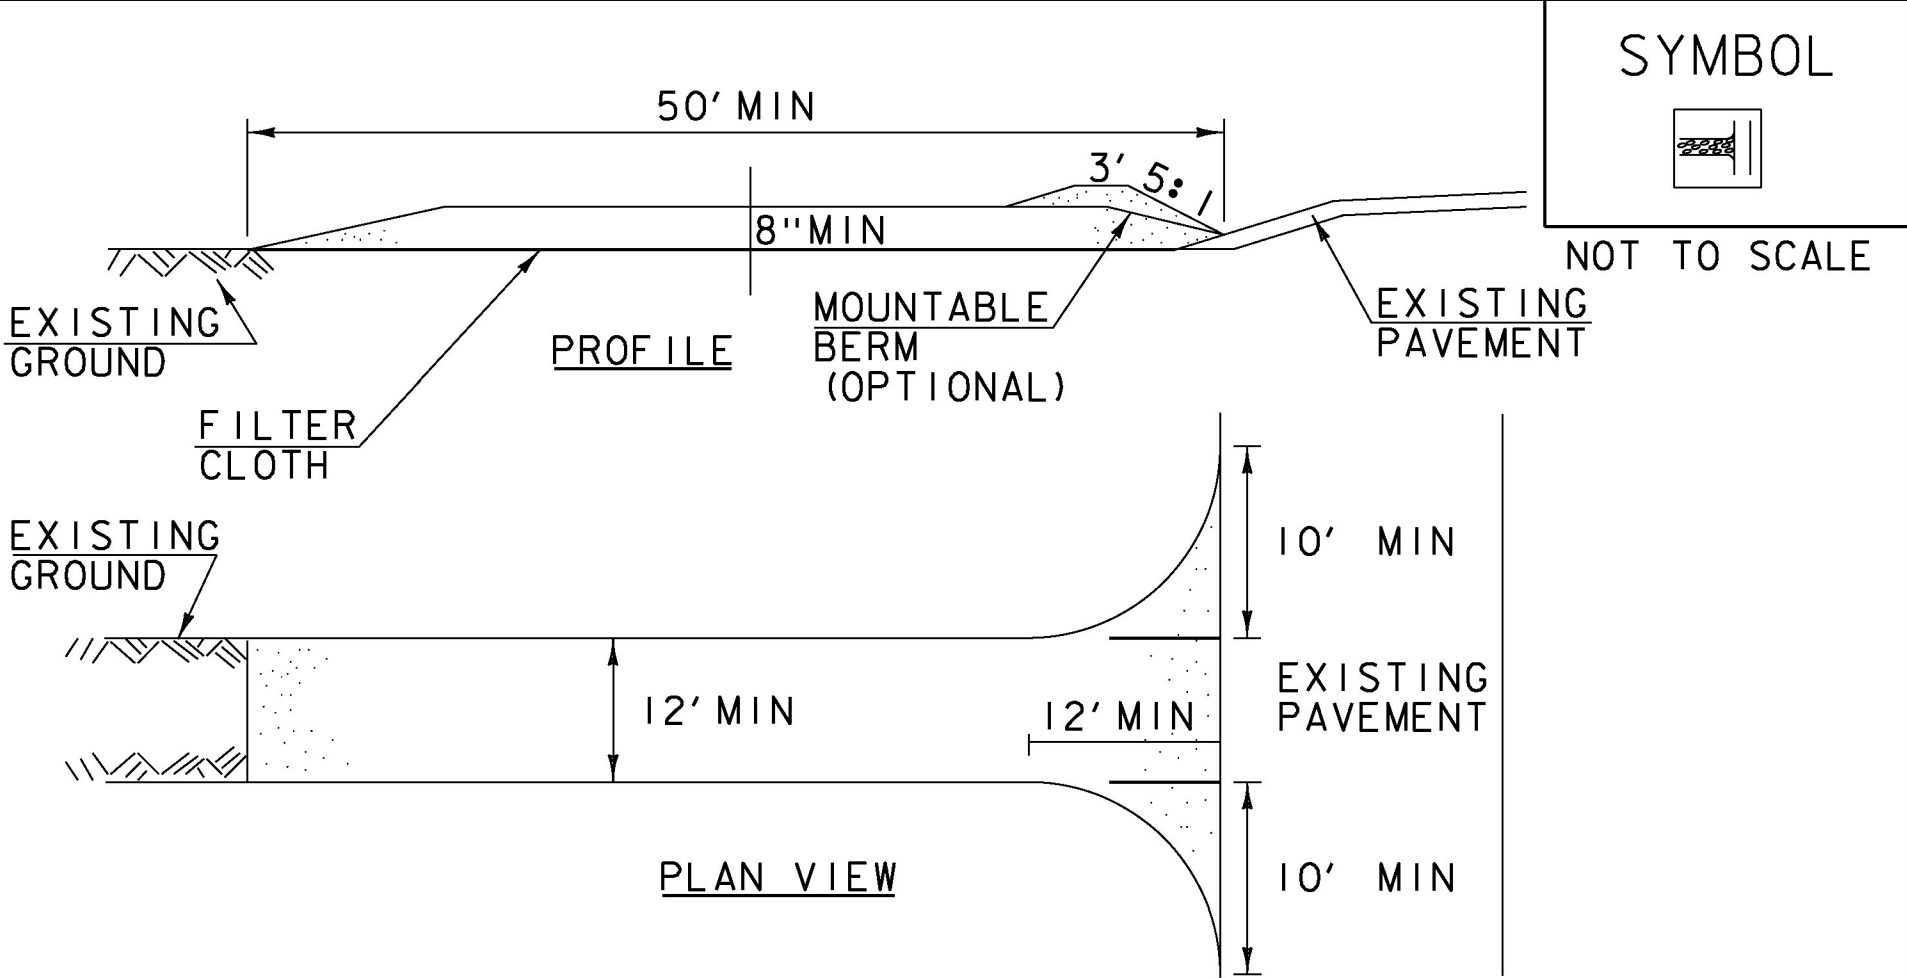

CONSTRUCTION SPECIFICATIONS

1. STONE SIZE- USE 1-4" STONE, RECLAIMED OR RECYCLED CONCRETE EQUIVALENT.
2. LENGTH- NOT LESS THAN 50' (EXCEPT ON A SINGLE RESIDENCE LOT WHERE A 30' MINIMUM LENGTH APPLIES).
3. THICKNESS- NOT LESS THAN 8".
4. WIDTH- 12' MINIMUM, BUT NOT LESS THAN THE FULL WIDTH AT POINTS WHERE INGRESS OR EGRESS OCCURS. 24' IF SINGLE ENTRANCE TO SITE.
5. GEOTEXTILE MUST BE PLACED OVER THE ENTIRE AREA PRIOR TO PLACING STONE.
6. SURFACE WATER- ALL SURFACE WATER FLOWING OR DIVERTED TOWARD CONSTRUCTION ENTRANCES SHALL BE PIPED BENEATH THE ENTRANCE. IF PIPING IS IMPRACTICAL, A MOUNTABLE BERM WITH 5:1 SLOPES WILL BE PERMITTED.
7. MAINTENANCE- THE ENTRANCE SHALL BE MAINTAINED IN A CONDITION WHICH WILL PREVENT TRACKING OR FLOWING OF SEDIMENT ONTO PUBLIC RIGHTS-OF-WAY, ALL SEDIMENT SPILLED, DROPPED, WASHED OR TRACKED ONTO PUBLIC RIGHTS-OF-WAY MUST BE REMOVED IMMEDIATELY.
8. WHEN WASHING IS REQUIRED, IT SHALL BE DONE ON AN AREA STABILIZED WITH STONE AND WHICH DRAINS INTO AN APPROVED SEDIMENT TRAPPING DEVICE.
9. PERIODIC INSPECTION AND NEEDED MAINTENANCE SHALL BE PROVIDED ACCORDING TO PERMIT REQUIREMENTS.

ADAPTED FROM DETAILS PROVIDED BY: NEW YORK STATE DEC
ORIGINALLY DEVELOPED BY USDA-NRCS
VERMONT DEPARTMENT OF ENVIRONMENTAL CONSERVATION


STABILIZED
CONSTRUCTION
ENTRANCE

NOTES:
REFER TO "THE VERMONT STANDARDS & SPECIFICATIONS FOR
EROSION PREVENTION & SEDIMENT CONTROL -2006- "FROM
THE VT AGENCY OF NATURAL RESOURCES FOR ADDITIONAL
GUIDANCE.


THIS WORK SHALL BE PERFORMED IN ACCORDANCE WITH
SECTION 653 FOR VEHICLE TRACKING PAD (PAY ITEM 653.35)
OR AS SPECIFIED IN THE CONTRACT.

REVISIONS		
MARCH 24, 2008	WHF	
JANUARY 13, 2009	WHF	

SYMBOL

 

NOT TO SCALE

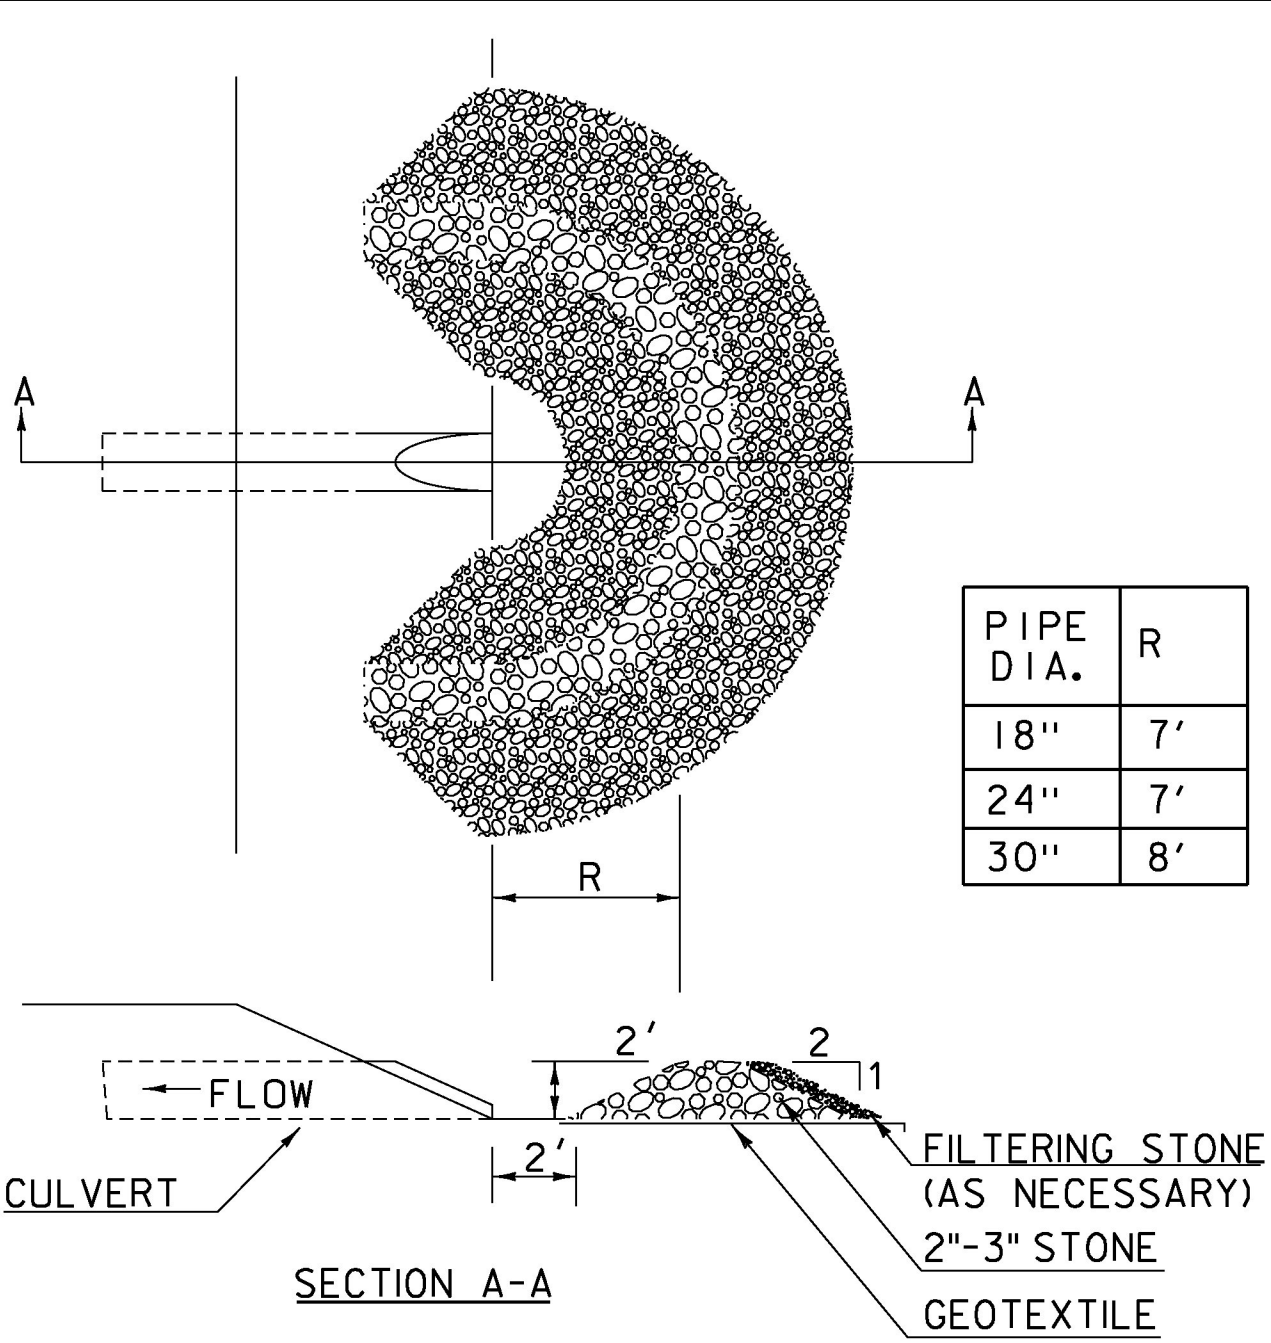

CONSTRUCTION SPECIFICATIONS

1. USE 2" TO 3" STONE. FILTERING STONE SHALL BE 3/4".
2. PLACE STONE OVER GEOTEXTILE.
3. ONCE THE AREAS UPSTREAM FROM THE CHECK DAM ARE STABILIZED WITH VEGETATION, THE SEDIMENT TRAPPED BEHIND THE DAM SHALL BE DISPOSED OF IN AN APPROVED WASTE AREA.
4. THE CHECK DAM(S) SHALL BE FLATTENED AND GRADED IN A MANNER WHICH PROTECTS THE AREA FROM EROSION AND CHANNEL BLOCKAGE . (GEOTEXTILE MUST BE REMOVED).
5. THE GEOTEXTILE MUST BE DISPOSED OF APPROPRIATELY.
6. THE AREA CONTRIBUTING TO THE CHECK DAM SHALL NOT EXCEED 4 ACRES.

ADAPTED FROM DETAILS PROVIDED BY: ILLINOIS USDA-NRCS
ORIGINALLY DEVELOPED BY USDA-NRCS

PIPE INLET
PROTECTION

NOTES:
REFER TO "THE VERMONT STANDARDS & SPECIFICATIONS FOR
EROSION PREVENTION & SEDIMENT CONTROL -2006- "FROM
THE VT AGENCY OF NATURAL RESOURCES FOR ADDITIONAL
GUIDANCE.


THIS WORK SHALL BE PERFORMED IN ACCORDANCE WITH
SECTION 653 FOR INLET PROTECTION DEVICE, TYPE I (PAY
ITEM 653.40).

REVISIONS		
MARCH 6, 2008	WHF	
JANUARY 13, 2009	WHF	

SYMBOL



NOT TO SCALE

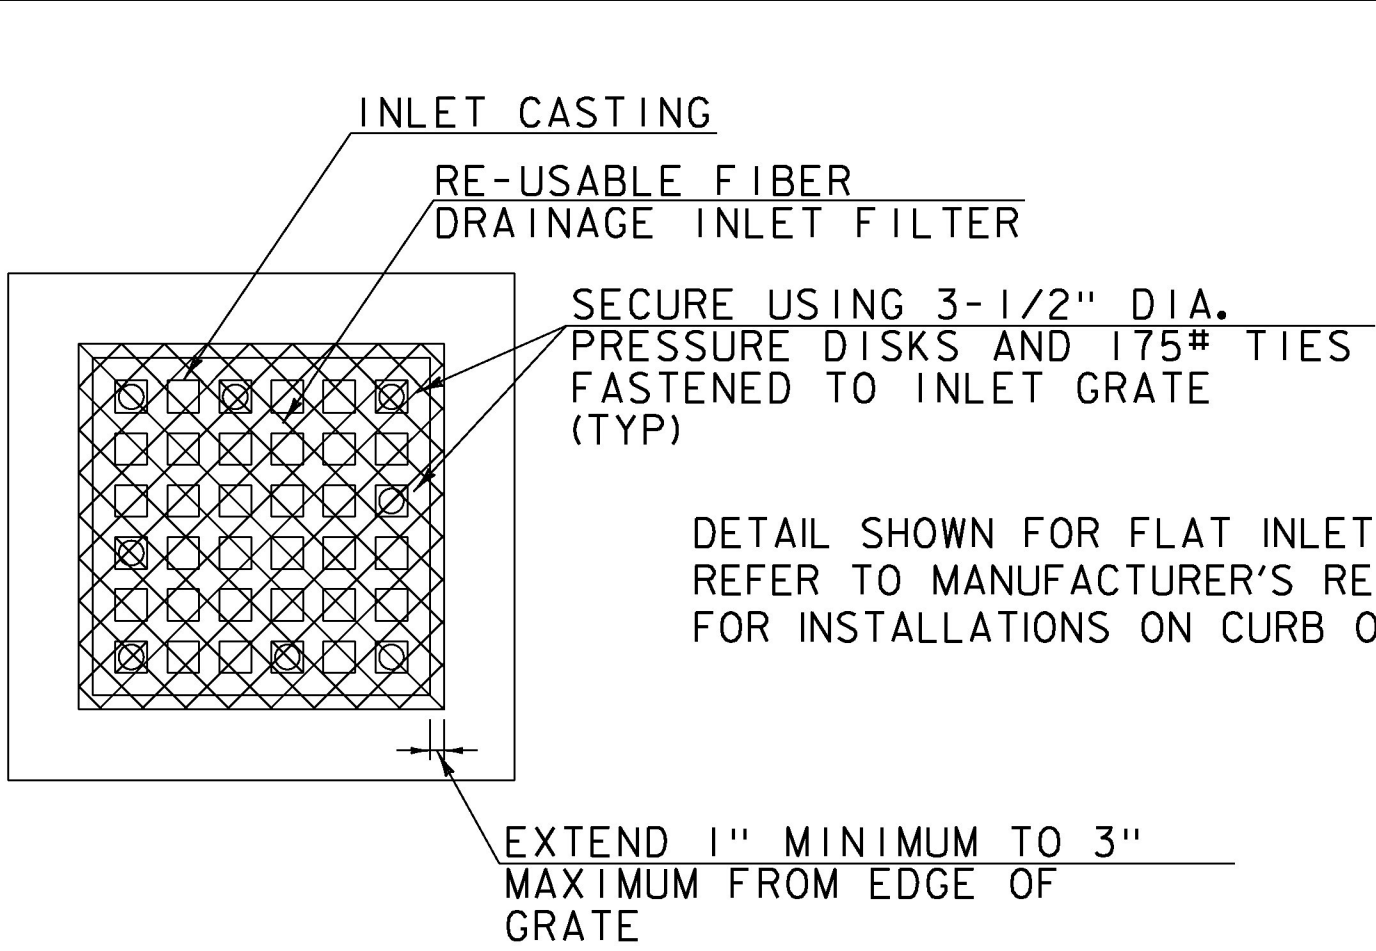

CONSTRUCTION SPECIFICATIONS

1. FILTERS SHALL RETAIN ALL CONSTRUCTION DEBRIS AND SHALL RETAIN OR OTHERWISE CONTROL MOST OF THE SEDIMENT PRODUCED BY CONSTRUCTION OPERATIONS.
2. IF CLOGGING OCCURS, INLETS SHALL BE ABLE TO BE EASILY UNCLOGGED BY BROOMING THE SIDES AND TOP OF THE FILTER.
3. INSTALLED FILTERS SHALL BE RESISTANT TO TRAFFIC DAMAGE, INCLUDING TRAFFIC BY STREET CLEANING MACHINES.
4. FILTER UNITS SHALL BE BIODEGRADABLE AND MAY OFTEN BE RE-USED.
5. INSTALL FILTER UNIT IN ACCORDANCE WITH MANUFACTURER'S RECOMMENDATIONS.
6. MINIMUM NUMBER OF ANCHORS PER FILTER UNIT: 7 FOR CURB INLETS, 8 FOR FLAT GRATES.
7. INSPECT ALL INSTALLED FILTER UNITS AFTER EVERY RAIN.
8. INSPECT ALL INSTALLED FILTER UNITS PRIOR TO INITIATING CONSTRUCTION ACTIVITIES FOR THE DAY IF RAIN PERSISTS OVERNIGHT.
9. IF, UPON VISUAL INSPECTION, 50% OR MORE OF FILTER FABRIC SURFACE AREA IS INUNDATED WITH SEDIMENT OR FILTER FABRIC IS CLOGGED, CONTRACTOR SHALL BROOM COLLECTED MATERIAL OFF FILTER UNIT SURFACES AND AWAY FROM EDGES.
10. REMOVE SEDIMENT AND DEBRIS COLLECTED AROUND FILTER UNITS. DISPOSE OF COLLECTED SEDIMENT AND DEBRIS AT AN APPROVED SITE WHERE IT WILL NOT BE SUBJECT TO EROSION.

INLET PROTECTION
DEVICE, FILTER
FIBER

NOTES:
THIS WORK SHALL BE PERFORMED IN ACCORDANCE WITH
SECTION 653 FOR PAY ITEM 653.41 INLET PROTECTION
DEVICE, TYPE II.

PROJECT NAME: BRADFORD
PROJECT NUMBER: CMG PARK (33)

FILE NAME: z09K252frm.dgn
PROJECT LEADER:
DESIGNED BY:
EPSC DETAILS 2

PLOT DATE: 5/22/2014
DRAWN BY:
CHECKED BY:
SHEET 33 OF 33

