

EROSION CONTROL LAYOUT


NOTES
SODDING SHALL BE APPLIED IMMEDIATELY ON ALL LAWNS
DISTURBED BEYOND THE WORK AREA DELINEATED ON THESE
PLANS. ALL CONSTRUCTION SHALL BE PERFORMED FROM THE
ROADWAY OUT.
OUTSIDE OF THE ROADWAY BOXED EXCAVATION,
ALL NEWLY CONSTRUCTED SLOPES (EXCAVATED
OR EMBANKMENT) SHALL BE SEALED WITH
5MM THICK TOPSOIL AND MULCHED
AT THE END OF EACH WORKDAY IN ACCORDANCE
WITH THE SPECIFICATION AND THESE PLANS.

NOTES
EXISTING DRAINAGE SHALL BE UTILIZED
AS LONG AS POSSIBLE UNTIL NEW
SYSTEM CAN BE PUT INTO SERVICE.
NEW CB AND DISTRICTURES SHALL BE
COVERED DURING CONSTRUCTION UNTIL
TOPS CAN BE SET AND SYSTEM PUT INTO SERVICE

SODDING

ah 15+120 ~	ah 15+125 LT. (5M)
ah 15+130 ~	ah 15+133 LT. (4M)
ah 15+140 ~	ah 15+152 LT. (32M)
ah 15+160 ~	ah 15+197 LT. (17M)
ah 15+272 ~	ah 15+279 LT. (18M)
ah 15+288 ~	ah 15+300 LT. (19M)
ah 15+120 ~	ah 15+137 RT. (40M)
ah 15+268 ~	ah 15+279 RT. (17M)
ah 15+285 ~	ah 15+300 RT. (21M)
TH 26+019 ~	ah 26+039 LT. (32M)
TH 26+049 ~	ah 26+060 LT. (11M)
TH 26+037 ~	ah 26+048 RT. (11M)

GEOTEXTILE FOR SILT FENCE
ah 15+271 ~ ah 15+292 RT. (30M)
ah 15+270 ~ ah 15+280 RT. (25M)

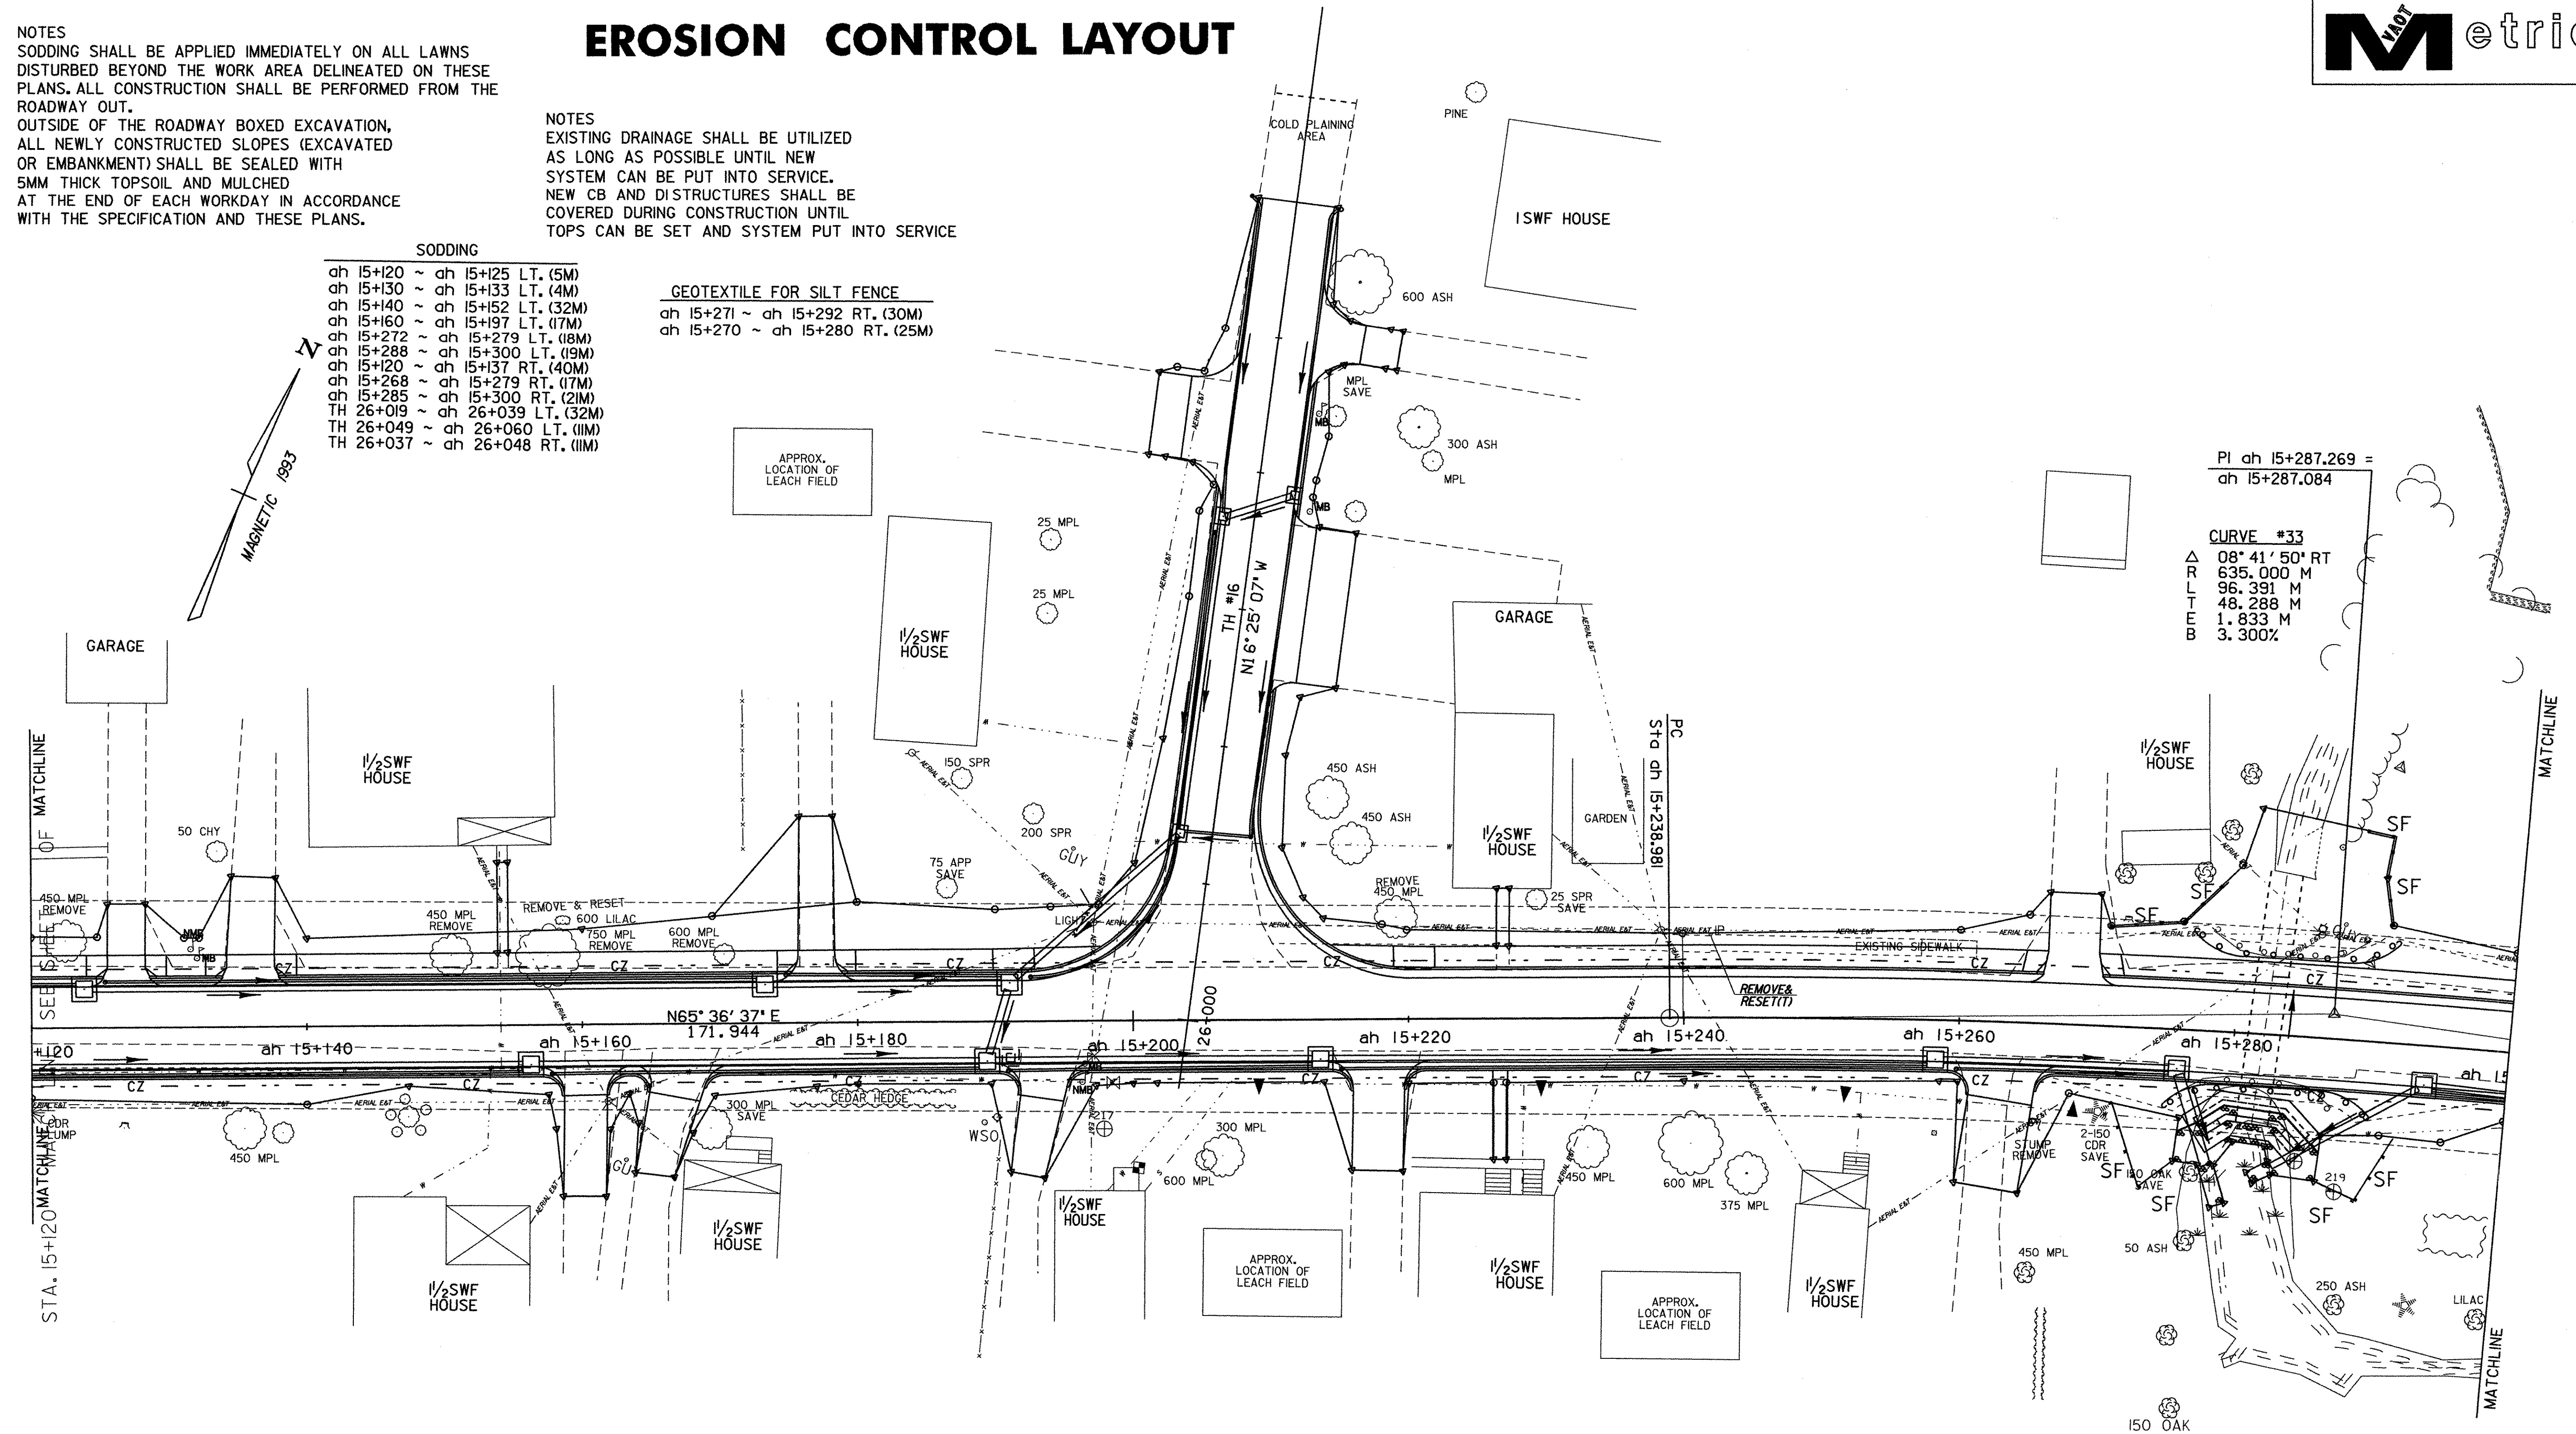

EROSION CONTROL LAYOUT

PROJECT NAME:	FRANKLIN
PROJECT NUMBER:	STP 0301(18)
FILE NAME:	85c060/design/dc060bdr.dgn
PROJECT LEADER:	DELLASANTA
DESIGNED BY:	SQUAD B
IPARM FILE NAME:	(2)dc060ec2.i
PLOT DATE:	10-APR-2003
DRAWN BY:	SQUAD B
CHECKED BY:	SQUAD B
SHEET	31 OF 60