


FILE NAME: I:\14595\montpelier\plan\14595.ecp01.dgn
DATE/TIME: 10/12/2009
USER: 2552

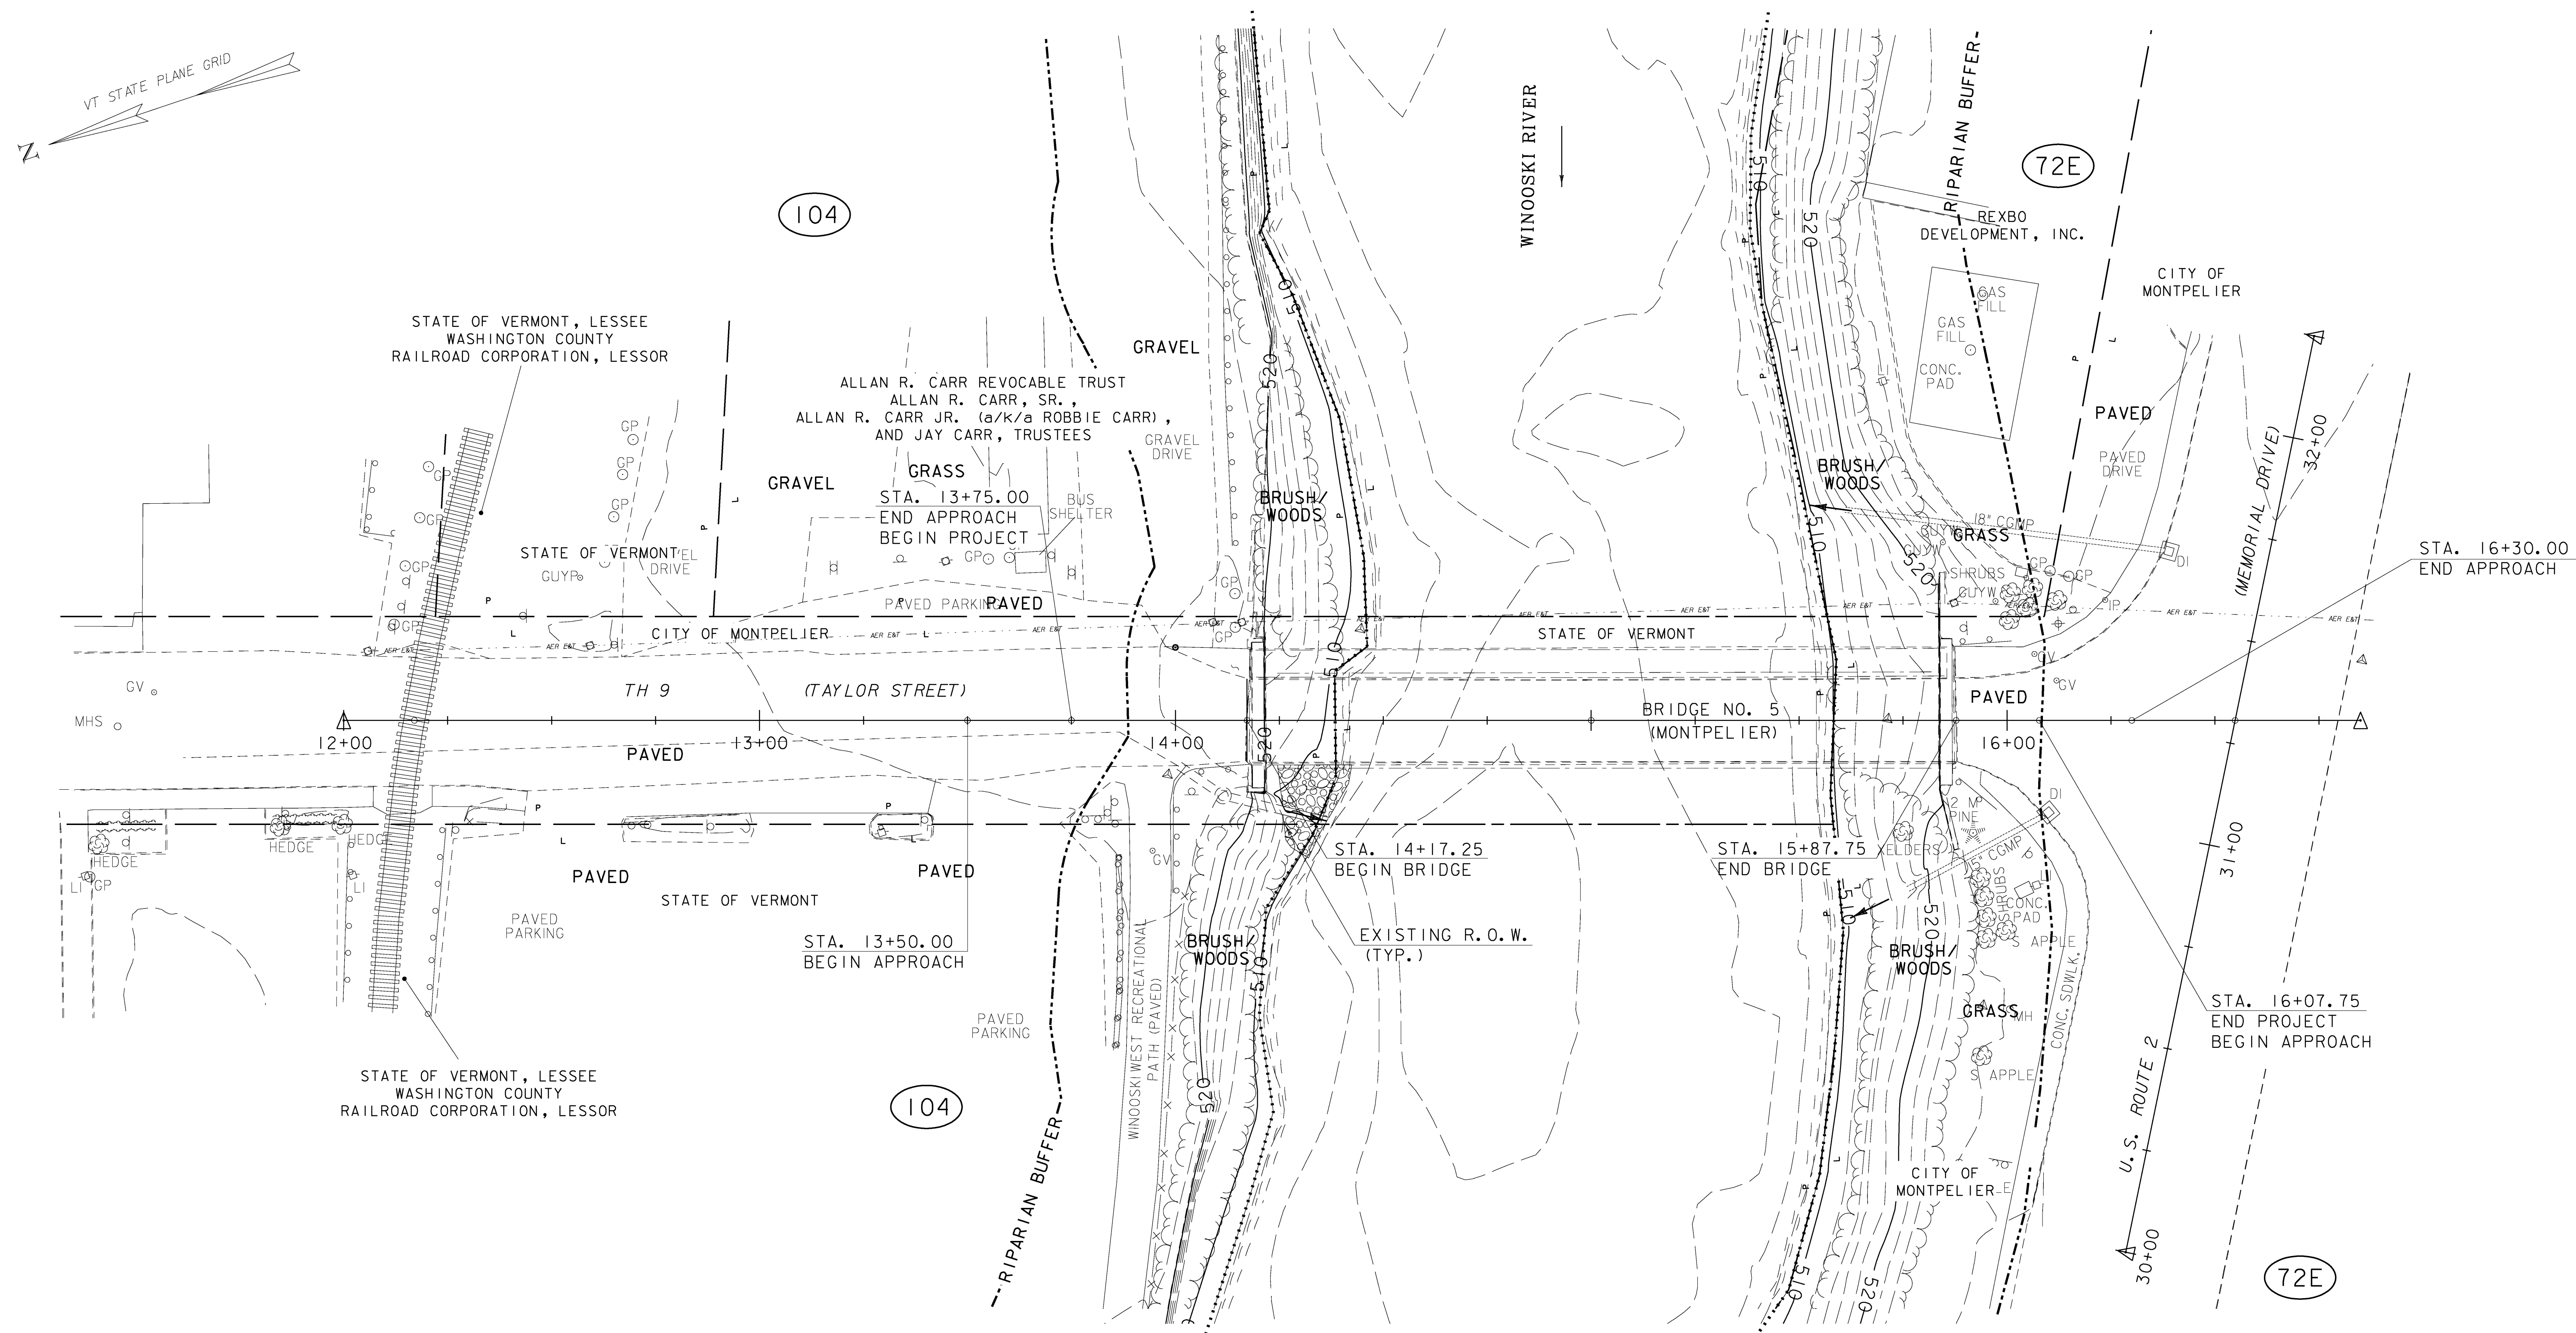

LEGEND	
(XXX)	SOIL MAP UNIT TYPE (SEE SHT. 18 FOR DETAIL)
.....	SOIL MAP UNIT BOUNDARY
-----	RIPARIAN BUFFER

SCALE 1" = 20'
20 0 20



EPSC EXISTING CONDITIONS SITE PLAN

PROJECT NAME: MONTPELIER
PROJECT NUMBER: BHF 6400(31)

FILE NAME: \$FILES\$
PROJECT MANAGER: SUSAN SCRIBNER
DESIGNED BY: D. D'AMATO
BRIDGE DESIGN SUPERVISOR: P. HALSTEAD

PLOT DATE: 10/12/2009
DRAWN BY: D. D'AMATO
CHECKED BY: P. PERKINS
SHEET 22 OF 63