



LEGEND

- EXISTING BUILDINGS
- TOWN LINE
- PROPERTY LINE
- EXISTING TREES
- EXISTING TELEPHONE POLE
- EXISTING TELEPHONE POLE TO BE REMOVED
- NEW TELEPHONE POLE
- NEW LIGHT FIXTURES
- EXISTING OVERHEAD ELBOW, LINE TO BE REMOVED
- NEW OVERHEAD TELEPHONE LINE
- NEW OVERHEAD POWER LINE
- NEW UNDERGROUND TEL. LINE
- NEW UNDERGROUND ELBOW SERVICE
- EXISTING CONTOUR
- EXISTING AREA - 4" WIDE (BY OTHERS)
- EXISTING WATER LINE
- FUTURE 3/4" WATER LINE

NOTES:

1. SITE INFORMATION TAKEN FROM DRAWING # 0324, PREPARED BY SUPERVISOR & HIGHLY BUILT BY STATE DEPT. OF TRANSPORTATION AND FROM INFORMATION SUPPLIED BY THE STATE OF VERMONT, DIVISION OF STATE BUILDINGS, MARCH, 1984.

- ⊕ SOIL BORING (8' DEPTH) (FINE SAND)
- △ PERCOLATION TEST HOLE (36" DEPTH) (1-3 MIN/INCH)
- △ PERCOLATION TEST HOLE (36" DEPTH) (2 MIN/INCH)

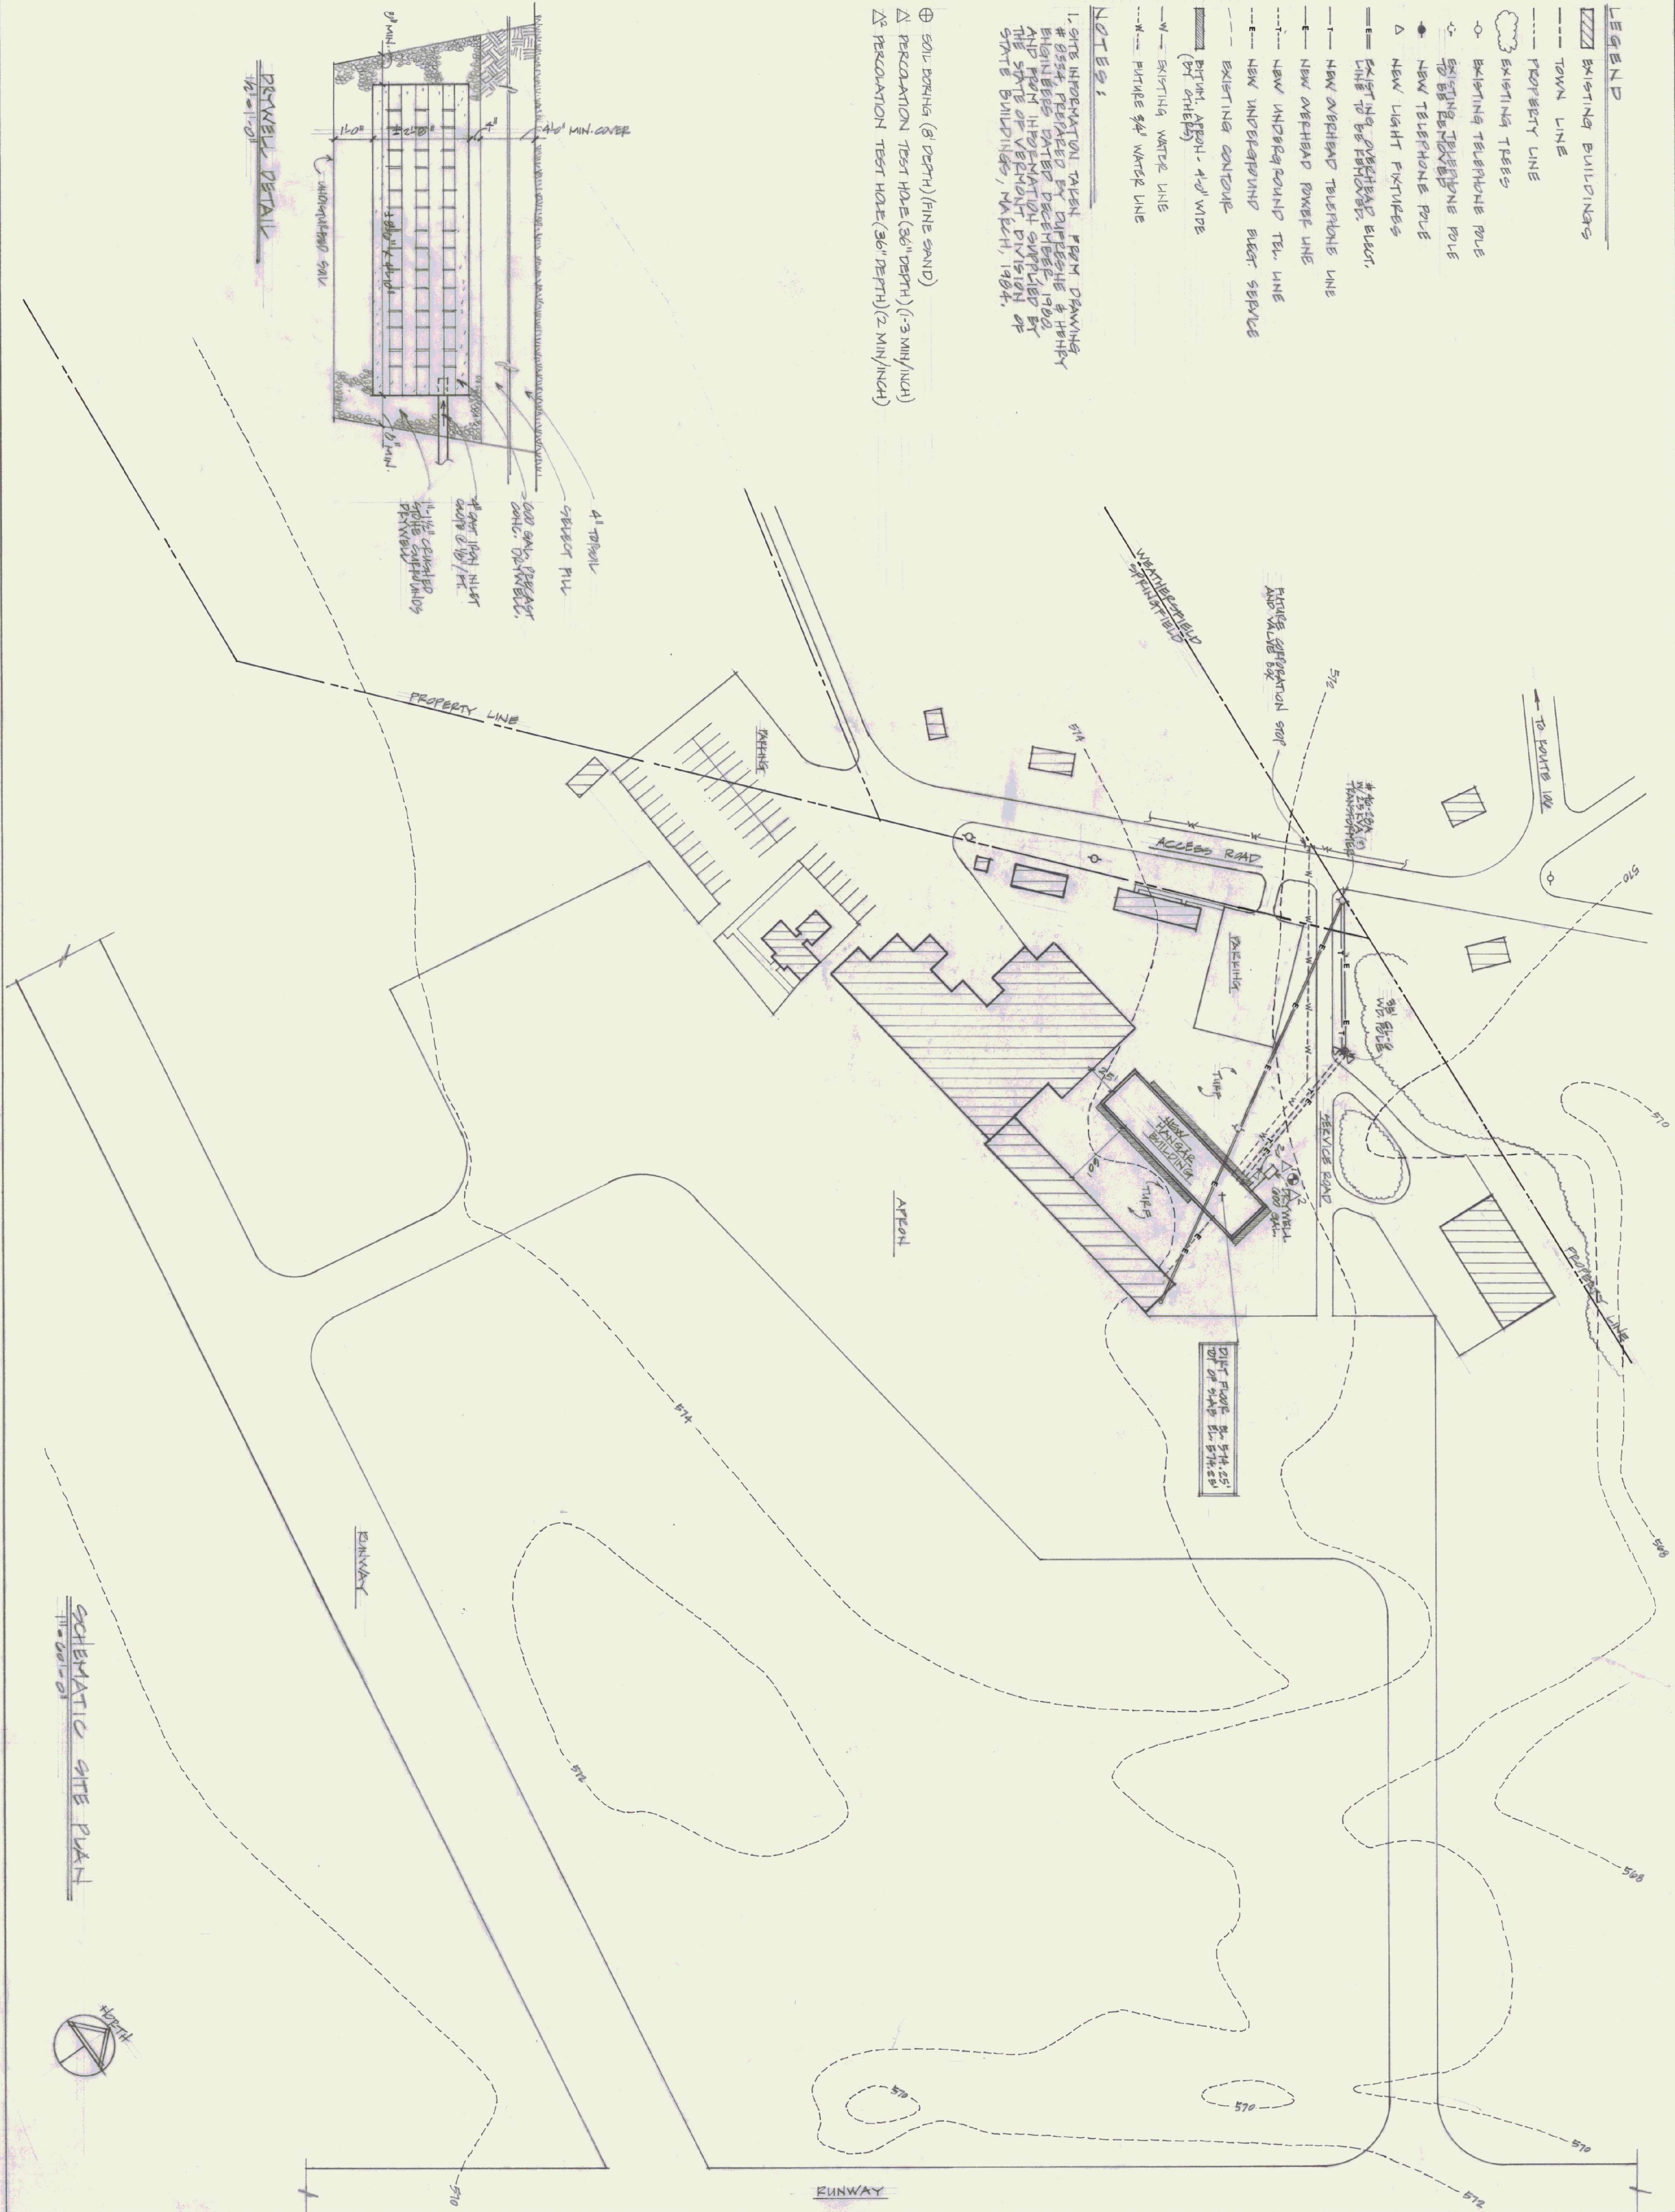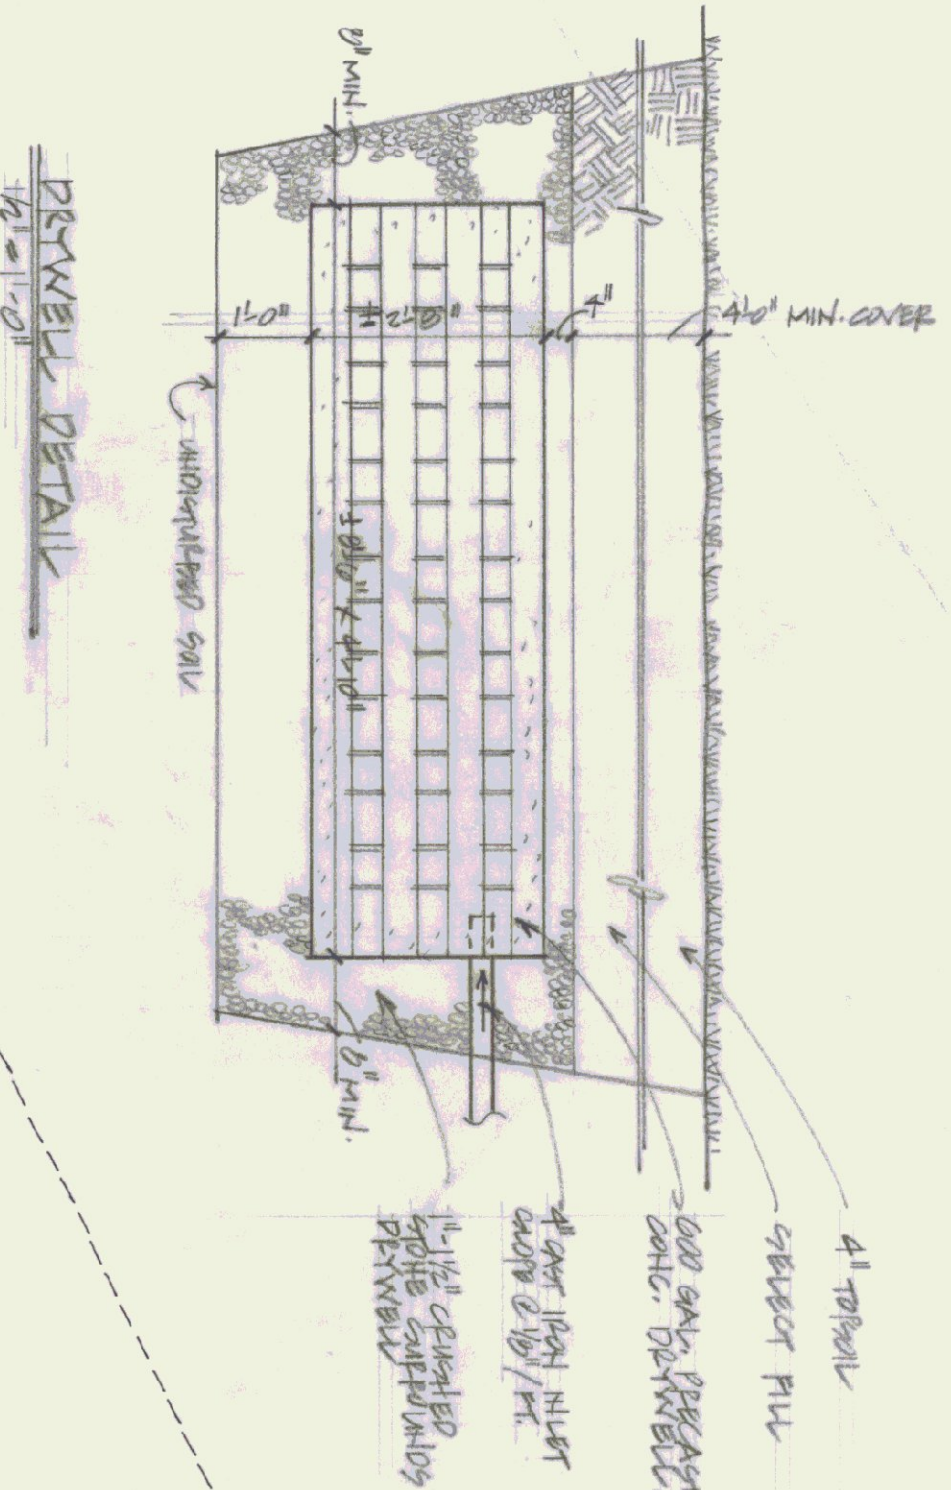

NEW HANGAR BUILDING
SPRINGFIELD STATE AIRPORT
NORTH SPRINGFIELD, VERMONT






CHARLES ST. JOHN, ARCHITECT
POST OFFICE BOX 909
WATSFIELD, VERMONT 05673
(802) 490-5033





SITE PLAN & DETAILS
SCALE AS SHOWN

SP
1 OF 4


9. APR. 84

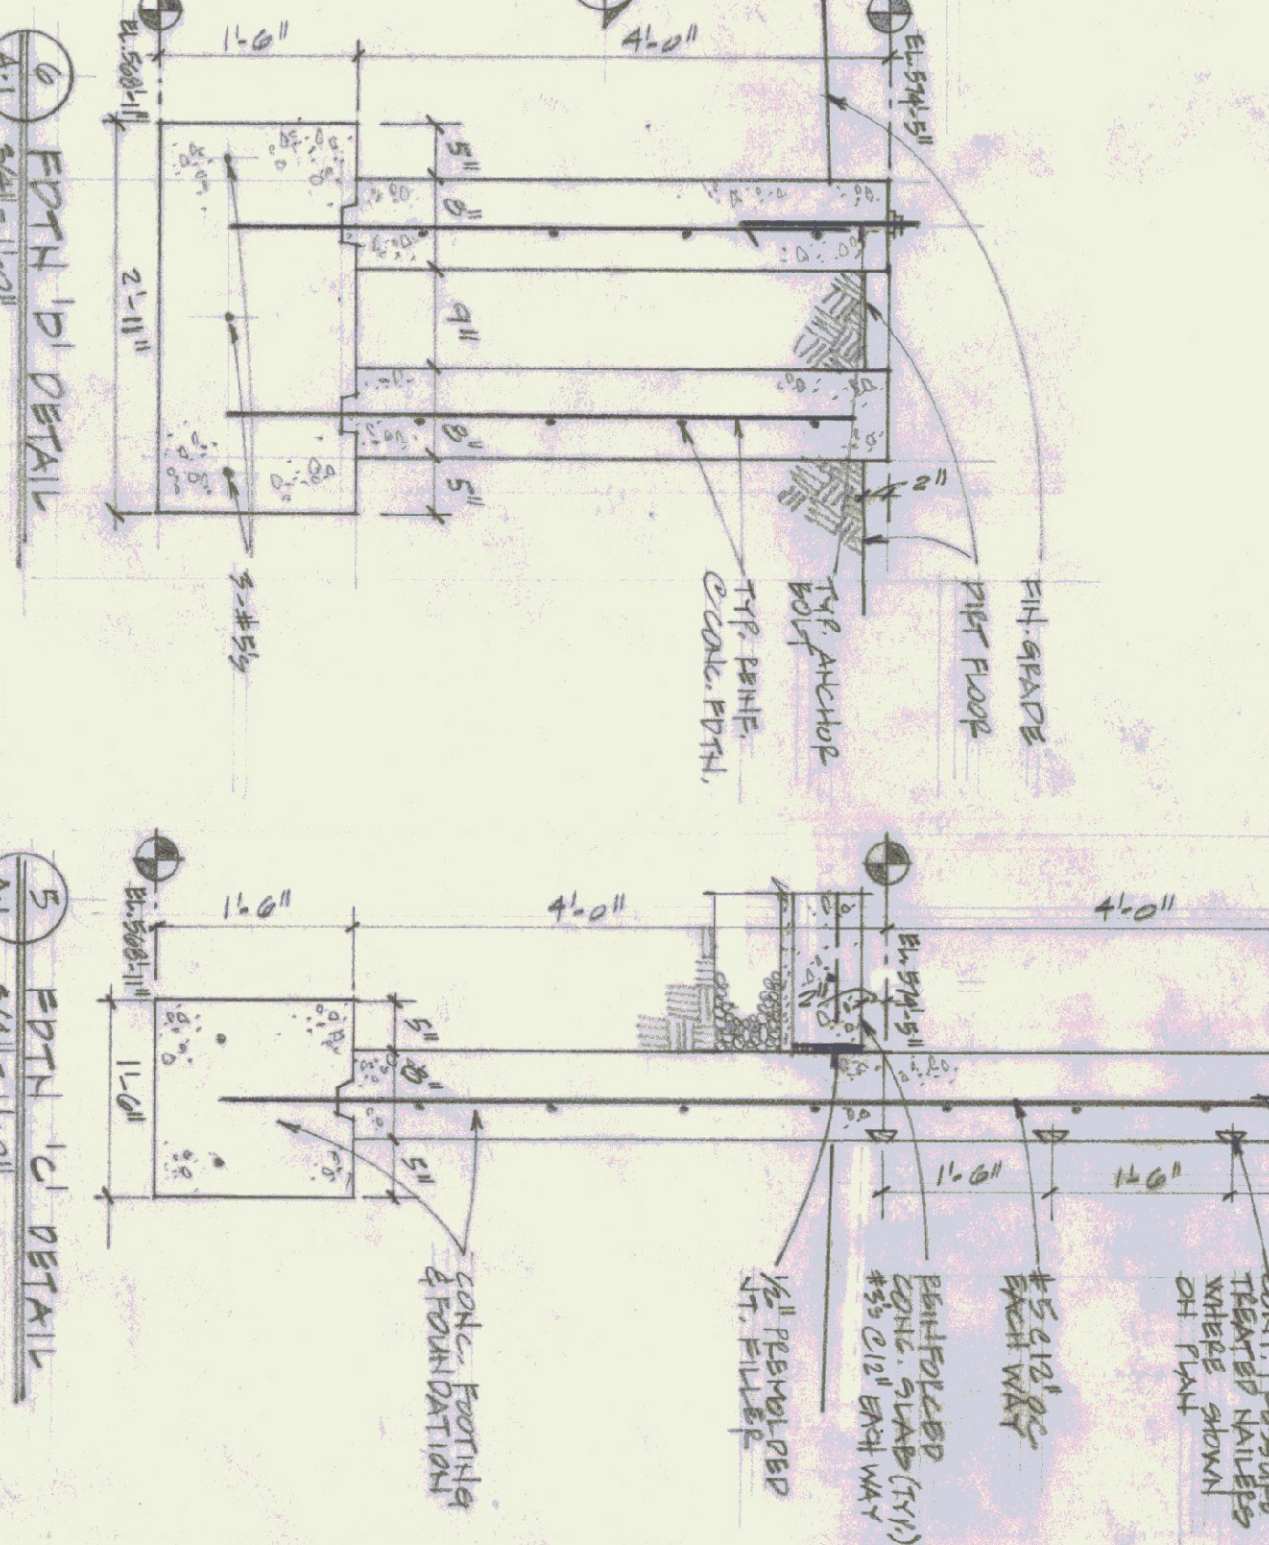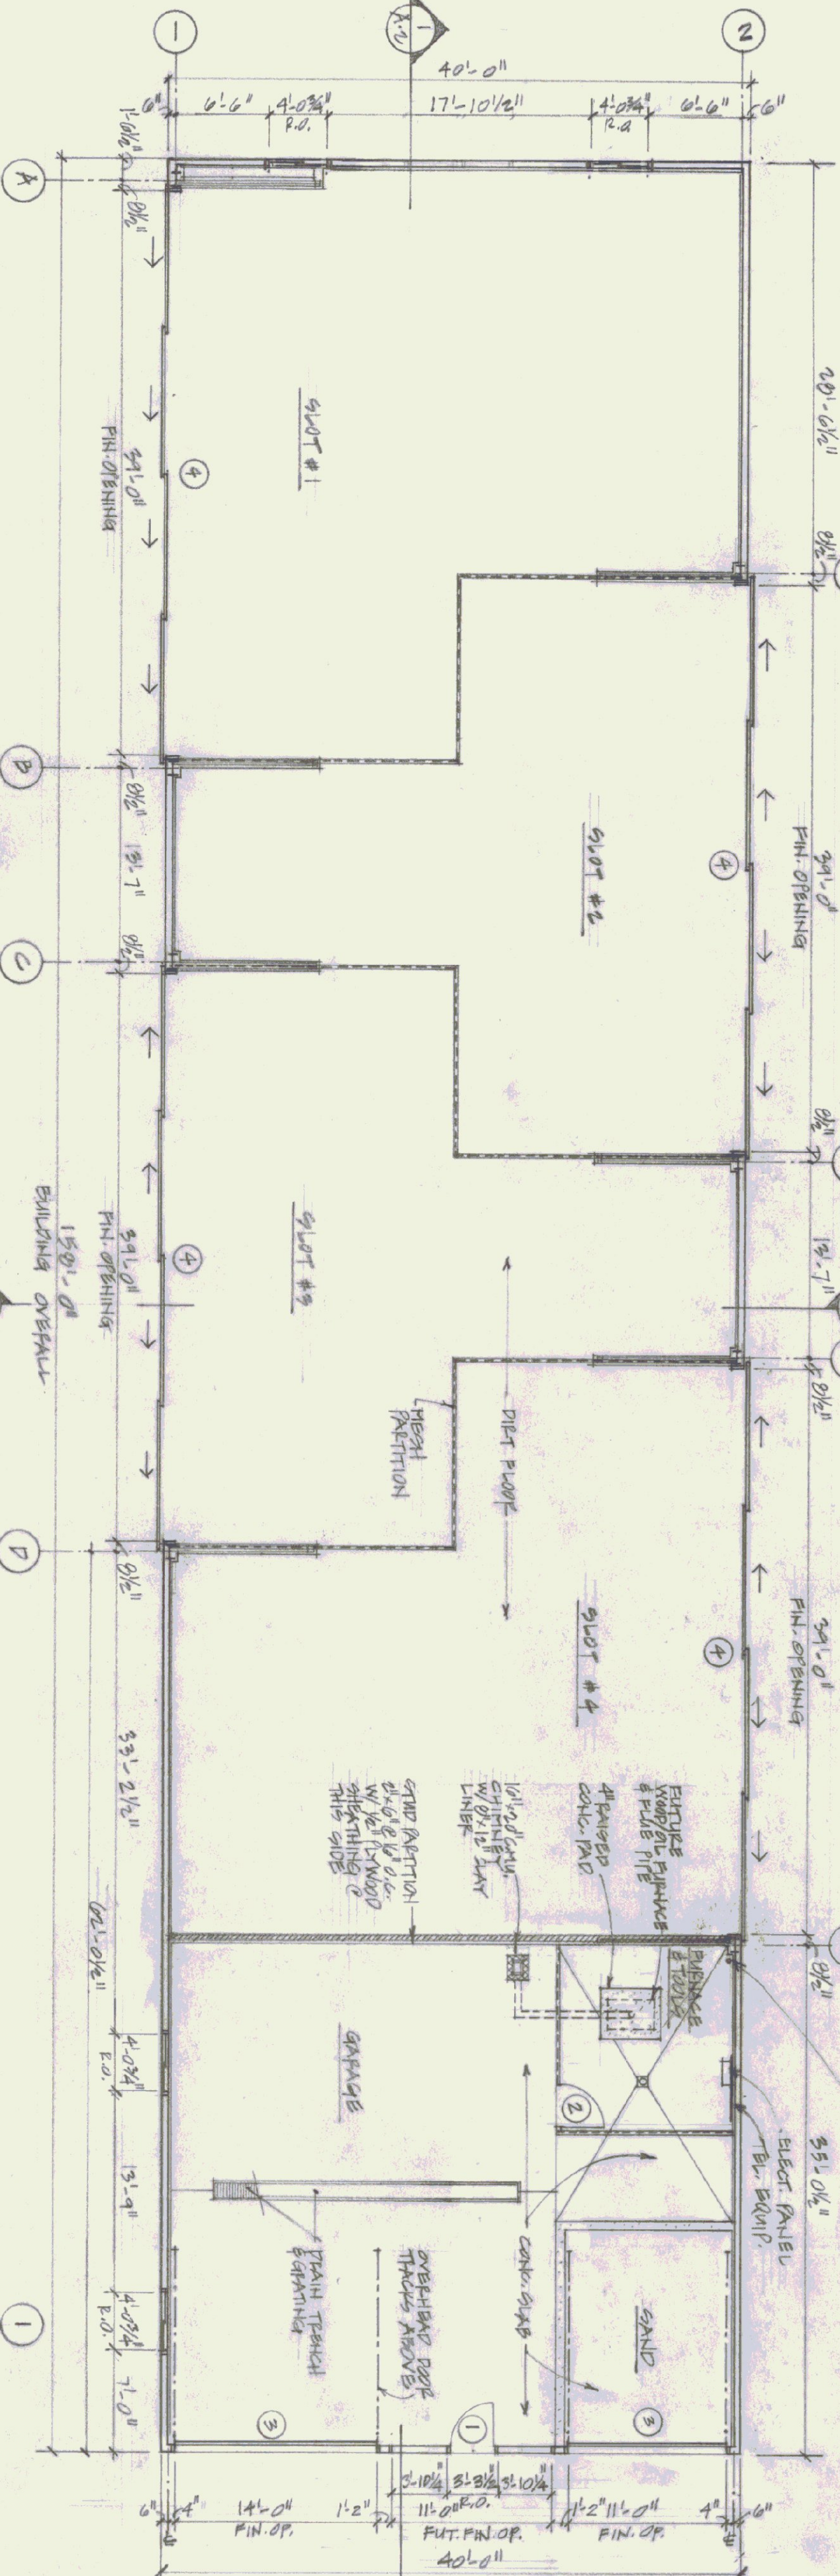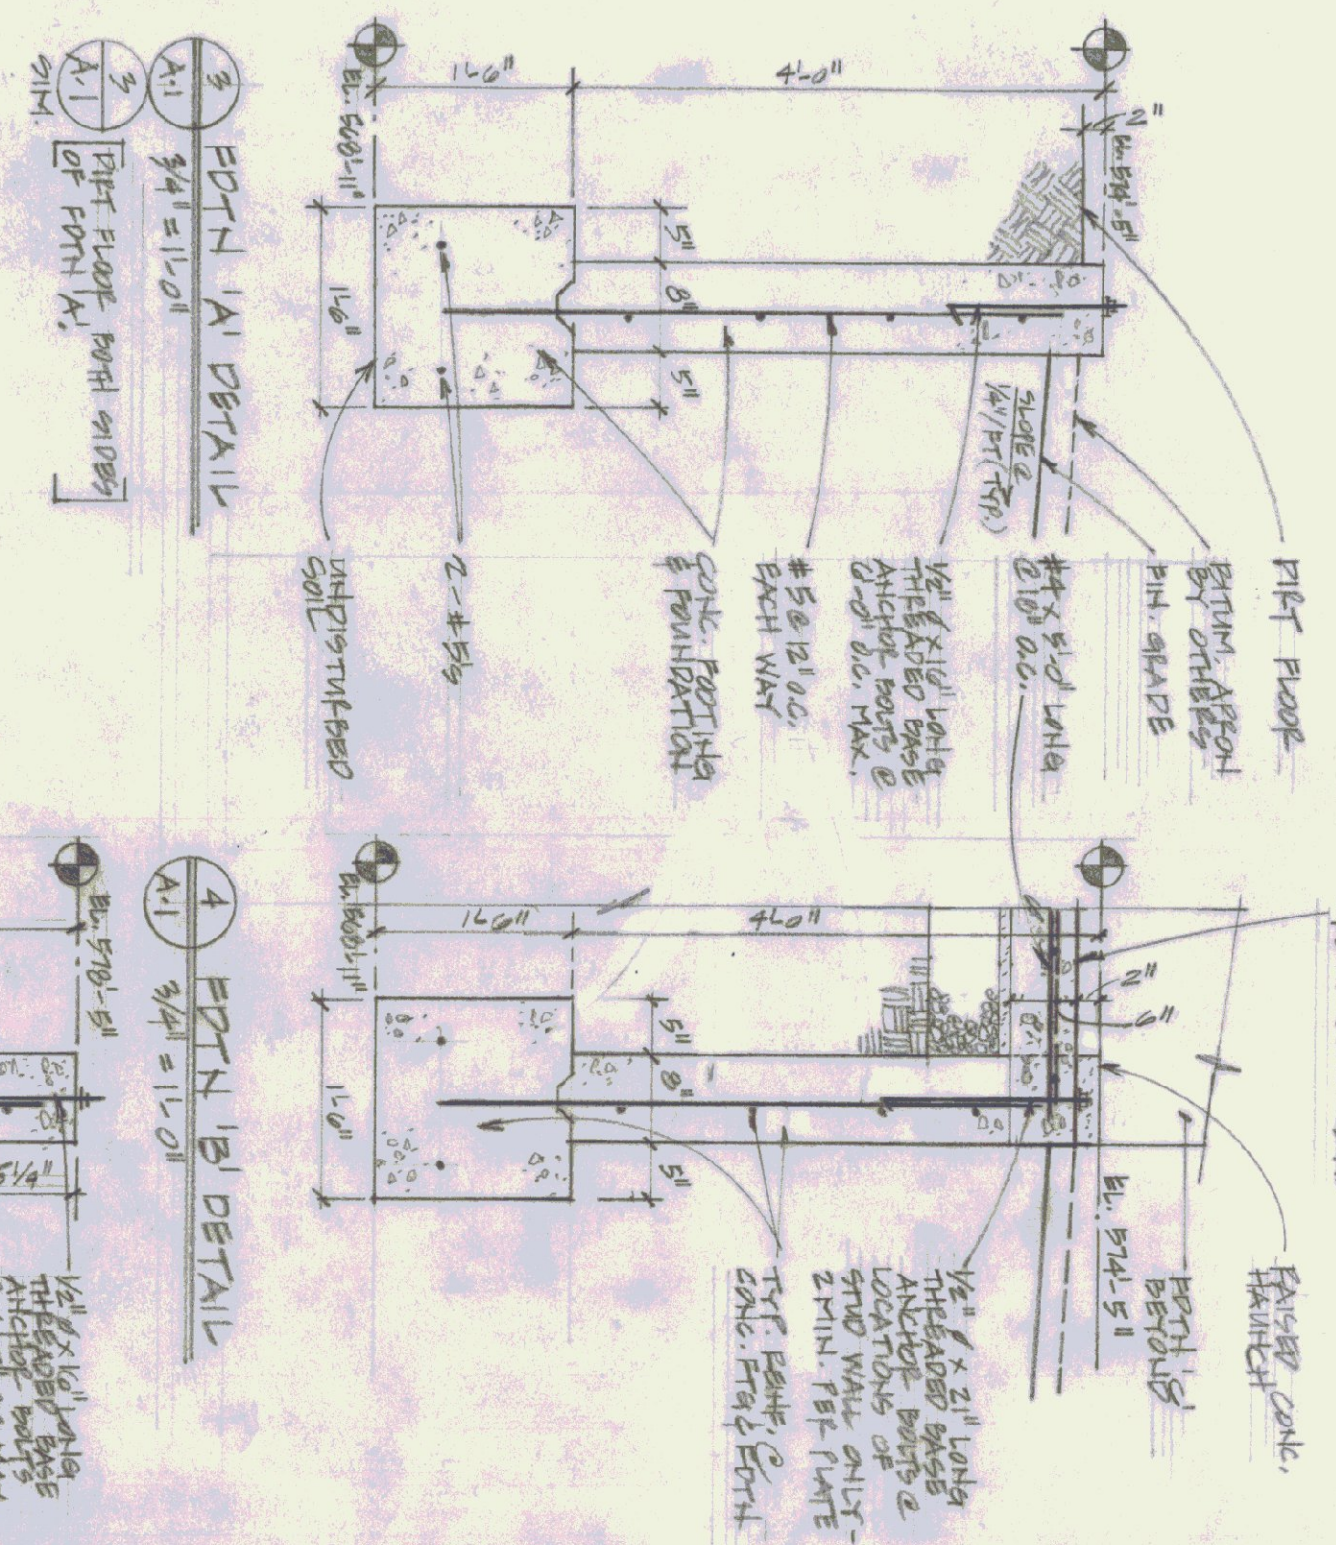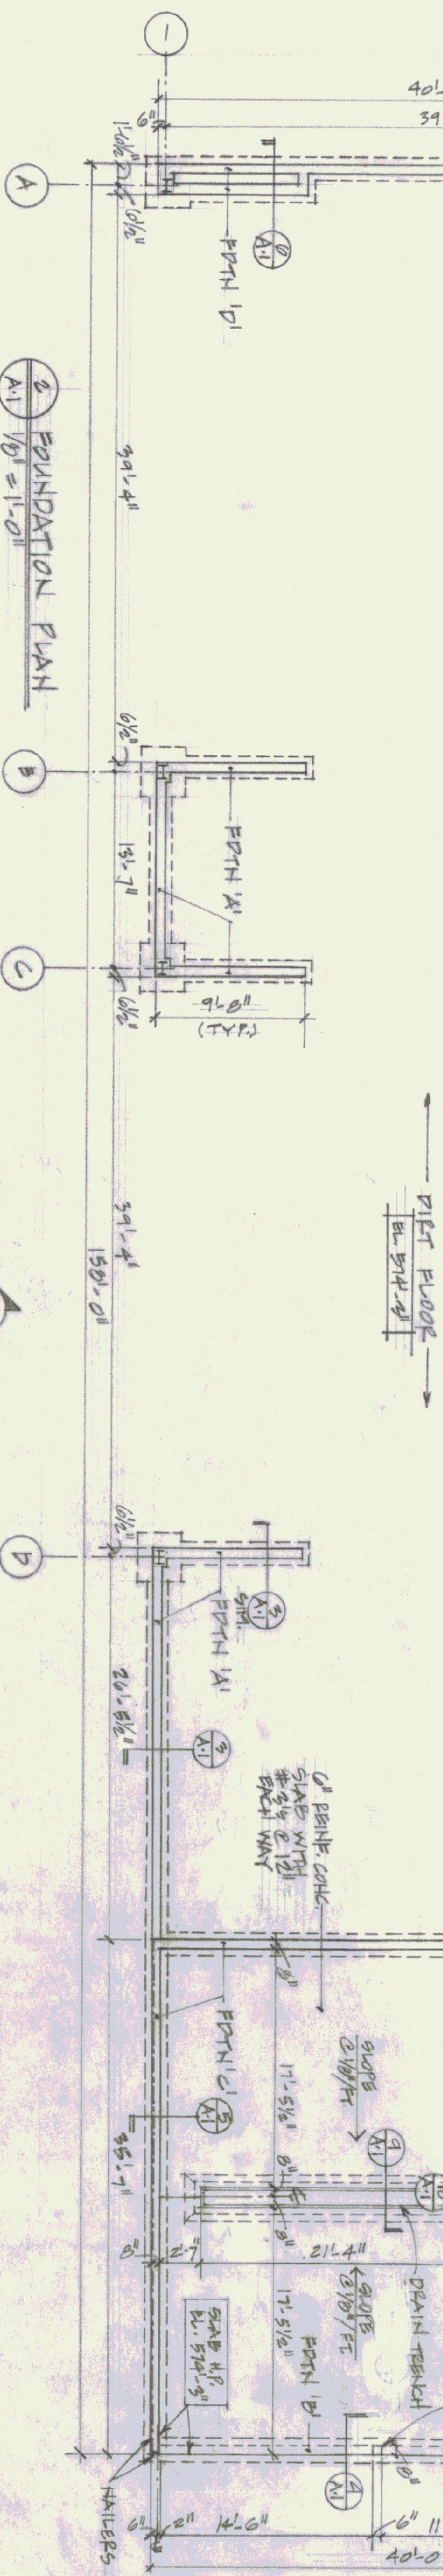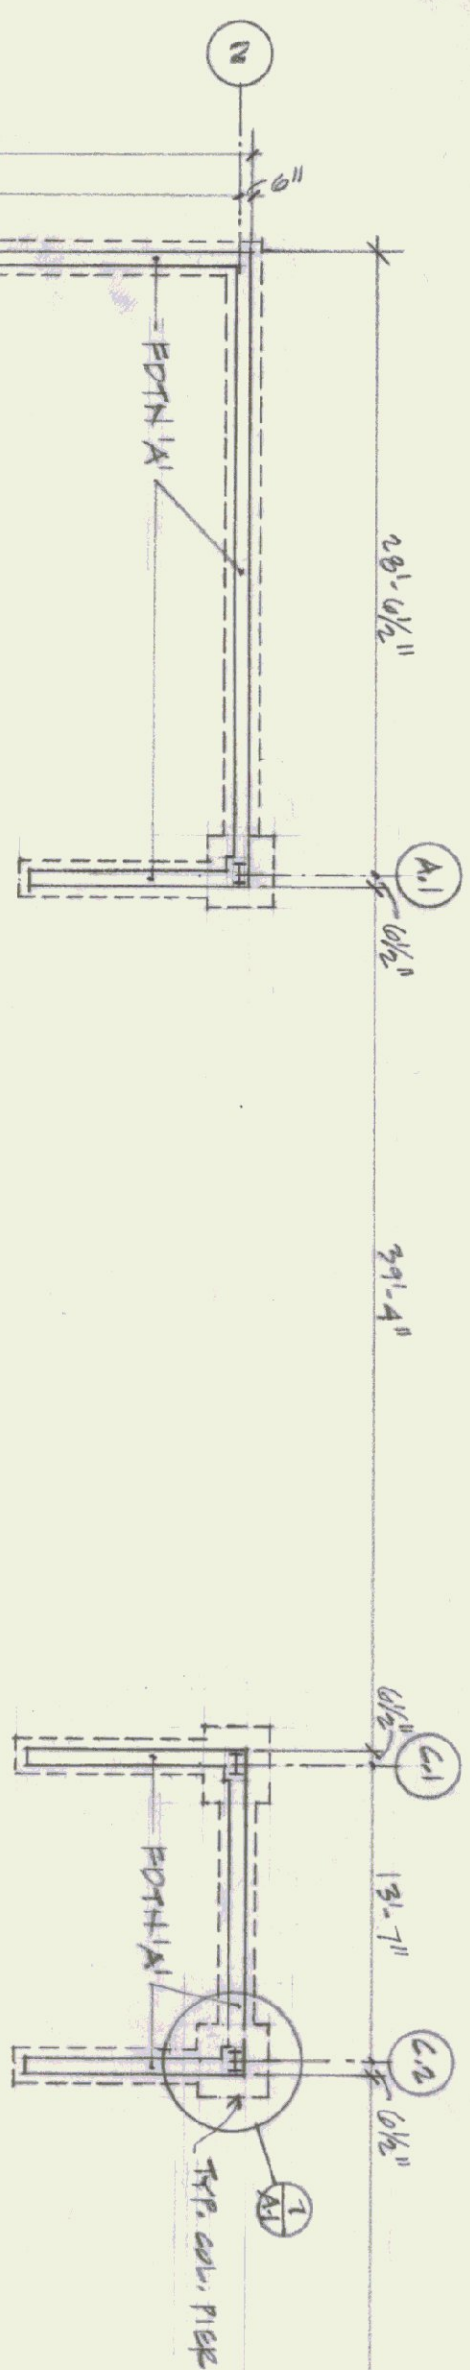


1 FLOOR PLAN

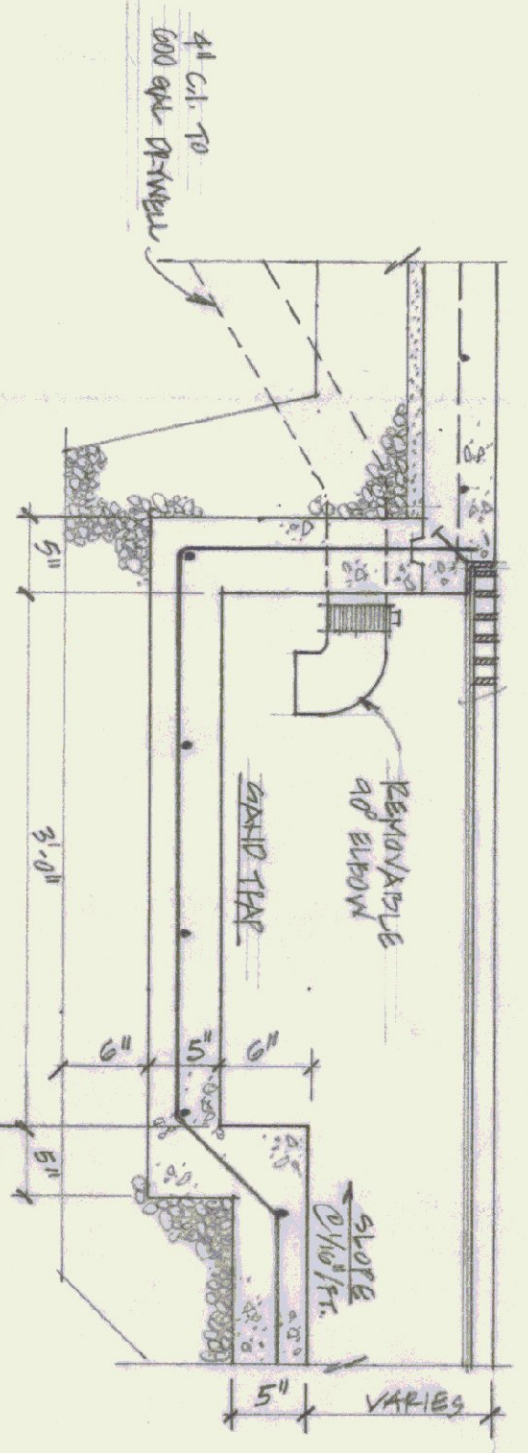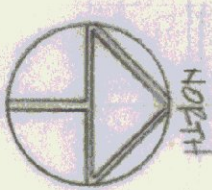


10 DRAINAGE TRENCH LONGITUDINAL SECTION

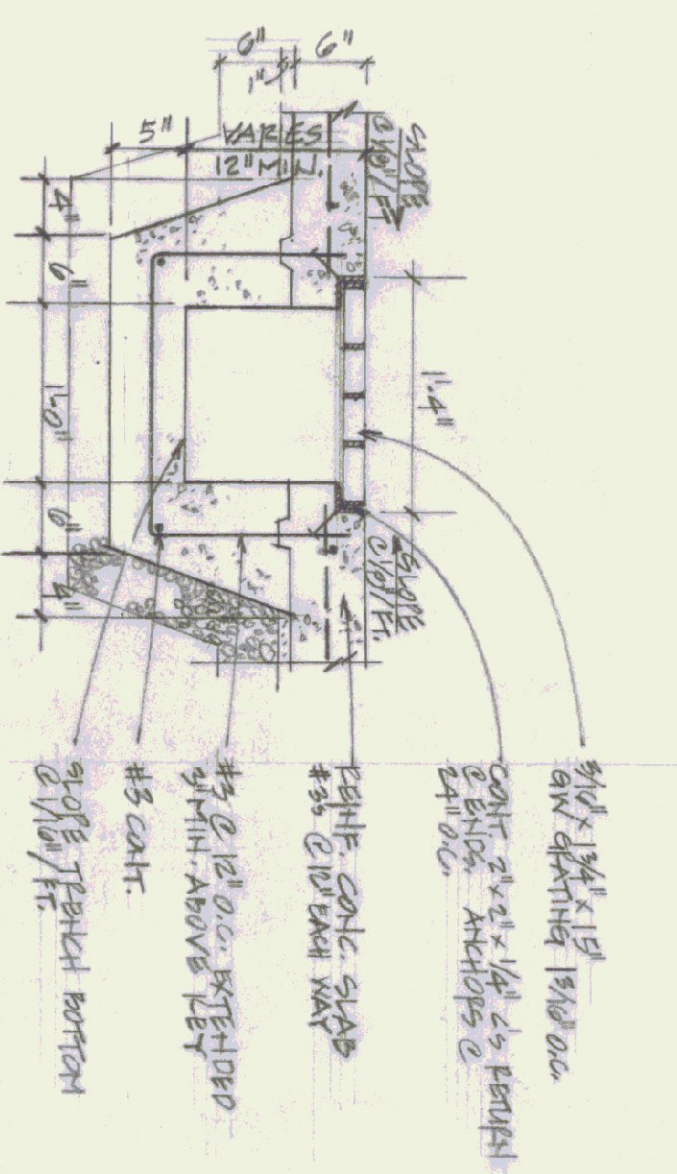

4 DRAINAGE TRENCH CROSS SECTION

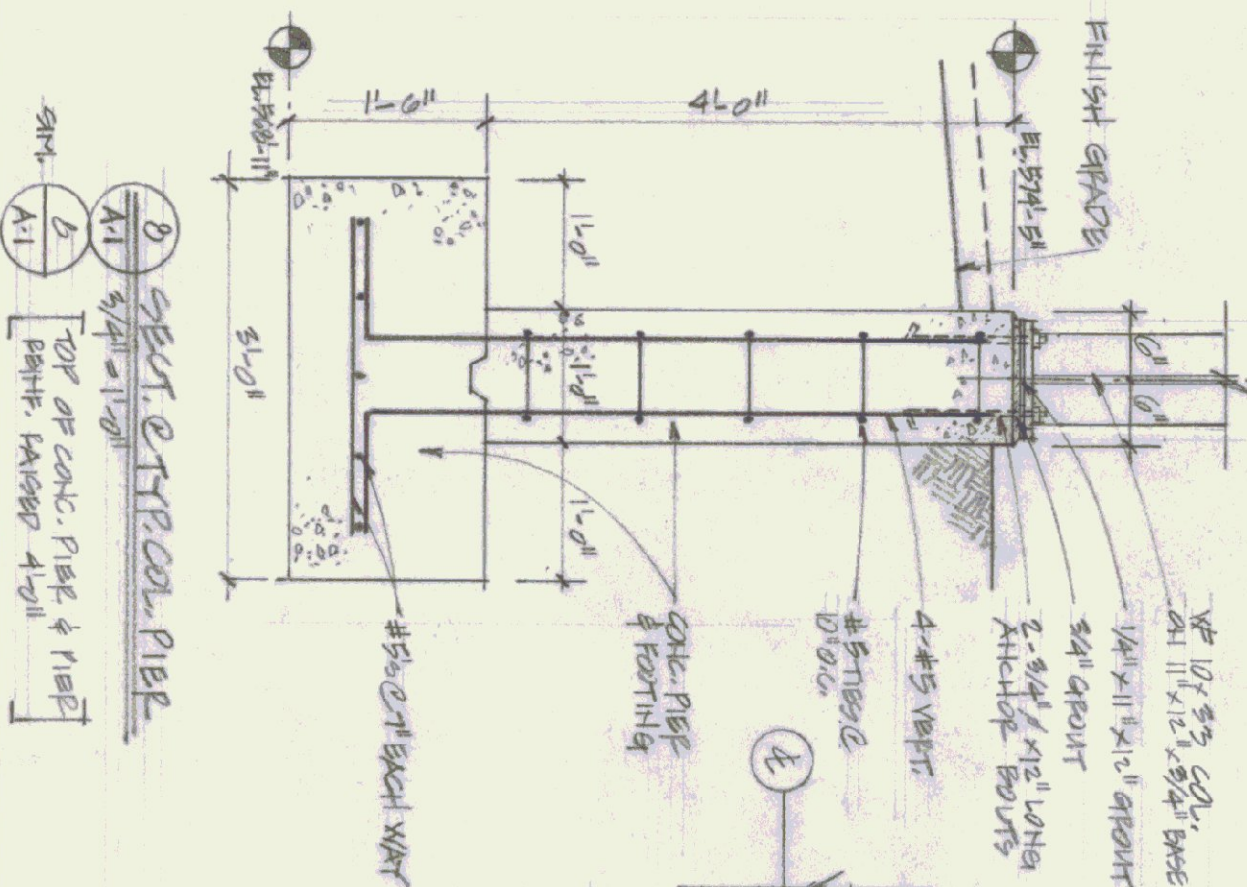

8 SECT. OF TYPICAL PIER

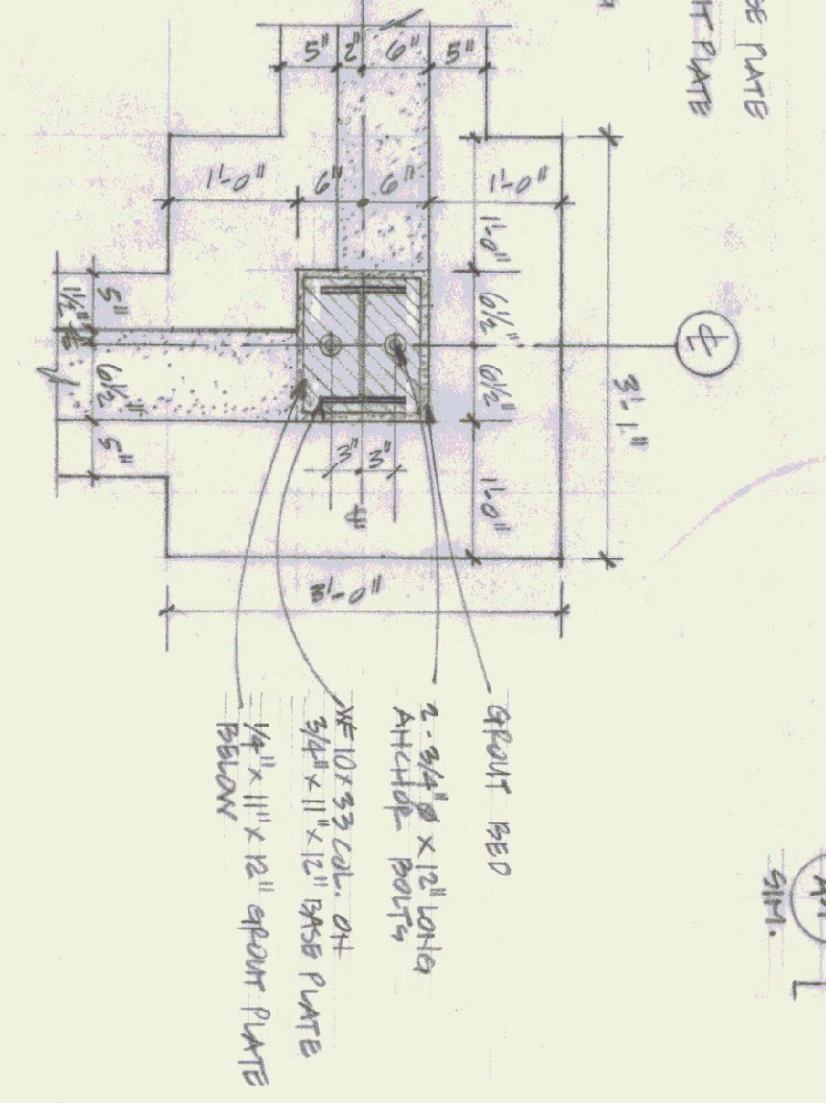

7 PANE TYP. COL. PIER





NEW HANGAR BUILDING
SPRINGFIELD STATE AIRPORT
NORTH SPRINGFIELD, VERMONT

CHARLES ST. JOHN, ARCHITECT
POST OFFICE BOX 909
WAITSFIELD, VERMONT 05073
(802) 490-5033



PLANS
& DETAILS
SCALE AS NOTED

A-1
2 OF 4
9. APR. 84

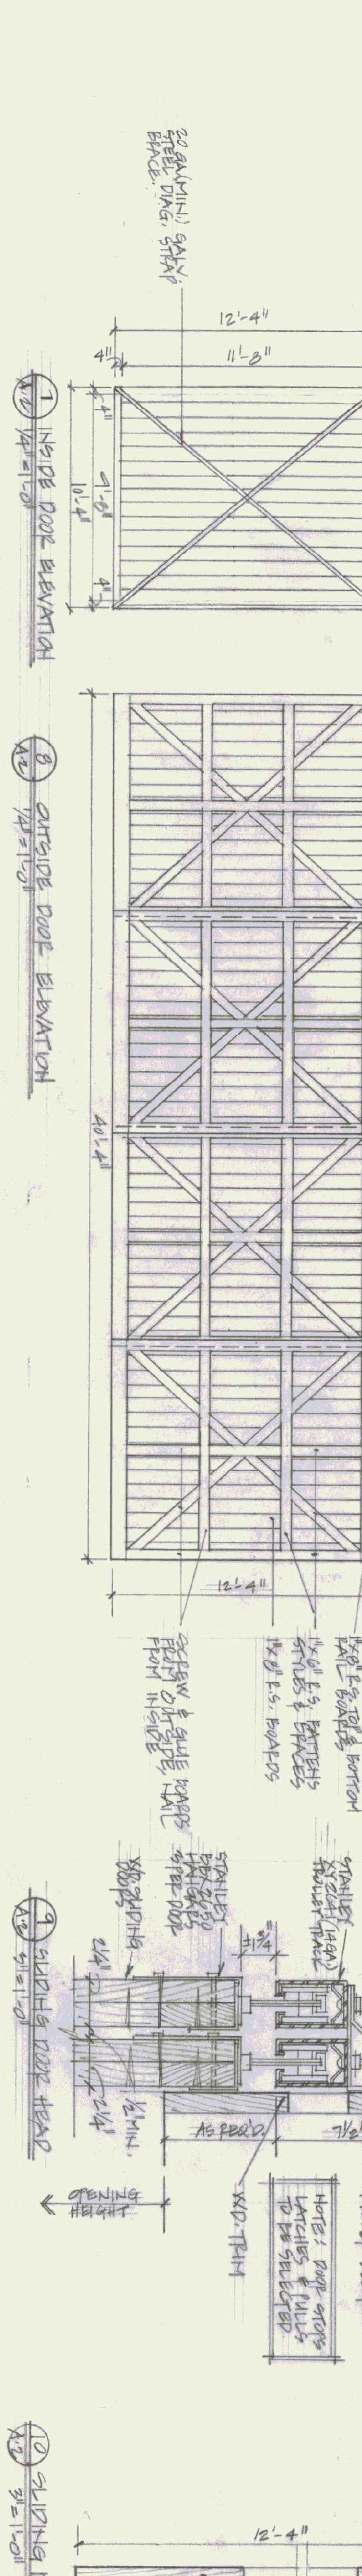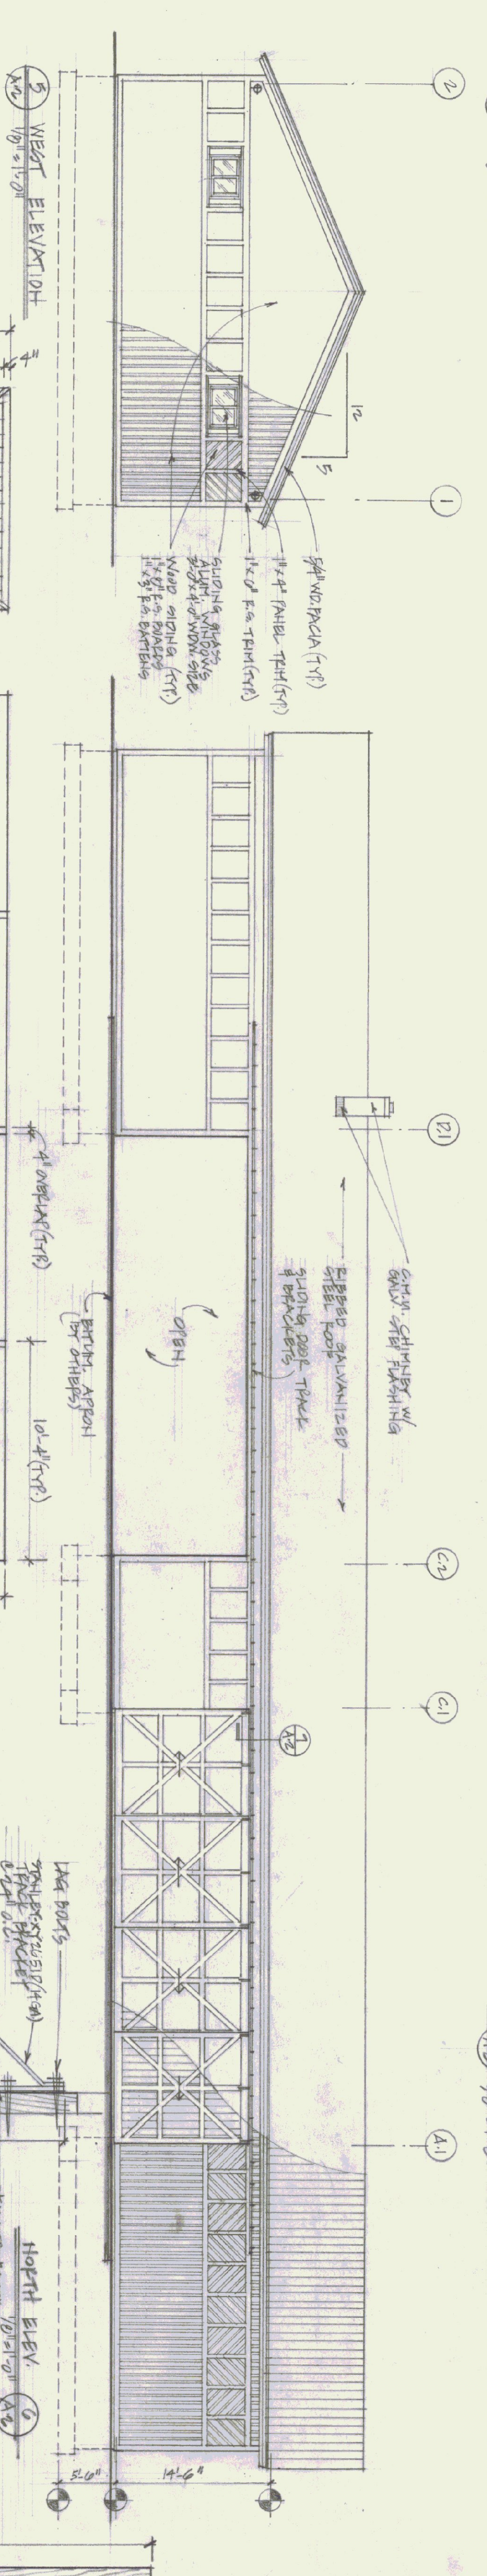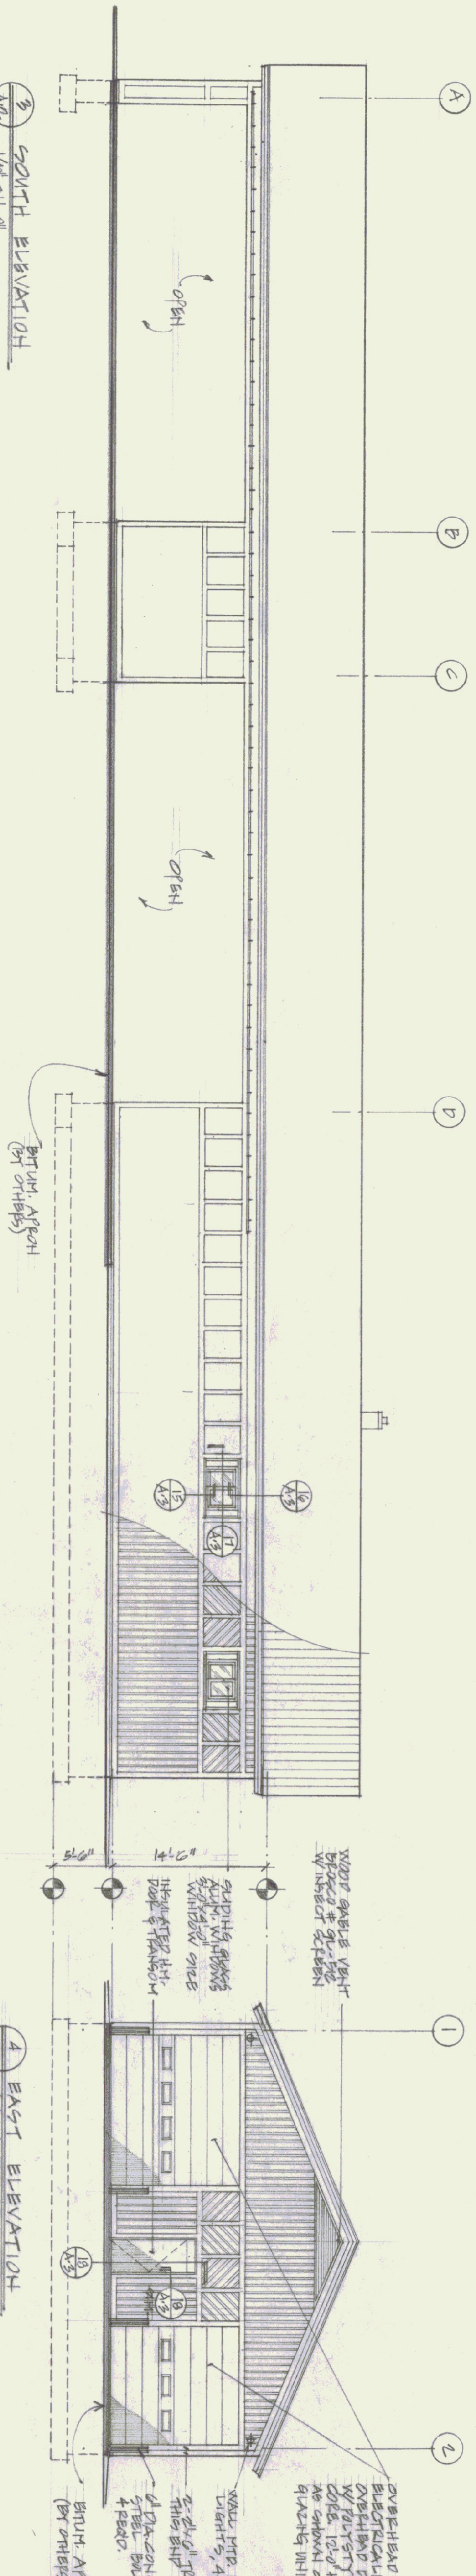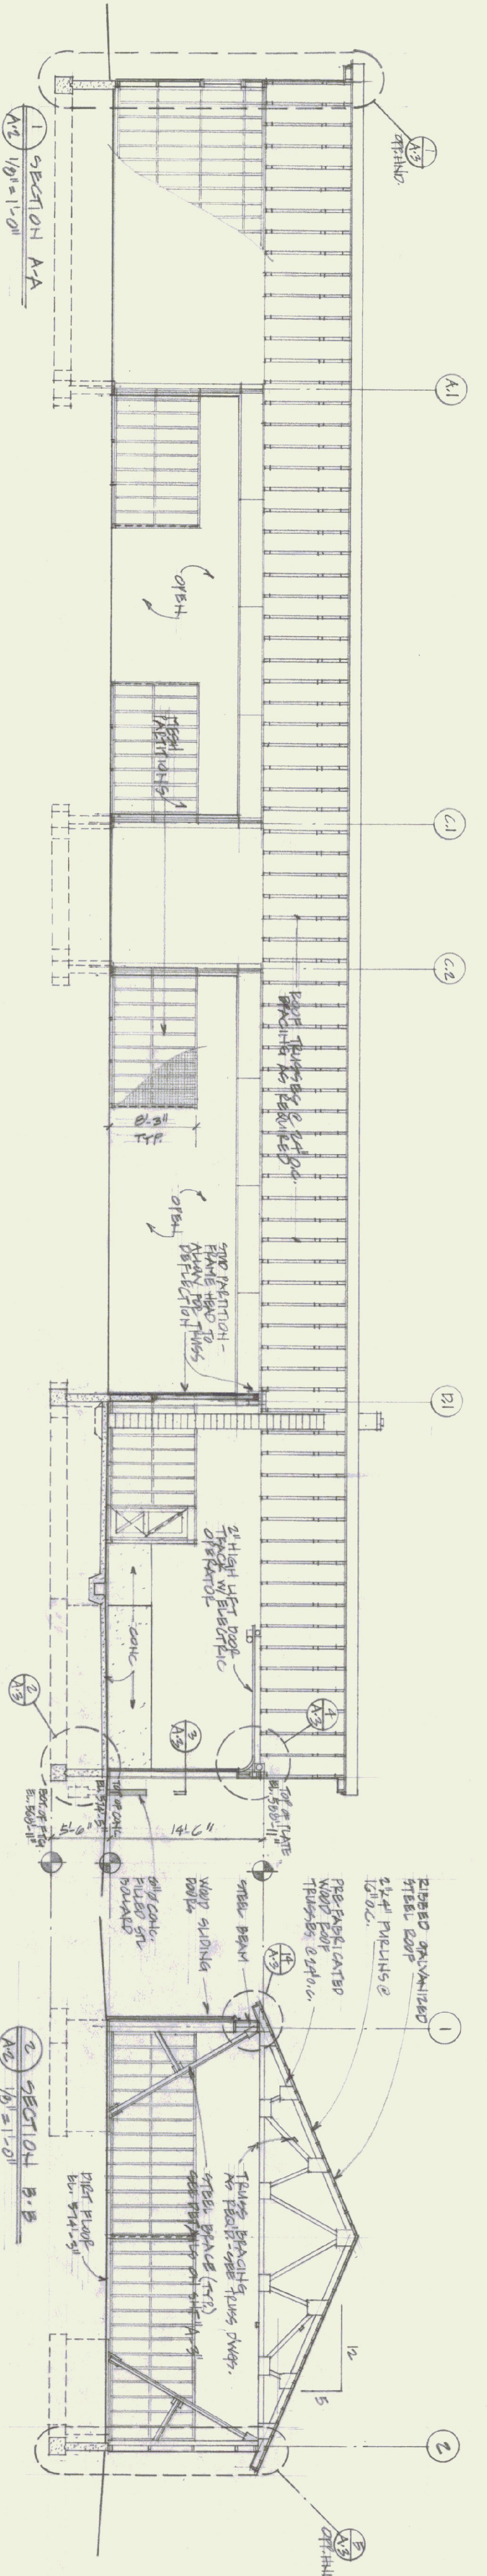


CHARLES ST. JOHN, ARCHITECT
POST OFFICE BOX 909
WAITSFIELD, VERMONT 05673
(802) 496-5633


NEW HANGAR BUILDING
SPRINGFIELD STATE AIRPORT
NORTH SPRINGFIELD, VERMONT



SECTIONS
ELEVATIONS
DETAILS
SCALE AS SHOWN

9 APR 84

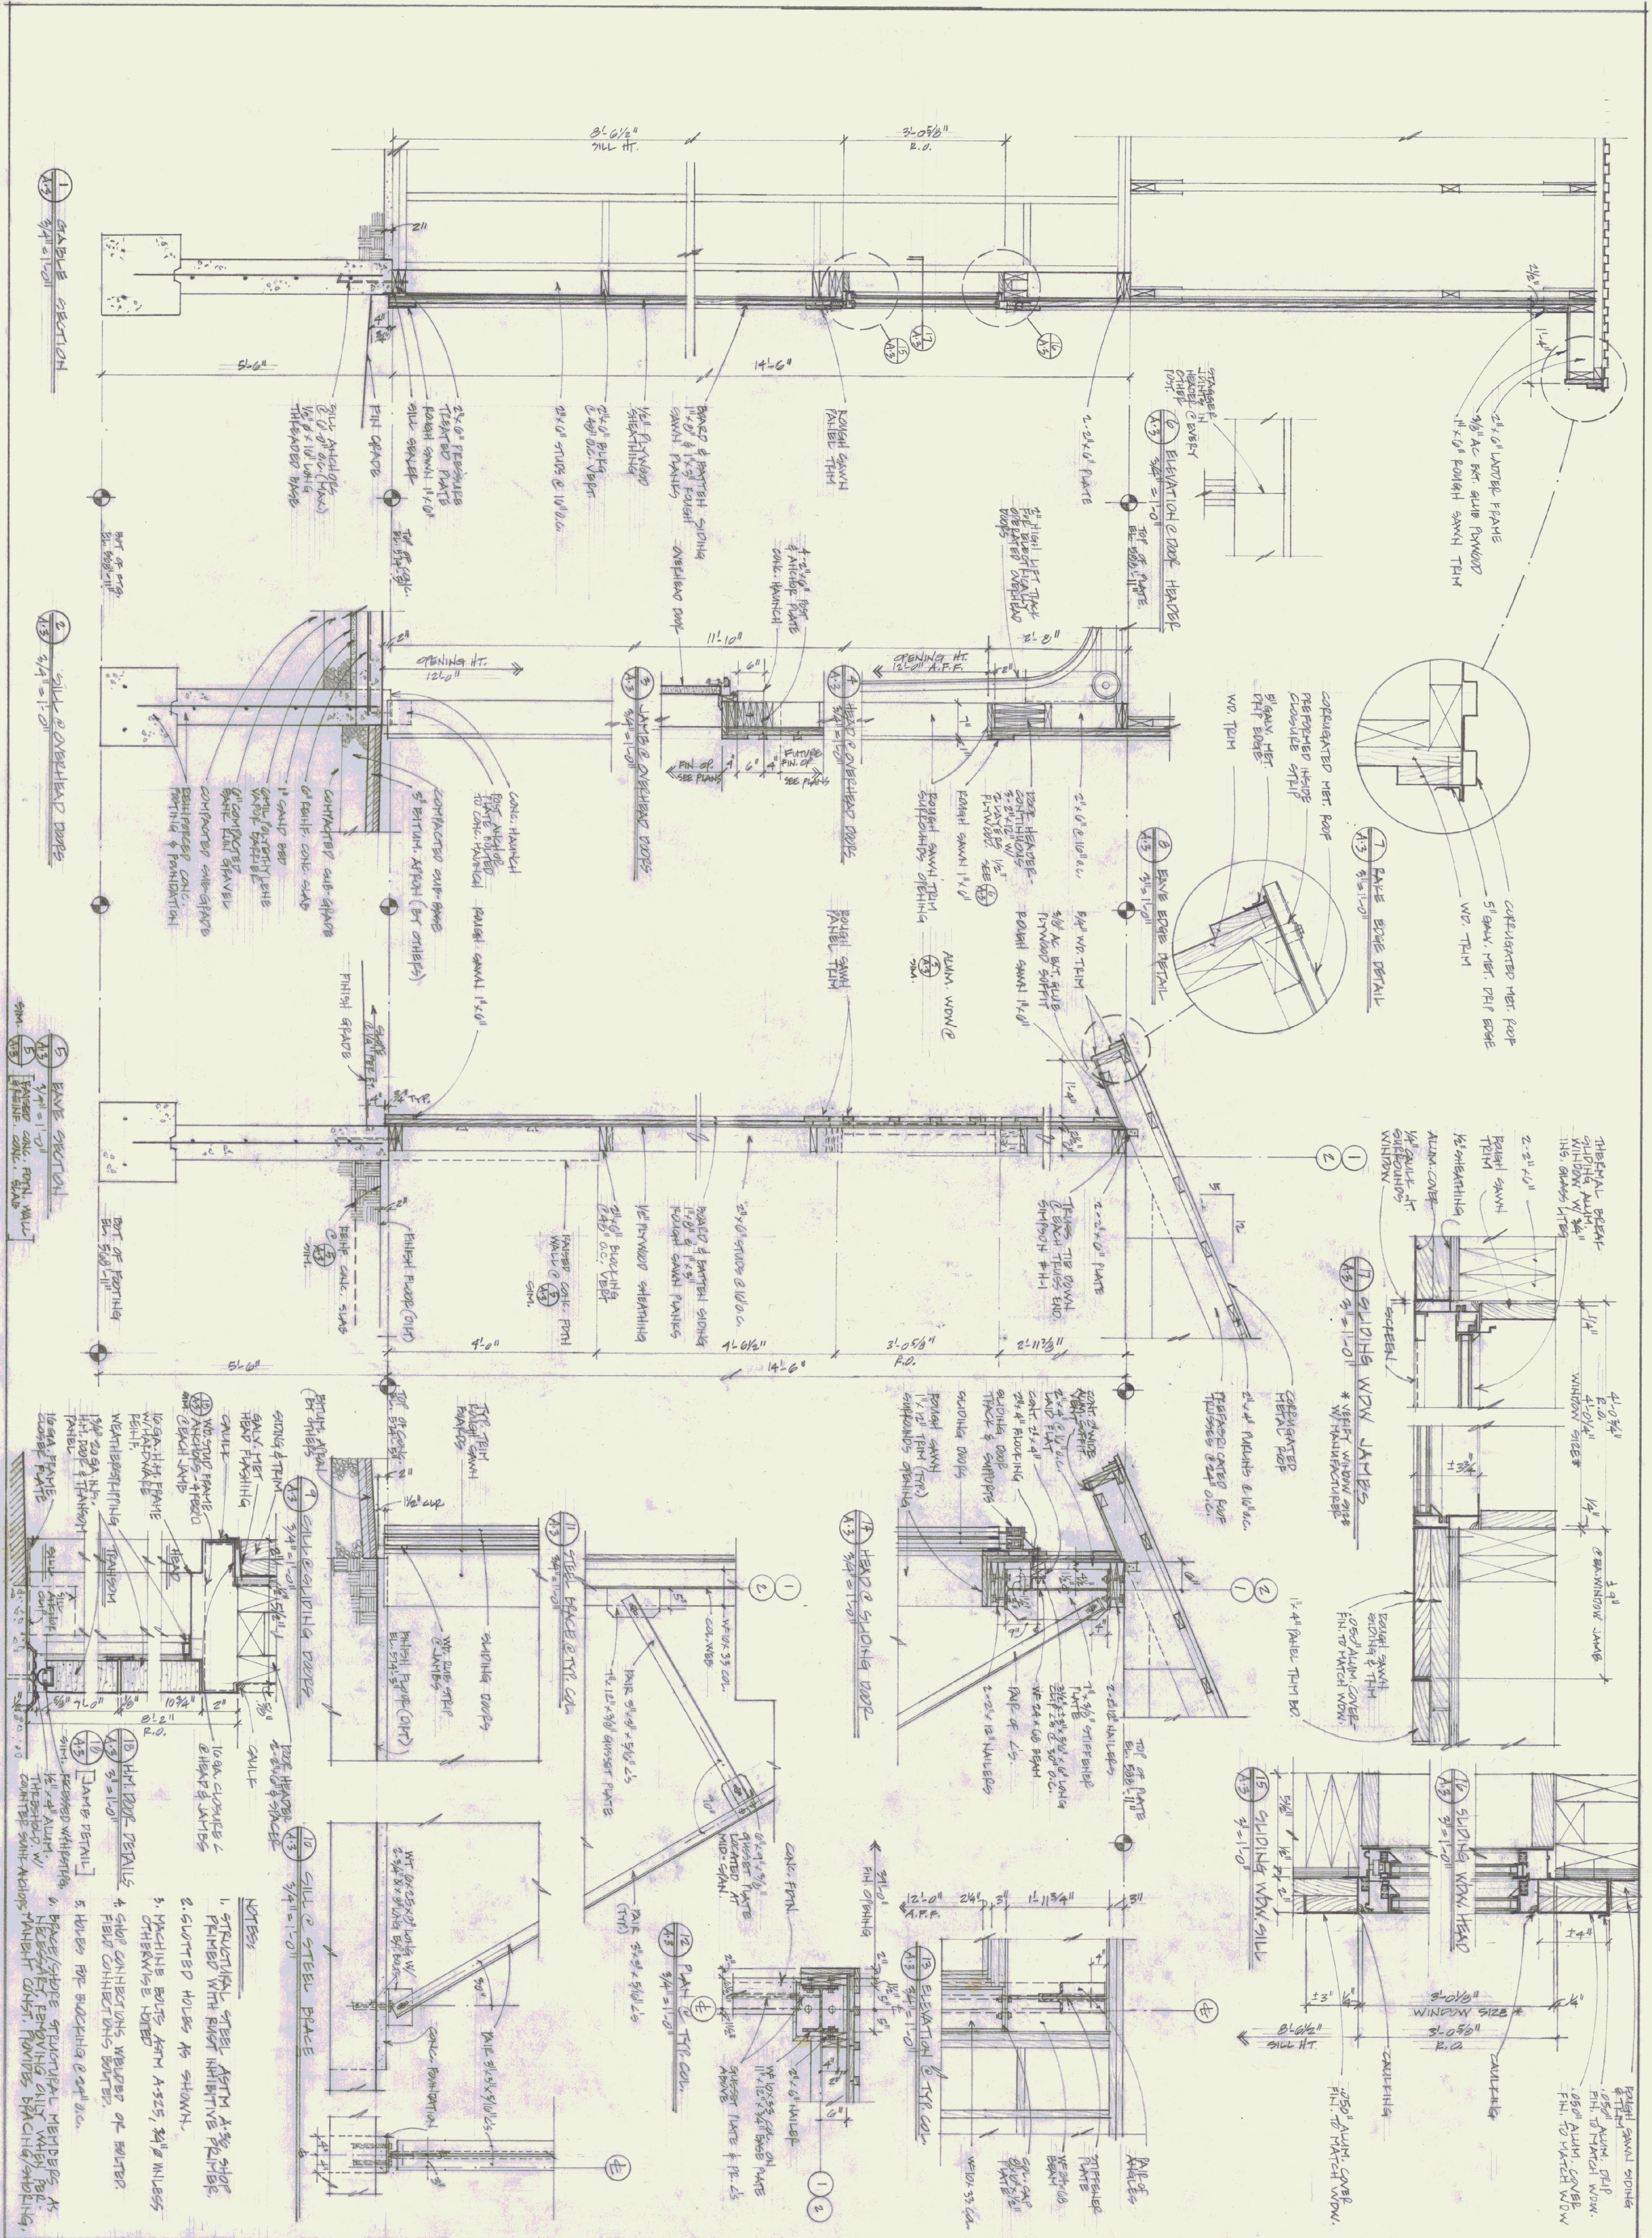

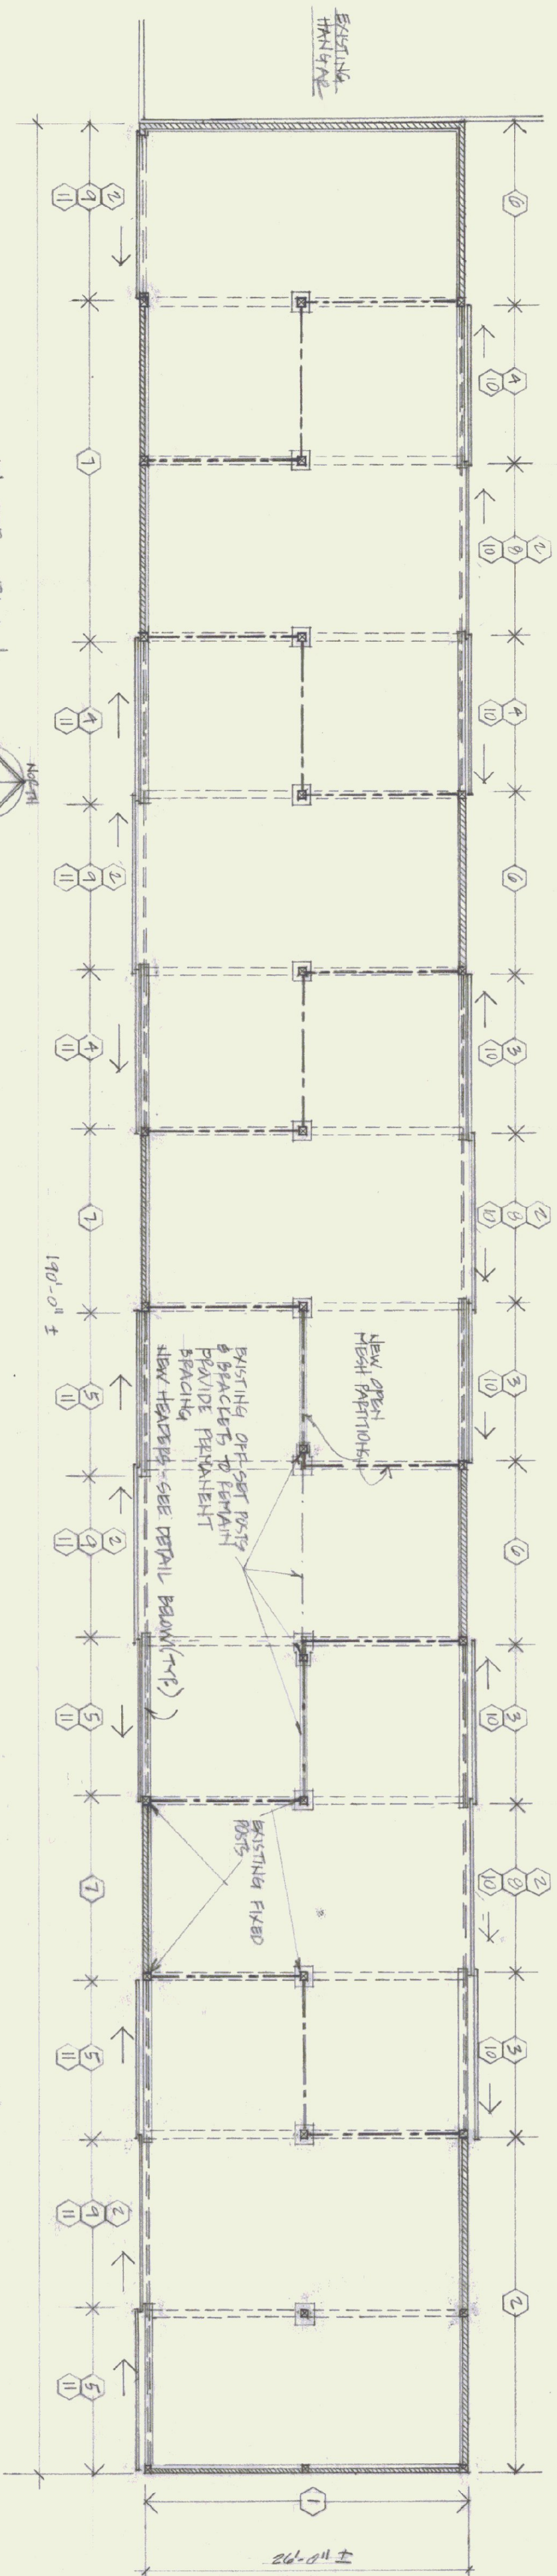

- ① REMOVE GROUND, INSTANT BUILDING, STUDS, STEERING, INSTANT NEW BOARD & BATTEN STRIPING.
- ② REMOVE GROUND POLE, REMOVE GROUND, INSTANT BUILDING, STUDS, STEERING, INSTANT NEW BOARD & BATTEN STRIPING.
- ③ INSTANT TEMPORARY TRUCK PLOTS, REMOVE HINDER DOORS.
- ④ SAME AS 1'S ABOVE.
- ⑤ SAME AS 1'S ABOVE.
- ⑥ REMOVE GROUND, INSTANT BUILDING, STUDS, STEERING, INSTANT NEW BOARD & BATTEN STRIPING.

PAINT SCHEDULE :

1. NEW MAT. POPE & DEIP. EDOE -
WHEN / REACHED HIS MENTAL
ONE CANT PROVE THAT ALL
THE FIRST CANT BE ALIVED
3.03 GREEN - WHICH ONE GREEN
VT. COLOE.
2. EARTHLOE. WOOD SHINING, POPE & DOE THE
TWO GOATS "PRA. EED" ALSTO. OIL. SUID
COOE SHIN. COLOE - SC 5 BASSWOOD.
3. BATHPHOE. WOOD THIN -
TWO GOATS "PRA. EED" ALSTO. OIL. SUID
COOE SHIN. COLOE - SC 12 WHITE.
4. MENTAL. AERNAKE -
ONE PINE CANT BE PROVE THAT THE PINE
ONE CANT BE PROVE THAT THE PINE.

