
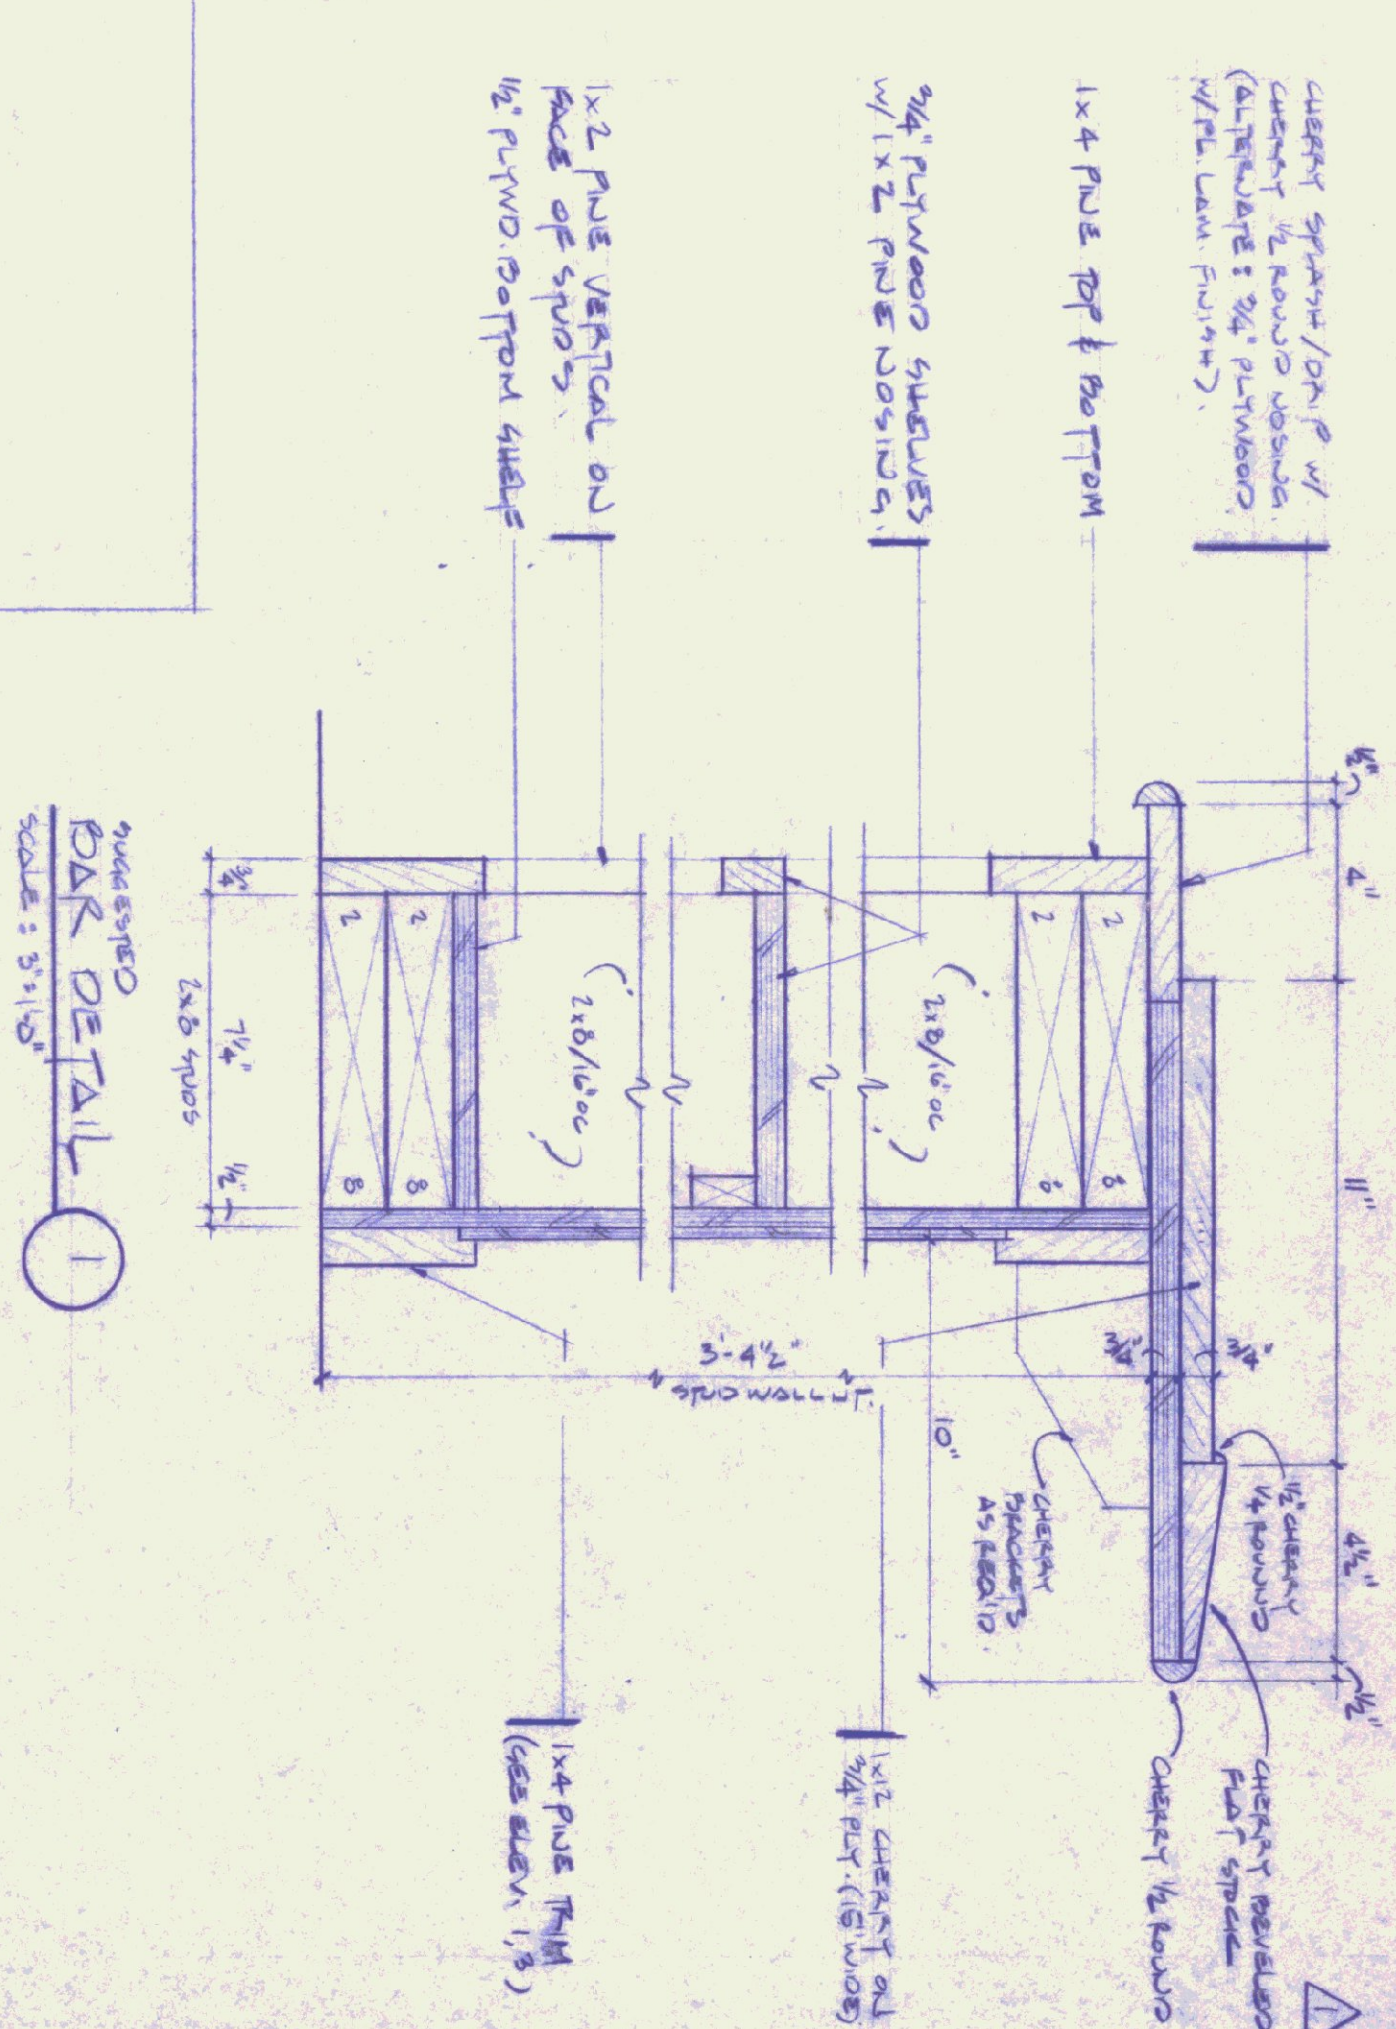


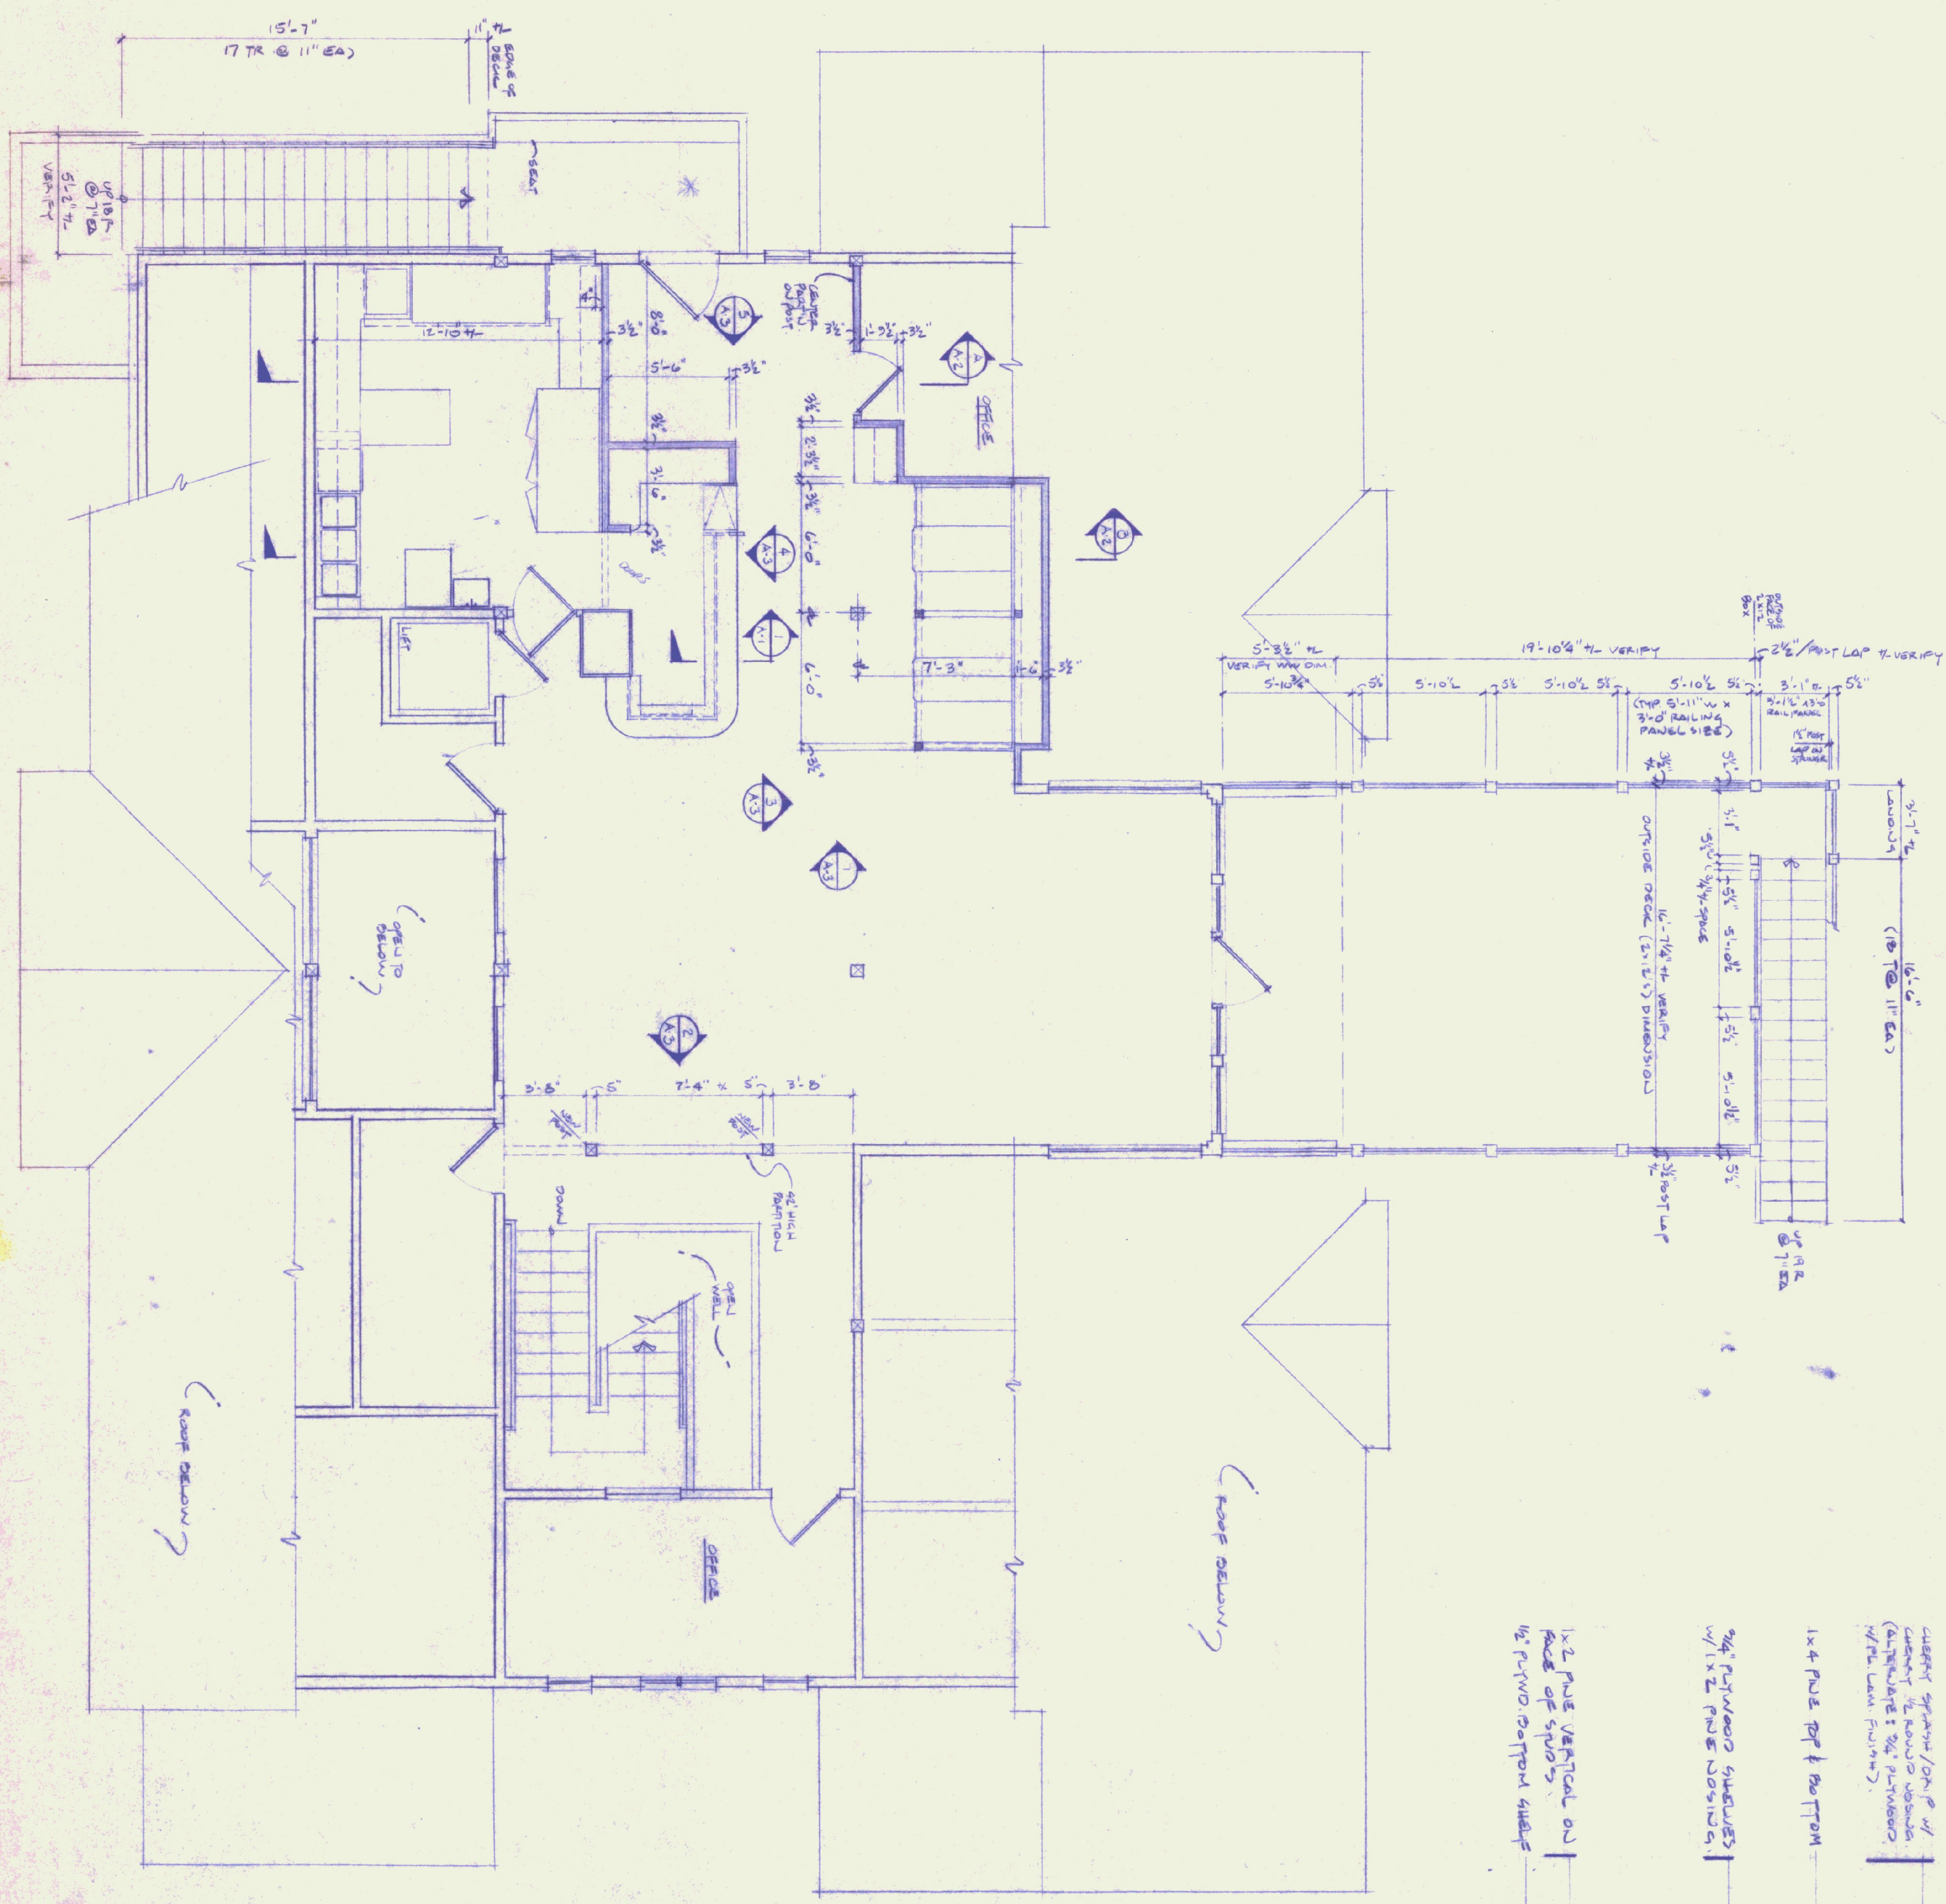

SECOND FLOOR PLAN  
SCALE: 1/4" = 1'-0"

DATE REVISED: 3/9/13  
REASON: WORK  
3/9/13/ADDED BAR  
DETAIL #1

PROPOSED ALTERATIONS TO PASSENGER  
TERMINAL BUILDING @ THE RUTLAND AIRPORT  
FOR:  
**AMELIA'S CANTEEN**  
AIRPORT ROAD  
CLARENDON, VERMONT

Mark R. McManus  
**ARCHITECT**  
Box 1204  
Middletown Springs, VT 05757  
(802)235-2518

DRAWING NO.

**A-1**

DATE REVISED: 3/9/13  
REASON: WORK  
3/9/13/ADDED BAR  
DETAIL #1







3'-5"

8"

3 1/2"

3"

5/8" x 3 1/2" VERTICAL LATTICE (actual size)

3/4" x 1 1/2" PINE / HORIZONTAL LATTICE (actual size)

3/4" DOVE MOULDING

POST / TRIM BOARD

WAINSCOT PANELING

1 x 4 PINE BASE / WAINSCOT


column column beyond

5/4 x 4 PINE @ EDGE OF LATTICE # along columns

[illegible][illegible]


### ELEVATION

11-10-77

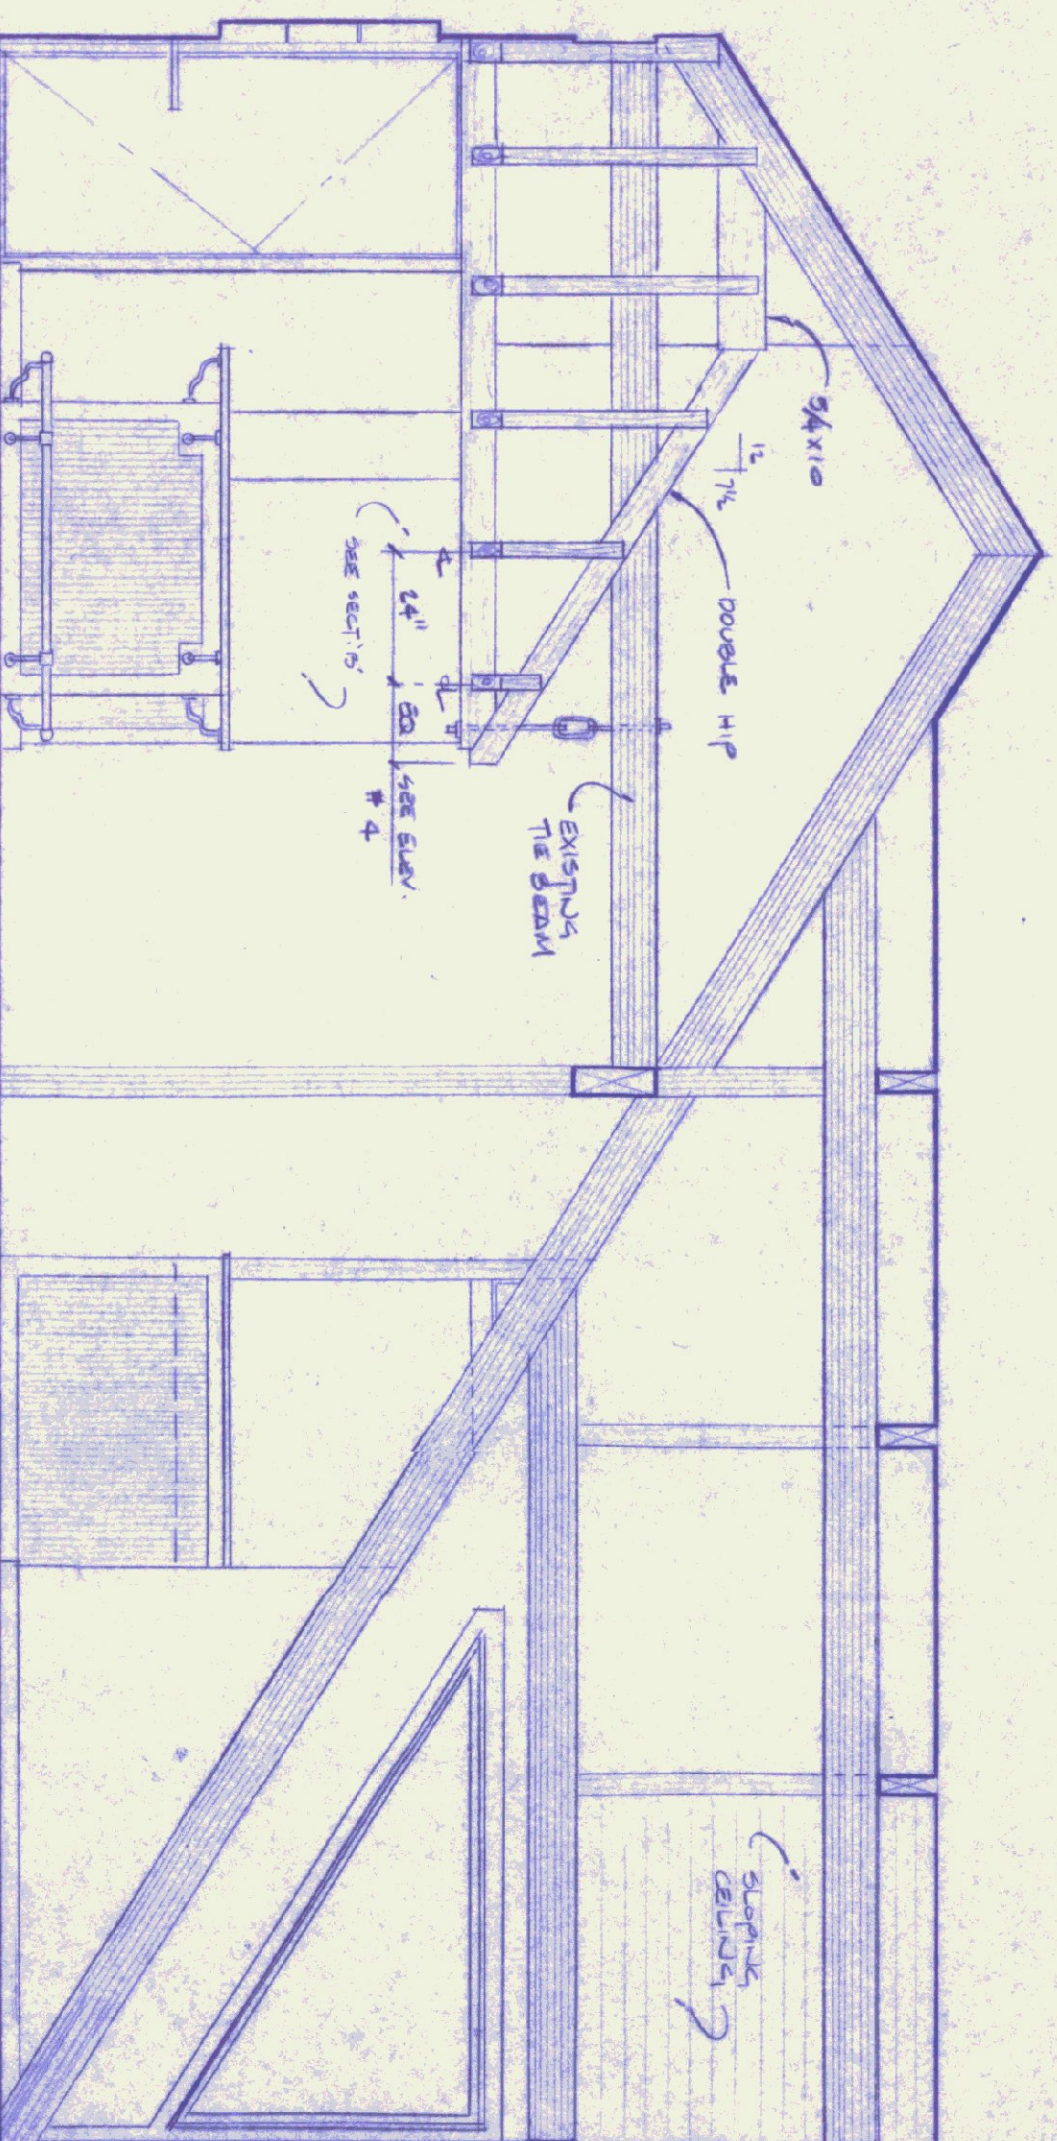




## STAR DETAIL

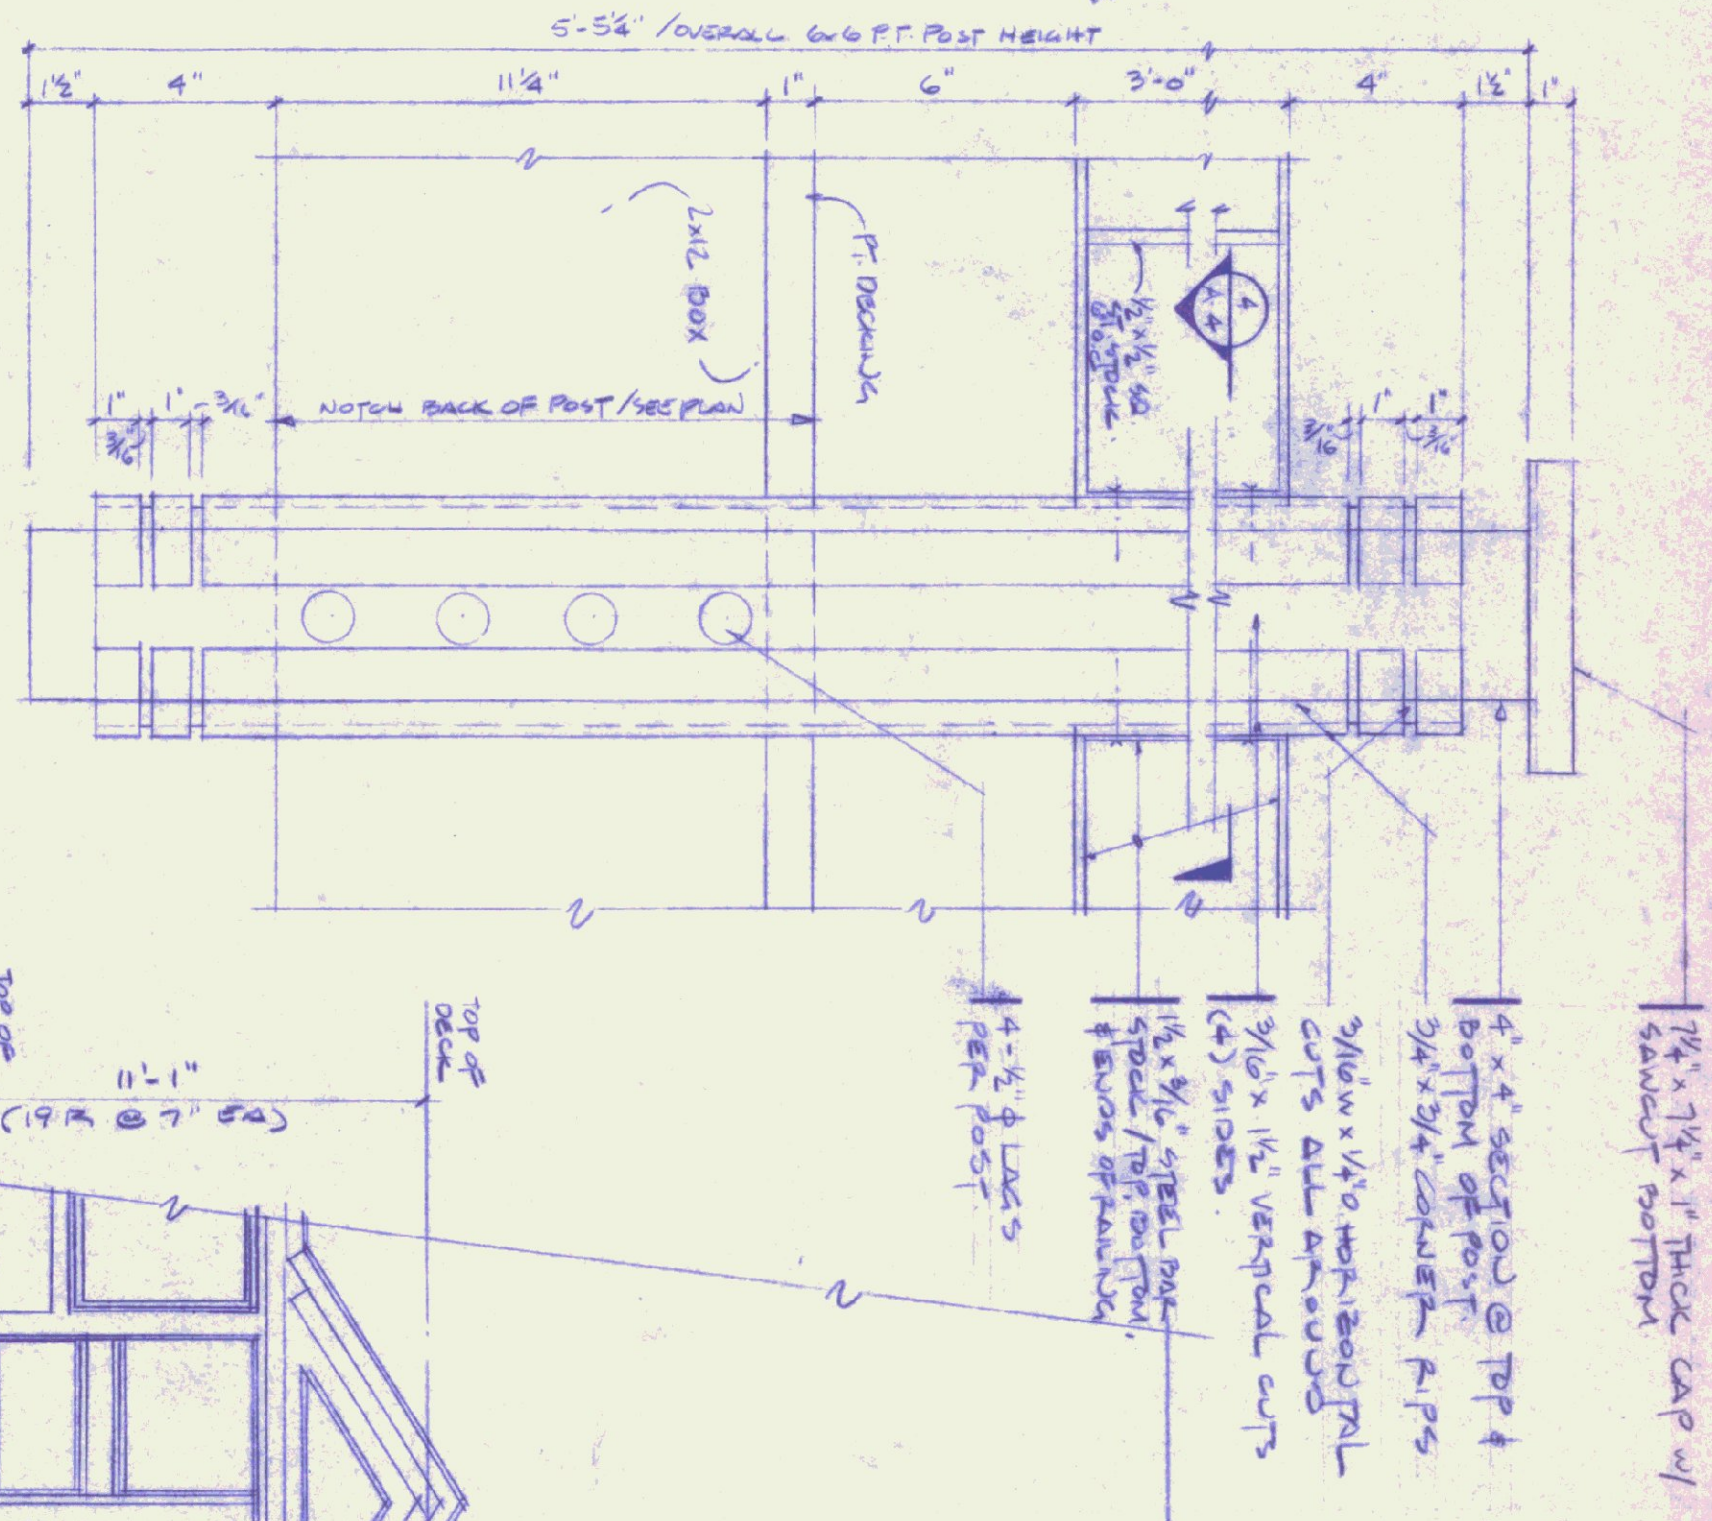


DECK POST DETAIL


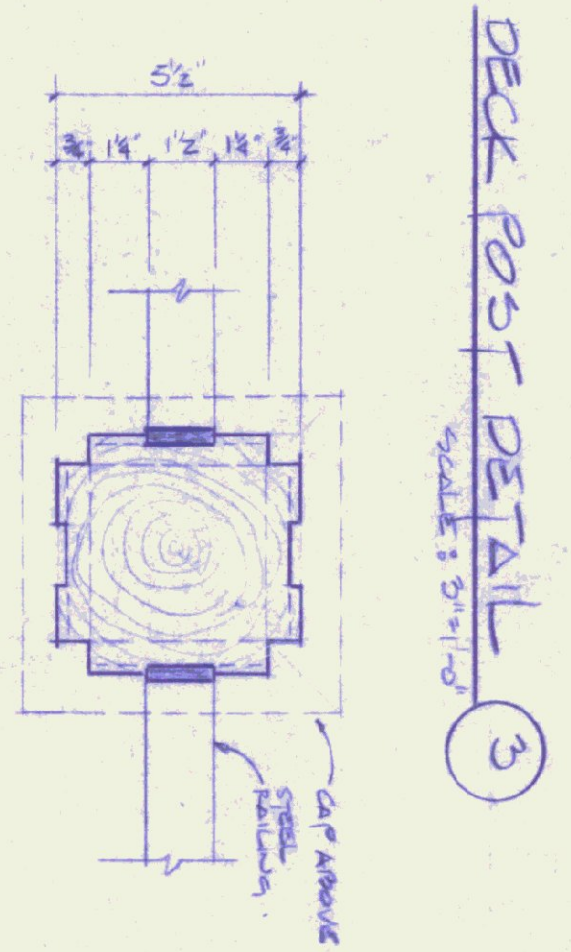


POST PLAN DET. 4

PARTIAL  
SOUTH ELEVATION

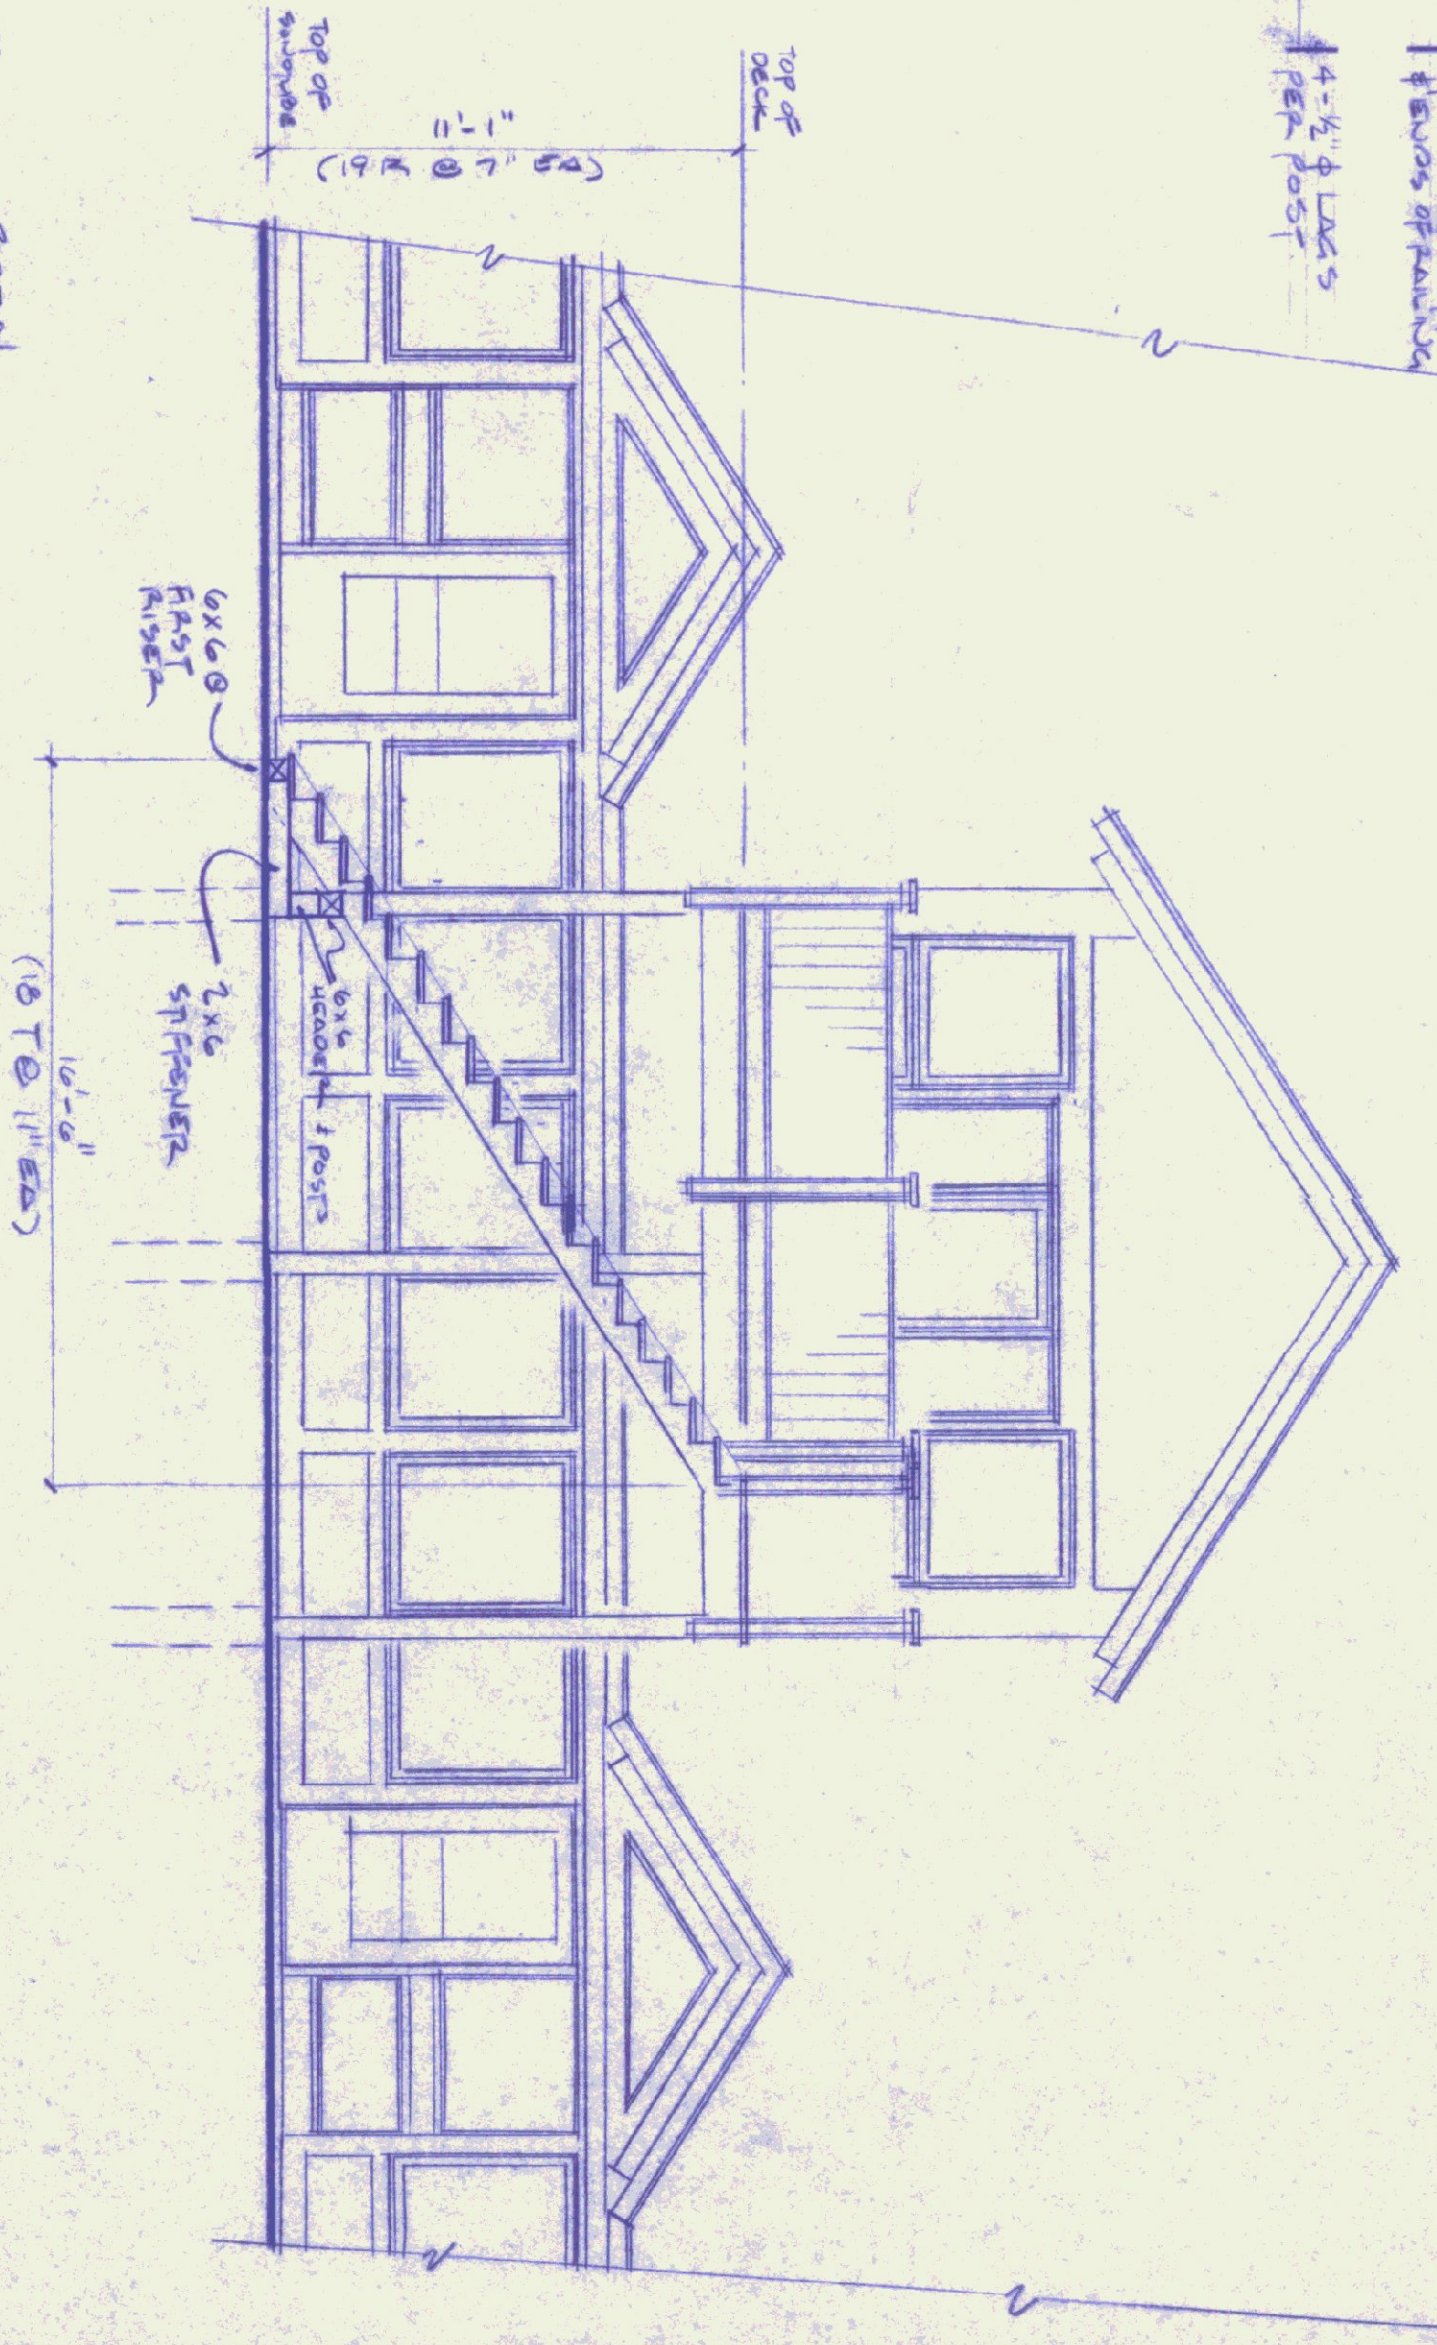

STAR DETAIL 2  
SCALE: 3"=1'-0"

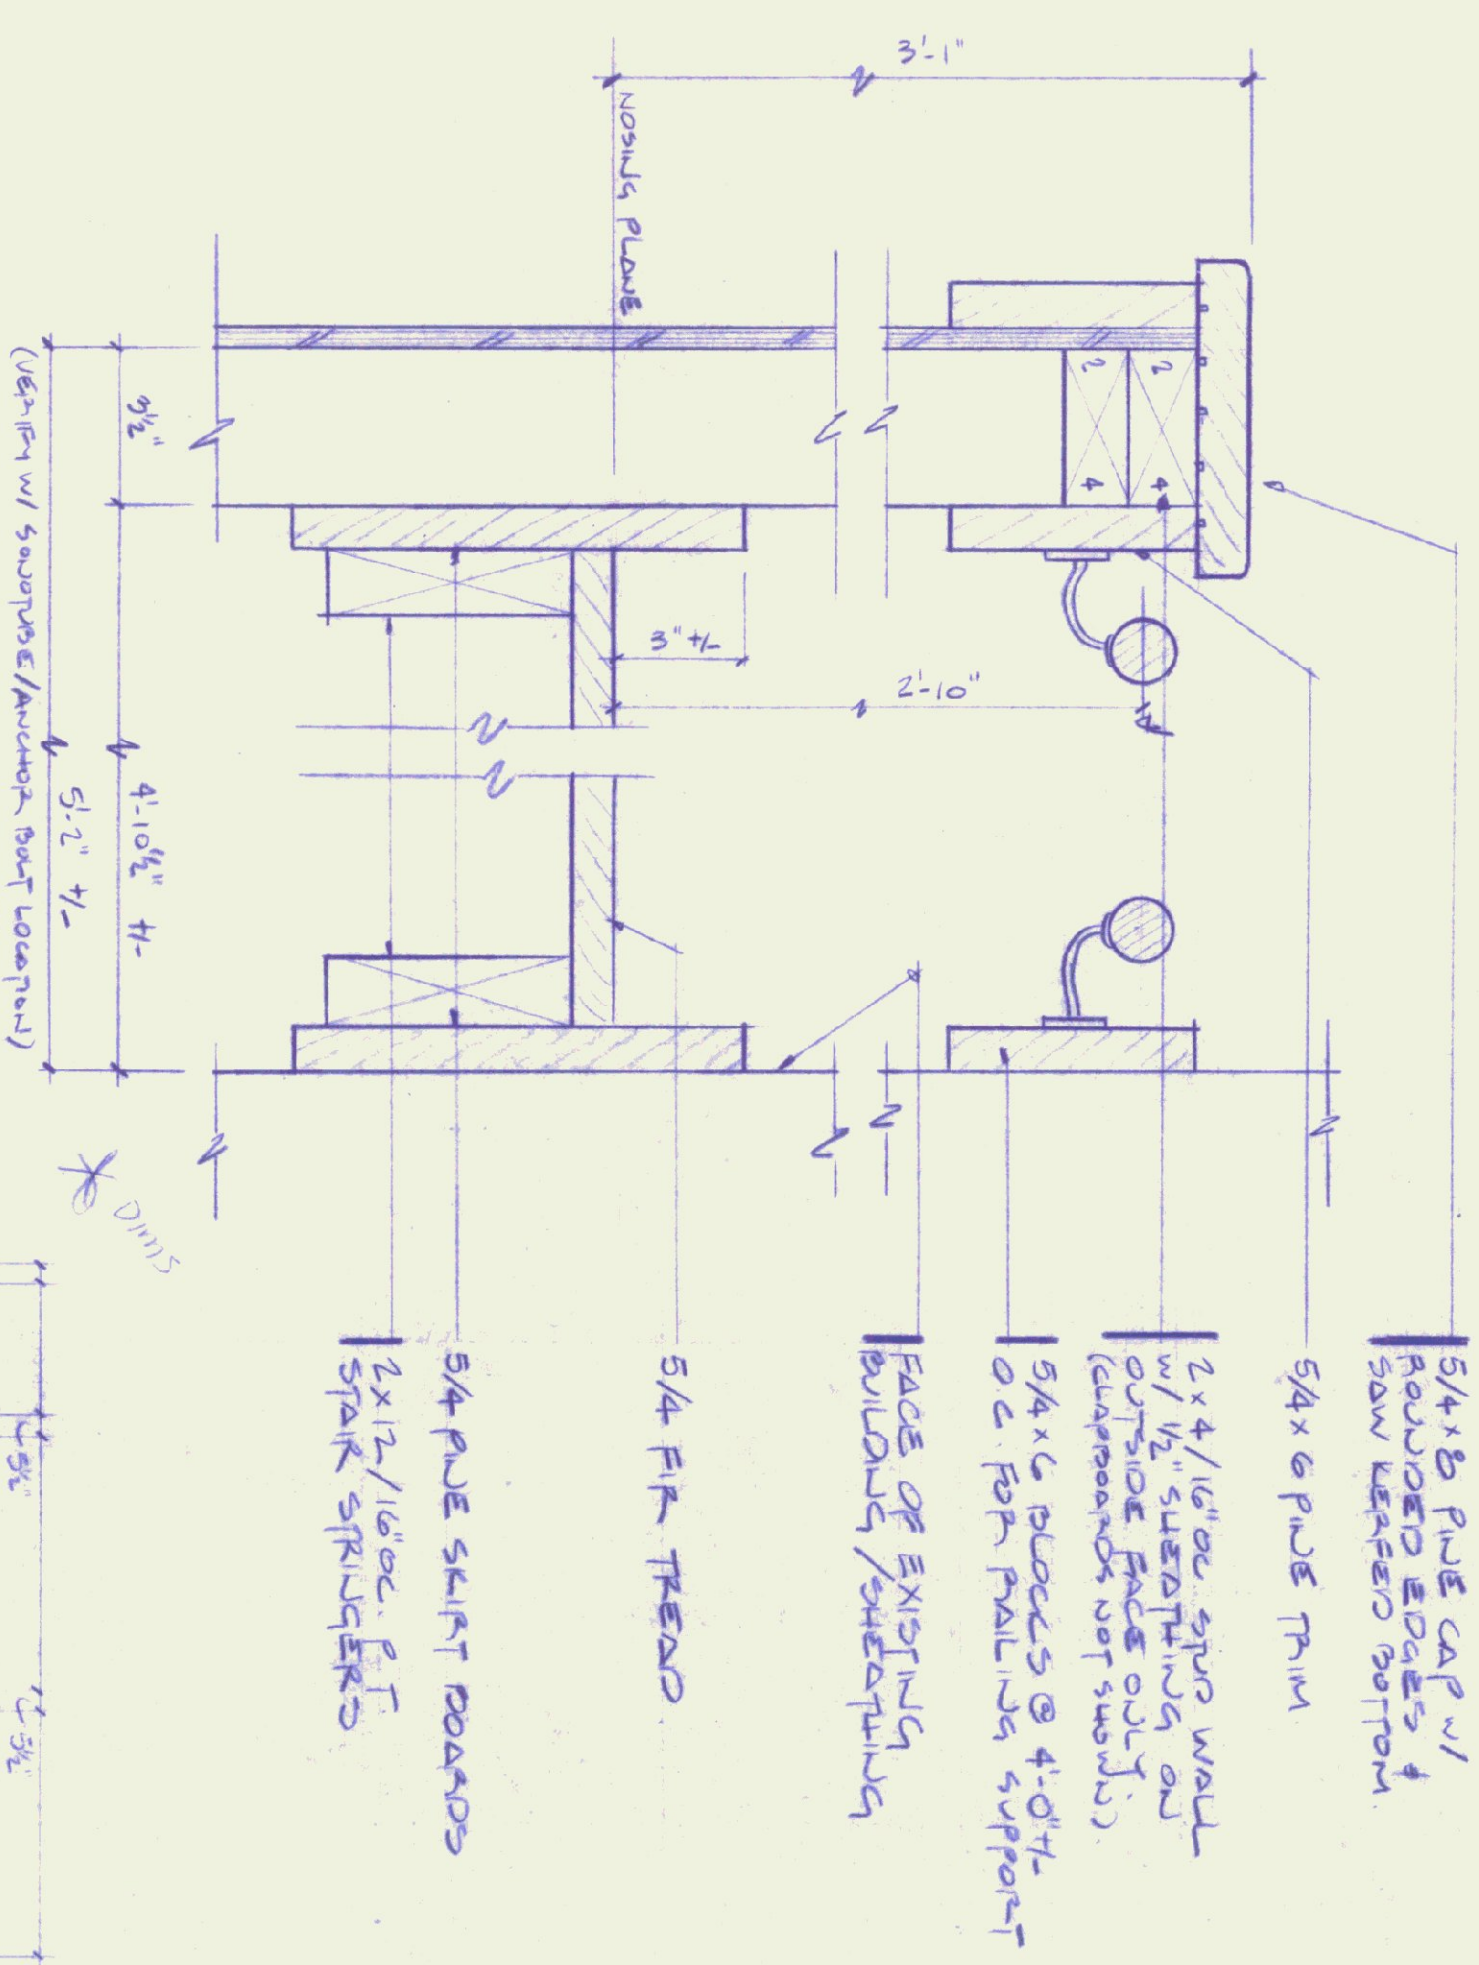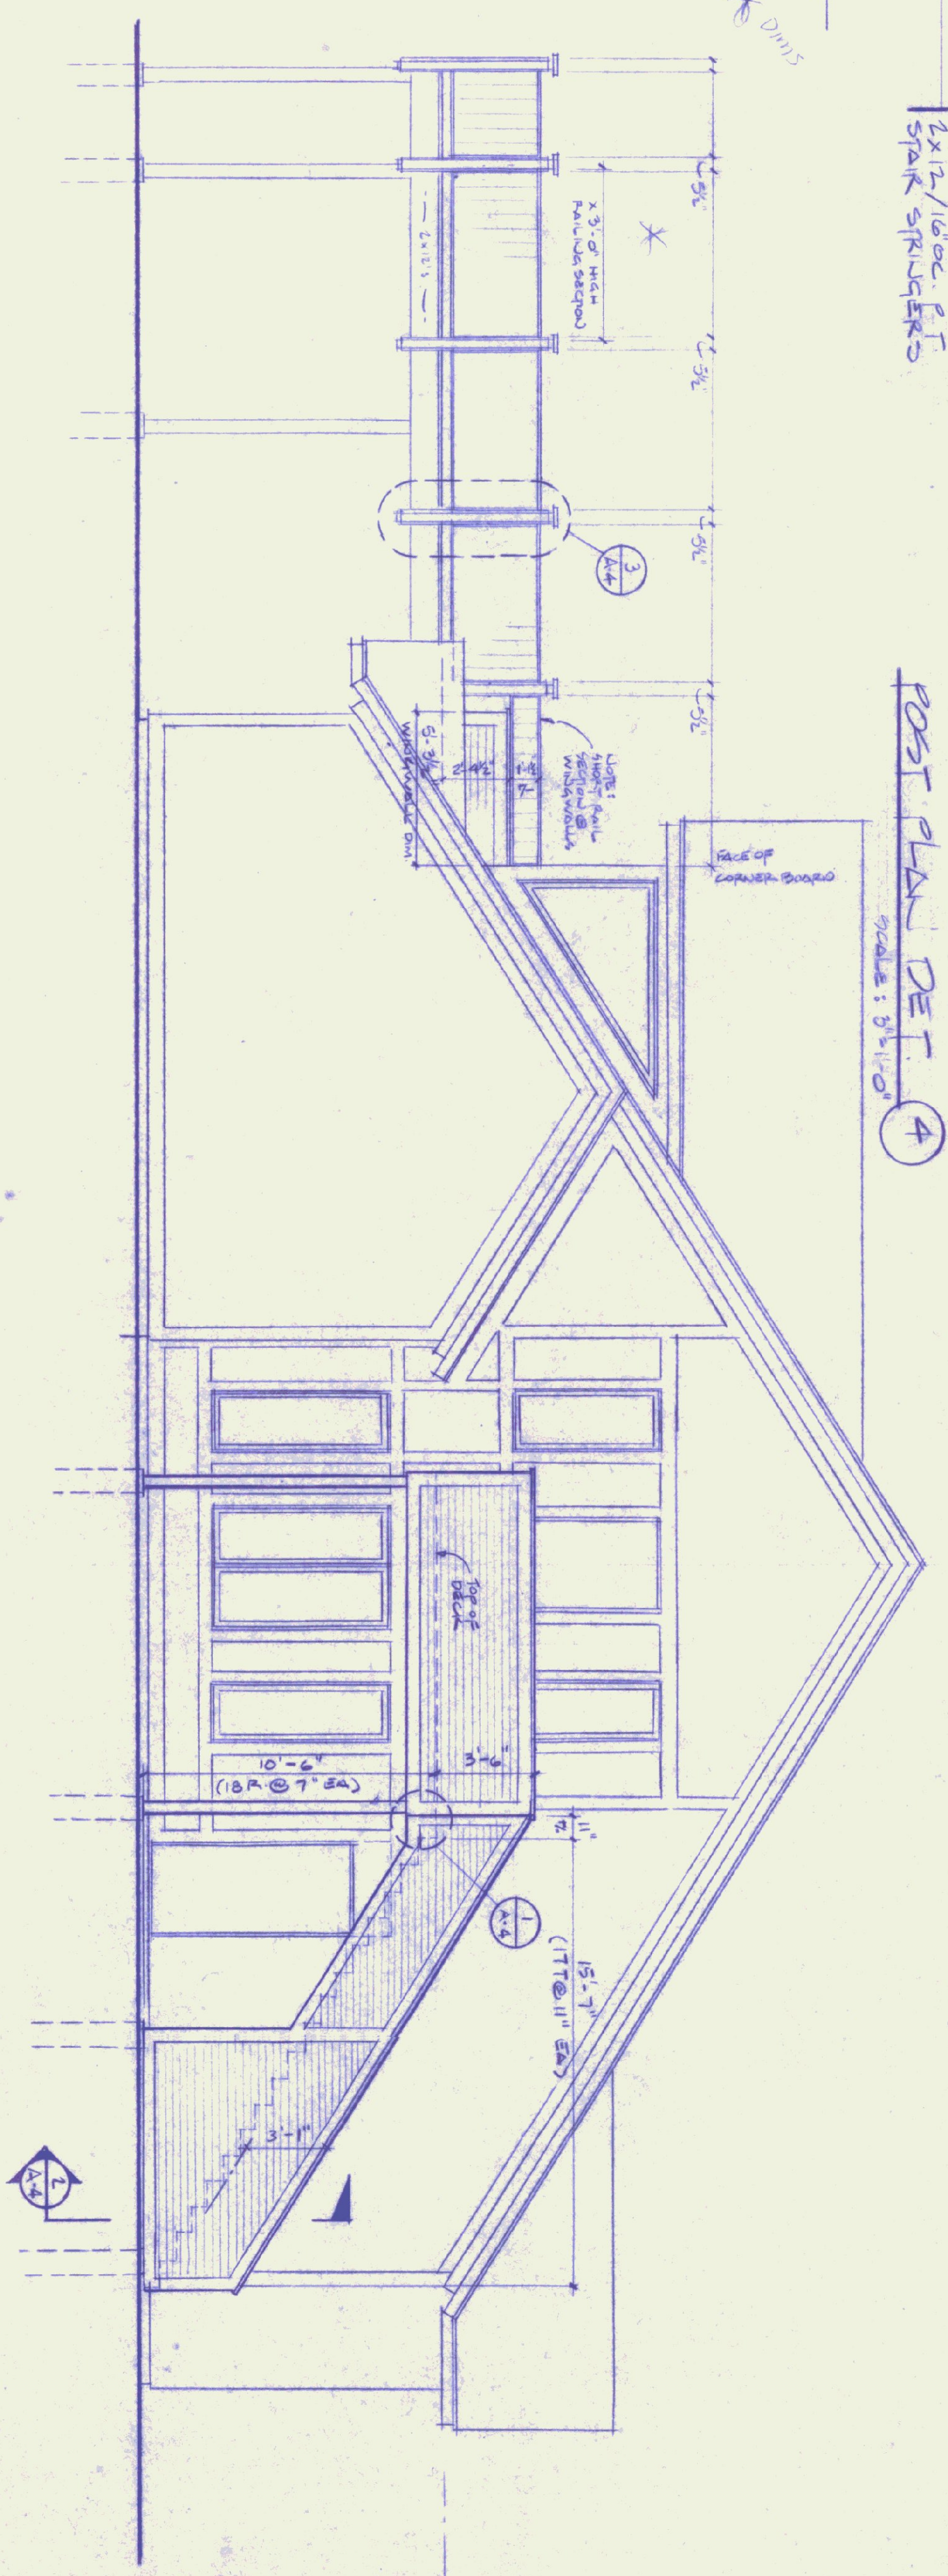EAST ELEVATION








KITCHEN / BAR EQUIPMENT SCHEDULE

| SYM.   | REQ'D | DESCRIPTION                                  | MANUFACTURER               | MODEL #      | REMARKS                                                                                            |
|--------|-------|----------------------------------------------|----------------------------|--------------|---|
| (K-1)  | 1     | RANKIE                                       | CARDANO                    | 6289         | 72" W X 31 1/4" D X 59 1/2" H / 6 BURNERS, 2 CONVEYERS, BROILERS, GRILL                            |
| (K-2)  | 1     | UPPER FREEZER                                | BEVIAIR                    | EF-24        | 24" W X 33 1/2" D X 84 1/2" H                                                                      |
| (K-3)  | 1     | (3) DOOR COOLER                              | BEVIAIR                    | ER-74        | 78" W X 33 1/2" D X 84 1/2" H                                                                      |
| (K-4)  | 1     | CHOP PROTECTOR                               | STAR                       | 68-6024CDS   | 24" W X 24" D X 16" H                                                                              |
| (K-5)  | 1     | SANDWICH UNIT                                | BEVIAIR                    | 74A-48-12    | 48" W X 27" D X 35 1/2" H                                                                          |
| (K-6)  | 1     | HEAT SLICER                                  | UNIVERS                    | 7512         | 21" W X 20 1/2" D X 19" H                                                                          |
| (K-7)  | 1     | UNDERCOUNTER DISHWASHER                      | HOMERAT                    | WM-5H        | 24" W X 24" D X 34 1/2" H                                                                          |
| (K-8)  | 1     | STEAM TABLE                                  | NOT SPEC'D                 |              | 36" W X 24" D X 37 1/2" H                                                                          |
| (K-9)  | 1     | (3) HOT SINK                                 | EAGLE                      | 44-16-3      | 12" W X 24" D / VENTILY SINK - SEE PLAN                                                            |
| (K-10) | 1     | DRAINBOARD                                   | EAGLE                      | -            | 12" W X 14 3/4" D X 6" H                                                                           |
| (K-11) | 1     | HAND SINK                                    | EAGLE                      | -            | 15" W X 15" D / COMMERCIAL SPT, COLD WATER ONLY, OVERSIZED DRAIN LINES 0"7                         |
| (K-12) | 1     | BAR SINK                                     | EXCAL / 97                 | BAR-15       | 48" W X 30" D X 14" (APPROX 5/16" - PROVIDE SHOP DRAWINGS TO ARCHITECT FOR REVIEW & APPROVAL)      |
| (K-13) | 1     | ICE MACHINE                                  | SCOTSMAN                   | AC-125       | 24 3/4" W X 20 1/2" D X 55 3/4" H                                                                  |
| (K-14) | 1     | CASH REGISTER                                | SHARP                      | -            | 16" W X 17" H X 12" D                                                                              |
| (K-15) | 1     | BATH FRESH AIR ADP                           | NOT SPEC'D                 | -            | 32" W X 28" D X 78" H (APPROX 5/16" - VENTILY SINK, MOORE, ETC W/ ARCHITECT FOR REVIEW & APPROVAL) |
| (K-16) | 1     | EXHAUST HOOD w/ AUTO FIRE SUPPRESSION SYSTEM | NOT SPEC'D                 | -            | 48" W X 30" D X 14" (APPROX 5/16" - PROVIDE SHOP DRAWINGS TO ARCHITECT FOR REVIEW & APPROVAL)      |
| (K-17) | 1     | ESPRESSO MAKER                               | LA CROMBIE / AMMANITI, INC | M-30 CLASSIC | 12 1/2" W X 20" D X 18 1/2" H                                                                      |
| (K-18) | 1     | GRABBE INTERCEPTION                          | NOT SPEC'D                 | -            |   |
| (K-19) | 1     | COFFEE MAKER / WARMER                        | NOT SPEC'D                 | -            |   |
| (K-20) | -     | (NOT ORDER)                                  |                            |              |   |

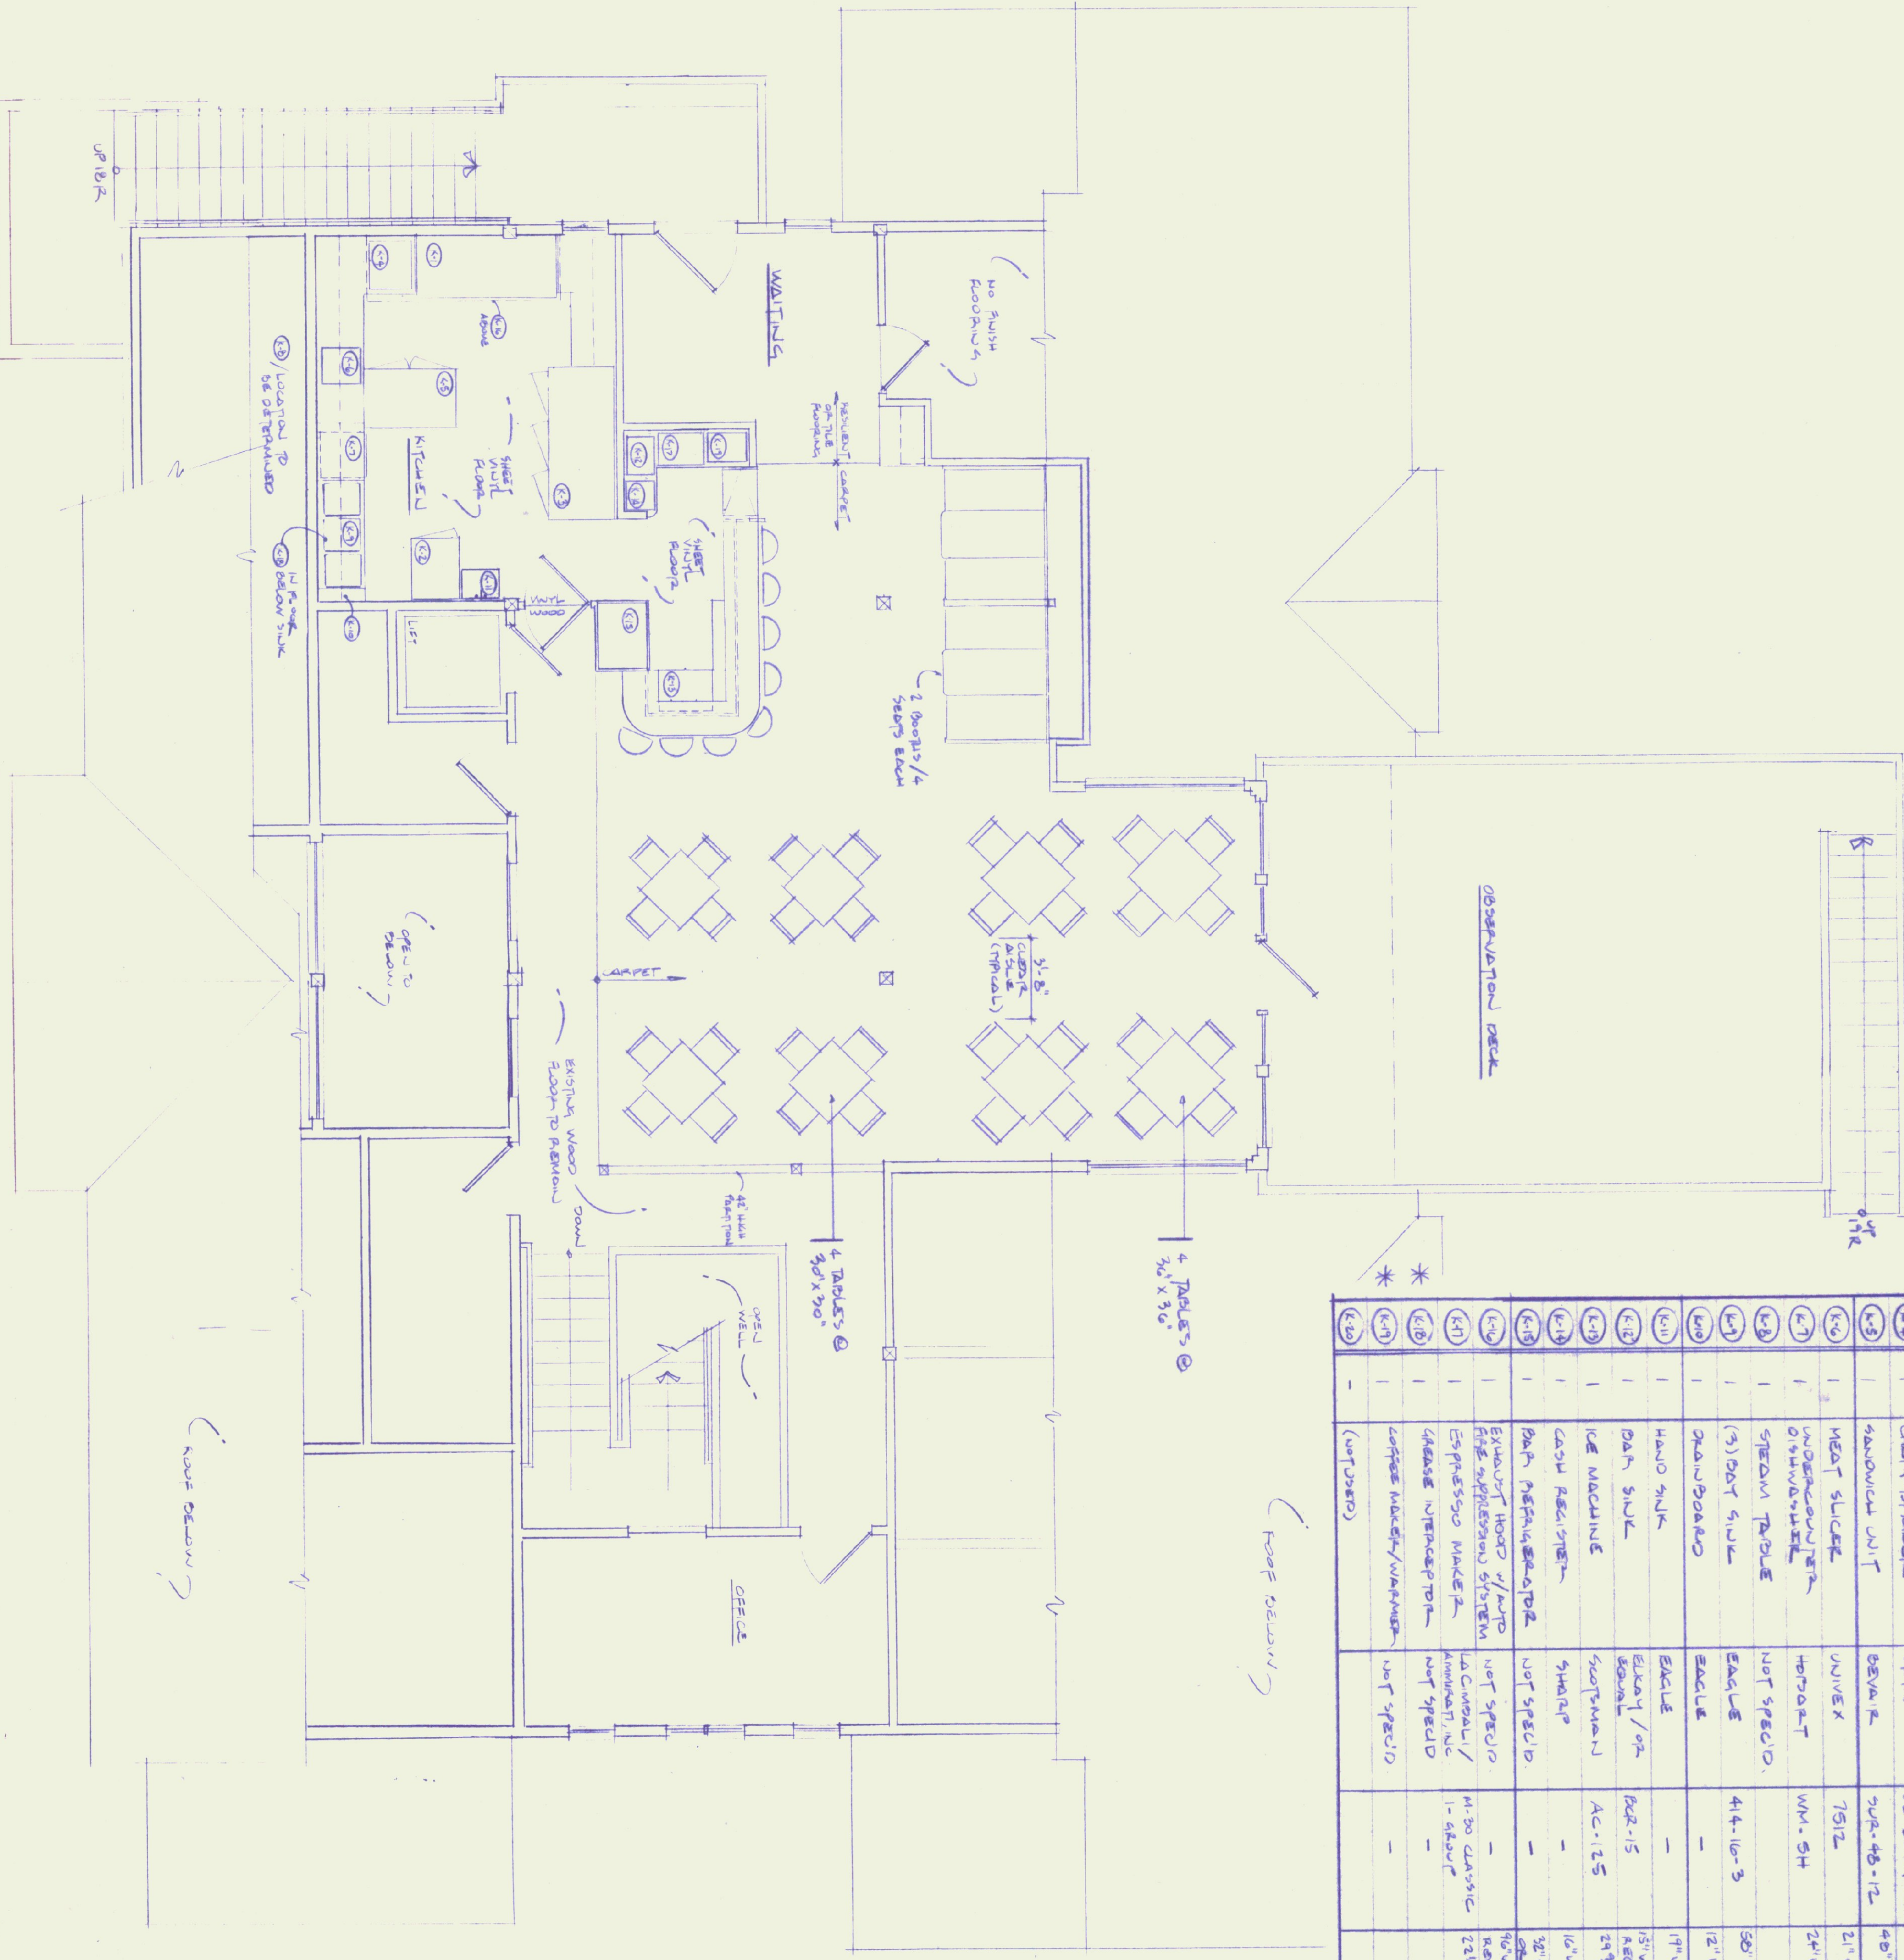

OCCUPANT LOAD  
32 SEATS (MOVABLE TABLES)  
8 SEATS (BOOTH)  
8 SEATS (BAR)  
2 EMPLOYEES  
50 MAX. TOTAL OCCUPANTS

KITCHEN / BAR EQUIPMENT  
FLOORING & SEATING PLAN  
SECOND FLOOR PLAN

SCALE: 1/4" = 1'-0"

DATE REVISIONS  
1-5-95 / ISSUED FOR BIDDING  
1-26-95 / ISSUED FOR REVISION

Mark R. McManus  
ARCHITECT  
Box 1204  
Middletown Springs, VT 05757  
(802)235-2518

PROPOSED ALTERATIONS TO PASSENGER  
TERMINAL BUILDING @ THE RUTLAND AIRPORT  
FOR:  
AMELIA'S CANTINE  
AIRPORT ROAD  
CLARENDON, VERMONT

PROJECT NO.  
K-1