




NOTE:
ALL PLYWOOD TO BE EXTERIOR
GRADE. ALL WOOD NAILERS, SLEEPERS &
BLOCKING TO BE PRESSURE
TREATED

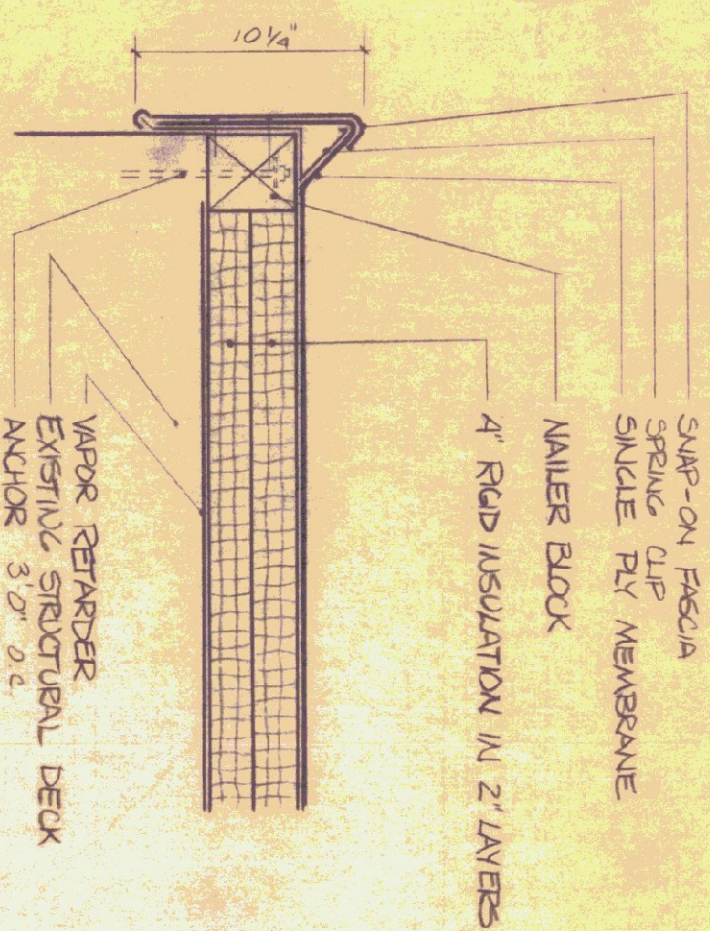


A. EDGE DETAIL

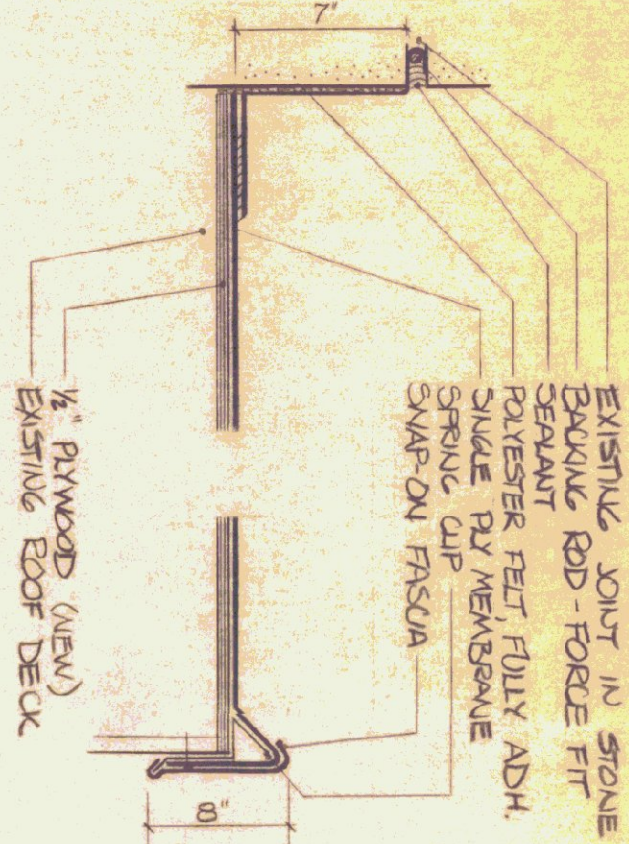


B. CANOPY DETAIL

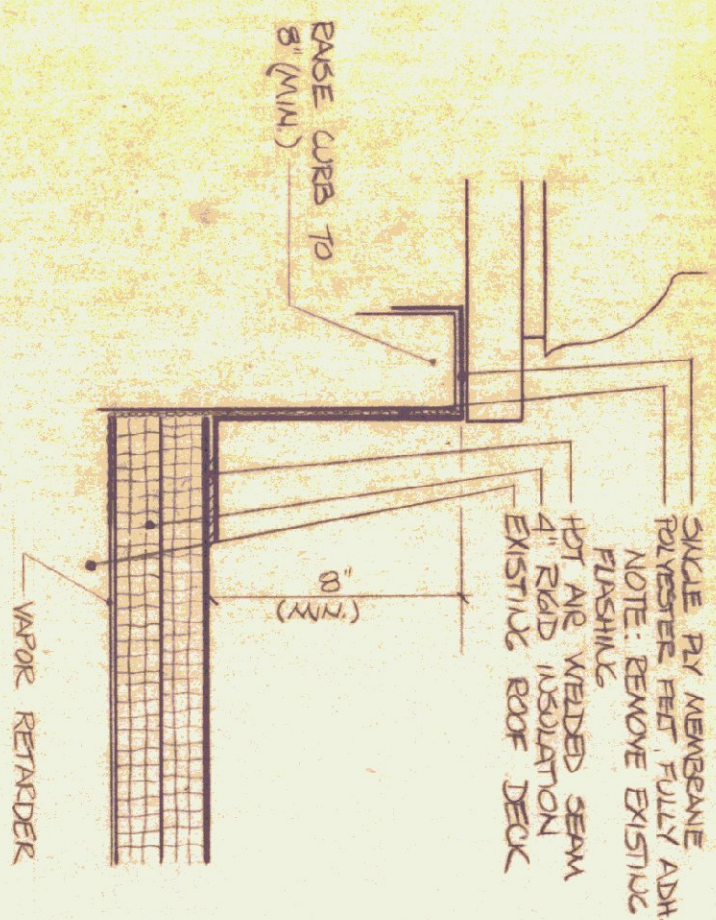


C. REMOVABLE CURB DETAIL

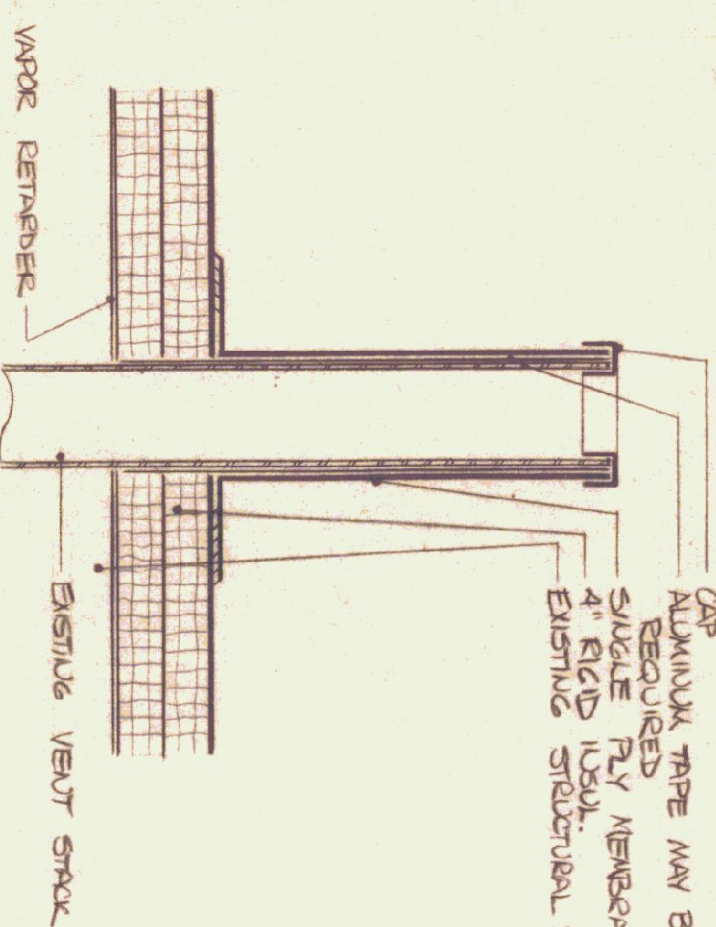


D. VENT STACK DETAIL

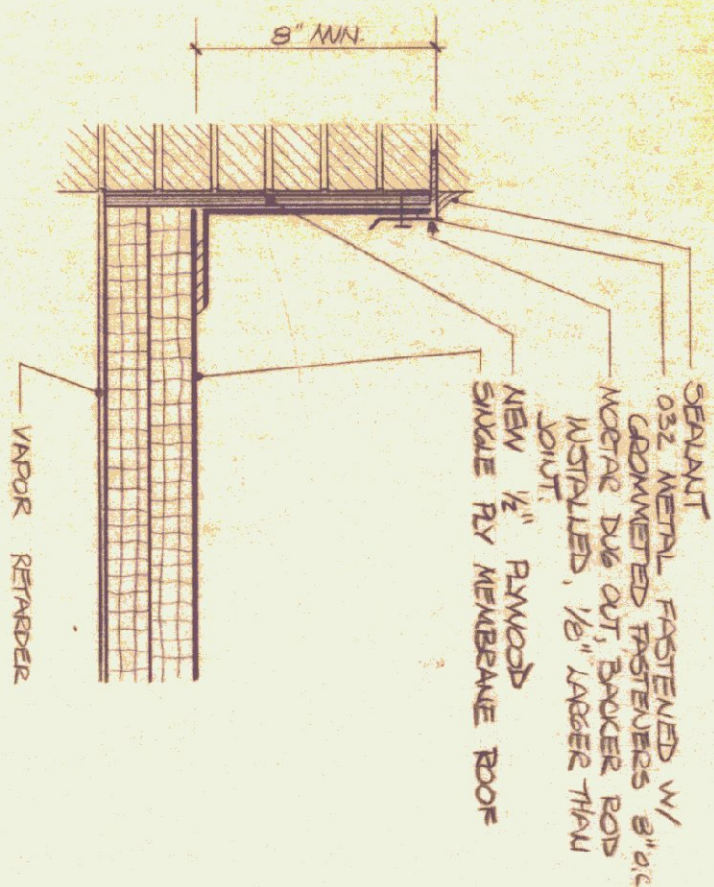


E. CHIMNEY FLASHING DETAIL

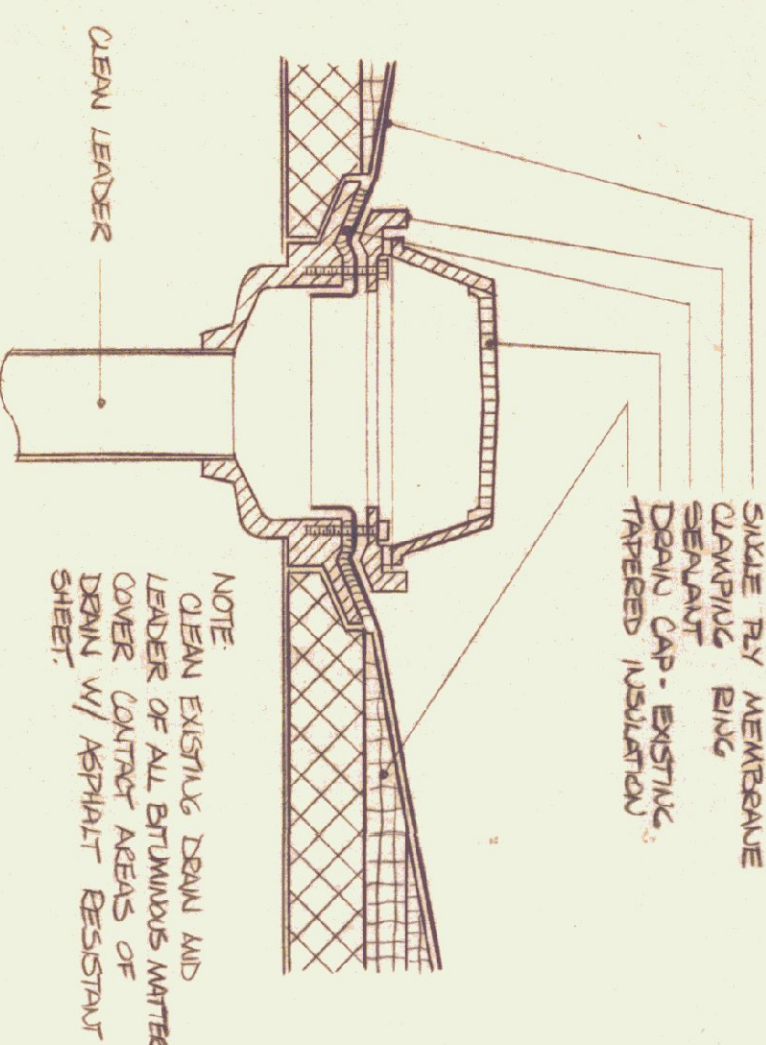


F. DRAIN DETAIL

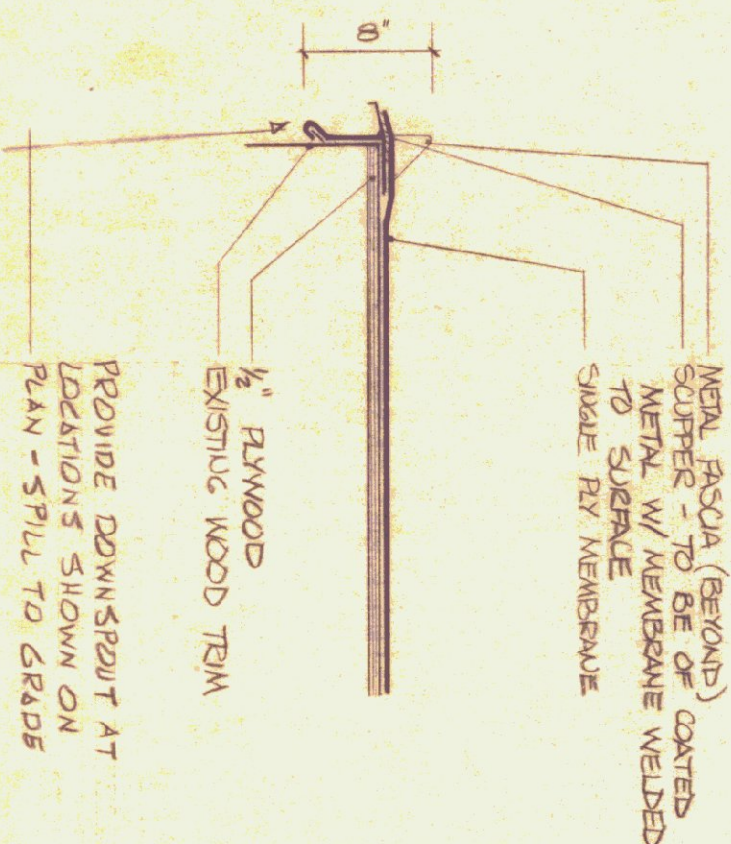


G. CANOPY SCUPPER DETAIL

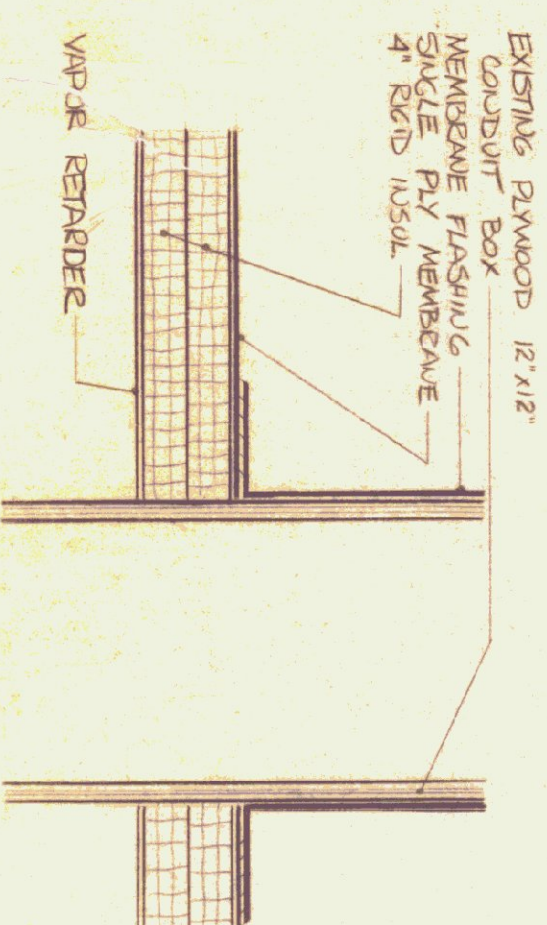


H. CONDUIT BOX DETAIL

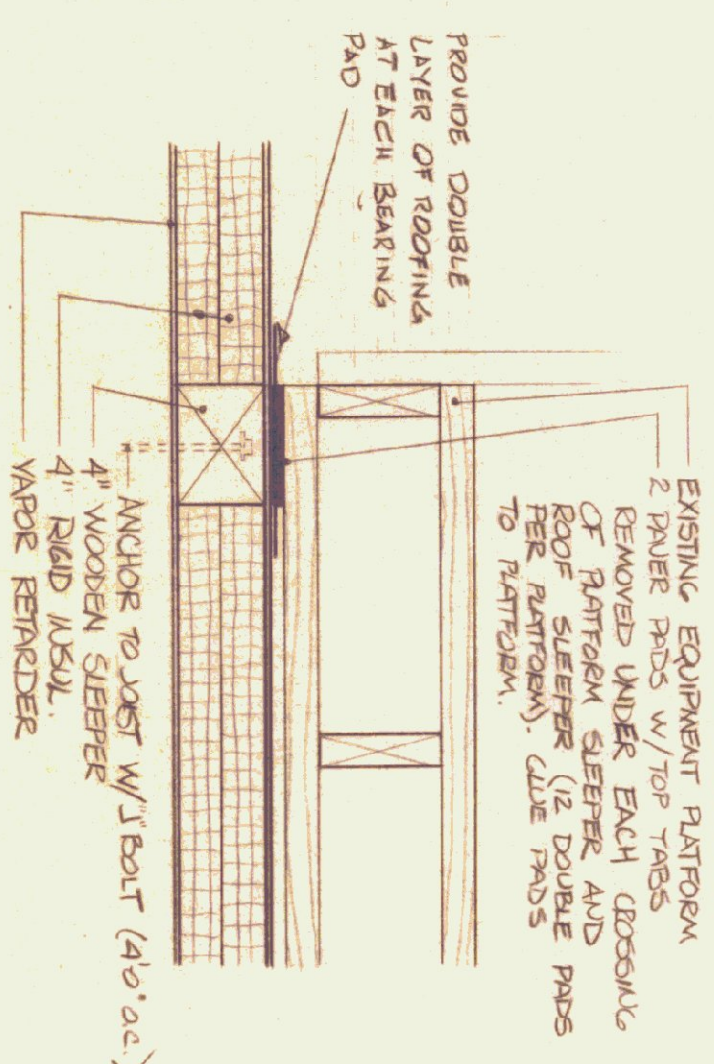

I. EQUIPMENT PLATFORM DETAIL

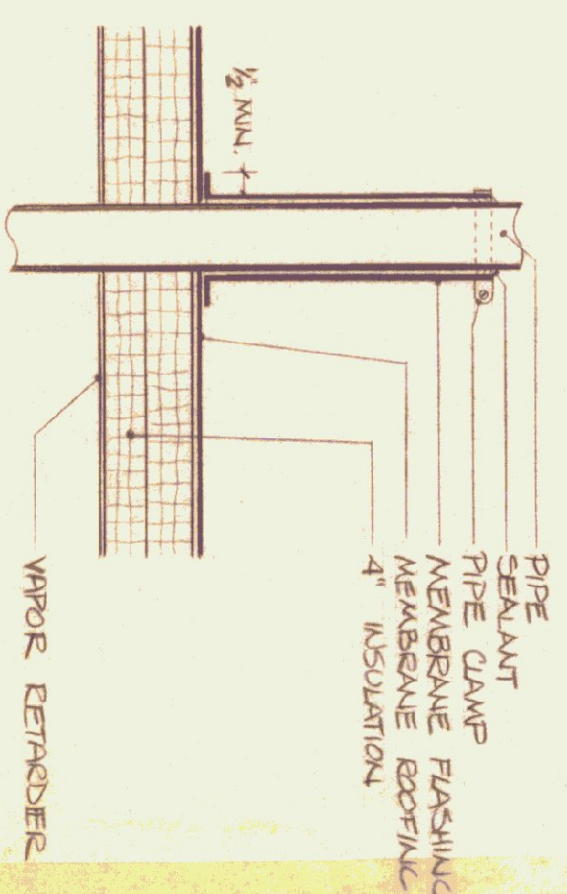

J. ROOF PENETRATION DETAIL

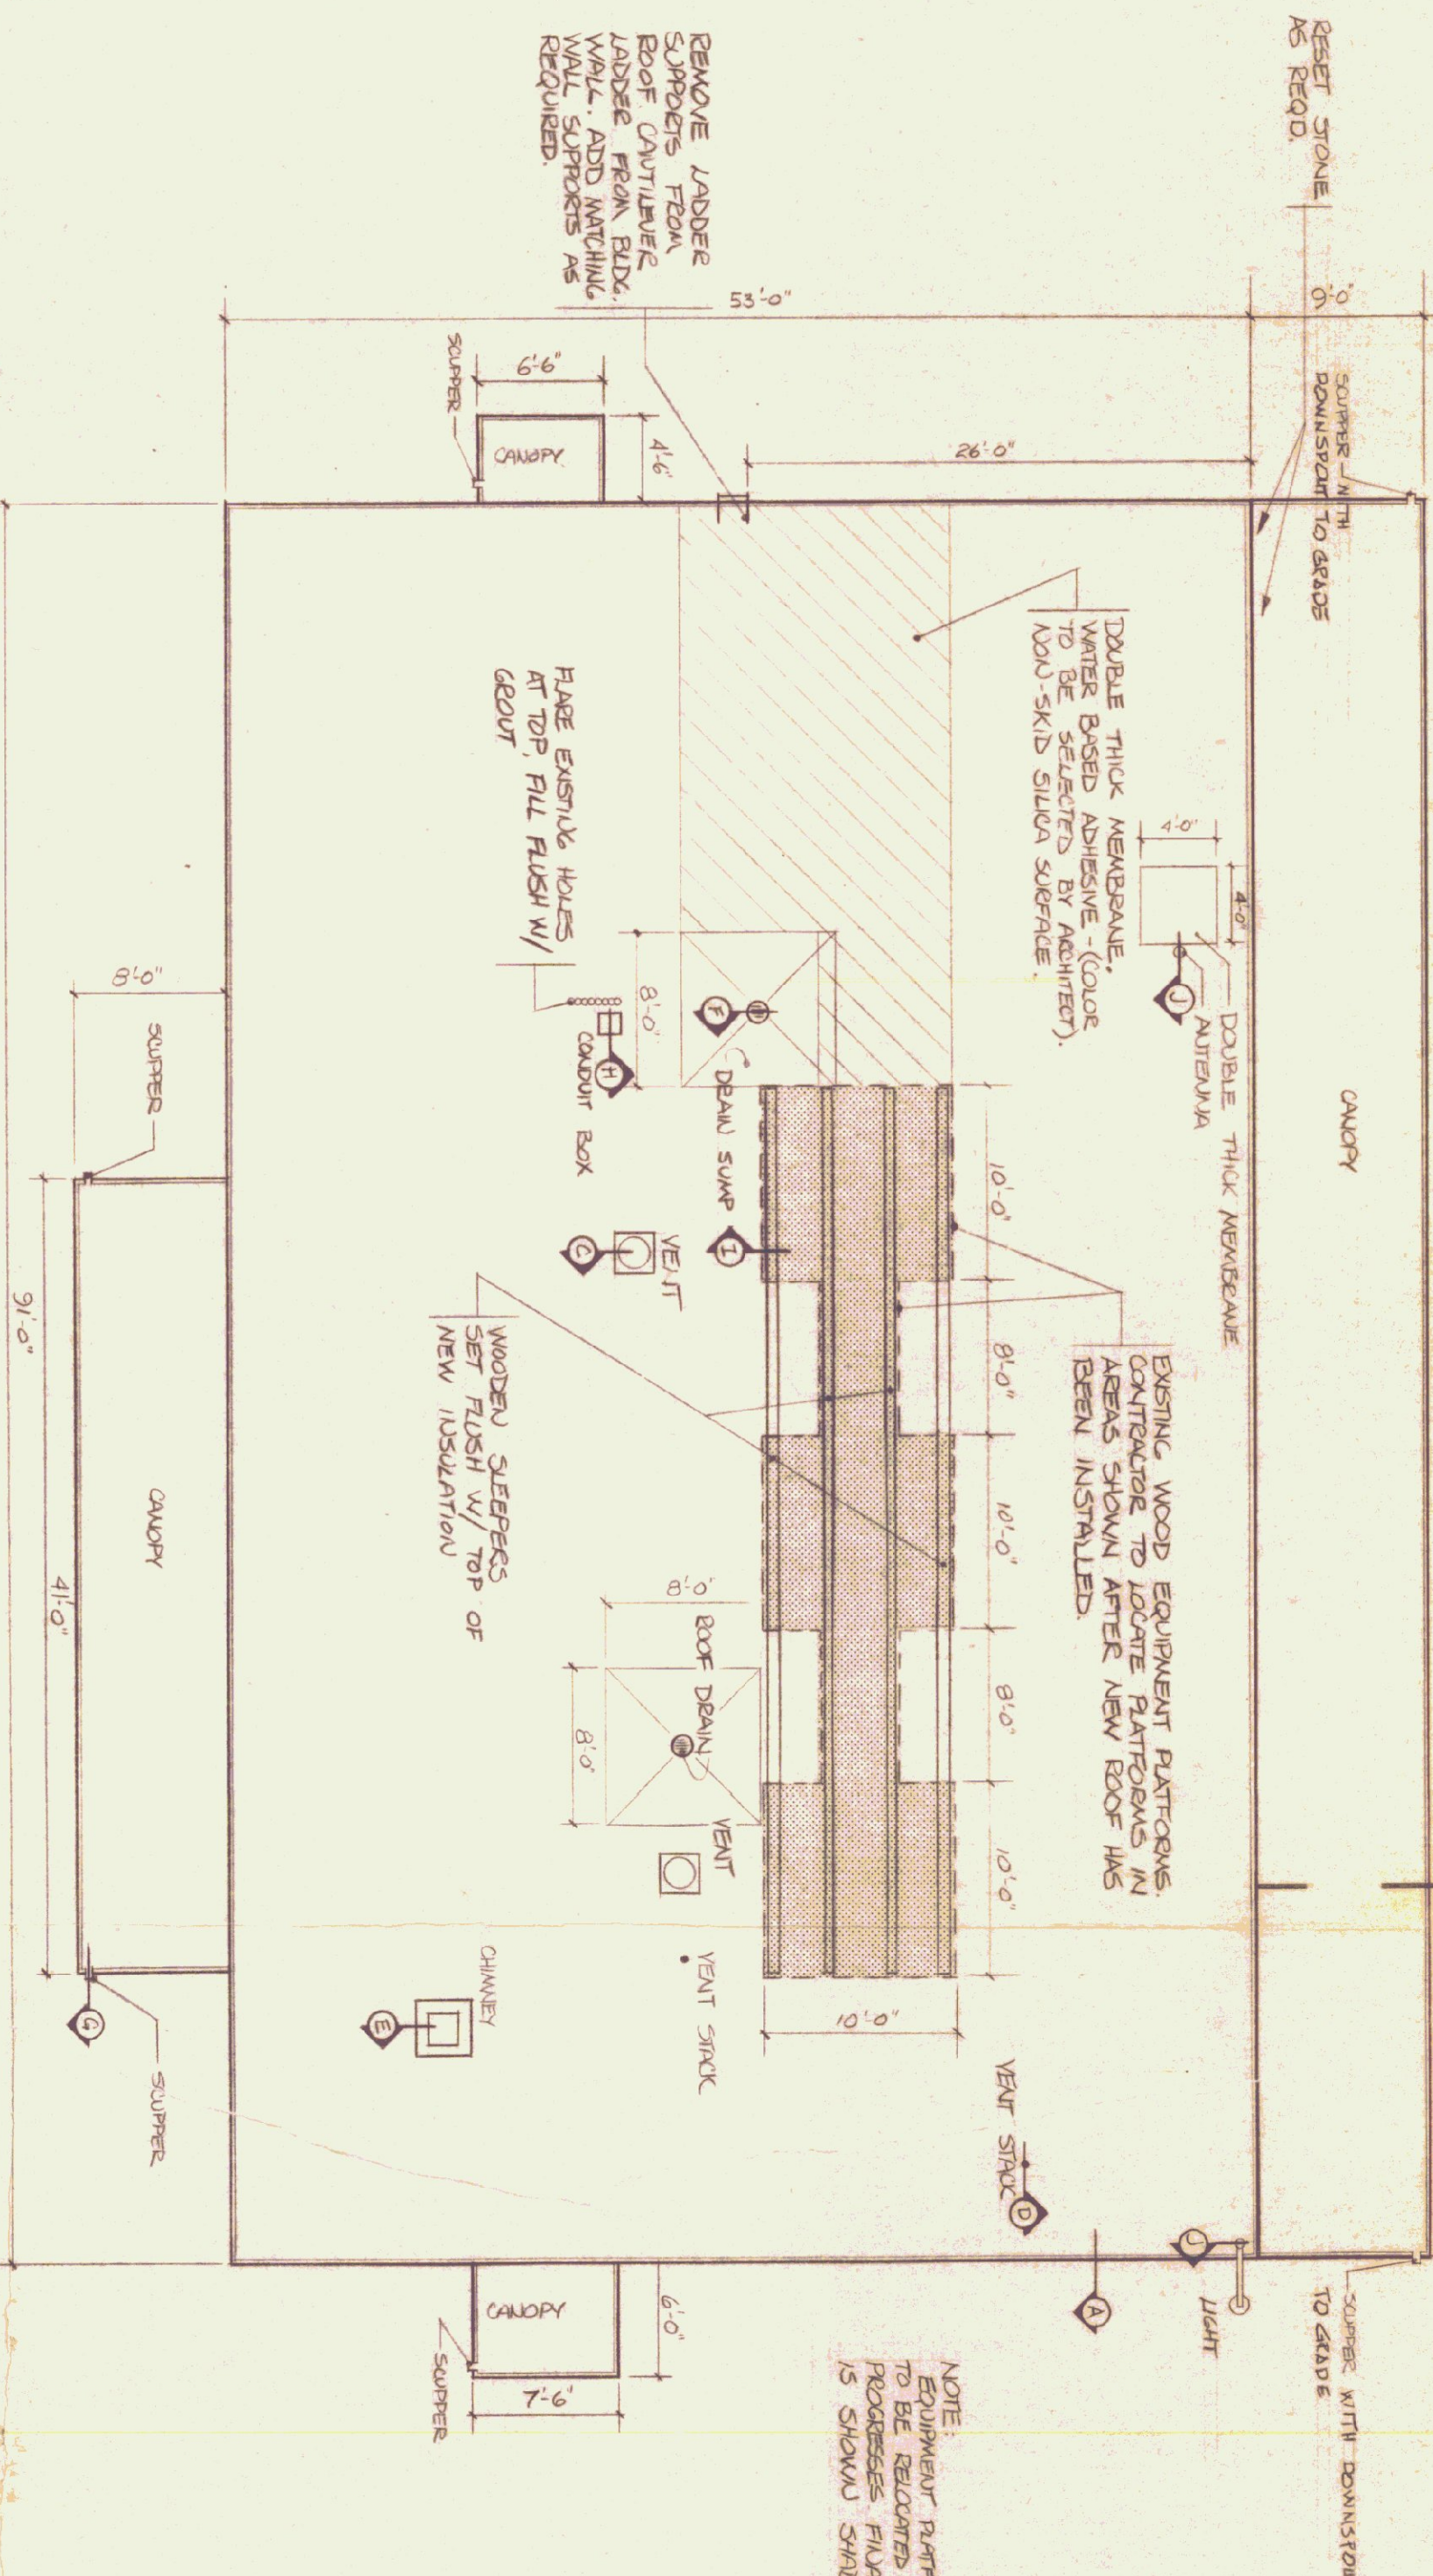

GENERAL NOTES:
1. ALL DIMENSIONS SHOWN ARE FOR THE EXISTING BUILDING. ALL DIMENSIONS TO BE FIELD CHECKED BEFORE CONSTRUCTION BEGINS.
2. REMOVE EXISTING BUILD-UP ROOF INSULATION, DUCK BOARDS, ADHESIONED CONCRETE AND EQUIPMENT, AND METAL FLASHING AND FASCIA.
3. INSTALL NEW INSULATION, ROOFING, FLASHING AND FASCIA.
4. CLEAN THE AND PAINT OFF ALL EXTERIOR SURFACES OF BUILDING.
5. RESET AND RECAULK STONE WHERE NEEDED.
6. SCARE, REPAIR AND PAINT EXISTING VERTICAL WOOD FASCIA AT ALL LOW CANOPY ROOFS.

ROOF PLAN
SCALE 1/8" = 1'-0"

State of Vermont
DIVISION OF STATE BUILDINGS
MONTPELIER, VERMONT
IRVING A. BATES, DIRECTOR

KNAPP
AIRPORT
BERLIN,
VERMONT

TERMINAL
BUILDING

JOHN D. HAINES
ARCHITECT

MAIN STREET
MANCHESTER, VERMONT 05254

Roof
Replacement

SCALE 1 1/2" = 1'-0"
DATE 9 AUGUST 1982

DRAWN BY WCB
SHEET

A-1

3