



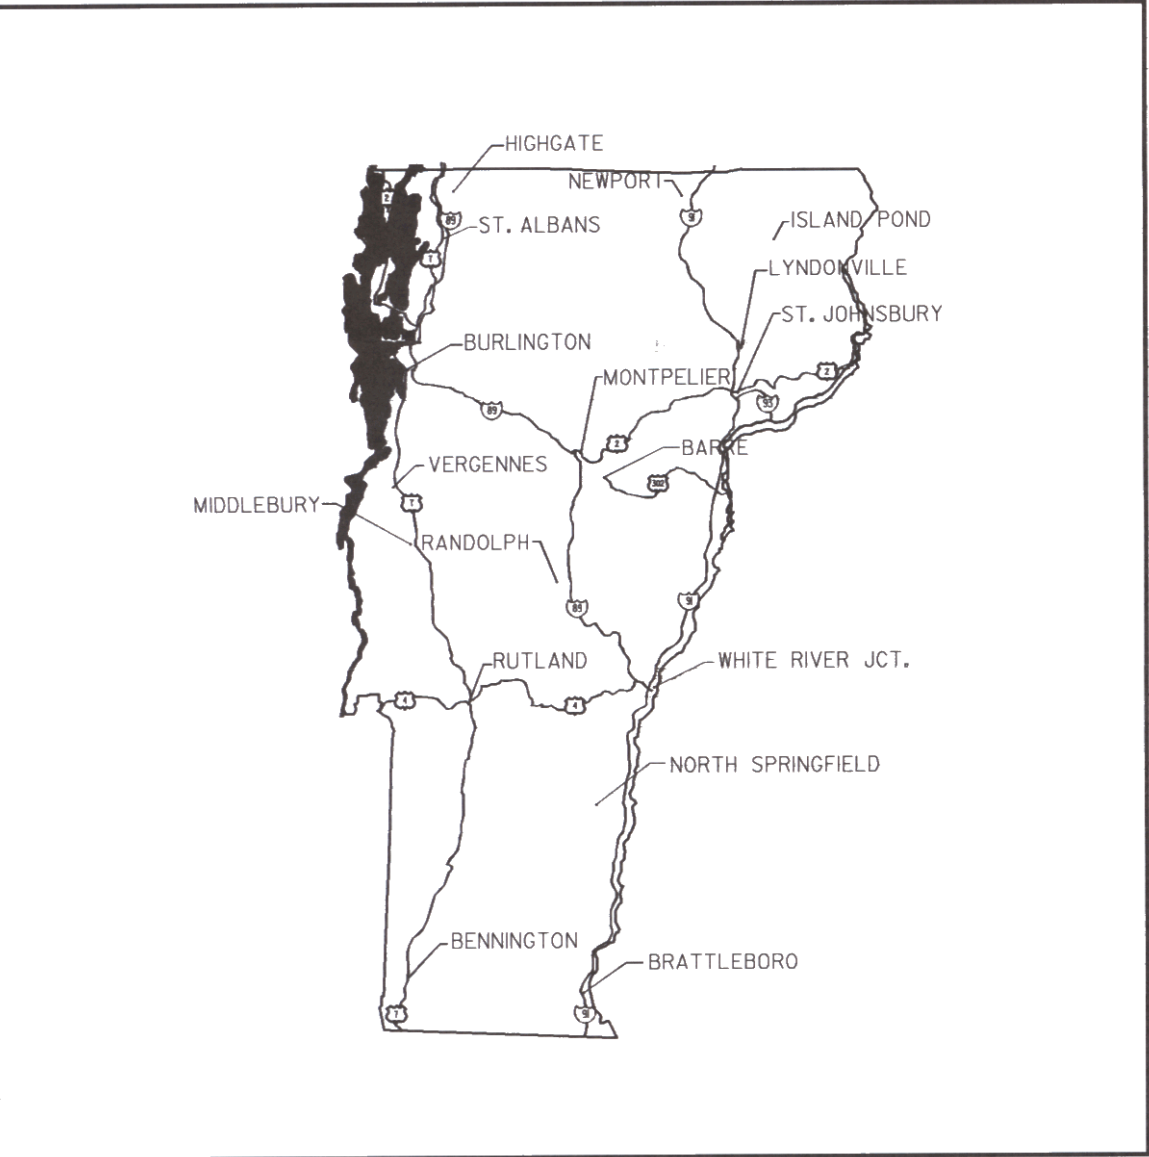

LOCATION MAP

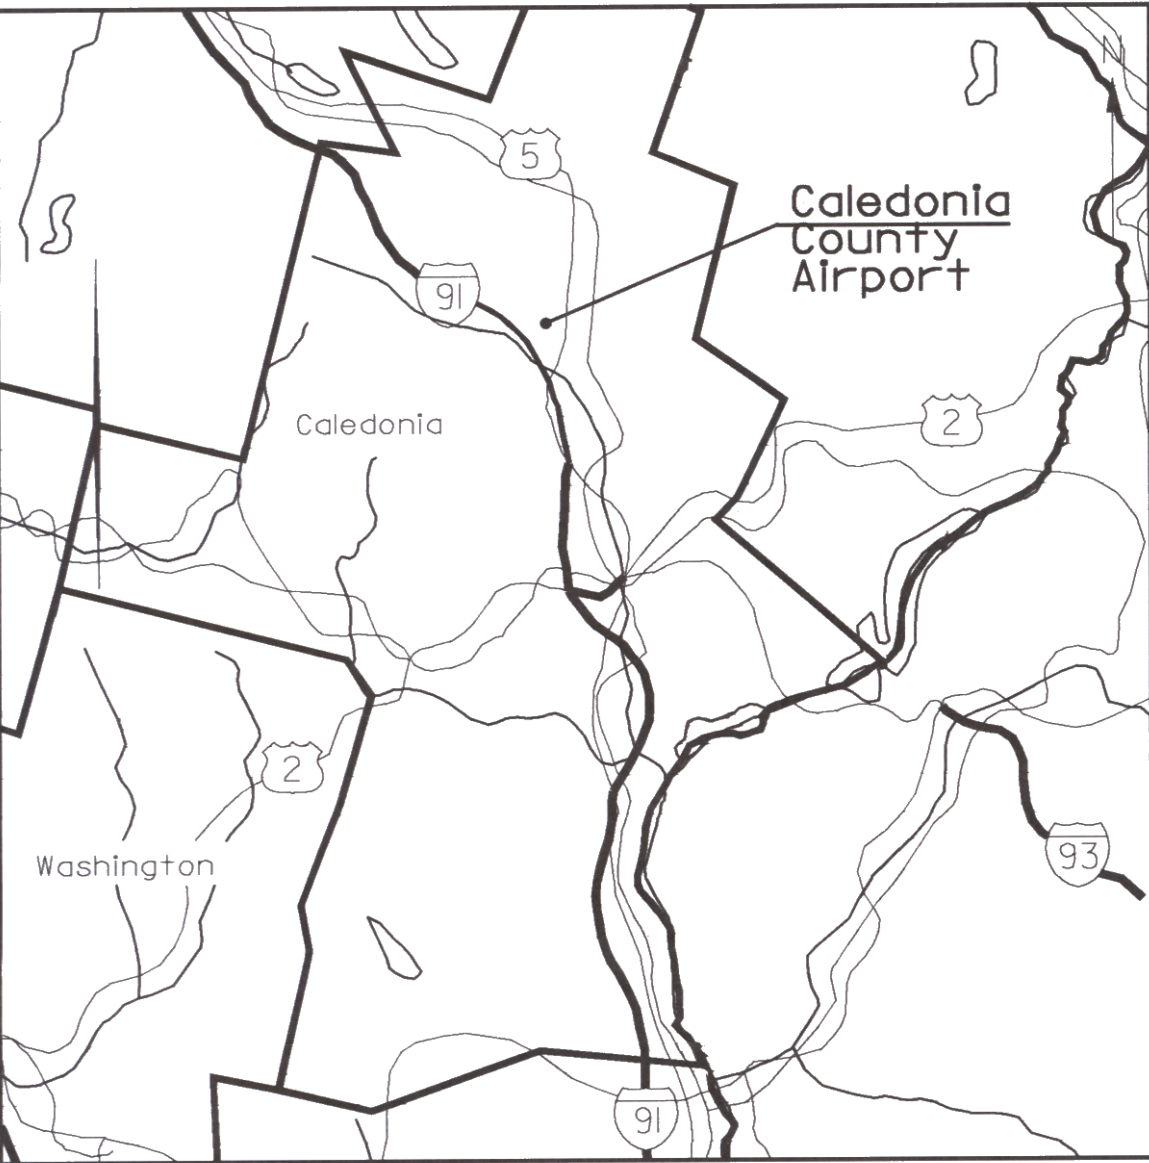

VICINITY MAP


SHEET	TITLE
1	COVERSHEET
2	EXISTING ALP
3	ULTIMATE ALP
4	TERMINAL AREA PLAN
5	PLAN & PROFILE
6	FAR PART 77
7	LAND USE PLAN

INDEX OF SHEETS

AIRPORT LAYOUT PLAN UPDATE

CALEDONIA COUNTY STATE AIRPORT LYNDONVILLE, VERMONT




MAY 2000

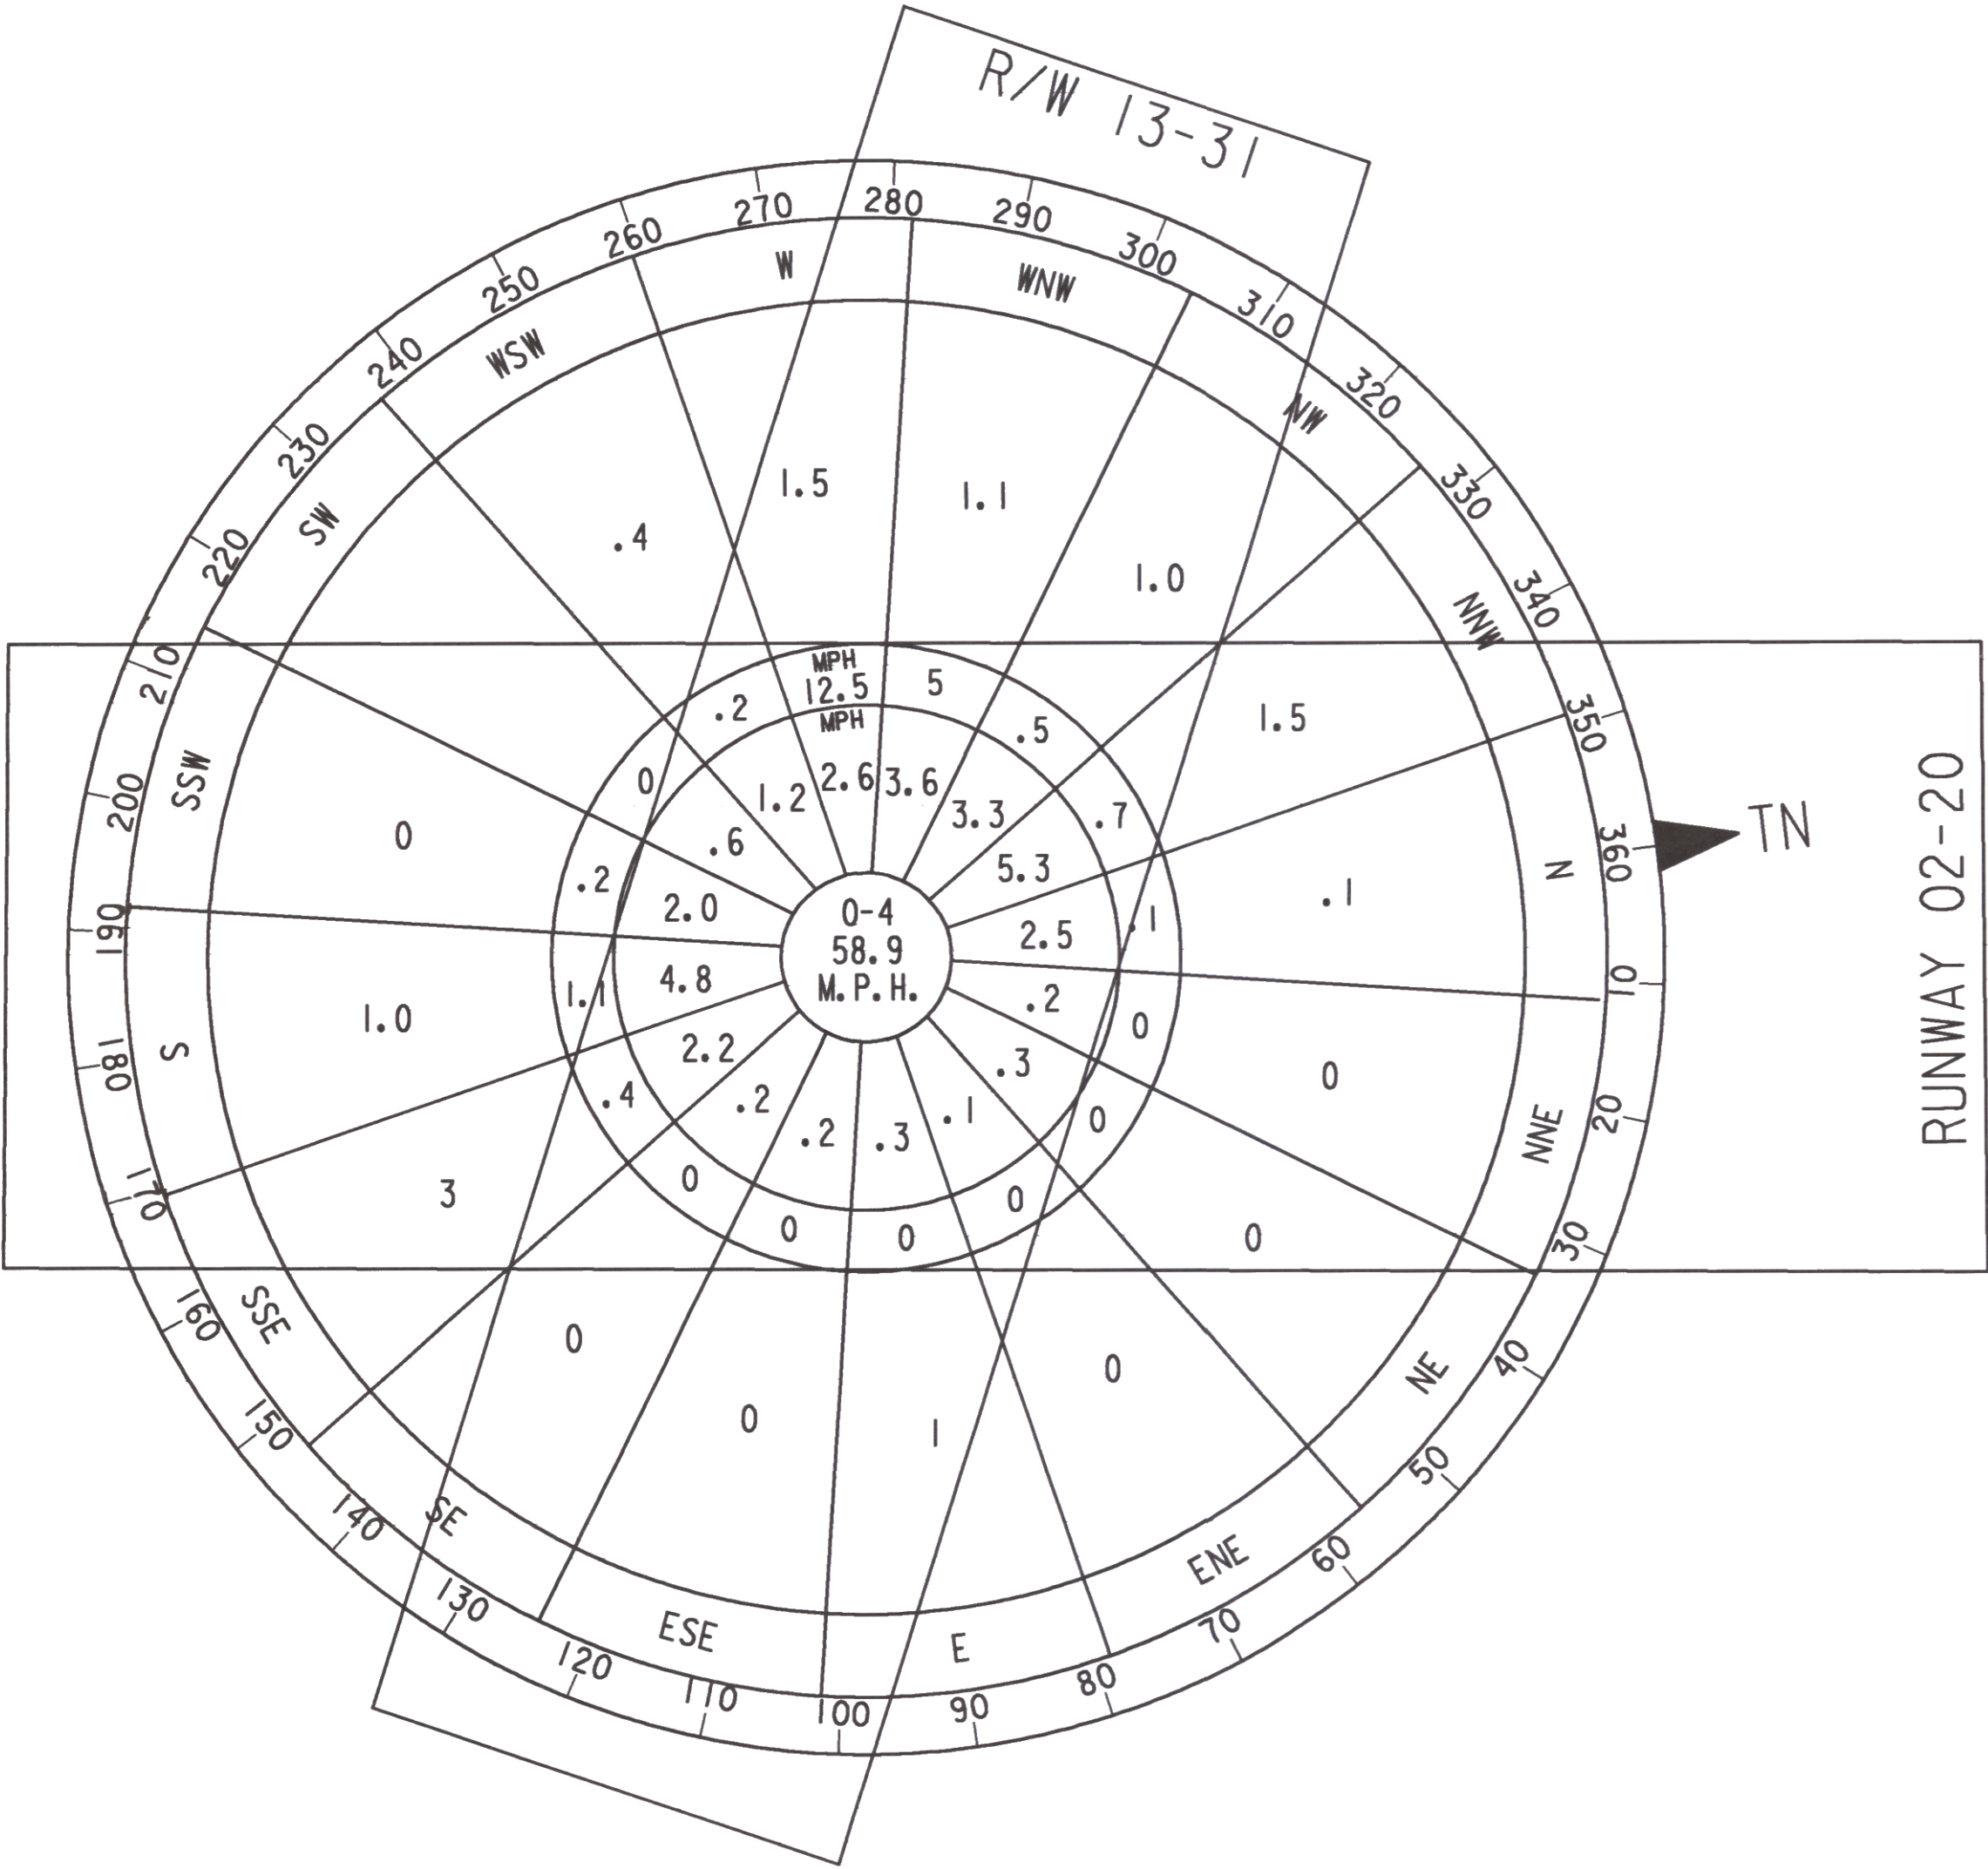

OFFICES:
No. Springfield, Vermont
Montpelier, Vermont
Manchester, New Hampshire
Portland, Maine
Westford, Massachusetts
Greenfield, Massachusetts
Boston, Massachusetts
Port Charlotte, Florida
Sarasota, Florida
Naples, Florida
Saratoga Springs, New York
Webster-Martin division
So. Burlington, Vermont

ENGINEERING DISCIPLINES:
Civil
Electrical
Environmental
Industrial
Mechanical
Solid Waste
Structural
Transportation
Wastewater
Water

ASSOCIATED DISCIPLINES:
Construction Management
Site Assessments
Surveying
APPLIED SCIENCES:
Geologic
Hydrologic
Water Quality

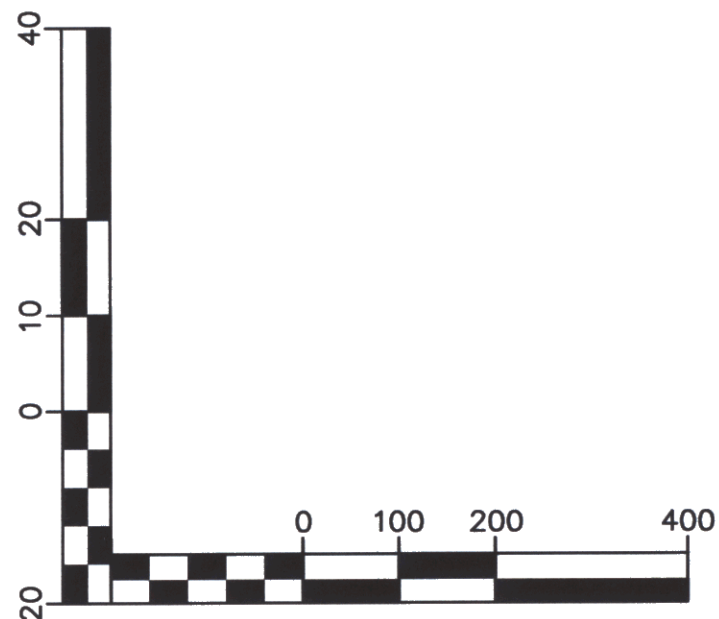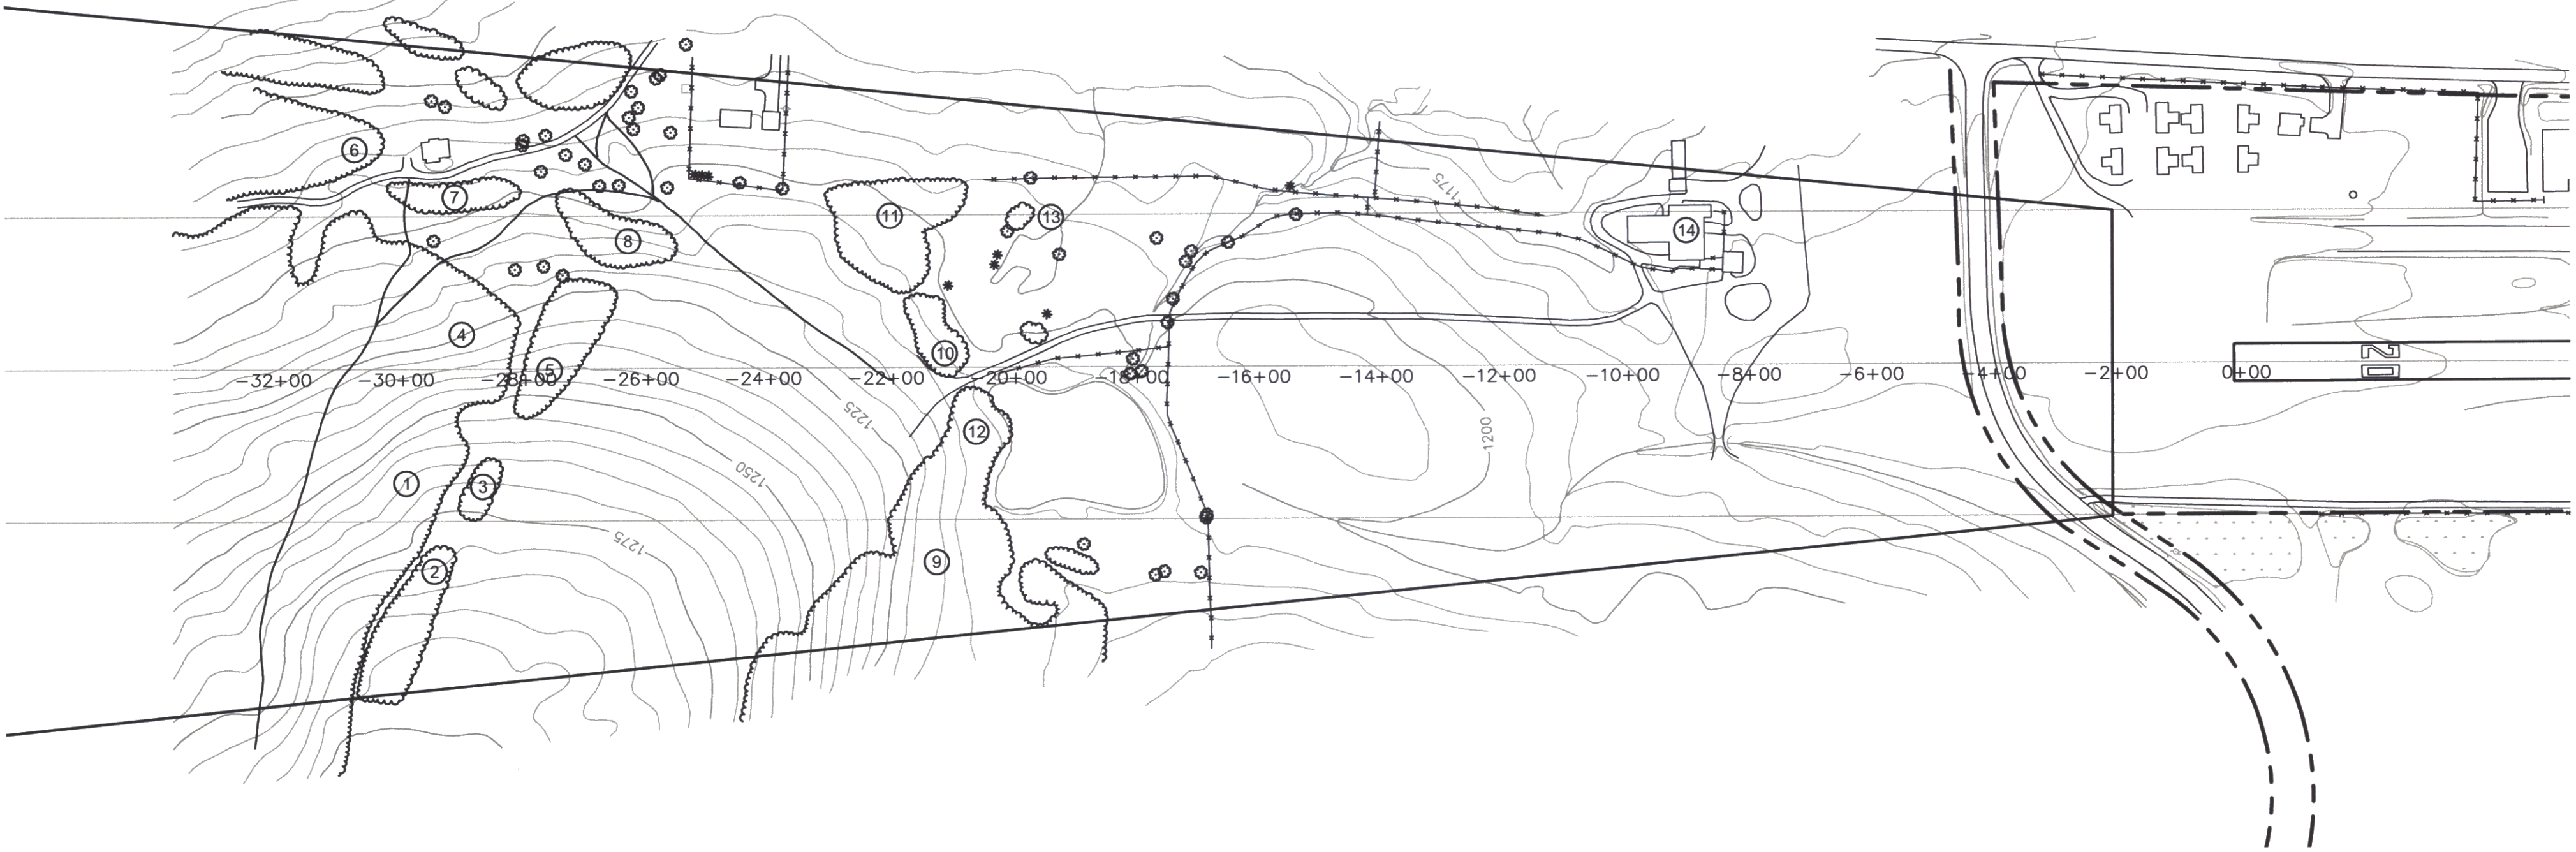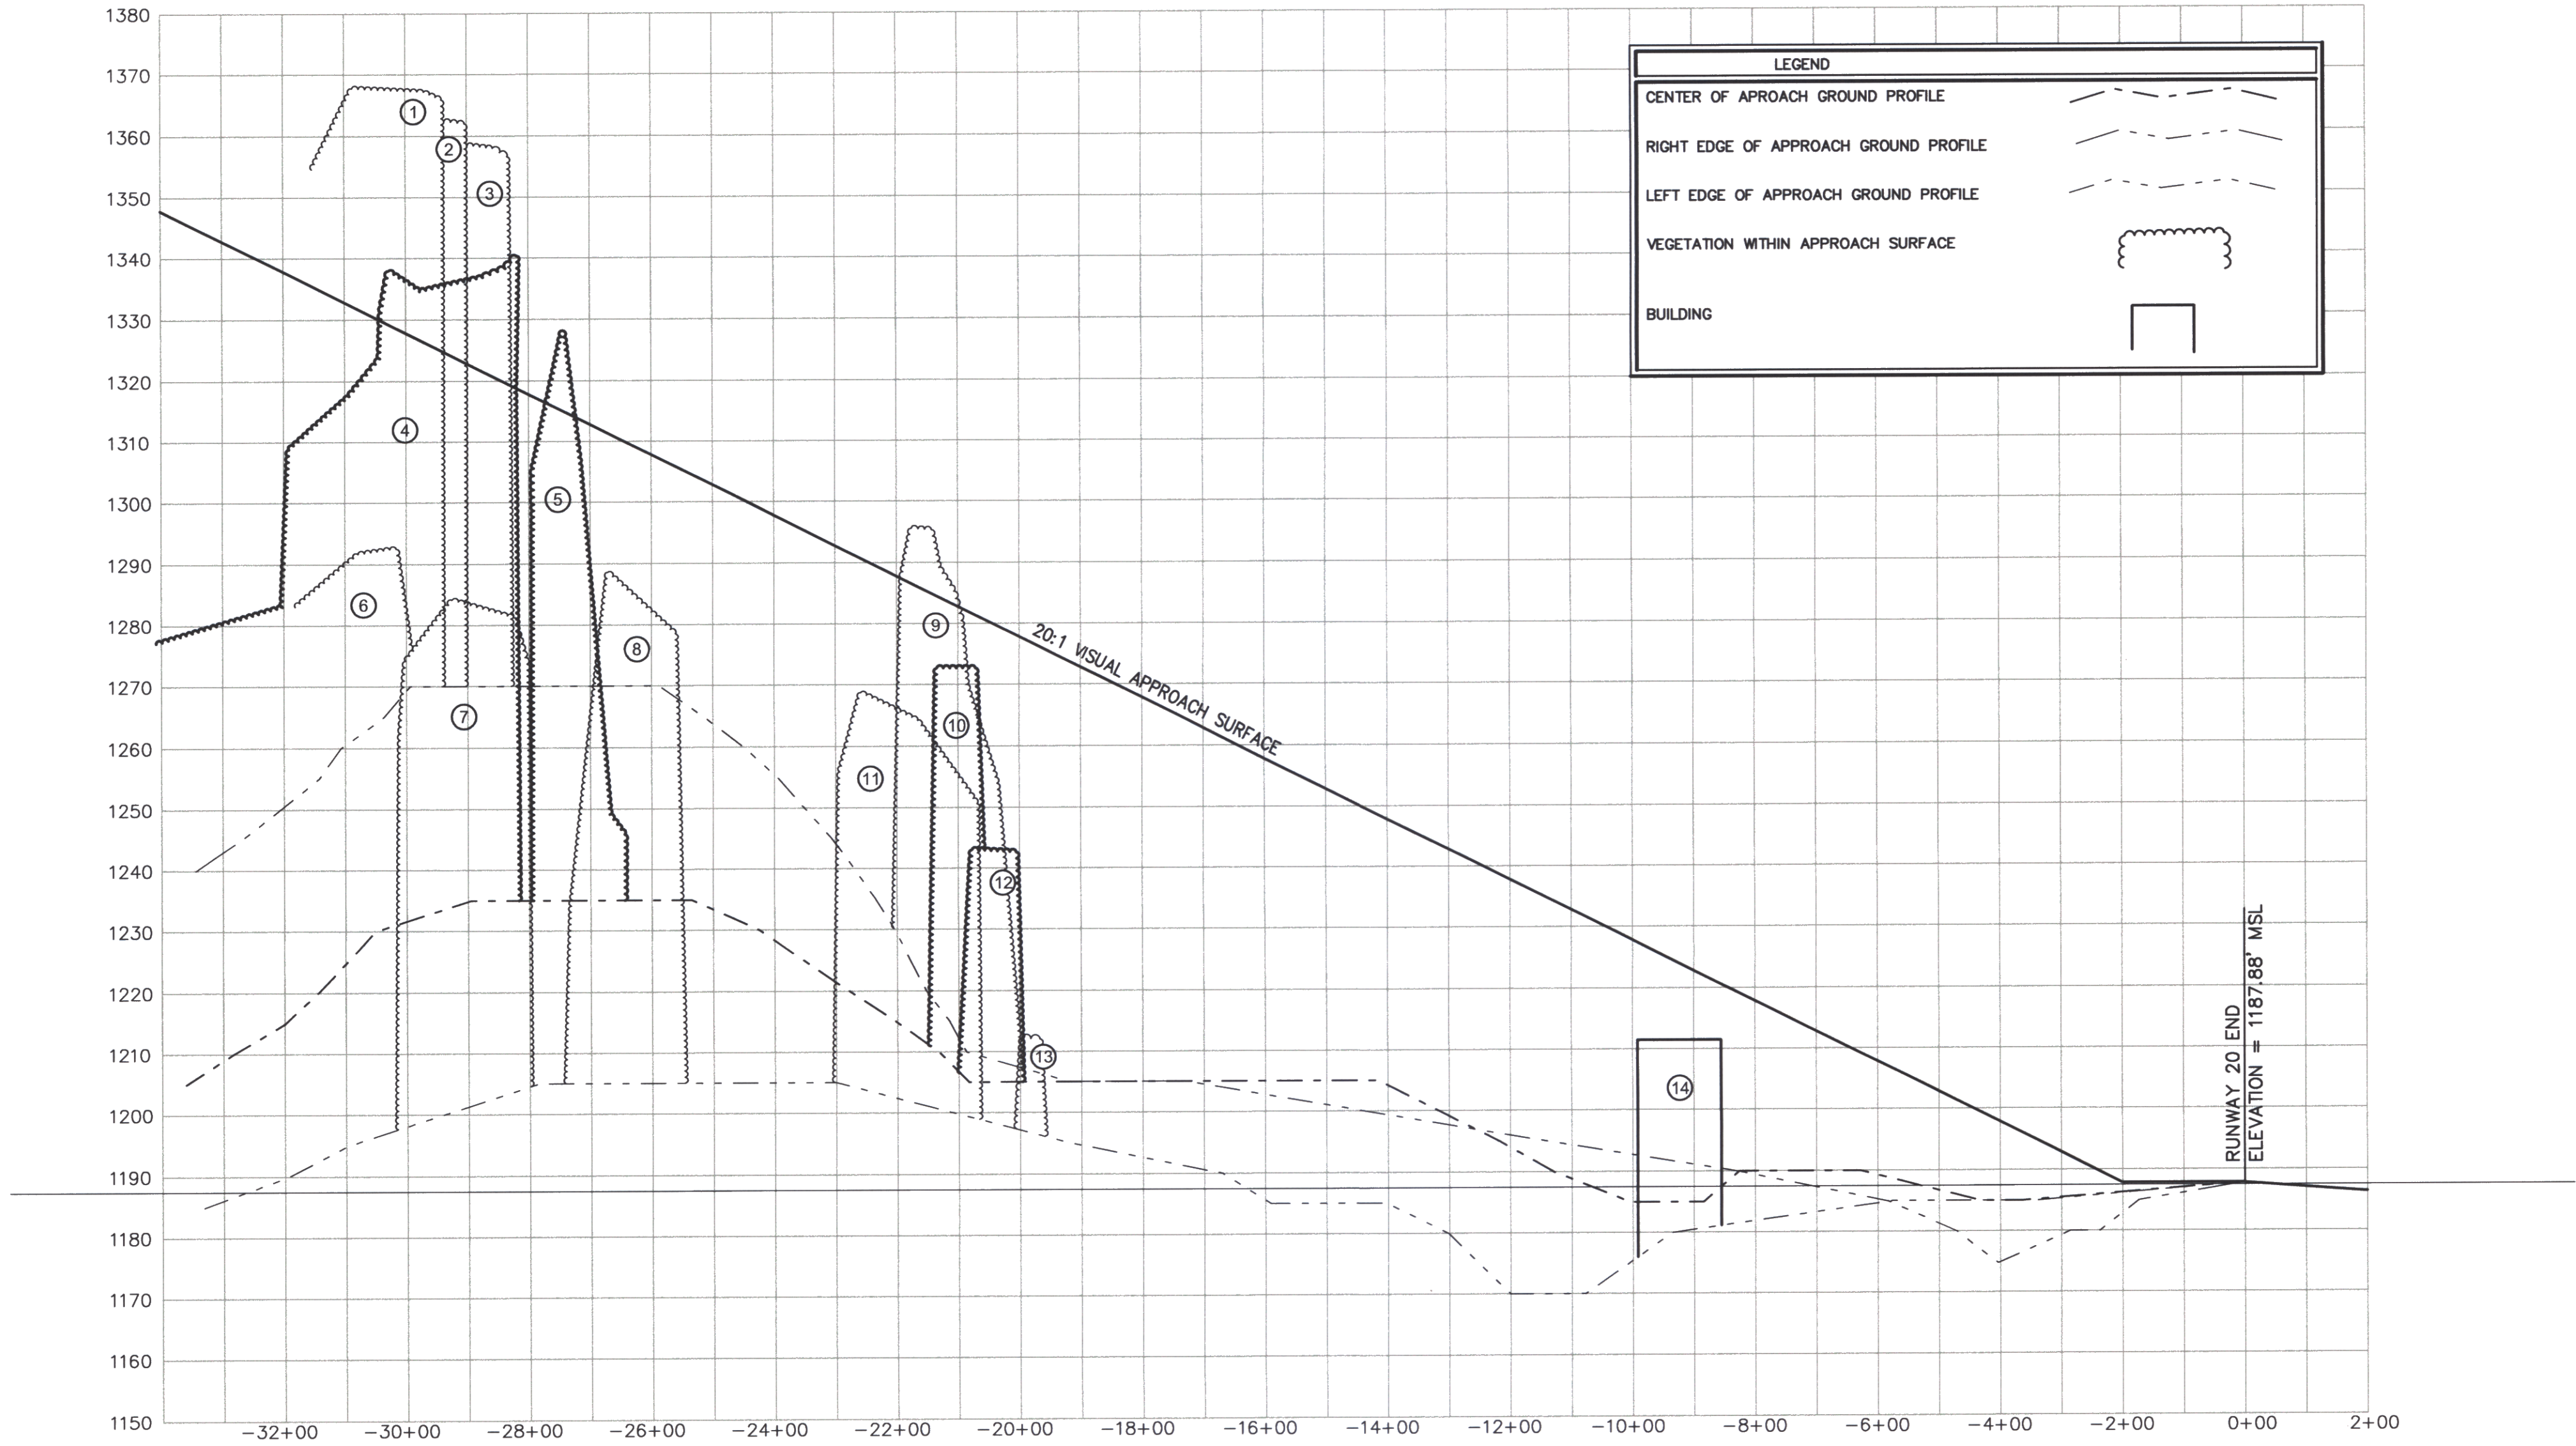

CALEDONIA COUNTY STATE AIRPORT




RUNWAY 20
FAR PART 77 PLAN AND PROFILE

LYNDONVILLE

VERMONT

Project No.	8190014
Proj. Manager	JW
Proj. Designer	JW
Drawn By	MRS
Checked By	JW
Scale	1" = 200'
Approved	DCD
Date	06/00

Rev.	Description	By	Date

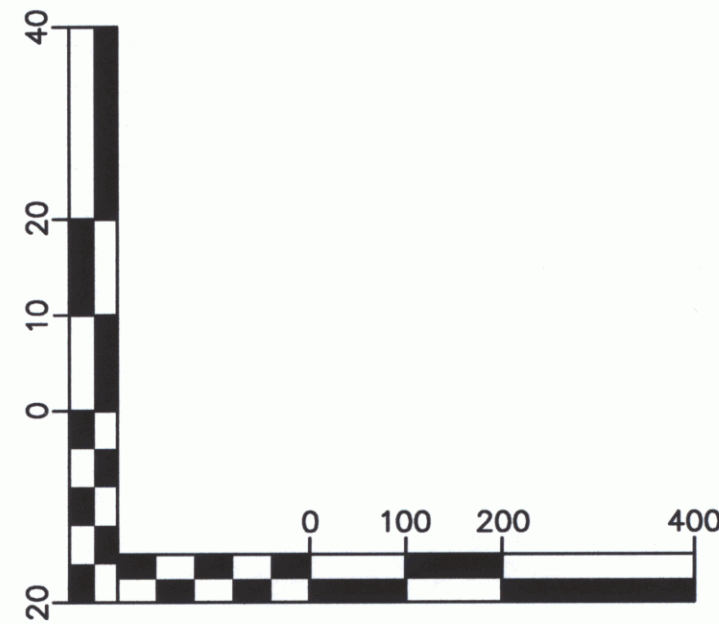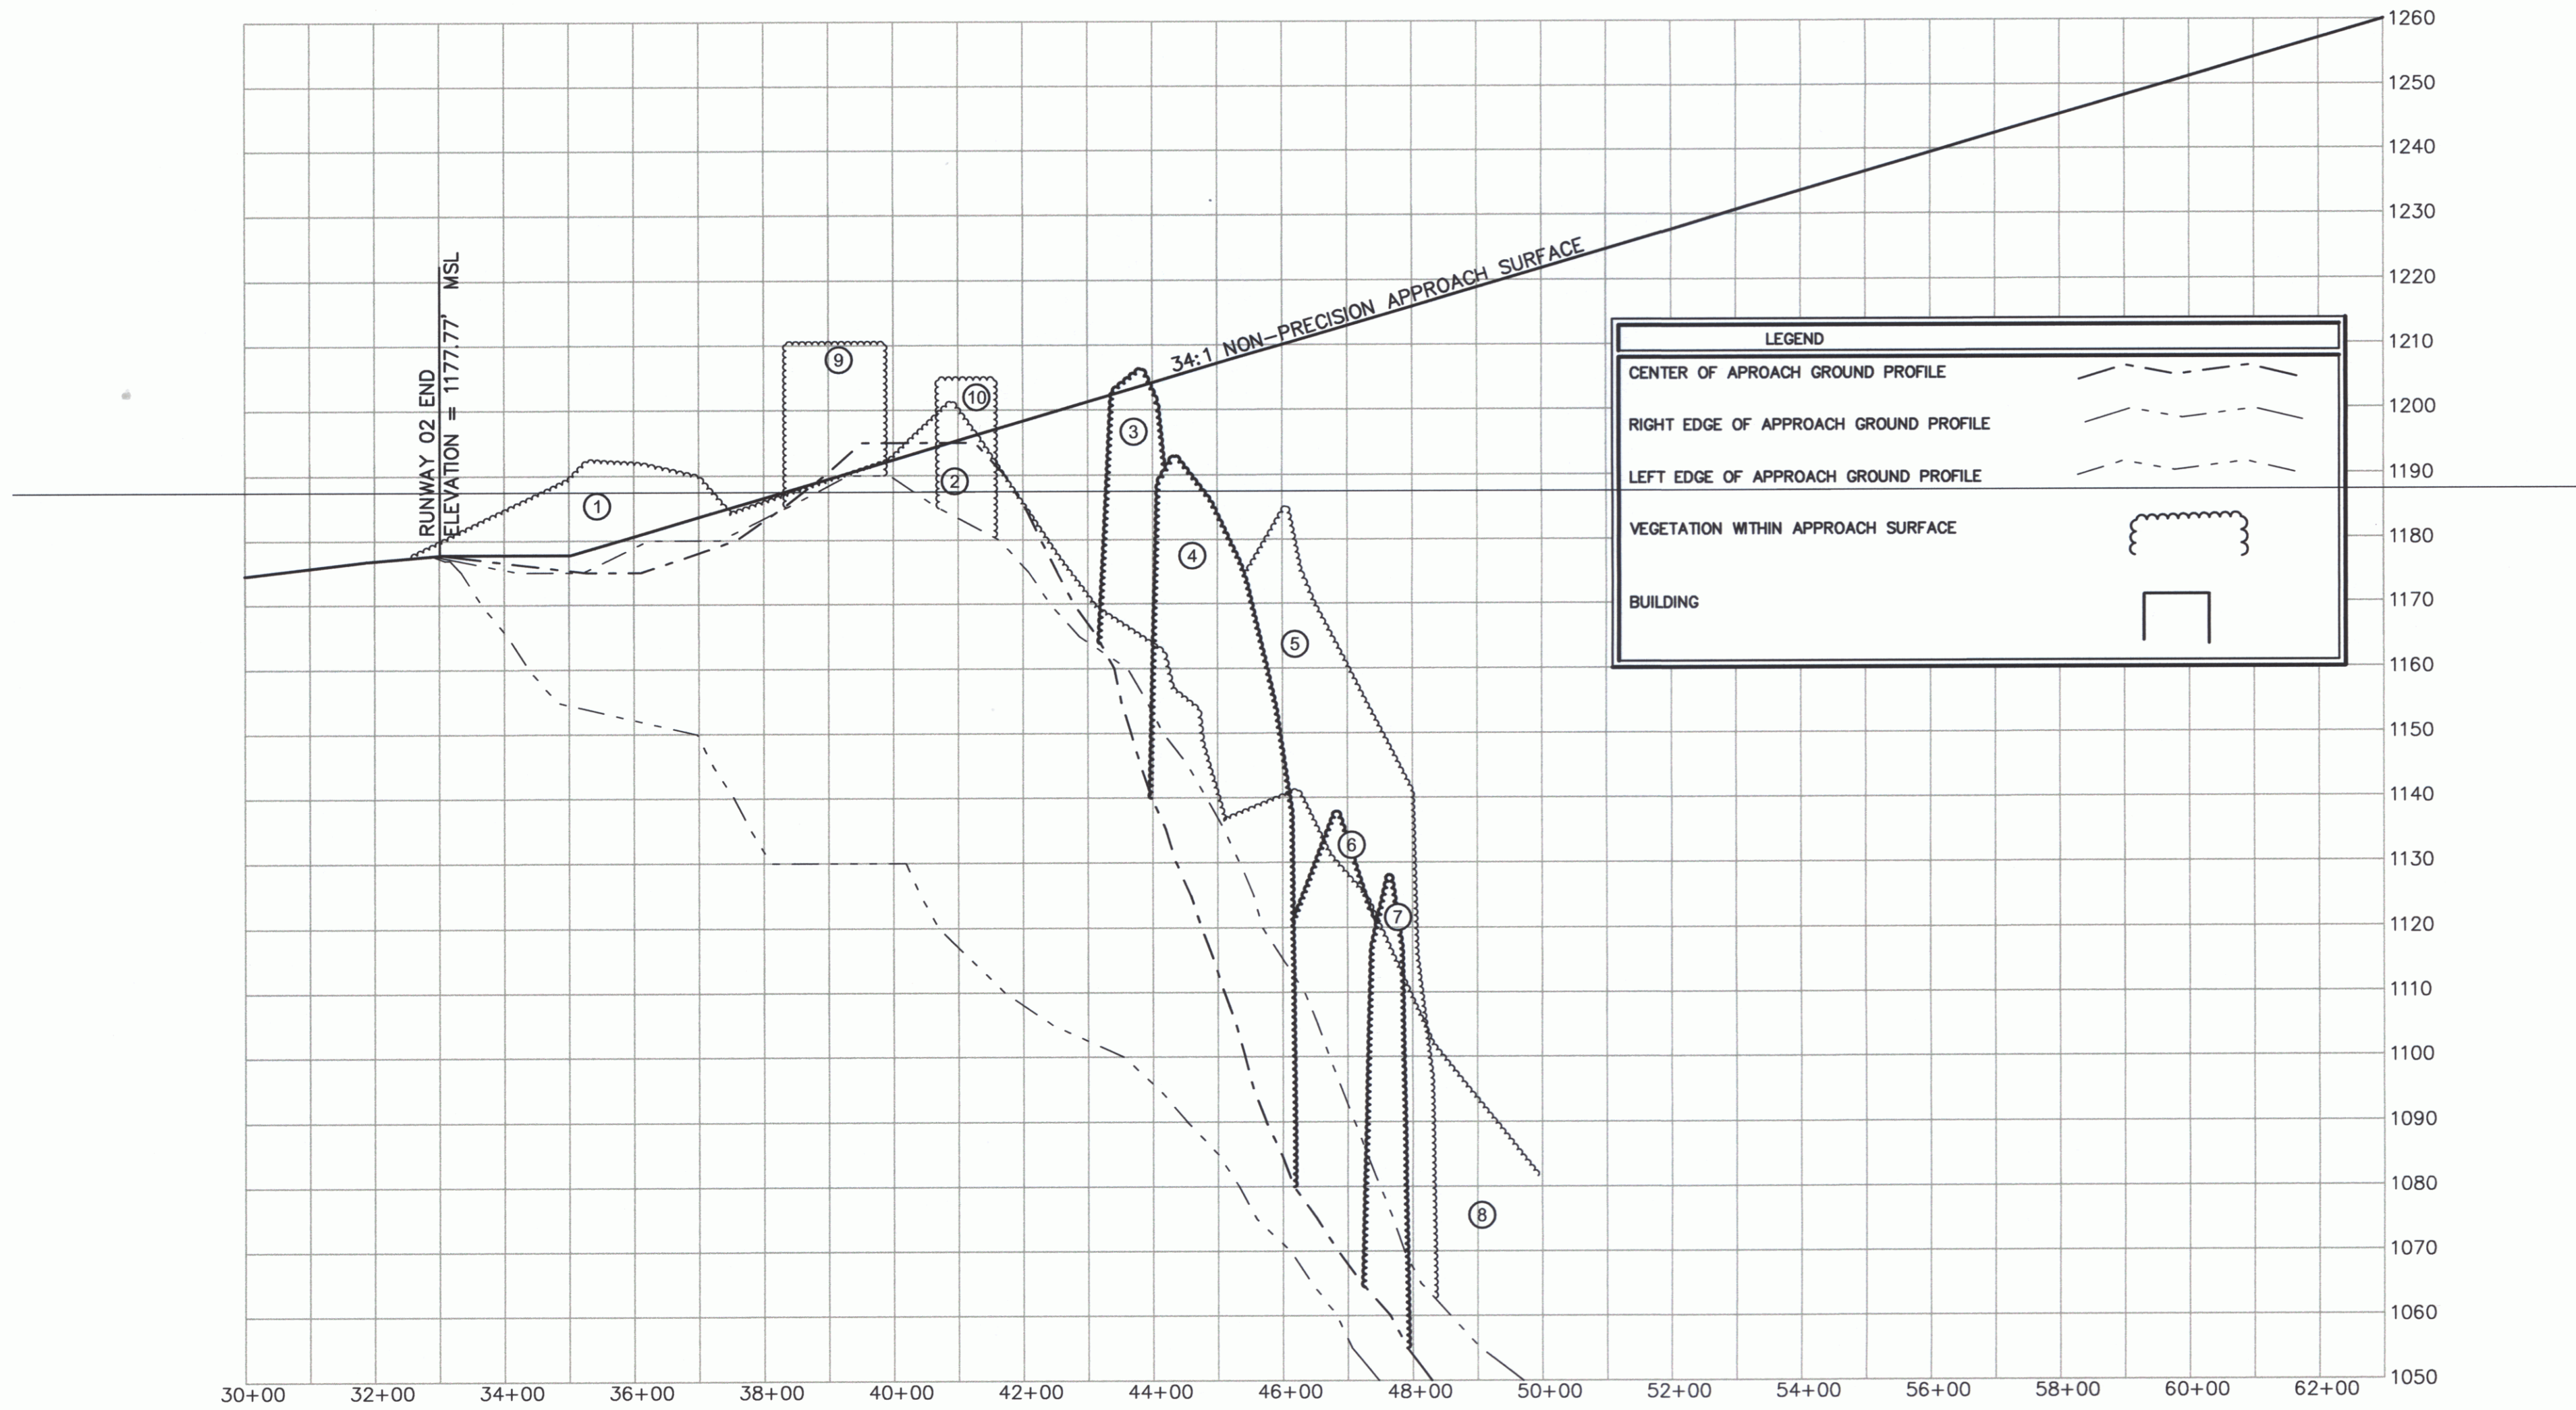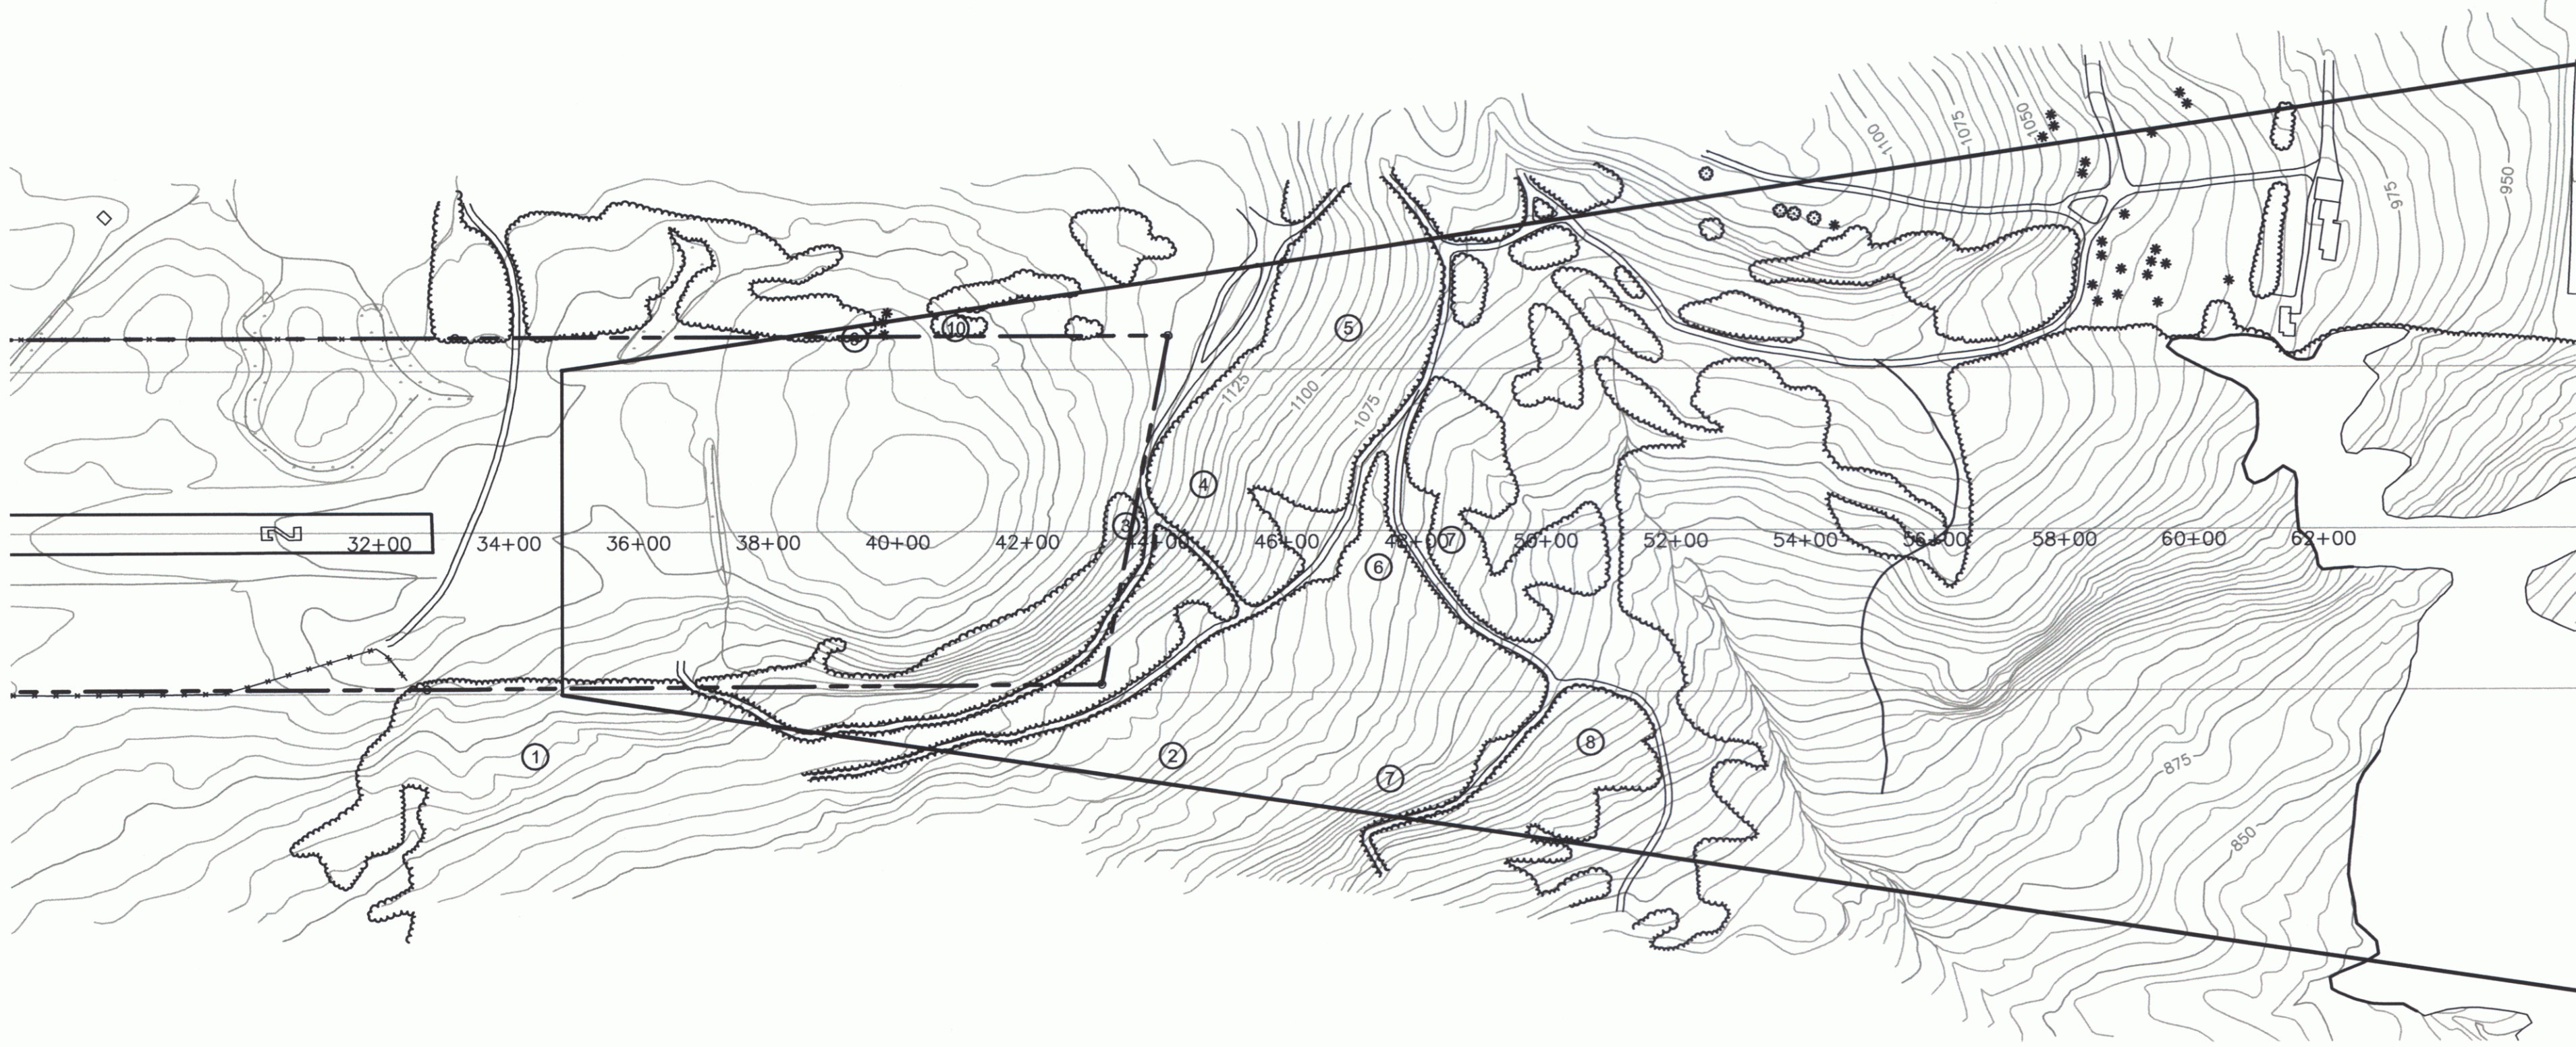

Rev.	Description	By	Date

VERMONT
CALEDONIA COUNTY STATE AIRPORT
RUNWAY 02
FAR PART 77 PLAN AND PROFILE
LYNDONVILLE

Project No.	8190014
Proj. Manager	JW
Proj. Designer	JW
Drawn By	MRS
Checked By	JW
Scale	1" = 200'
Approved	DCD
Date	06/00




LEGEND

TREE PENETRATION AREA

GROUND PENETRATION AREA

F.A.R. PART 77 SURFACES

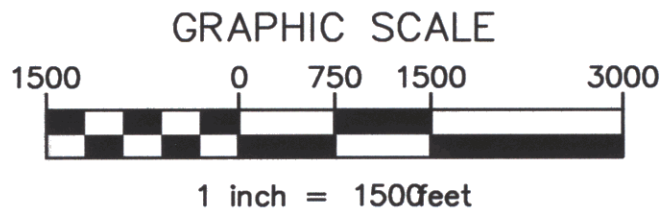

Rev.	Description	By	Date

VERMONT

LYNDONVILLE

CALEDONIA COUNTY STATE AIRPORT

FAR PART 77 IMAGINARY SURFACES PLAN

Project No.	8190014
Proj. Manager	JW
Proj. Designer	JW
Drawn By	MRS
Checked By	JW
Scale	1" = 1500'
Approved	
Date	01/00

