
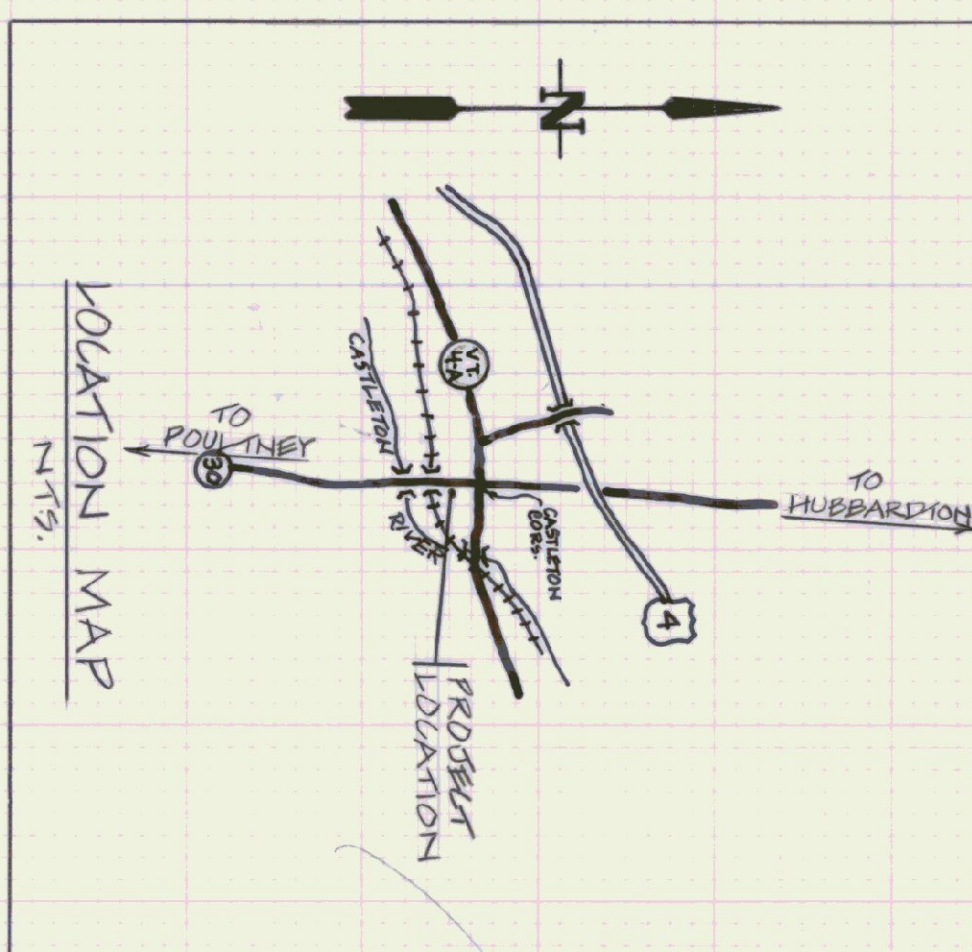
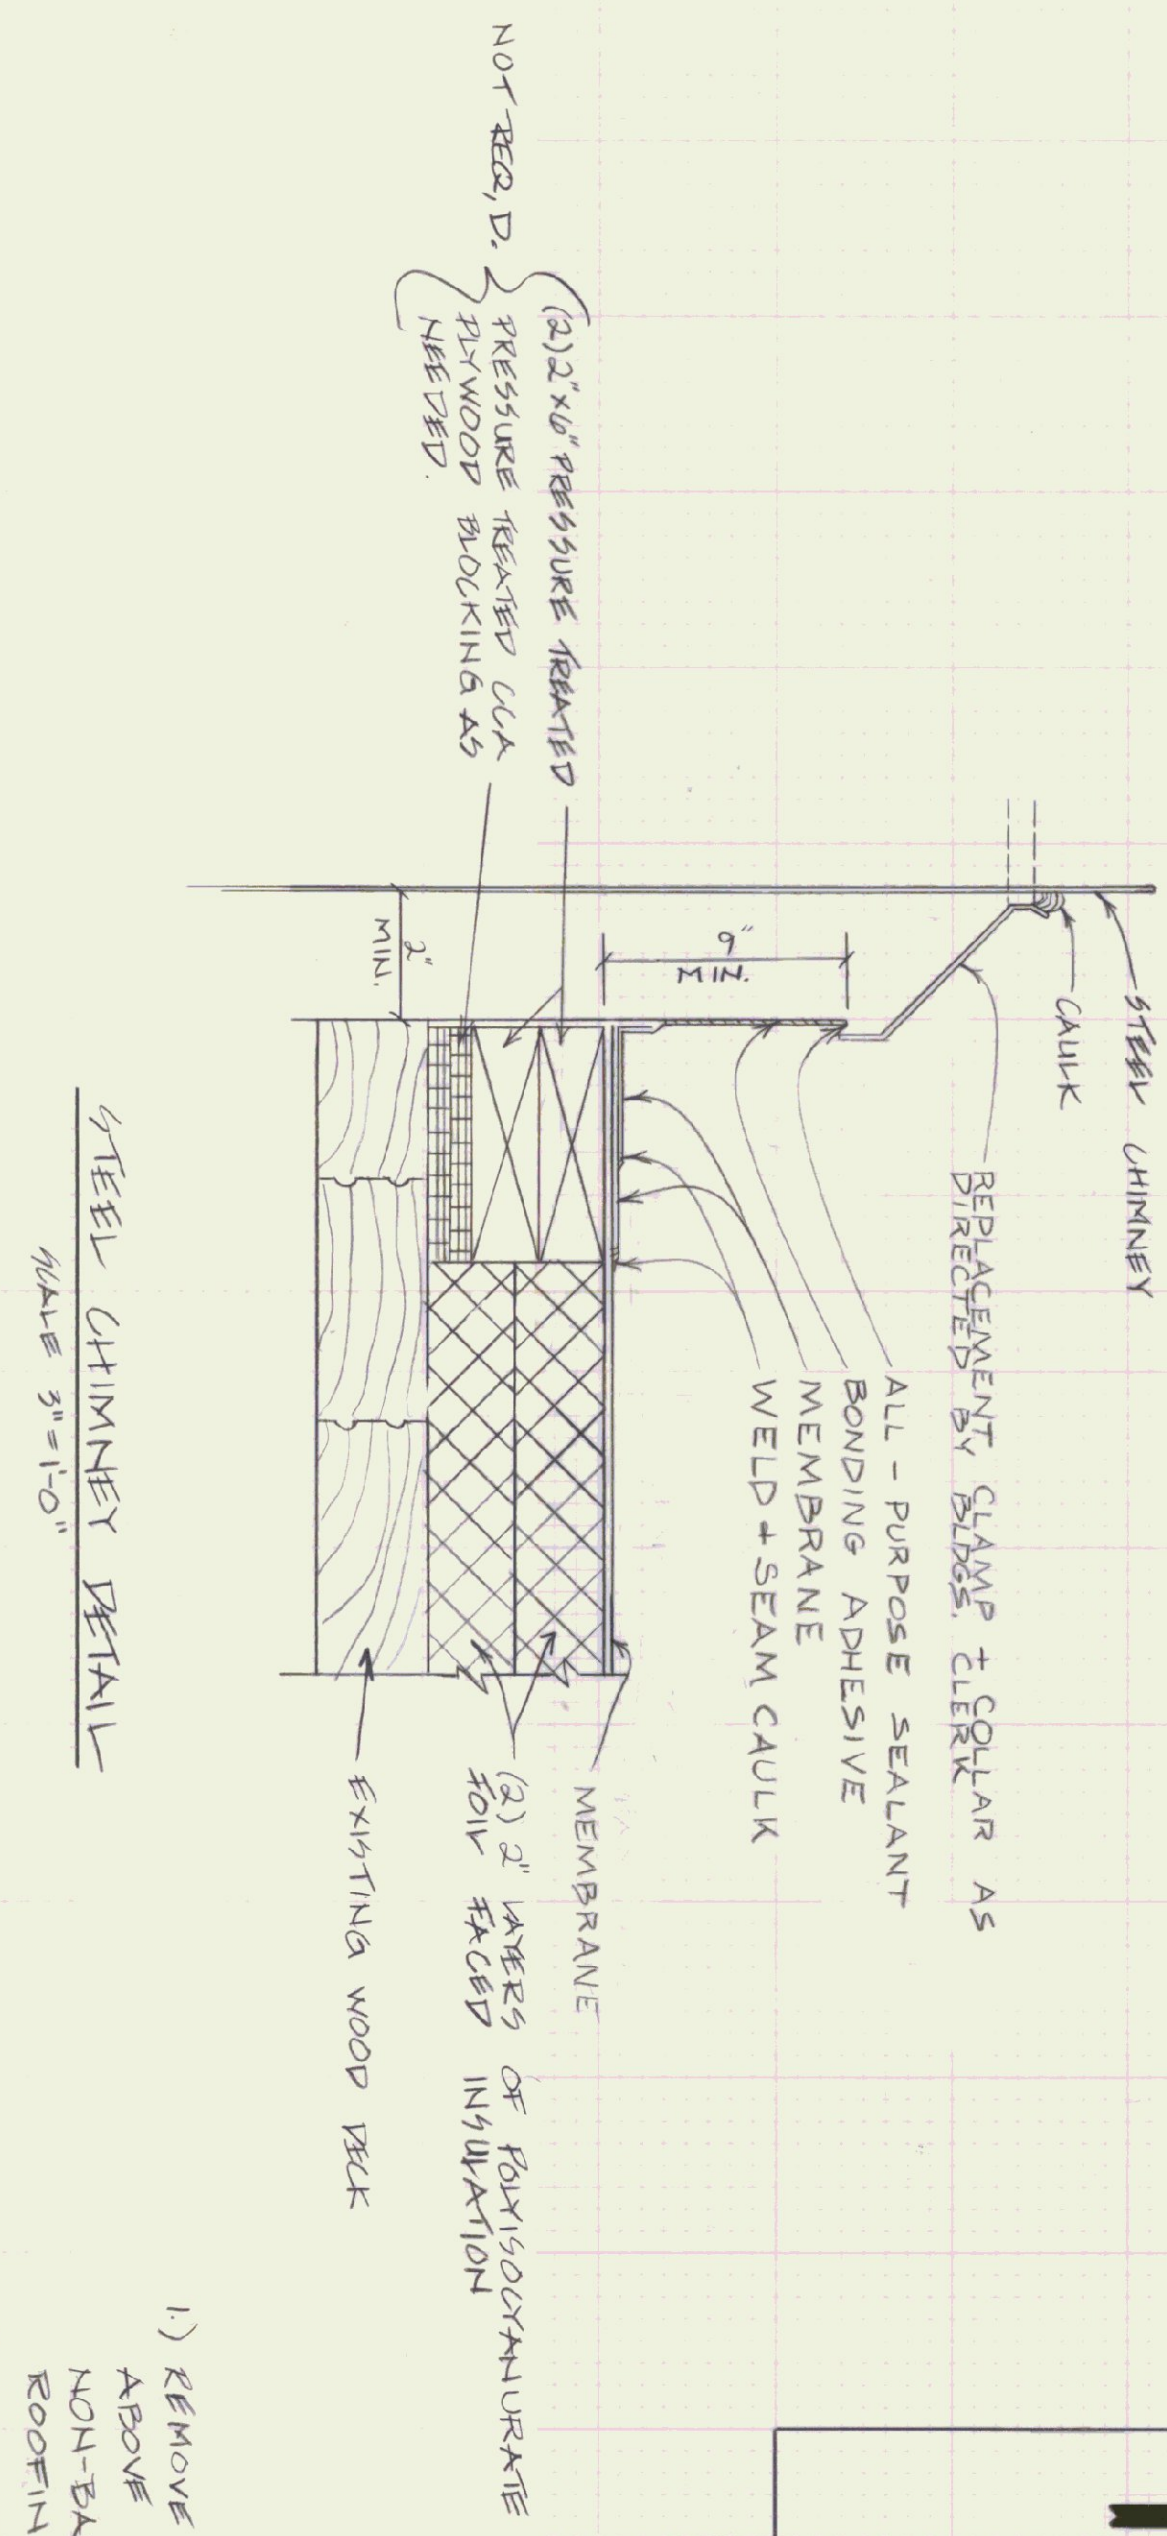


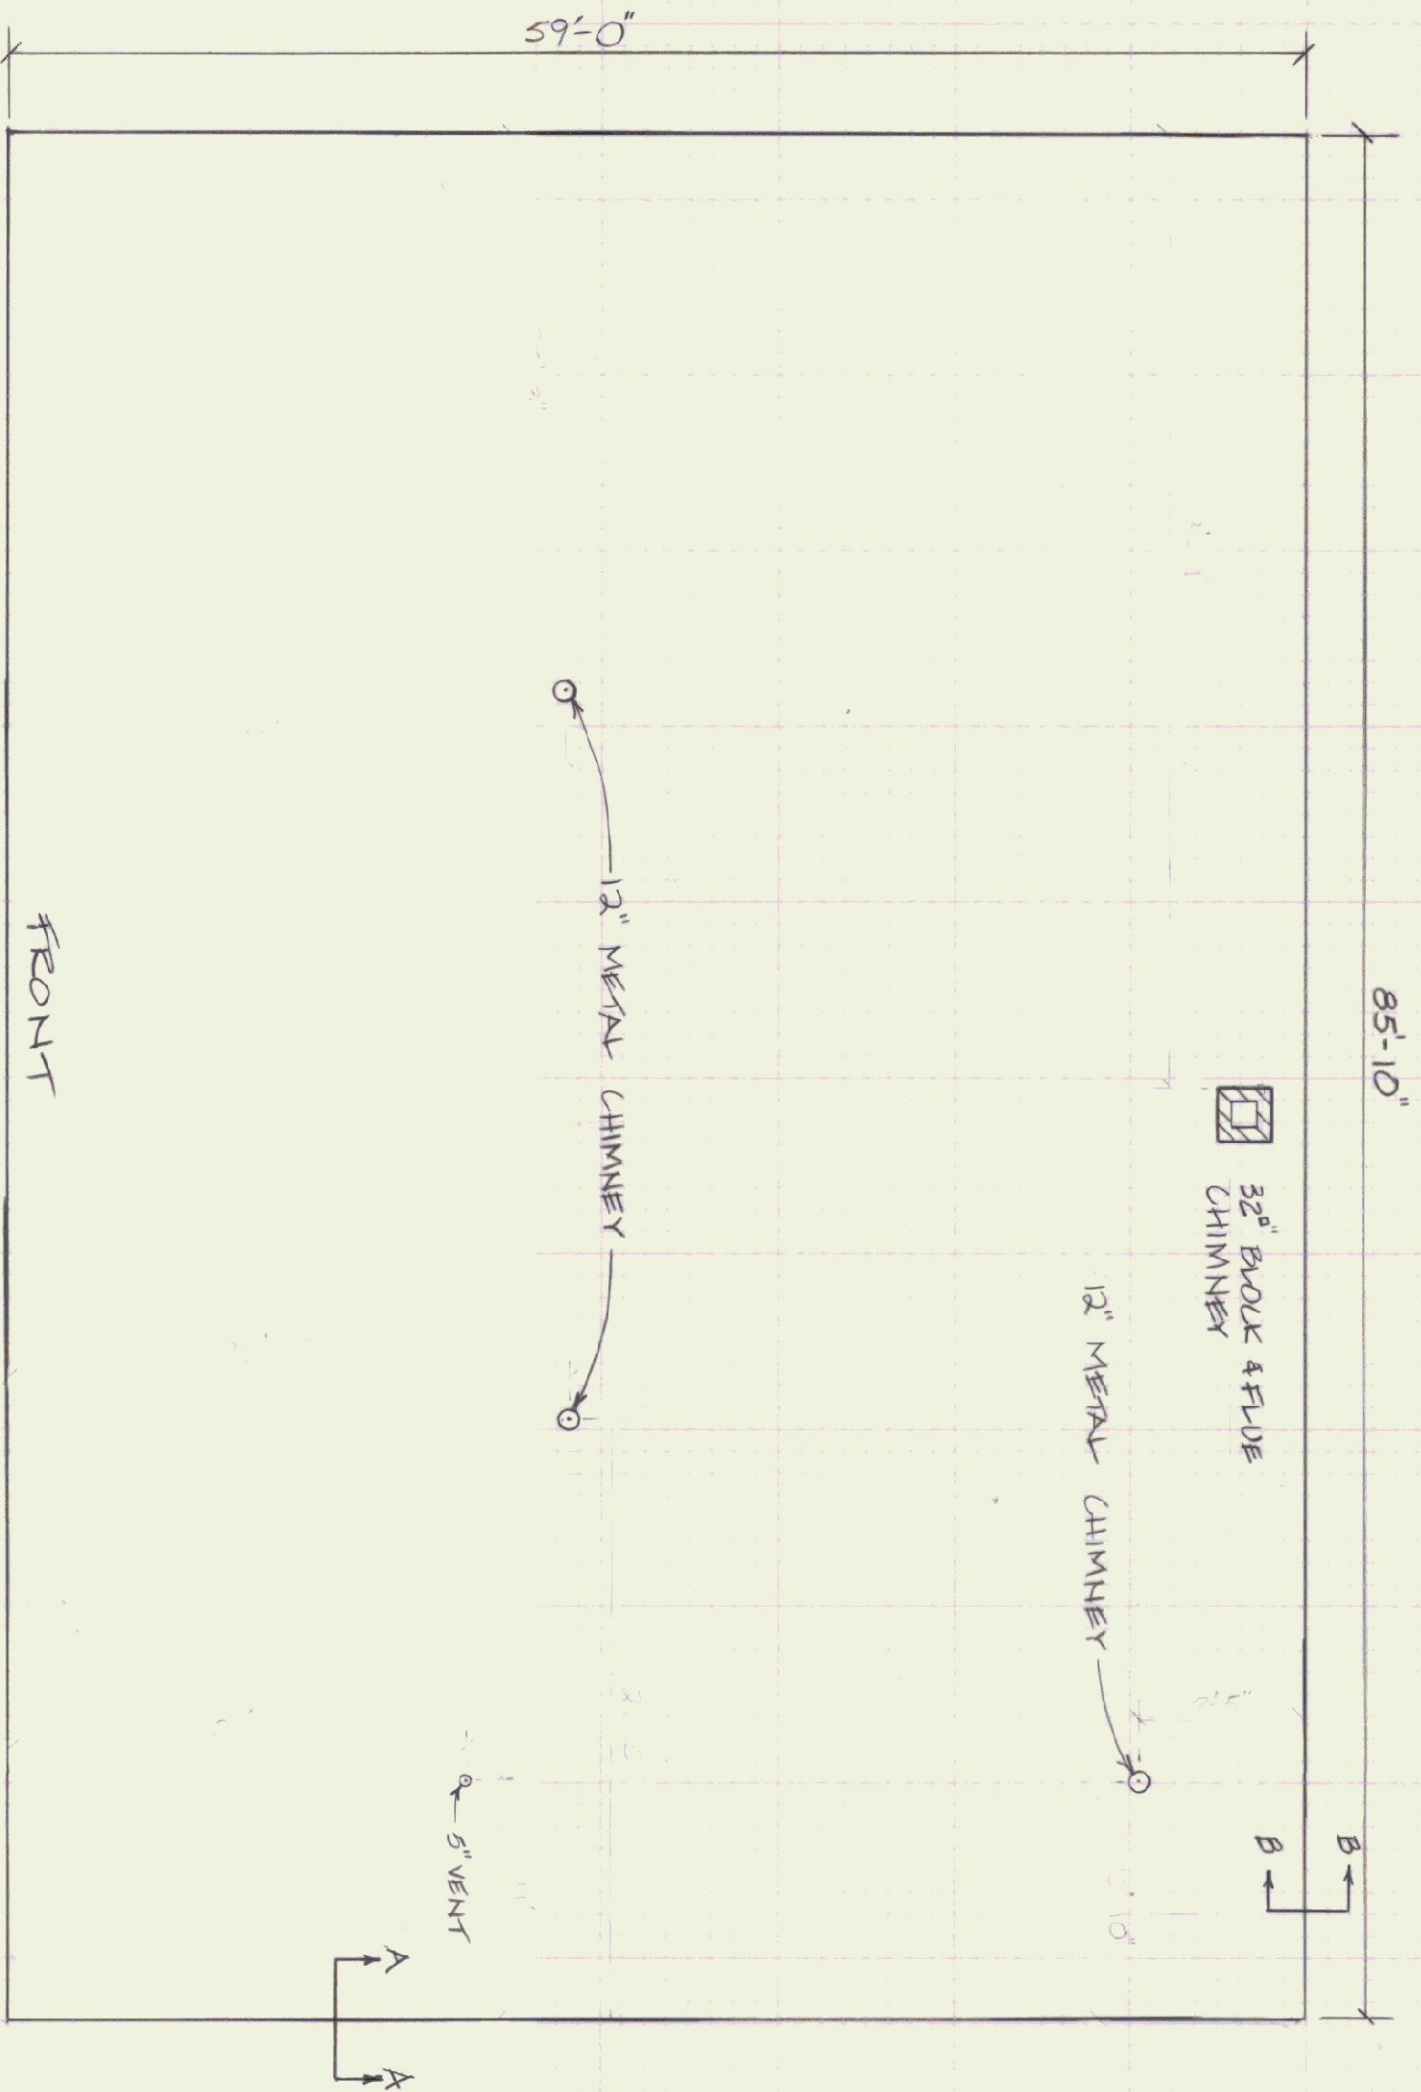


ROOF PLAN
SCALE 1/8"=1'-0"


STEEL CHIMNEY DETAIL
SCALE 3/4"=1'-0"

NOTES


- 1) REMOVE EXISTING ROOFING MATERIAL ABOVE WOOD DECKING REPLACE WITH NON-BALASTED SINGLE-PLY MEMBRANE ROOFING SYSTEM.
- 2) NO WOOD DECK DETECTION WAS OBSERVED, ONCE THE WOOD DECK IS EXPOSED, ALL AREAS SHOWING DETECTION SHOULD BE REMOVED AS DIRECTED BY BUILDING ENGINEER.

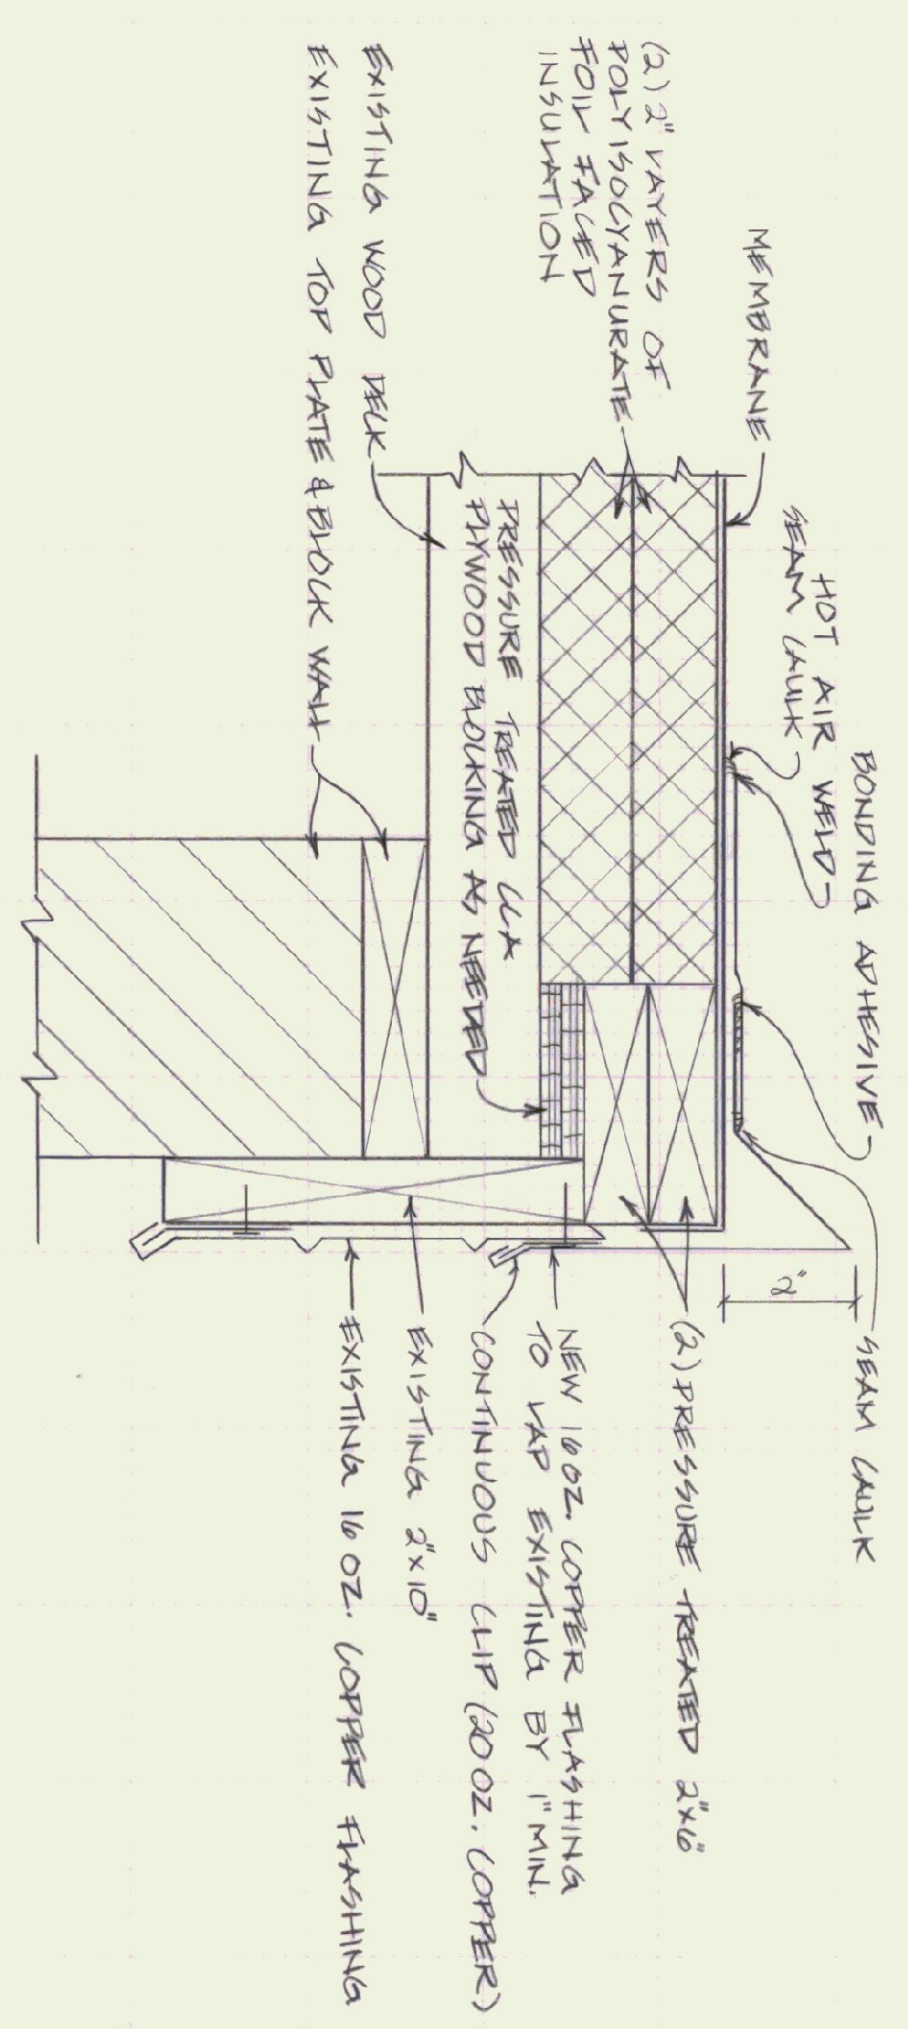


SECTION A-A ROOF RAKE EDGE
SCALE 3/4"=1'-0"

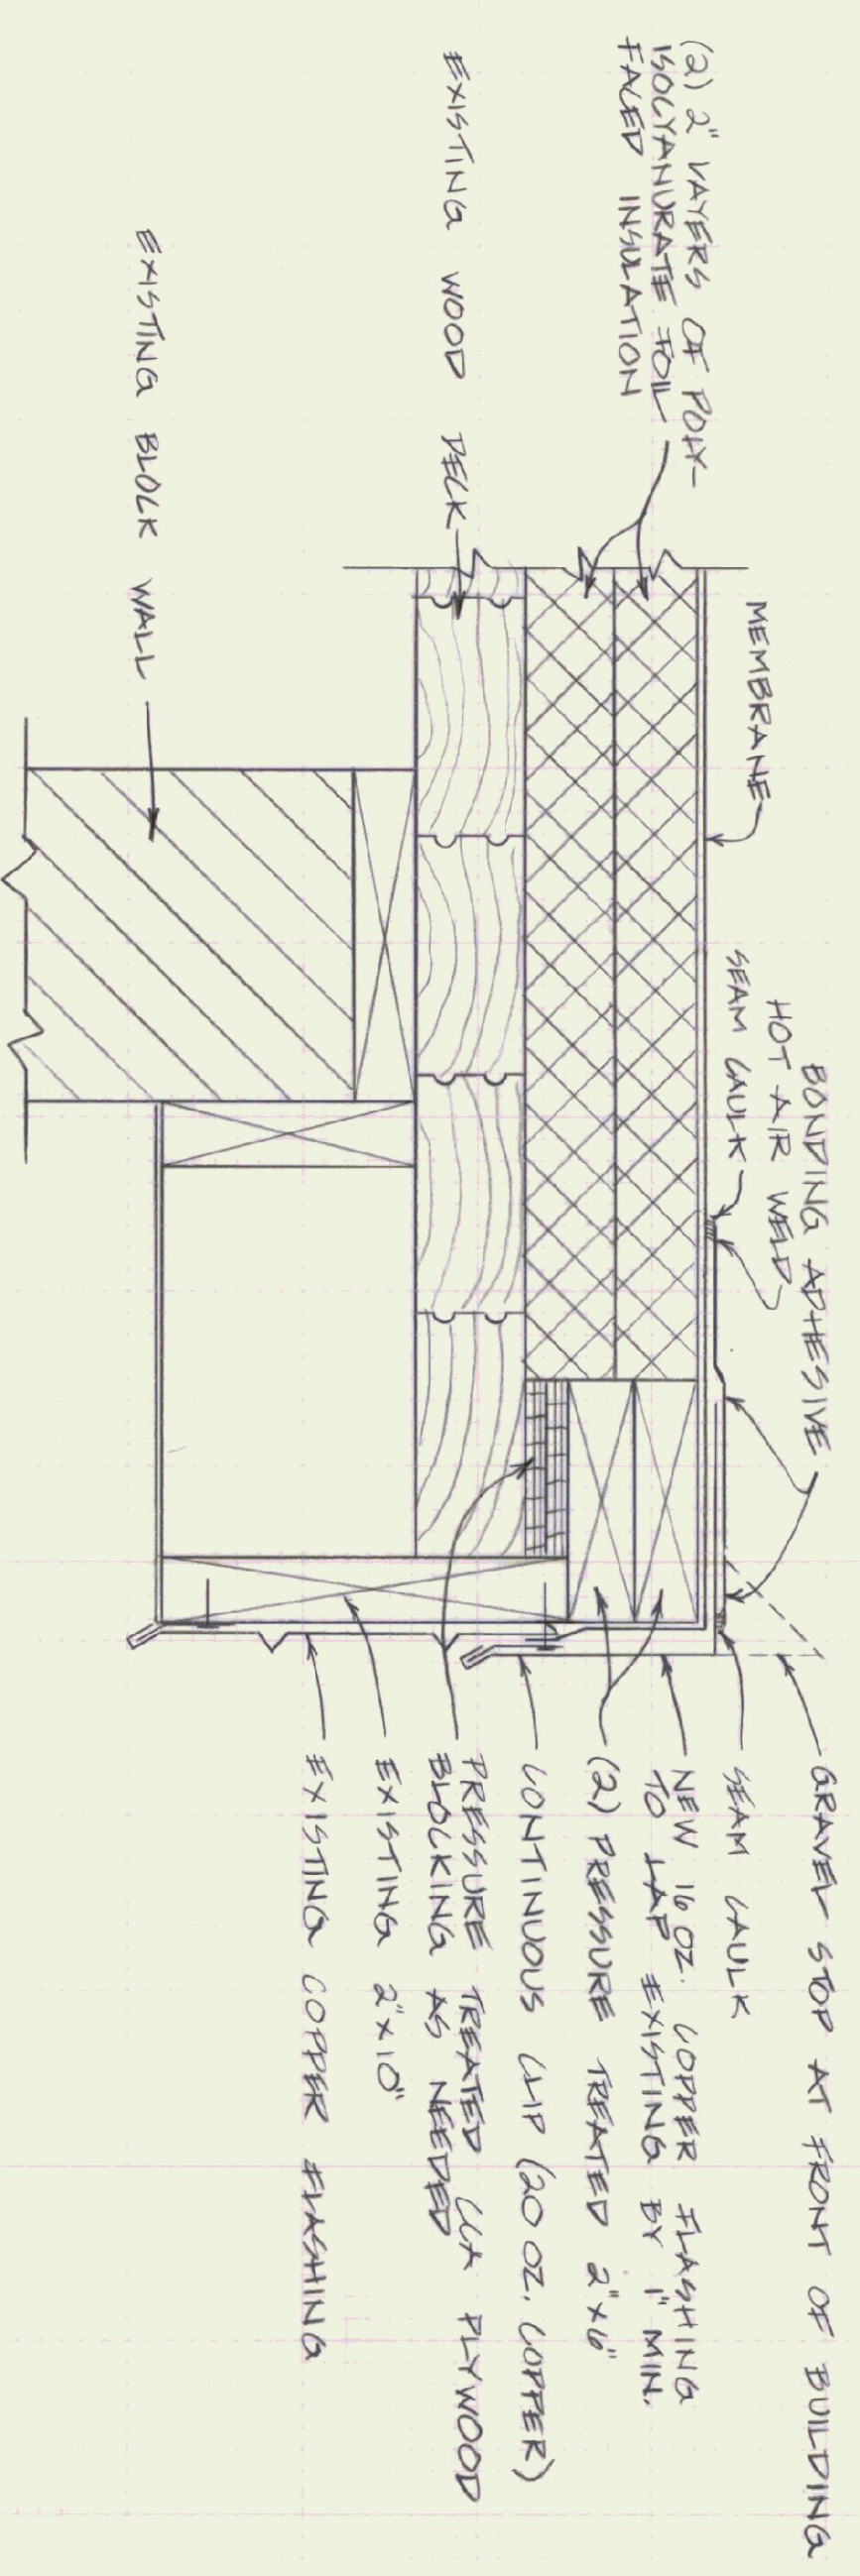

SECTION B-B ROOF DRIP EDGE
SCALE 3/4"=1'-0"

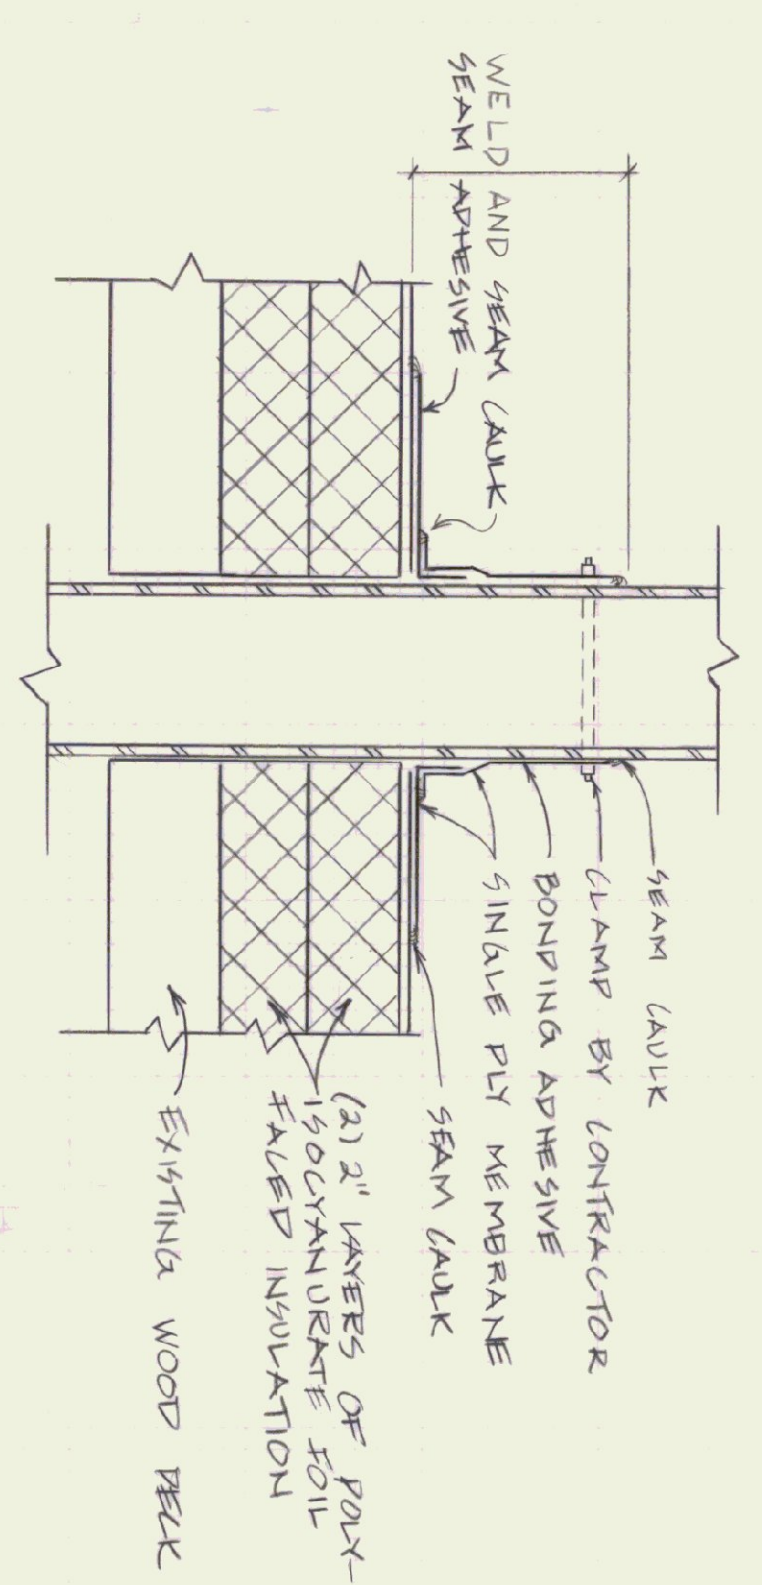

VENT STACK DETAIL
SCALE 3/4"=1'-0"

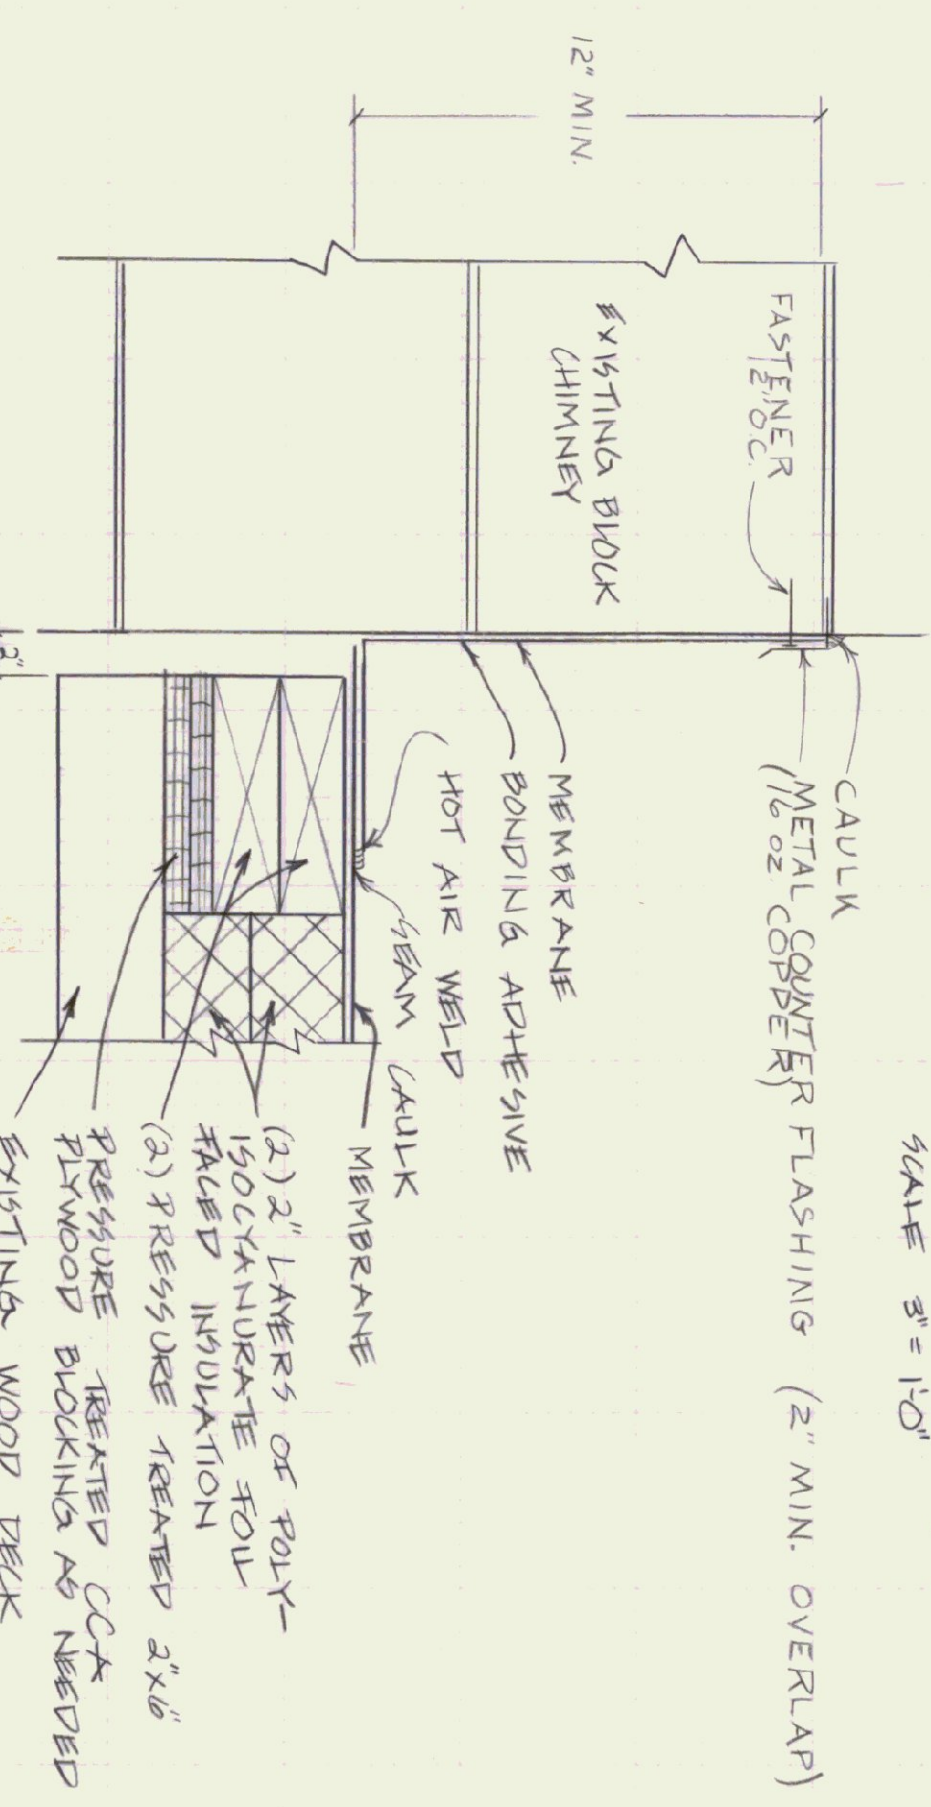

CHIMNEY FLASHING DETAIL
SCALE 3/4"=1'-0"

STATE OF VERMONT				VERMONT	
DEPARTMENT OF STATE BUILDINGS					
AGENCY OF ADMINISTRATION					
MONTPELIER					
AGENCY OF TRANSPORTATION					
CASTLETON 4 BAY GARAGE					
RE-ROOFING PROJECT					
DATE	SCALE	REVISIONS	DWG NO.		
12-13-85	AS NOTED		R-1		
DRAWN BY:	APPROVED BY:				
K. WILSON	F. RATT				