




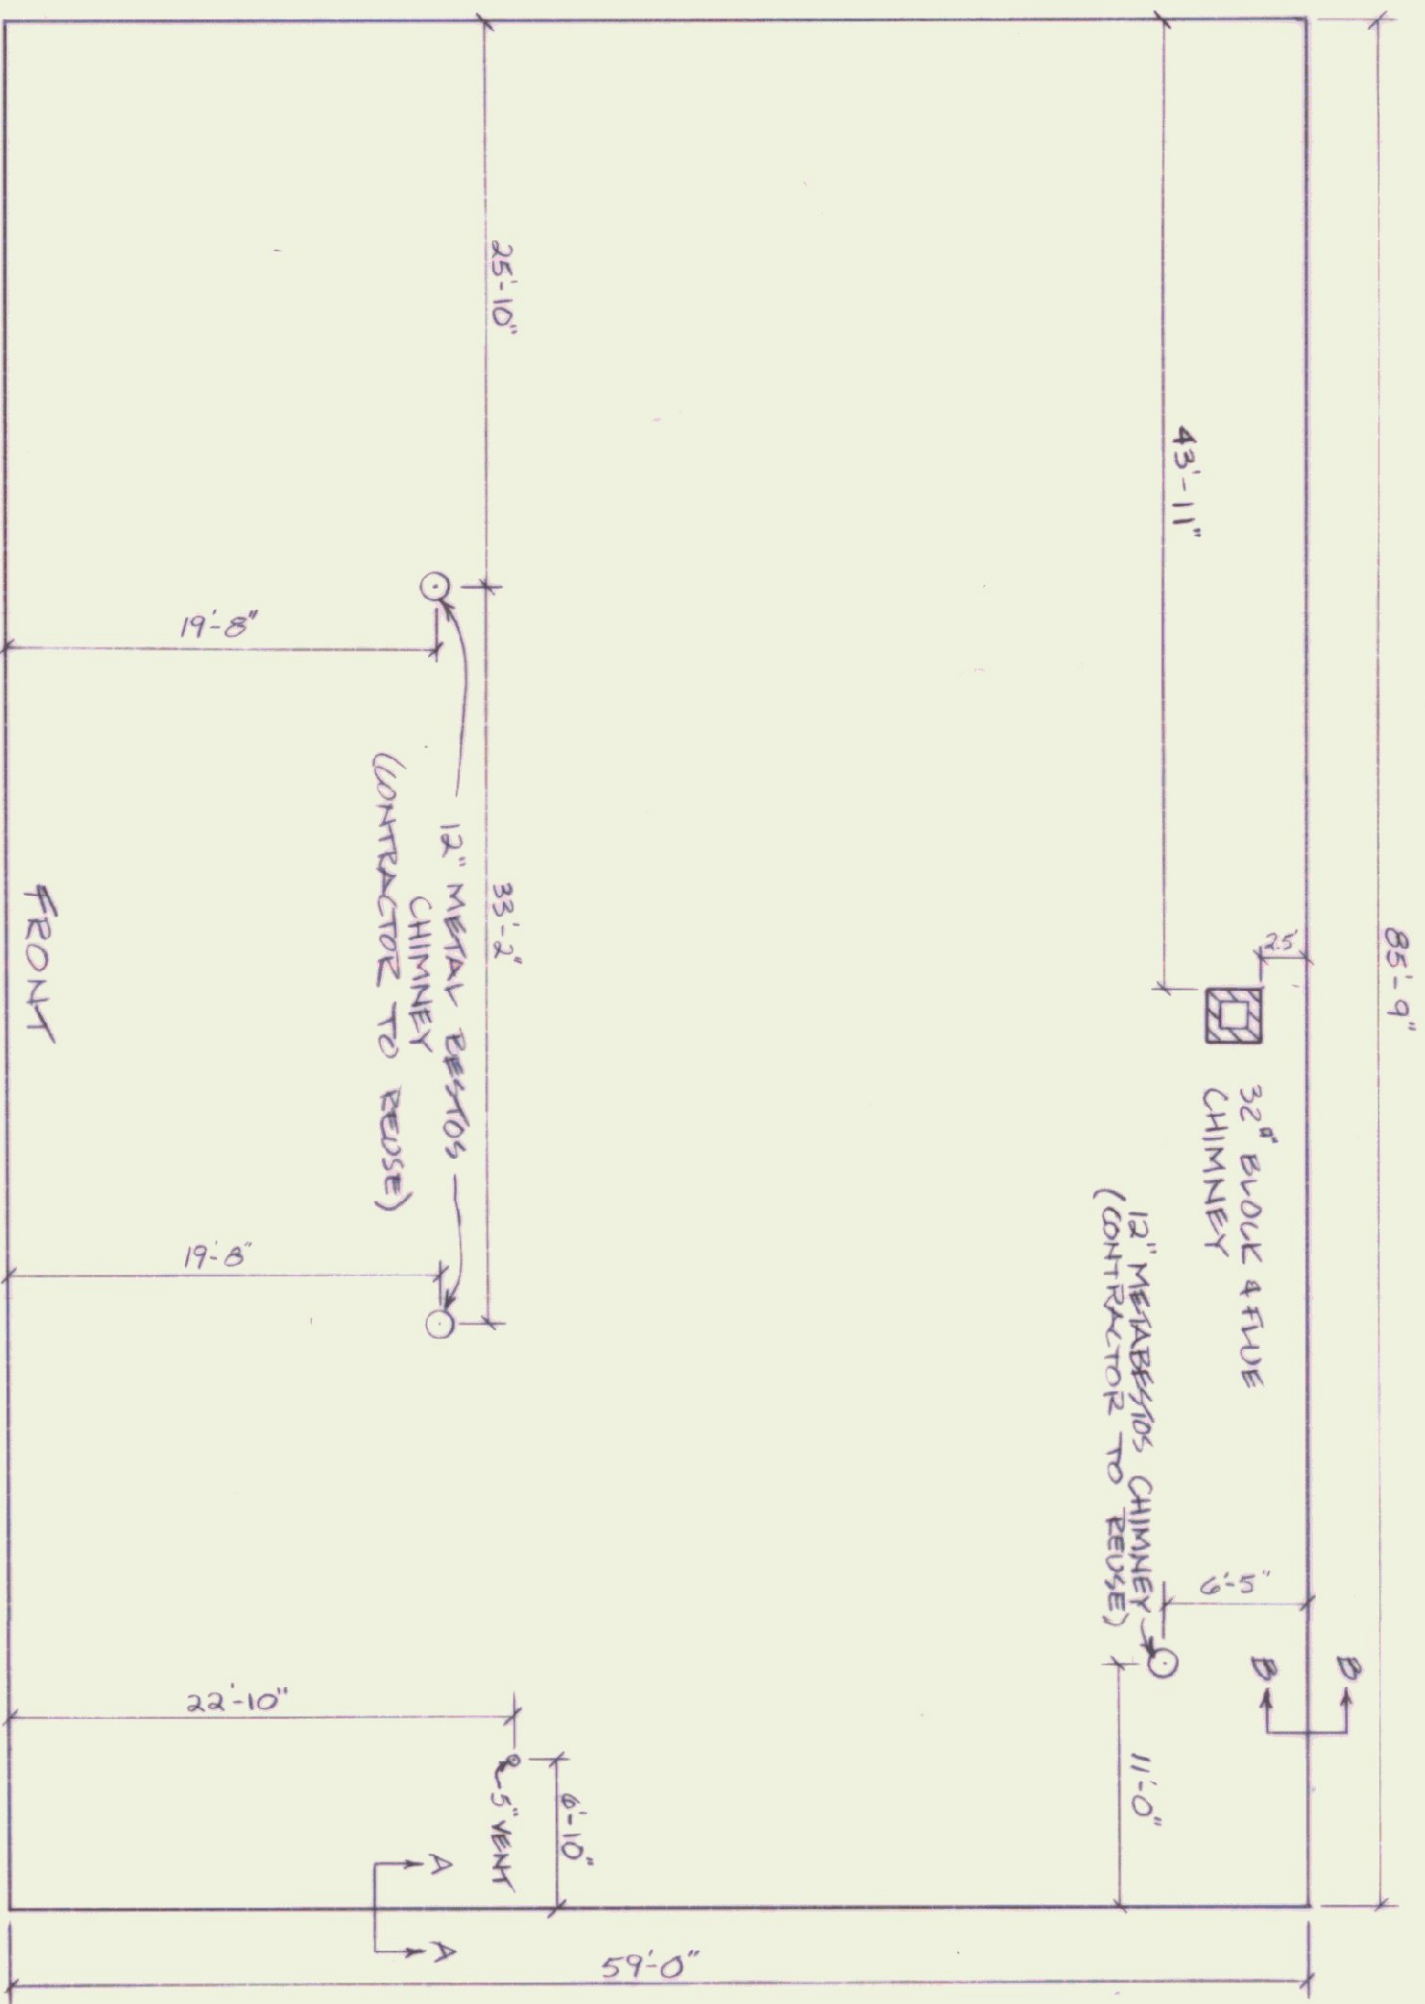


ROOF PLAN
SCALE 1/8"=1'-0"

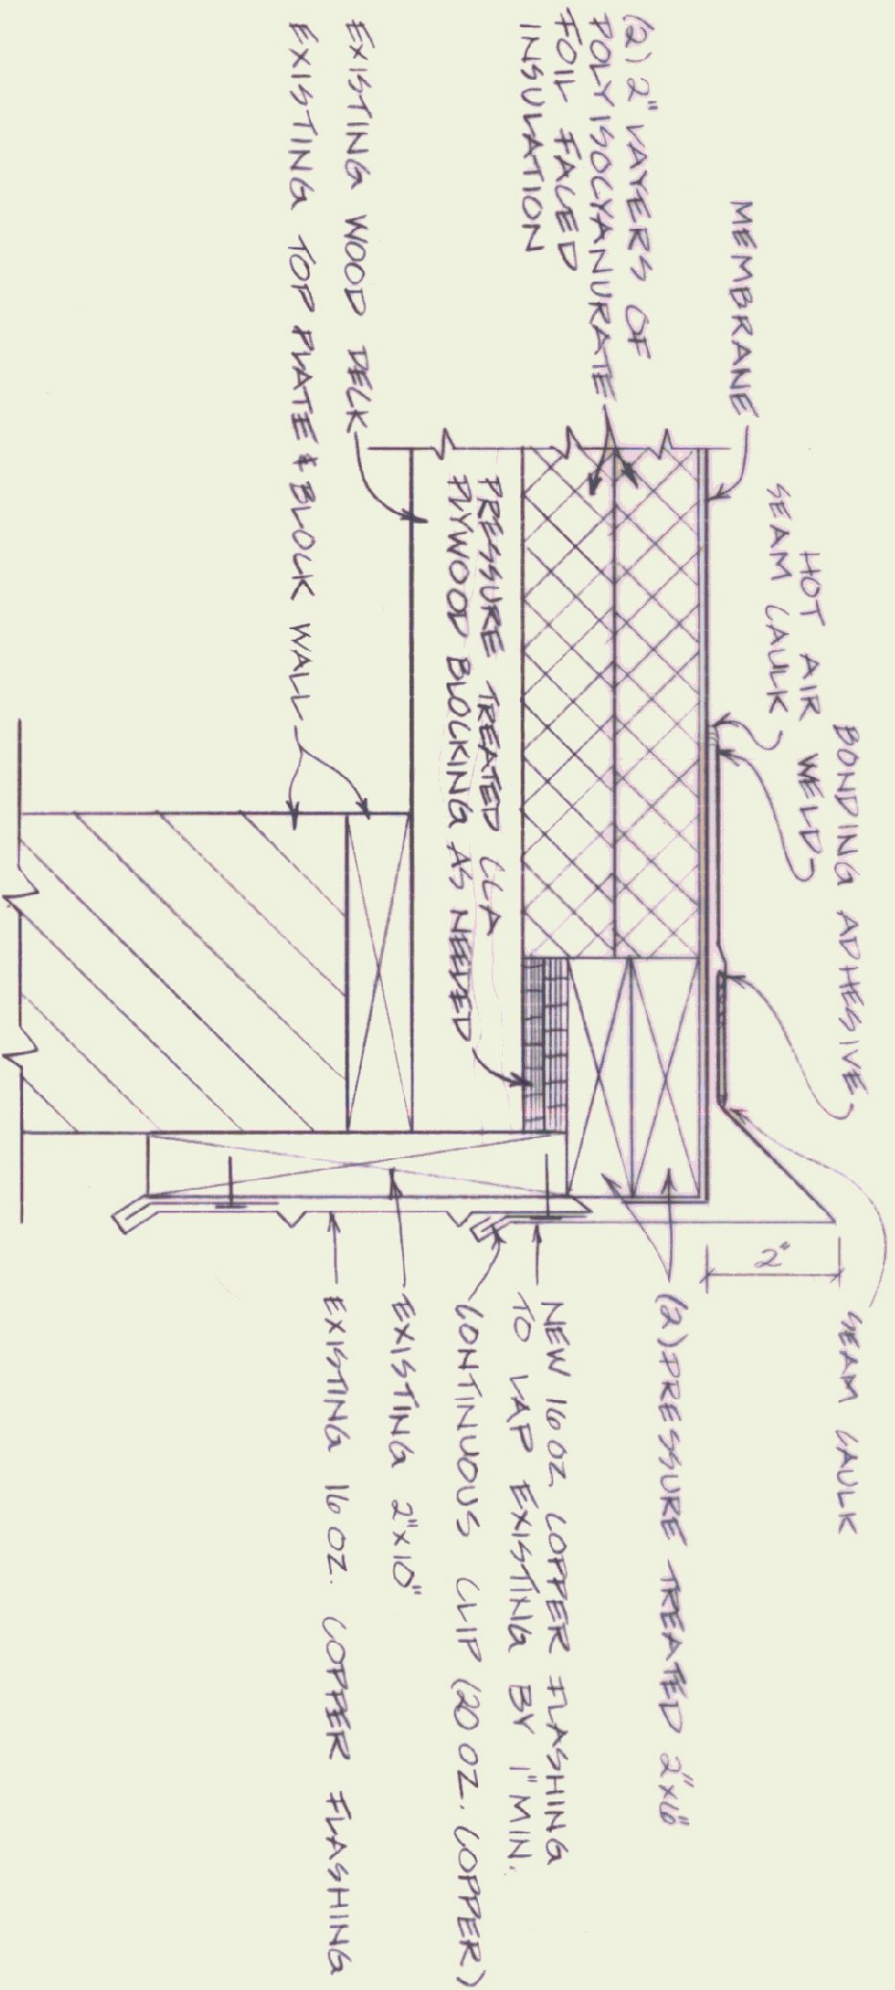


SECTION A-A ROOF RAKE EDGE
SCALE 3/8"=1'-0"

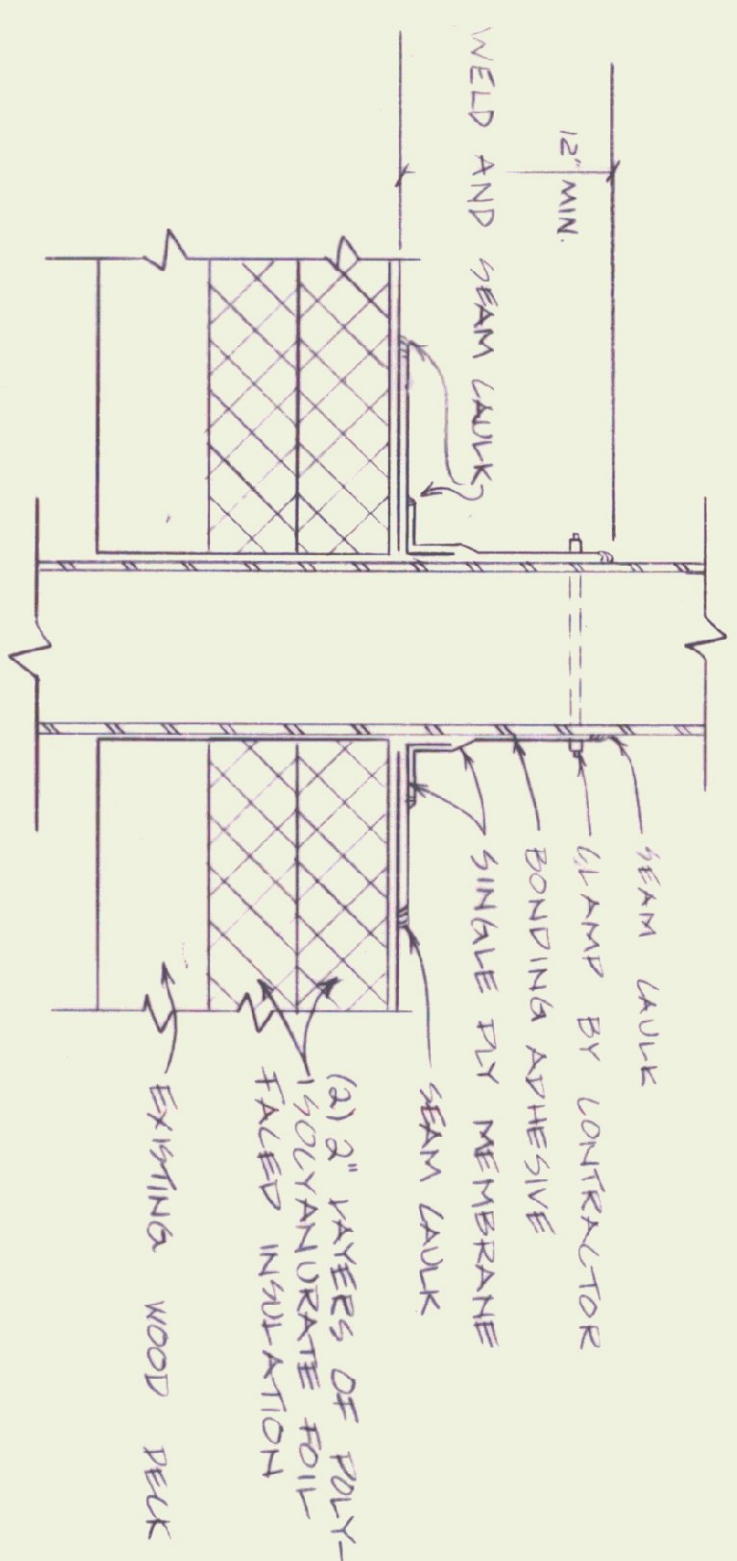


VENT STACK DETAIL
SCALE 3/8"=1'-0"

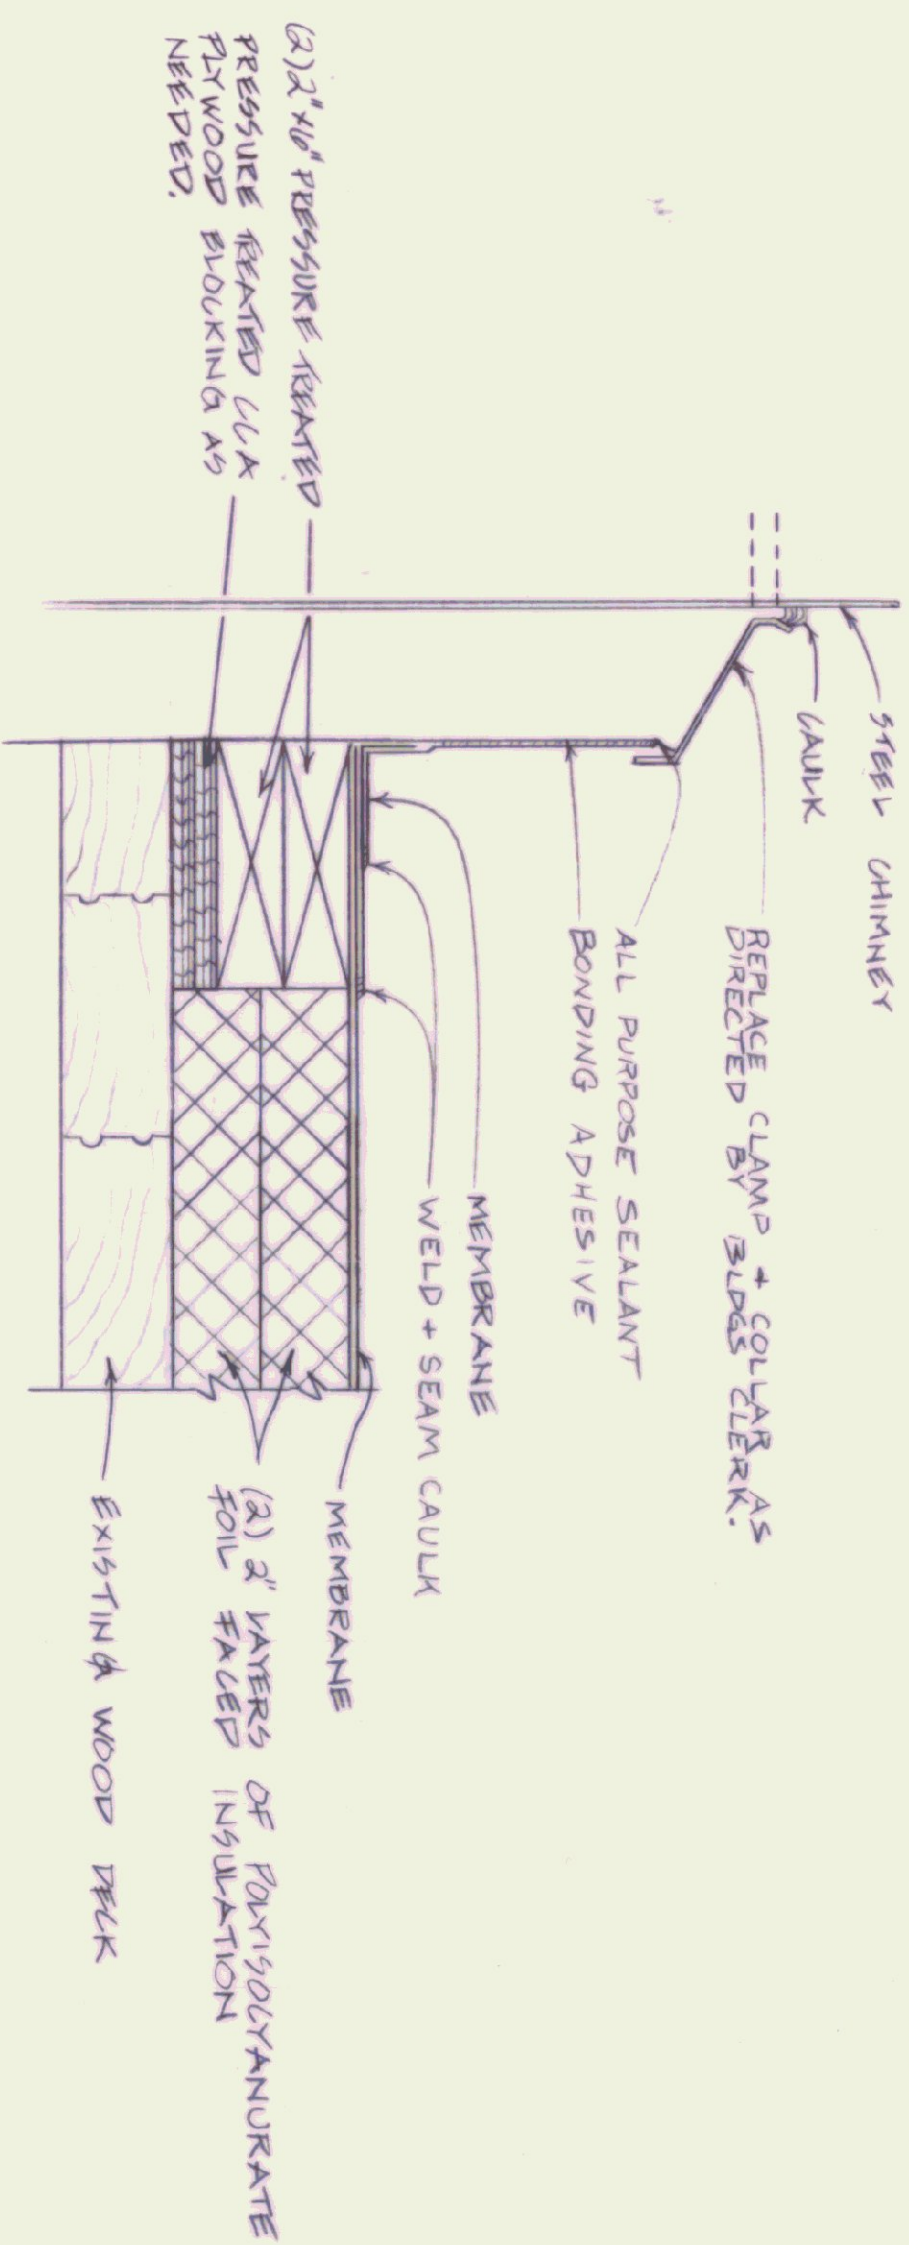


STEEL CHIMNEY DETAIL
SCALE 3/8"=1'-0"

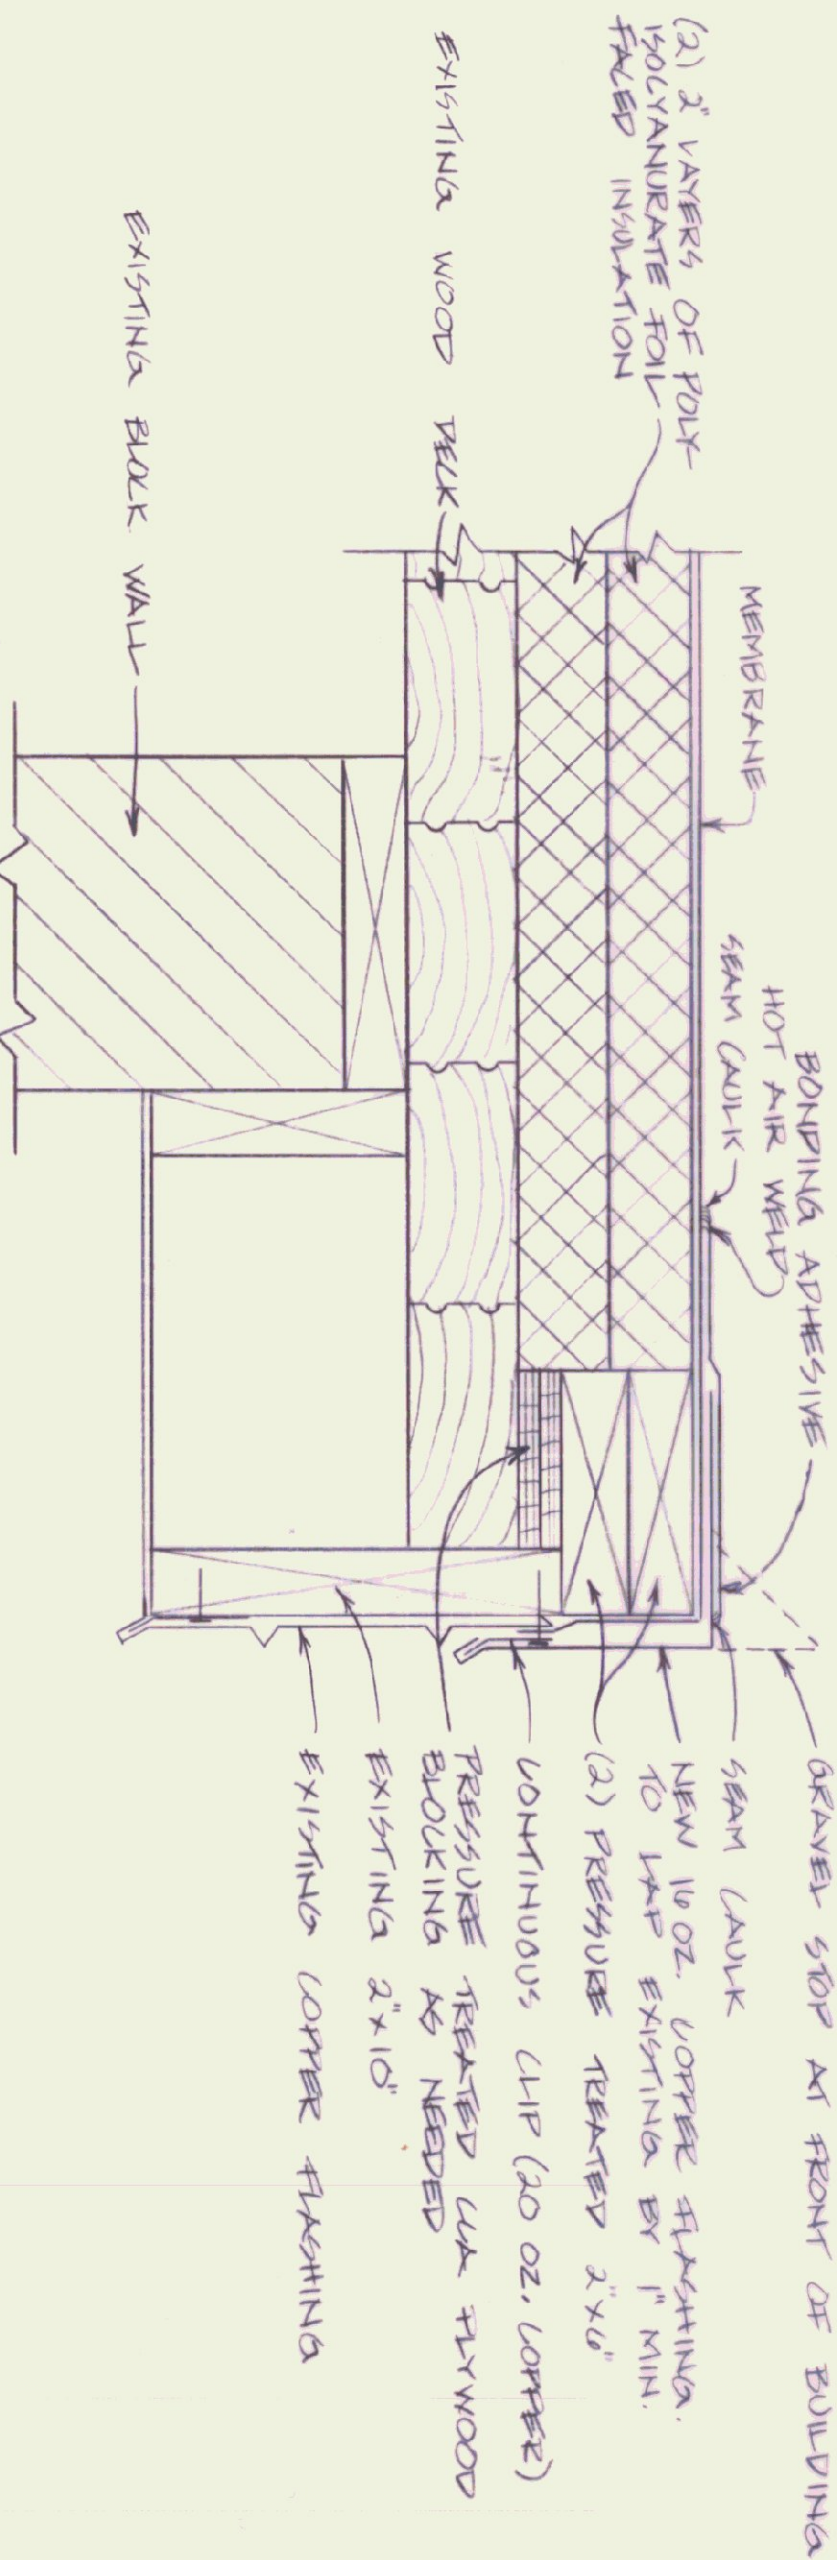

SECTION B-B ROOF DRIP EDGE
SCALE 3/8"=1'-0"

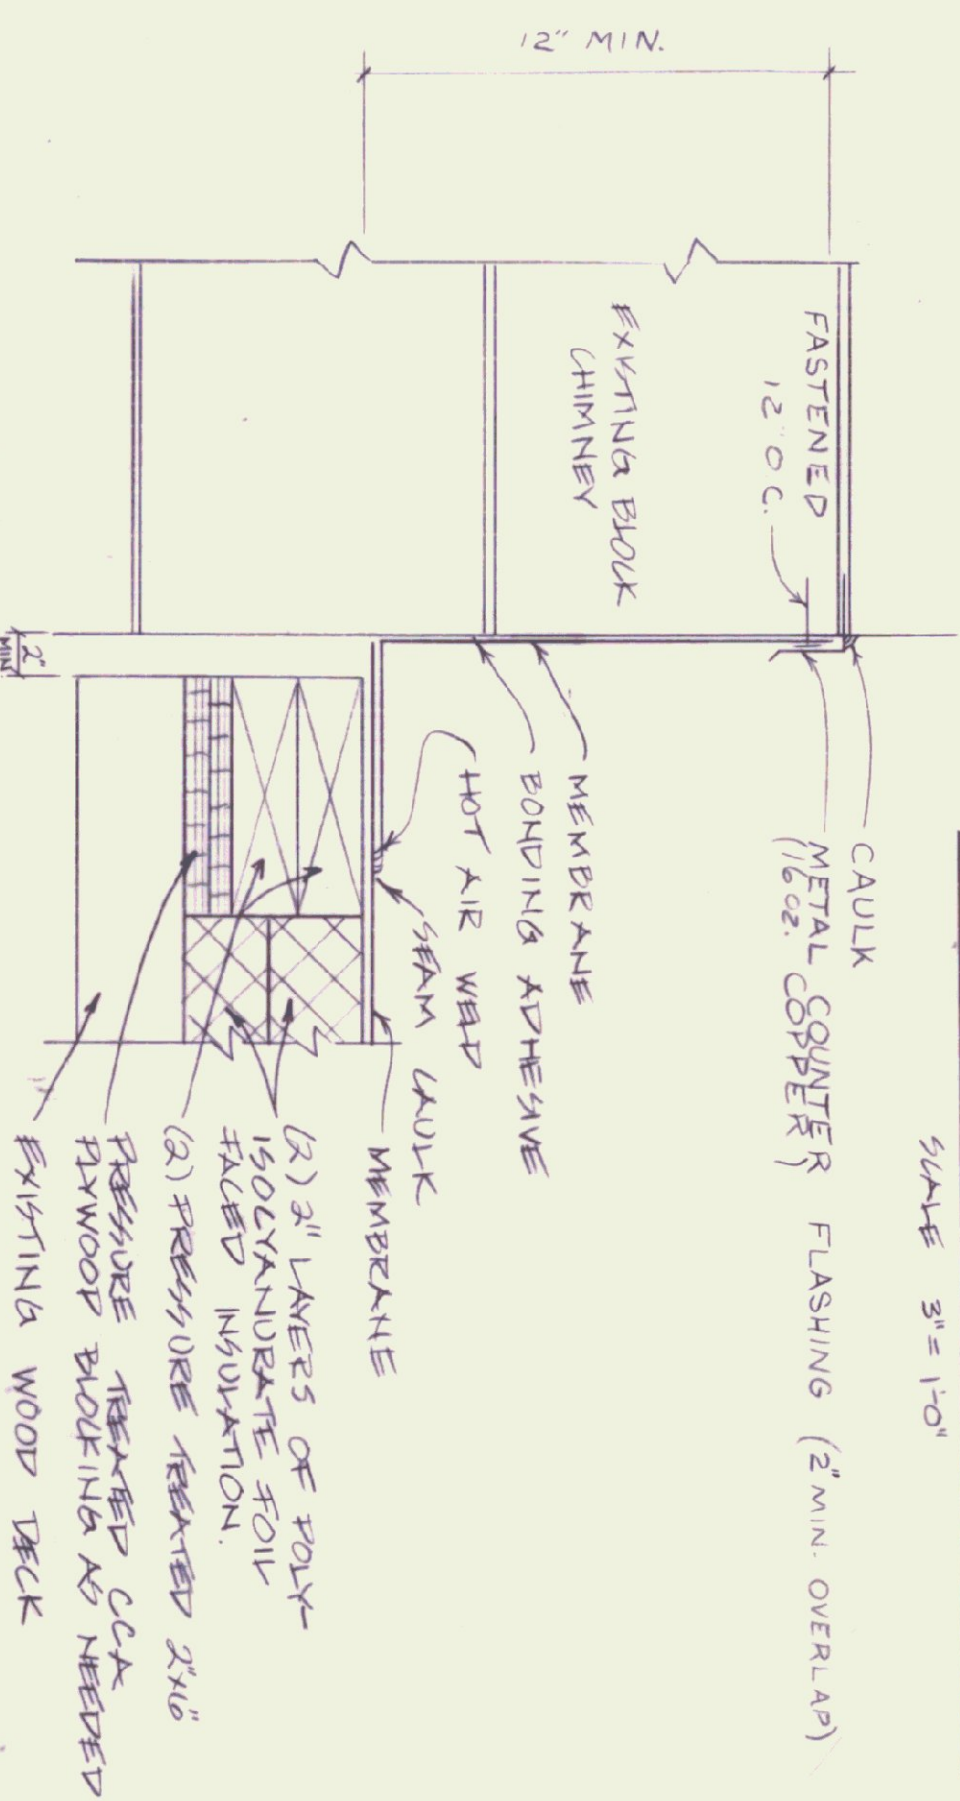

CHIMNEY FLASHING DETAIL
SCALE 3/8"=1'-0"

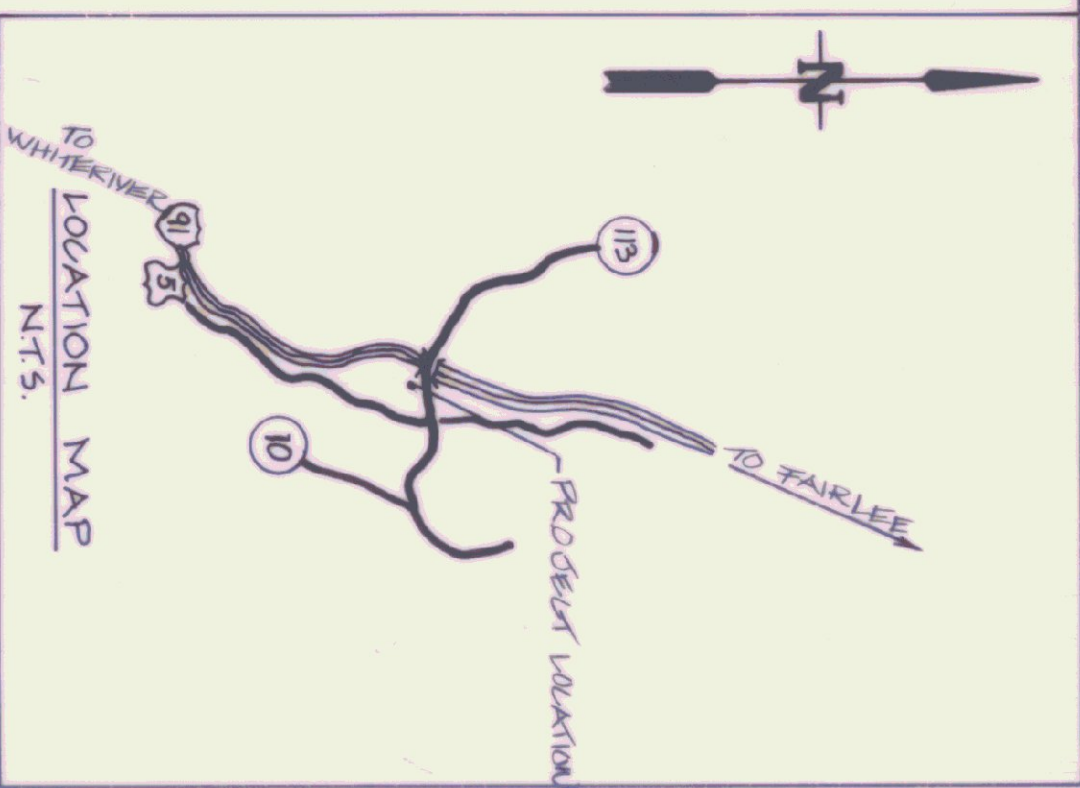

- NOTES
- 1) REMOVE EXISTING ROOFING MATERIAL ABOVE WOOD DECKING. REPLACE WITH NEW BALUSTED SINGLE PLY MEMBRANE ROOFING SYSTEM.
 - 2) NO WOOD DECK DETRIORATION WAS OBSERVED. ONLY THE WOOD DECK IS EXPOSED. ALL AREAS SHOWING DETRIORATION SHOULD BE REPAIRED AS DIRECTED BY BUILDING ENGINEER.

STATE OF VERMONT			
DEPARTMENT OF STATE BUILDINGS			
AGENCY OF ADMINISTRATION			
MONTPELIER, VERMONT			
AGENCY OF TRANSPORTATION			
THE TOWN OF FAIRLEE, VERMONT			
REEROOFING PROJECT			
VERMONT			
DATE	SCALE	REVISIONS	DWG. NO.
12-11-85	AS NOTED		R-1
DRAWN BY: R. TRENTAUM	APPROVED BY: F. PRATT		