




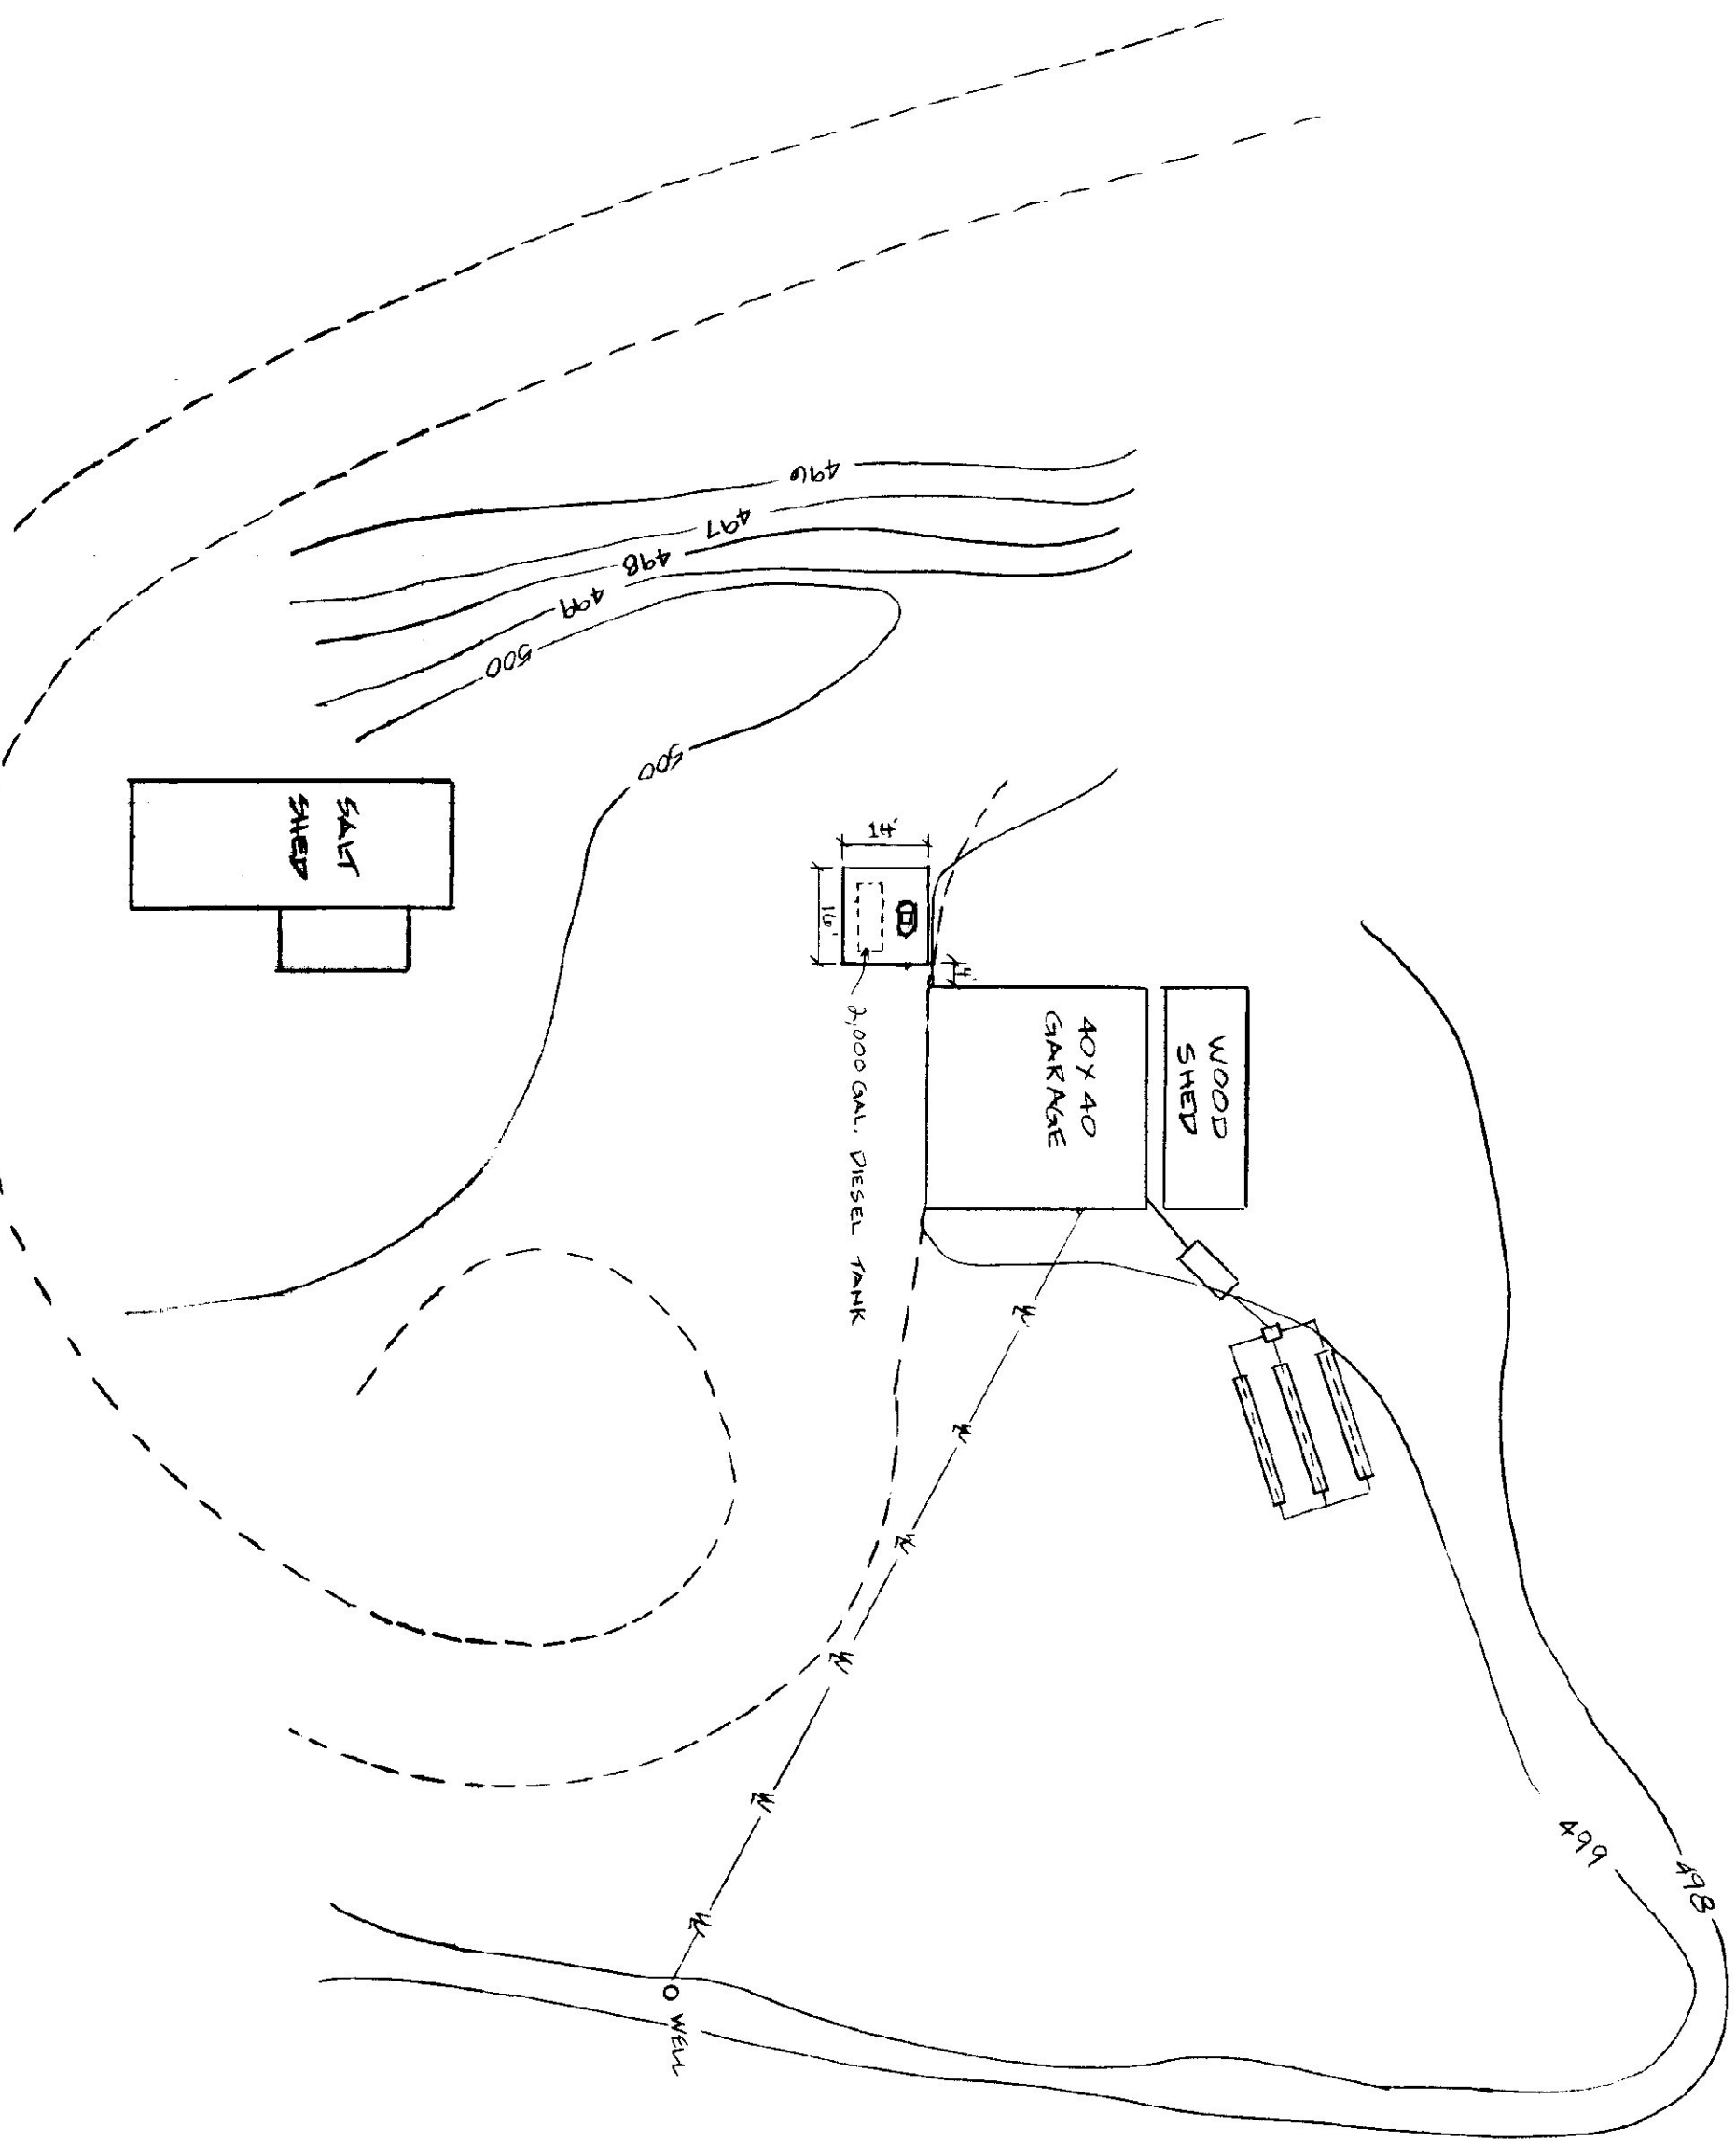


SITE PLAN
SCALE 1"=30'

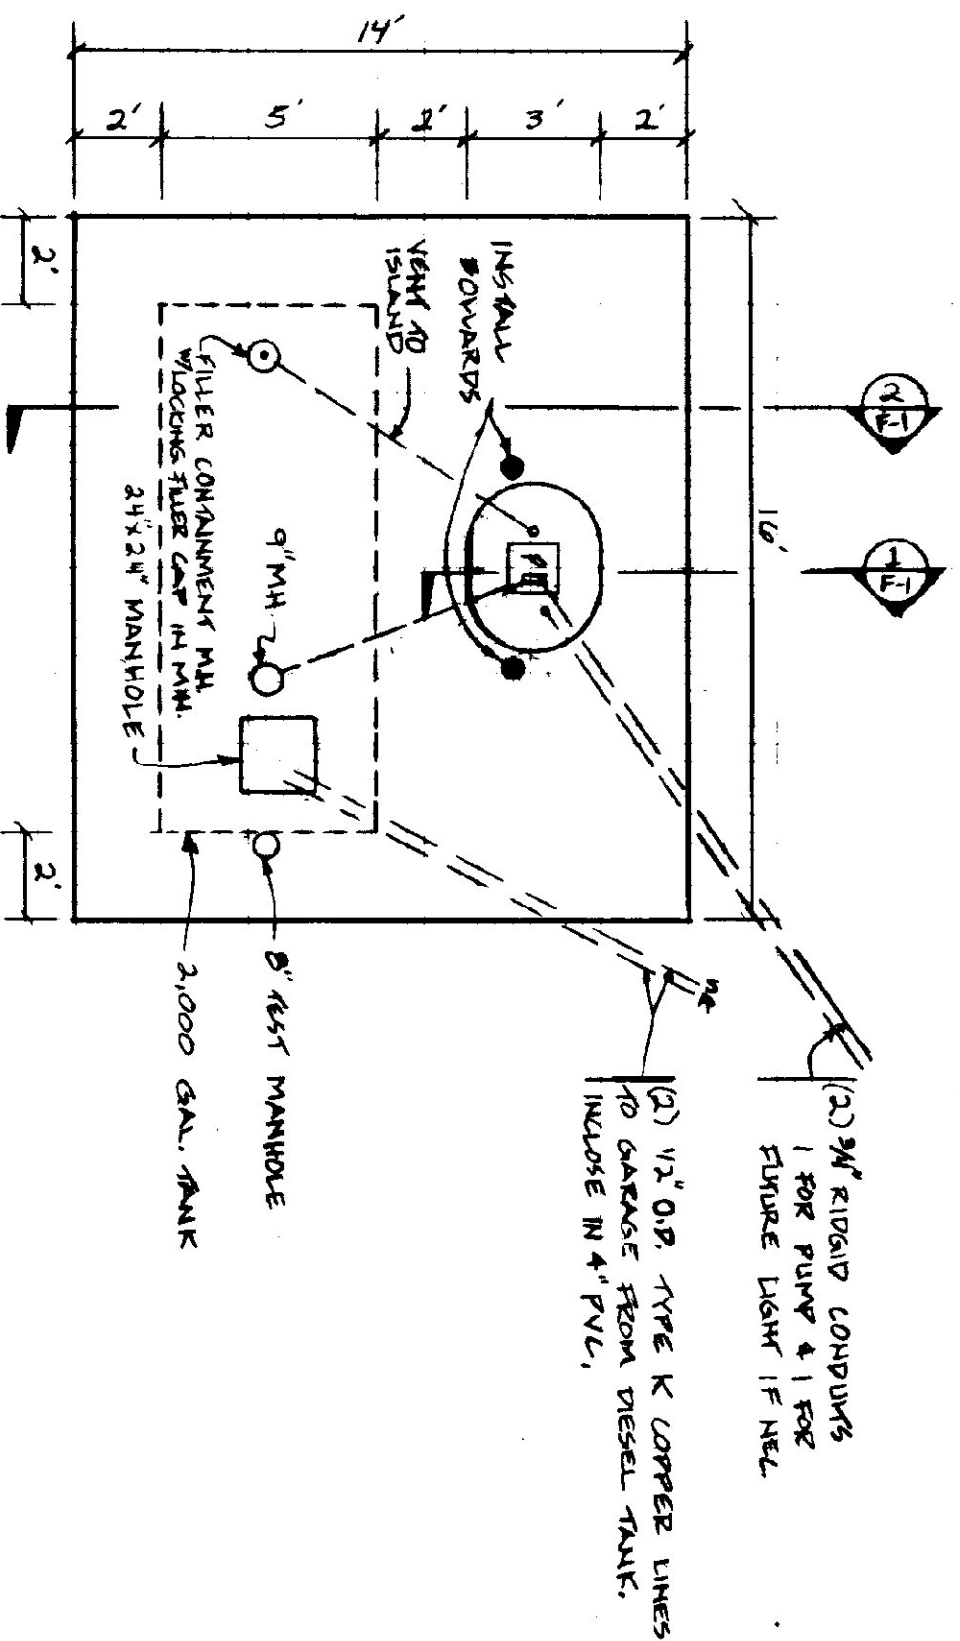


SLAB PLAN
SCALE 1/4"=1'-0"

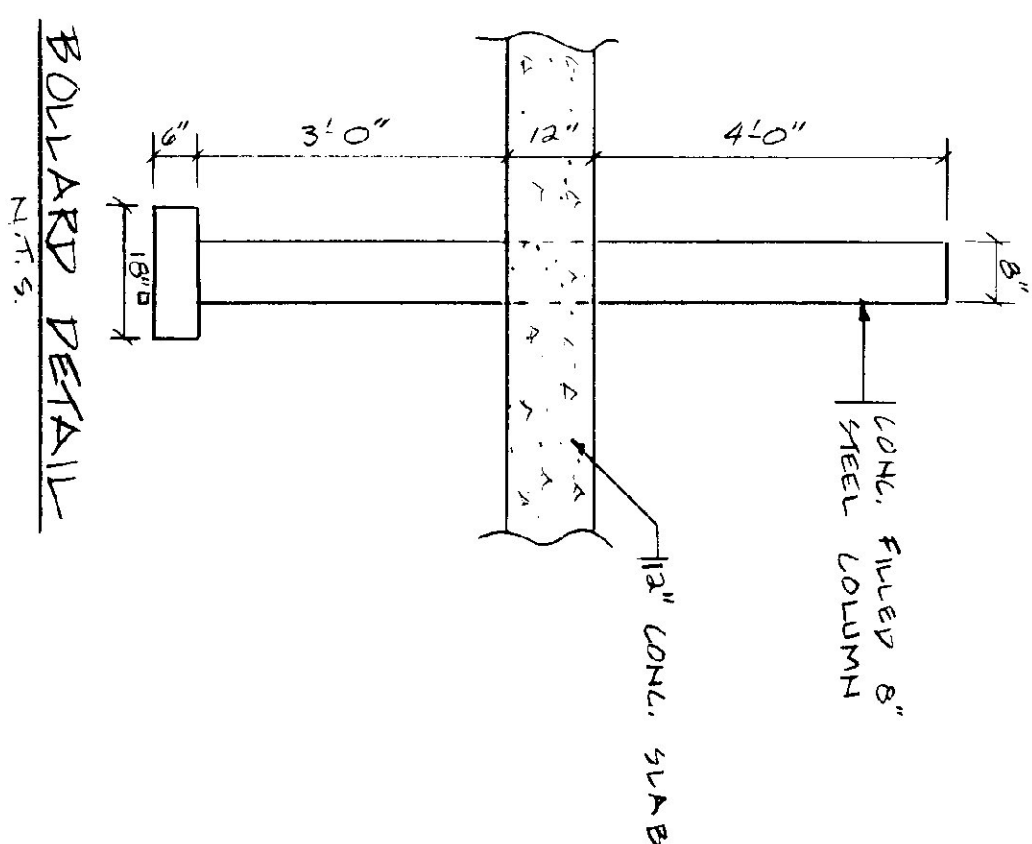

BOLLARD DETAIL
N.T.S.

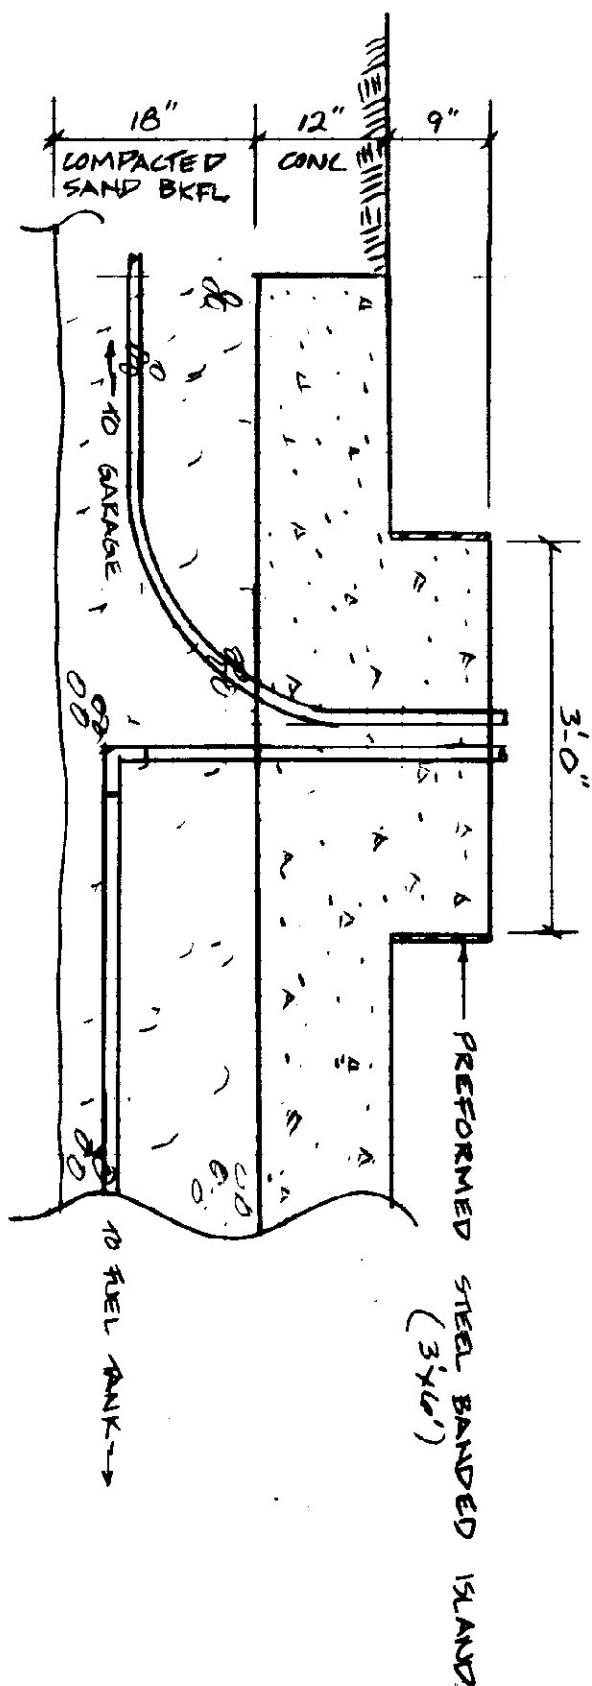

SECTION
SCALE 3/4"=1'-0"

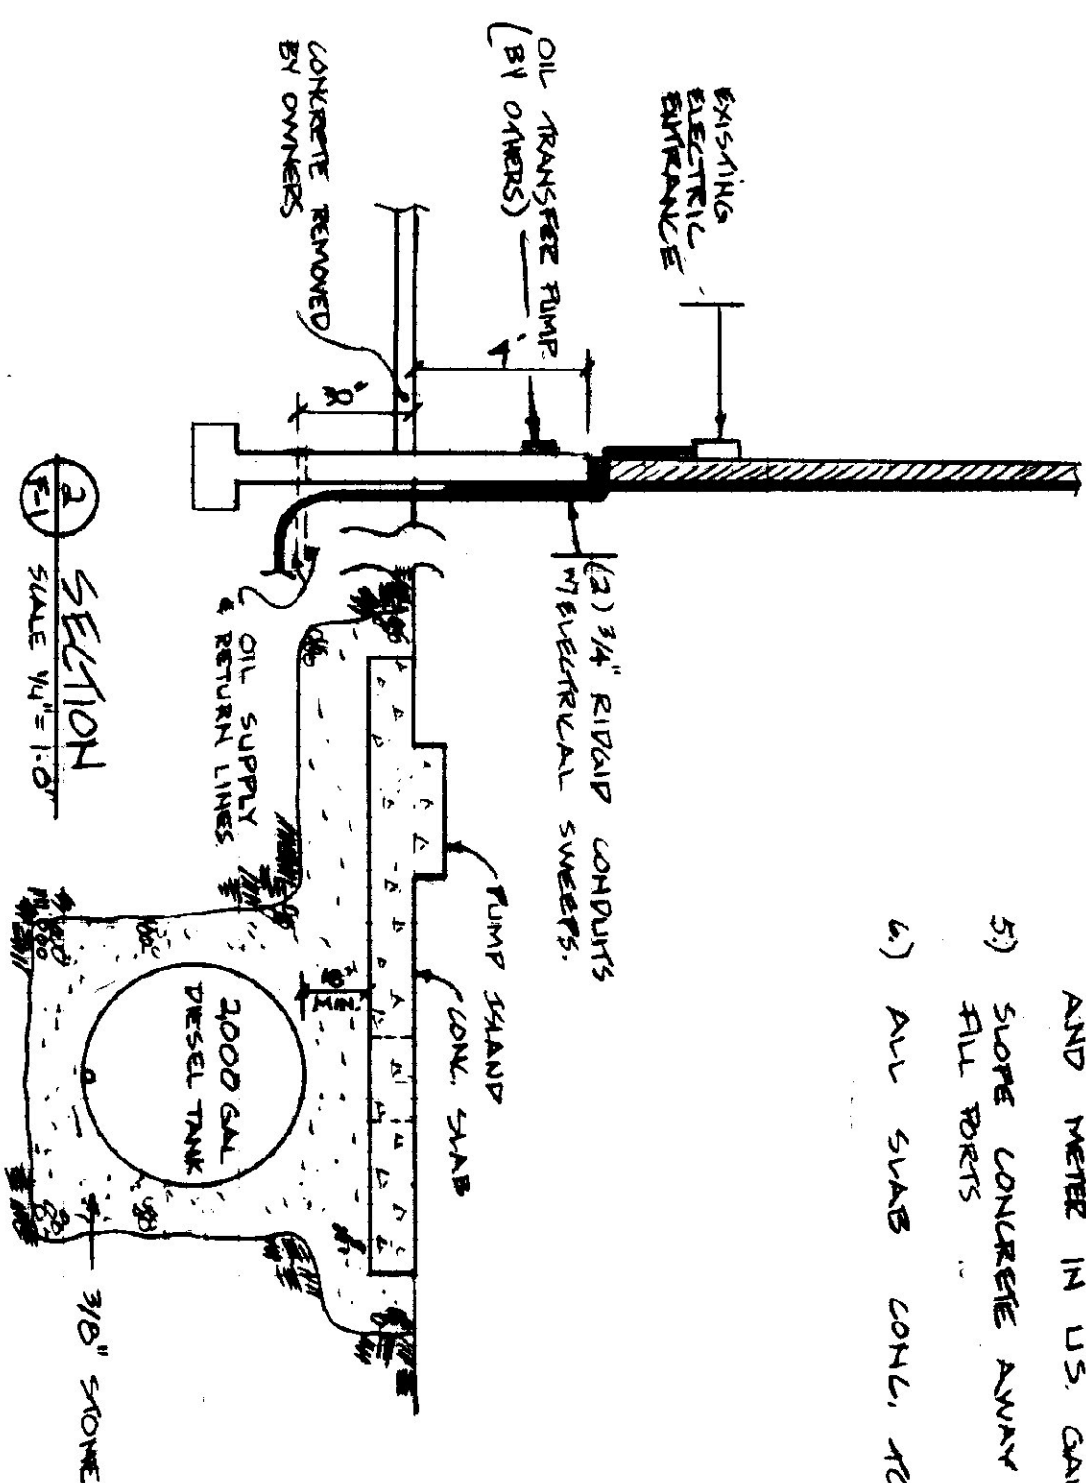

SECTION
SCALE 1/2"=1'-0"

- NOTES
- 1) DIESEL TANK TO BE ST-13 SYSTEM W/ DOUBLE WALL. TGA, INHERENTLY, 100% OVERWALL.
 - 2) CONTAINMENT MANHOLE IS TO HAVE A WATER TIGHT SEAL. ALSO DELETE DRAIN RETURN TUBE & DRAIN VALVE.
 - 3) ALL INSTALLATIONS ARE TO CONFORM TO STATE OF VERMONT, UNDERGROUND STORAGE TANK REGULATIONS, DATED MARCH 1, 1987.
 - 4) PROVIDE GAS BOY MODEL 53 PC PUMP, W/ DIESEL FILTER, 1 1/2" CHECK VALVE, STANDARD 12' HOSE, AUTOMATIC NOZZLE, AND WETTER IN US GALLONS.
 - 5) SLOPE CONCRETE AWAY FROM ALL MTD & FILL PORTS
 - 6) ALL SLABS CONCL. TO BE CLASS B.

STATE OF VERMONT DEPARTMENT OF STATE BUILDINGS MONTPELIER, VERMONT			
FUEL ISLAND SLAB & TANK DETAIL PLAN FOR KUNBRIDGE A.O.T. GARAGE			
DATE 2/8/88	SCALE AS SHOWN	REVISIONS #1	VERMONT DWG NO. #1
DRAWN BY E. BART	APPROVED BY E. BART		1 OF 1