


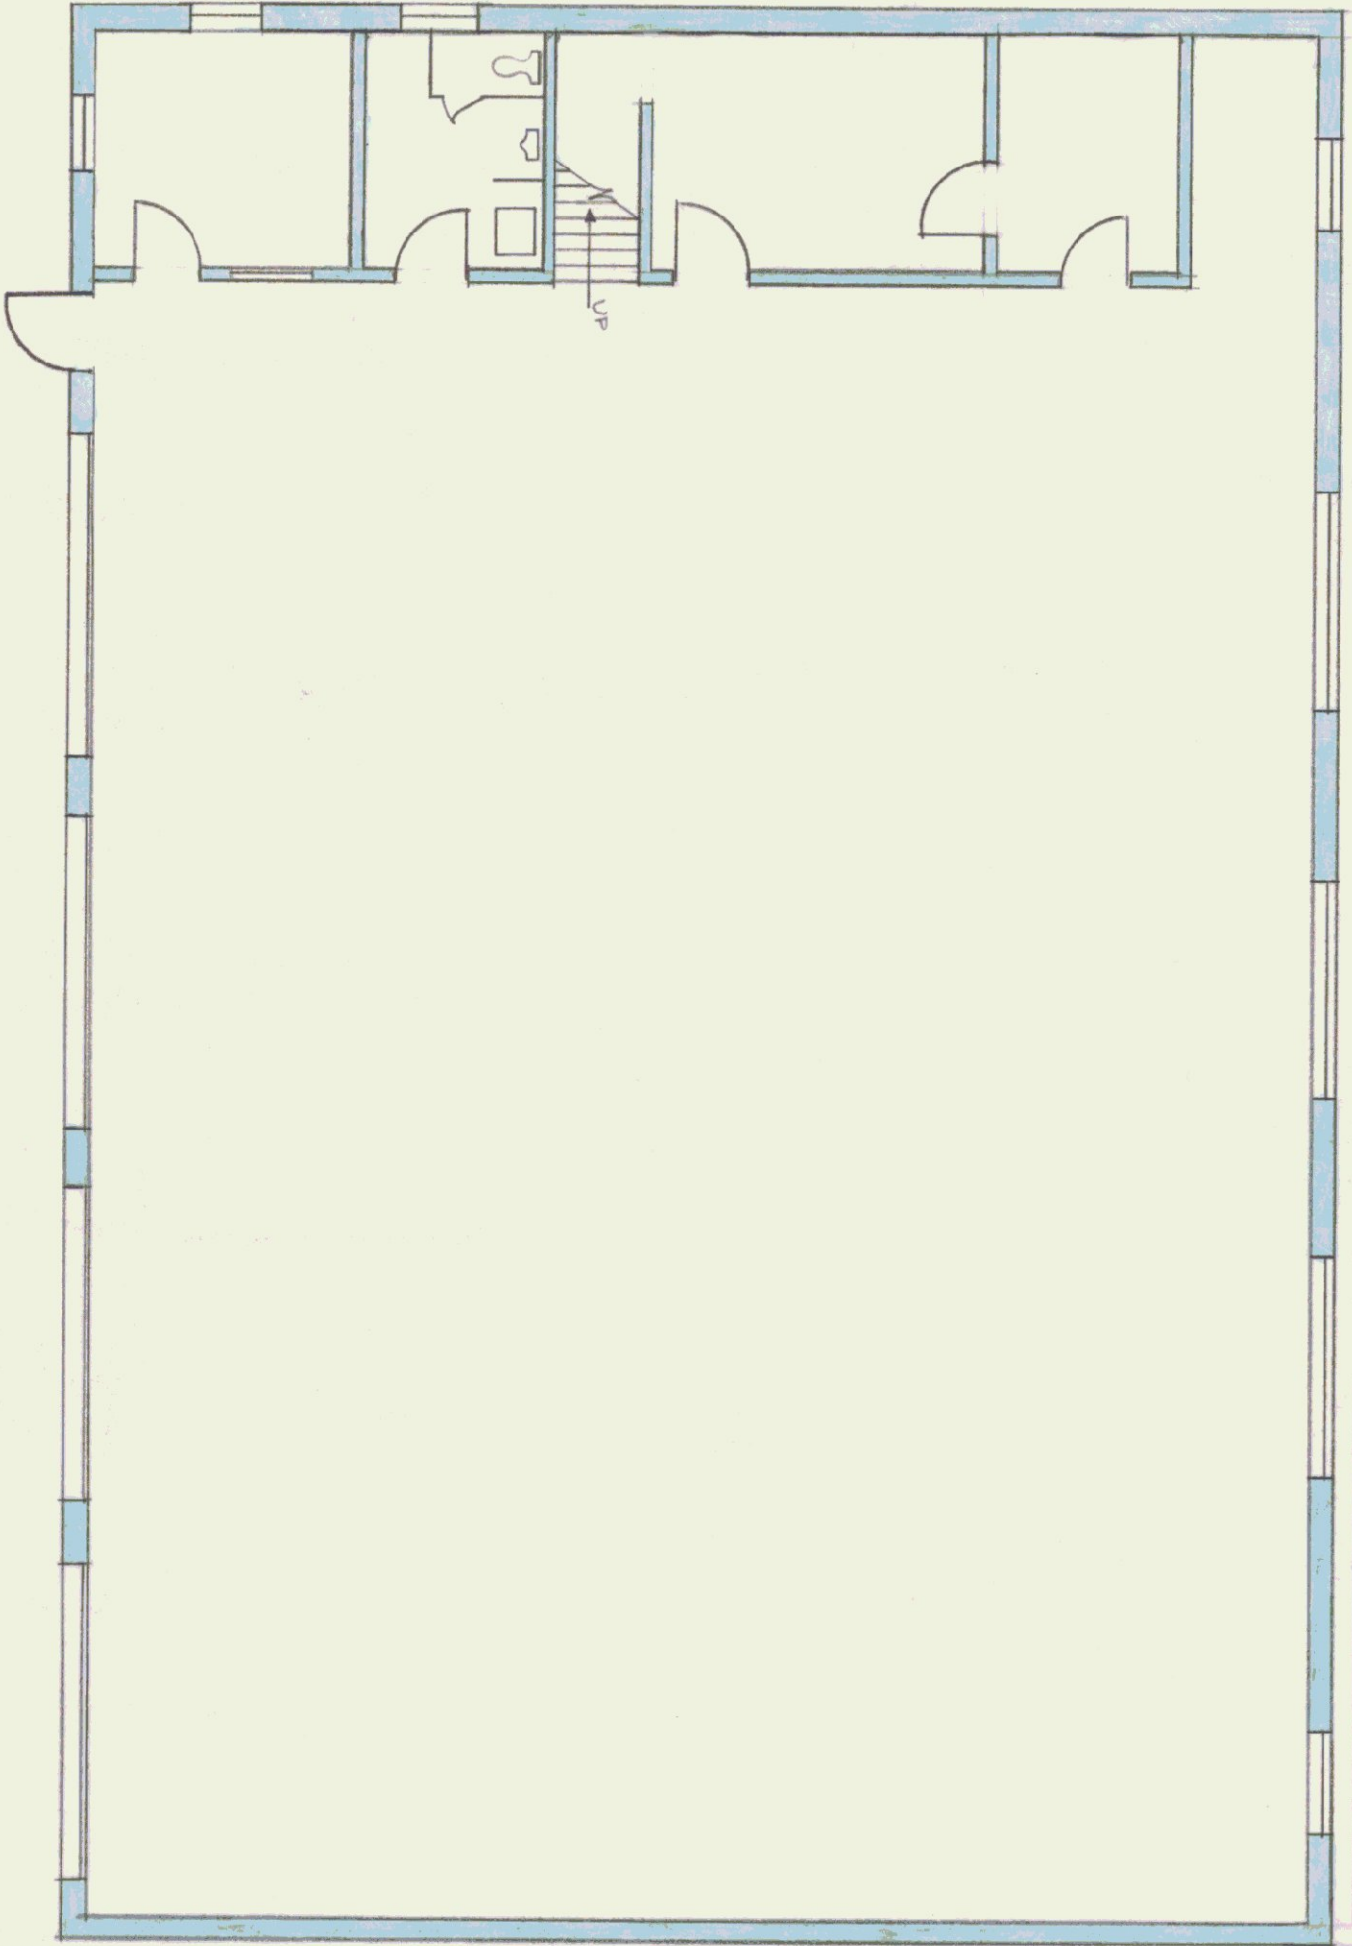

FLOOR PLAN
SCALE: $\frac{1}{8}$ " = 1'-0"

STATE OF VERMONT			
DIVISION OF STATE BUILDINGS			
AGENCY OF ADMINISTRATION			
MONTPELIER, VERMONT			
FOUR BAY GARAGE			
DEPARTMENT OF TRANSPORTATION			
NORTH MONTPELIER, VERMONT			
DATE:	7-18-80	REVISIONS:	DWG. NO.
DRAWN BY:	Wf	APPROVED BY:	OF