


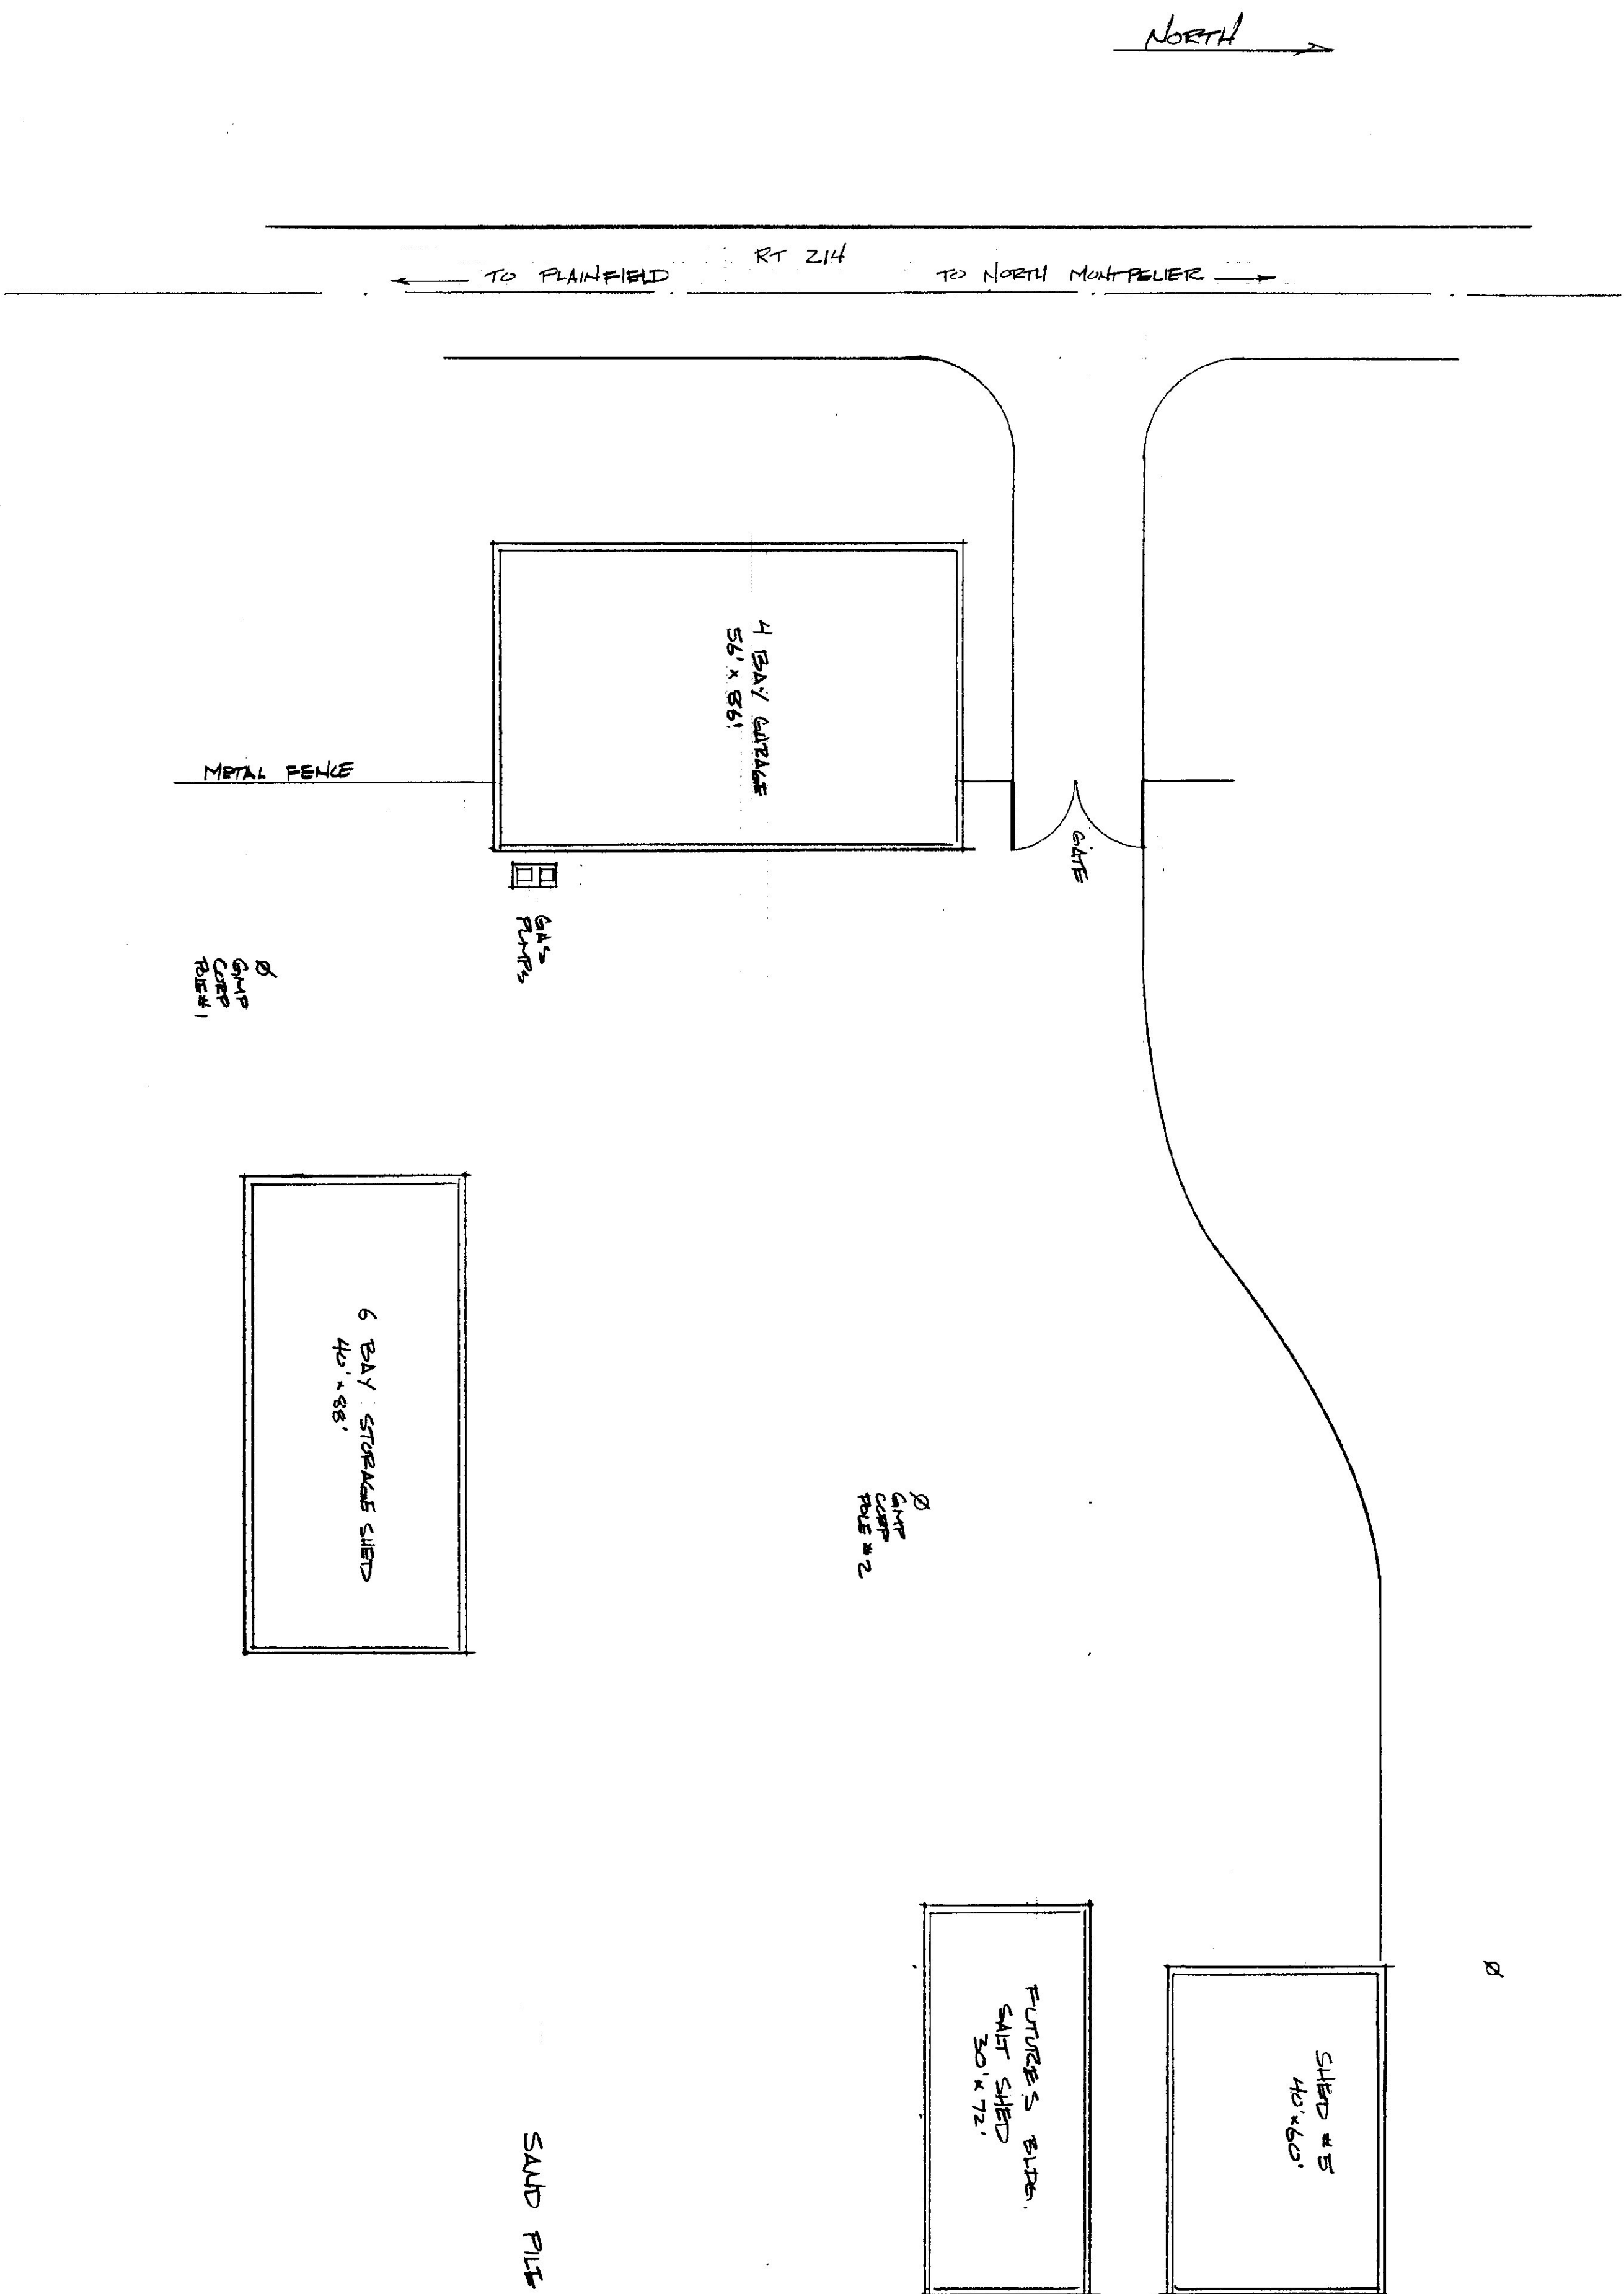

SITE PLAN
1" = 20'
DISTANCES ARE APPROXIMATE - MEASURED W/ CLOTH TAPE

STATE OF VERMONT			
DIVISION OF STATE BUILDINGS			
AGENCY OF ADMINISTRATION			
MONTPELIER, VERMONT			
AGENCY OF TRANSPORTATION			
HIGHLAY GARAGE SITE			
NORTH MONTPELIER, VERMONT			
DATE:	SCALE:	REVISIONS:	DWG. NO.
DEC. 1985	1" = 20'		
DRAWN BY:	APPROVED BY:		OF
S.R.			