




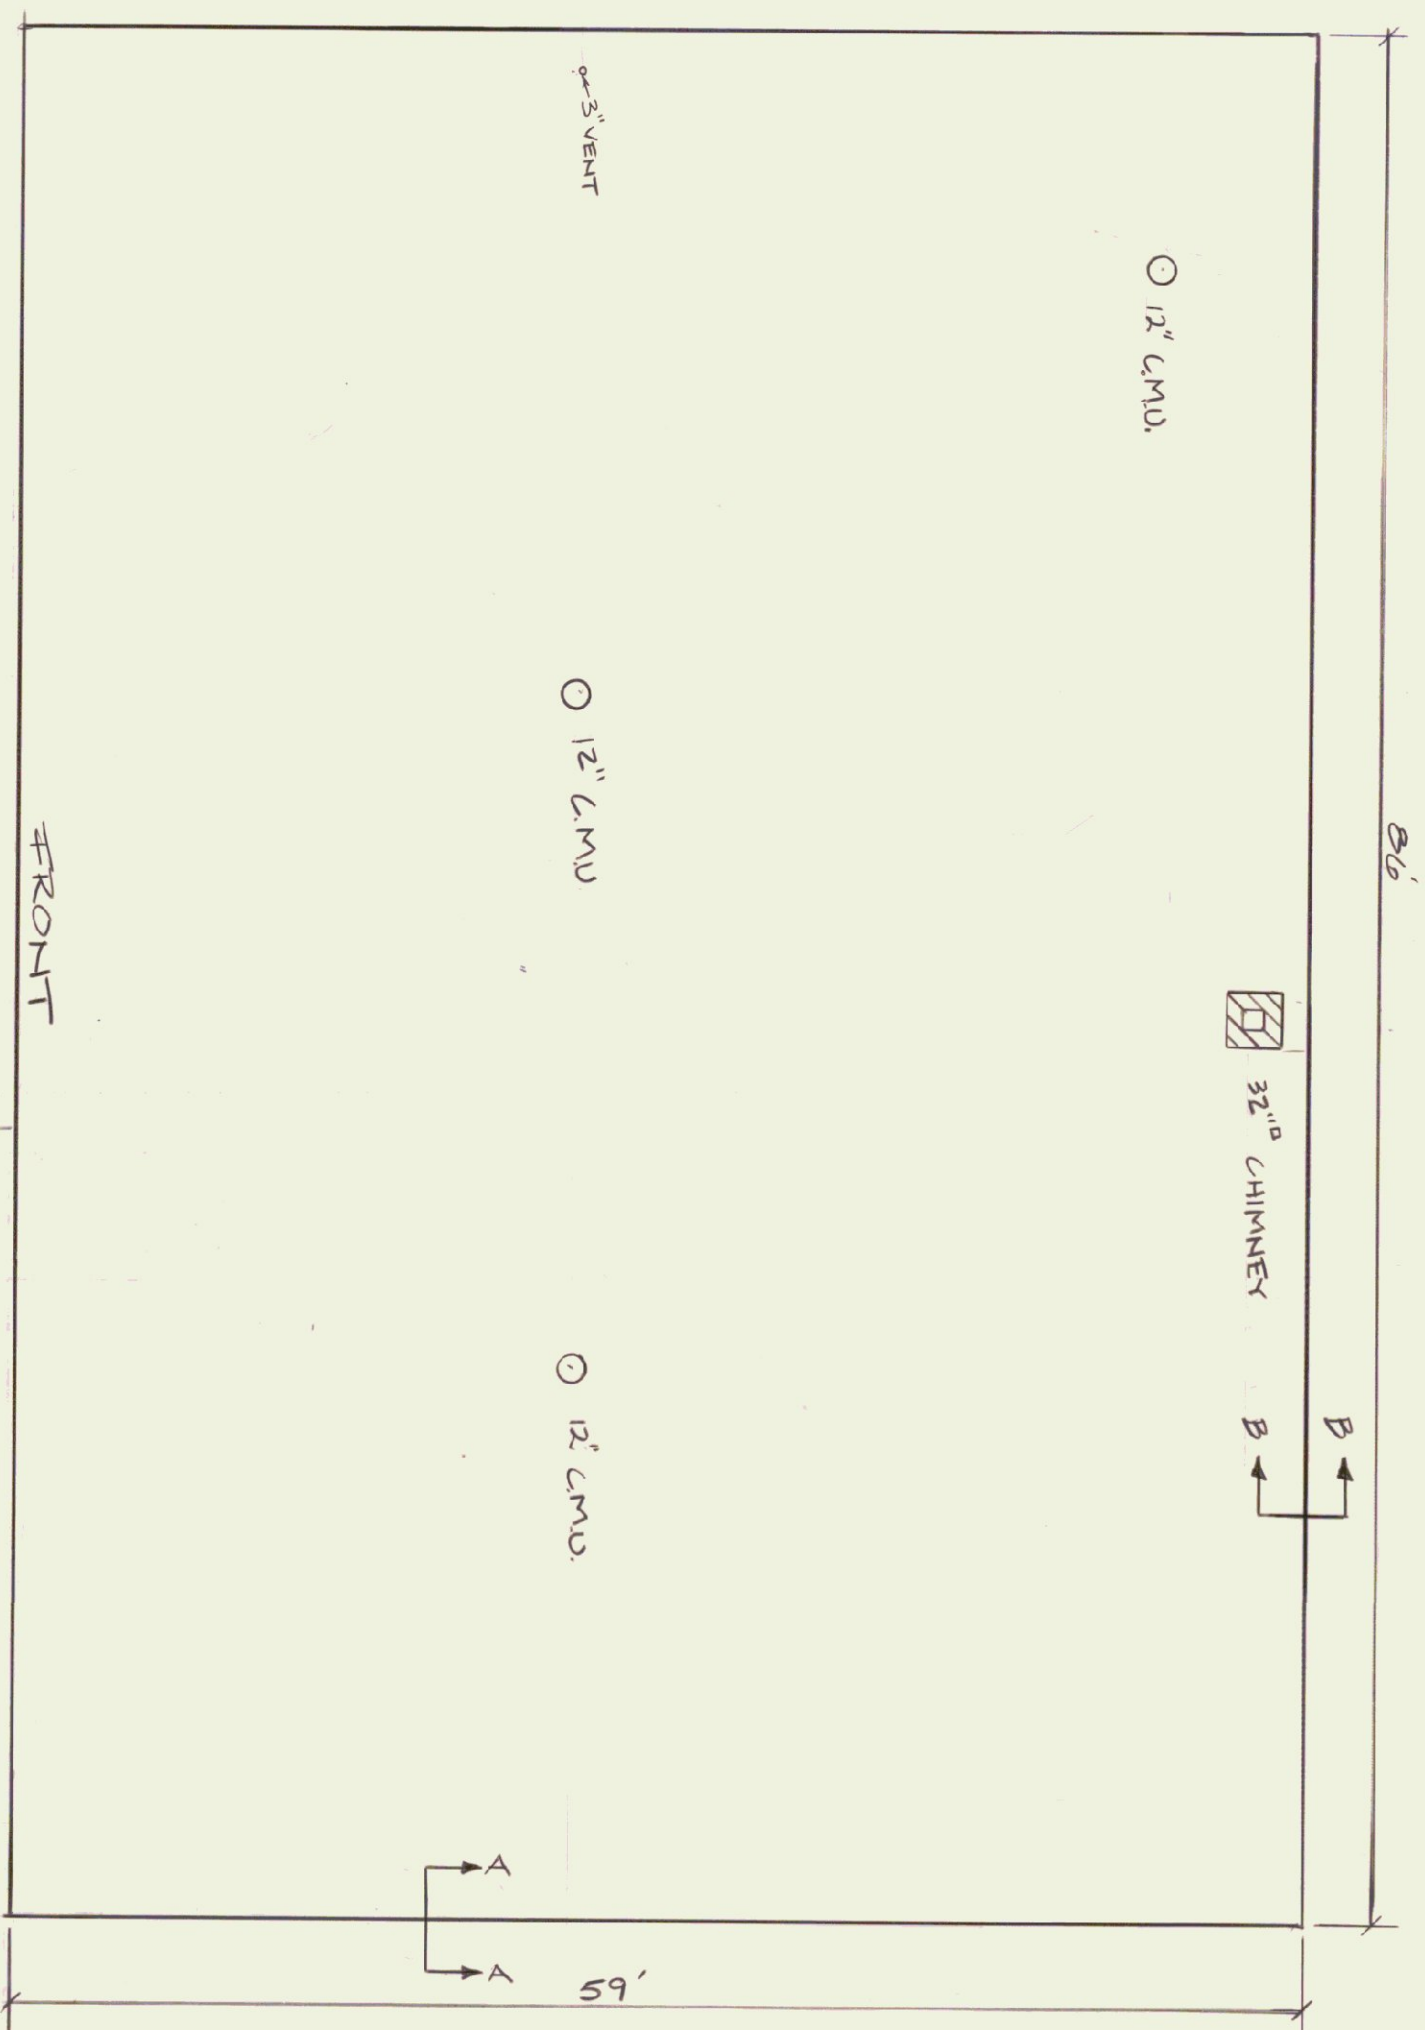


ROOF PLAN
SCALE 3/8"=1'-0"

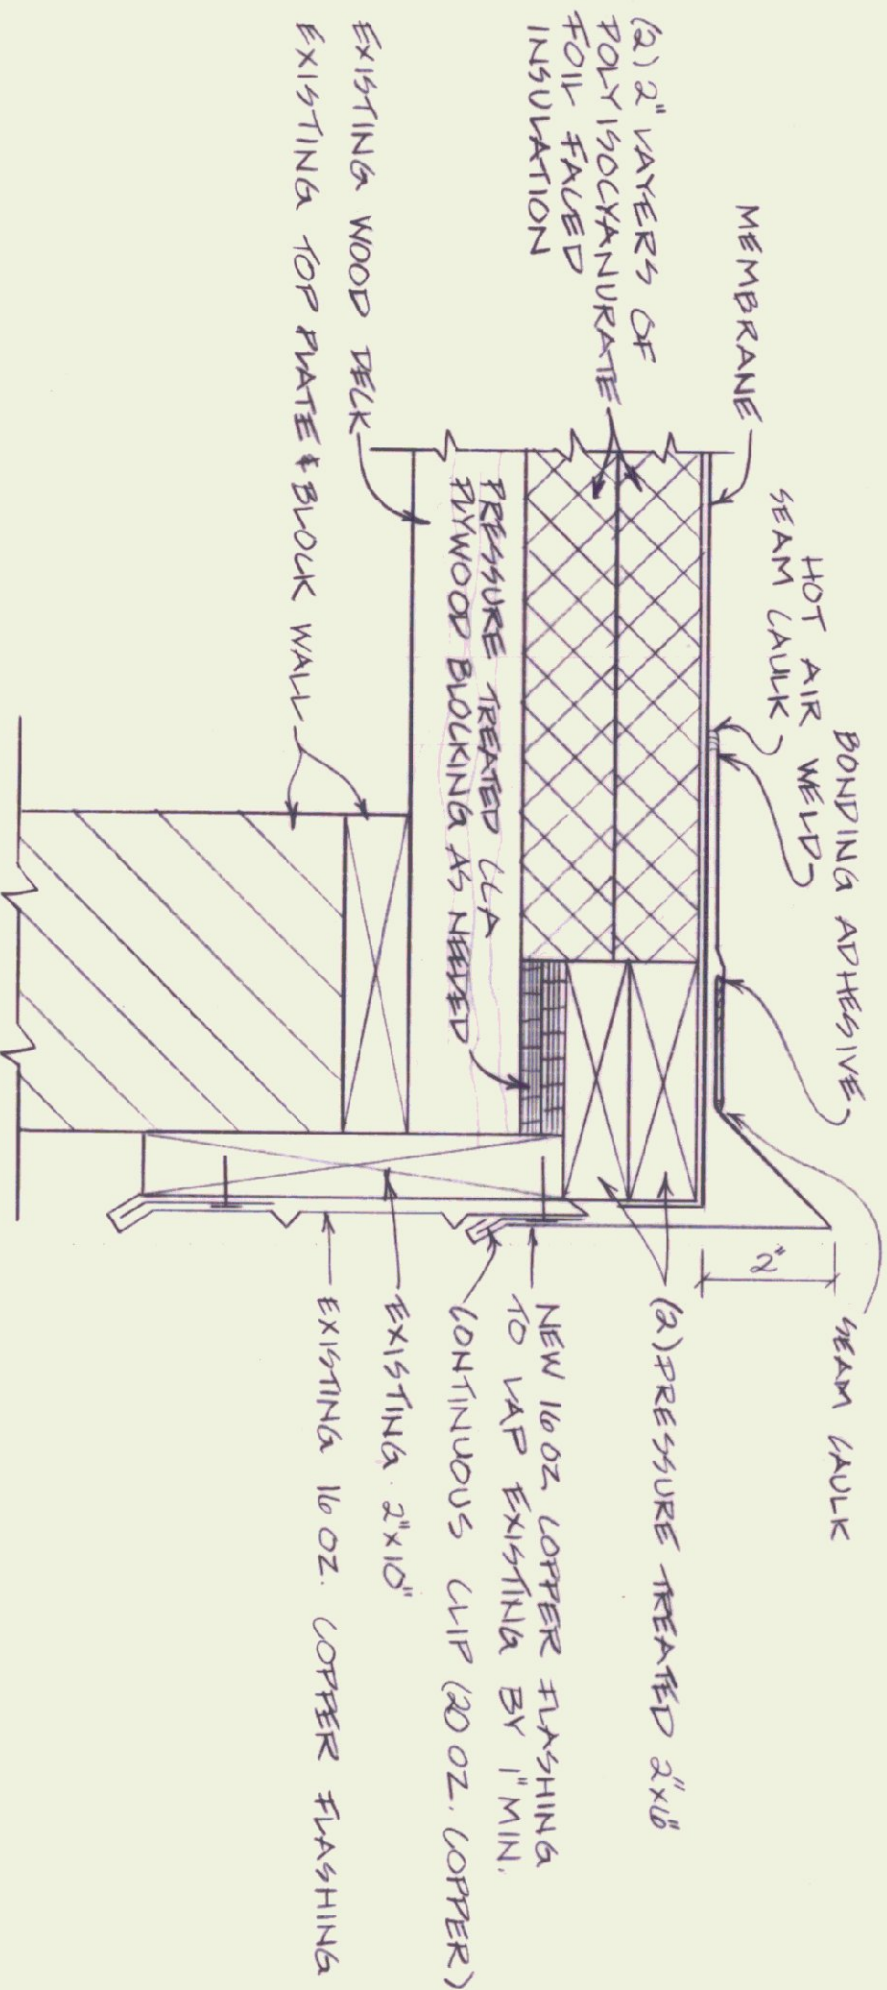


SECTION A-A ROOF RAKE EDGE
SCALE 3/8"=1'-0"

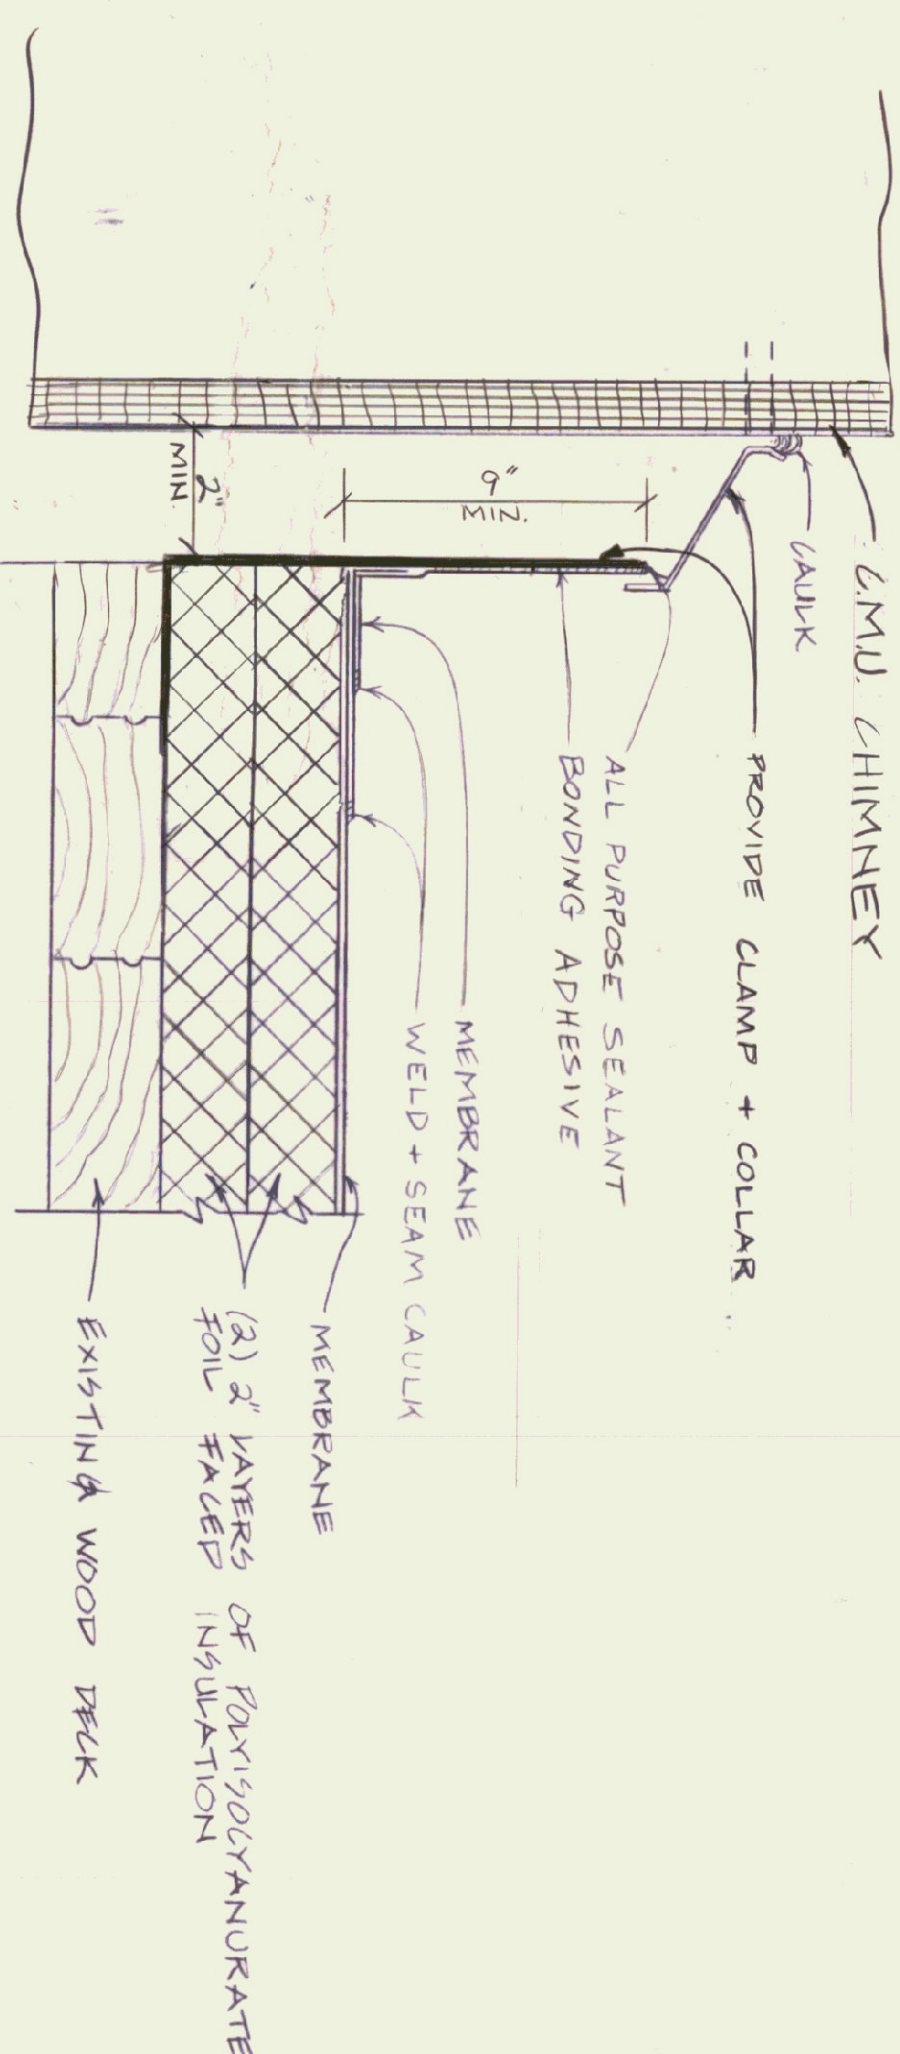


CHIMNEY FLASHING DETAIL
SCALE 3/8"=1'-0"

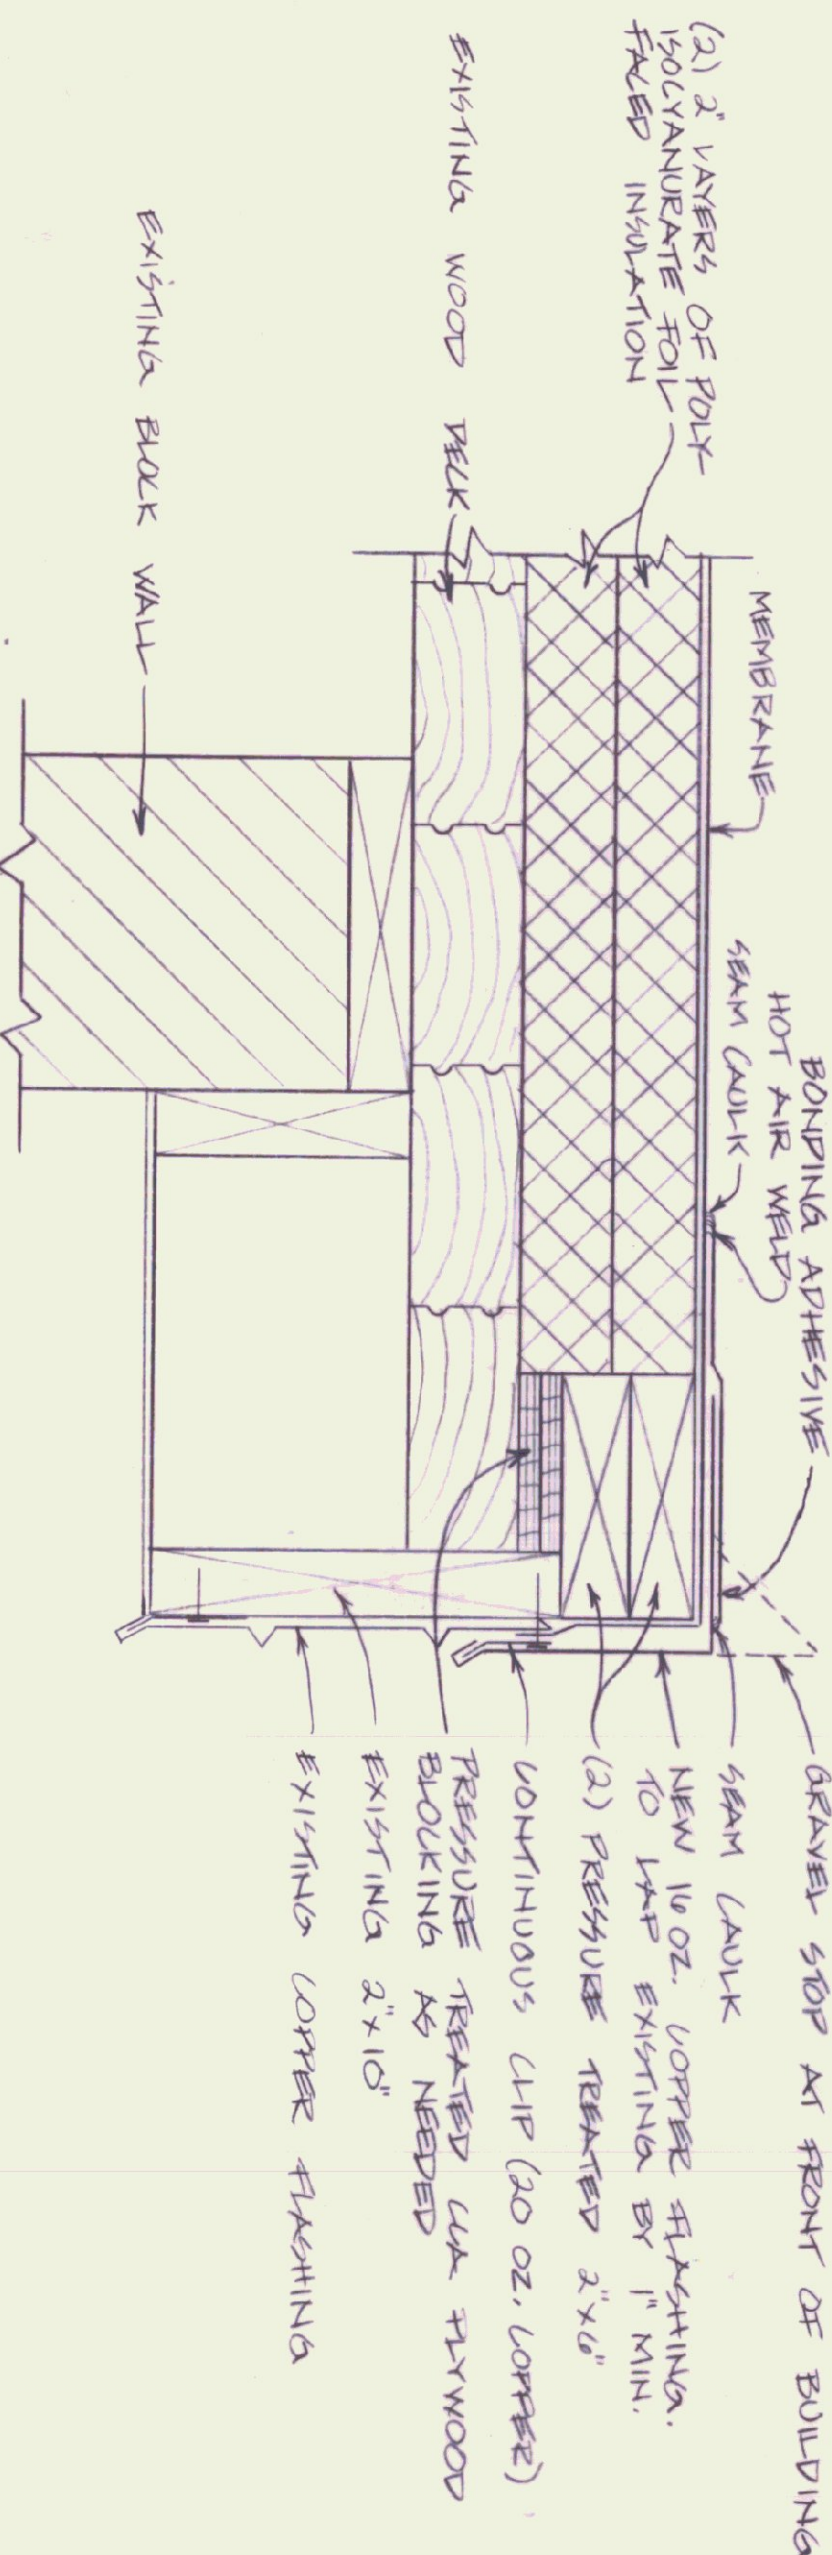

SECTION B-B ROOF DRIP EDGE
SCALE 3/8"=1'-0"

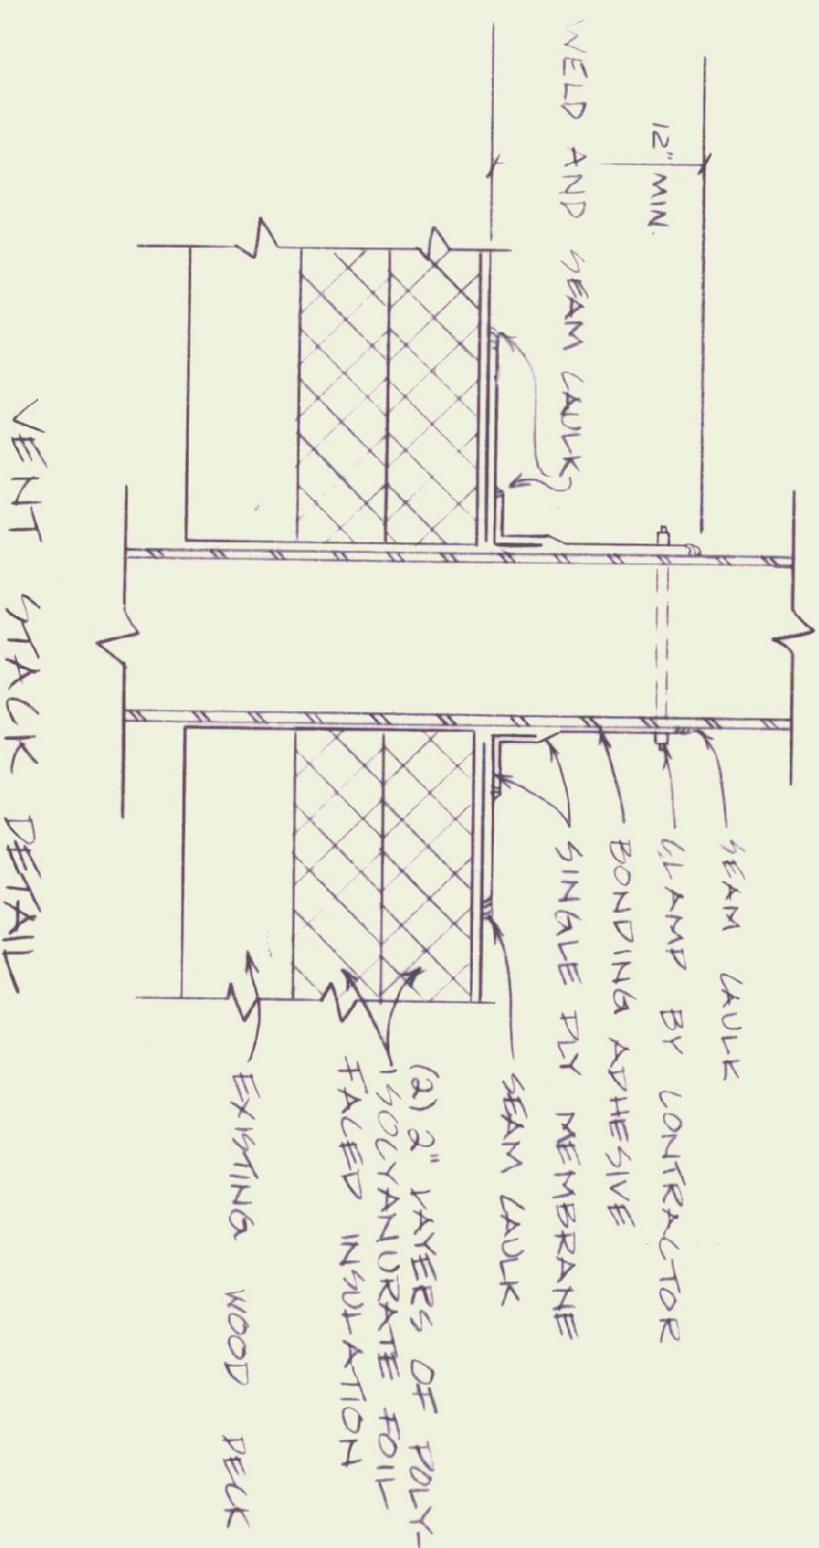


VENT STACK DETAIL
SCALE 3/8"=1'-0"

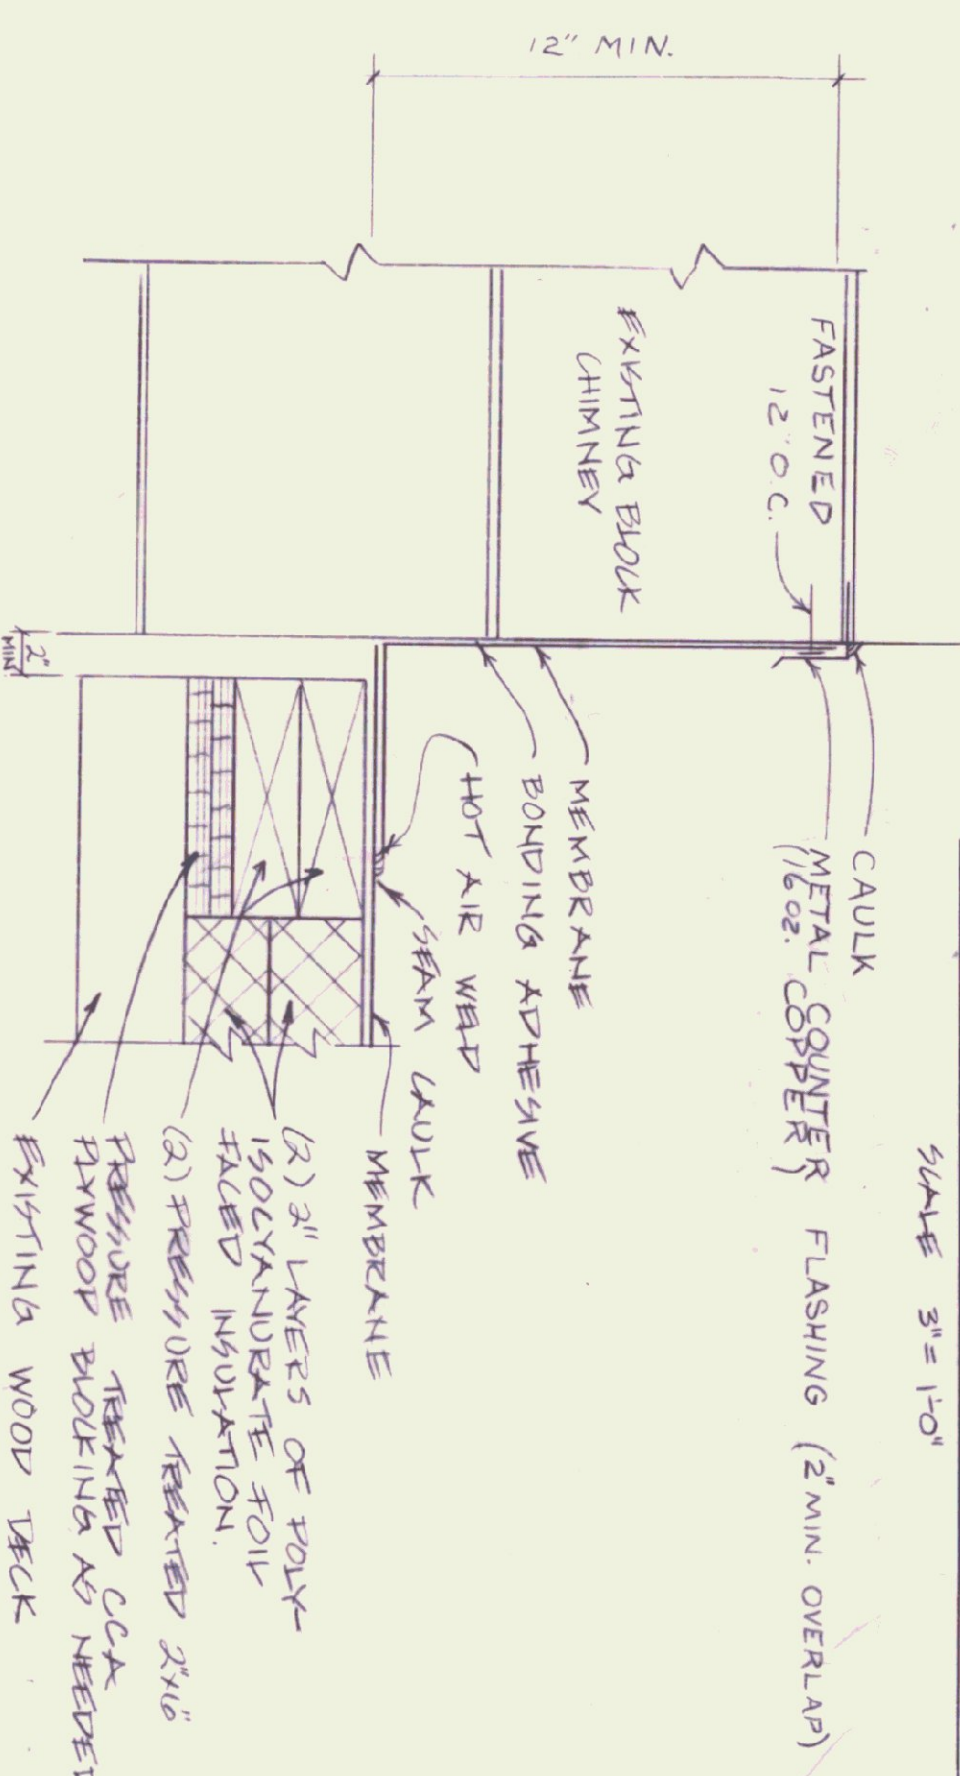

CHIMNEY FLASHING DETAIL
SCALE 3/8"=1'-0"

- NOTES
- 1) REMOVE EXISTING ROOFING MATERIAL ABOVE WOOD DECKING. REFLAKE WITH NON-BALUSTATED SINGLE-PLY MEMBRANE ROOFING SYSTEM.
 - 2) NO WOOD DECK DETERIORATION WAS OBSERVED ONCE THE WOOD DECK IS EXPOSED, ALL AREAS SHOWING DETERIORATION SHOULD BE REPAIRED AS DIRECTED BY BUILDING ENGINEER.

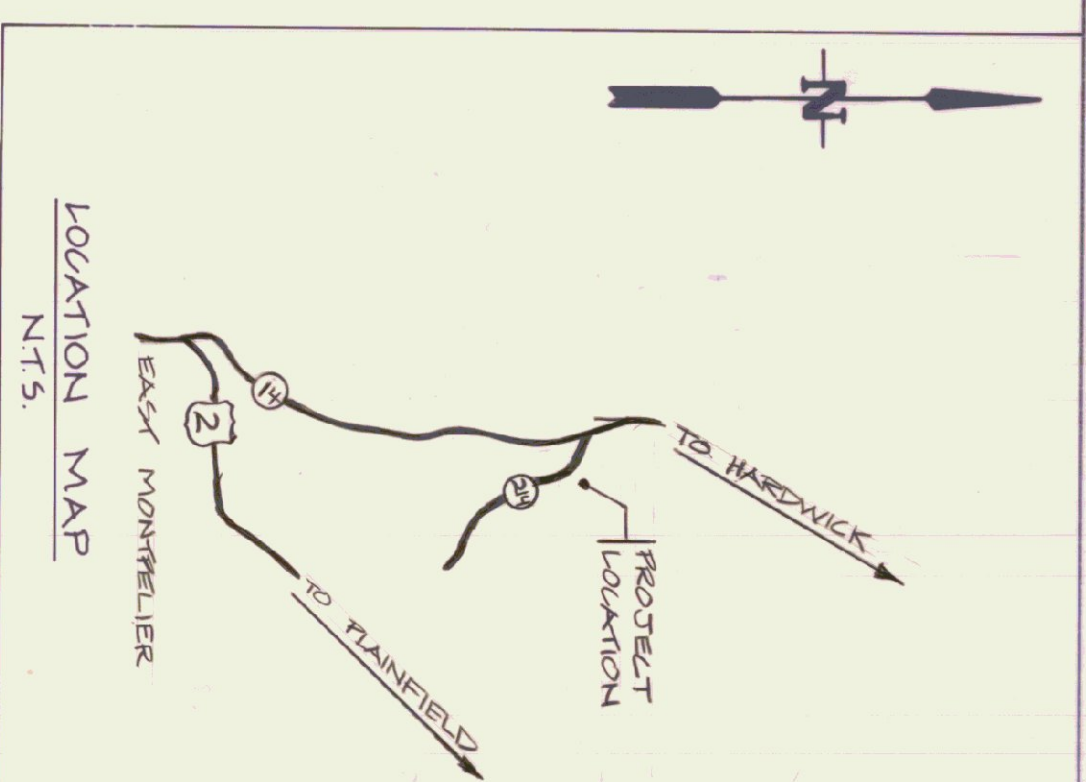

STATE OF VERMONT			
DEPARTMENT OF STATE BUILDINGS			
AGENCY OF ADMINISTRATION			
MONTPELIER, VERMONT			
AGENCY OF TRANSPORTATION			
N. MONTPELIER 4 BAY GARAGE			
REEROOFING PROJECT			
NORTH MONTPELIER, VERMONT			
DATE:	SCALE:	REVISIONS:	DWG. NO.
9/23/80	AS NOTED		R-1
DRAWN BY:	APPROVED BY:		
K. VERBAULT	P. PRATT		
			L OF 1