



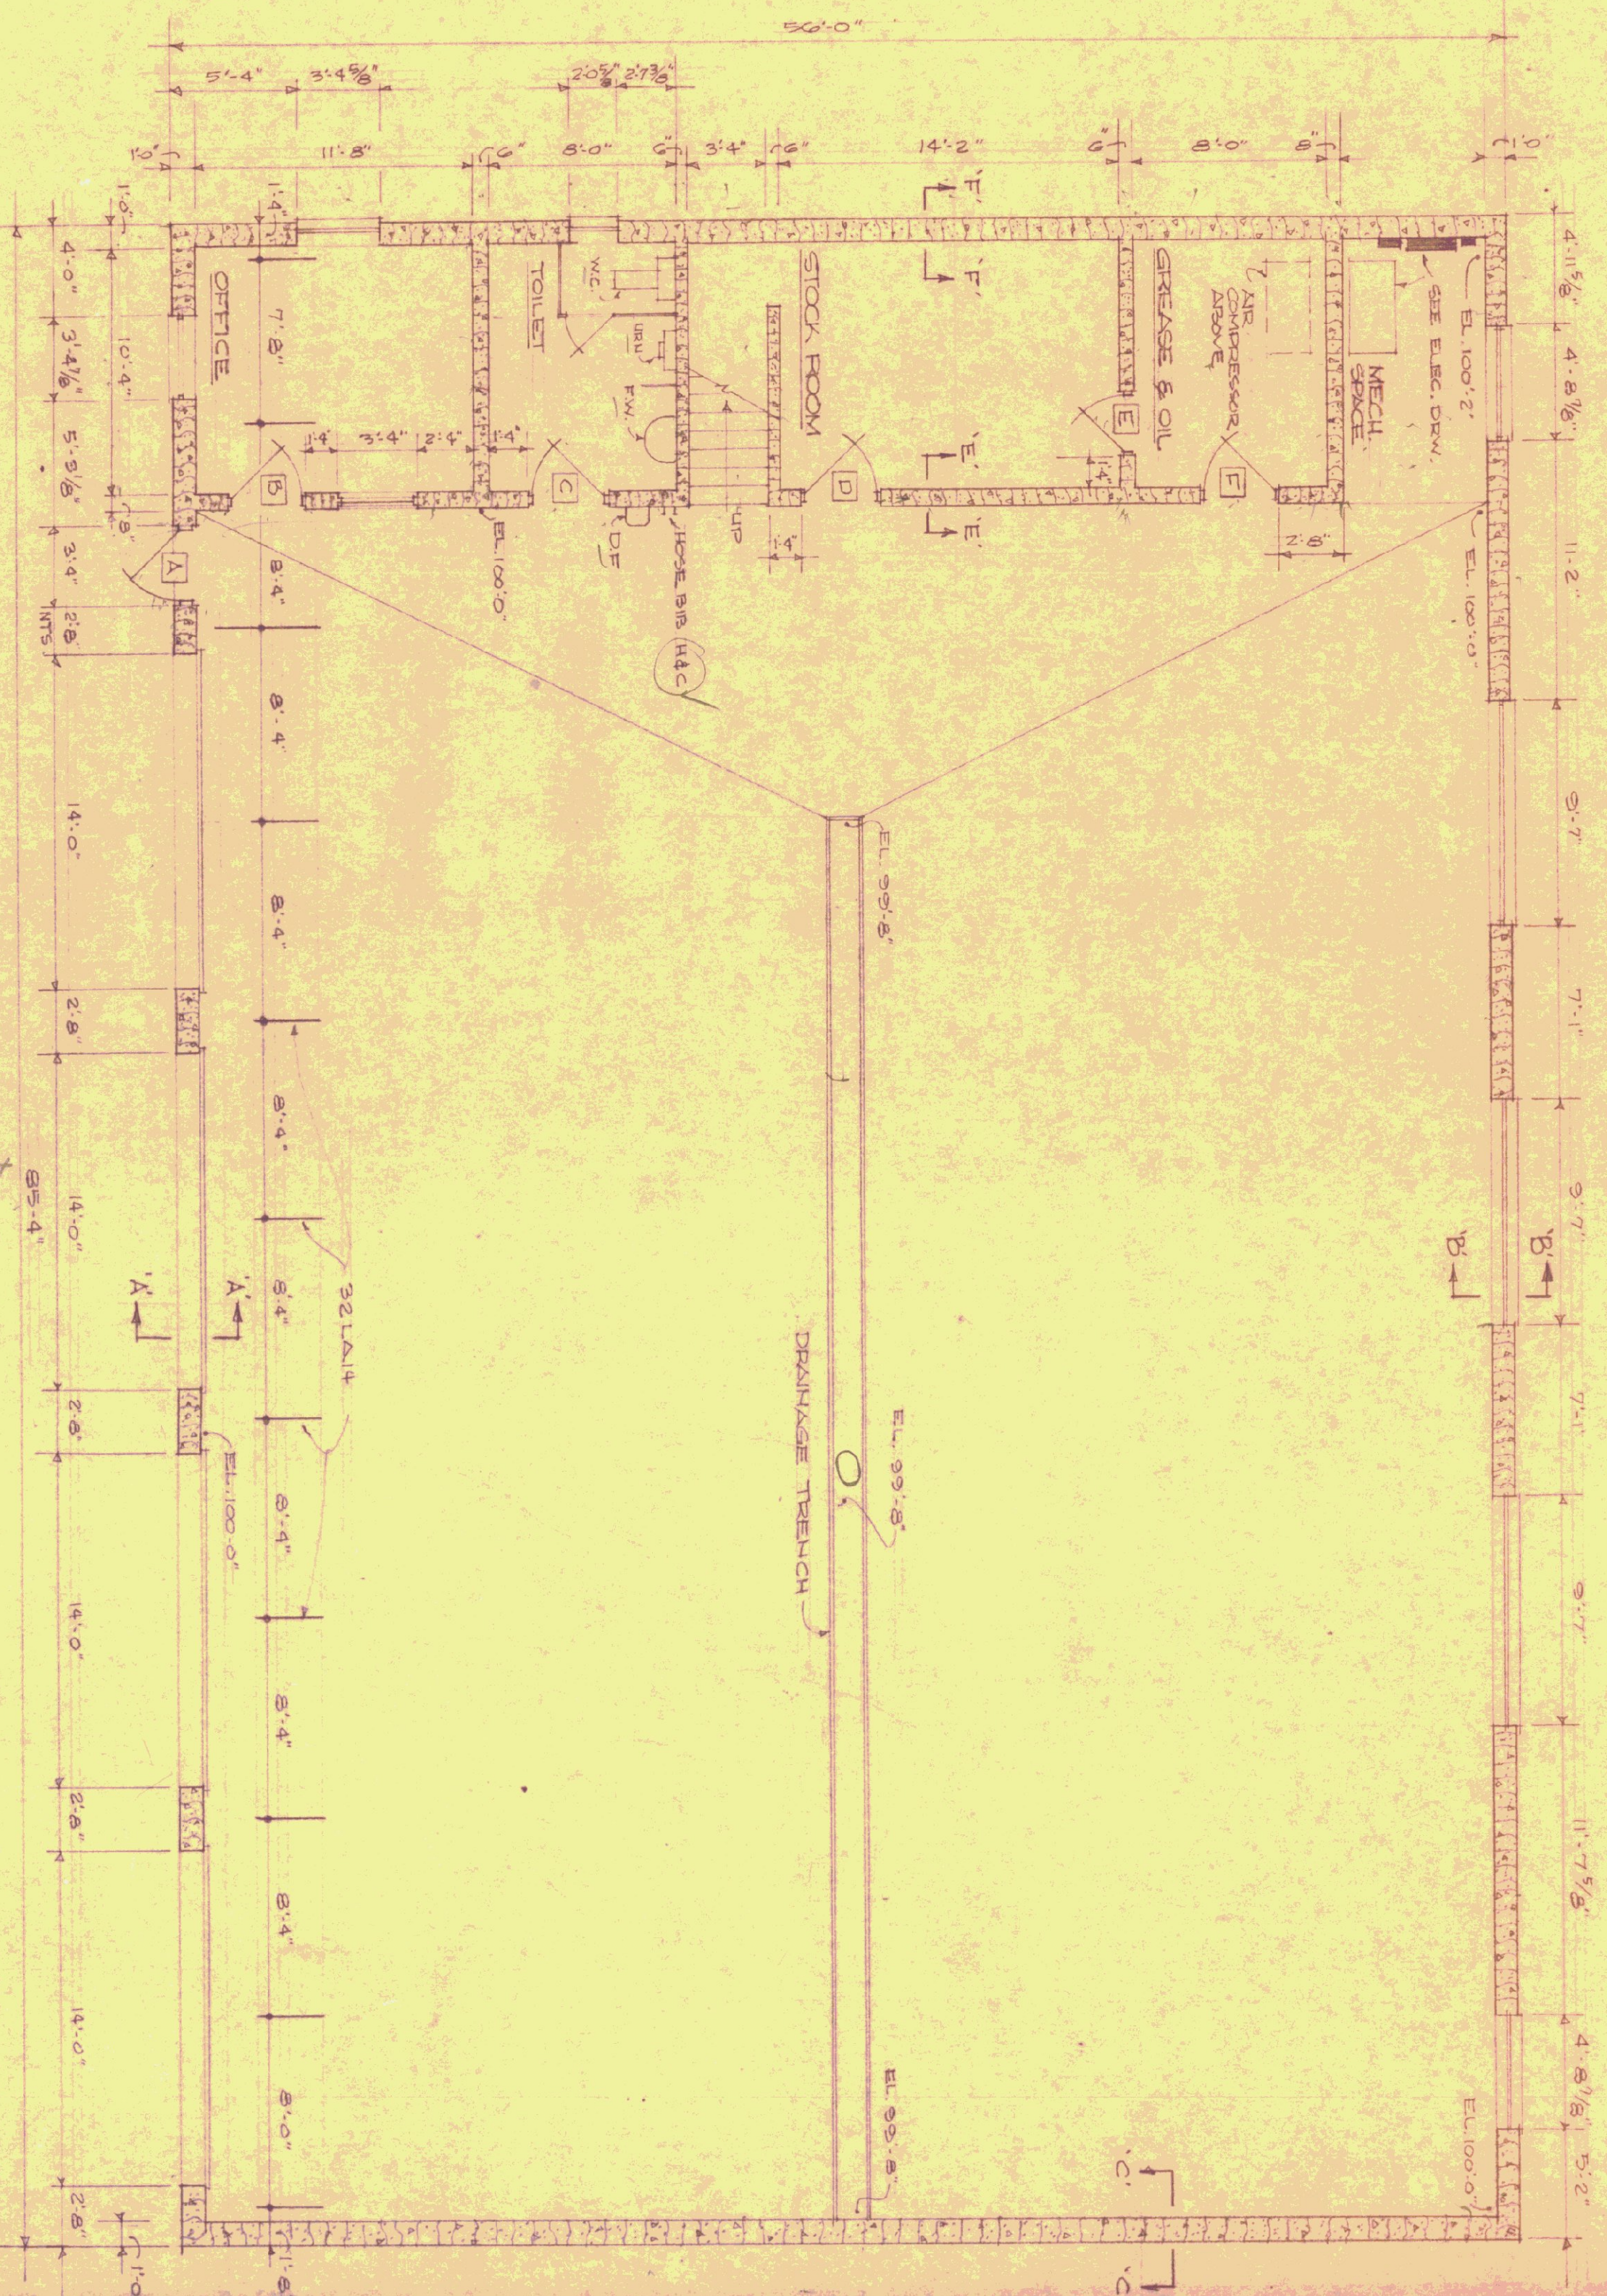


FLOOR PLAN
SCALE: 3/16"=1'-0"

SECTION E

DET. AT BOTTOM OF STAIRS


HOLMET DOOR FRAME DETS.

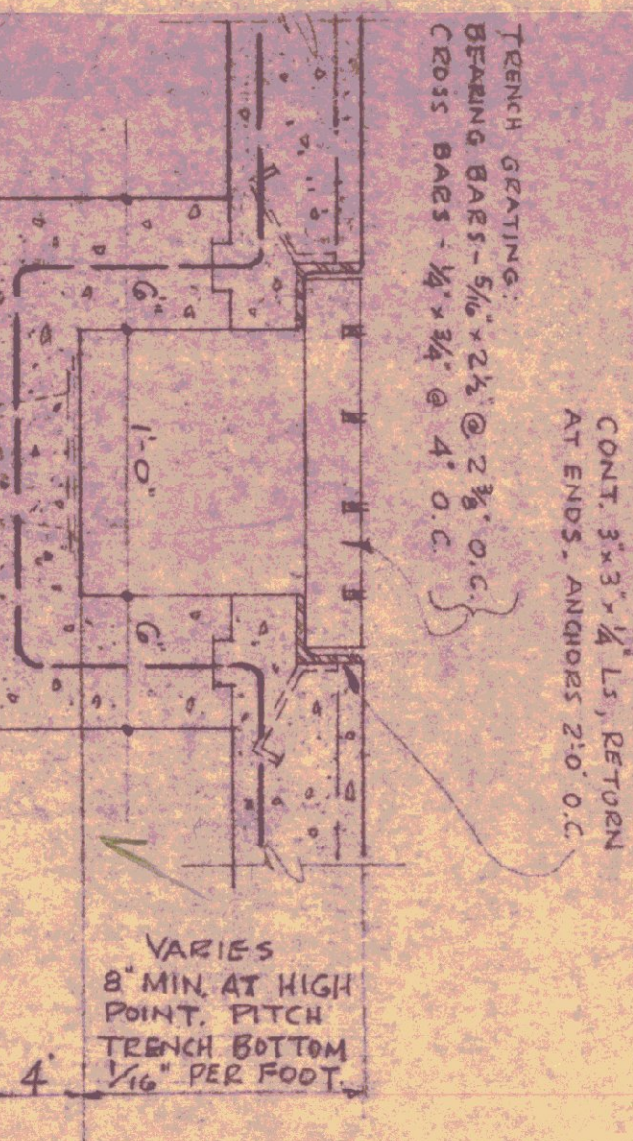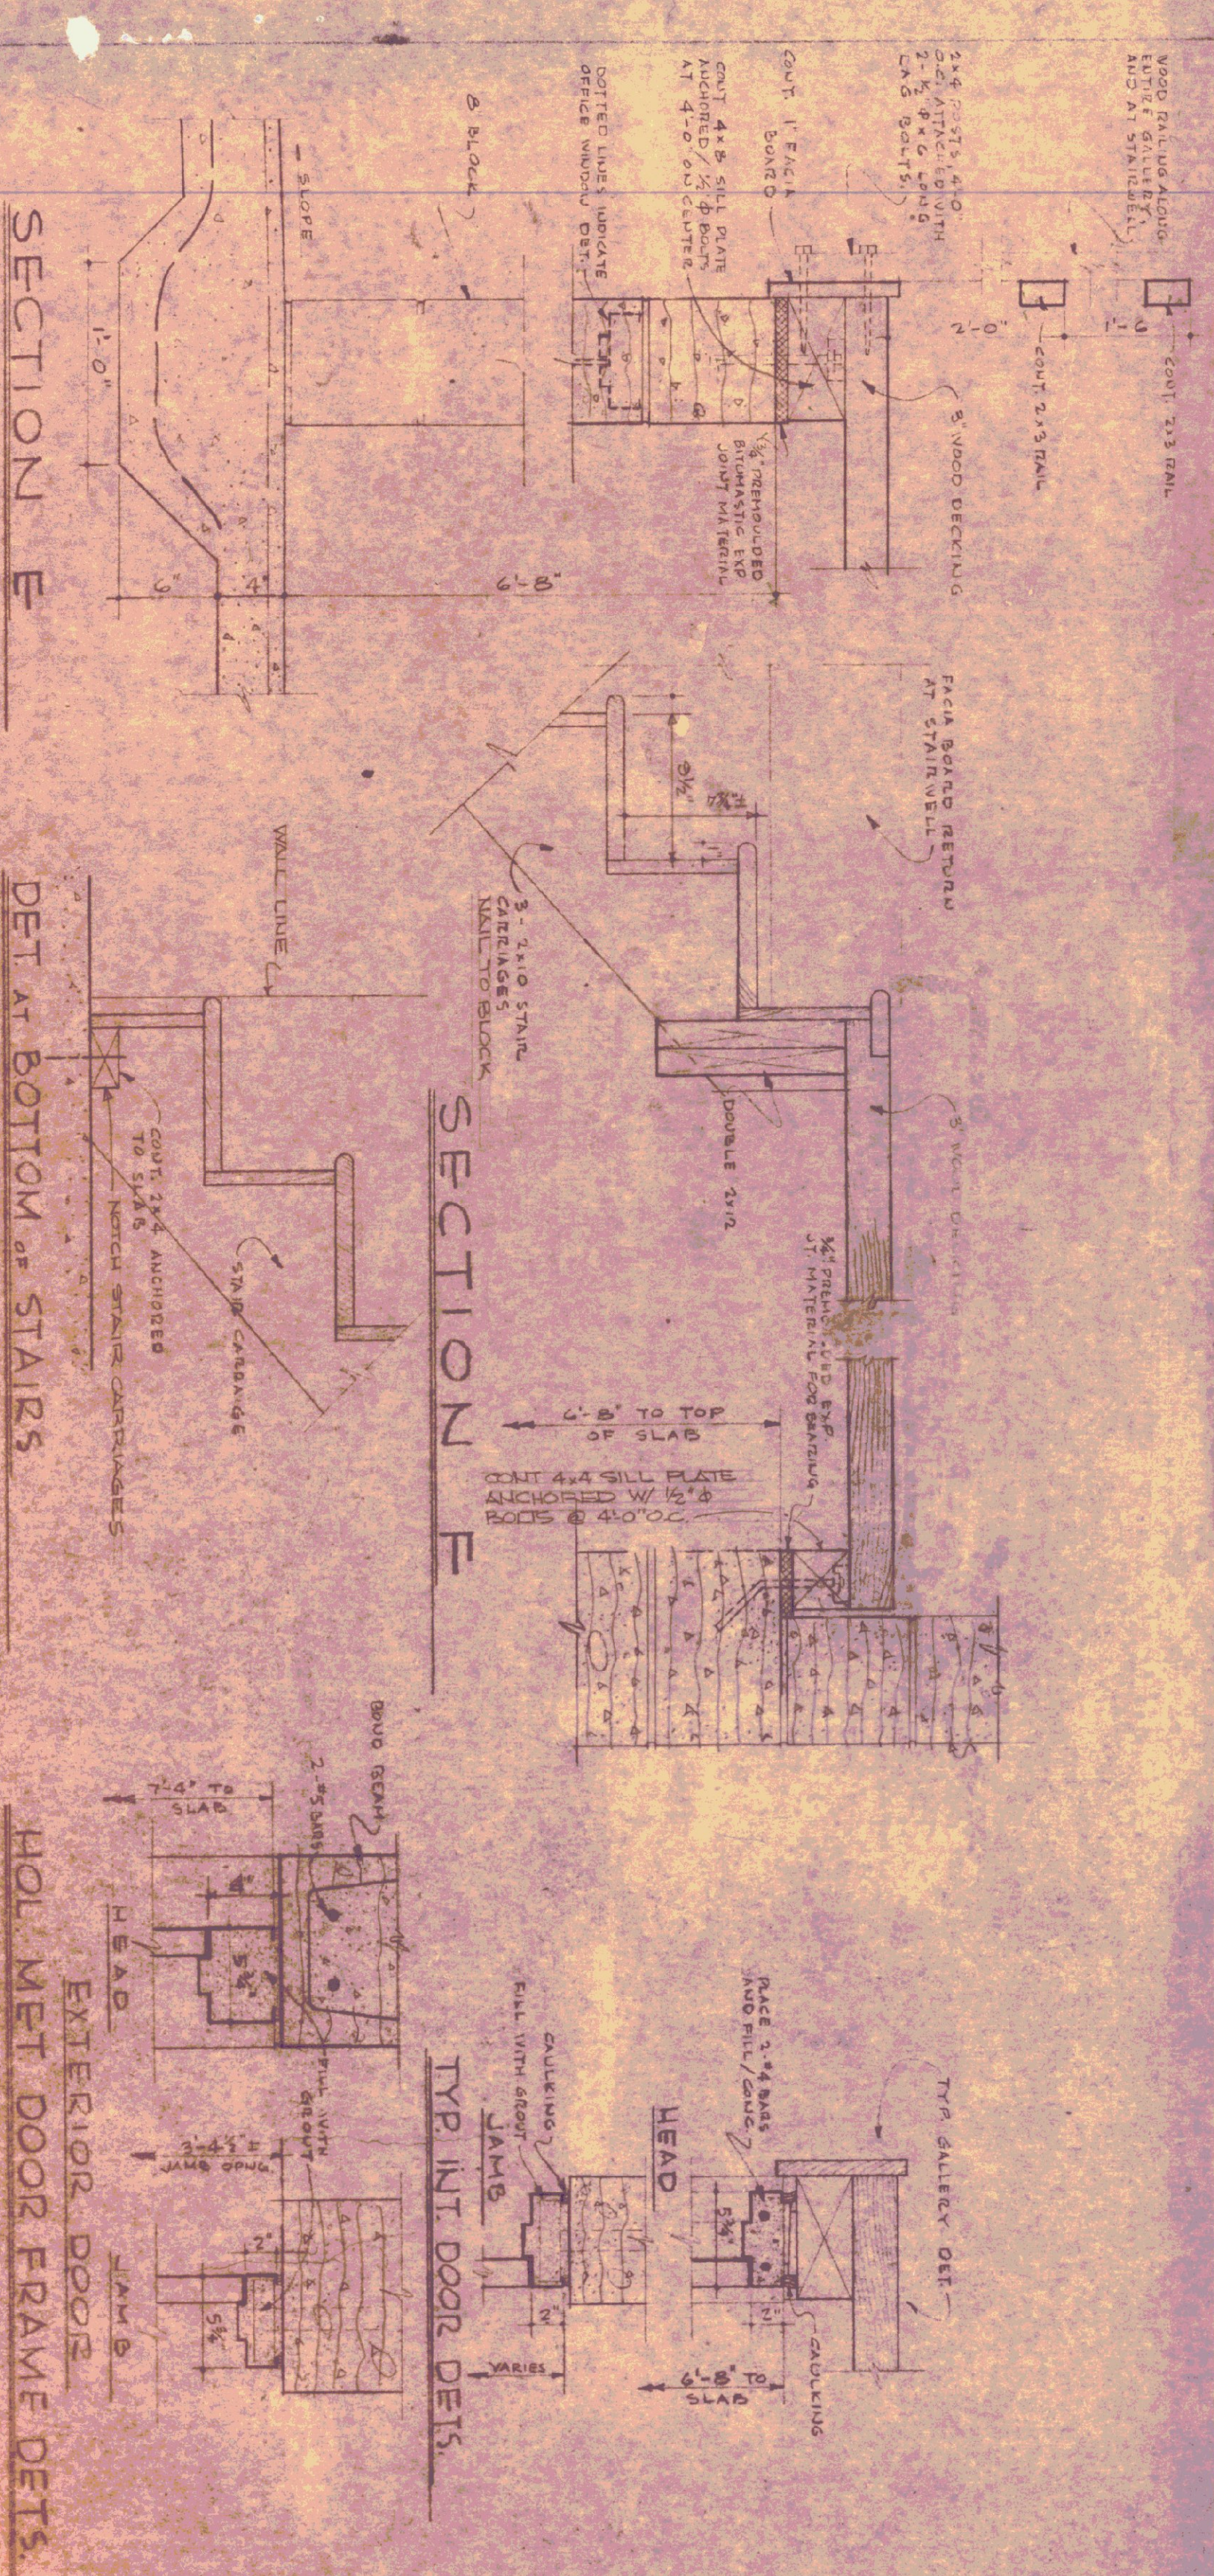


SECTION THRU TRENCH
SCALE: 1/2"=1'-0"

DOOR SCHEDULE	
TYPE	SIZE
A	3'-0" x 7'-0" x 1 1/8"
B	3'-0" x 6'-6" x 1 1/8"
C	3'-0" x 6'-6" x 1 1/8"
D	3'-0" x 6'-6" x 1 1/8"
E	2'-4" x 6'-0" x 1 1/8"
F	3'-0" x 6'-6" x 1 1/8"


NOTES: ALL DOORS AND DOOR FRAMES TO BE HOLLOW METAL. ALL GLASS TO BE 1/2" POL. IB GLASS. FOR FRAME DETAILS SEE ELSEWHERE ON THIS SHEET

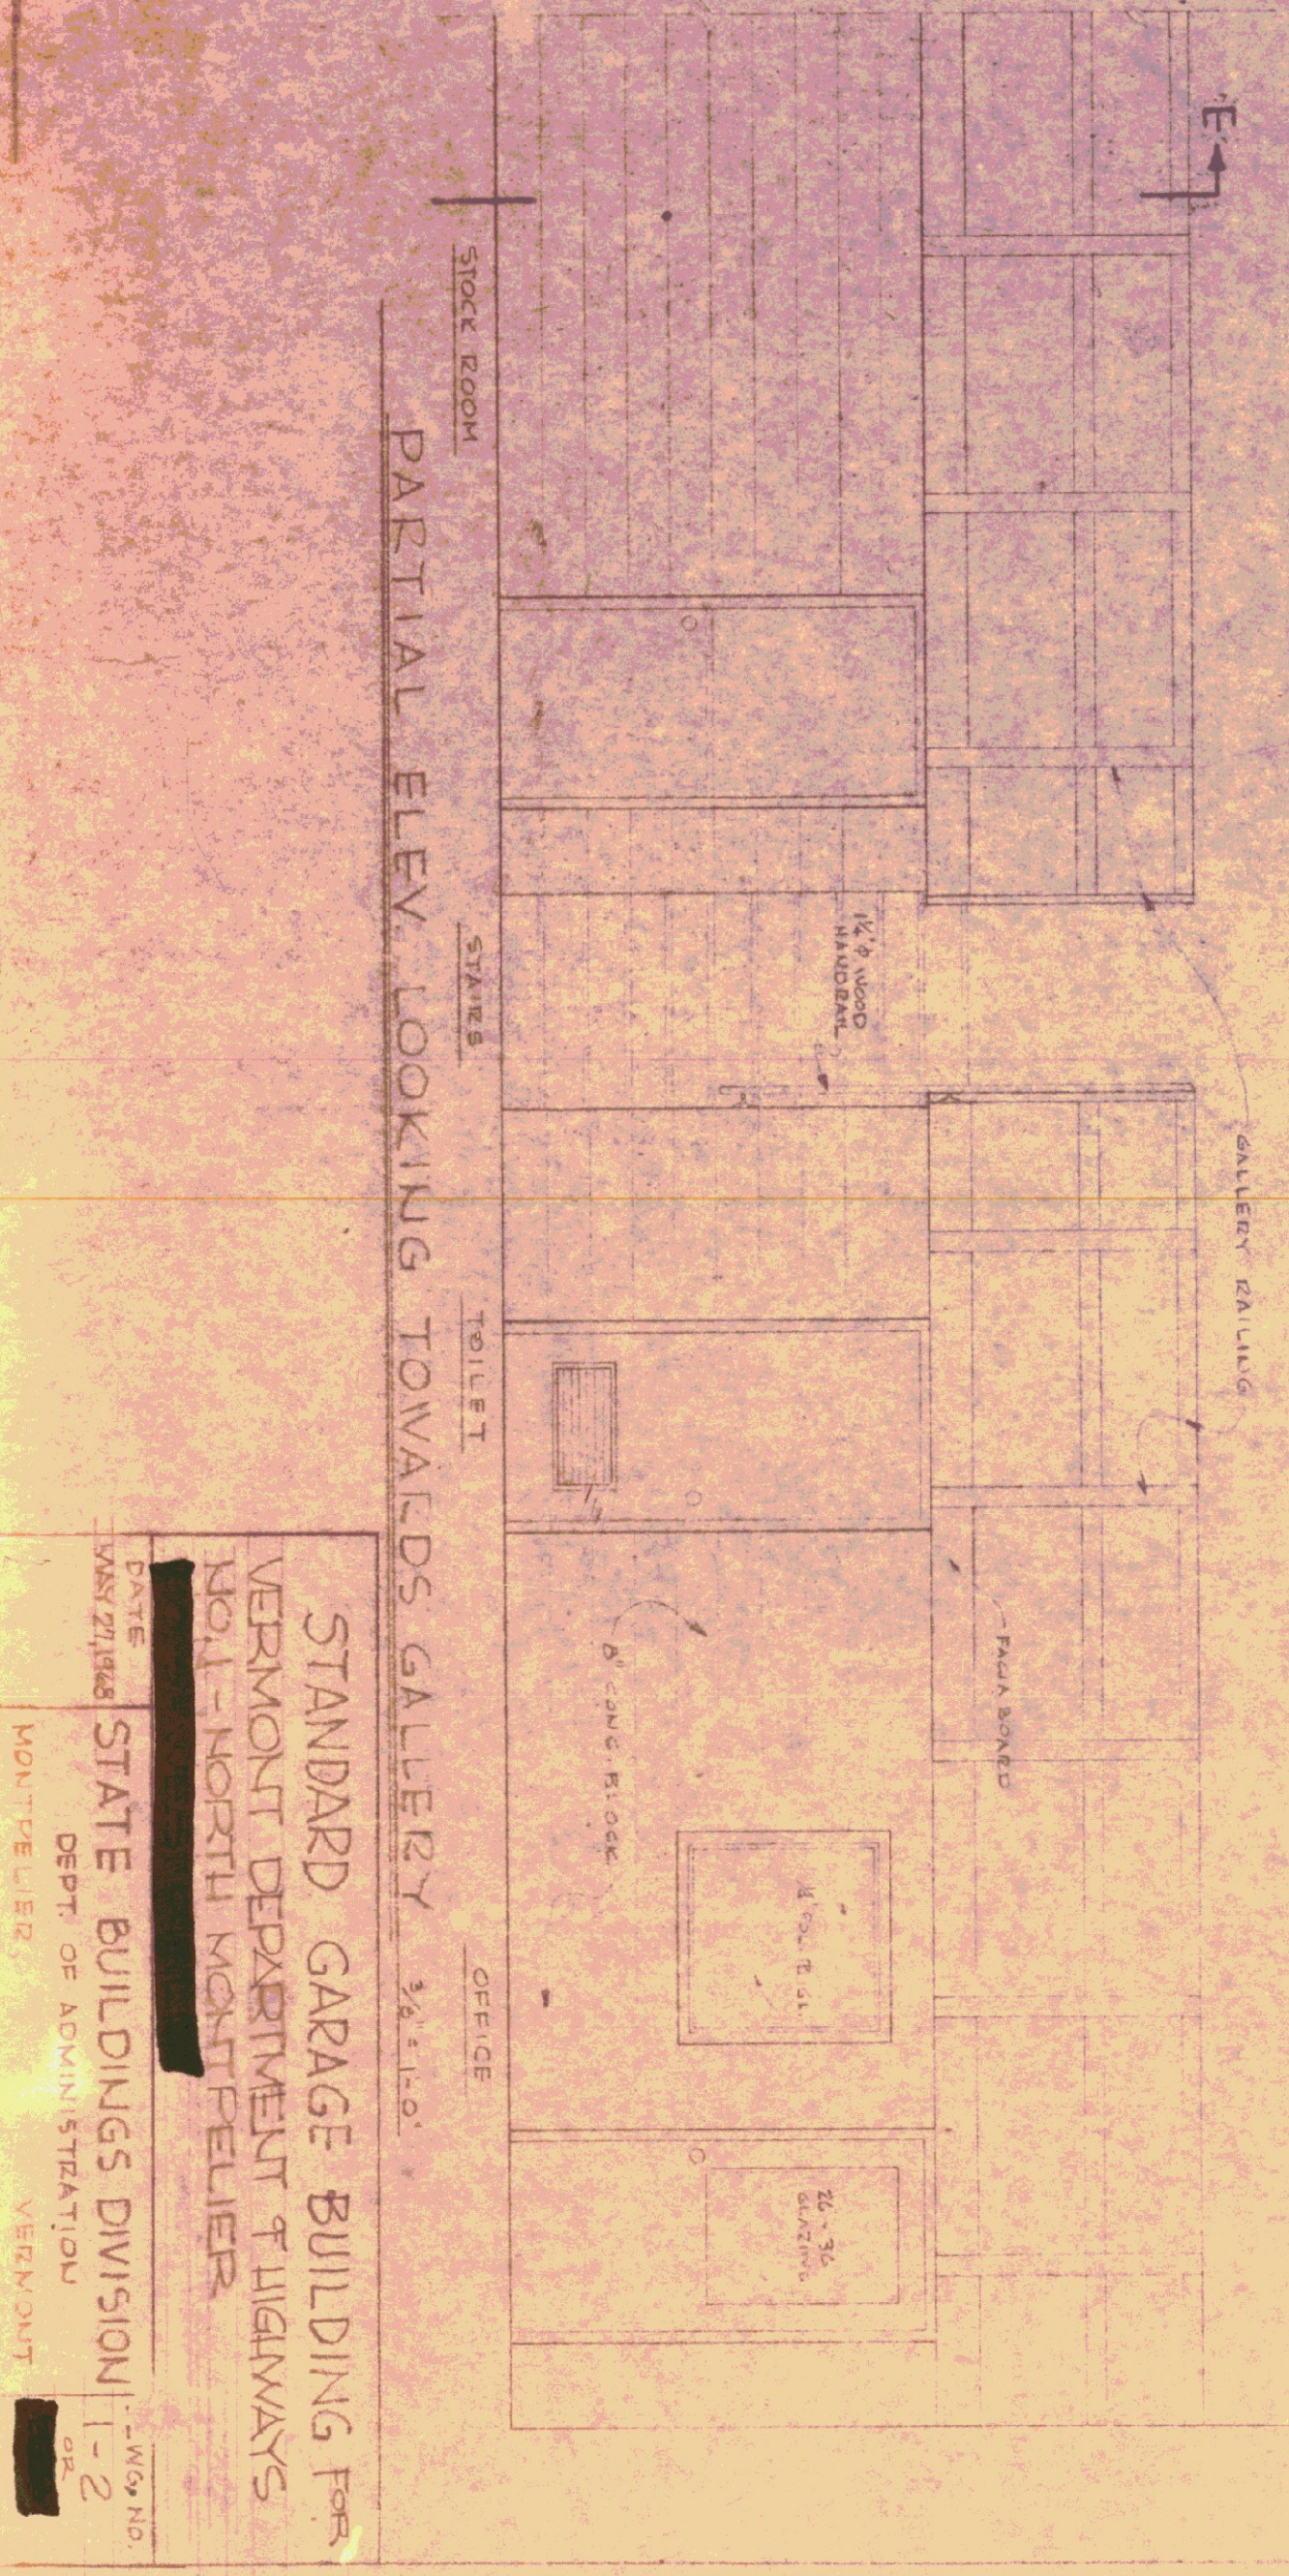


STANDARD GARAGE BUILDING FOR VERMONT DEPARTMENT OF HIGHWAYS
MOUNT NORTH MONTFELIER
STATE BUILDINGS DIVISION
DEPT. OF ADMINISTRATION
VERMONT

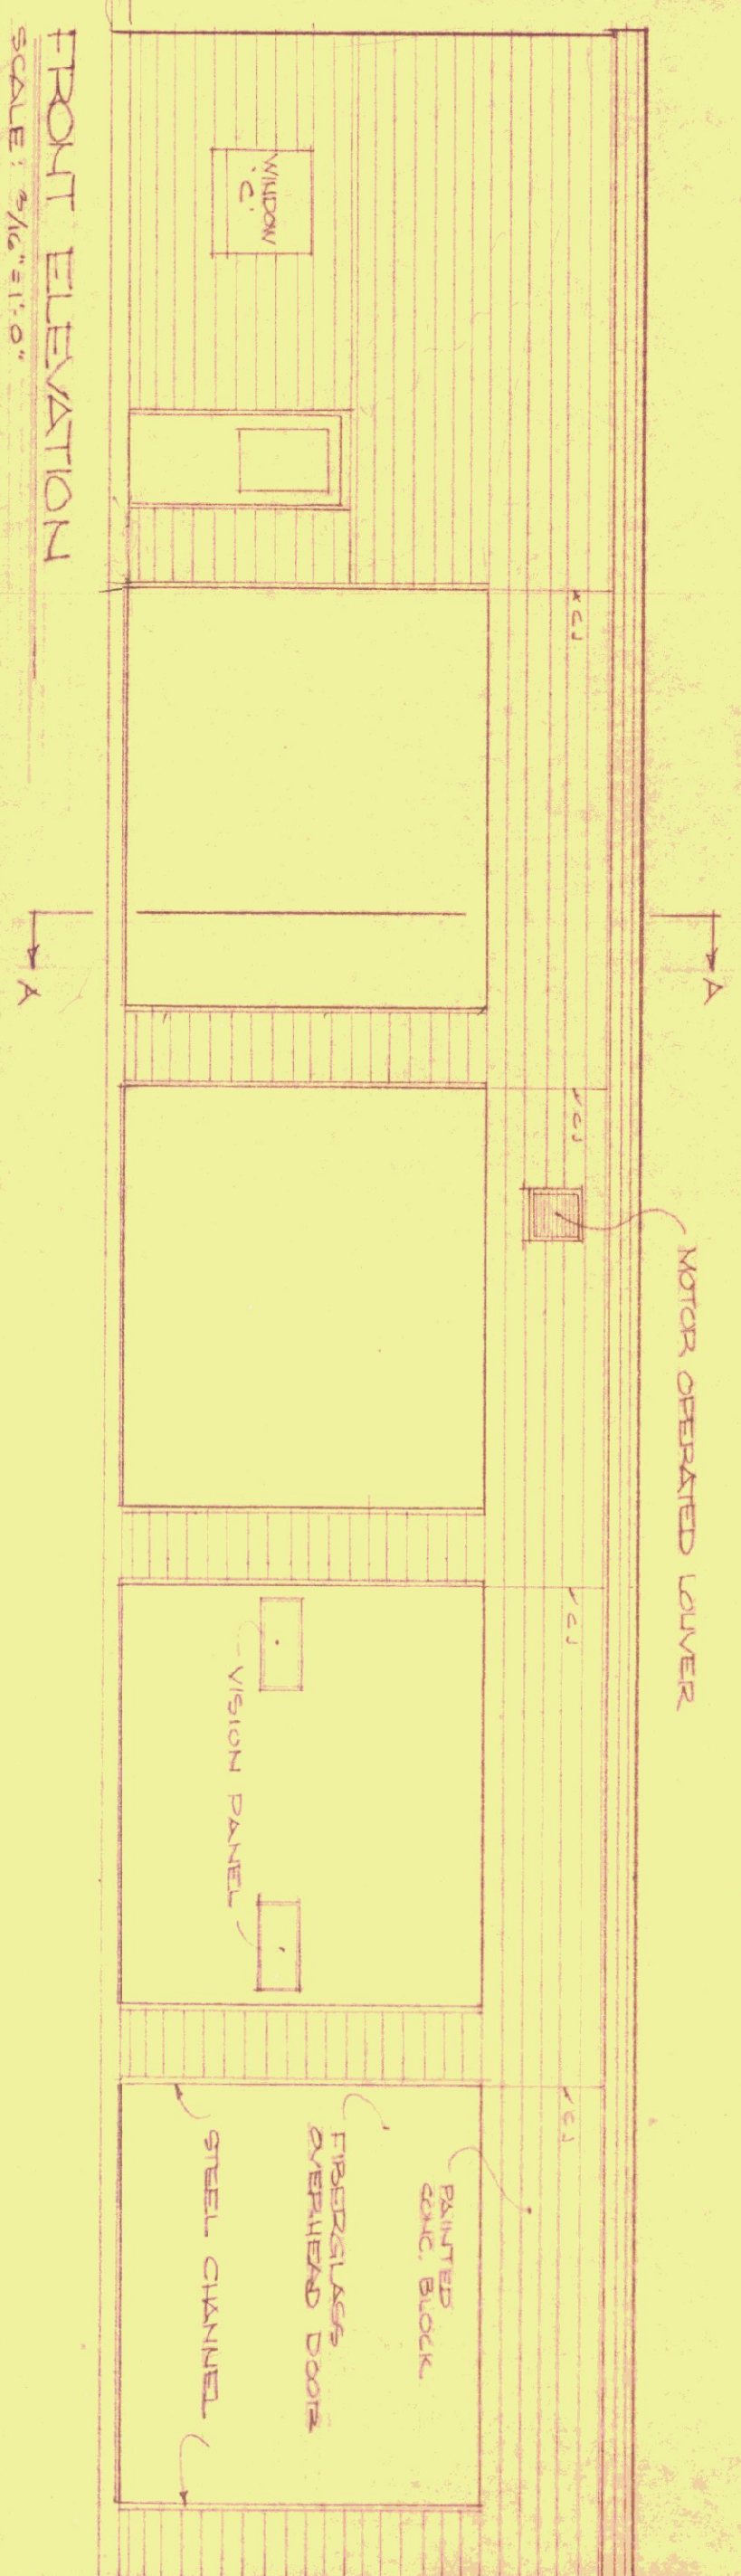

FRONT ELEVATION

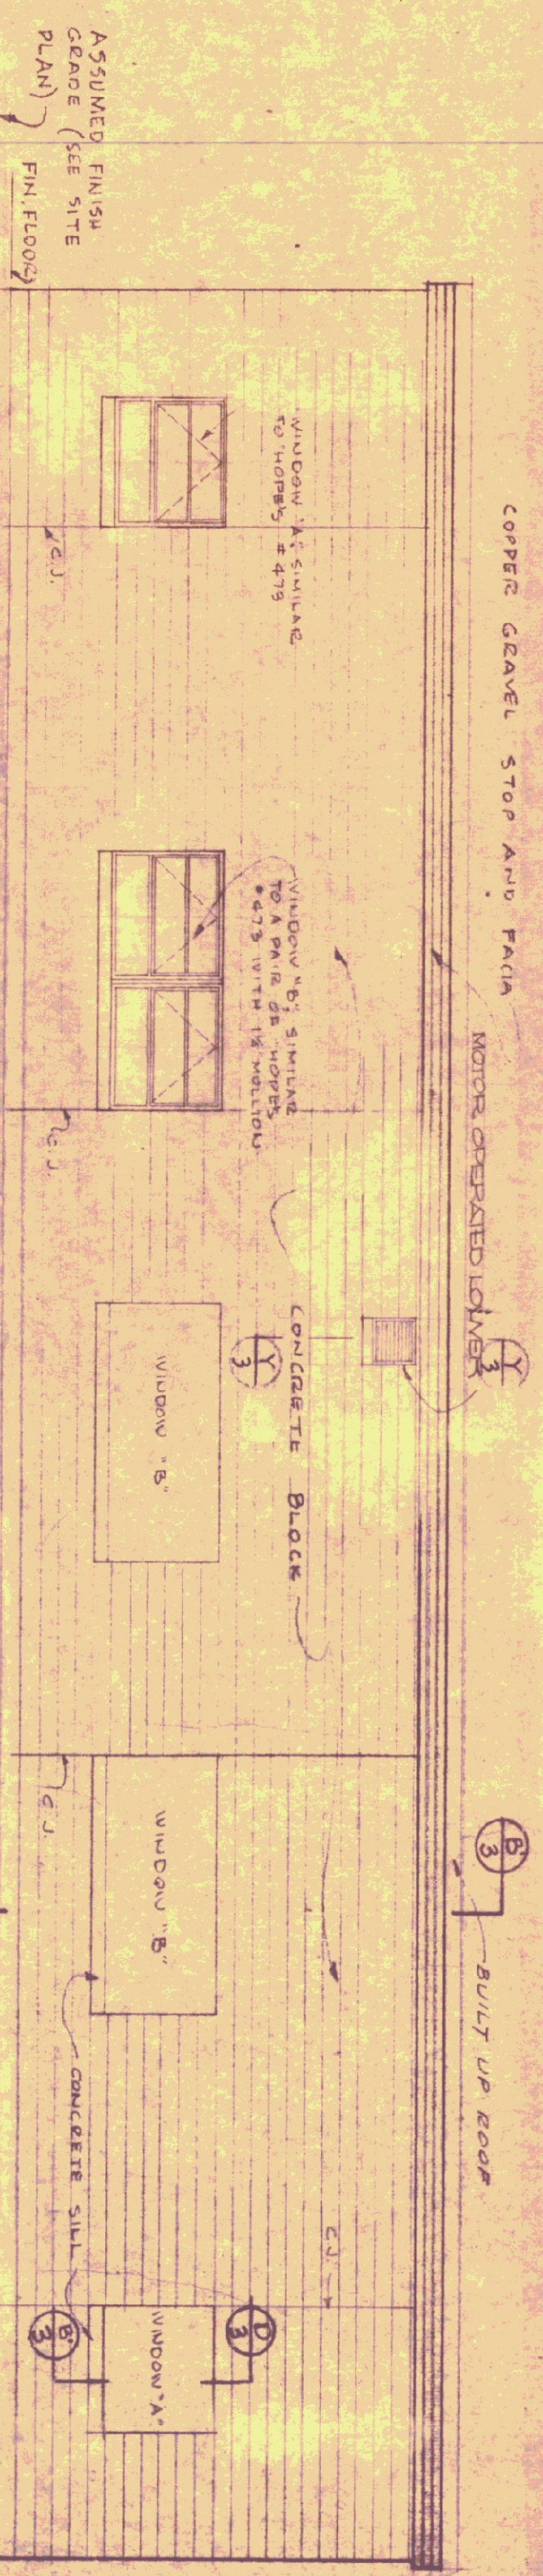


REAR ELEVATION

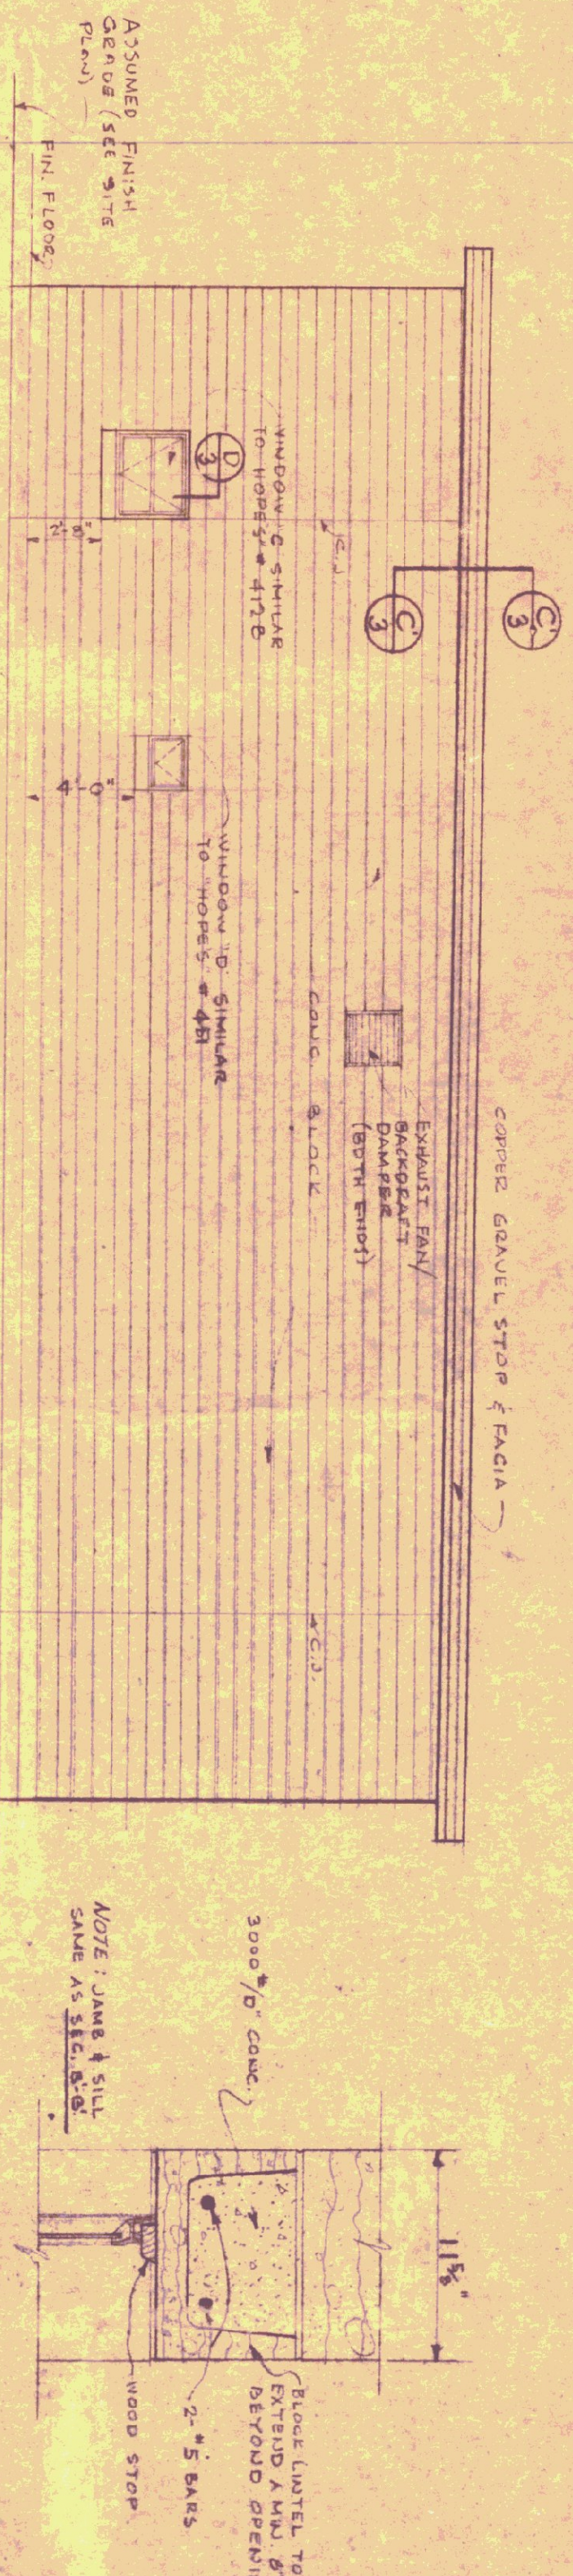


RIGHT END ELEVATION

(LEFT END ELEVATION IS OPPOSITE HAND EXCEPT THAT THE TWO WINDOWS ARE OMITTED)

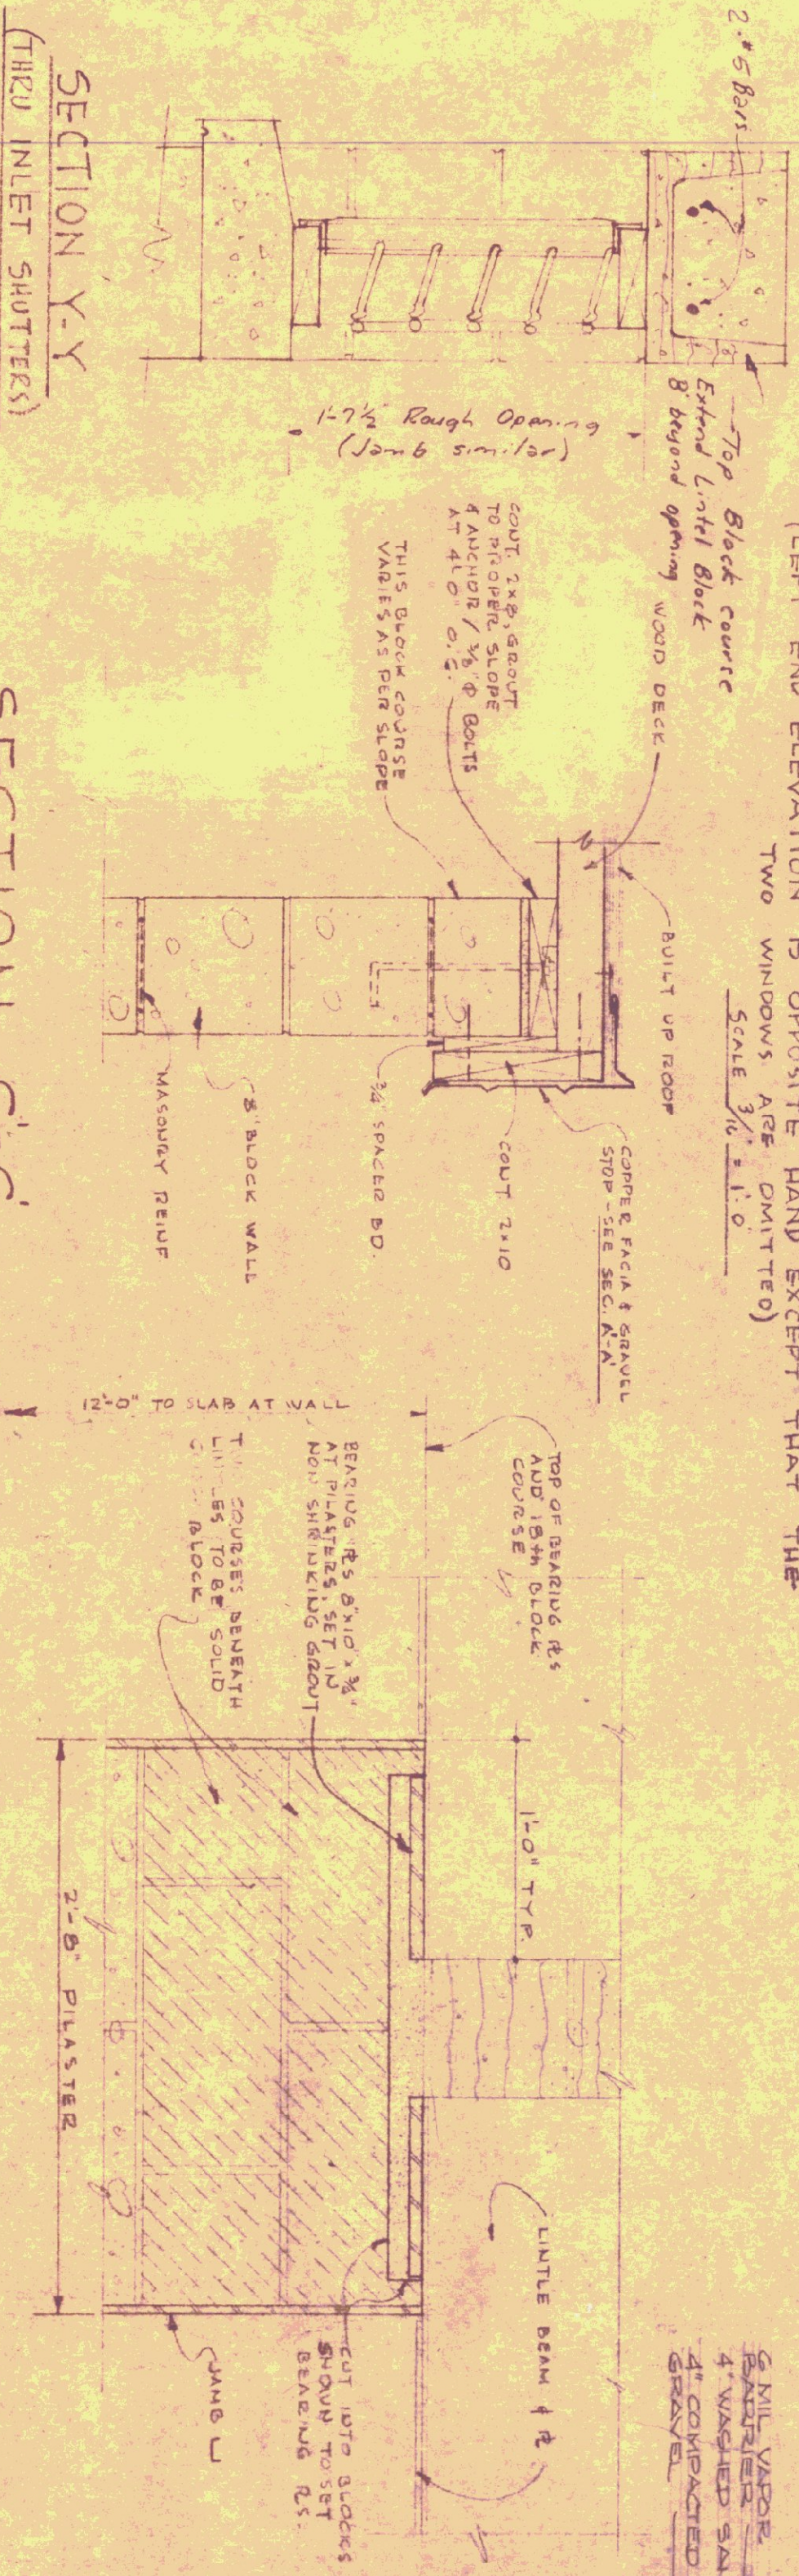


SECTION D

LISTED AT WINDOWS "A", "C", "D"


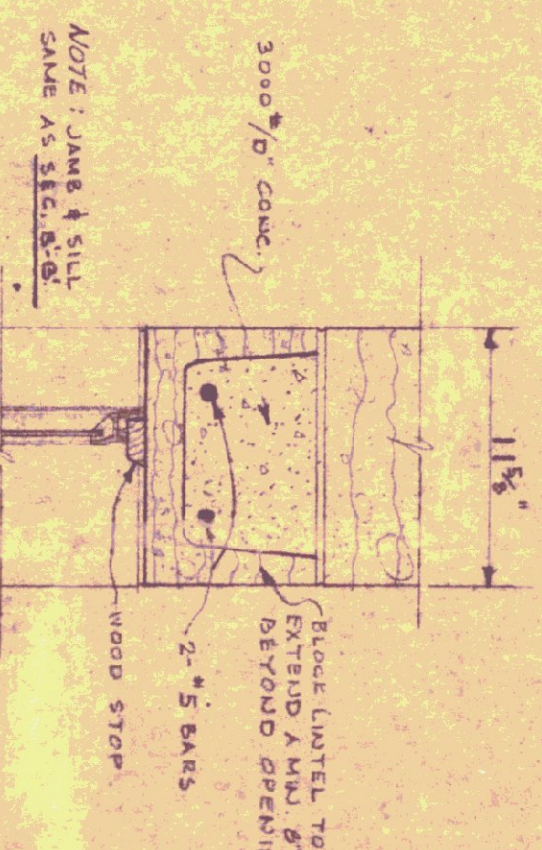


SECTION D


LISTED AT WINDOWS "A", "C", "D"

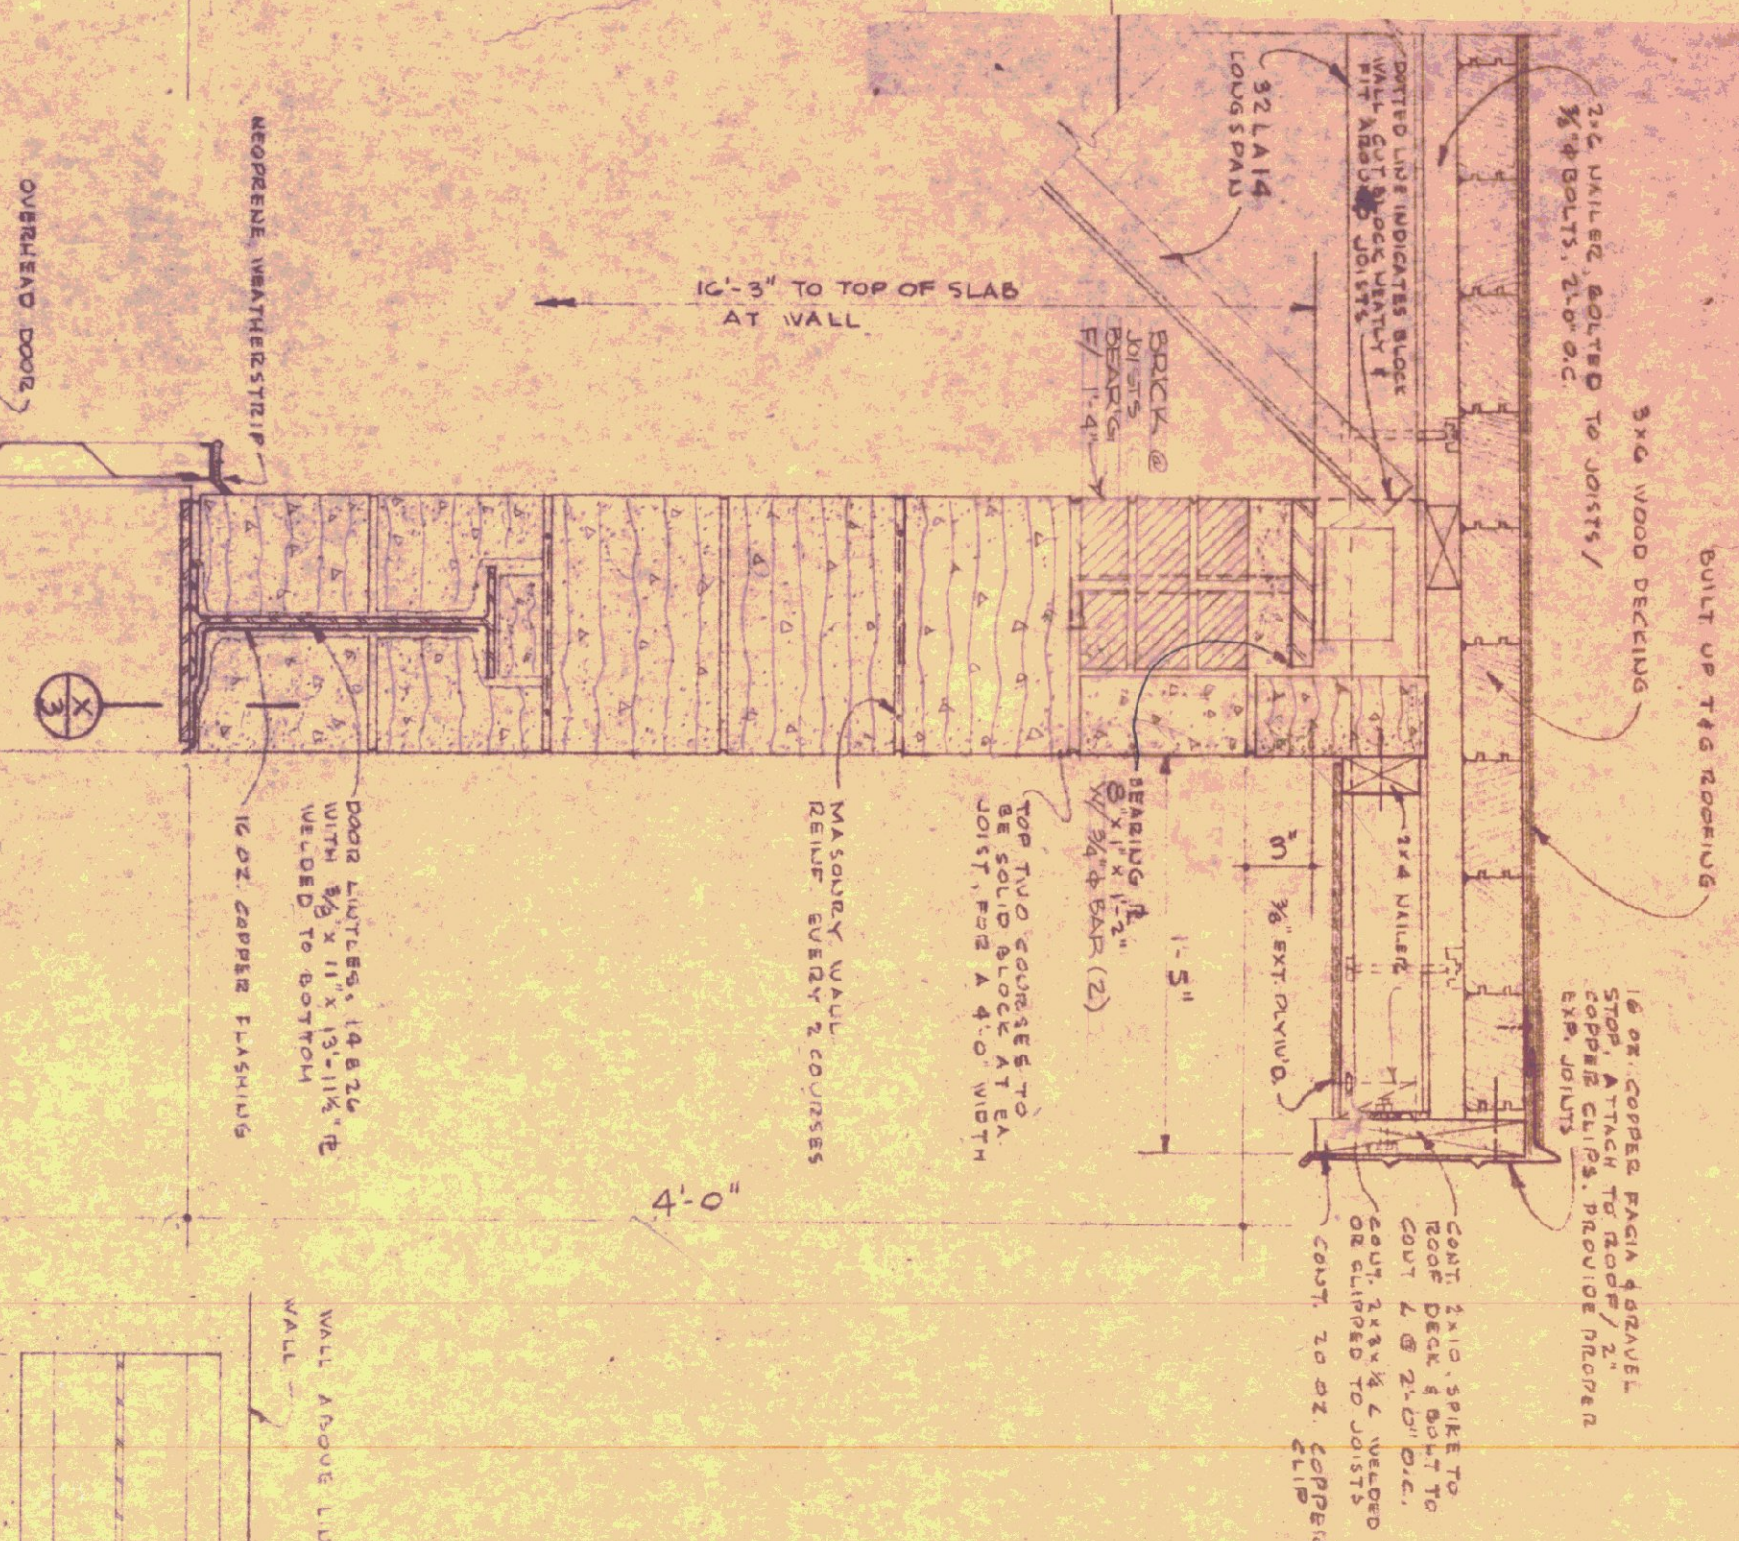

PLAN SECTION
THRU LINE-TEL

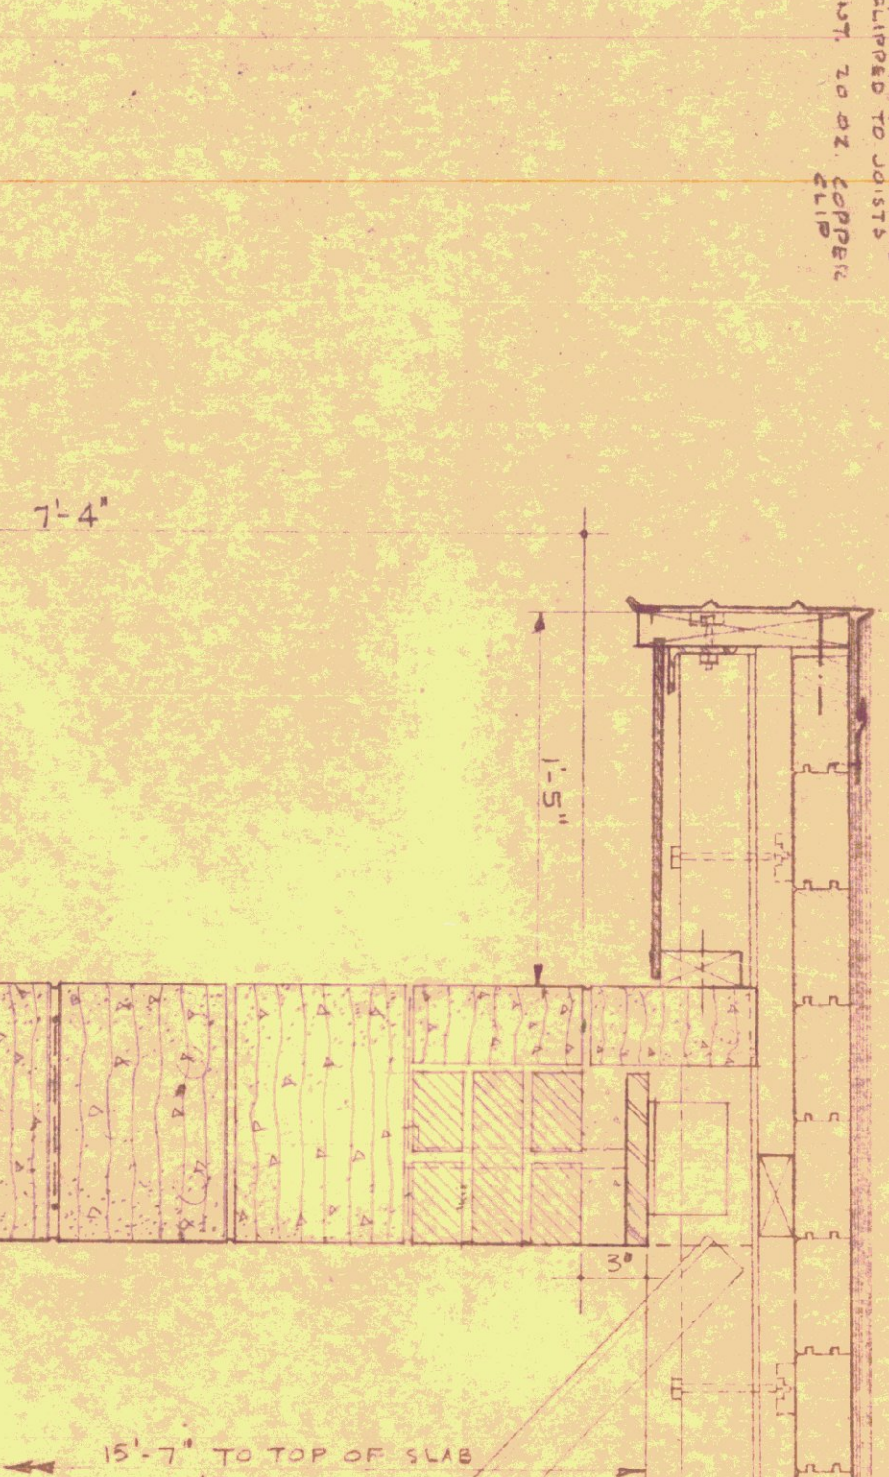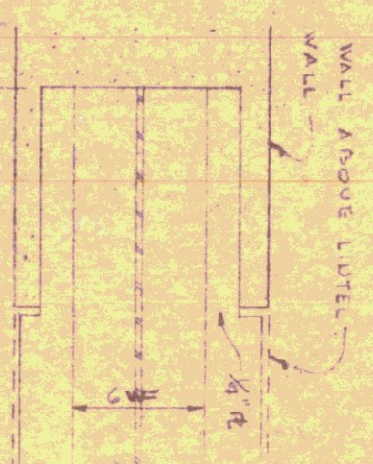


SECTION B-B

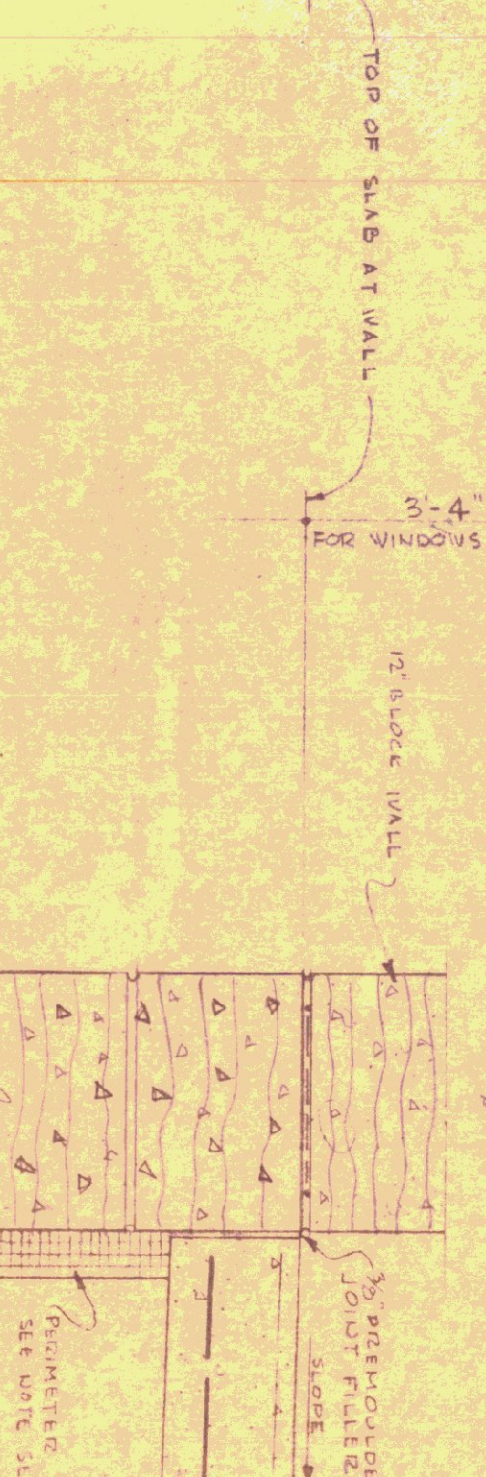

NOTE:
ALL MATERIALS & CONSTRUCTION
SIMILAR TO SEC. A-A'

STANDARD GARAGE BUILDING FOR
VERMONT DEPARTMENT OF HIGHWAYS
NO. 1 - NORTH MONTPELIER

DATE MAY 27 1968	STATE BUILDINGS DIVISION	DEWING NO.
---------------------	--------------------------	------------

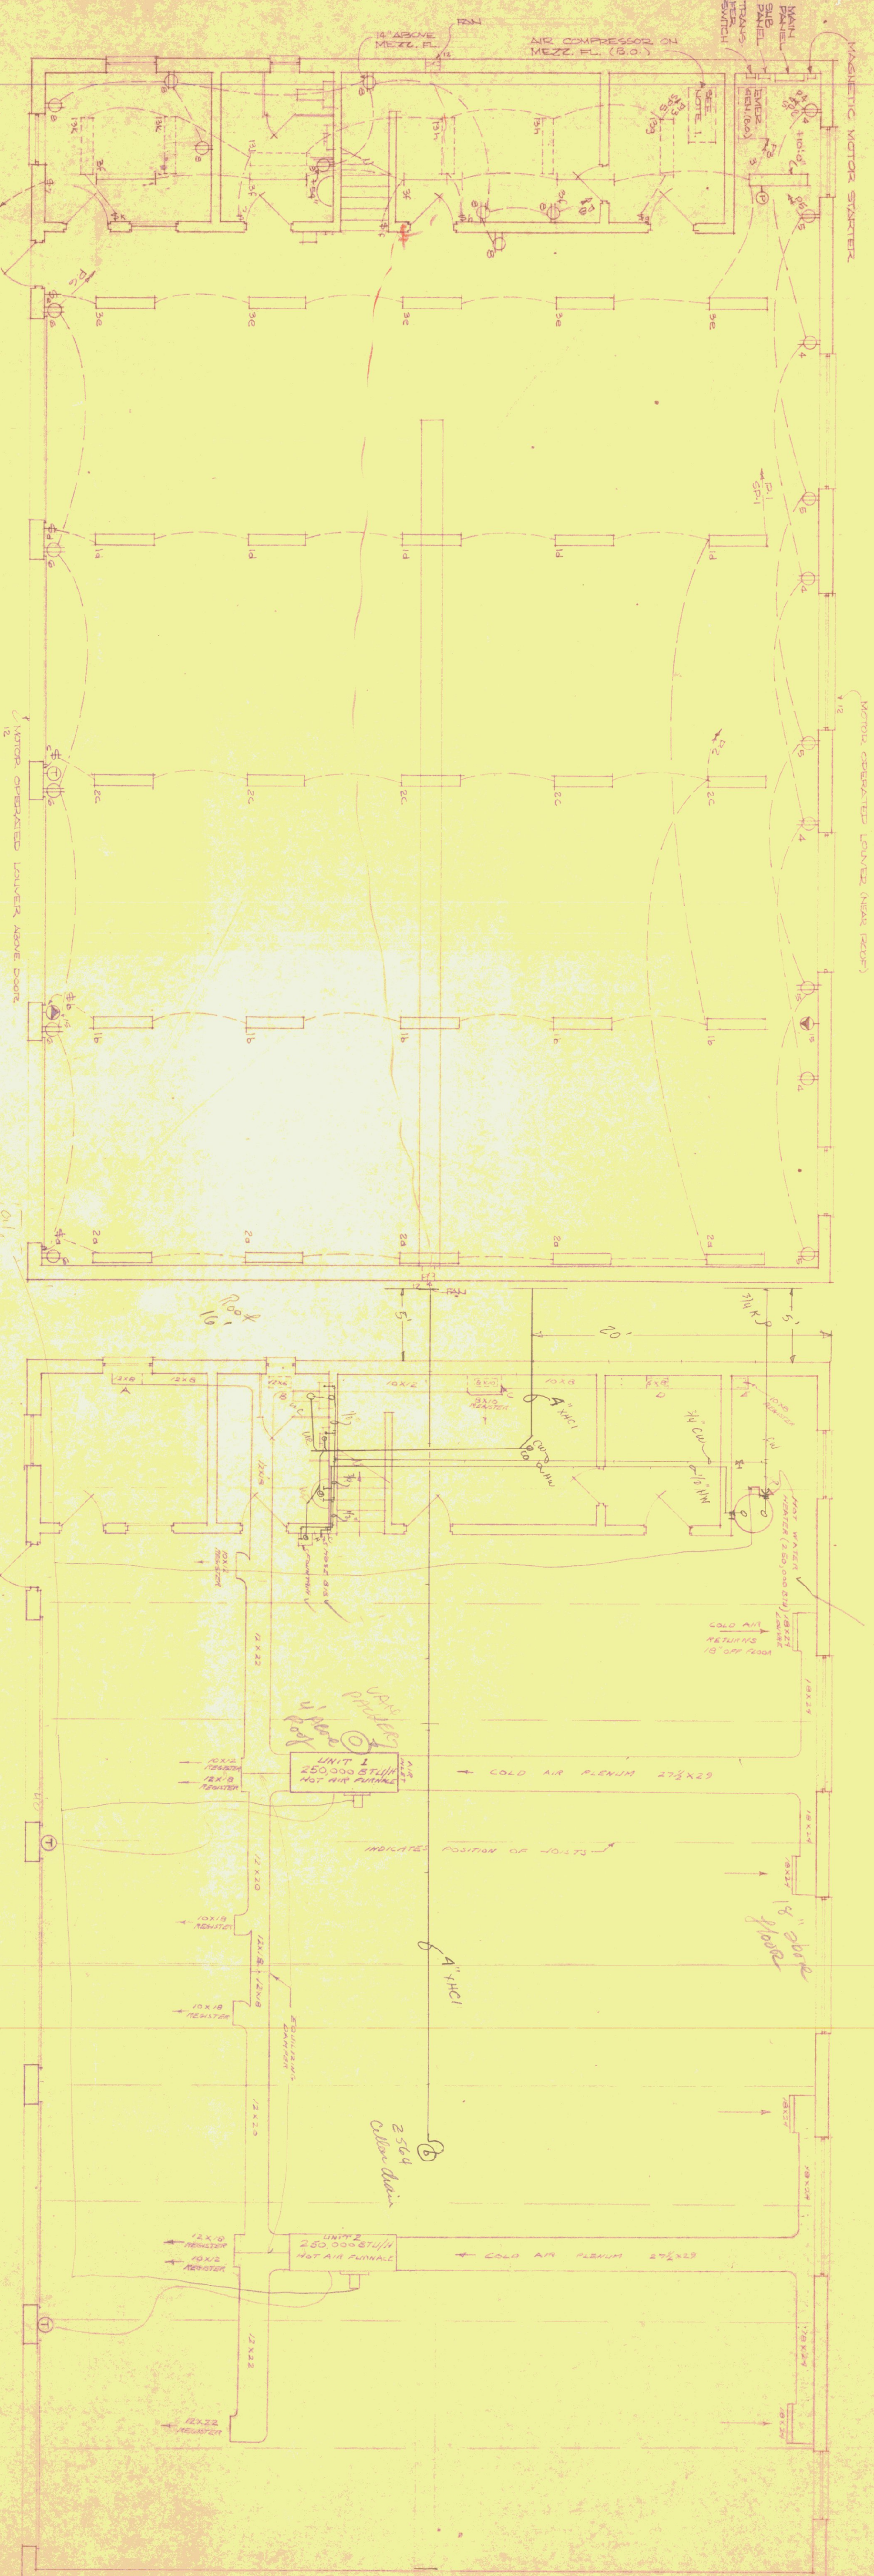


ELECTRICAL FLOOR PLAN
SCALE: 3/16" = 1'-0"

- NOTES:
1. SMITH-BART TUBULAR 30-TEC-2-40'S (MOUNT ON BOT OF JOIST)
 2. WESTINGHOUSE 1-TUBE RS STRIP 5 STROVA (MOUNT ON BOT OF JOIST)
 3. SMITH-BART CONTAINER 6 DVA 2-40 SURFACE MOUNT TO CELLS
 4. SUBJECT TO CIRCUIT 12 & TO SUBPANEL CIR. 4
 5. 100 AMP WELDER OUTLET
 6. RUN 1" CONDUIT FROM MAIN PANEL TUBULAR MOTOR STARTER TO WALL AT AIR COMPRESSOR

MECHANICAL FLOOR PLAN
SCALE: 3/16" = 1'-0"

NOTE

- NOTES:
1. A, B, C, UY, UZ, VA, ZZ.

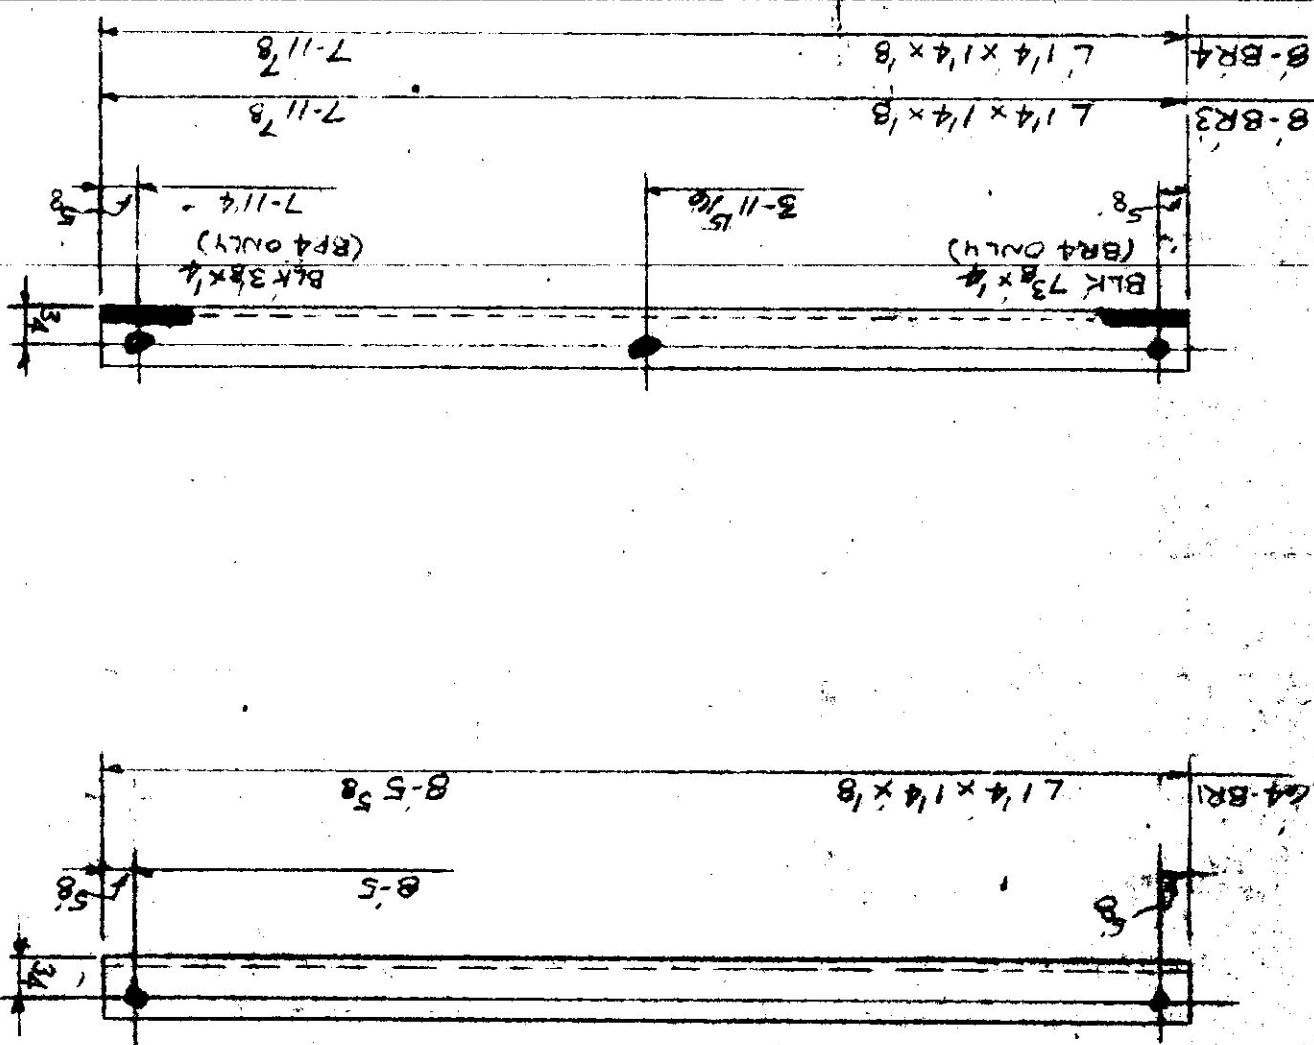

VERMONT STATE BUILDINGS DIVISION
MONTPELIER, VERMONT

JOB: 11/9/67
11/9/67

BY: C. J. [Signature]

DATE: 11/9/67

REVISIONS:

- ☒ APPROVED AS CORRECTED
- ☐ NOT APPROVED
- ☐ REVISED AND RE-APPROVED

Shop drawings approval is general and does not
relieve Contractor of responsibility for intent of contract
documents, for accuracy, dimensioning, quantity, etc.

This is an exposed structural member & must be finished as such. All welds to be ground smooth, all paint to be free from drips, runs & sags.

PROJECT: VERMONT HIGHWAY GARAGE		DATE: 10-25-67	DRAWN BY: [Signature]	CHECKED BY: [Signature]	NO. OF SHEETS: 12
LOCATION: MORRISVILLE, VT.		CUSTOMER: TRAUMAN CONST. CO.	ARCHITECT: VT. DEPT. OF HIGHWAYS		
SHEET NO. 12		JOB NO. 67-197-11			

NO.	PIECES	MARK	DESCRIPTION	LENGTH FT.	WEIGHT
8	BR3	8	7 1/4 x 14 x 8	7 11 3/8	RES @ 20.0
8	BR4	8	DO.	7 11 3/8	RES @ 20.0

NO.	PIECES	MARK	DESCRIPTION	LENGTH FT.	WEIGHT
8	BR1	8	7 1/4 x 14 x 8	7 11 3/8	RES @ 20.0

VERMONT STATE BUILDINGS DIVISION
MONTPELIER, VERMONT

JOB: 11/9/67
11/9/67

BY: C. J. [Signature]

DATE: 11/9/67

REVISIONS:

- ☒ APPROVED AS CORRECTED
- ☐ NOT APPROVED
- ☐ REVISED AND RE-APPROVED

Shop drawings approval is general and does not
relieve Contractor of responsibility for intent of contract
documents, for accuracy, dimensioning, quantity, etc.

This is an exposed structural member & must be finished as such. All welds to be ground smooth, all paint to be free from drips, runs & sags.

PROJECT: VT. HIGHWAY GARAGE		DATE: 10-26-67	DRAWN BY: [Signature]	CHECKED BY: [Signature]	NO. OF SHEETS: 14
LOCATION: MORRISVILLE, VT.		CUSTOMER: TRAUMAN CONST. CO.	ARCHITECT: VT. DEPT. OF HIGHWAYS		
SHEET NO. 14		JOB NO. 67-197-11			

NO.	PIECES	MARK	DESCRIPTION	LENGTH FT.	WEIGHT
16	BR5	16	7 1/4 x 14 x 8	0.0	STK

VERMONT STATE BUILDINGS DIVISION
MONTPELIER, VERMONT

JOB: 11/9/67
11/9/67

BY: C. J. [Signature]

DATE: 11/9/67

REVISIONS:


- ☒ APPROVED AS CORRECTED
- ☐ NOT APPROVED
- ☐ REVISED AND RE-APPROVED

Shop drawings approval is general and does not
relieve Contractor of responsibility for intent of contract
documents, for accuracy, dimensioning, quantity, etc.

This is an exposed structural member & must be finished as such. All welds to be ground smooth, all paint to be free from drips, runs & sags.


PROJECT: VT. HIGHWAY GARAGE		DATE: 10-26-67	DRAWN BY: [Signature]	CHECKED BY: [Signature]	NO. OF SHEETS: 15
LOCATION: MORRISVILLE, VT.		CUSTOMER: TRAUMAN CONST. CO.	ARCHITECT: VT. DEPT. OF HIGHWAYS		
SHEET NO. 15		JOB NO. 67-197-11			

NO.	PIECES	MARK	DESCRIPTION	LENGTH FT.	WEIGHT
8	BR6	8	7 3/8 x 14	2.8	STK
310	3/8" BOLTS	310	3/8" WASH.	0.4	STK
310	3/8" WASH.	310	3/8" LAGS & SHIELDS	0.4	STK

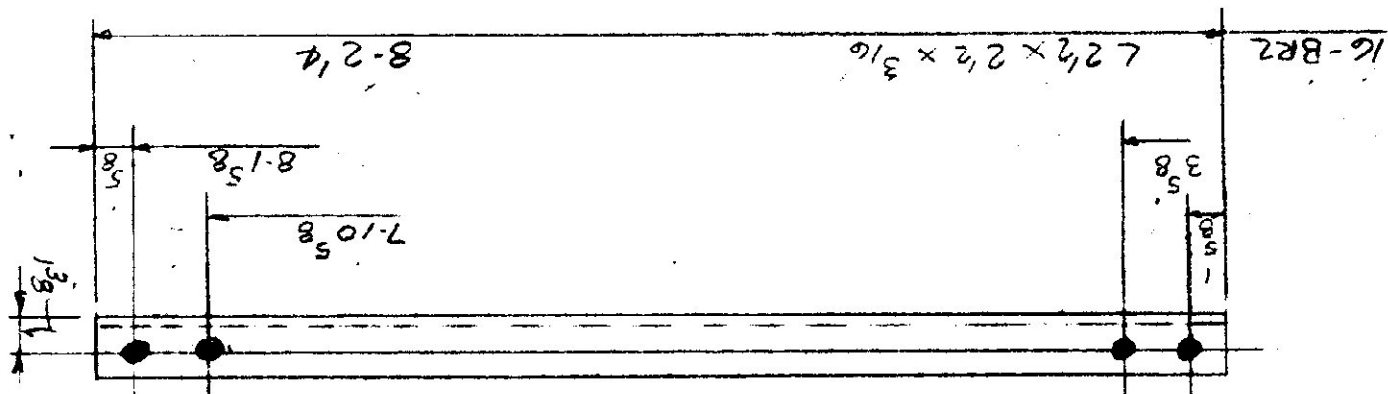

This is an exposed structural member & must be finished as such. All welds to be ground smooth, all paint to be free from drips, runs & sags.

DATE		DRAWN BY		CHECKED BY		HOLDERS		BOLTS		PAINT													
10-25-67		Zack 10-23-67		K. J. 10-31-67		7/16				RUSTOLEUM													
PROJECT		LOCATION		CUSTOMER		ARCHITECT		JOB NO.		SHEET NO.													
VT. HIGHWAY GARAGE		MORRISVILLE, VT.		TRAHAN CONST. CO.		VT. DEPT. OF HIGHWAYS		07-1426		1													
VERMONT STRUCTURAL STEEL CORPORATION BURLINGTON, VERMONT																							
<table border="1"> <thead> <tr> <th>NO.</th> <th>PIECES</th> <th>MARK</th> <th>DESCRIPTION</th> <th>LENGTH</th> <th>WEIGHT</th> </tr> </thead> <tbody> <tr> <td>16</td> <td>BR2</td> <td></td> <td>2 1/2 x 3 1/2</td> <td>8' 2 1/4</td> <td>24 Kcs @ 20-0</td> </tr> </tbody> </table>												NO.	PIECES	MARK	DESCRIPTION	LENGTH	WEIGHT	16	BR2		2 1/2 x 3 1/2	8' 2 1/4	24 Kcs @ 20-0
NO.	PIECES	MARK	DESCRIPTION	LENGTH	WEIGHT																		
16	BR2		2 1/2 x 3 1/2	8' 2 1/4	24 Kcs @ 20-0																		
BILL OF MATERIAL																							

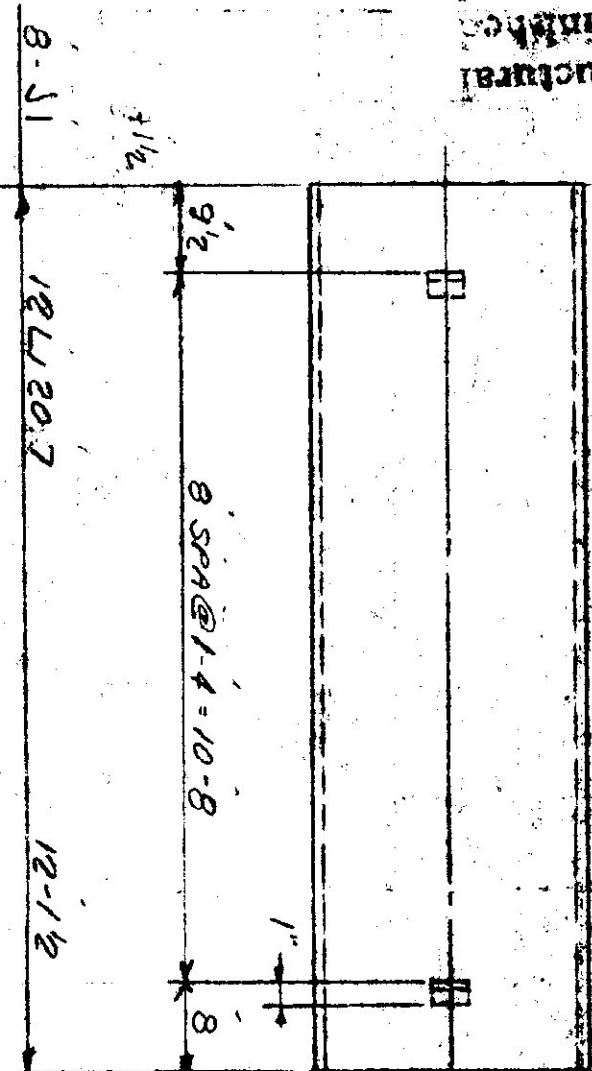


This is an exposed structural member & must be finished as such. All welds to be ground smooth, all paint to be free from drips, runs & sags.

DATE		DRAWN BY		CHECKED BY		HOLDERS		BOLTS		PAINT																			
10-23-67		Zack 10-23-67		K. J. 10-31-67		NONE				RUSTOLEUM																			
PROJECT		LOCATION		CUSTOMER		ARCHITECT		JOB NO.		SHEET NO.																			
VT. HIGHWAY GARAGE		MORRISVILLE, VT.		TRAHAN CONST. CO.		VT. DEPT. OF HIGHWAYS		07-1426		1																			
VERMONT STRUCTURAL STEEL CORPORATION BURLINGTON, VERMONT																													
<table border="1"> <thead> <tr> <th>NO.</th> <th>PIECES</th> <th>MARK</th> <th>DESCRIPTION</th> <th>LENGTH</th> <th>WEIGHT</th> </tr> </thead> <tbody> <tr> <td>8</td> <td>J1</td> <td></td> <td>12' 20.7</td> <td>12' 1 1/2</td> <td>12 1 1/2 Kcs @ 20-0</td> </tr> <tr> <td>72</td> <td>PA1</td> <td></td> <td>8' 1 1/2 x 3 1/2</td> <td>0' 7</td> <td>0' 7 STR</td> </tr> </tbody> </table>												NO.	PIECES	MARK	DESCRIPTION	LENGTH	WEIGHT	8	J1		12' 20.7	12' 1 1/2	12 1 1/2 Kcs @ 20-0	72	PA1		8' 1 1/2 x 3 1/2	0' 7	0' 7 STR
NO.	PIECES	MARK	DESCRIPTION	LENGTH	WEIGHT																								
8	J1		12' 20.7	12' 1 1/2	12 1 1/2 Kcs @ 20-0																								
72	PA1		8' 1 1/2 x 3 1/2	0' 7	0' 7 STR																								
BILL OF MATERIAL																													

VERMONT STATE BUILDINGS DIVISION
MONTPELIER, VERMONT


DATE: 11/9/67
BY: [Signature]
APPROVED: [Signature]
REVISIONS: []
NOT APPROVED: []
APPROVED AS CORRECTED: []

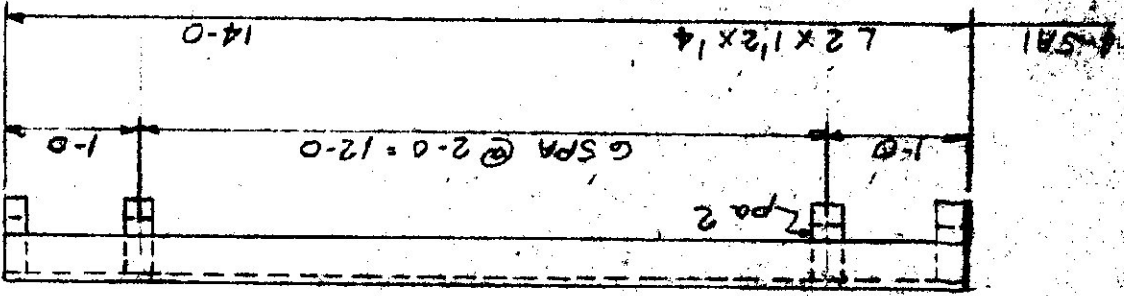

This is an exposed structural member & must be finished as such. All welds to be ground smooth, all paint to be free from drips, runs & sags.

DATE		DRAWN BY		CHECKED BY		HOLDERS		BOLTS		PAINT																			
10-23-67		Zack 10-23-67		K. J. 10-31-67		NONE				RUSTOLEUM																			
PROJECT		LOCATION		CUSTOMER		ARCHITECT		JOB NO.		SHEET NO.																			
VT. HIGHWAY GARAGE		MORRISVILLE, VT.		TRAHAN CONST. CO.		VT. DEPT. OF HIGHWAYS		07-1426		2																			
VERMONT STRUCTURAL STEEL CORPORATION BURLINGTON, VERMONT																													
<table border="1"> <thead> <tr> <th>NO.</th> <th>PIECES</th> <th>MARK</th> <th>DESCRIPTION</th> <th>LENGTH</th> <th>WEIGHT</th> </tr> </thead> <tbody> <tr> <td>4</td> <td>5A1</td> <td></td> <td>2 x 1 1/2 x 1/4</td> <td>14' 0</td> <td>14' 0 Kcs @ 20-0</td> </tr> <tr> <td>36</td> <td>PA2</td> <td></td> <td>8' 1 x 1 1/4</td> <td>0' 8</td> <td>0' 8</td> </tr> </tbody> </table>												NO.	PIECES	MARK	DESCRIPTION	LENGTH	WEIGHT	4	5A1		2 x 1 1/2 x 1/4	14' 0	14' 0 Kcs @ 20-0	36	PA2		8' 1 x 1 1/4	0' 8	0' 8
NO.	PIECES	MARK	DESCRIPTION	LENGTH	WEIGHT																								
4	5A1		2 x 1 1/2 x 1/4	14' 0	14' 0 Kcs @ 20-0																								
36	PA2		8' 1 x 1 1/4	0' 8	0' 8																								
BILL OF MATERIAL																													

This is an exposed structural member & must be finished as such. All welds to be ground smooth, all paint to be free from drips, runs & sags.

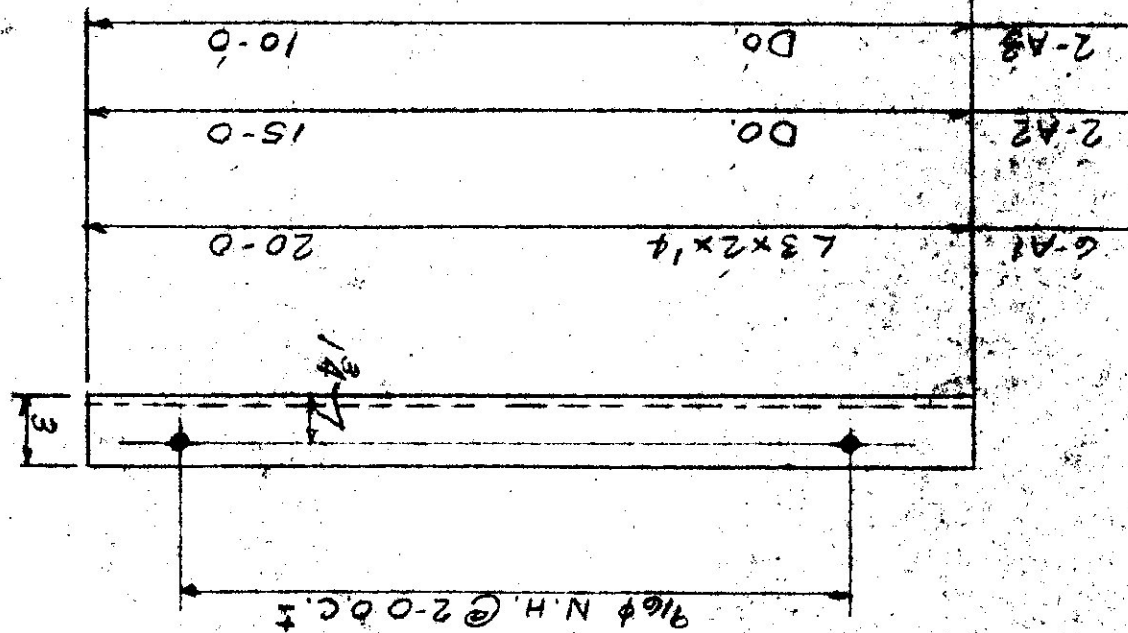


NO.	PIECES	MARK	DESCRIPTION	LENGTH	WEIGHT
6	A1		L 3x2x1/4	20.0	
2	A2		DO.	15.0	
2	A3		DO.	10.0	
					RES @ 20.0

NO.	PIECES	MARK	DESCRIPTION	LENGTH	WEIGHT
2	A1		L 3x2x1/4	20.0	
2	A2		DO.	15.0	
2	A3		DO.	10.0	
					RES @ 20.0

NO.	PIECES	MARK	DESCRIPTION	LENGTH	WEIGHT
2	A1		L 3x2x1/4	20.0	
2	A2		DO.	15.0	
2	A3		DO.	10.0	
					RES @ 20.0

This is an exposed structural member & must be finished as such. All welds to be ground smooth, all paint to be free from drips, runs & sags.

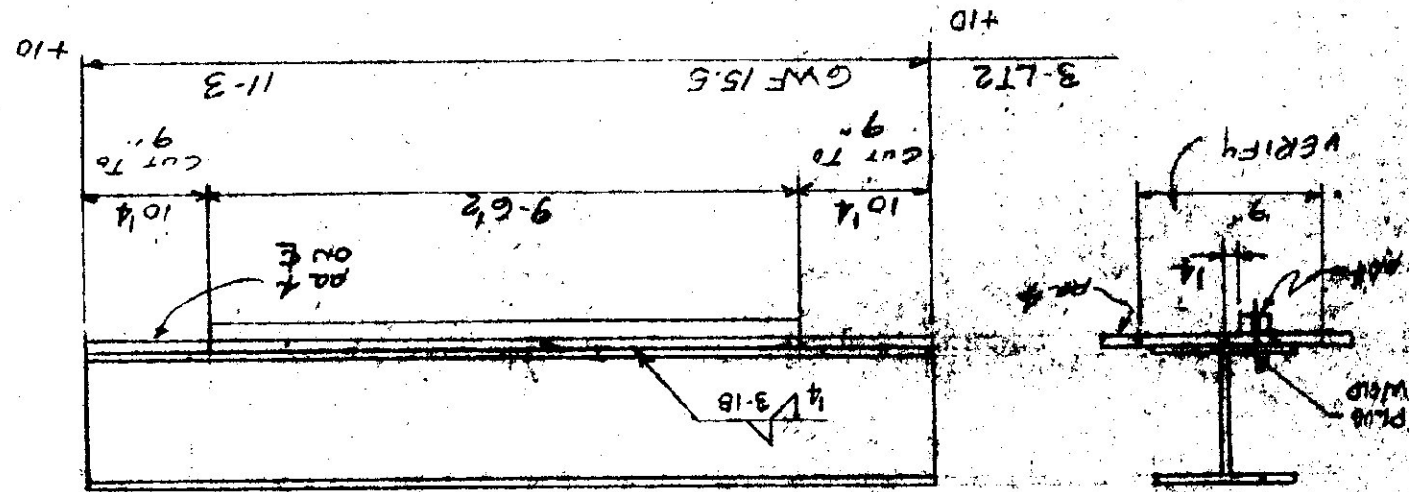


NO.	PIECES	MARK	DESCRIPTION	LENGTH	WEIGHT
3	LT2		CWF 15.5	11.3	
3	LT1		FE 11x1/4	11.3	
3	LT4		BAE 1/2x1/2	9.6	
					RES @ 20.0

NO.	PIECES	MARK	DESCRIPTION	LENGTH	WEIGHT
3	LT2		CWF 15.5	11.3	
3	LT1		FE 11x1/4	11.3	
3	LT4		BAE 1/2x1/2	9.6	
					RES @ 20.0

NO.	PIECES	MARK	DESCRIPTION	LENGTH	WEIGHT
3	LT2		CWF 15.5	11.3	
3	LT1		FE 11x1/4	11.3	
3	LT4		BAE 1/2x1/2	9.6	
					RES @ 20.0

This is an exposed structural member & must be finished as such. All welds to be ground smooth, all paint to be free from drips, runs & sags.

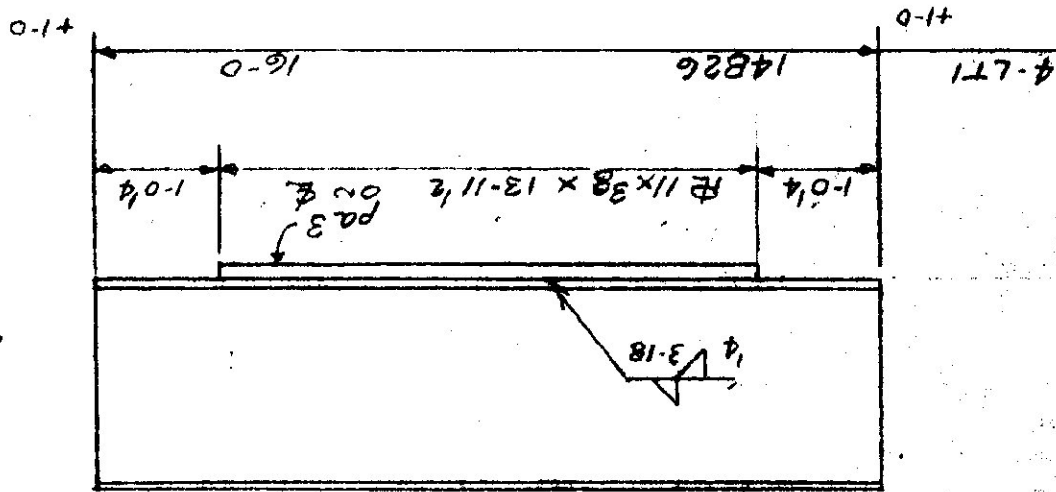


NO.	PIECES	MARK	DESCRIPTION	LENGTH	WEIGHT
4	LT1		14B26	16.0	
4	LT2		FE 11x3/8 x 13-11/2	13.1	
					RES @ 17.8

NO.	PIECES	MARK	DESCRIPTION	LENGTH	WEIGHT
4	LT1		14B26	16.0	
4	LT2		FE 11x3/8 x 13-11/2	13.1	
					RES @ 17.8


NO.	PIECES	MARK	DESCRIPTION	LENGTH	WEIGHT
4	LT1		14B26	16.0	
4	LT2		FE 11x3/8 x 13-11/2	13.1	
					RES @ 17.8

NO. PIECES	NAME	DESCRIPTION	LENGTH		WEIGHT
			FT.	IN.	
	~	BEARING R ~			
22	BP1	R 10 x 1	1	2	RES @ 60 x 16-0
	~	PLAIN MAT'L ~			
8	BP2	BAR 8 x 34	0	10	STK
	~	FIELD MAT'L ~			
44	AB1	34 Ø STD COL ANCH BOLT	1	3	STK

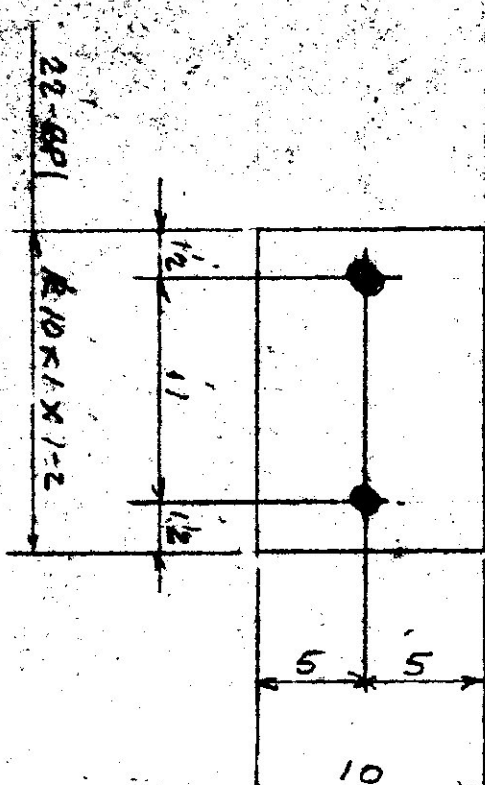


DATE		PROJECT		REMARKS	
DRAWN BY		VERMONT HIGHWAY GARAGE			
10-24-67					
CHECKED		MORRISVILLE VT.		NO.	
11-2-67				FOR	
		LOCATION		DATE	
		TRAHAN CONST CO.		10-30	
ROOFER		VT. DEPT. OF HIGHWAYS			
11-6-67		STATE BLDG DIV.			
		ARCHITECT			
		JOB NO. 37-1726		SHEET NO. 6	

11 SPACES @ 4'-0" = 44'-0"

 


ALL DIAGONALS MARK UNLESS NOTED OTHERWISE

 

Breeding Cup Detail



TYPE B

 

TYPE "C"

NO.	PIECES	MARK	DESCRIPTION	LENGTH	
				FT.	IN.
1894 OF					
WERO					

22	pb1	BAR 2 x 1/4	1	0
----	-----	-------------	---	---

[illegible]

BURLINGTON, VT.

BURLINGTON, VT.

164WAY
DISVILLE.

THAN CON

DEPT. OF
RIDGE

11-5

10

9³₁₆/12

3-10/8

This is an exposed structural member & must be finished as such. All walls to be ground smooth, all paint to be fire from daps, runs & sage.



GRATING SCHEDULE		
MARK	P.C.S.	LENGTH
G1	5	6'-0"
G2	ONE	8'-7"

FRAME SCHEDULE		
MARK	P.C.S.	LENGTH
A1A	ONE	10'-8"
A1B	ONE	10'-8"
A2A	ONE	20'-0"
A2B	ONE	20'-0"
A3	2	20'-0"
A4	2	20'-0"

DETAIL 'A' FOR A1A & A2A
 1" COPE @ 45° TYP.


DETAIL 'B' FOR A1B & A2B
 1" COPE @ 45° TYP.

DETAIL 'C' FOR A4
 1" COPE @ 45° TYP.



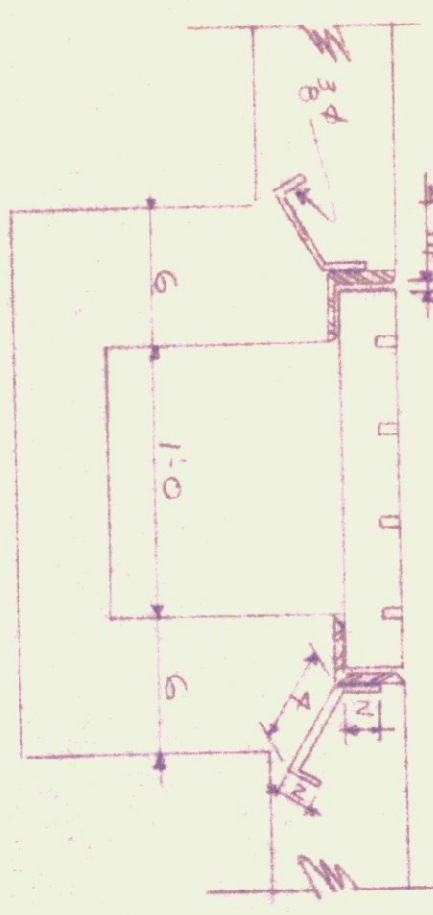
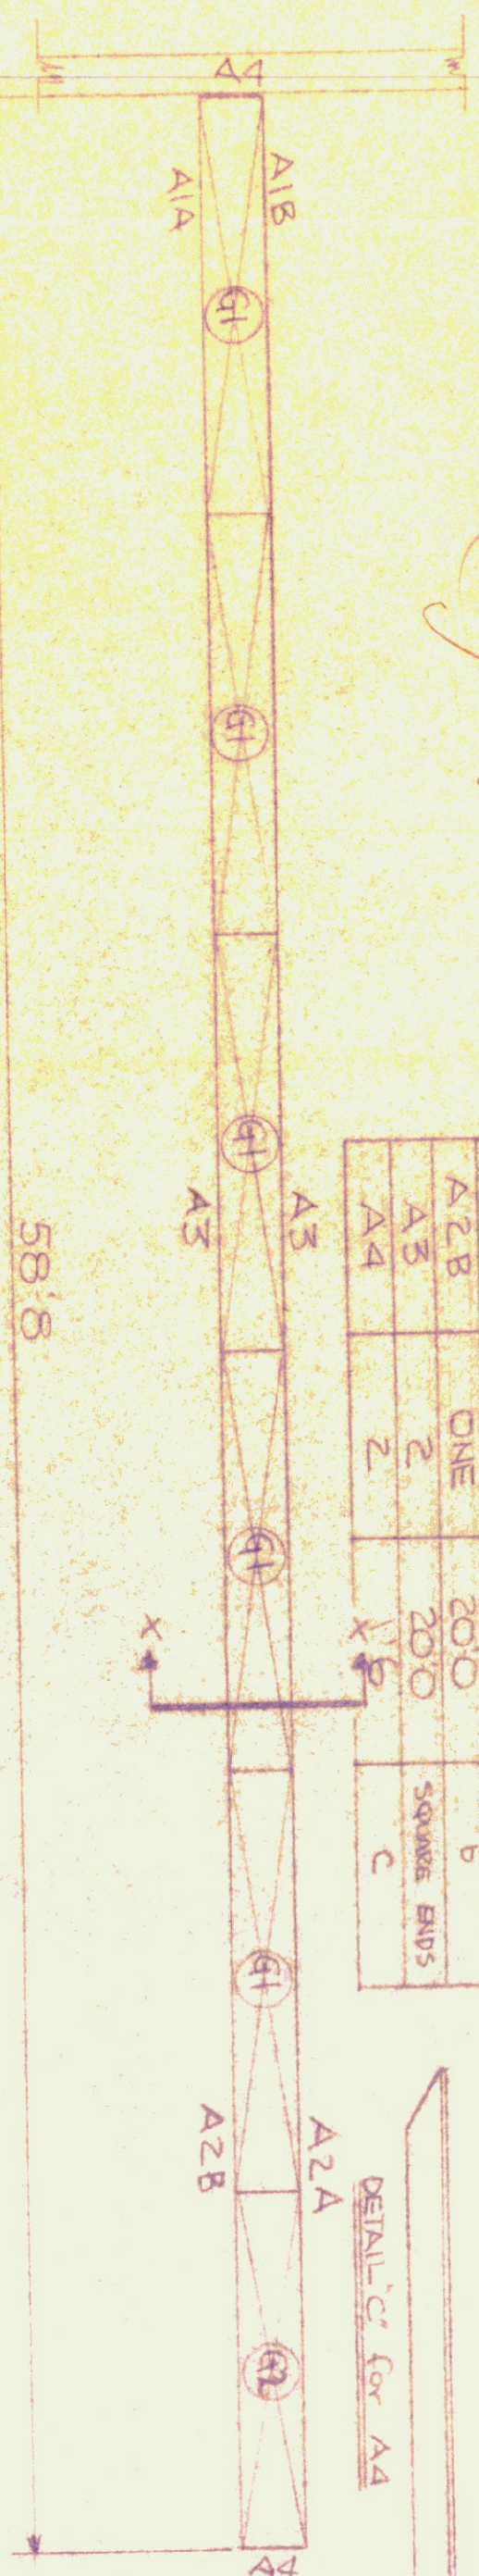


DRAINAGE TRENCH PLAN

BUILDING NO. 2 AS SHOWN
 BUILDING NO. 113 OPPOSITE HAND

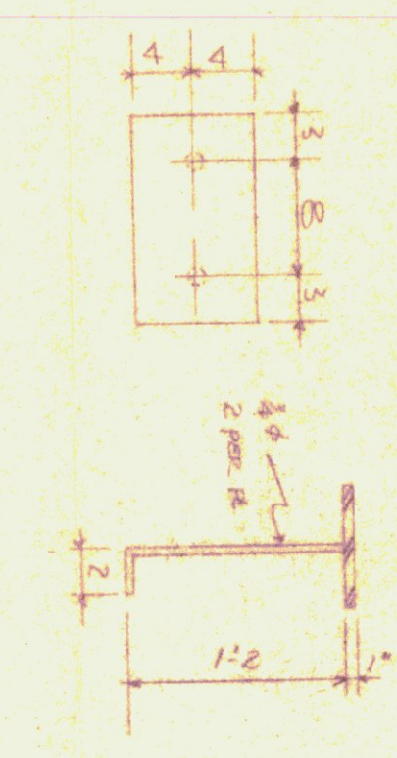

JPI - 22 RORD
 JOIST BEARING PLATES

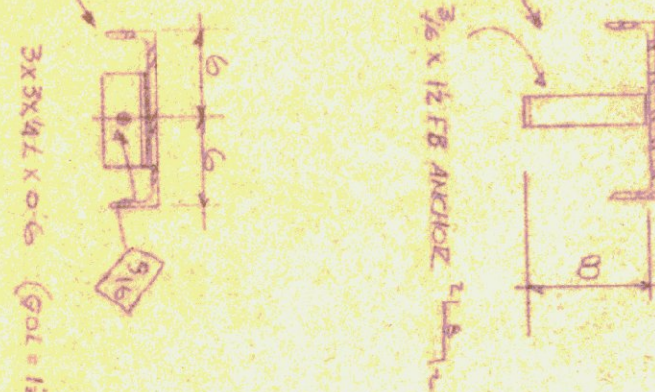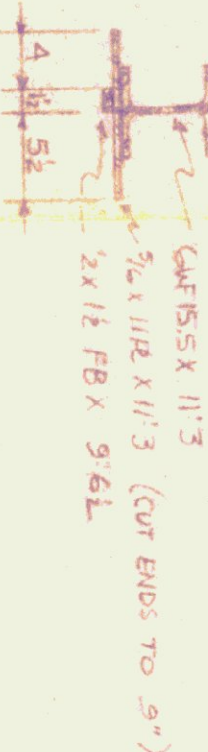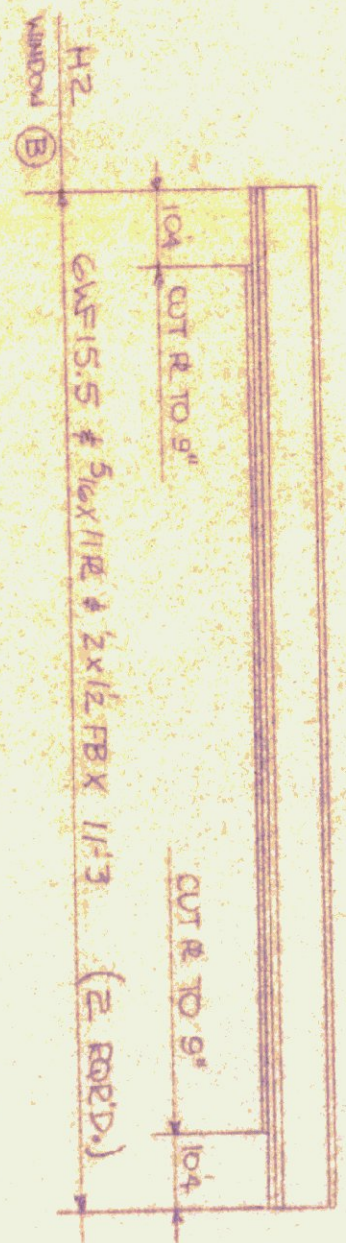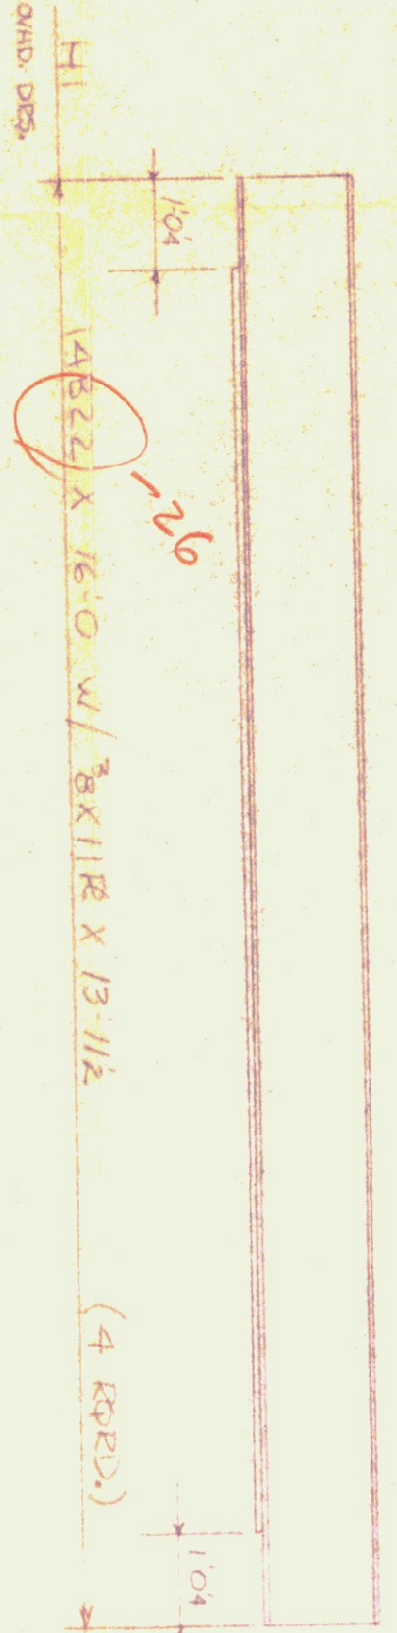

GENERAL SHOP NOTES:

1. SHOP COAT (1) PAINT SHALL BE NO. 1740 ZINC CHROM. PRIMER AS MANUFACTURED BY ONE BOWLEY LAB, INC. BATTLEBORO, VT.
2. MATERIAL SHOWN FOR ONE BUILDING ONLY.
- THREE BUILDINGS REQUIRED.

for general 3/1/68
 for general 3/1/68

PLAIN MATERIAL

1. EAVE ANGLE AT JOIST EXTENTIONS
 SPEC. - 3/8 x 1/4 (LW) X 20'-0"
 CUT TO SUIT IN FIELD
2. BEARING PLATES FOR "H"
 BRS. - 8 x 3/4 x 10
 MARK BPI





BENNINGTON TOWN WORKS, INC.		B.I.W. 68-170	
WORKING DRAWING - BENNINGTON, VT.		DRAWN BY: B.T.C.	
CHECKED BY: JED-100		REVISED	
MONTPELIER, VERMONT		DATE: 6/7/68	
STANDARD GAUGE BLDG. - VERMONT DEPT. HIGHWAYS		APPROVED BY: VT STATE PLANS DIVISION	
NO MONTPELIER, 2. ISSUED FOR 3. WESTFIELD, ALL VT		DRAWING NUMBER: 70-01	

2" THICK GRINEL
PHO UNDER SEPTIC
TANK
Area
Access


PLAINFIELD
ROAD
NORTH MONTPELIER

REVISOR'S LOCATION
X-15 STATION ON
DRAWING DAWD
MAY 27/1968
NO. 1 NORTH MONTPELIER
STATE BUILDING DIVISION
JUNE 10, 1968


SITE PLAN
AS SHOWN BY 5000'
BOT. OF RCP
SCALE 1" = 20.0'

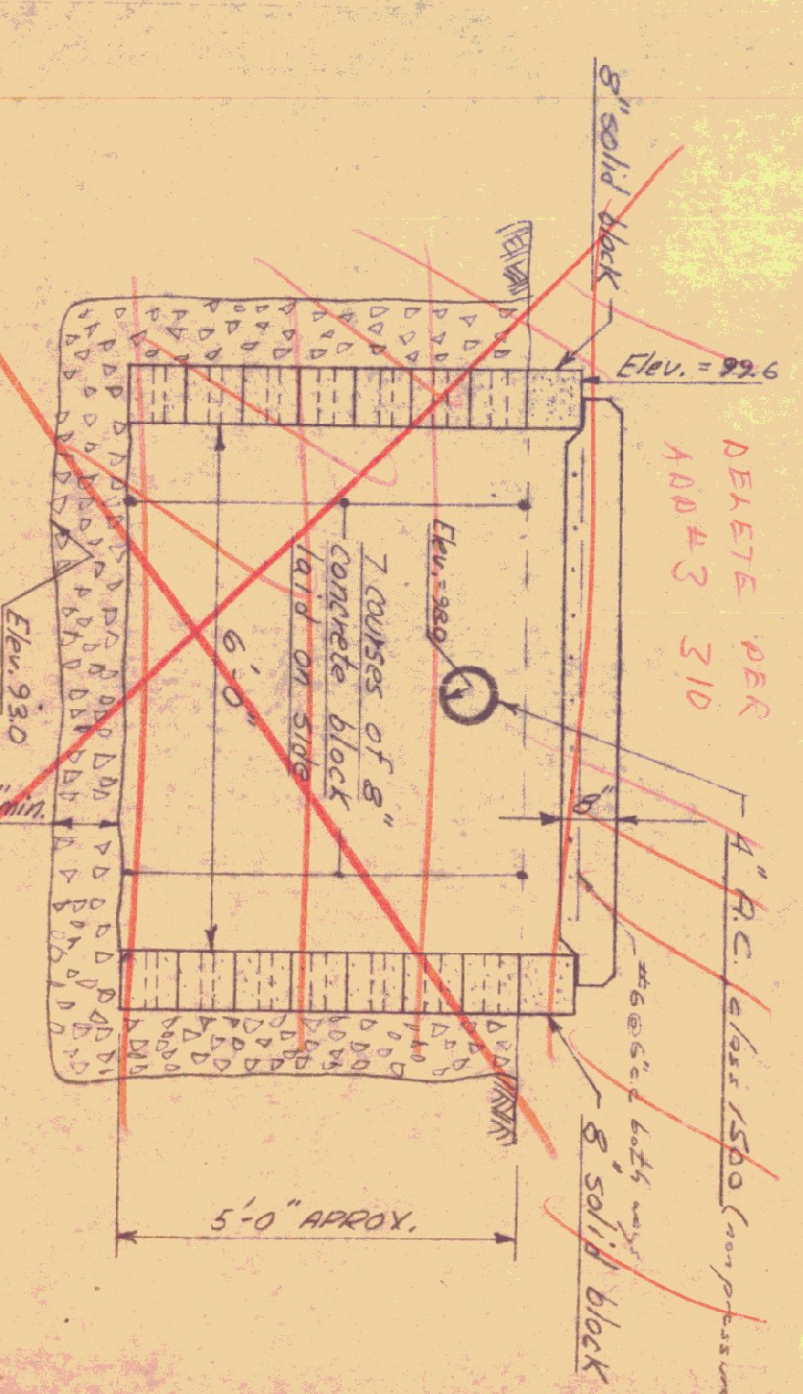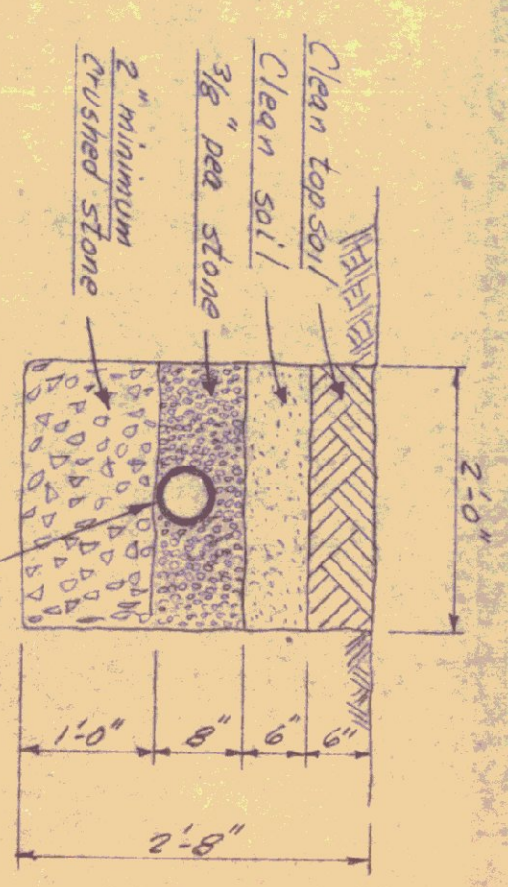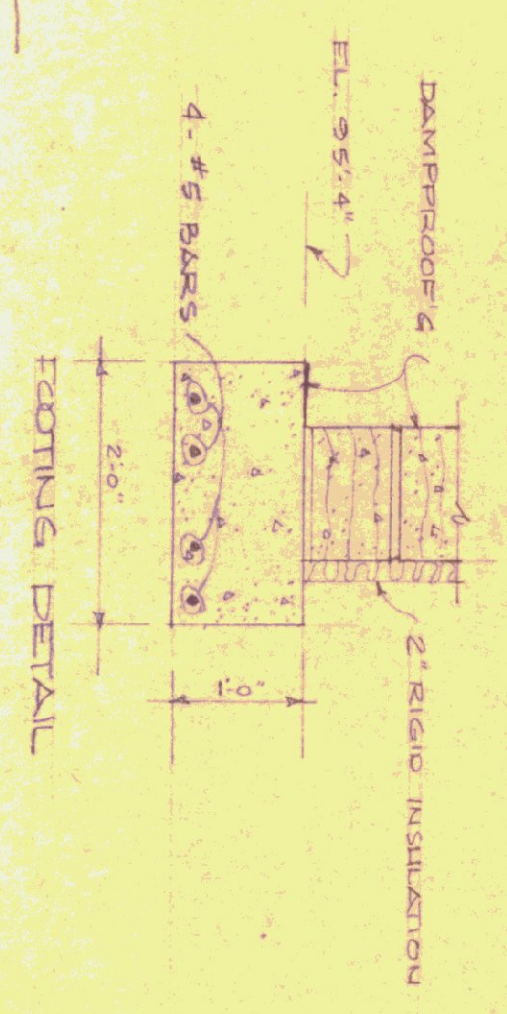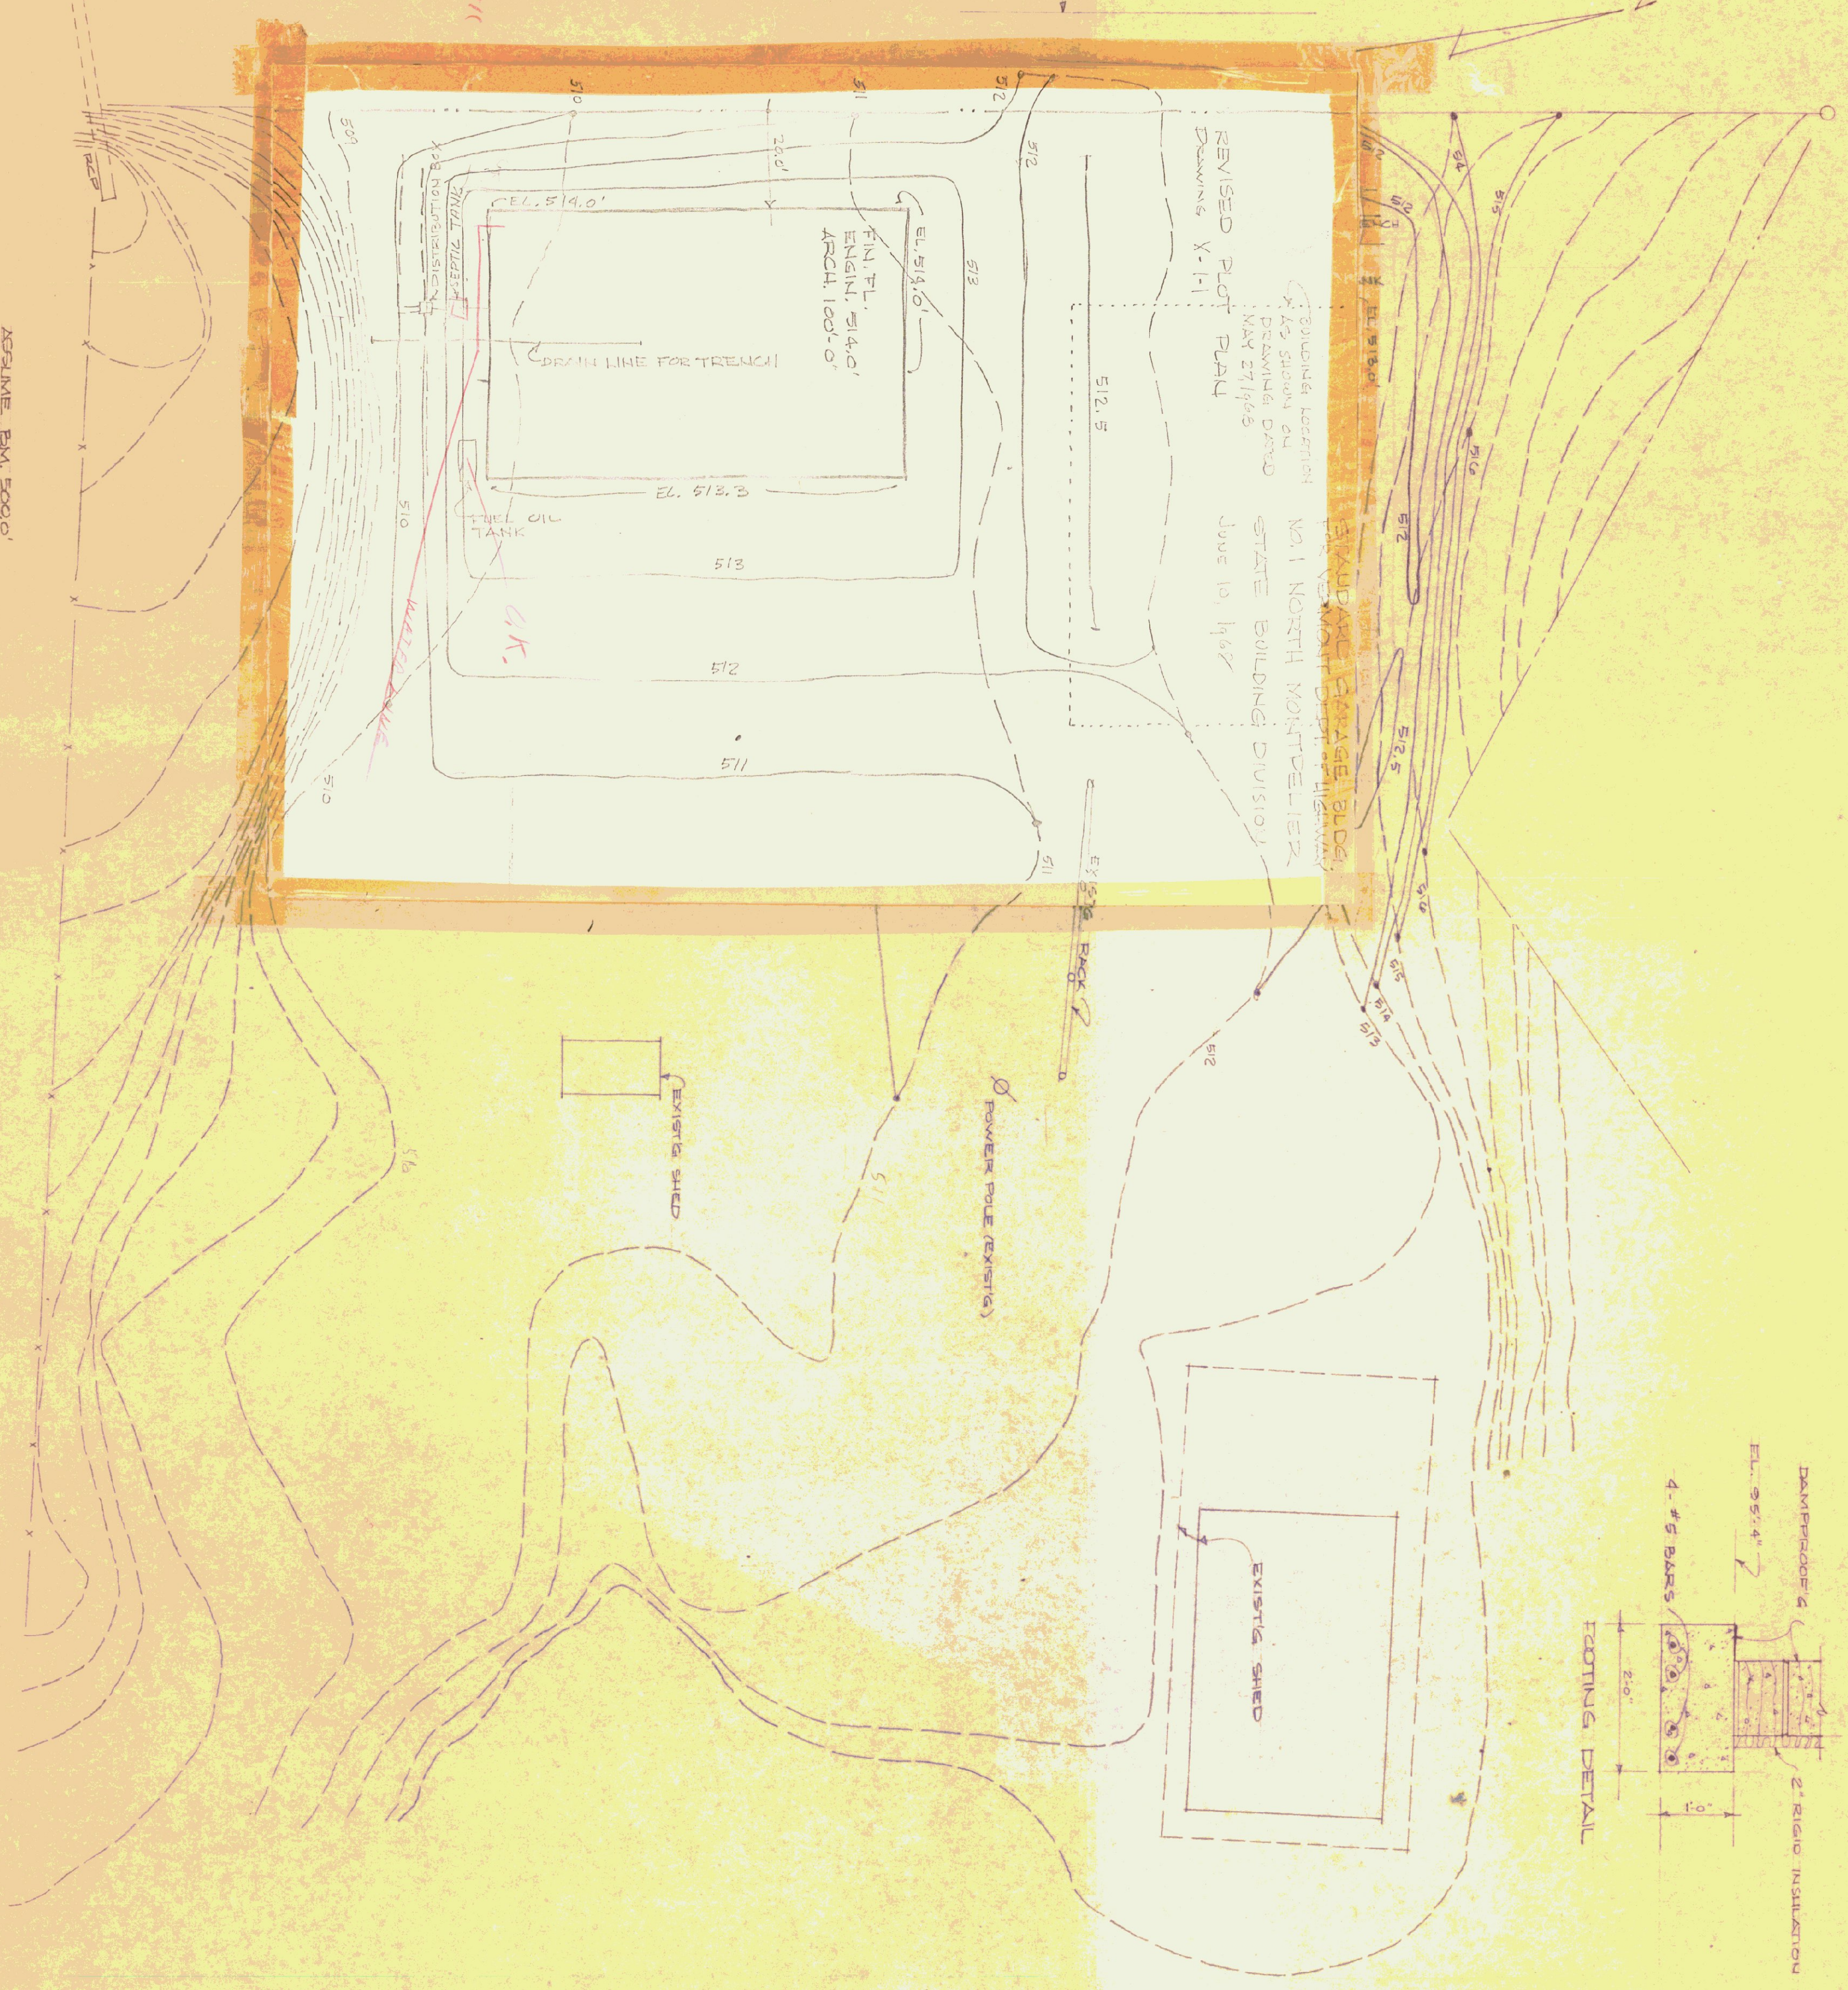


DATE
MAY 27/1968
STATE BUILDING DIVISION
DEPT. OF ADMINISTRATION
MONTPELIER, VERMONT
DRAWING NO.
11-1

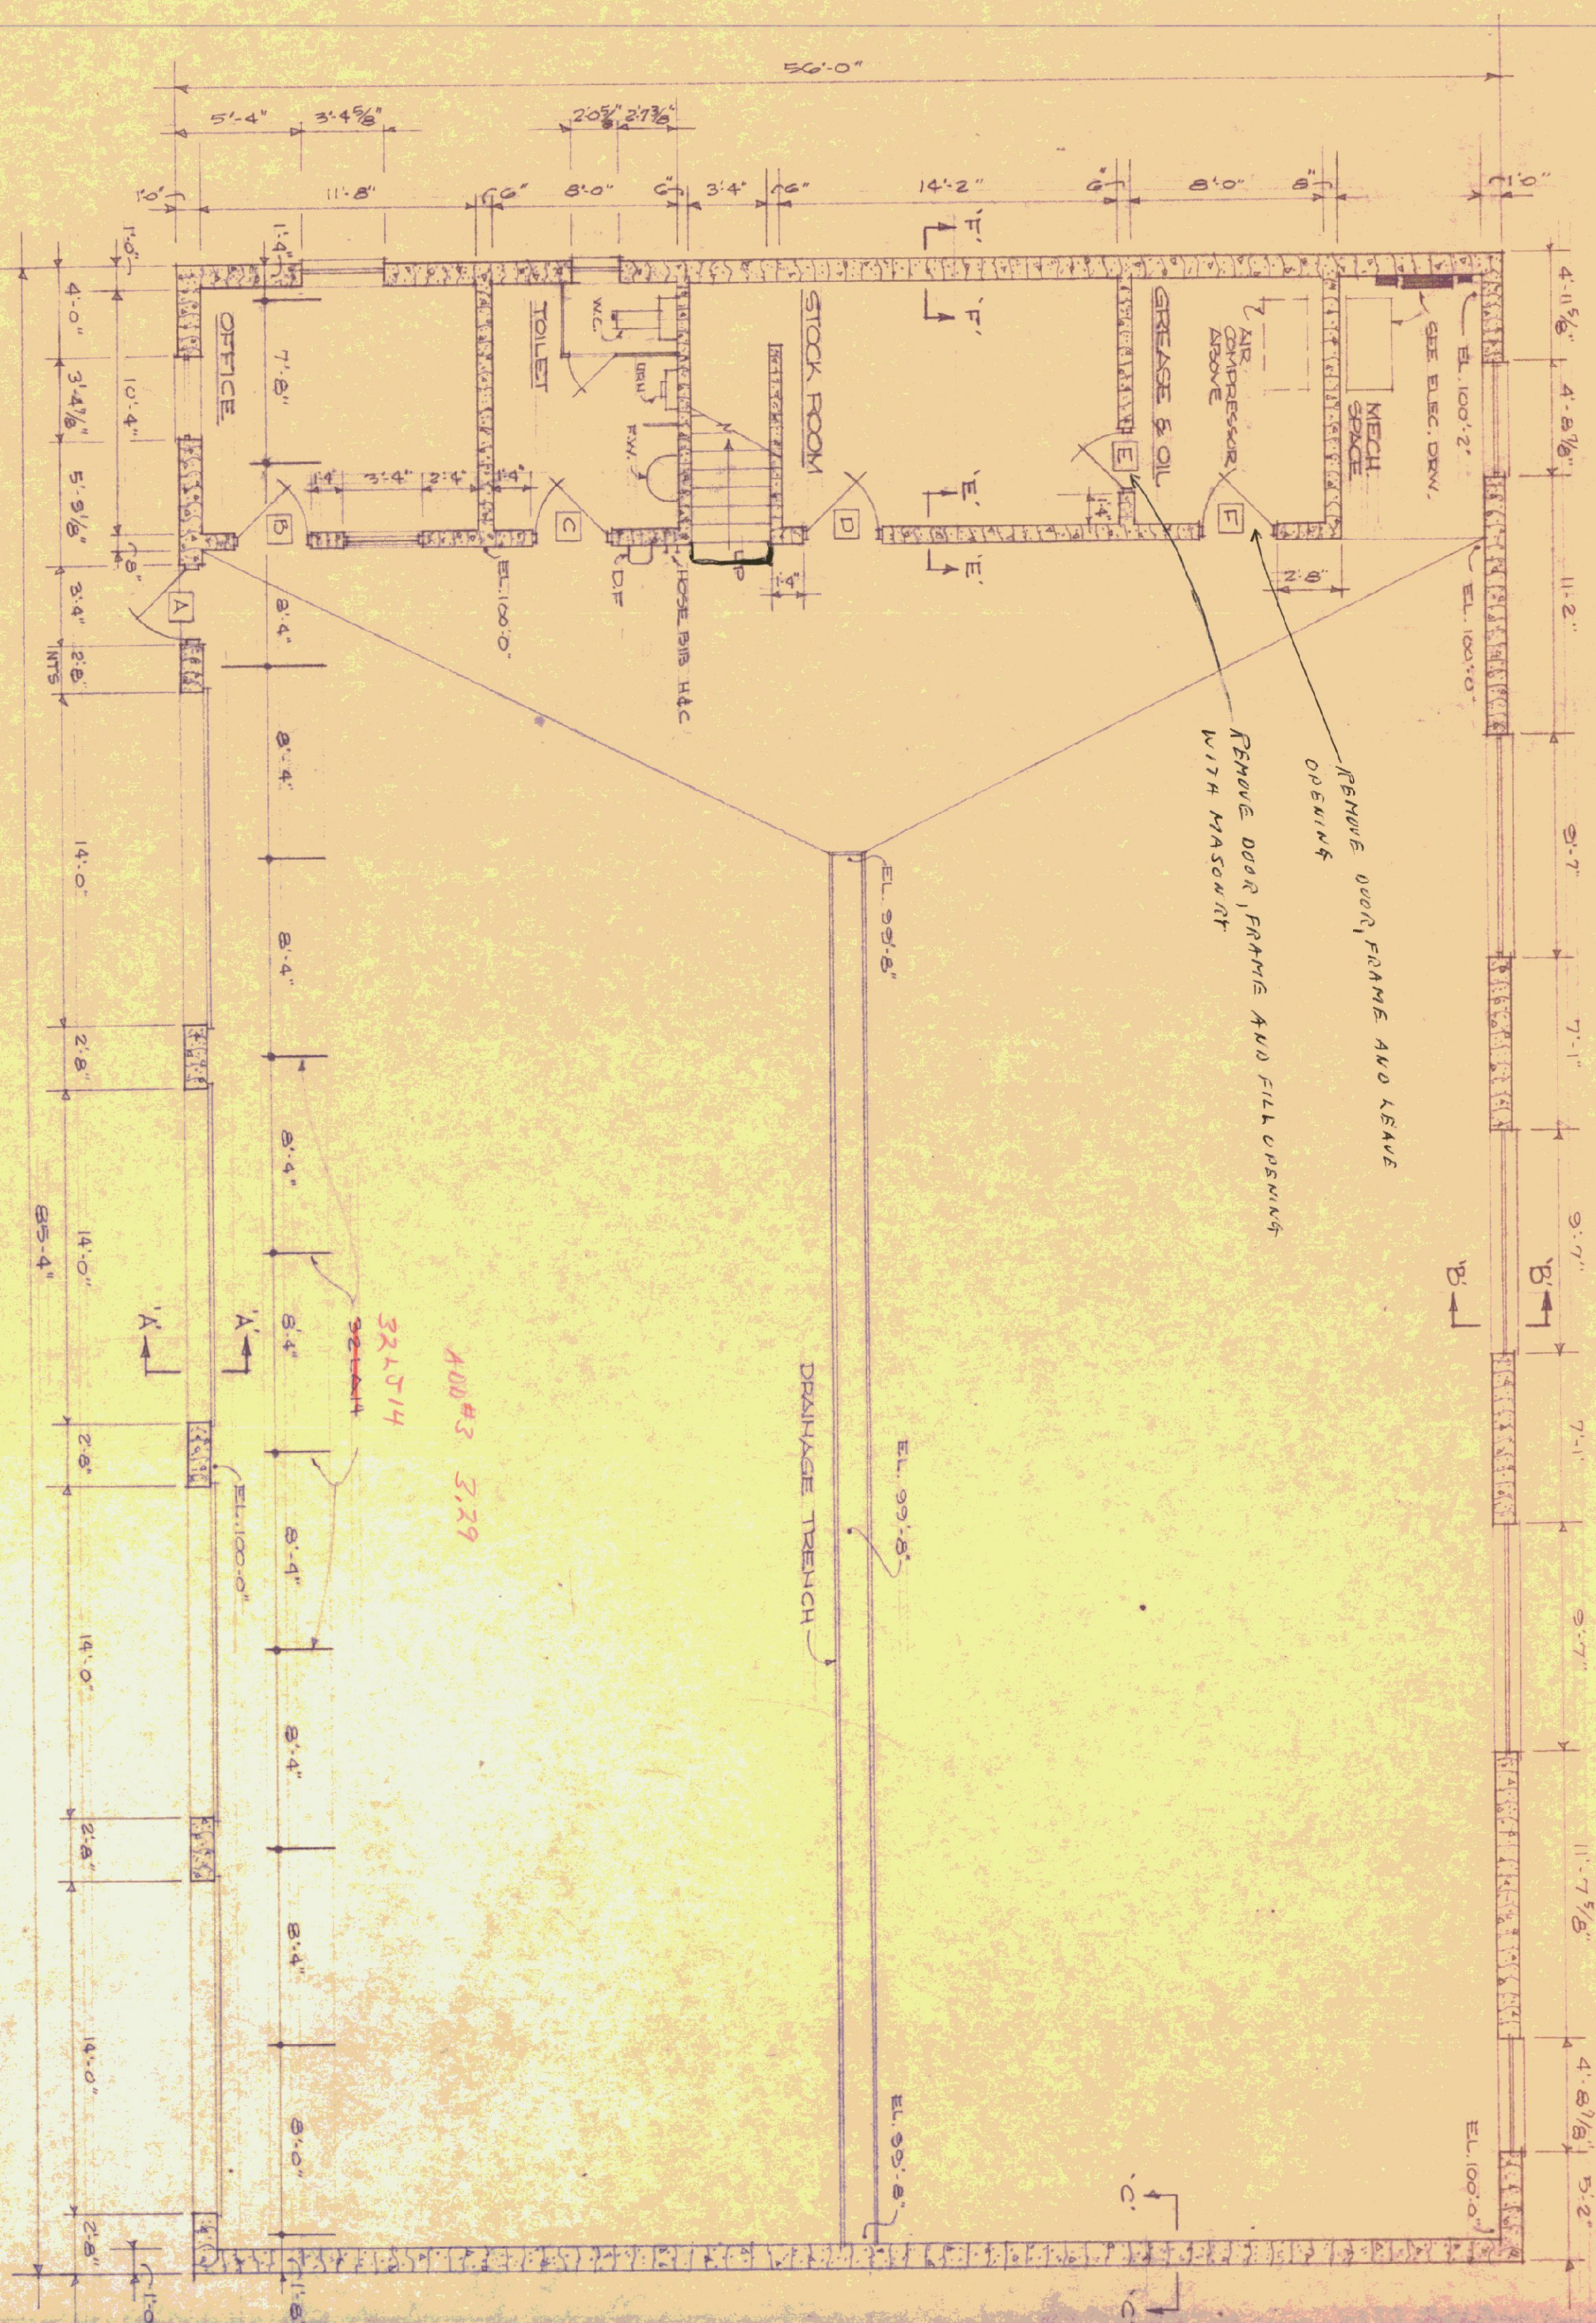


FLOOR PLAN
SCALE 3/16" = 1'-0"

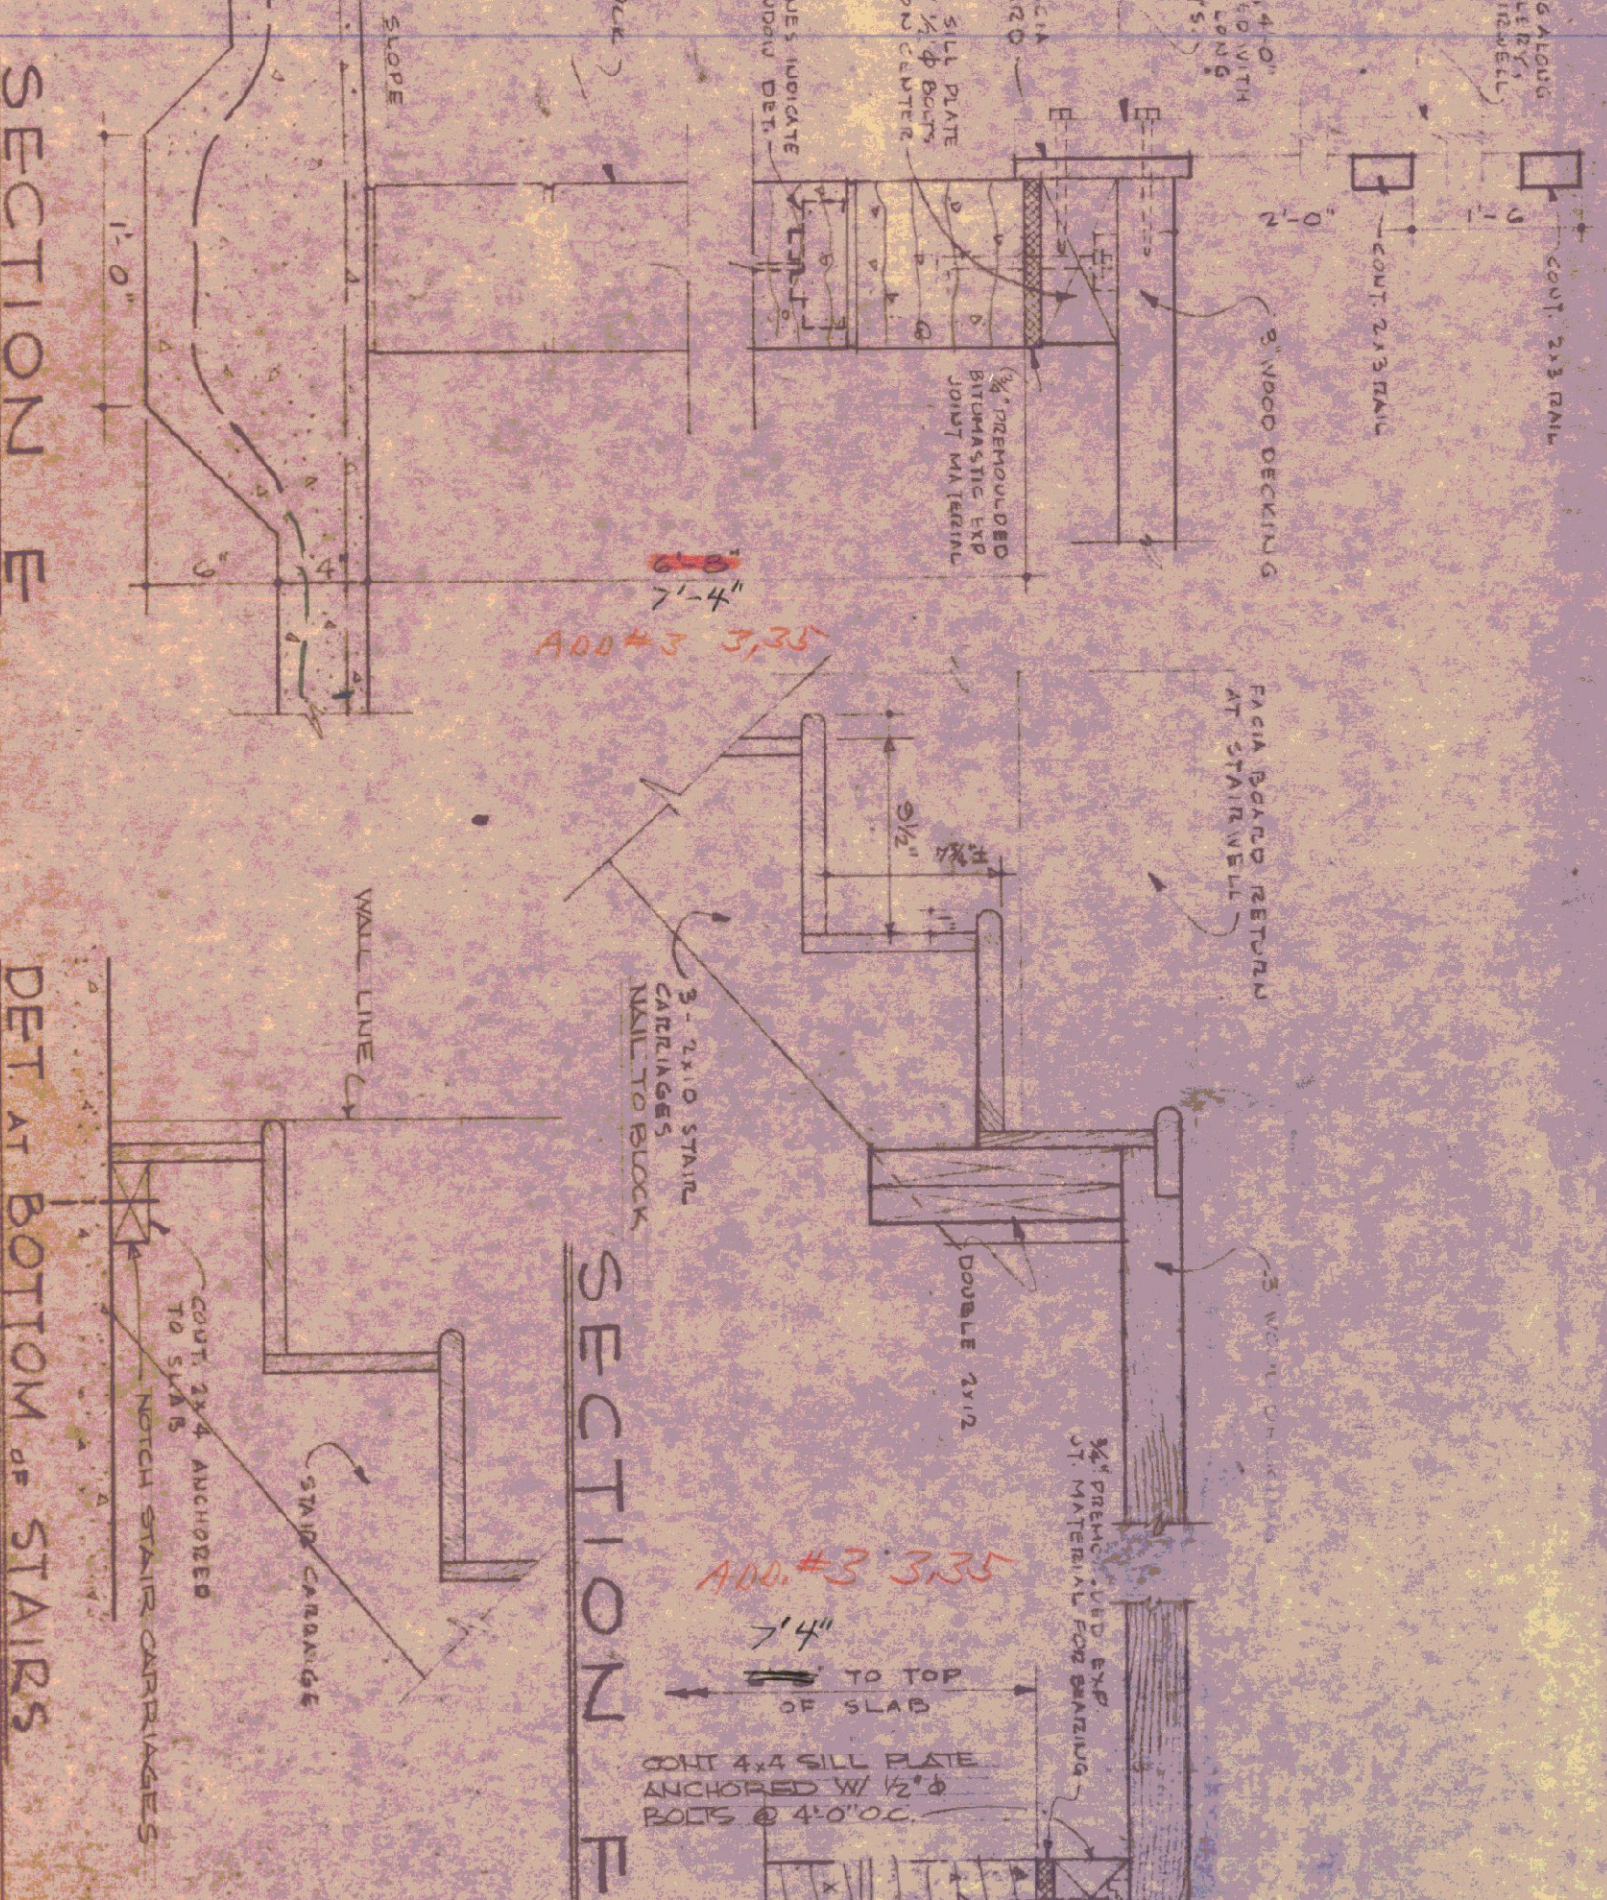

SECTION E
DET. BOTTOM OF STAIRS

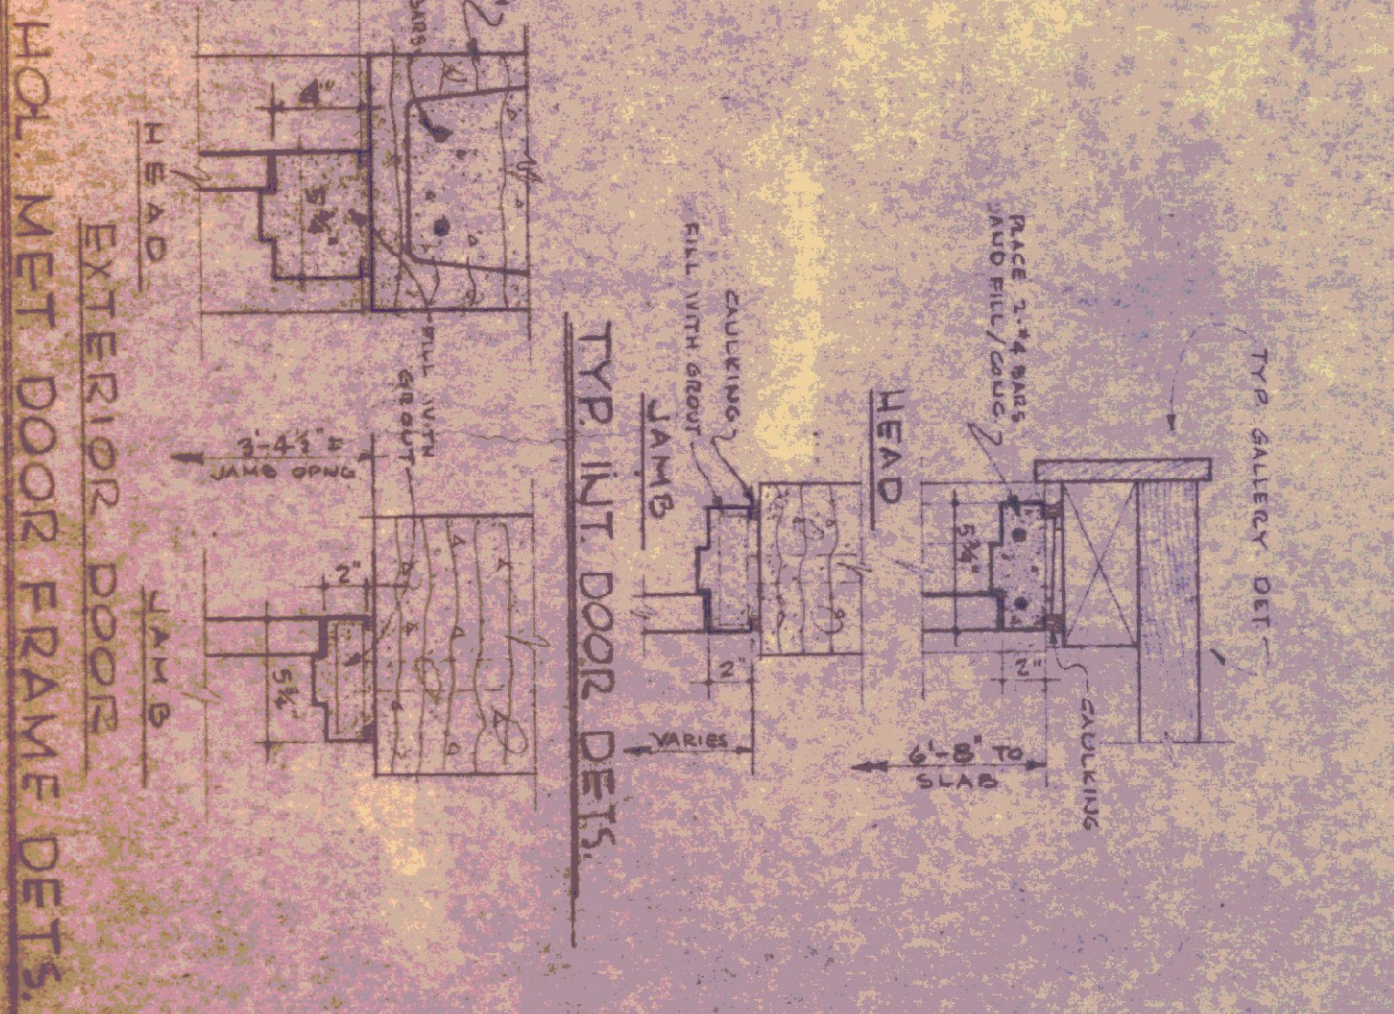


TYPICAL DOOR DETS.
EXTERIOR DOOR
FRAME DETS.
HOL MET DOOR
FRAME DETS.

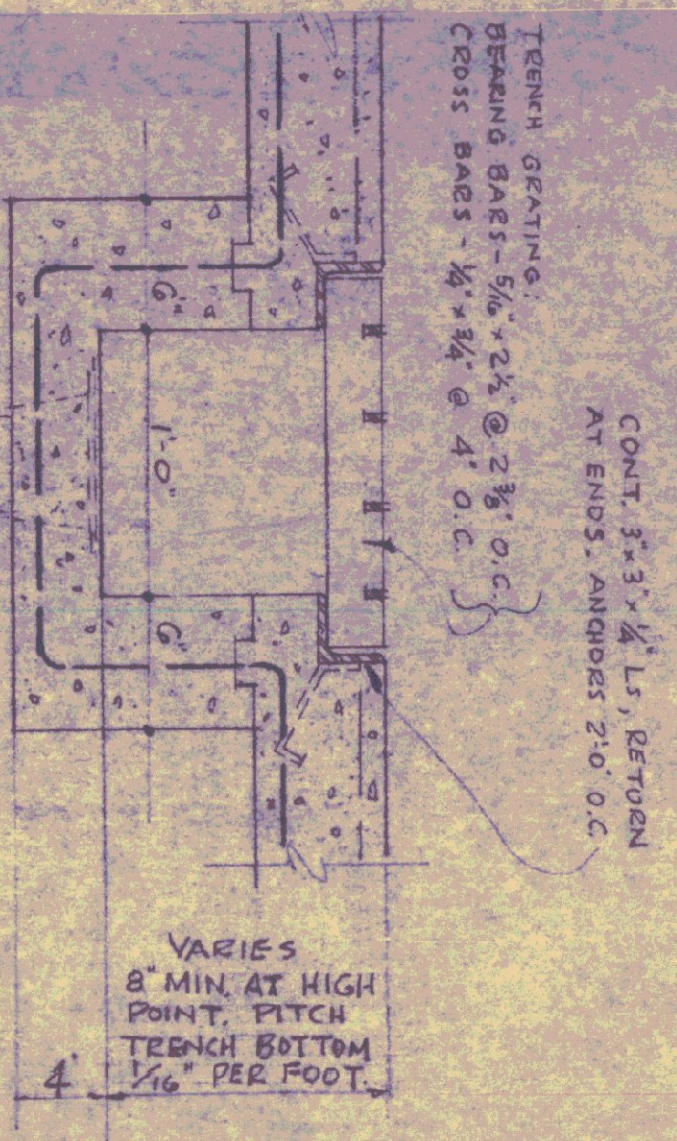

SECTION THRU TRENCH
SCALE 1/2" = 1'-0"

DOOR SCHEDULE	
TYPE	SIZE
A	3'-0" x 7'-0" x 1 1/2"
B	3'-0" x 6'-0" x 1 1/2"
C	3'-0" x 6'-0" x 1 1/2"
D	3'-0" x 6'-0" x 1 1/2"
E	2'-4" x 6'-0" x 1 1/2"
F	3'-0" x 6'-0" x 1 1/2"

NOTES: ALL DOORS AND DOOR FRAMES TO BE
HOLLOW METAL. ALL GLASS TO BE 1/4"
POL. IF GLASS. FOR FRAME DETAILS
SEE ELSEWHERE ON THIS SHEET

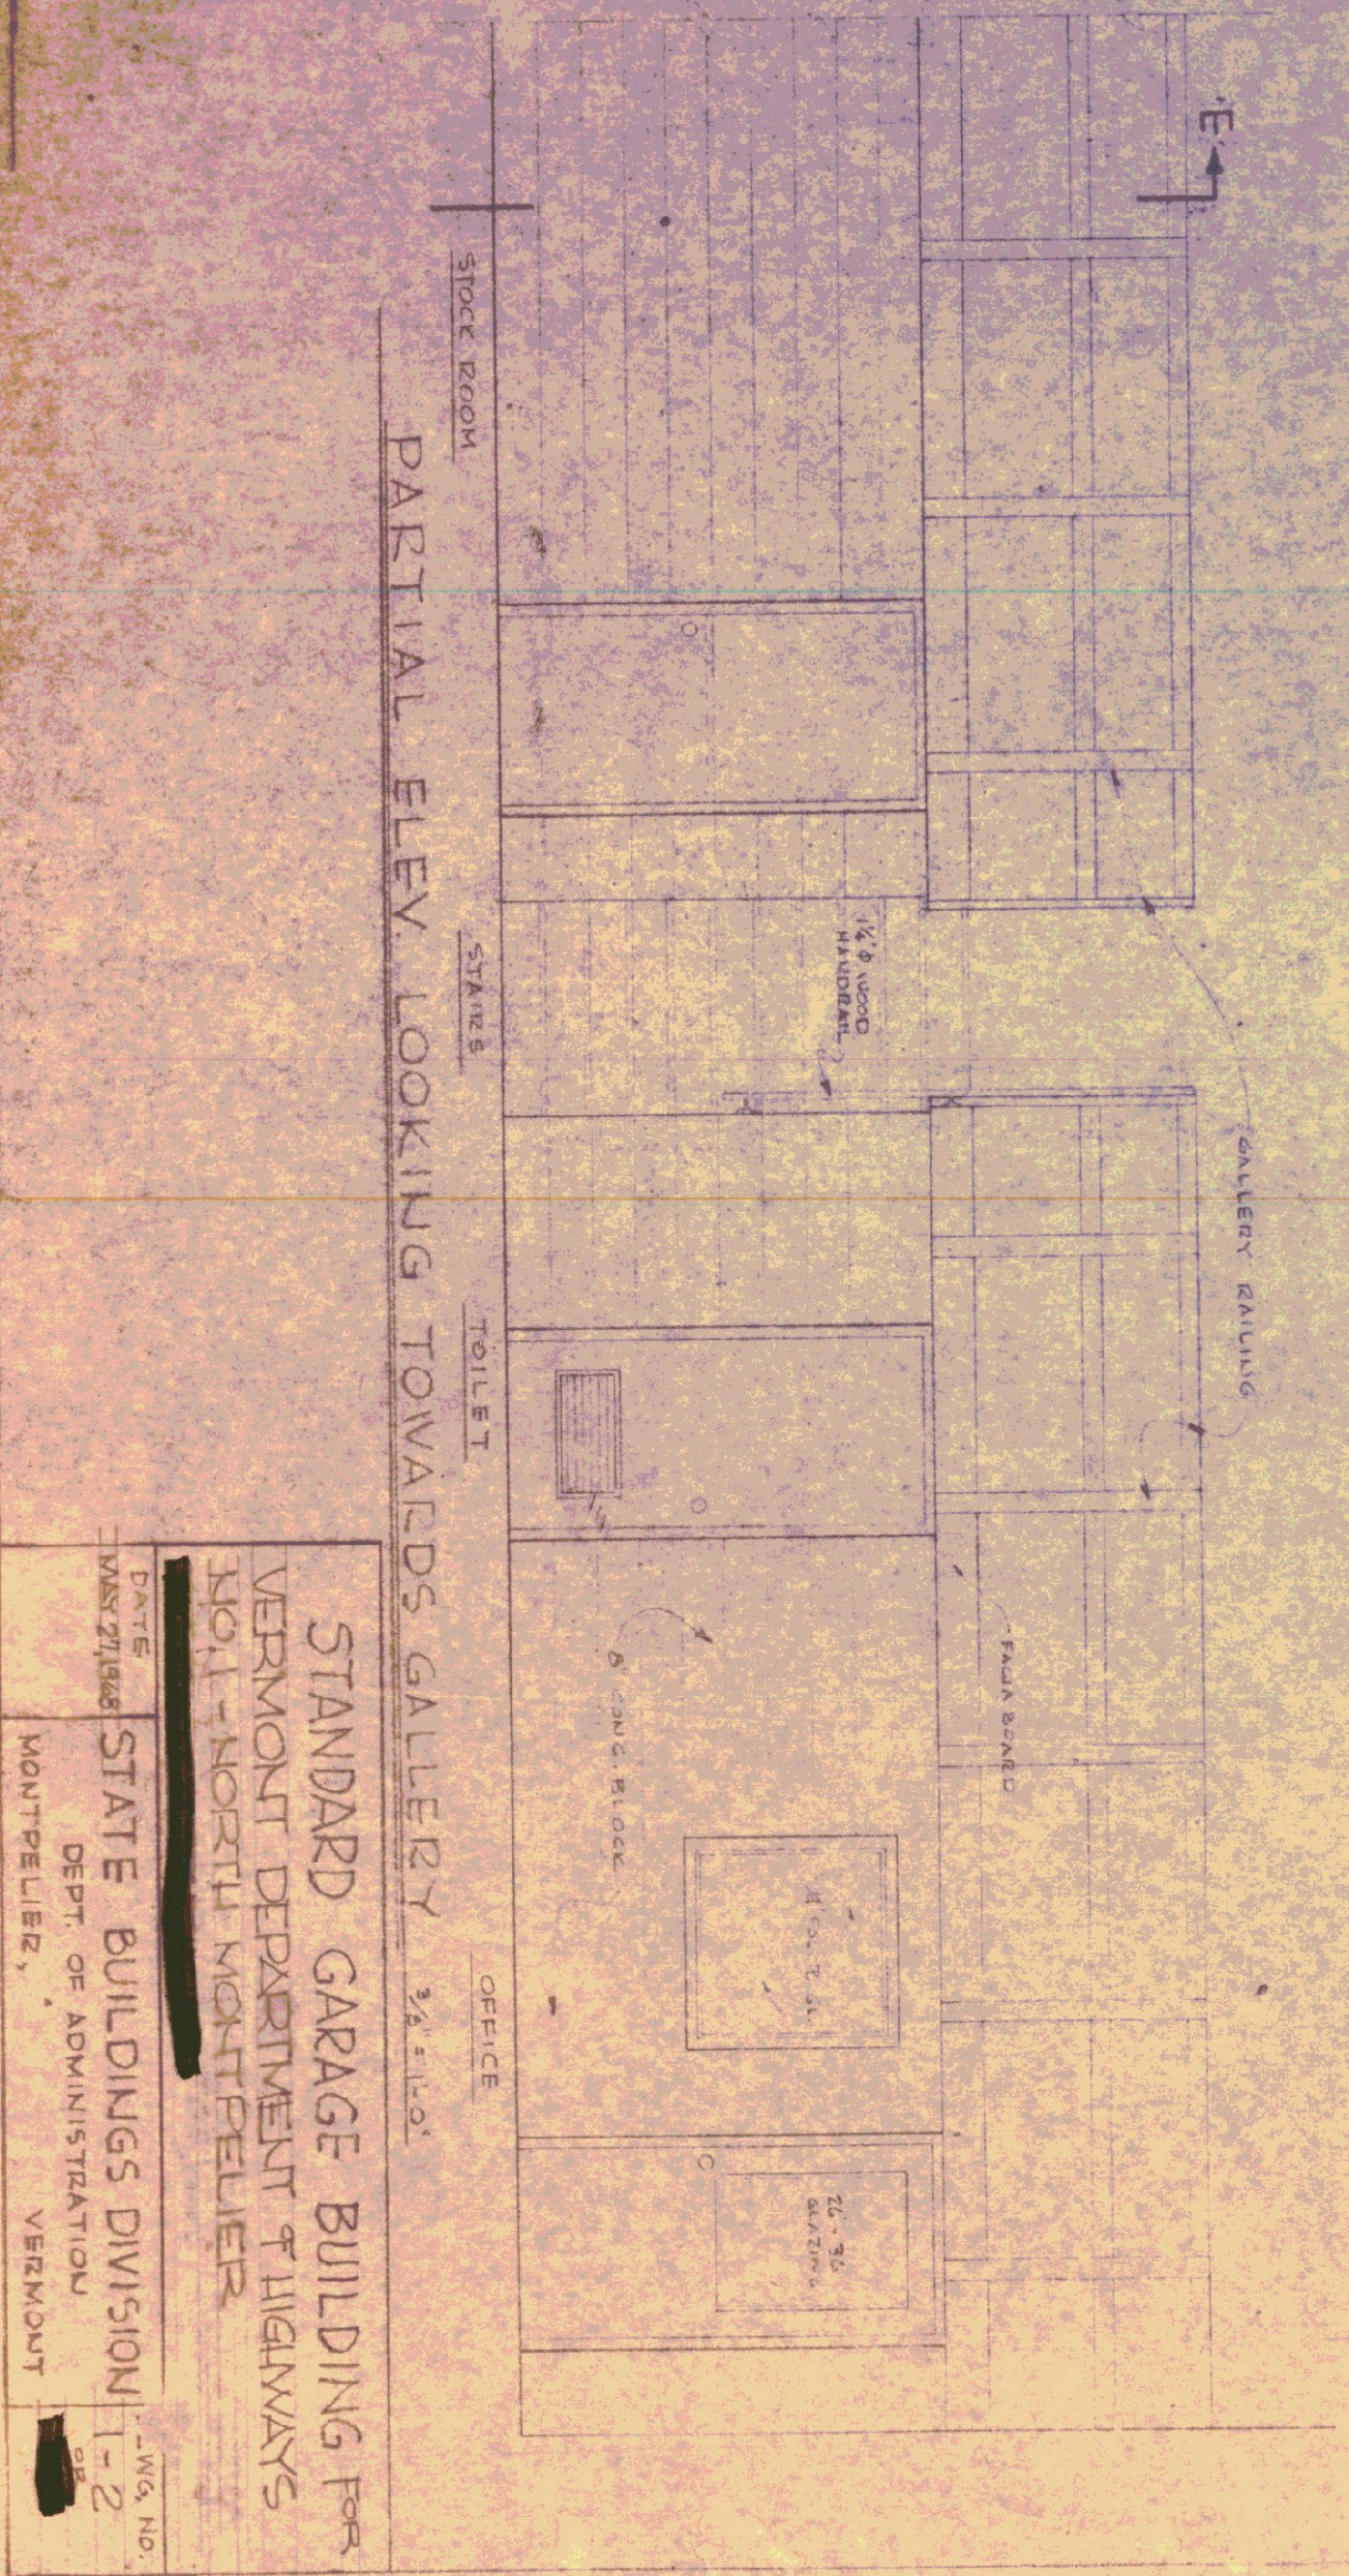

STANDARD GARAGE BUILDING FOR
VERMONT DEPARTMENT OF HIGHWAYS
MONTPELIER, VERMONT
STATE BUILDINGS DIVISION
MONTPELIER, VERMONT



下

下

REAR ELEVATION

SECTION

HOTEL AT WINOCHAS A. C. D.

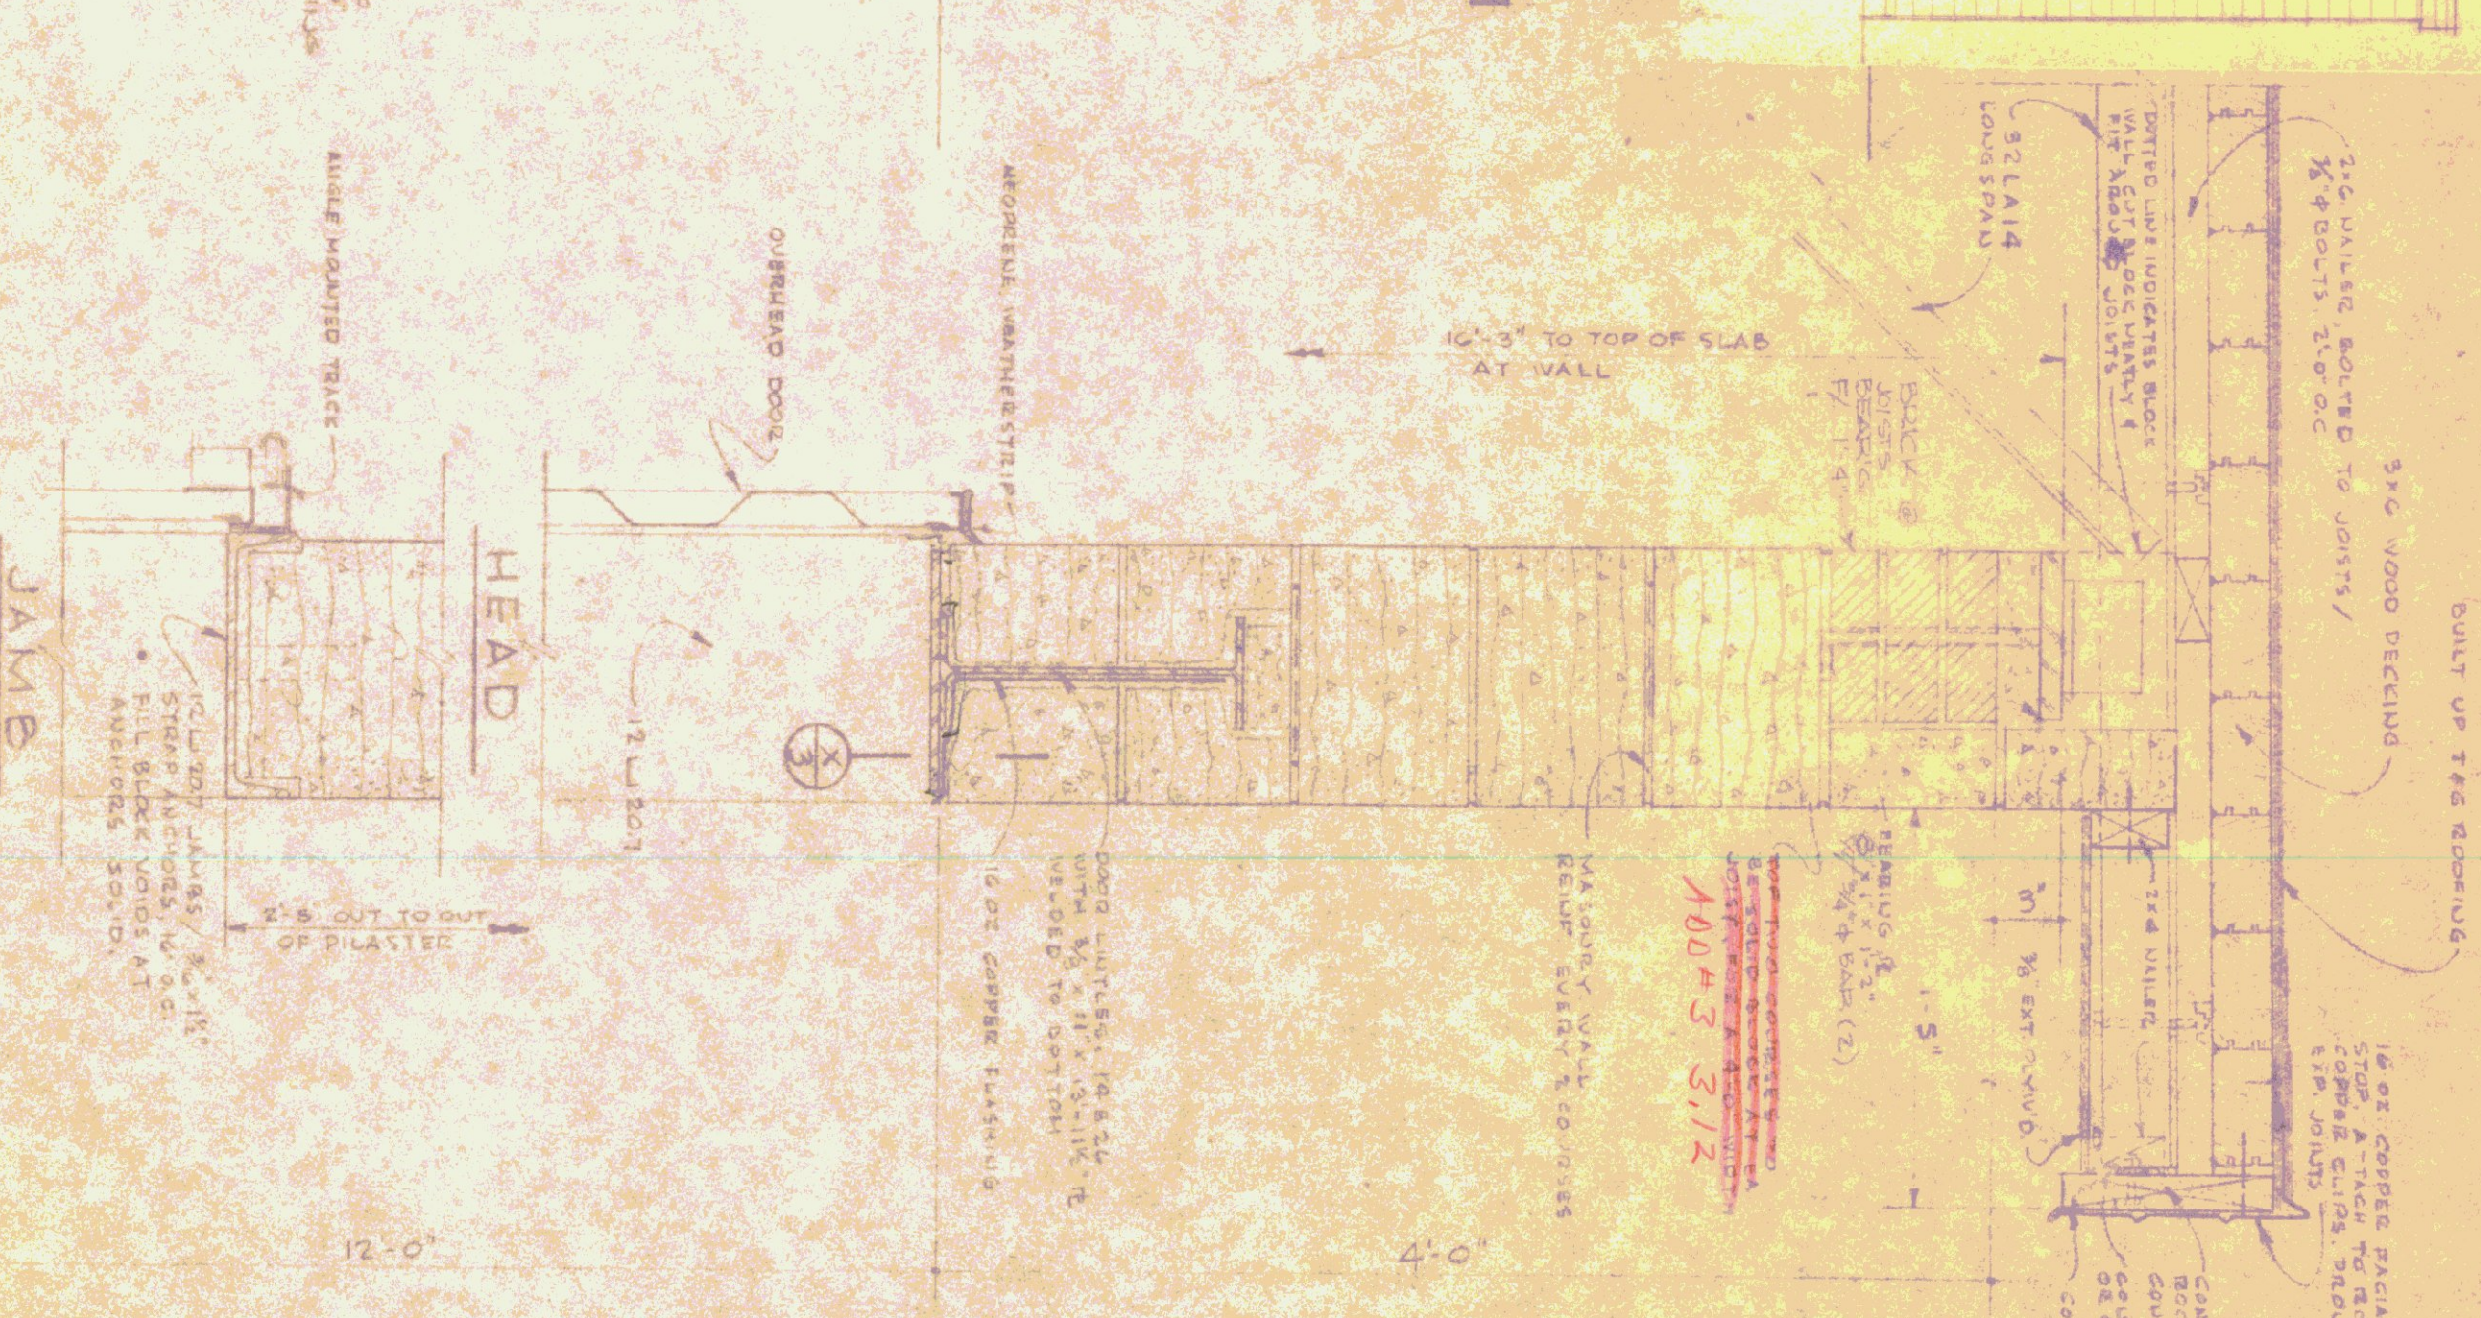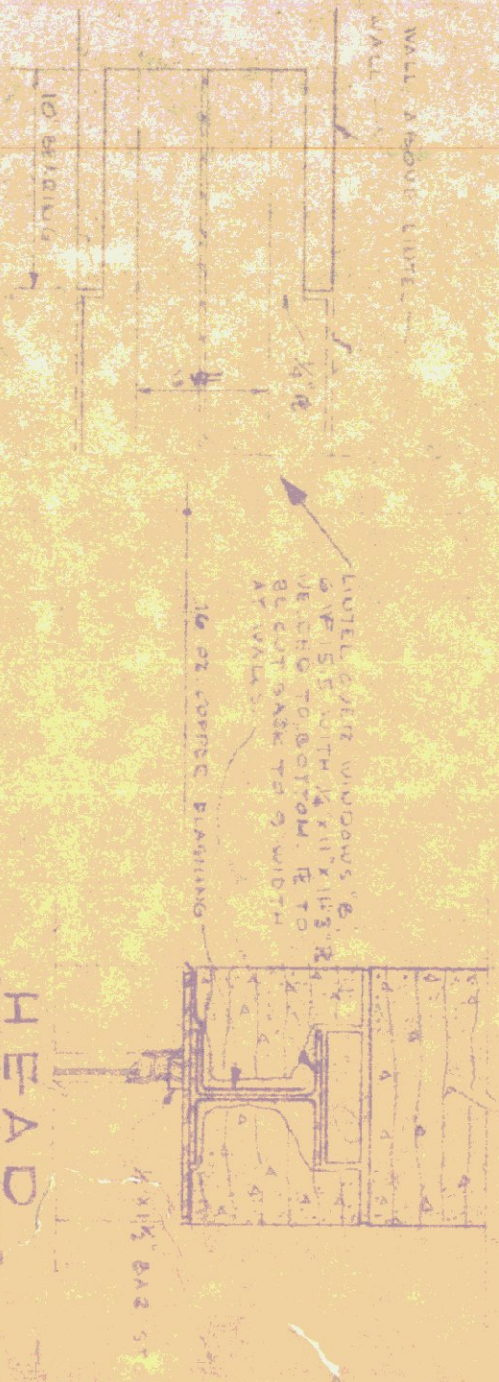
PLAN SECTION
THRU LINE-1

HEAD

JAN 19




STATION

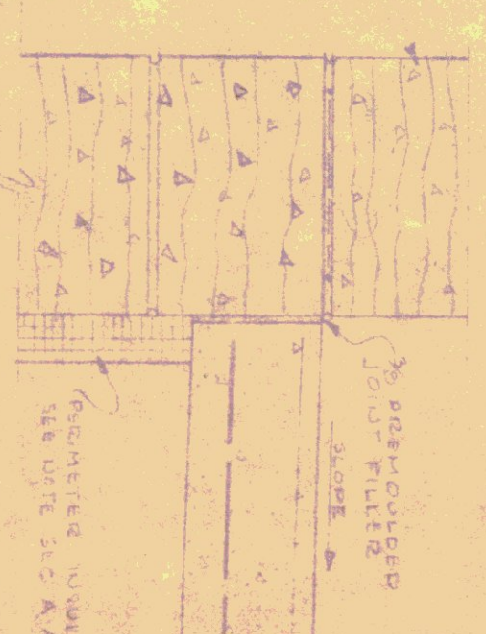

NOTE:
ALL MATERIALS & CONSTRUCTION
SIMILAR TO SEC. A-A

STANDARD GARAGE BUILDING FOR
ECONOMY DEPARTMENT HIGHWAYS
NO. 1 - NORTH MONTPELIER

STATE BUILDINGS DIVISION DEWS N

 

SMITHCRAFT "TECH", 30-TEC-2-404
POINT ON BOT OF 101ST

WESTINGHOUSE 1-TUBE RS STRIP 5 STIMOR

1-1-1-1 SURFACE MOUNT TO CEILING

① CONNECT TO CIRCUIT 12
② TO SUBPANEL CIR. 4

① 100 AMP WELDER OUTLET

THE UNIVERSITY OF CHICAGO

ADD. #3 3.52

OCCUPY SWITCH AT NORMAL HT, ABOVE FLOOR NEAR STAIR,



A(3), C, D, E INDICATE AIR SUPPLY
DUCTS TO A ROOMS & MECH. AREA

[illegible][illegible]

7
C
—
7
C
J

STANDARD GARAGE BUILDING IN VERMONT DEPARTMENT OF HIGHWAYS NO. 1 - NORTH MONTPELIER	DATE March 21, 1938	STATE BUILDING DIVISION March 21, 1938	Drawn by 1-14
---	------------------------	---	------------------