



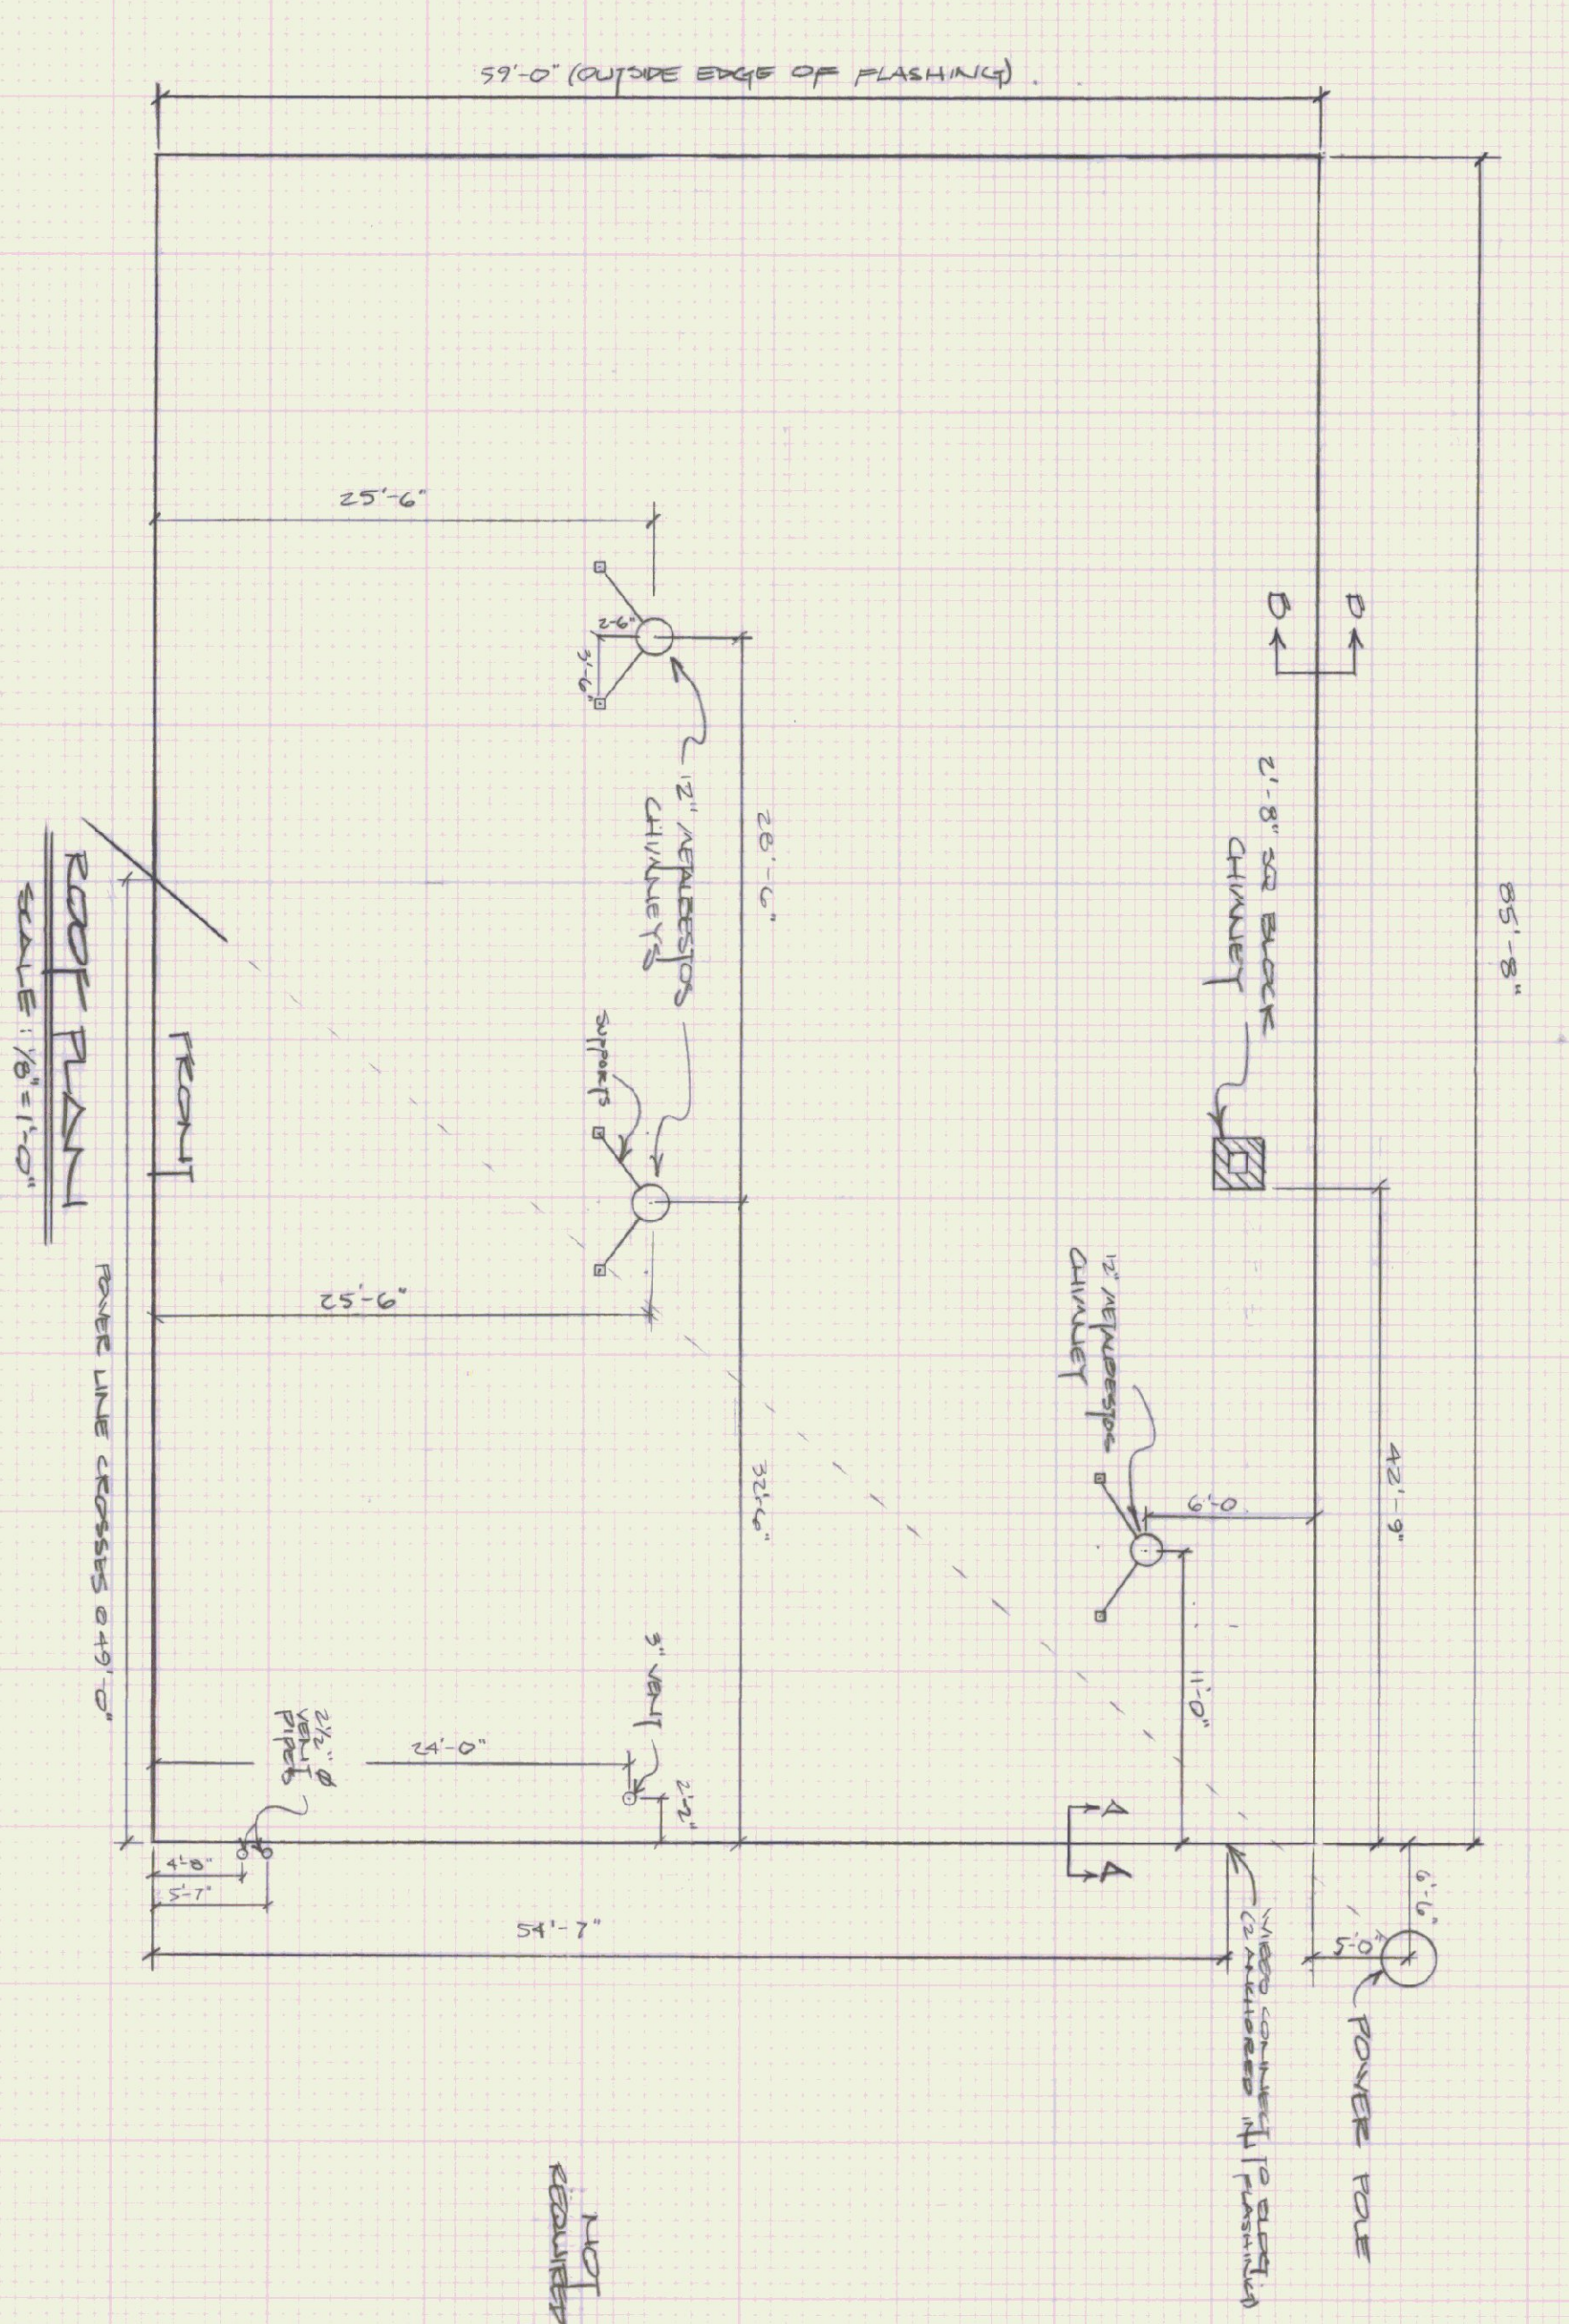


ROOF PLAN
SCALE: 1/8"=1'-0"

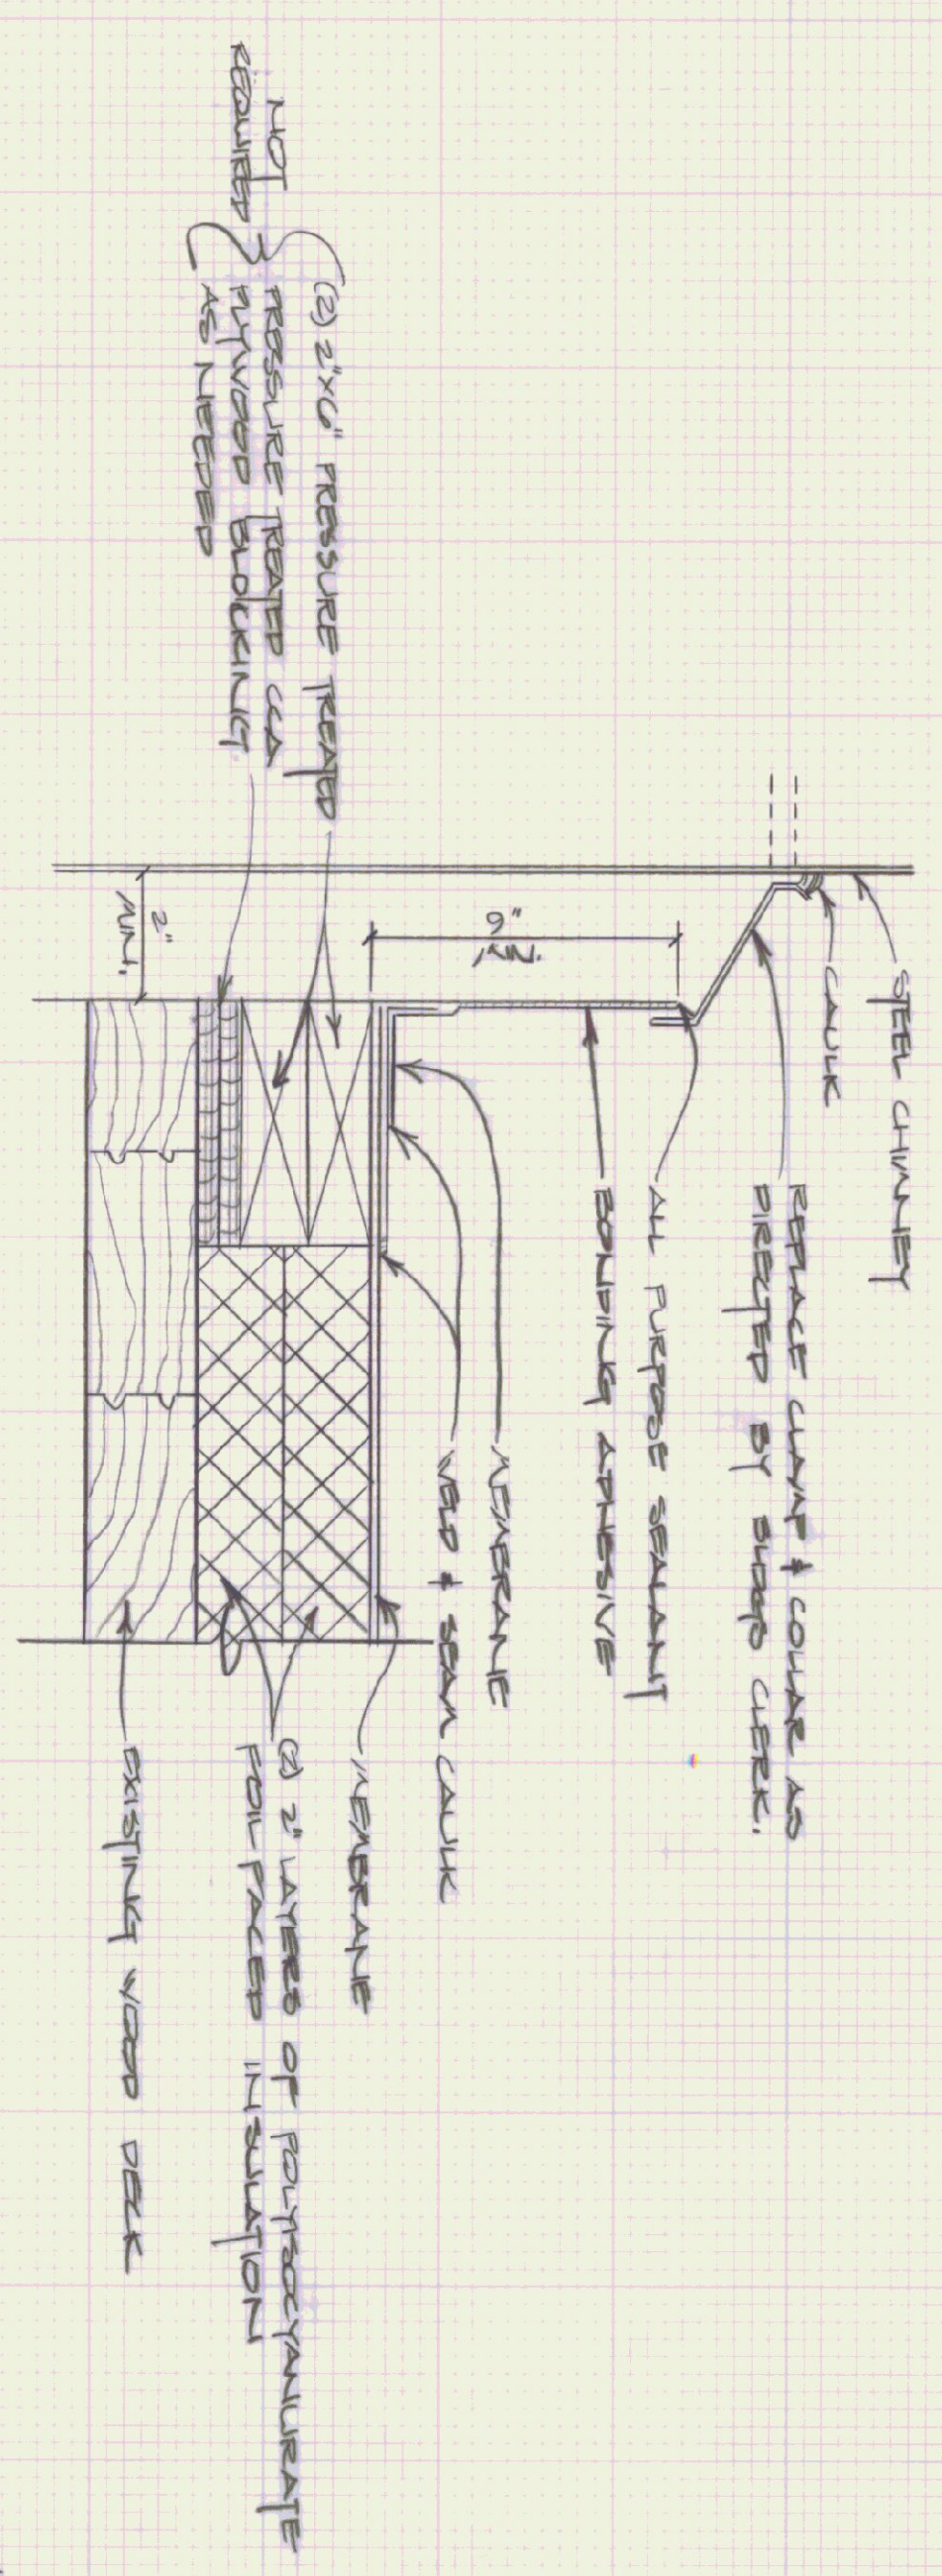


STEEL CHIMNEY DETAIL
SCALE: 3/8"=1'-0"


LOCATION MAP

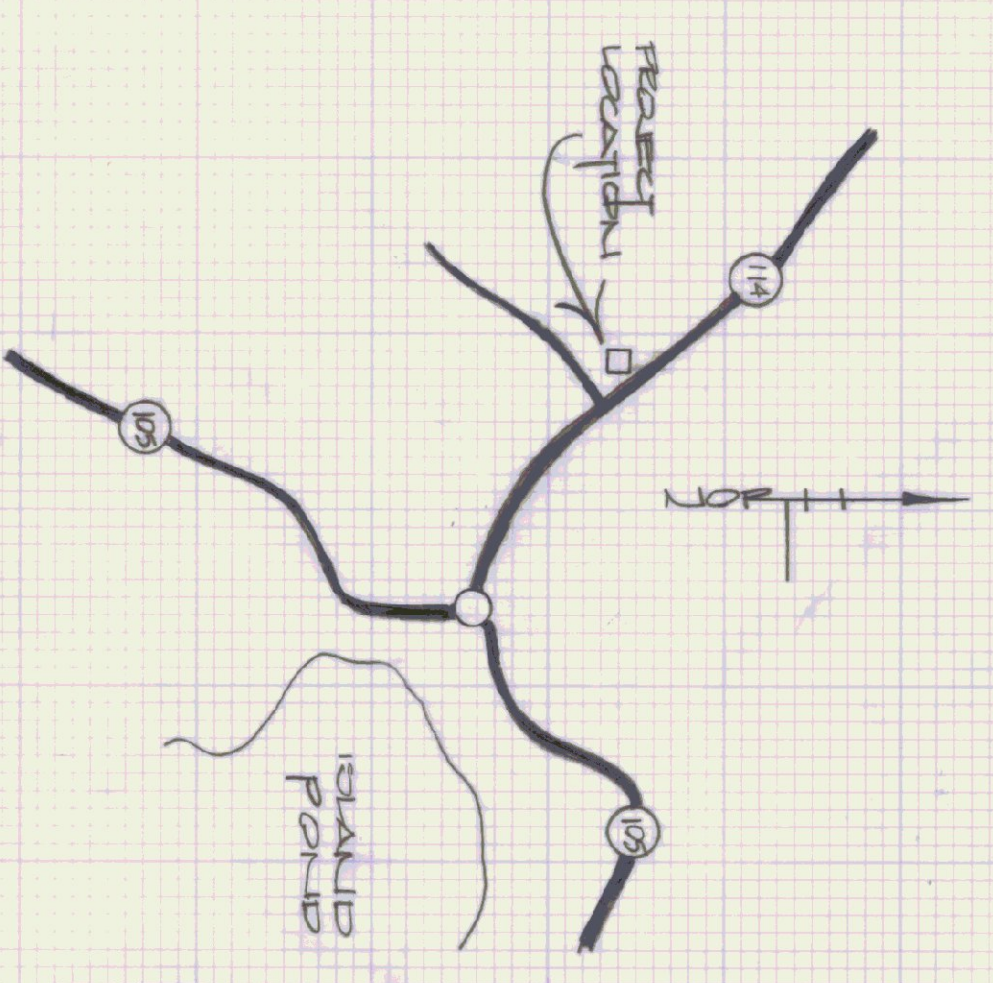


- NOTES**
- 1) REMOVE EXISTING ROOFING MATERIAL ABOVE WOOD DECK. REMOVE 2" MIN. THICKNESS SINGLE-PLY ASPHERANE ROOFING SYSTEM.
 - 2) NO WOOD DECK DETRIORATION WAS OBSERVED. ONCE THE WOOD DECK IS EXPOSED, ALL AREAS SHOWING DETRIORATION SHOULD BE REPAIRED AS DIRECTED BY BUILDING ENGINEER.
 - 3) REMOVE FLEA BOARD.

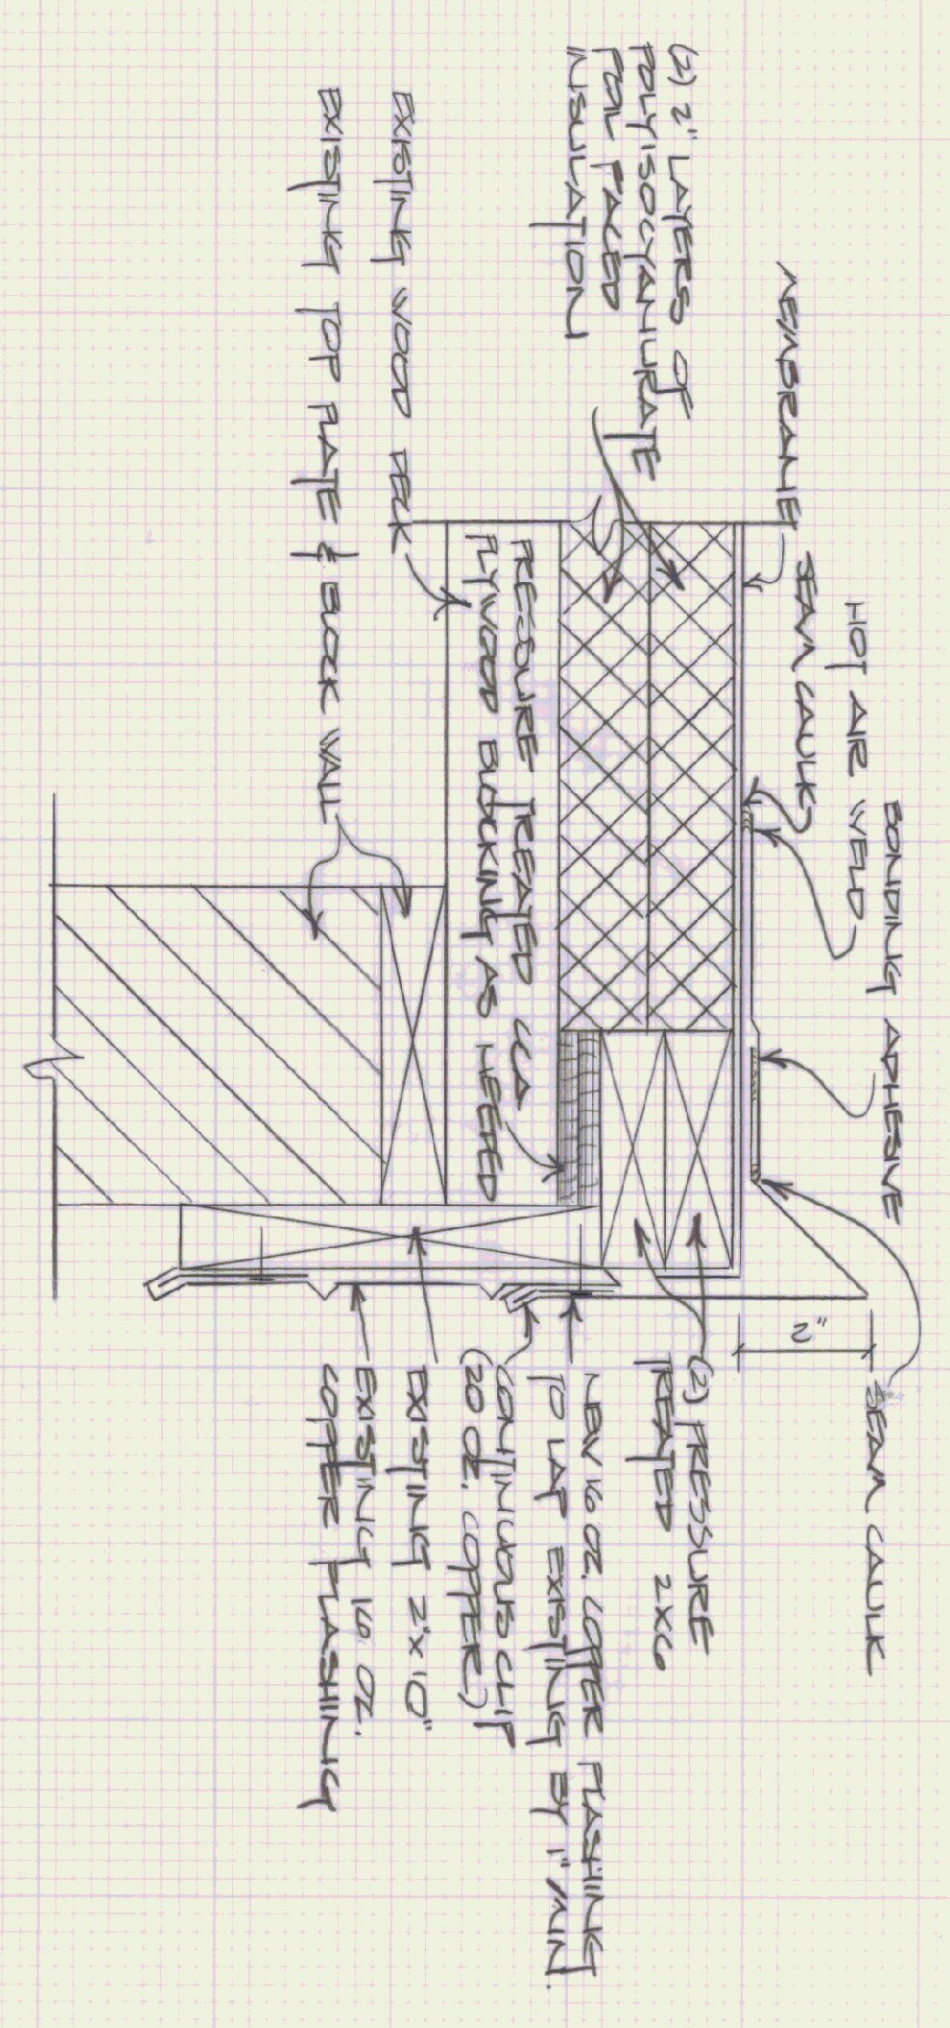


SECTION A-A - ROOF RAKE EDGE
SCALE: 3/8"=1'-0"

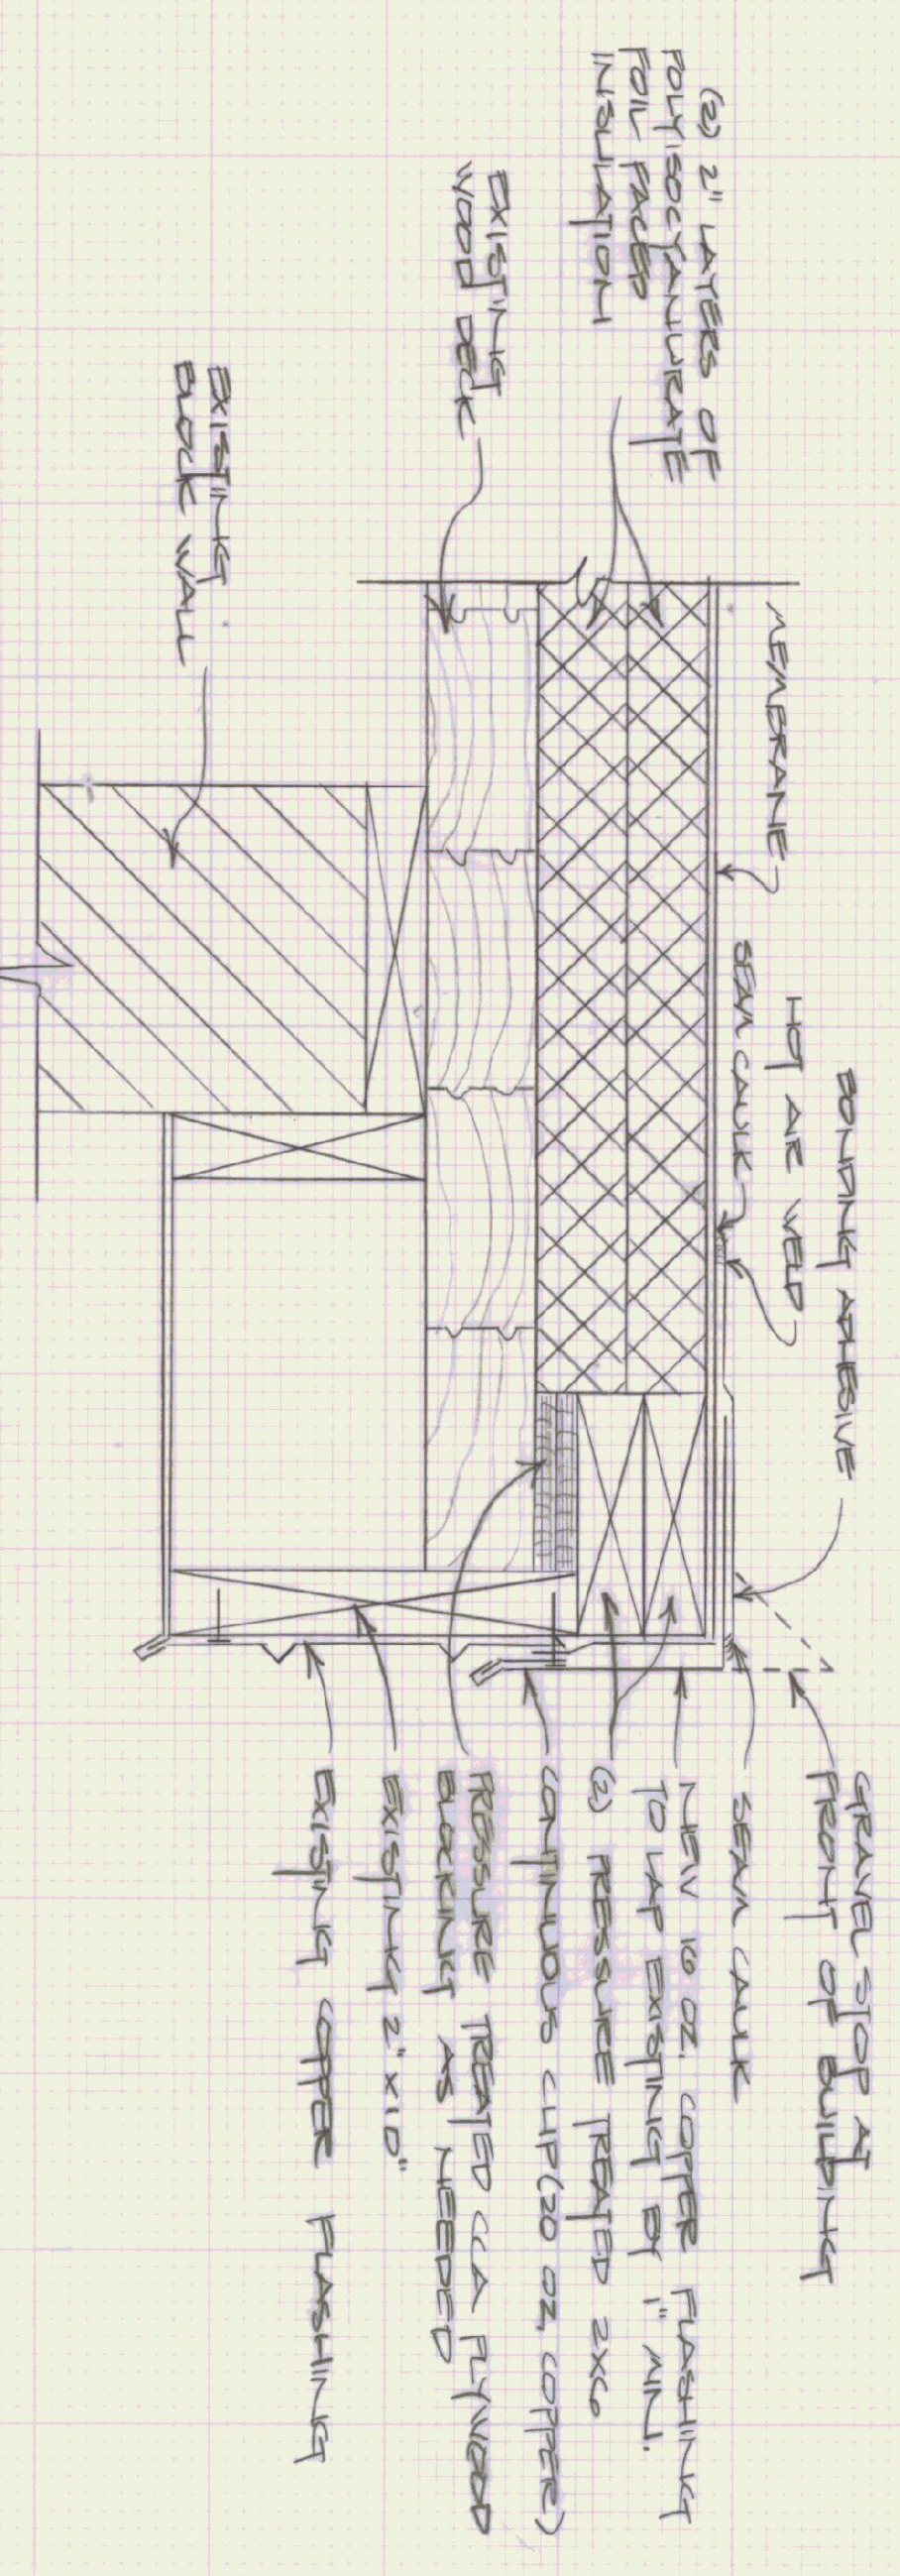

SECTION B-B - ROOF IRUP EDGE
SCALE: 3/8"=1'-0"

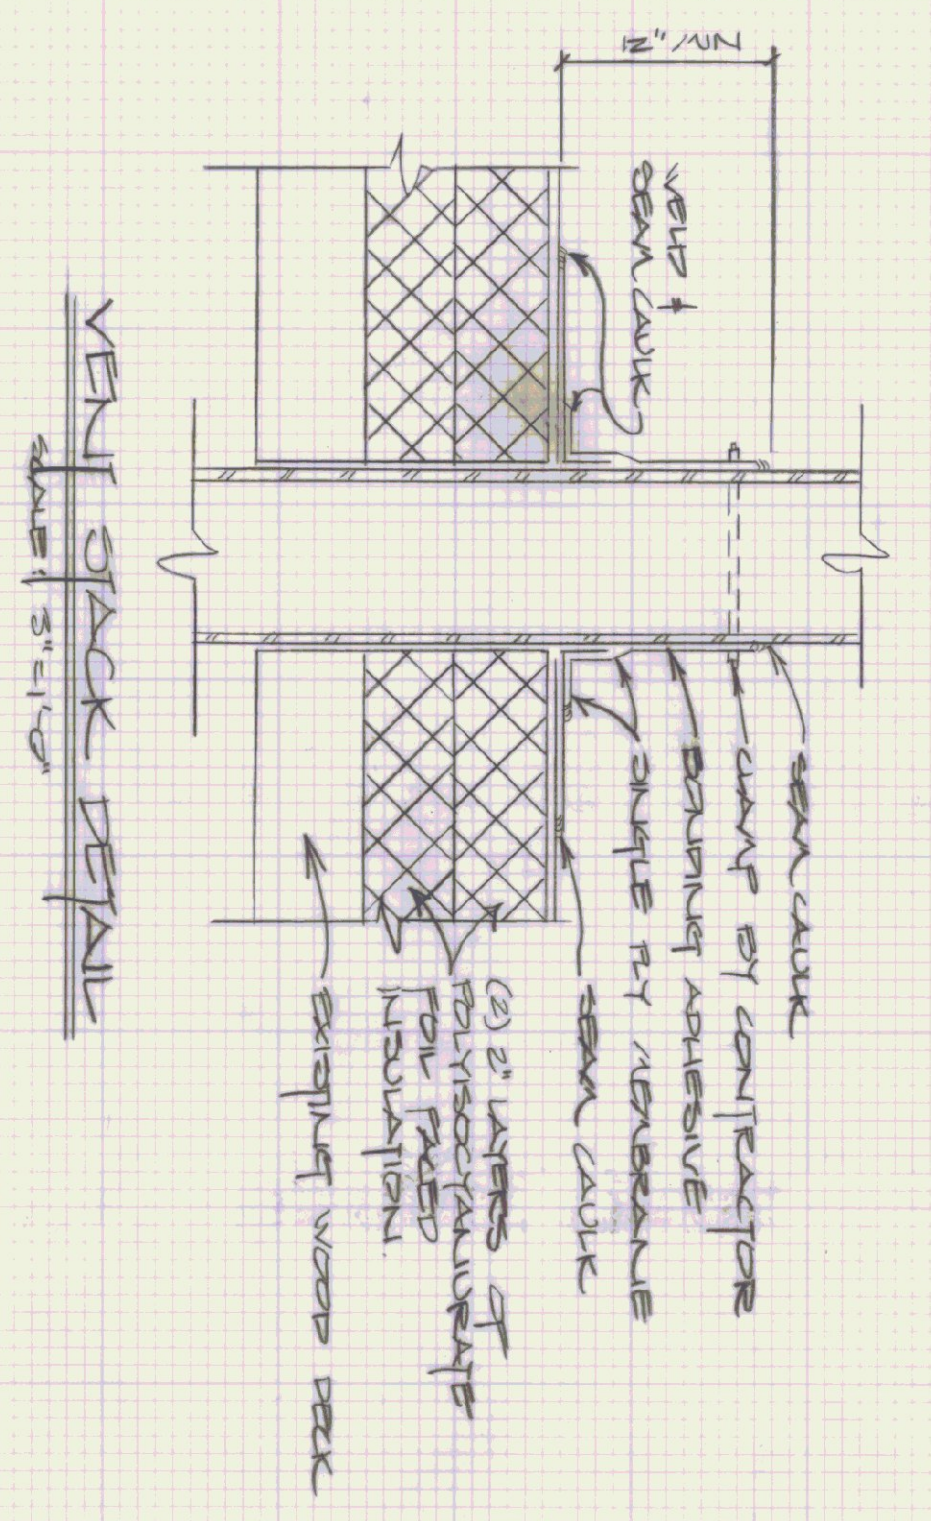

VENTI STACK DETAIL
SCALE: 3/8"=1'-0"

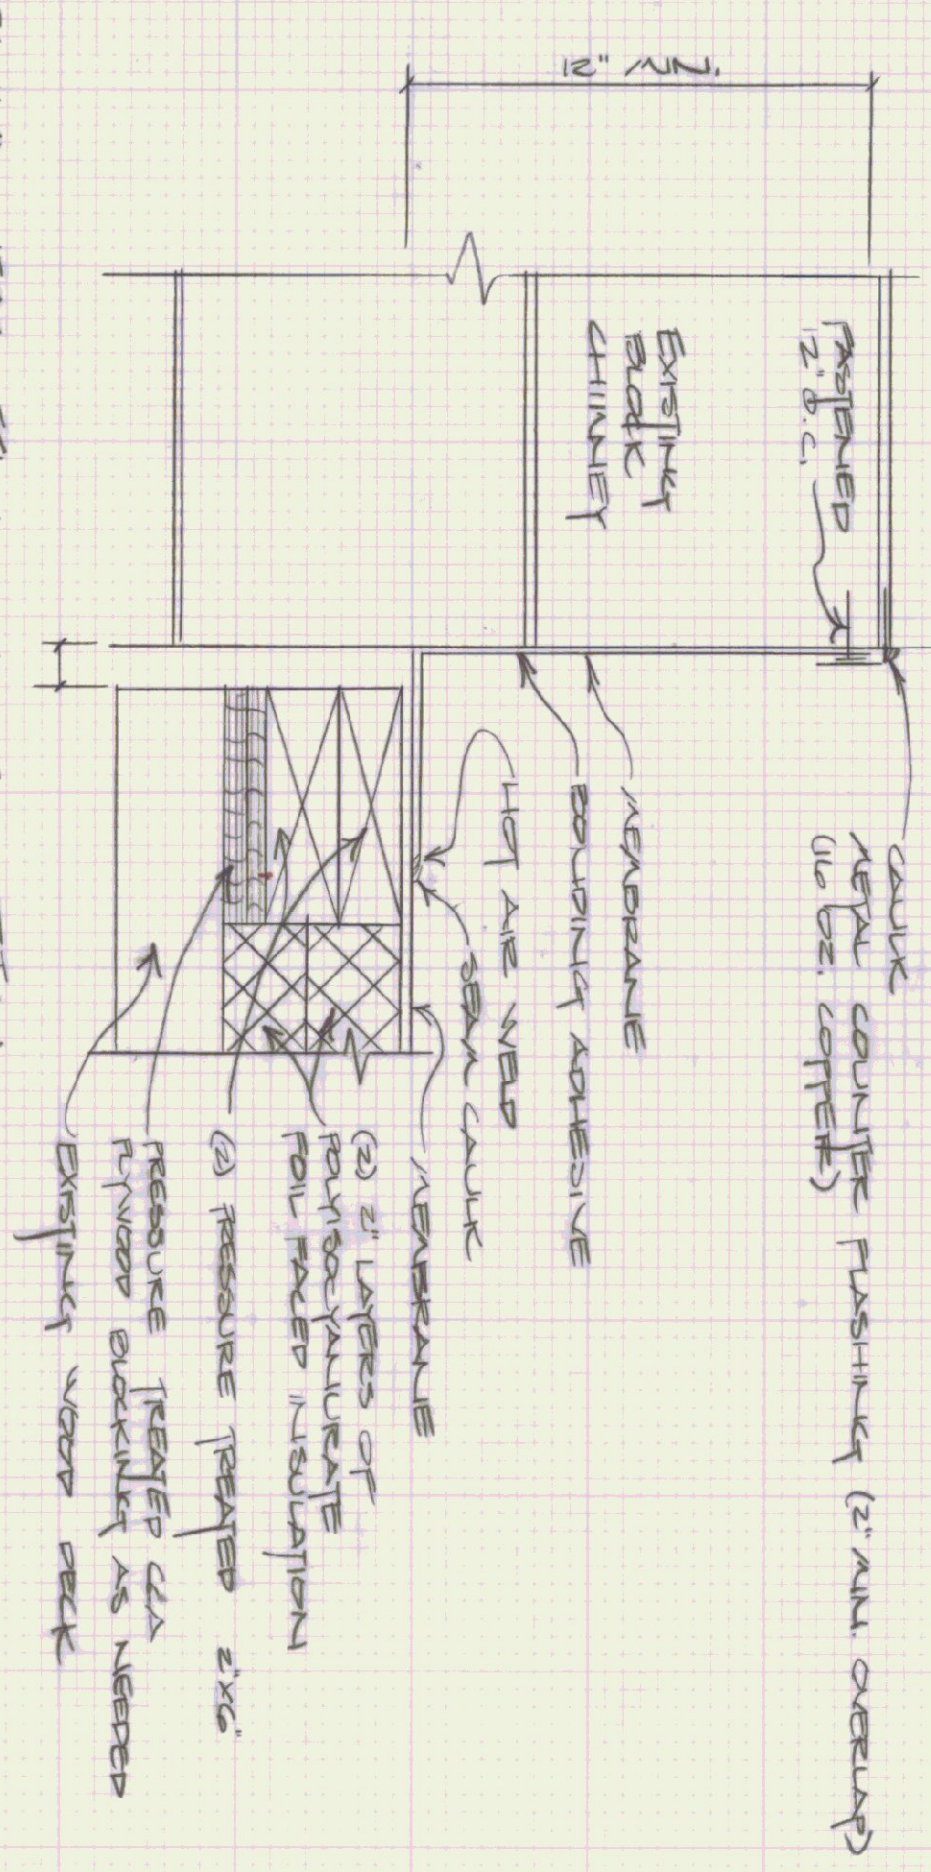

CHIMNEY FLASHING DETAIL
SCALE: 3/8"=1'-0"

STATE OF VERMONT			
DEPARTMENT OF STATE BUILDINGS			
AGENCY OF ADMINISTRATION			
MONTPELIER, VERMONT			
AGENCY OF TRANSPORTATION			
AND PAID 4-BAY GARAGE			
REPAIRING PROJECT			
DATE	SCALE	REVISIONS	WG NO.
APR 26, 1987	AS NOTED		R-1
DRAWN BY:	APPROVED BY:		
K. HAYN	F. HAYN		
			1 of 1