



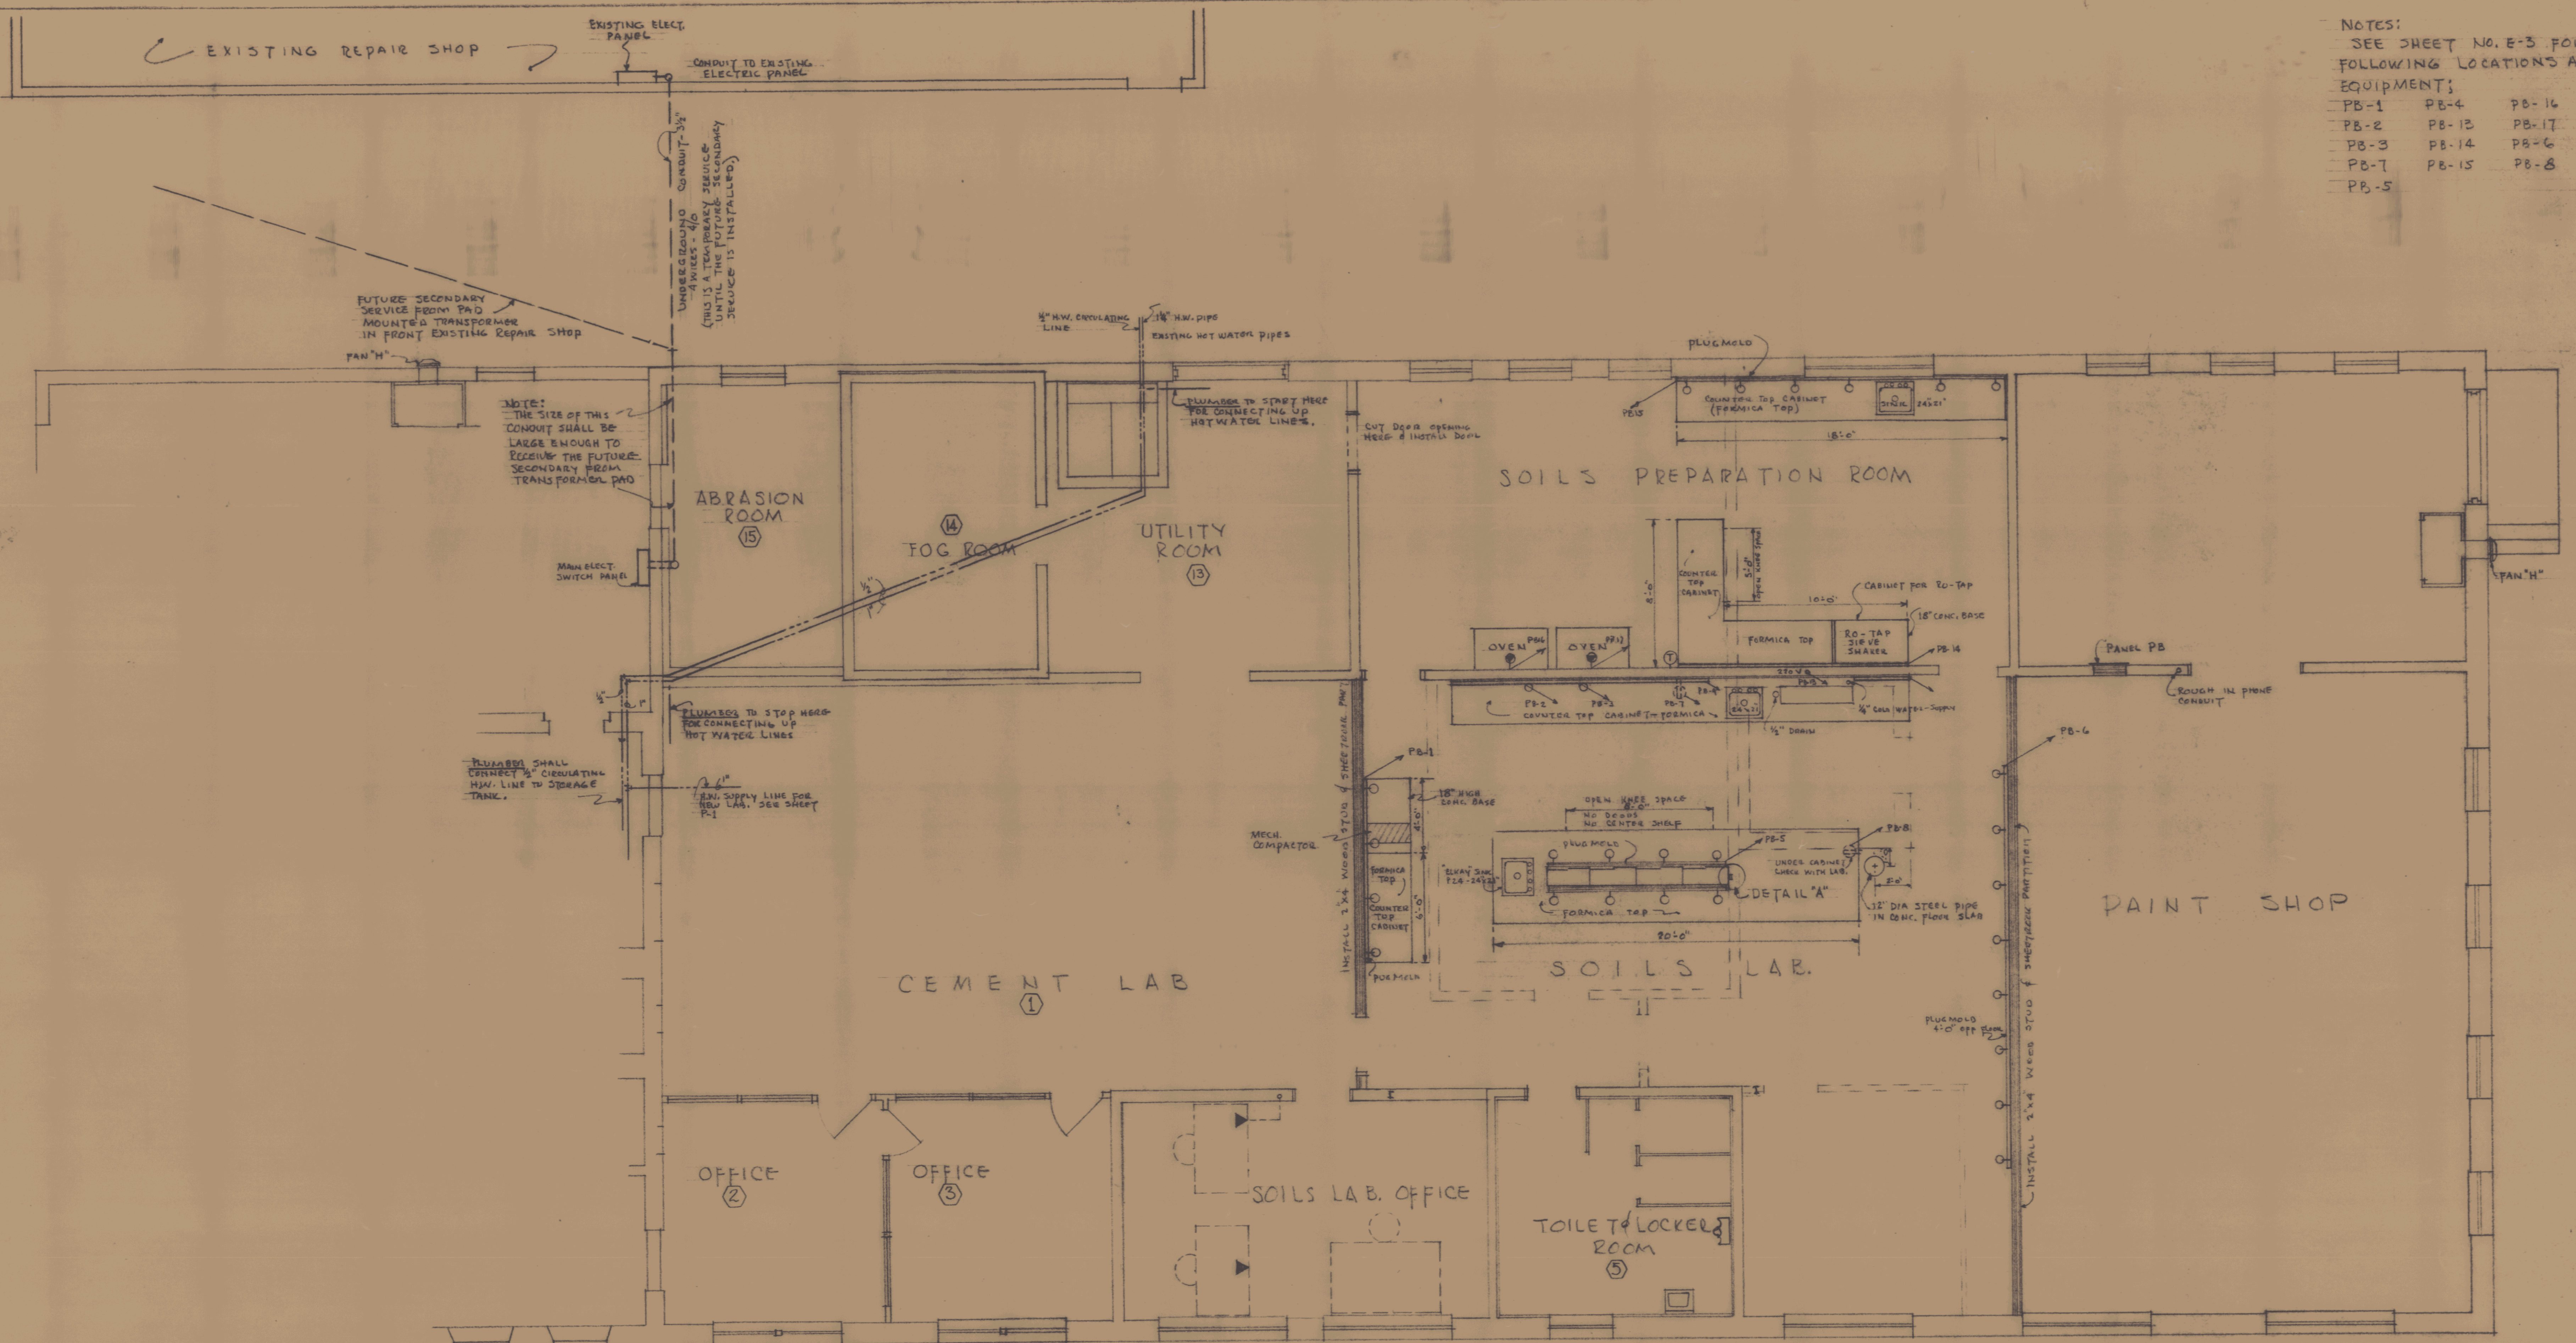

- NOTES:
SEE SHEET NO. E-3 FOR THE FOLLOWING LOCATIONS AND EQUIPMENT:
- | | | |
|------|-------|-------|
| PB-1 | PB-4 | PB-16 |
| PB-2 | PB-13 | PB-17 |
| PB-3 | PB-14 | PB-6 |
| PB-7 | PB-15 | PB-8 |
| PB-5 | | |

FIRST FLOOR PLAN - REVISED
SCALE: 1/8" = 1'-0"

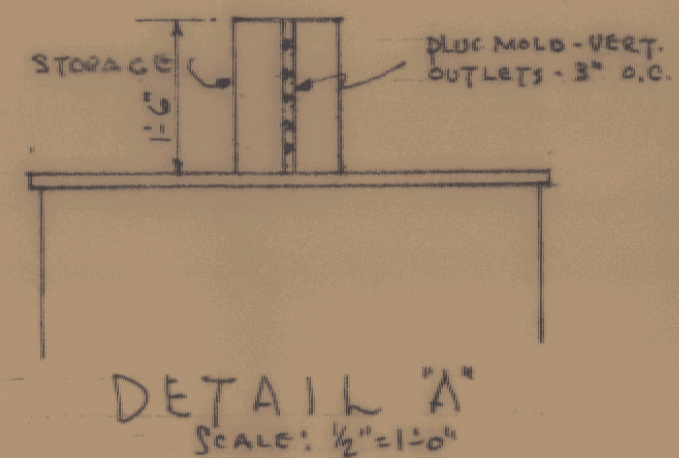

PROGRESS PRINT 1/10/62

ADDITION TO VERMONT
STATE HIGHWAY LABORATORY
MOUNT PELIER, VERMONT

GORDON G. WOODS
ARCHITECTS
ST. JOHNSBURY, VERMONT

DESIGNED BY
S.D.
CHECKED BY
S.D.
DATE
SEP 61
DRAWING NO.
22