




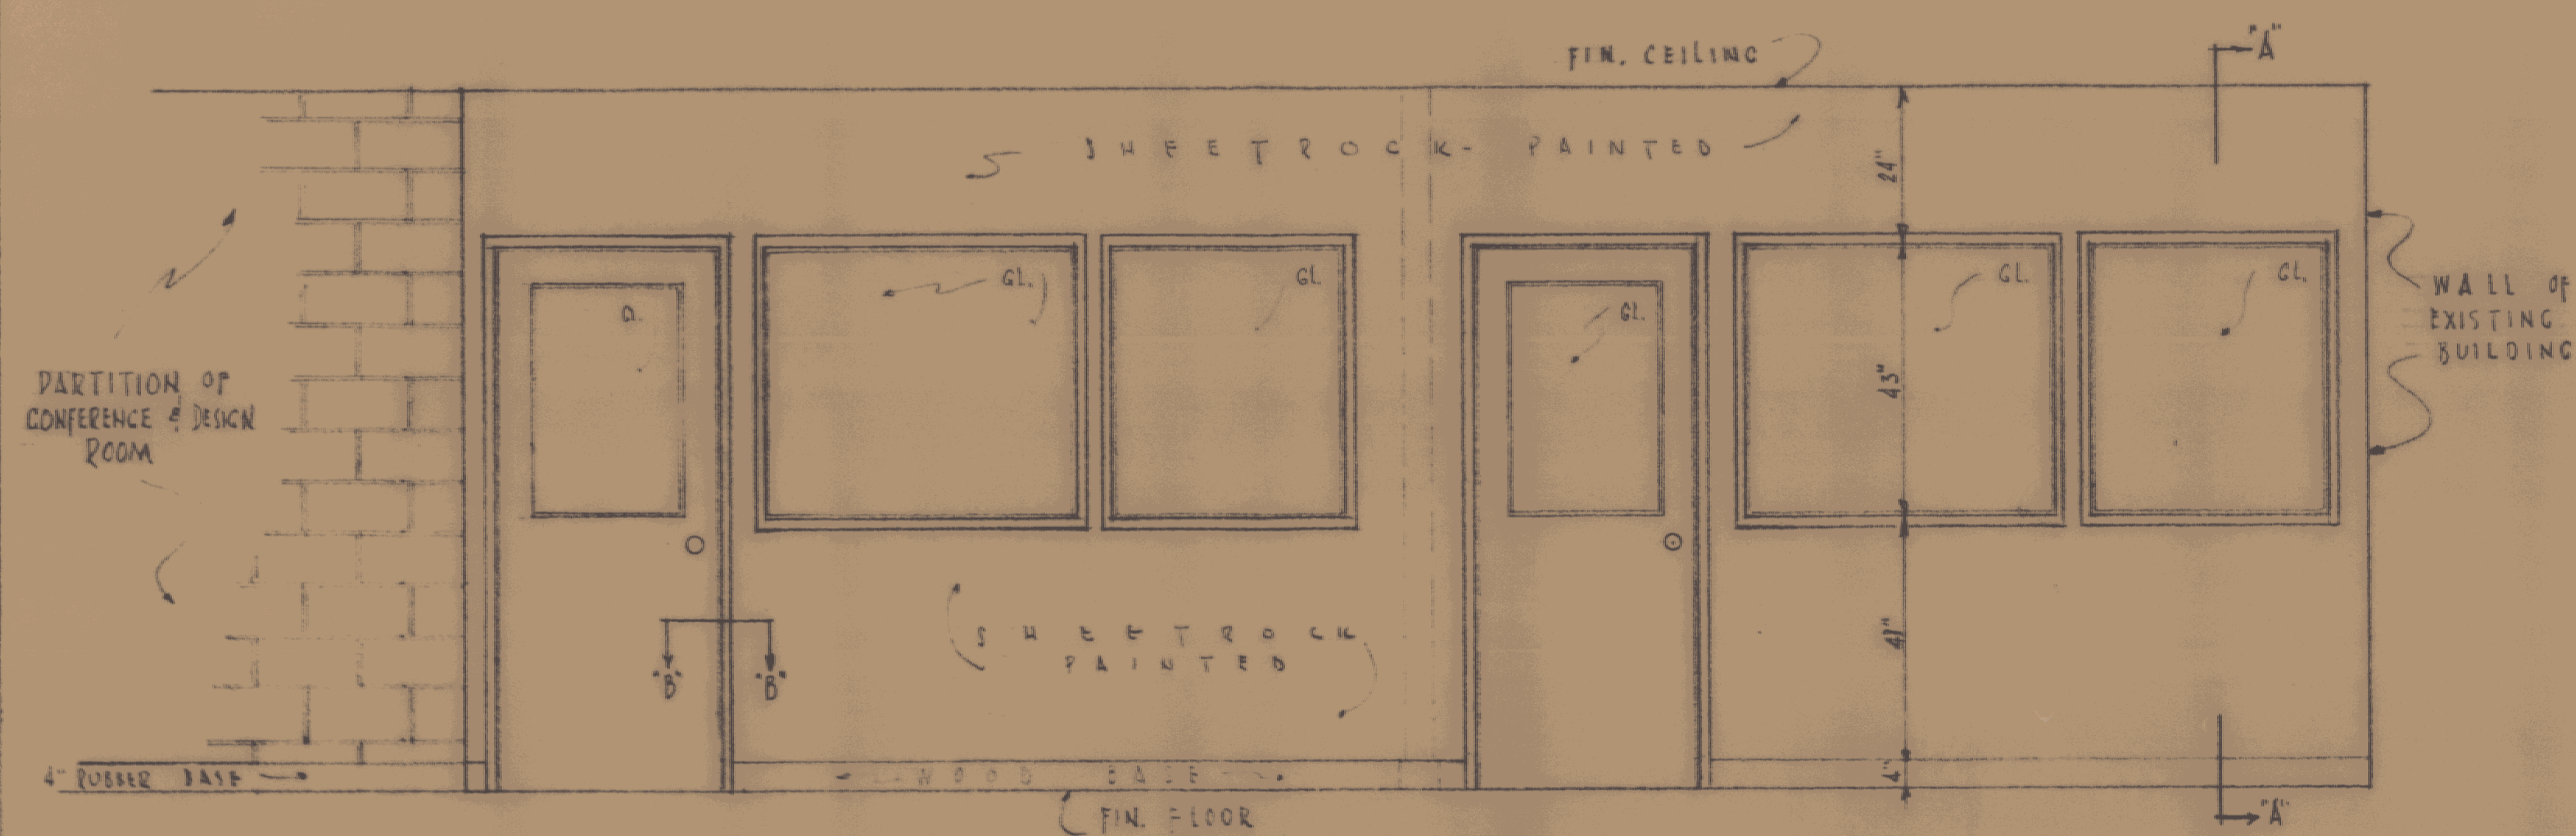


ELEVATION OF WOOD STUD PARTITION
SCALE: 1/2" = 1'-0"

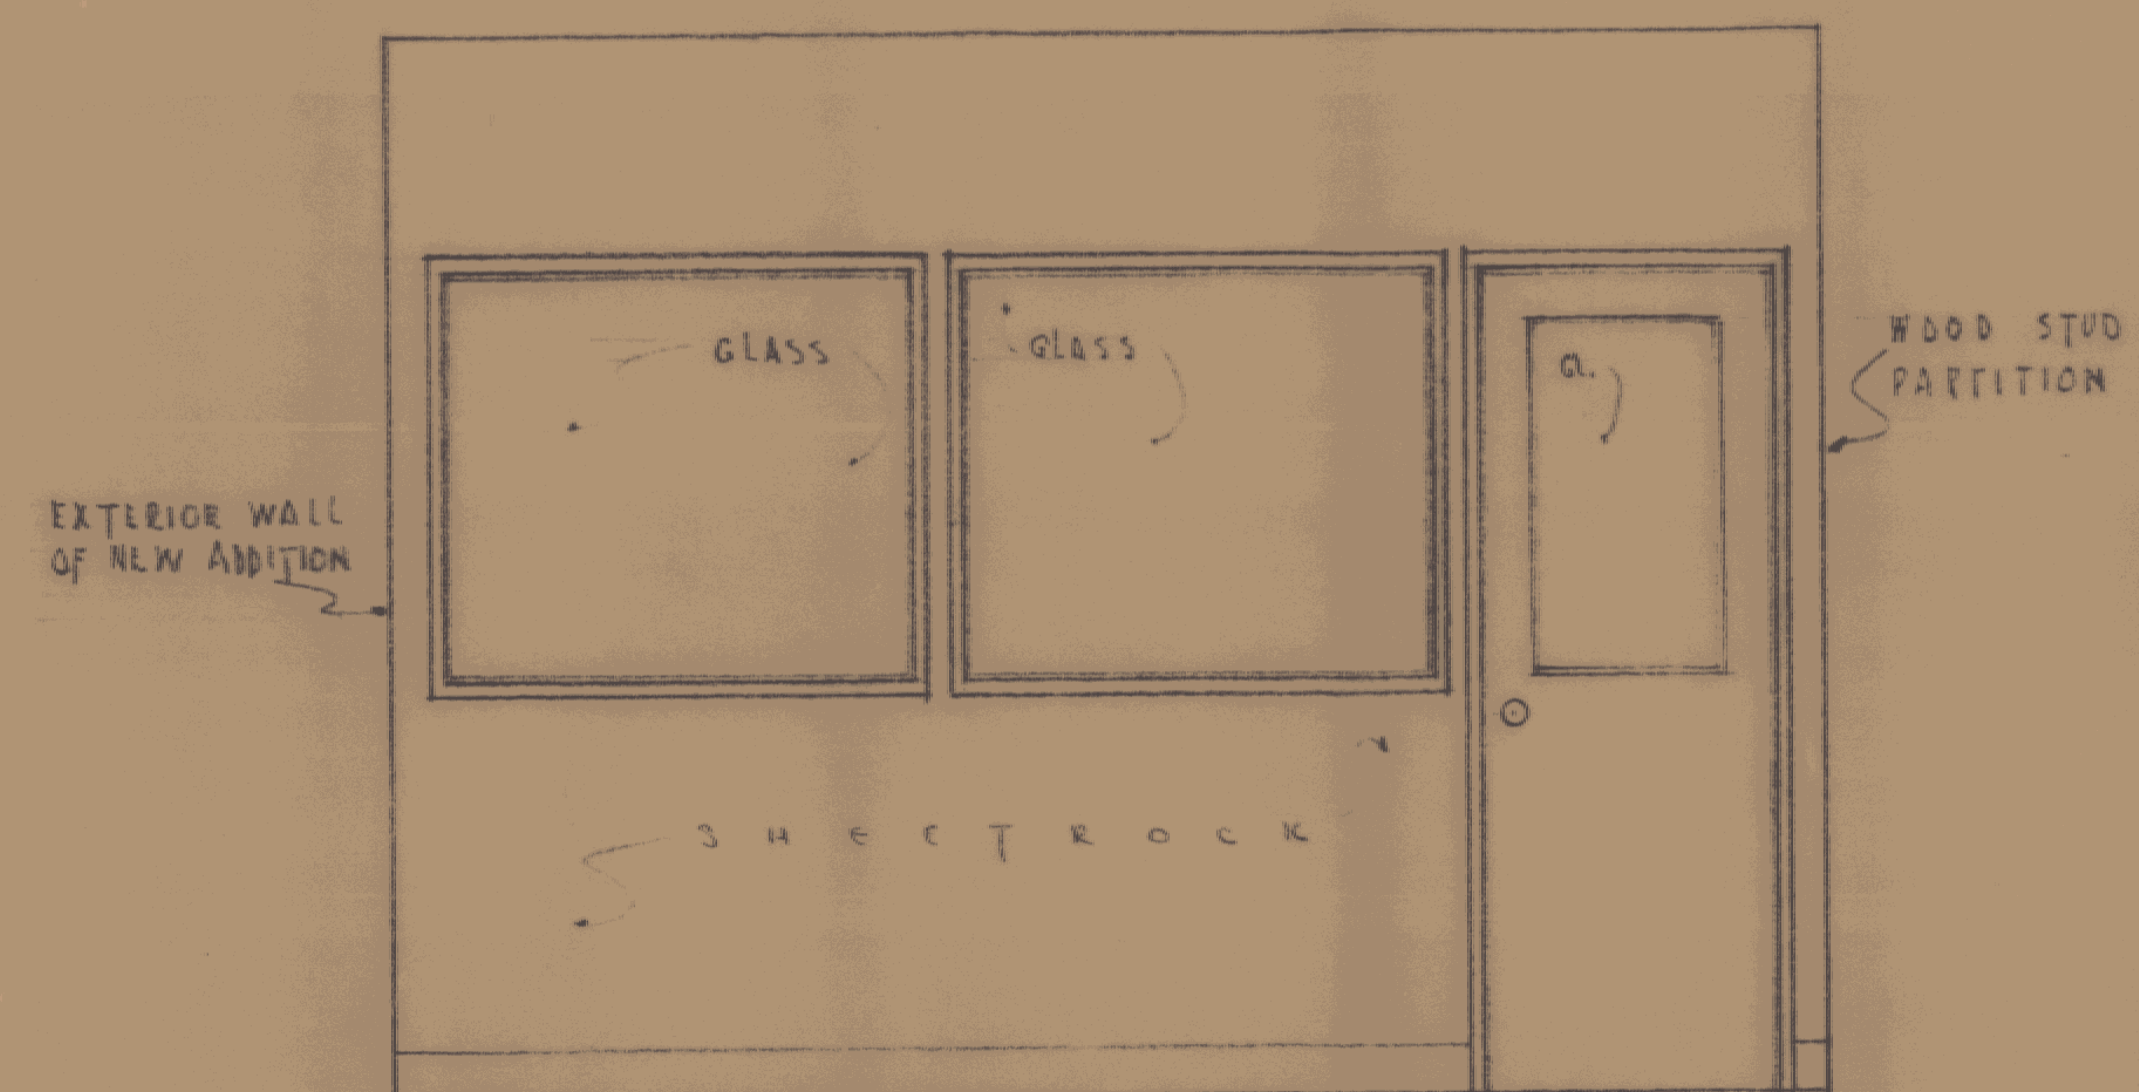


ELEVATION OF PARTITION BETWEEN OFFICE NO 2 & NO 3

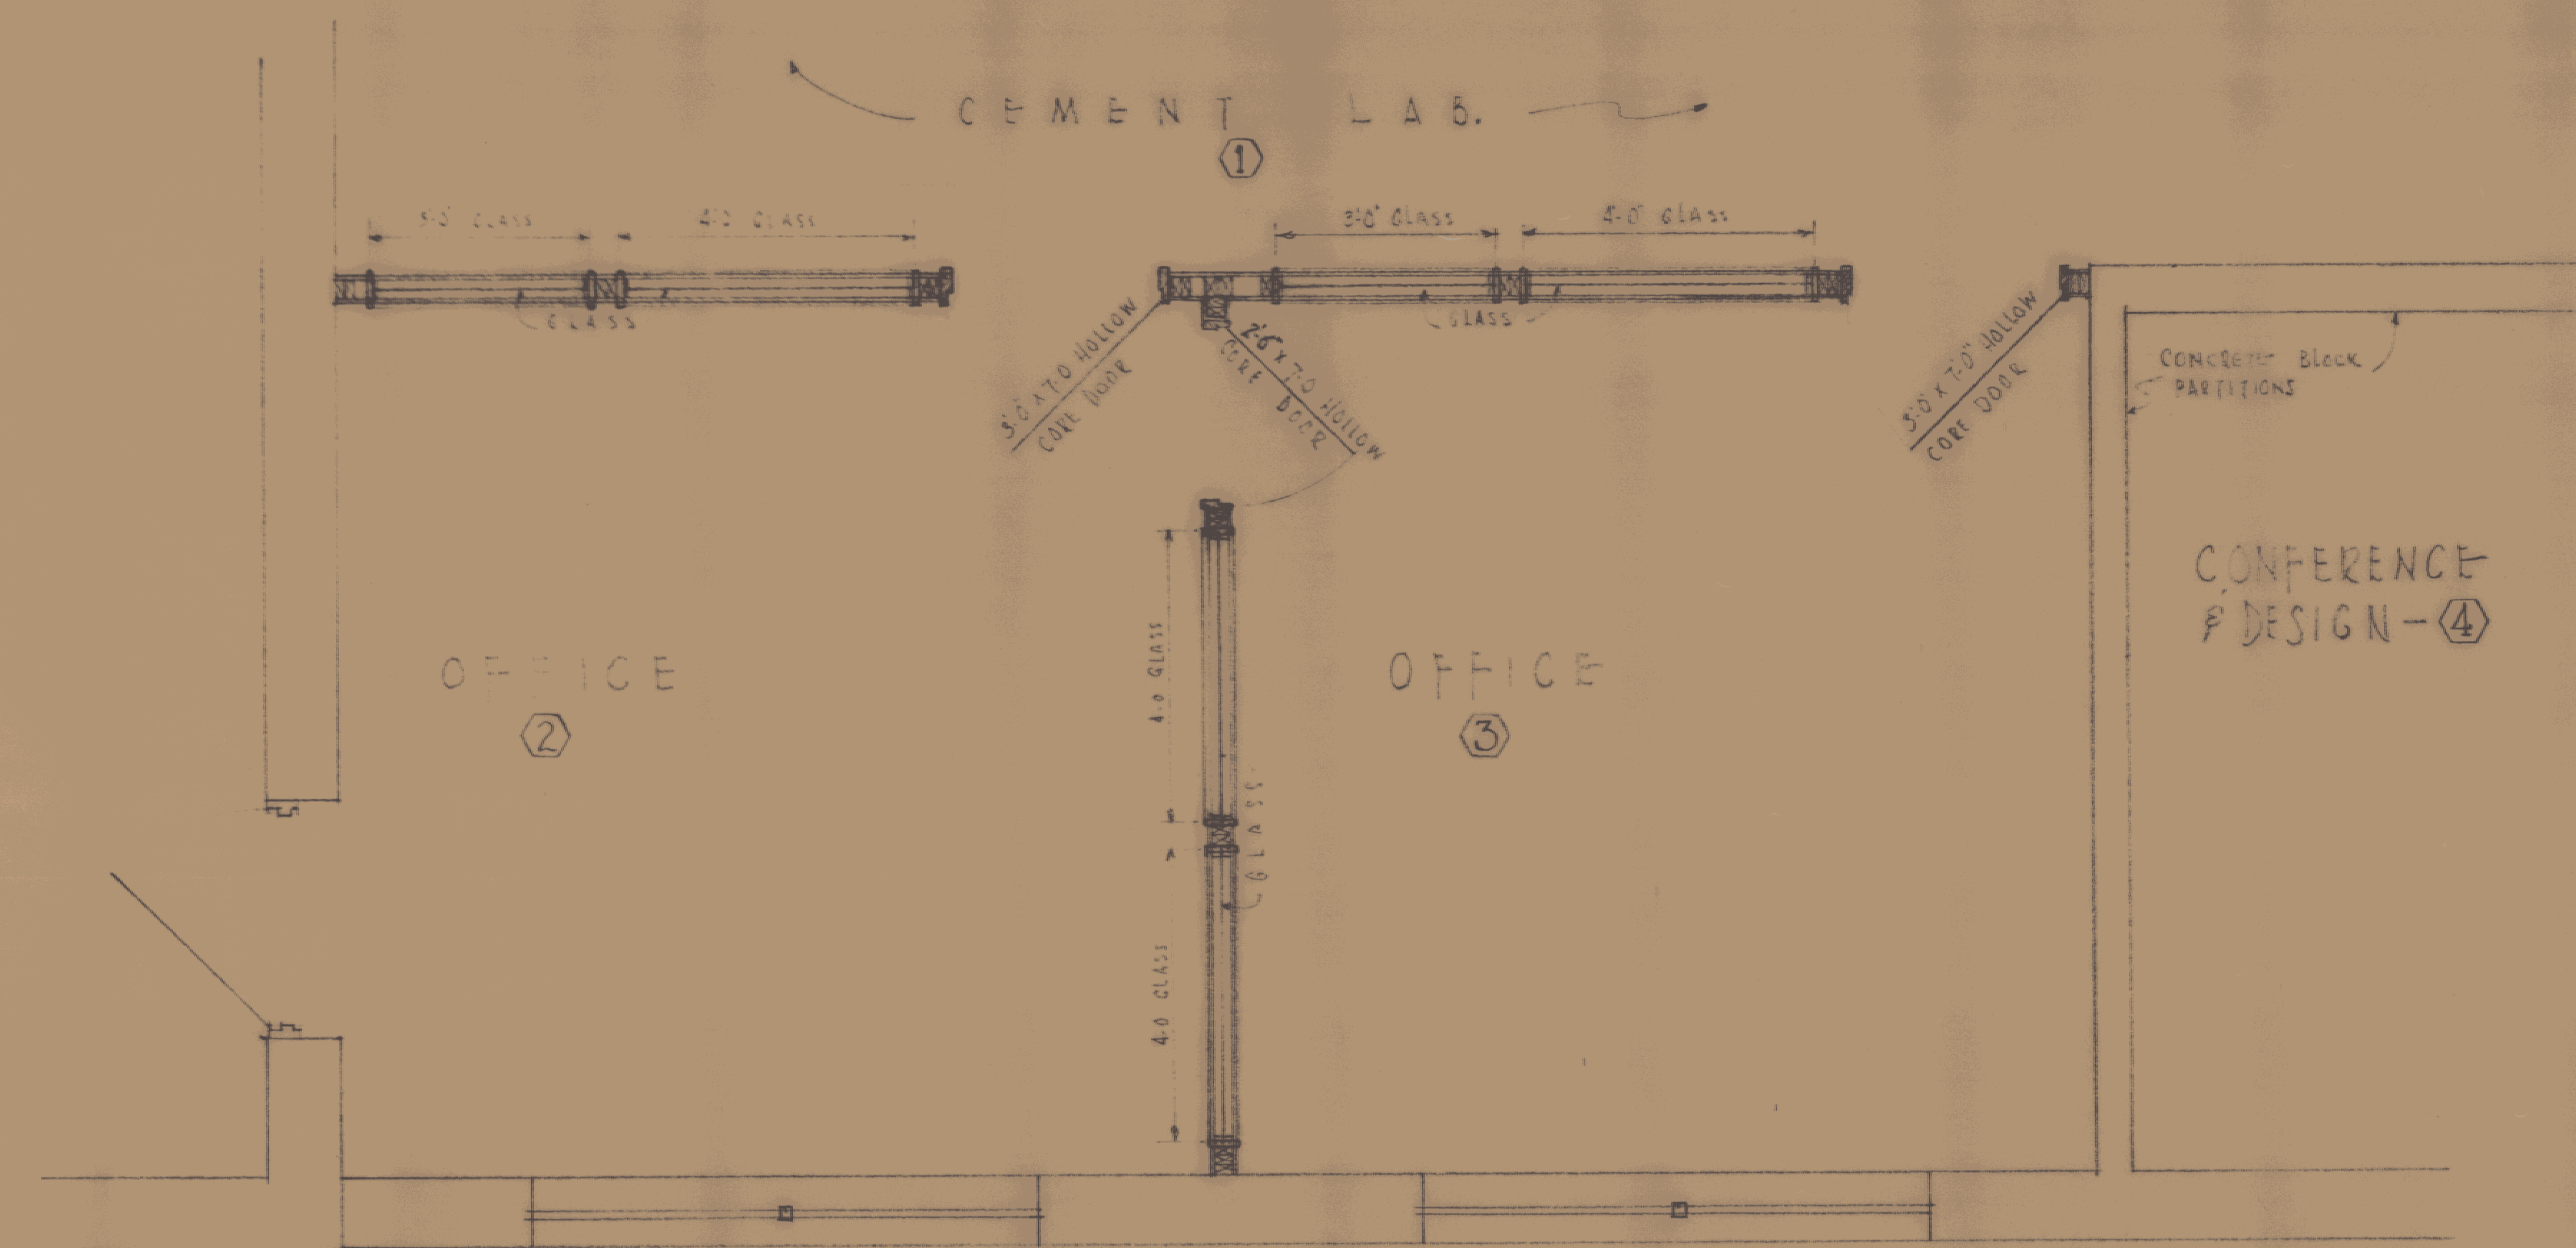

FLOOR PLAN
SCALE: 1/2" = 1'-0"

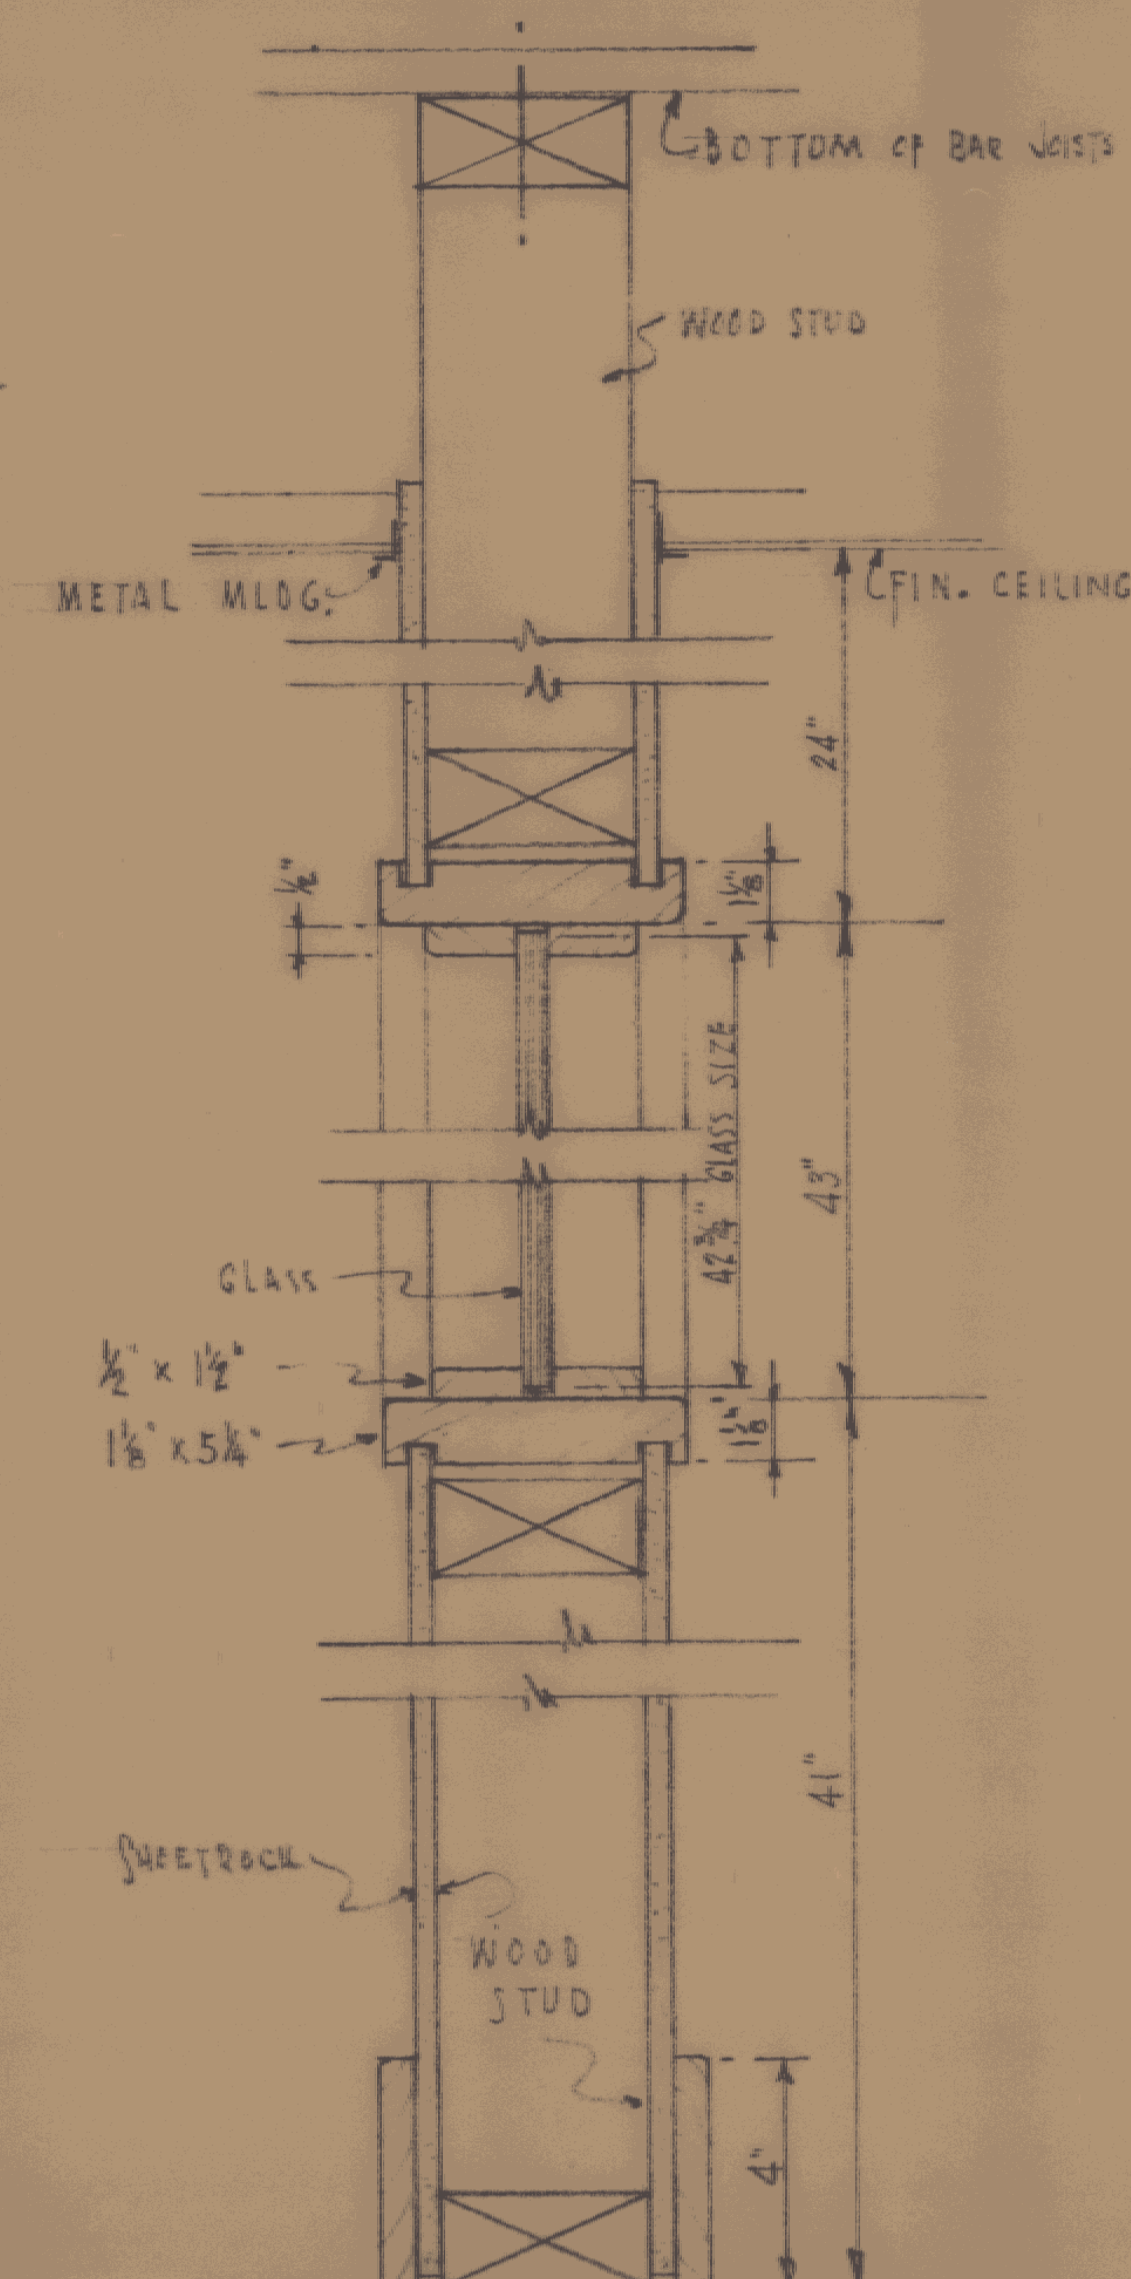

SECTION "A-A"
SCALE: 3" = 1'-0"

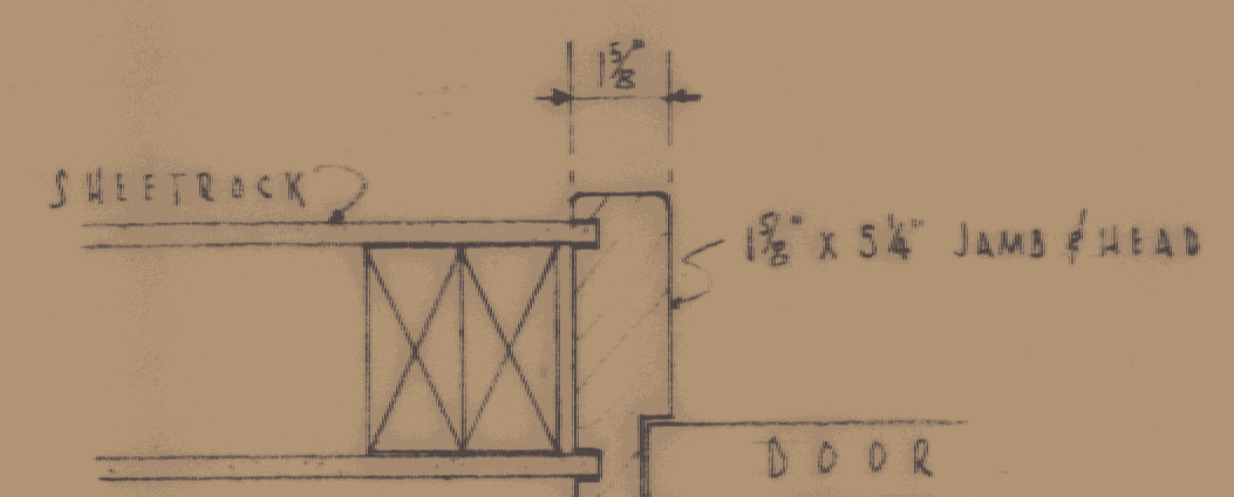

SECTION "B-B"
SCALE: 3" = 1'-0"

ADDITION TO VERMONT STATE HIGHWAY LABORATORY MONTPELIER, VERMONT		DRAWN BY G.W.
GORDON G. WOODS ARCHITECTS ST. JOHNSBURY, VERMONT		CHECKED BY G.W.
DATE FEB 62		COMM. NO.
51		