

INDEX OF SHEETS

1	TITLE PAGE
2	TYPICAL CROSS-SECTION OF IMPROVEMENT (2 1/2" BERRED GRAVEL MIXED-IN-PLACE SURFACE COURSE WITH REFINED TAR, ITEM 3-41)
3	BANKING AND WIDENING TABLES
4	QUANTITY SHEET - ITEMS
5	QUANTITY SHEET - DRAINAGE
6-13	EARTHWORK SHEETS
14-26	PLAN AND PROFILE
27	STANDARD STRUCTURE SHEET S-40 BARRICADES, SIGNS & LIGHTS
28	" S-41 ROUNDING OF SLOPES
29	" S-46-45 MARKERS
30	" S-47-45 PIPE CULVERTS
31-56	CROSS SECTIONS

STANDARD STRUCTURE SHEETS APPROVED BY THE CHIEF ENGINEER, VERMONT STATE DEPARTMENT OF HIGHWAYS.

S-40	FEB. 28, 1949
S-46-45	FEB. 28, 1949
S-47-45	FEB. 28, 1949

STATE OF VERMONT
STATE HIGHWAY DEPARTMENT

PLAN AND PROFILE OF PROPOSED
STATE HIGHWAY

SECONDARY PROJECT

TOWN OF NORTON

Pin # DOR465


COUNTY OF ESSEX
NORTON CANAAN ROAD
VERMONT ROUTE 114

BEGINNING AT A POINT APPROXIMATELY 700.0 FEET SOUTHERLY OF THE U.S. CUSTOMS BUILDING AND EXTENDING EASTERLY 16,098.0 FEET

LENGTH OF PROJECT 16,098.0 FEET = 3.049 MILES

FED. ROAD DIST. NO.	STATE	PROJ. NO.	YEAR	SHEET NO.	TOTAL SHEETS
9	VT.	209(1)		1	56

POST WAR SECONDARY

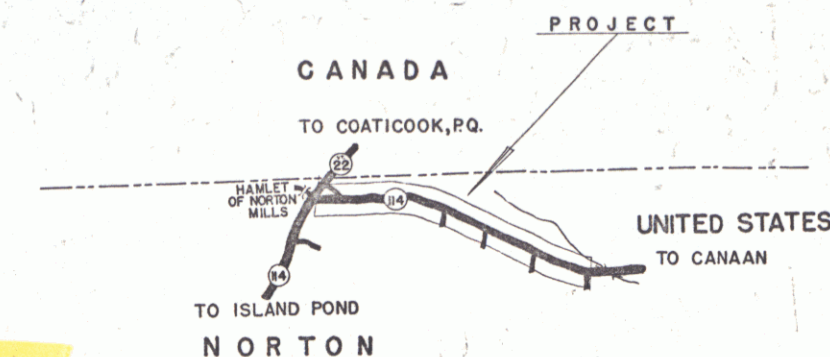

U.S.G.S. MAP REFERENCE
18° 40' 00" N 45° 00' 00" W
SCALE 1" = 1 MILE

PROJECT NAME AND NUMBER	TYPE	PAVEMENT AREA
NORTON	CR. GRAVEL MIX	35,773 S.Y.
RECORD PLANS		
MATERIALS		
CEMENT PORTLAND CEMENT	GRAVEL FROM CANADA	
LOOSE STONE		
SAND CORKINS PIT	C.R.M. FROM PROJECT	
STONE CORKINS PIT		
TAR BARNETT CO. (OLD COLONY)		
WINDSOR, MASS.		
E.C.P. VERMONT CONC. PIPE		
MONTELLIER, VERMONT		
A.C.C.M.P. NE. METAL CULVERT CO.		
CONTRACTOR W.E. DAILEY	CONTRACT DATED SEPT. 13, 1949	
RESIDENT ENGINEER P.T. BUNNETT	CONTRACT STARTED SEPT. 13, 1949	
INSPECTOR	CONTRACT COMPLETED AUG. 1, 1950	
RECORD PLANS	CONTRACT ACCEPTED AUG. 1, 1950	

ANY FURTHER INFORMATION CONCERNING FINAL QUANTITIES AMOUNTS OR OTHER DETAILS RELATIVE TO THIS PROJECT MAY BE FOUND IN EITHER THE FIELD BOOKS OR THE ESTIMATE FILE

MP 5.382
END PROJECT
STA. 16+000

APPROVED: 18 MARCH, 1949

COMMISSIONER OF HIGHWAYS
SUBMITTED BY ORDER OF THE STATE HIGHWAY B


MP 5.336
BEGIN PROJECT
STA. 5+000



18-19-20-2242-224

POST WAR SECONDARY

FED. ROAD DIST. NO.	STATE	PROJ. NO.	FISCAL YEAR	SHEET NO.	TOTAL SHEETS
9	VT.	209(1)		14	5

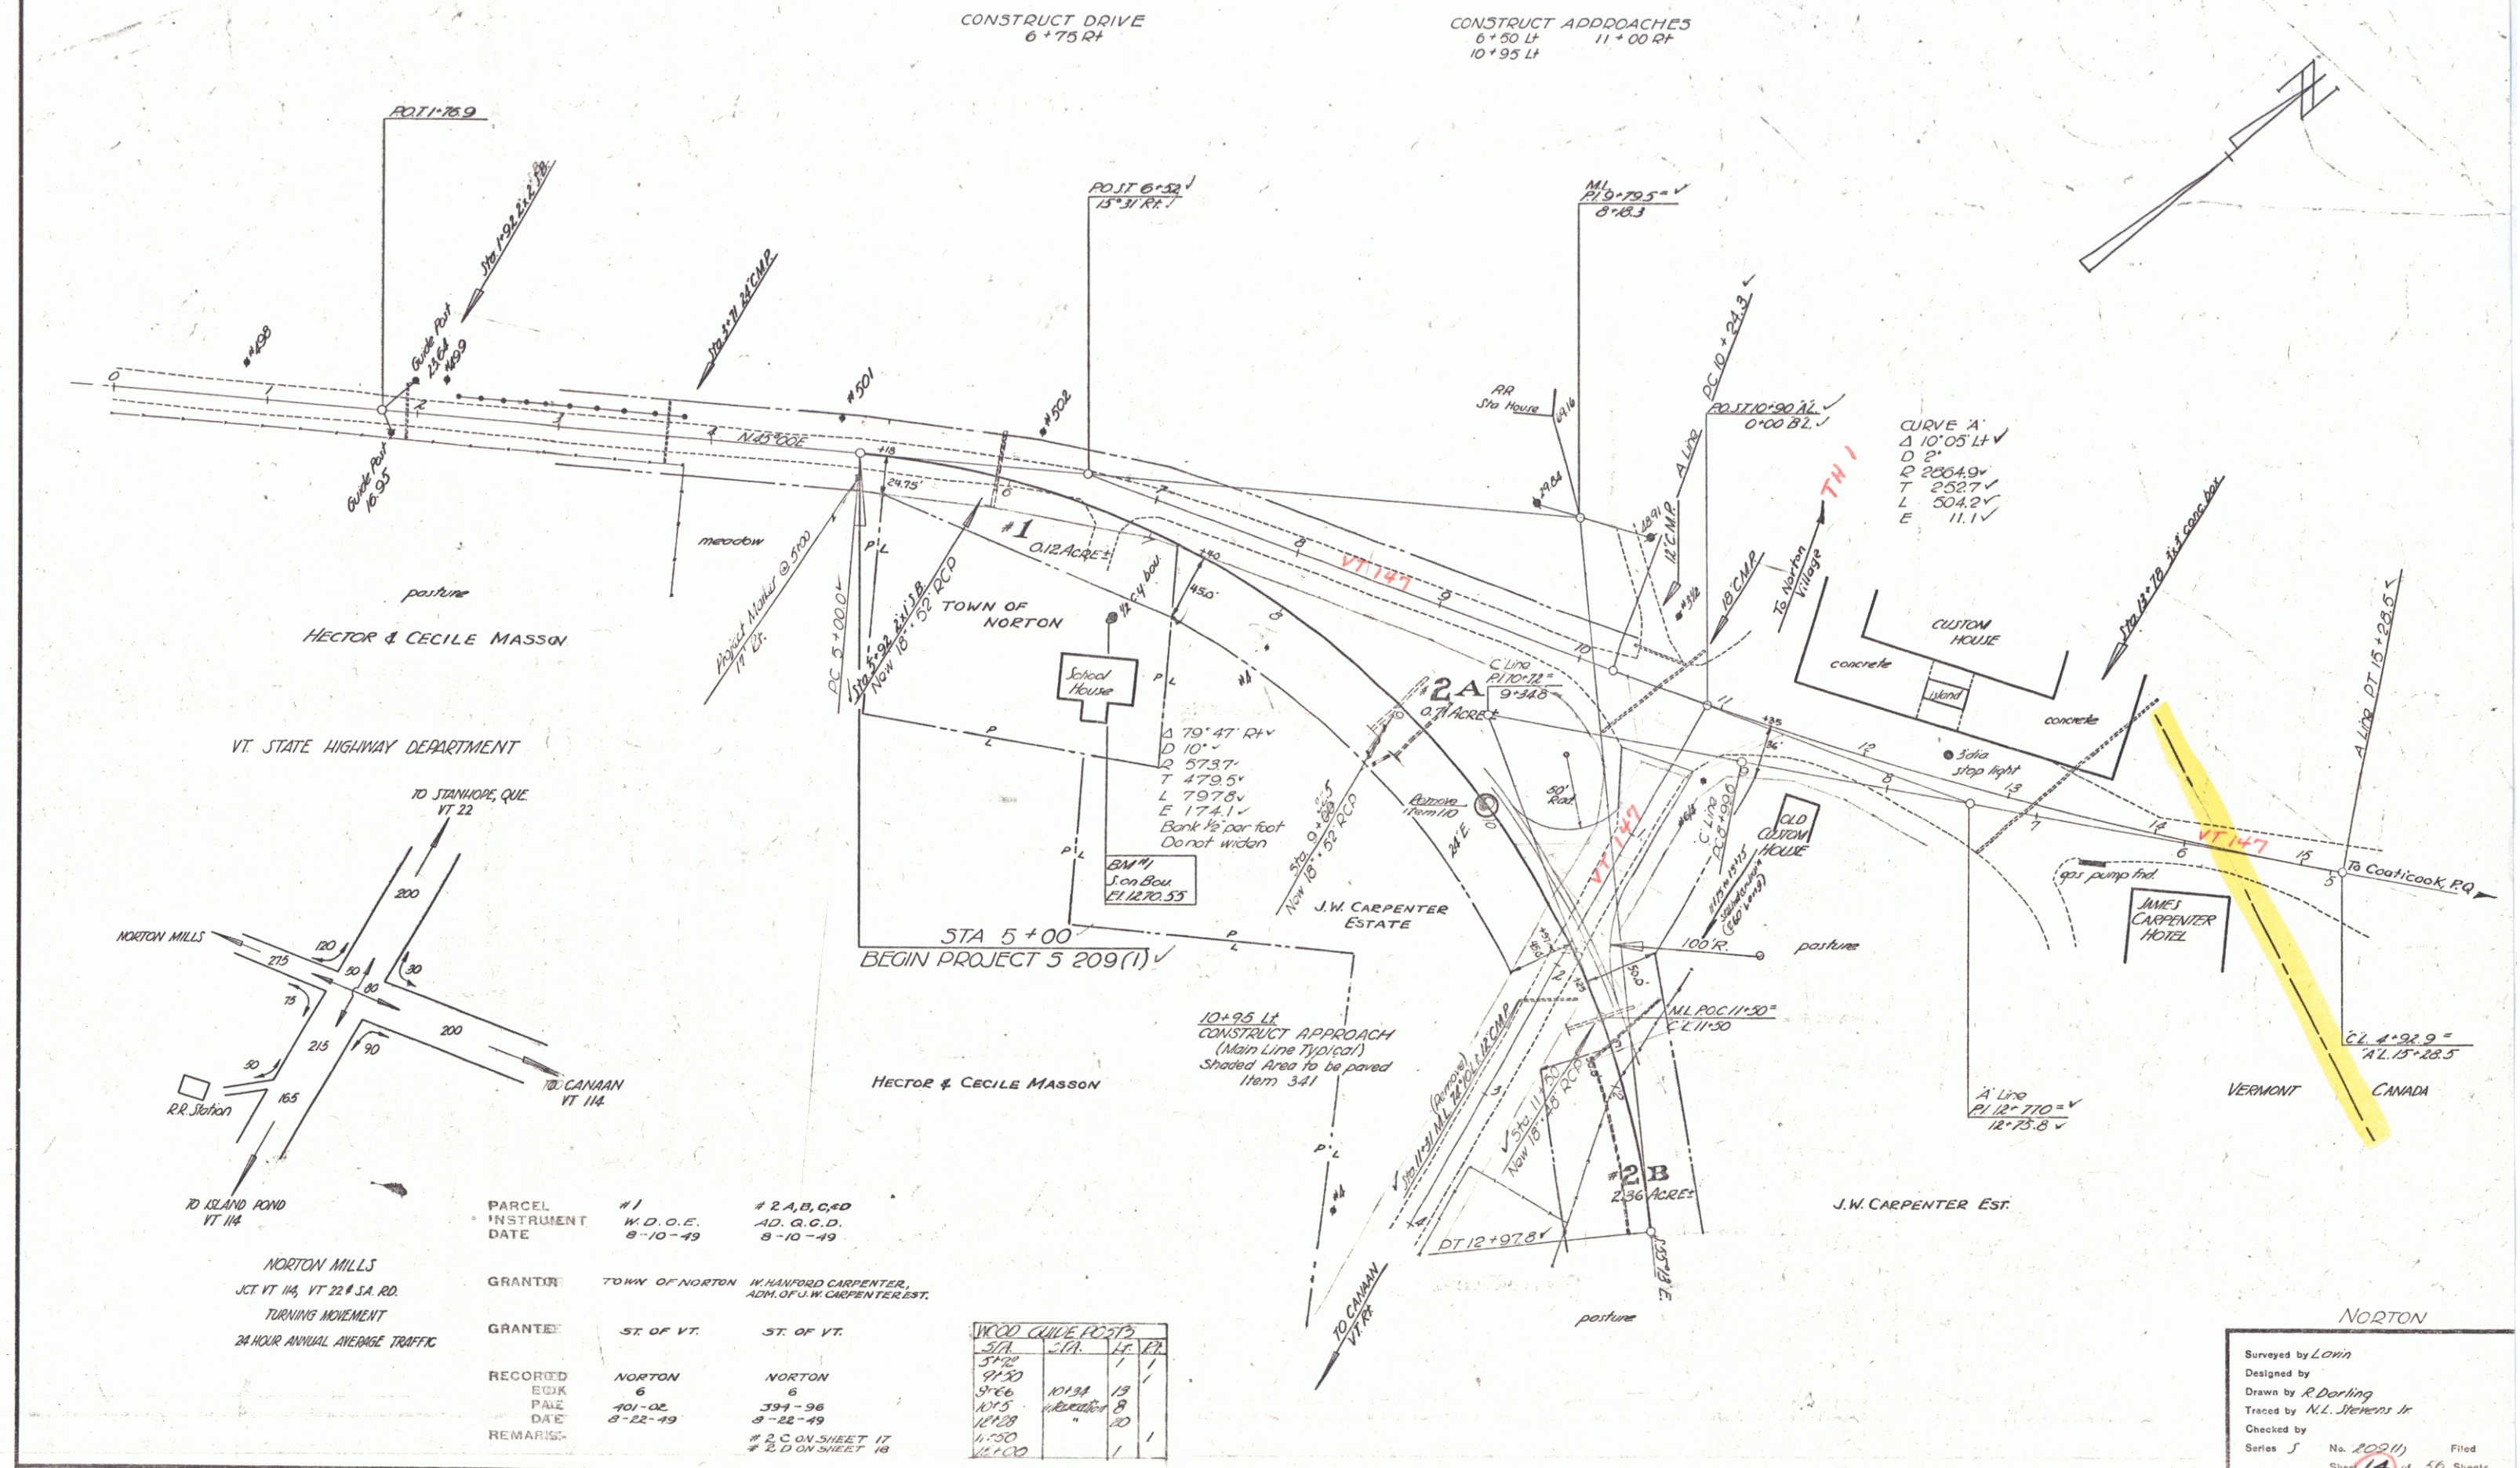

VT STATE HIGHWAY DEPARTMENT

TO STANFORD, QUE. VT 22

TO CANAAN VT 114

TO ISLAND POND VT 114

TO CANAAN VT 114

TO ISLAND POND VT 114

TO CANAAN VT 114


PARCEL	#1	#2, A, B, C, D
INSTRUMENT	W.D.O.E.	AD. G.C.D.
DATE	8-10-49	8-10-49
GRANTOR	TOWN OF NORTON	W. HANFORD CARPENTER, ADM. OF J.W. CARPENTER EST.
GRANTEE	ST. OF VT.	ST. OF VT.
RECORDED	NORTON	NORTON
BOOK	6	6
PAGE	101-02	394-36
DATE	8-22-49	8-22-49
REMARKS		#2 C ON SHEET 17 #2 D ON SHEET 19

WOOD CHURCH RD	101	11	12
3/1	1	1	1
3/2	1	1	1
Surveyed by Lamin
Designed by R. Darling
Traced by M.L. Stevens Jr.
Checked by
Series 5 No. 209(1) Filed
Sheet 14 of 56 Sheets



PLAN
 DRAWN BY: Lump
 DATE: 5/18
 CHECKED BY: Merrett Jr.
 DATE: 8/18

PROFILE
 DRAWN BY: Lump
 DATE: 5/18
 CHECKED BY: Merrett Jr.
 DATE: 8/18

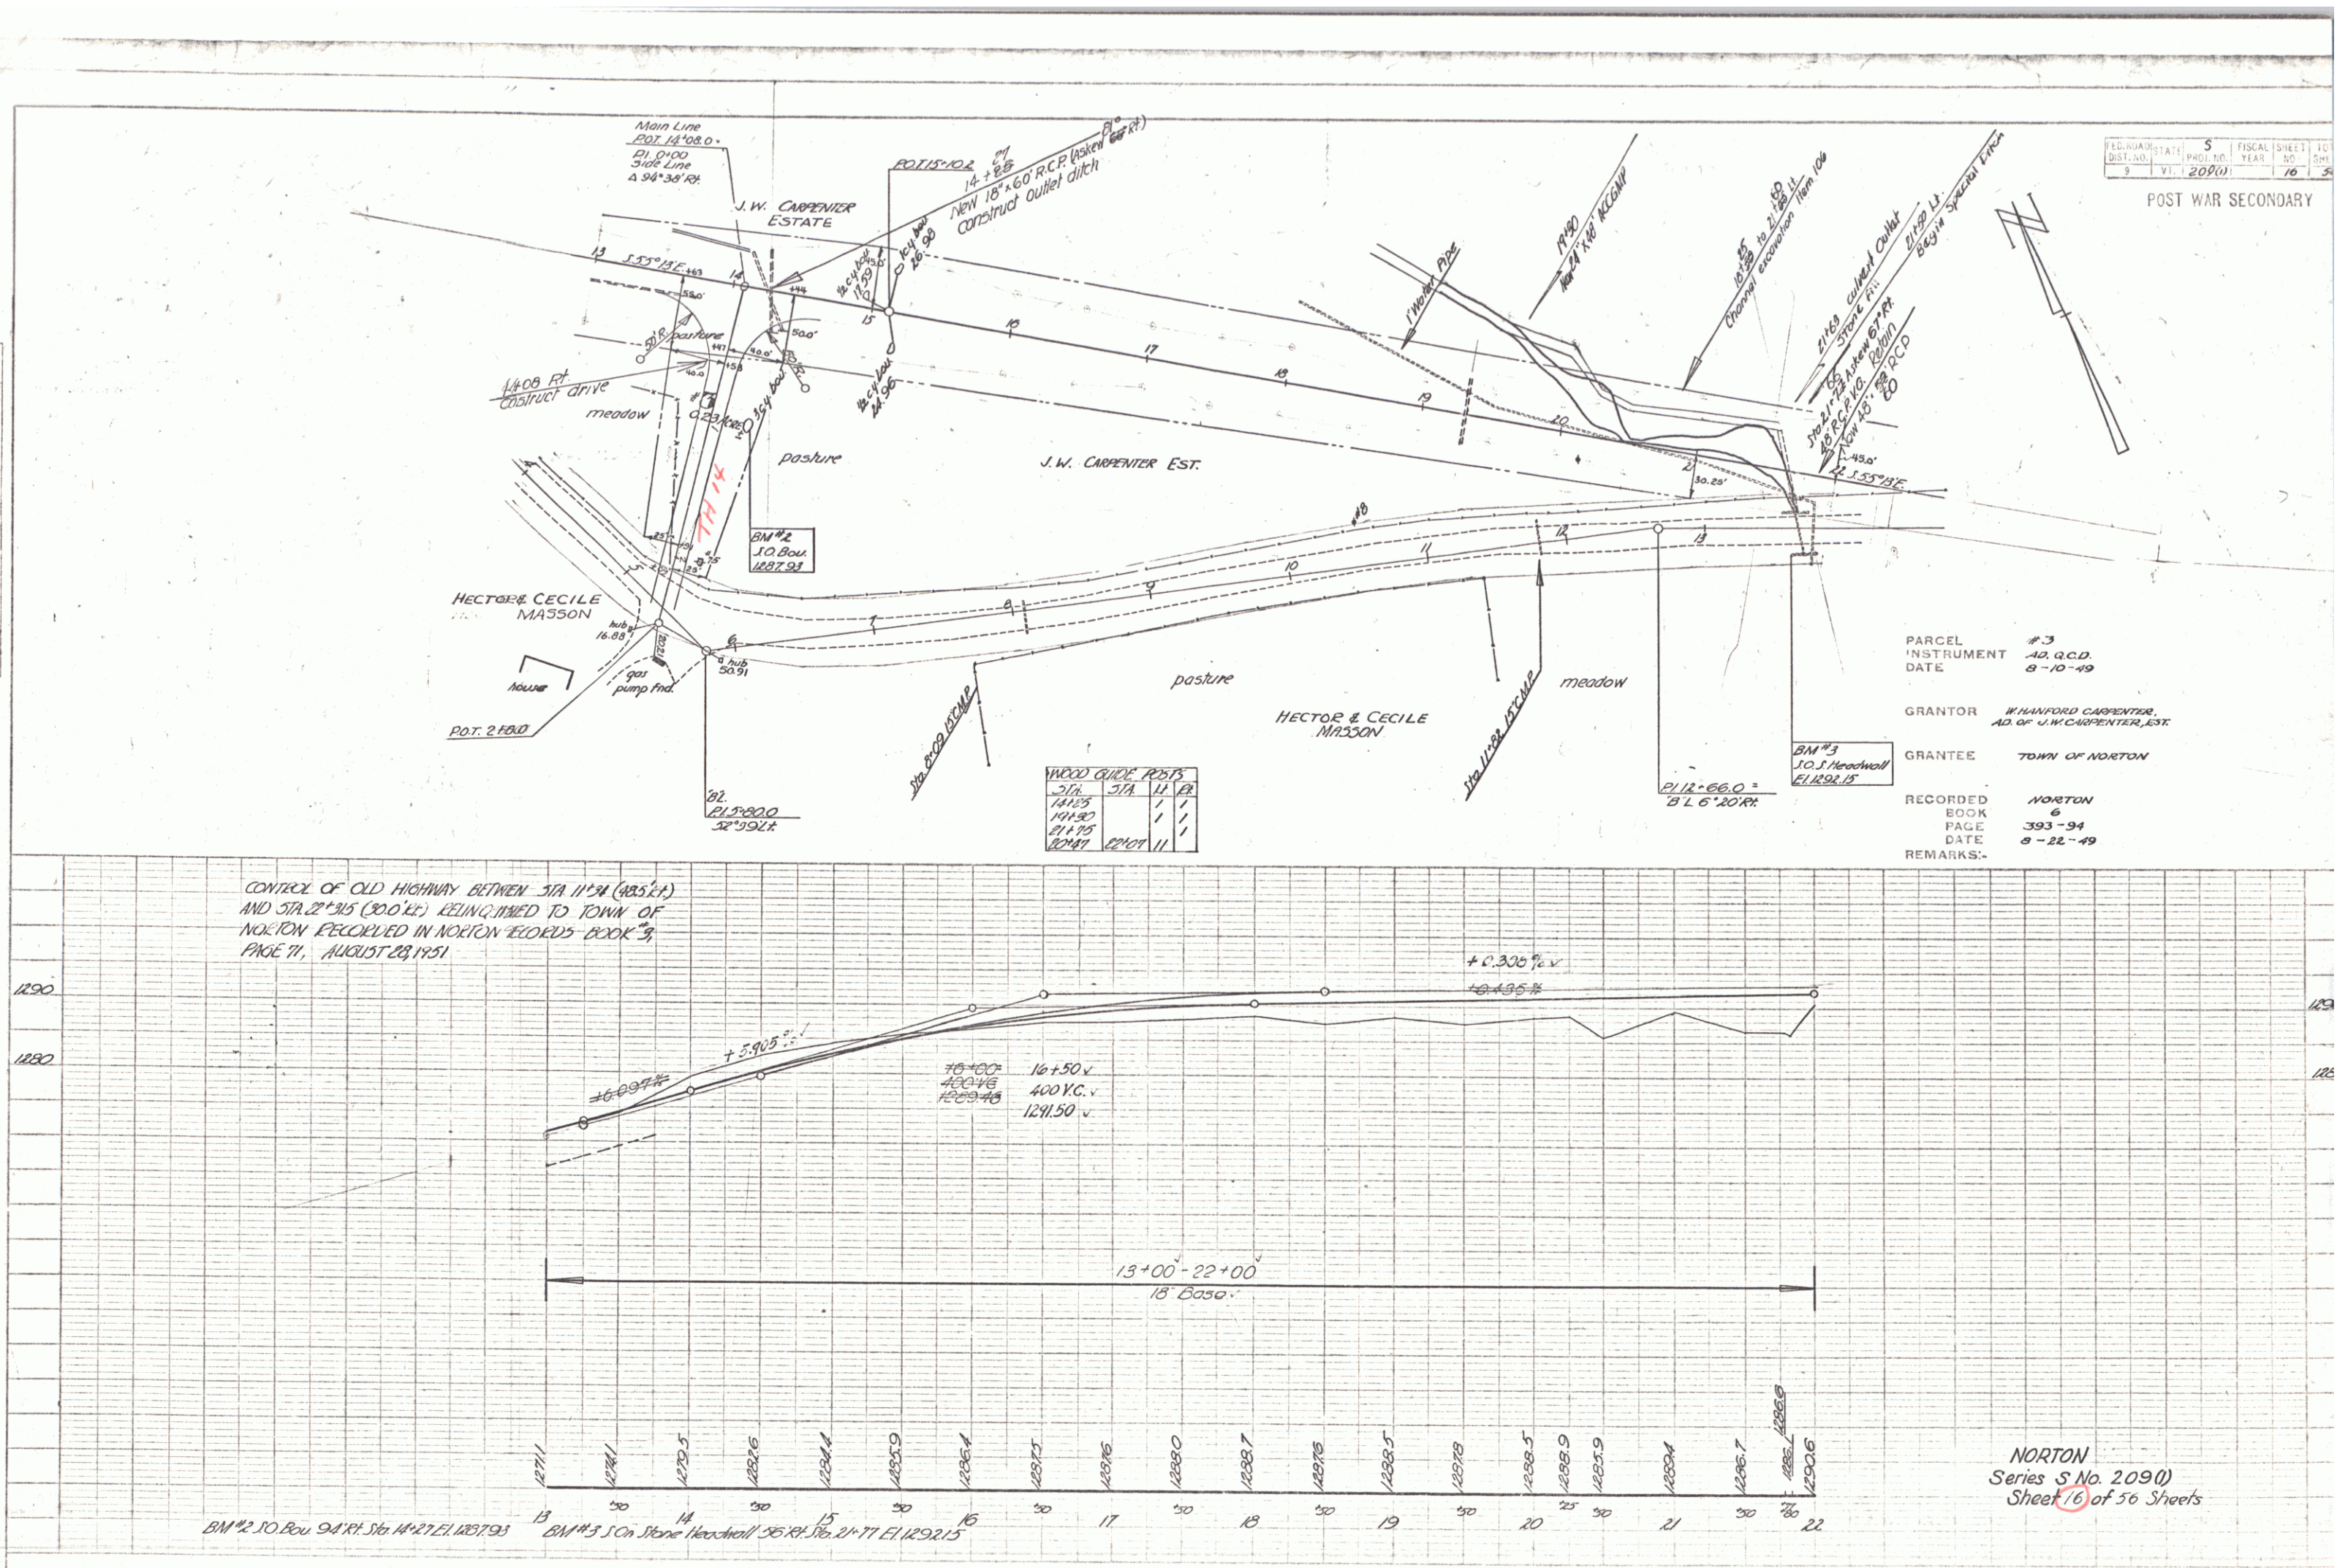




PLAN	DATE	BY
DESIGNED	6-23-40	
CHECKED		
NOTED		
NO.		


PROFILE	DATE	BY
DESIGNED	6-23-40	
CHECKED		
NOTED		
NO.		

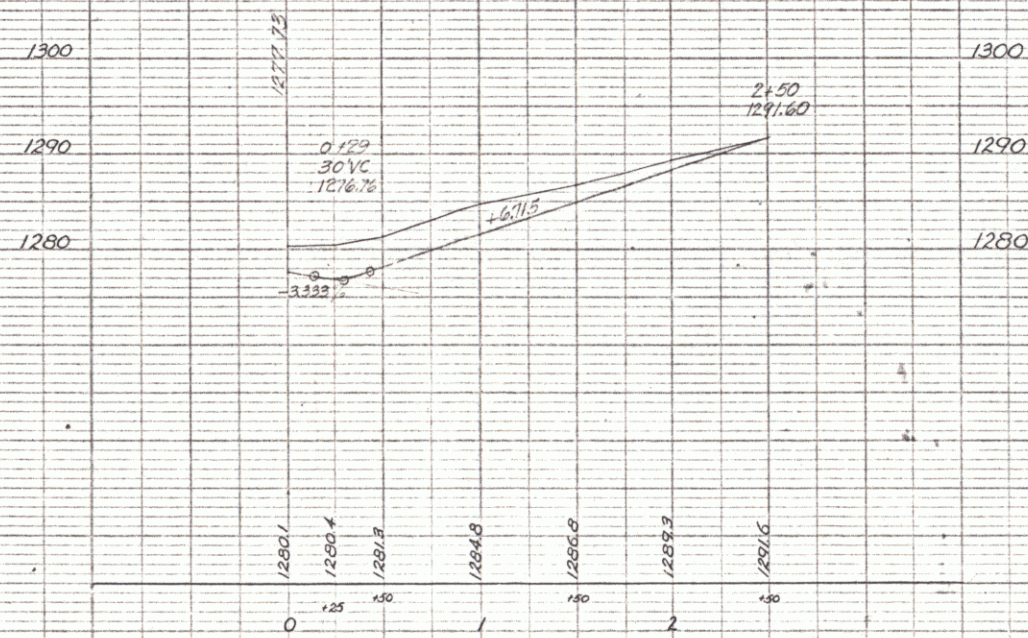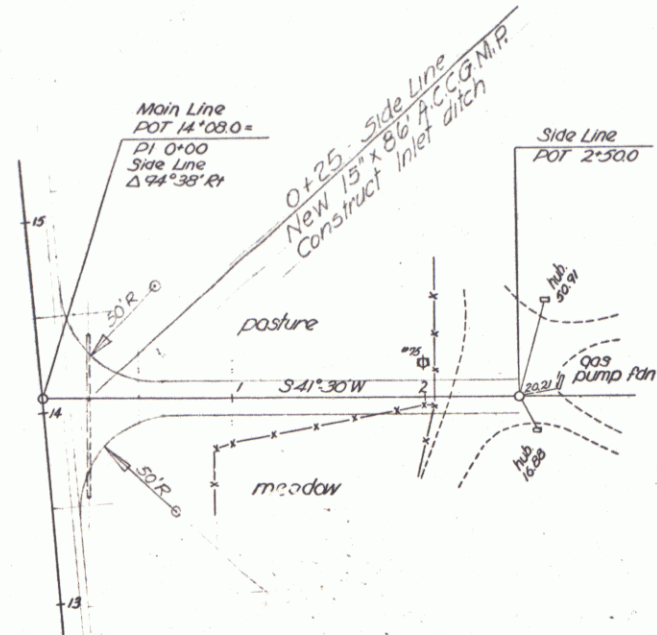

Norton
Side Line At 14+08.0 R
Series S No. 209(1)
SHEET 16A

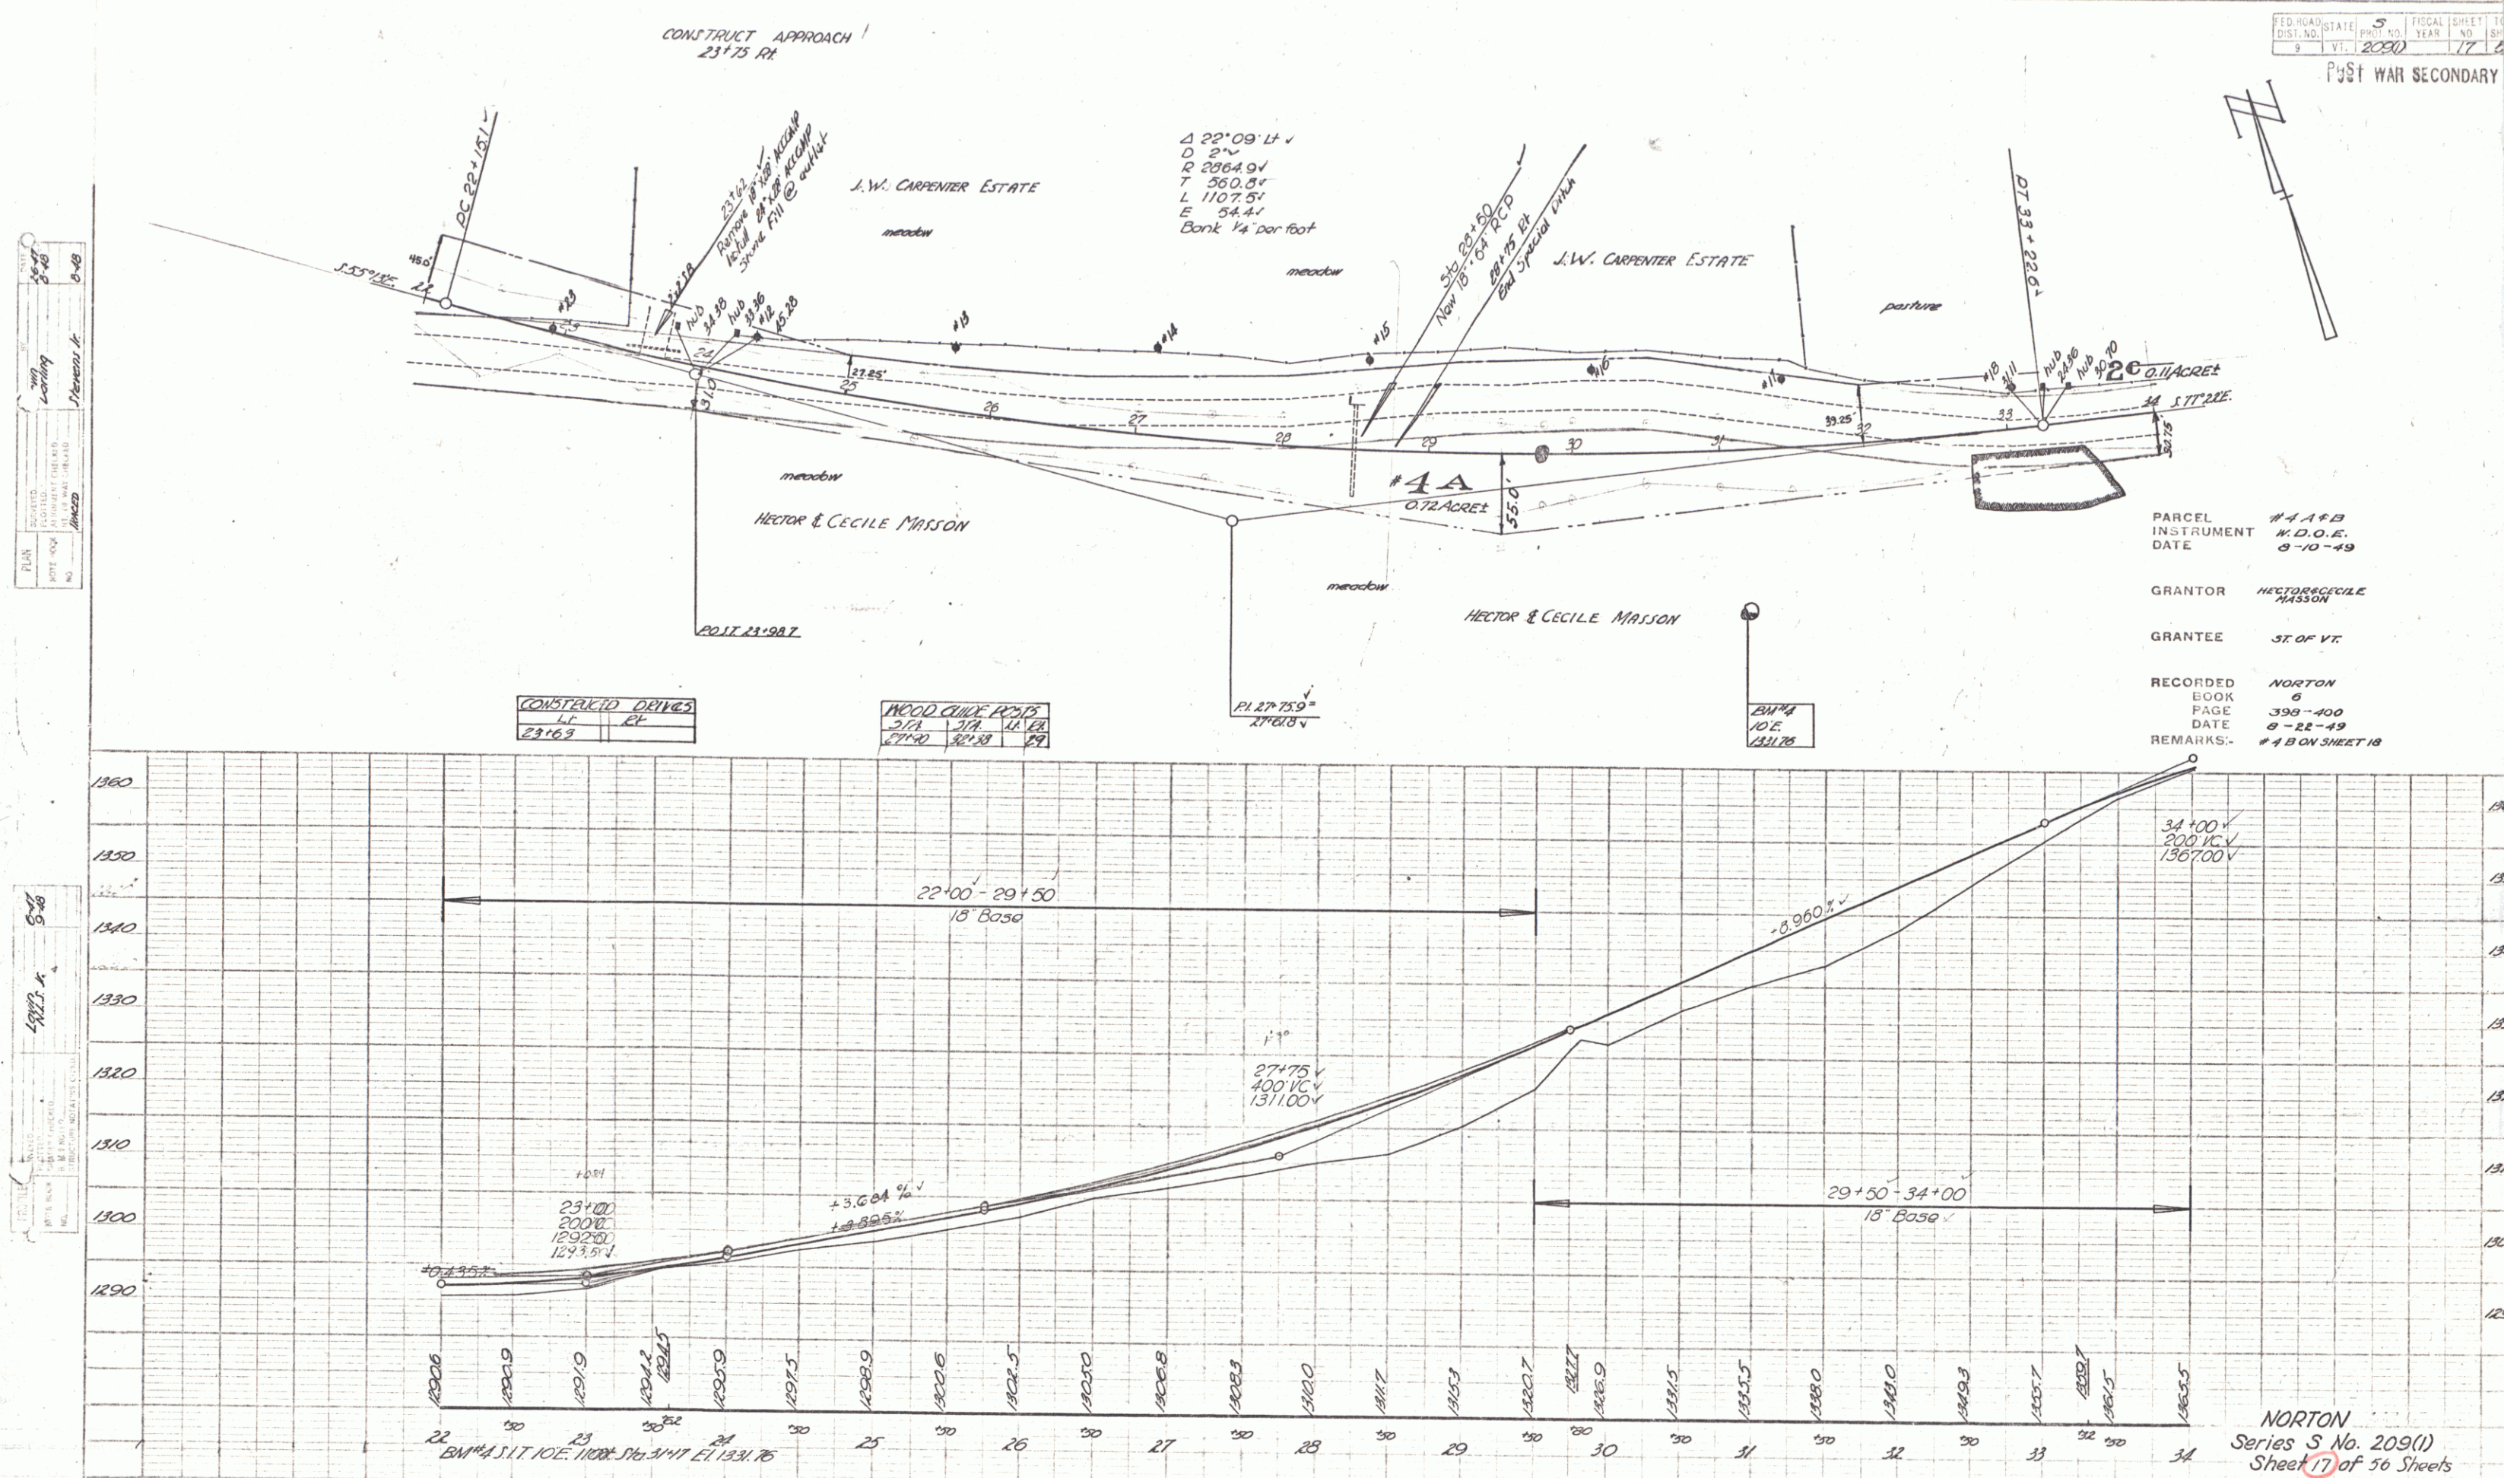


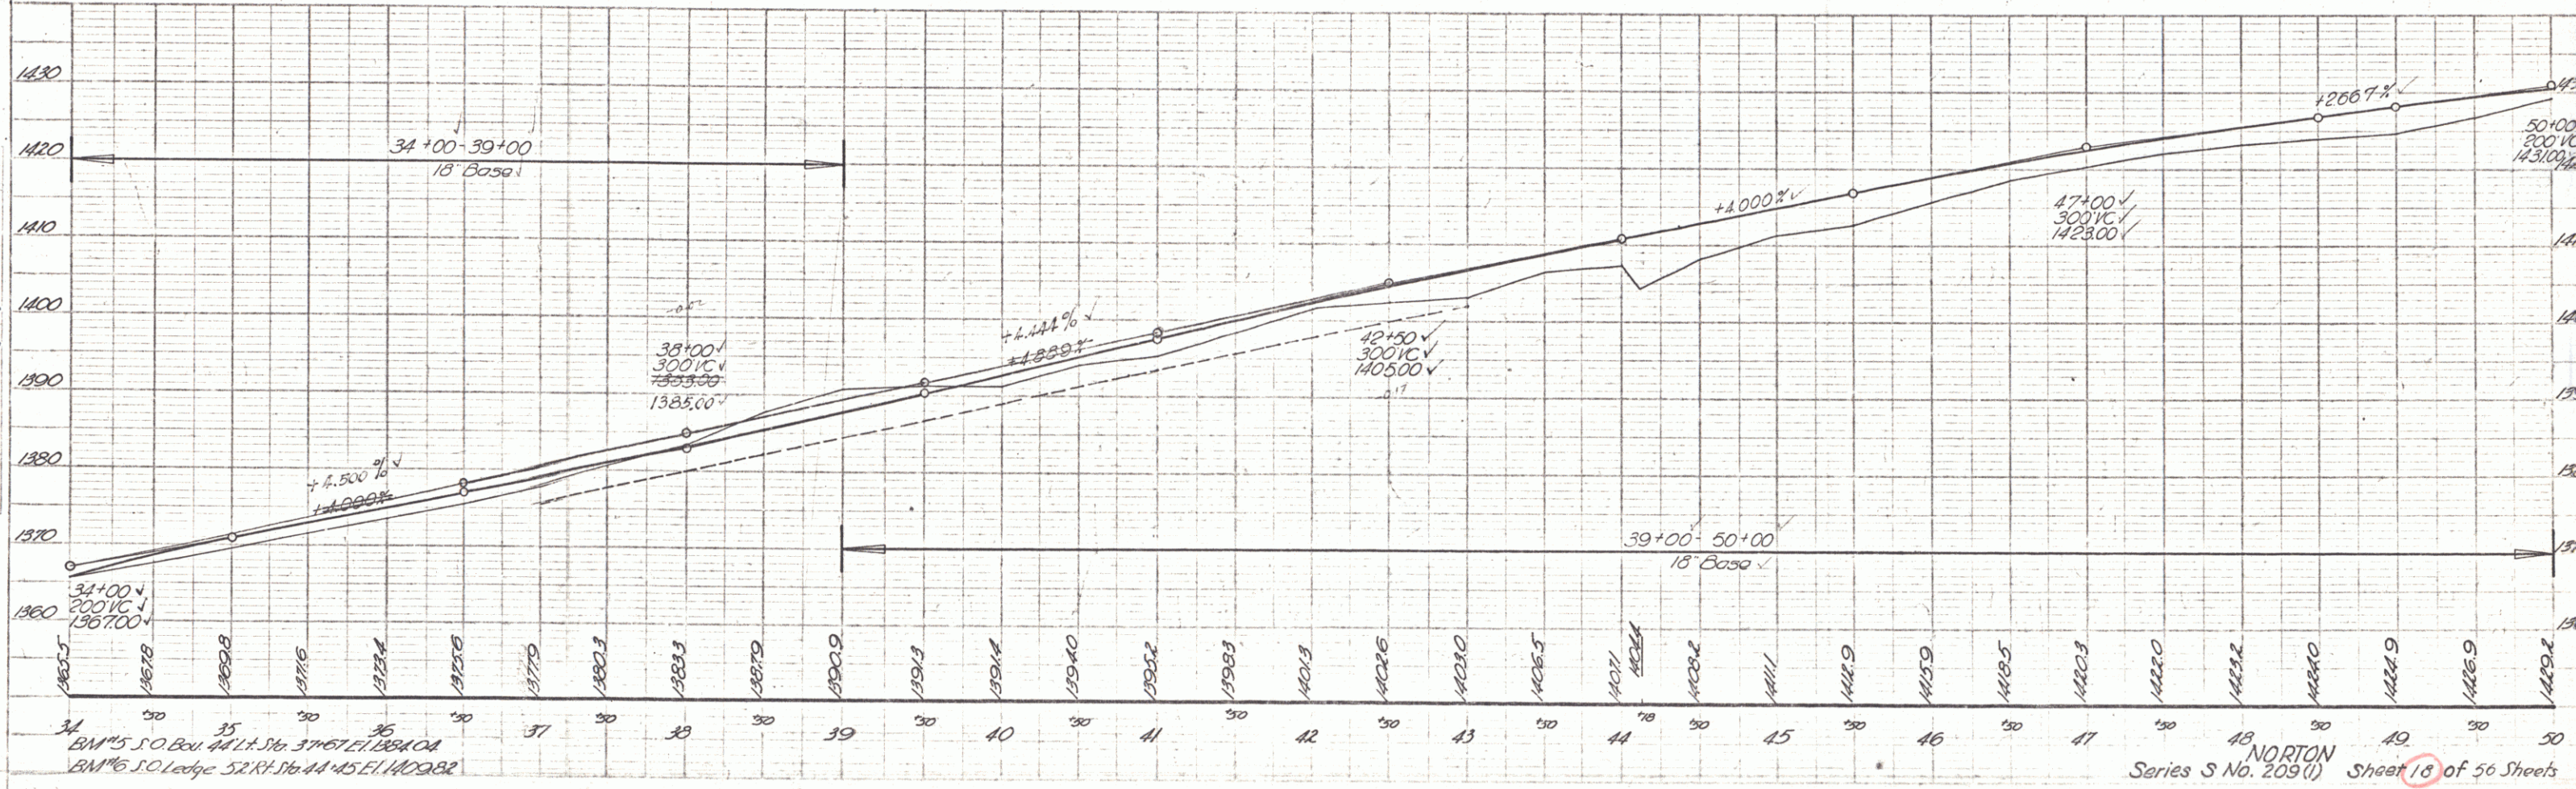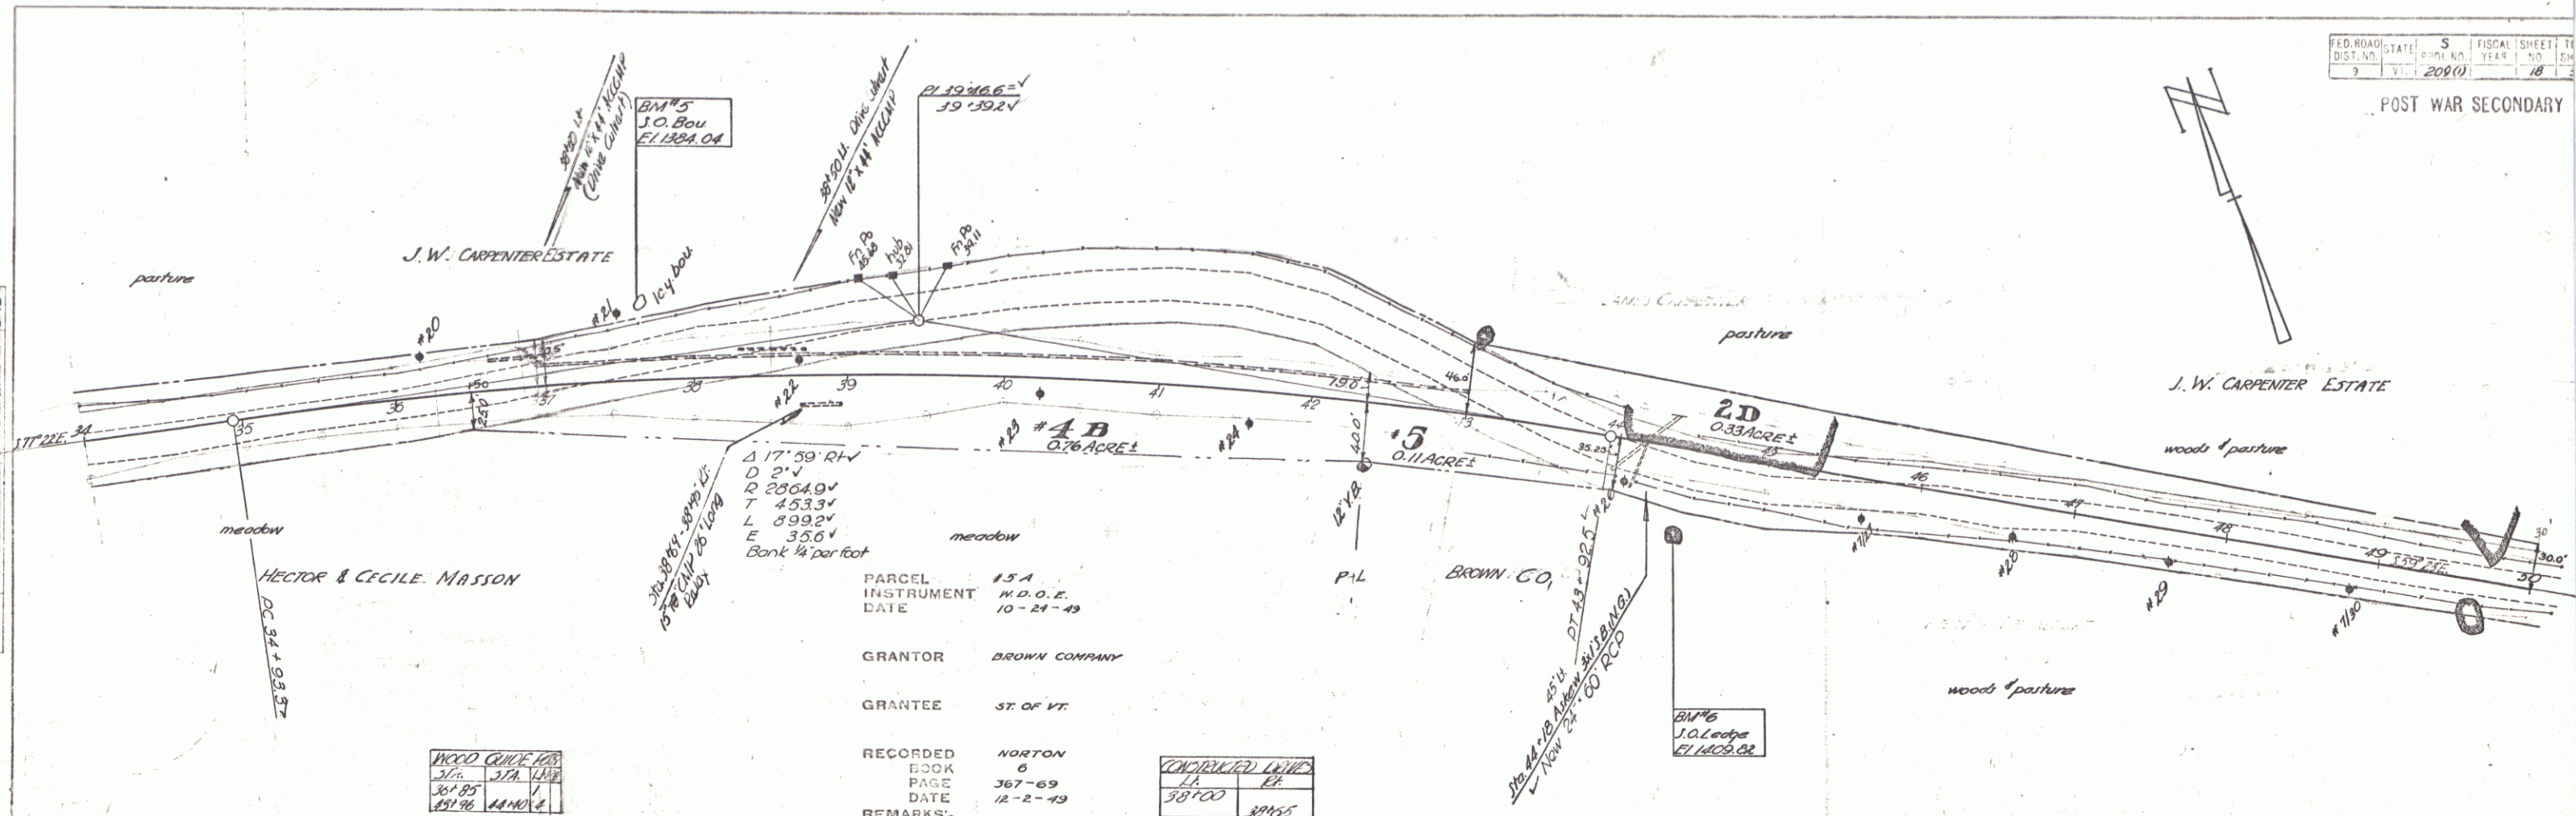

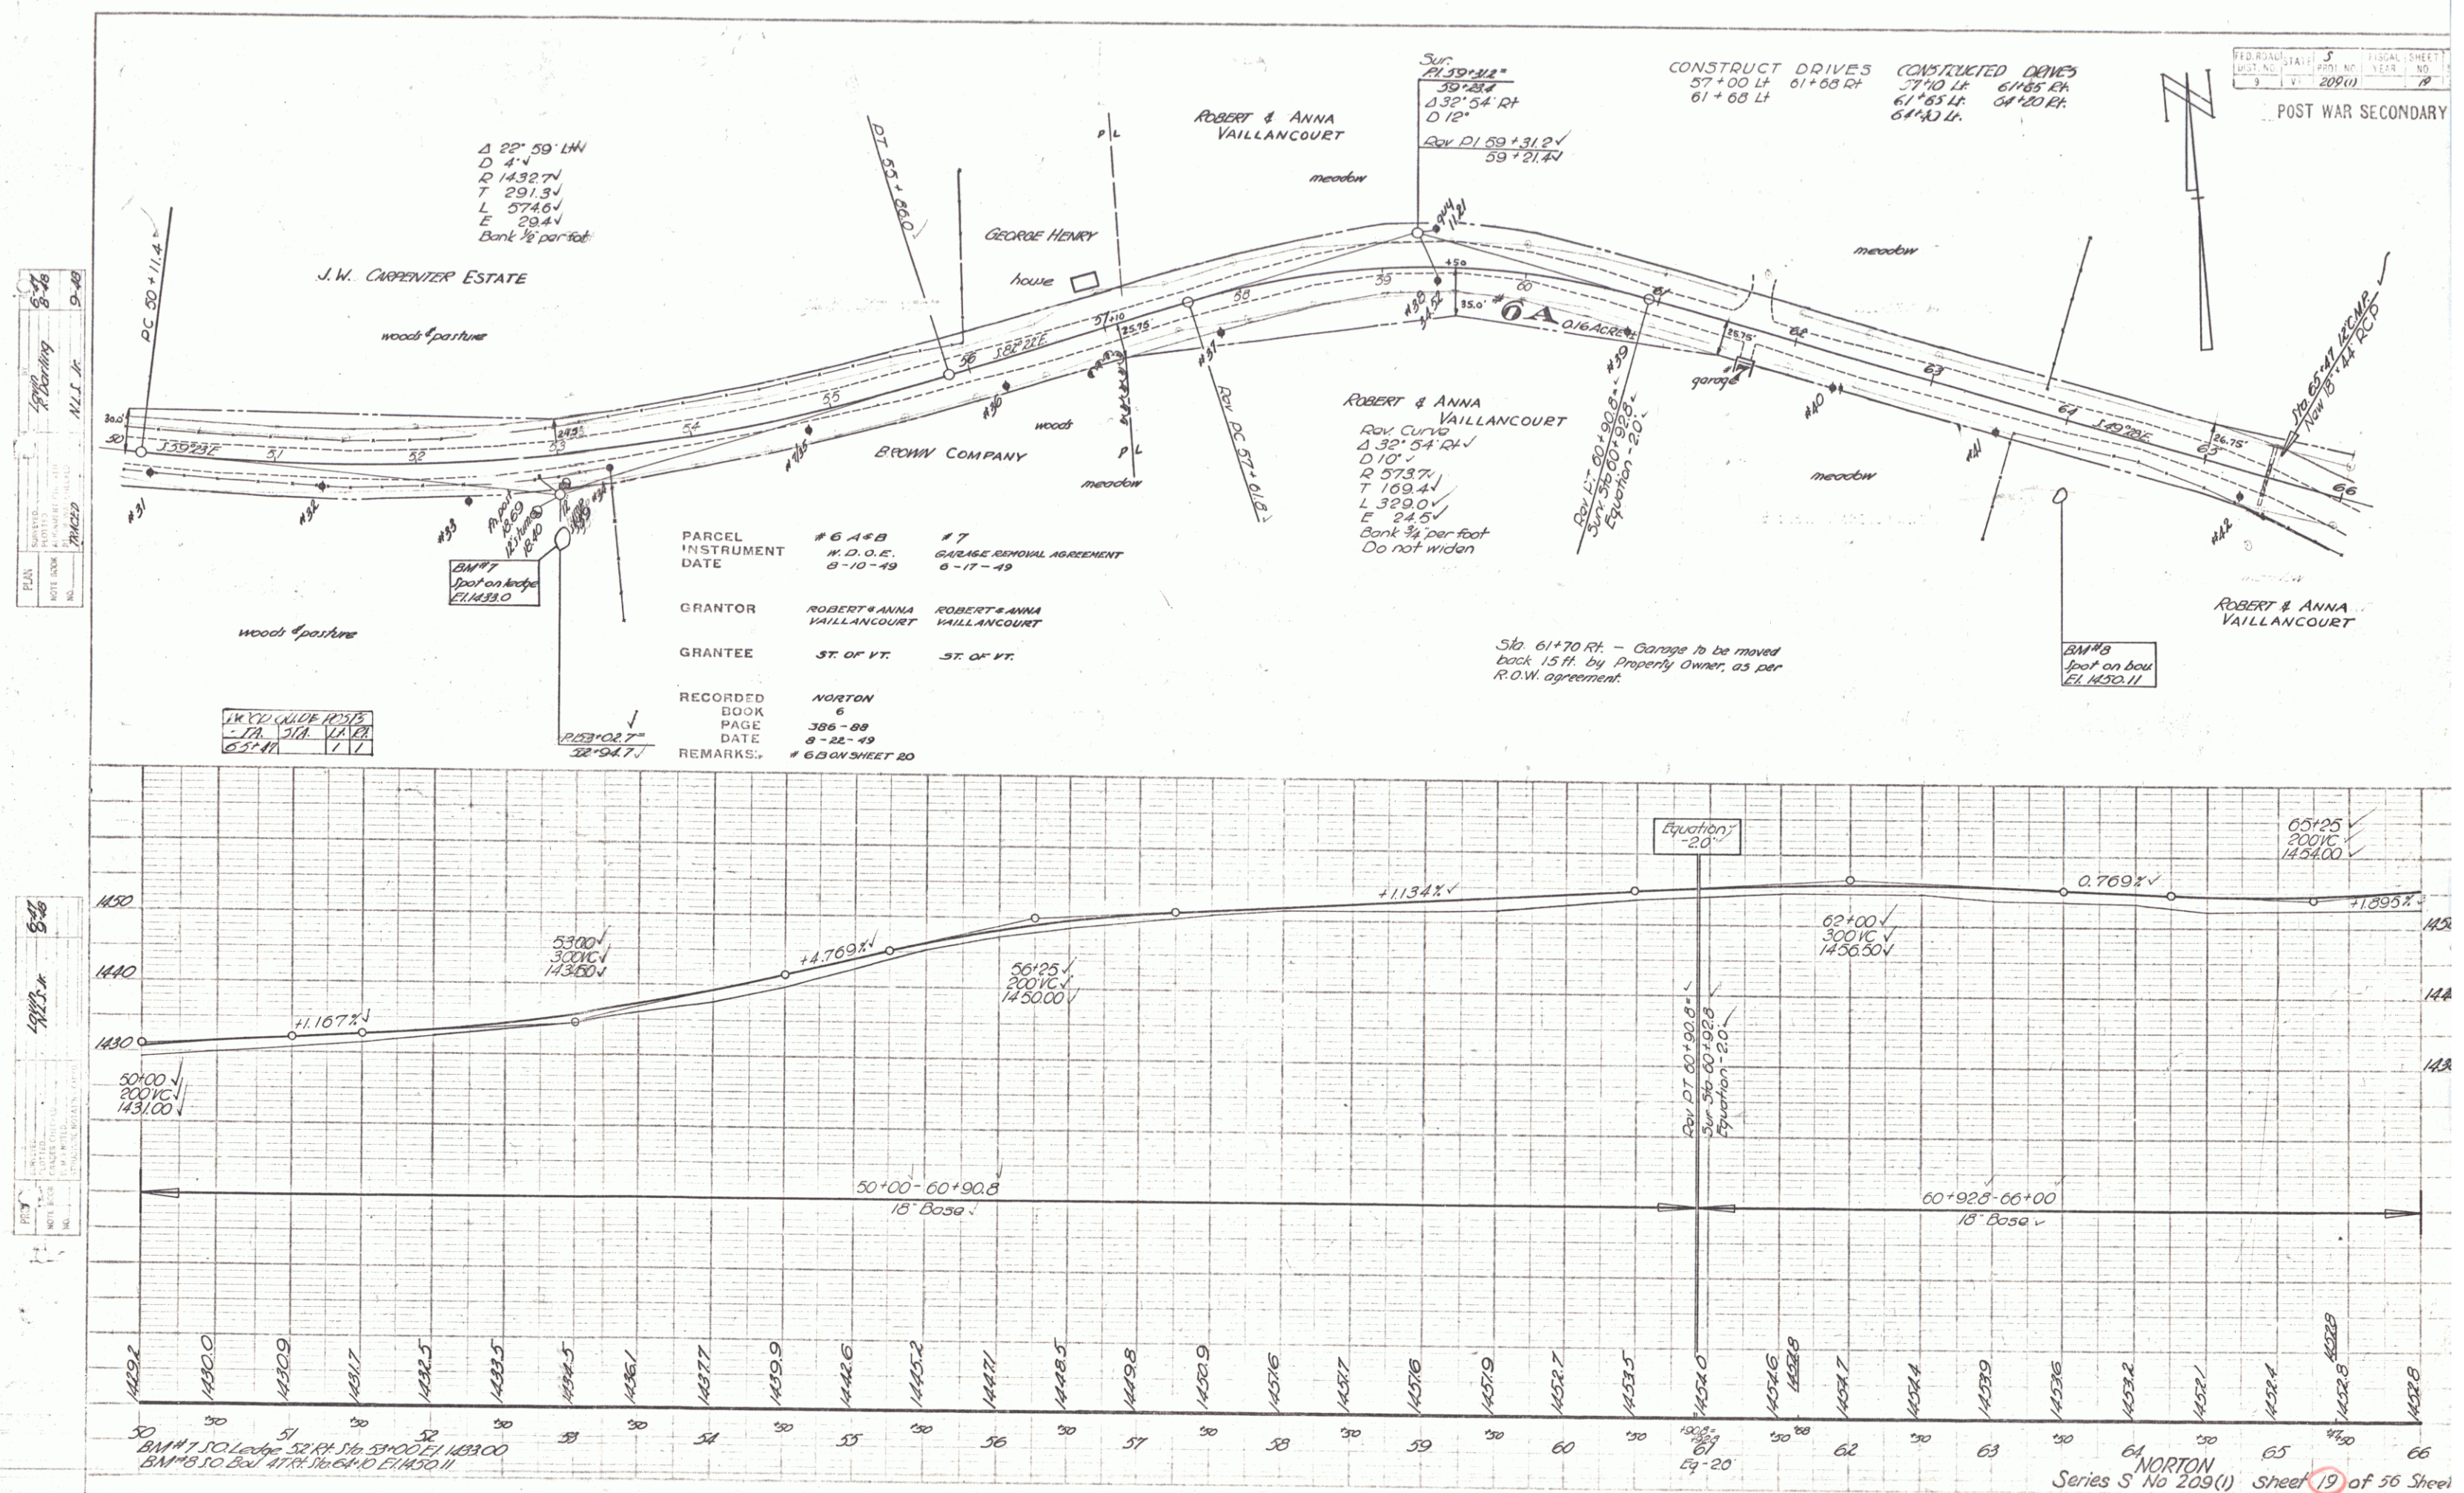

PLAN
 DATE BOOK 1940
 DRAWN BY J. J. H.
 CHECKED BY J. J. H.
 NO. 1

PROFILE
 DATE BOOK 1940
 DRAWN BY J. J. H.
 CHECKED BY J. J. H.
 NO. 1

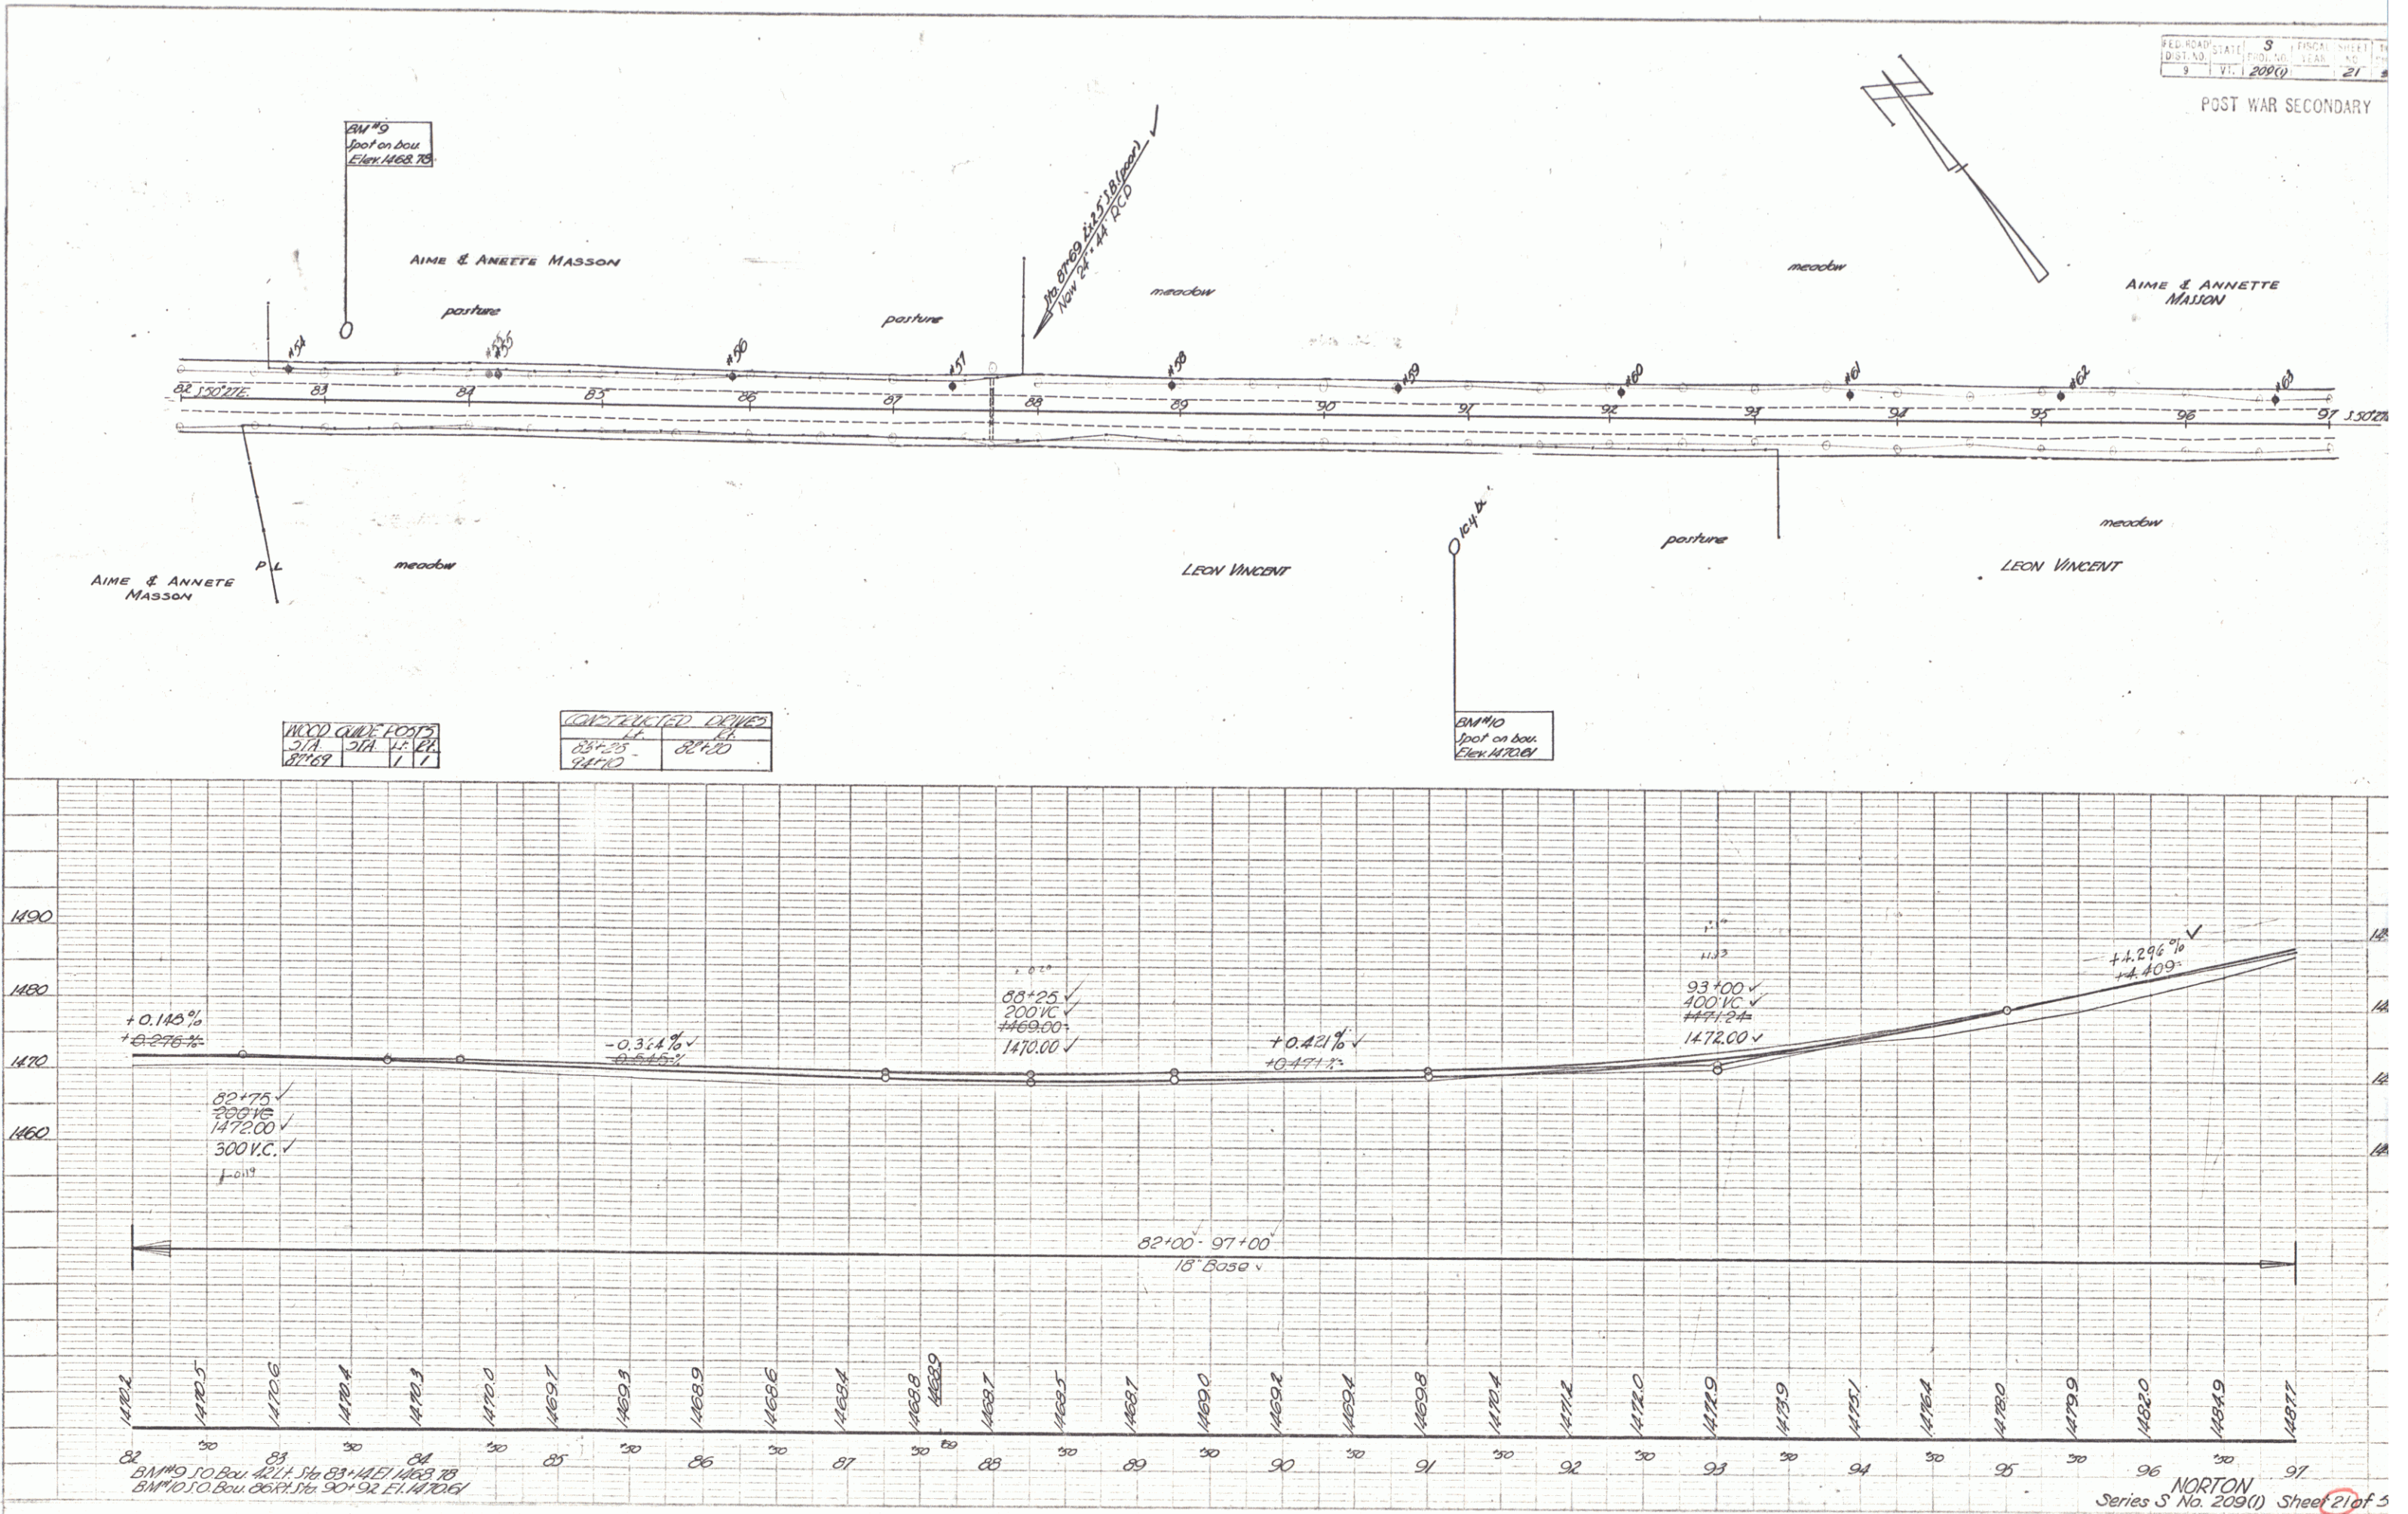

PLAN
 8-46
 9-49
 10-49
 11-49
 12-49
 1-50
 2-50
 3-50
 4-50
 5-50
 6-50
 7-50
 8-50
 9-50
 10-50
 11-50
 12-50
 1-51
 2-51
PLAN	8-48
PROPOSED	8-48
REVISION	9-48
DATE	11-1-48
BY	W.C.B.
CHECKED	W.C.B.

PLAN	8-48
PROPOSED	8-48
REVISION	9-48
DATE	11-1-48
BY	W.C.B.
CHECKED	W.C.B.

WOOD GUIDE POSTS			
STA	STA.	Lt.	Rt.
144+57.5			1
148+68	150+60	13	
153+51.5		1	1


BM #17
Spot on road
Elev. 1612.81

BM #18
Spot on road
Elev. 1652.84

CONSTRUCT DRIVE
149+00 RT

CONSTRUCTED	149+00
149+00	149+00

POST WAR SECONDARY	
ST. NO.	5
YEAR	25

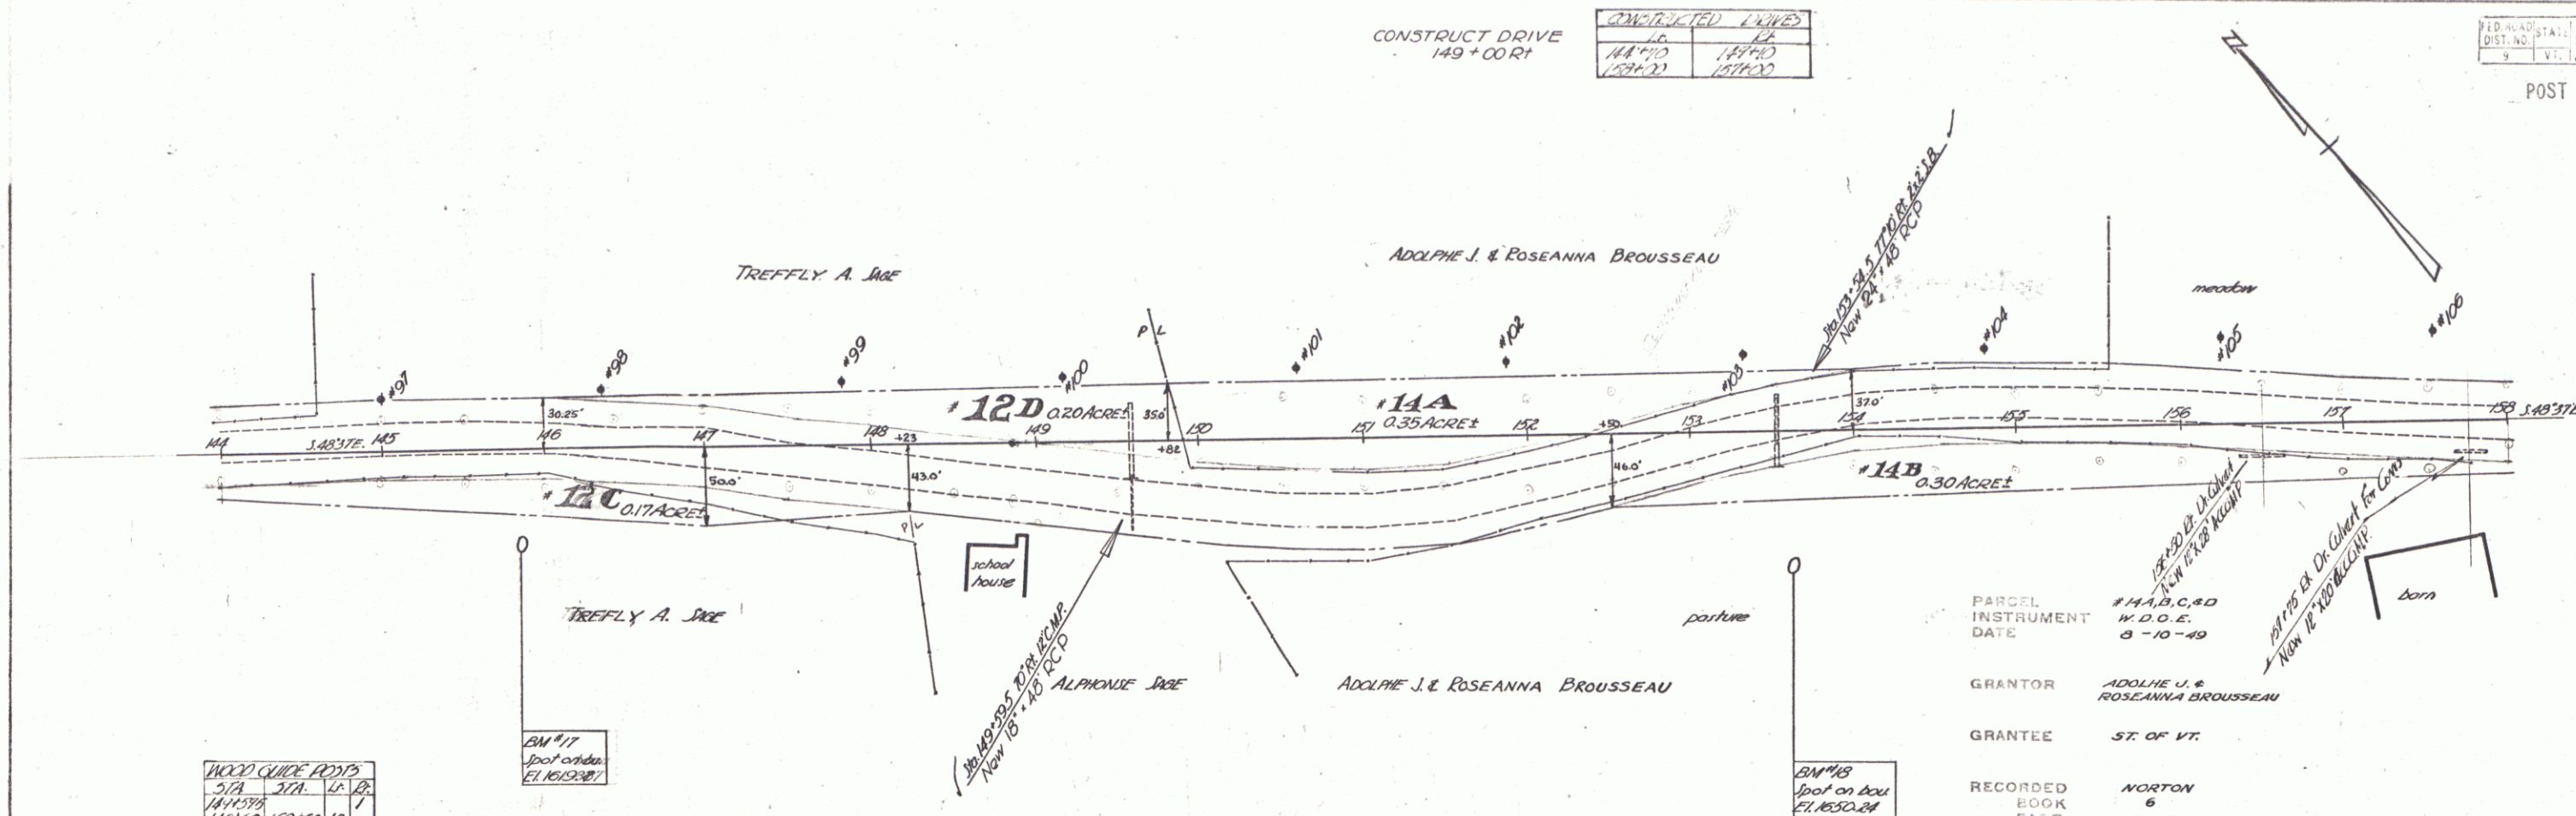

PARCEL INSTRUMENT DATE #14, B, C, D W.D.O.E. 8-10-49
GRANTOR ADOLPHE J. & ROSEANNA BROUSSEAU
GRANTEE ST. OF VT.
RECORDED BOOK 6 PAGE 308-30 DATE 9-25-49
REMARKS: #14 C/D ON SHEET 26

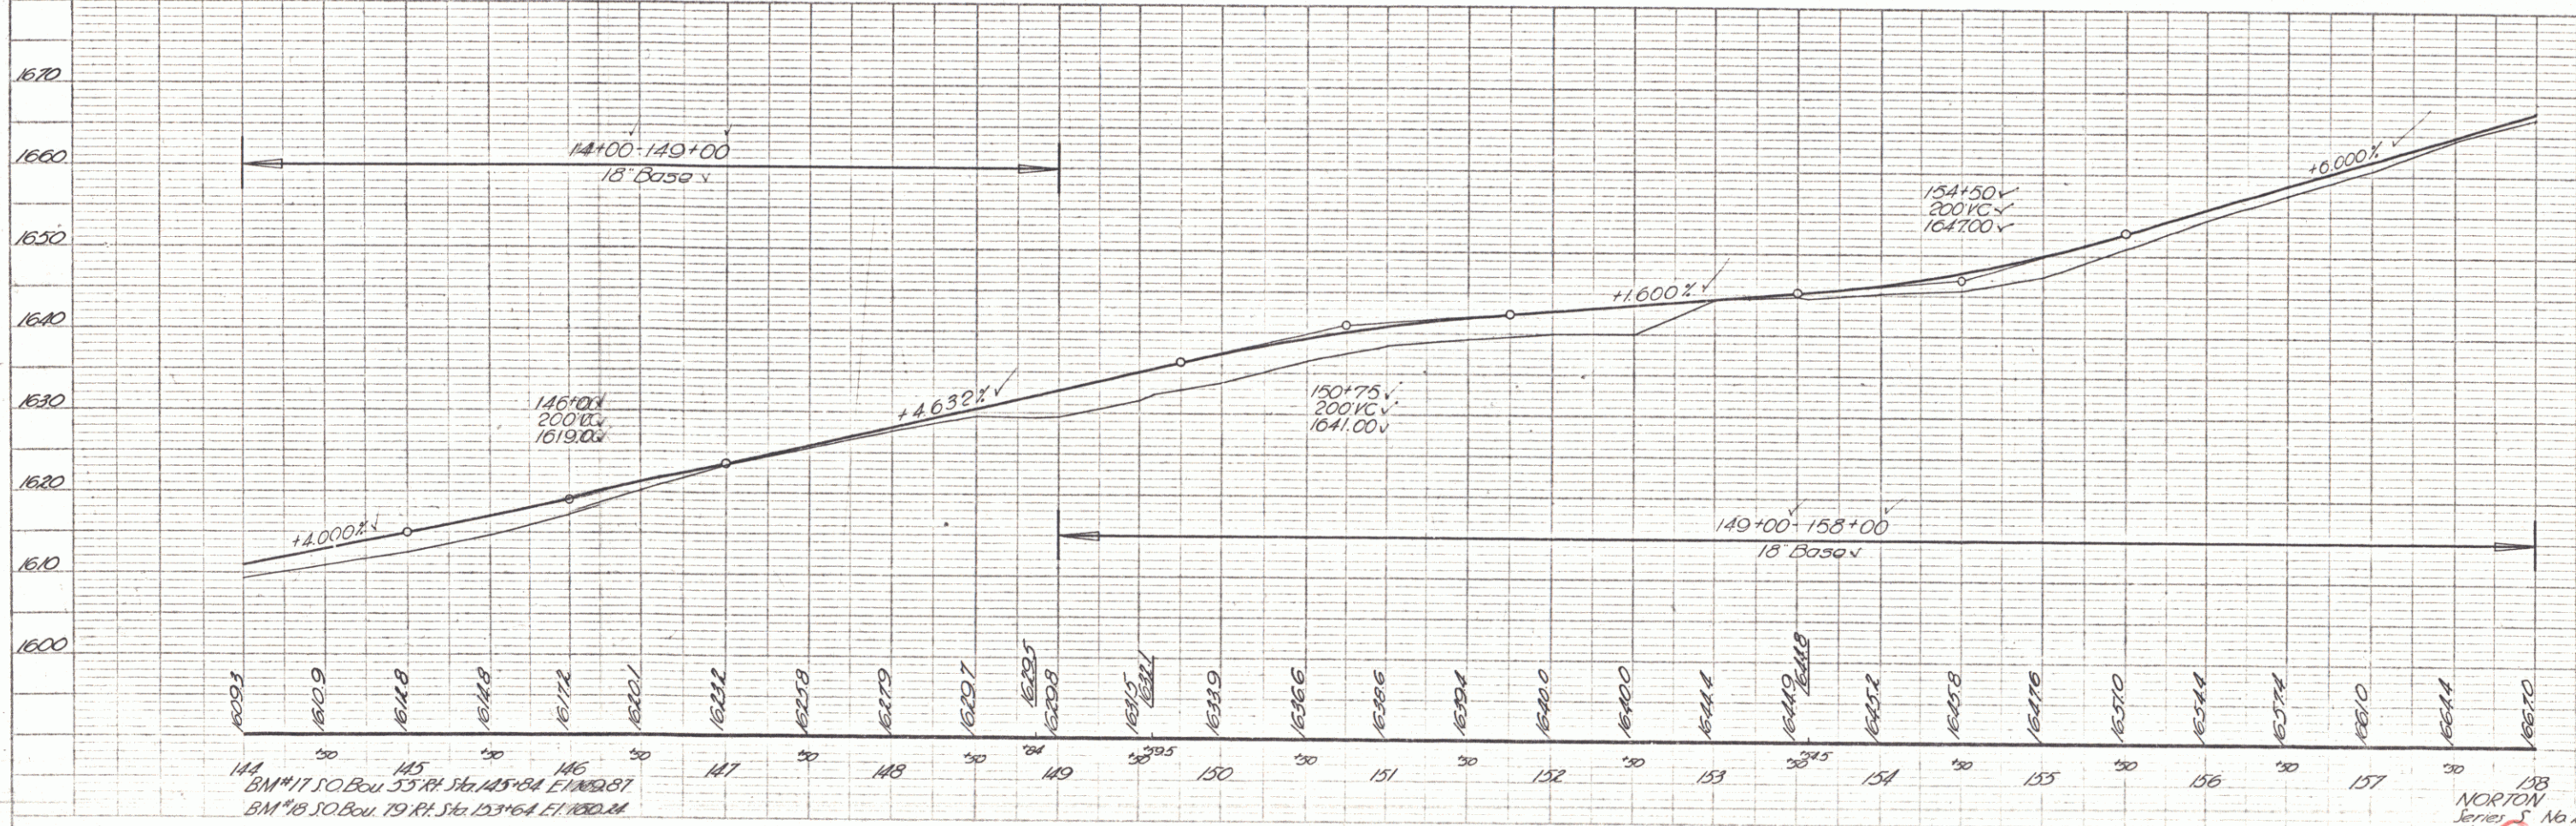


PLATE 1-PLAN-PROFILE OF S. P. R. & R. ROAD
RECORDED & INDEXED, NEW YORK

14 & 15 No. 1010
14 & 15 No. 1010

