



AIRPORT LAYOUT PLAN UPDATE

JOHN H. BOYLAN STATE AIRPORT ISLAND POND, VERMONT

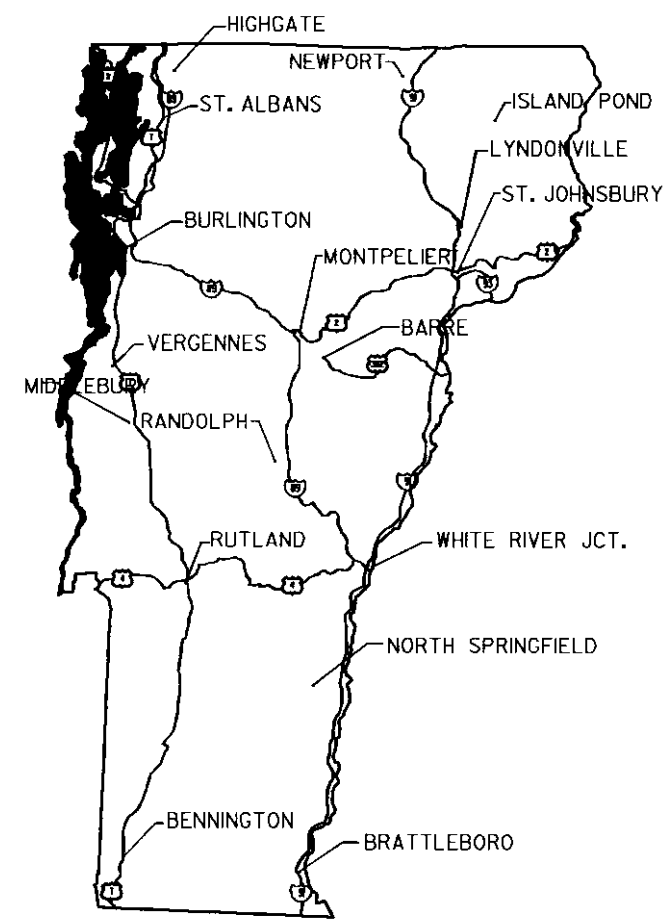

LOCATION MAP

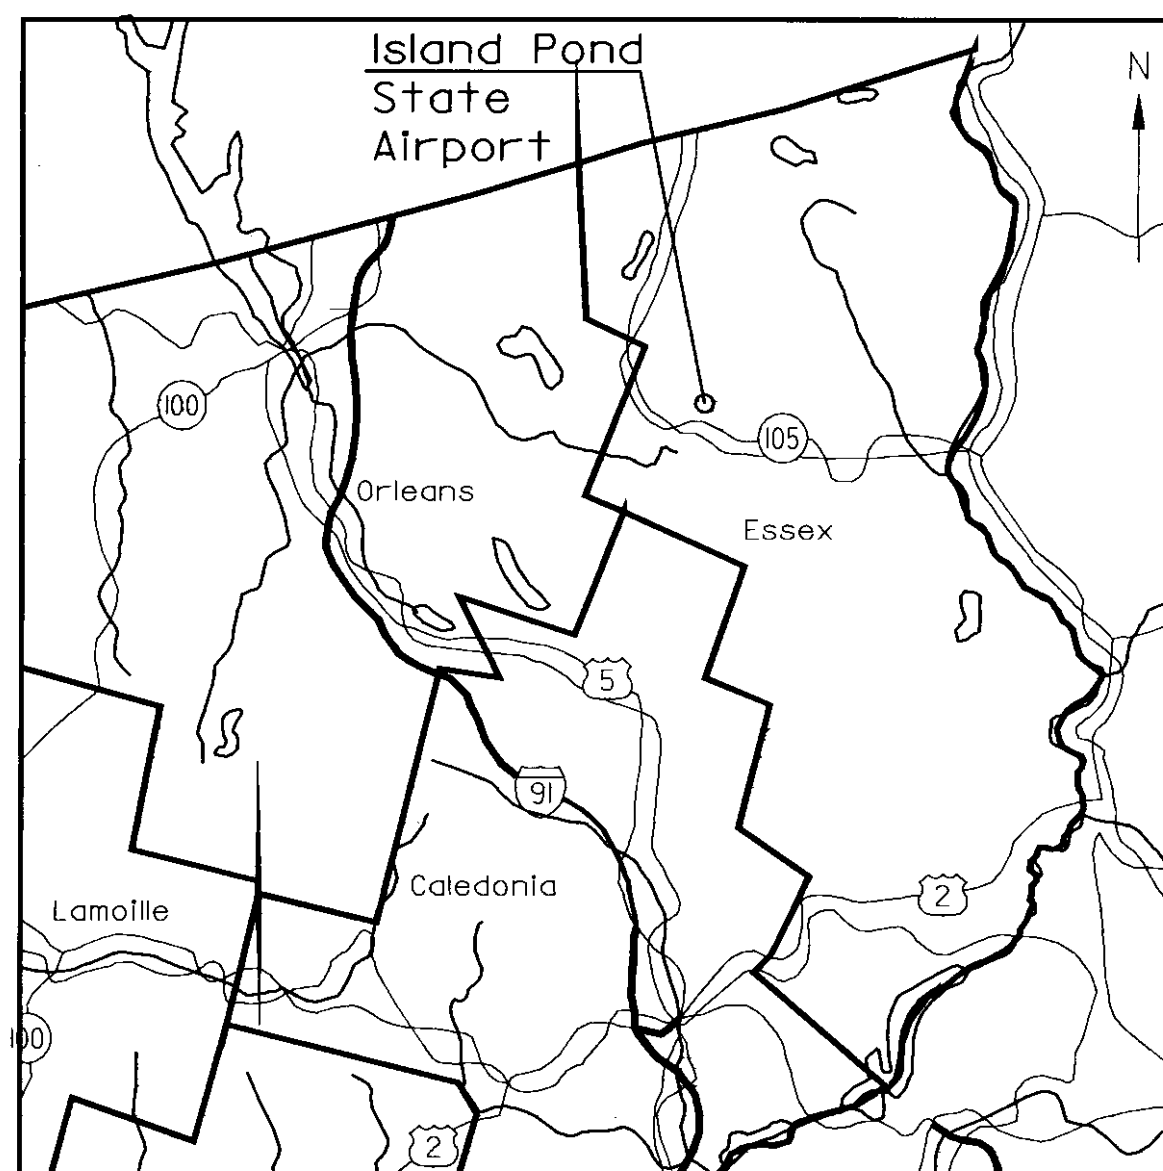

VICINITY MAP

SHEET	TITLE
1	COVERSHEET
2	EXISTING ALP
3	ULTIMATE ALP
4	TERMINAL AREA PLAN
5	PLAN & PROFILE
6	FAR PART 77
7	LAND USE PLAN

INDEX OF SHEETS

MAY 2000




OFFICES:
No. Springfield, Vermont
Montpelier, Vermont
Manchester, New Hampshire
Portland, Maine
Westford, Massachusetts
Greenfield, Massachusetts
Boston, Massachusetts
Port Charlotte, Florida
Sarasota, Florida
Naples, Florida
Saratoga Springs, New York
Webster-Martin division
So. Burlington, Vermont

ENGINEERING DISCIPLINES
Civil
Electrical
Environmental
Industrial
Mechanical
Solid Waste
Structural
Transportation
Wastewater
Water

ASSOCIATED DISCIPLINES
Construction Management
Site Assessments
Surveying

APPLIED SCIENCES
Geologic
Hydrologic
Water Quality

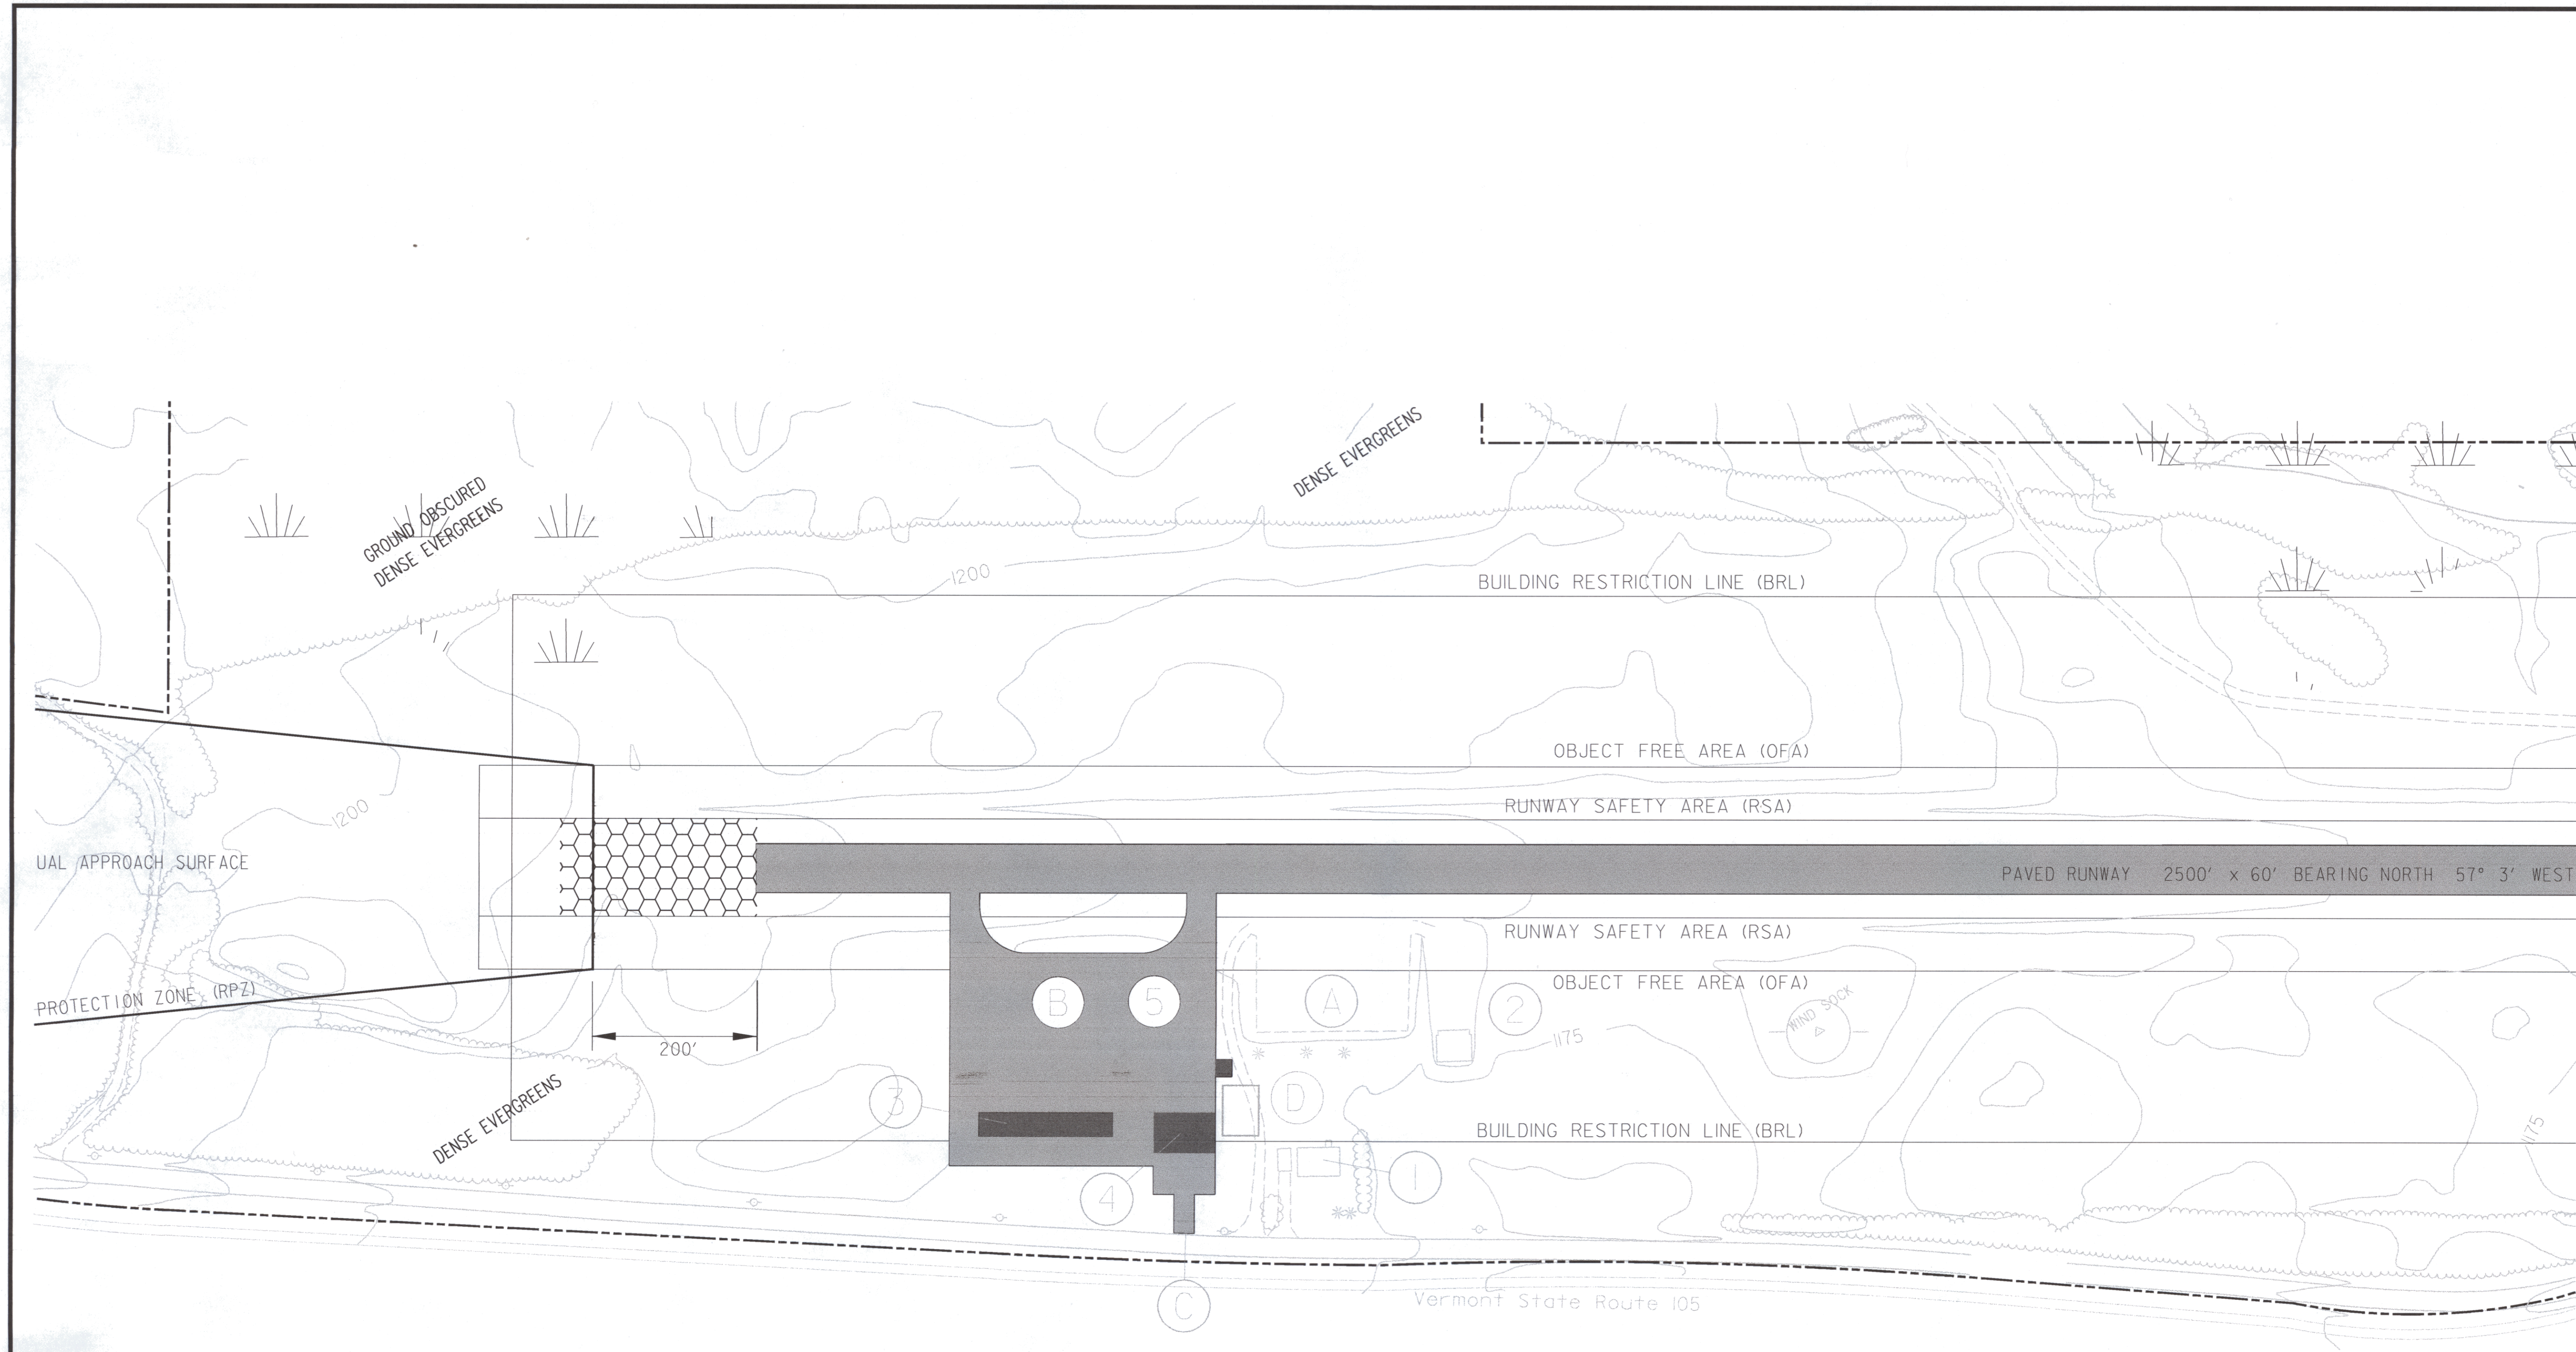

Project No. 8190014
Proj. Manager MC
Proj. Designer JMW
Drawn By GPR
Checked By MS
Scale 1"=200'
Approved
Date 11-18-99

Sheet 3 of 7
4

John H. Boylan State Airport
TERMINAL PLAN
BRIGHTON

VERMONT

Rev.

By





Date

Descr iption

By

Date




Dufresne-Henry

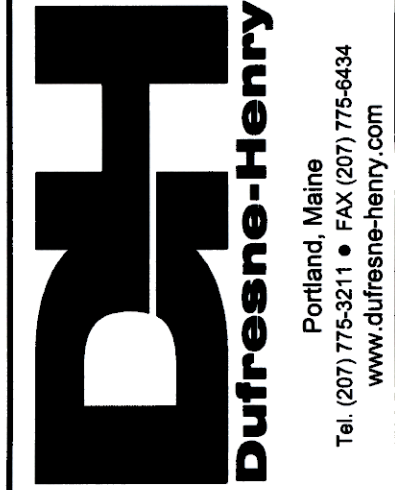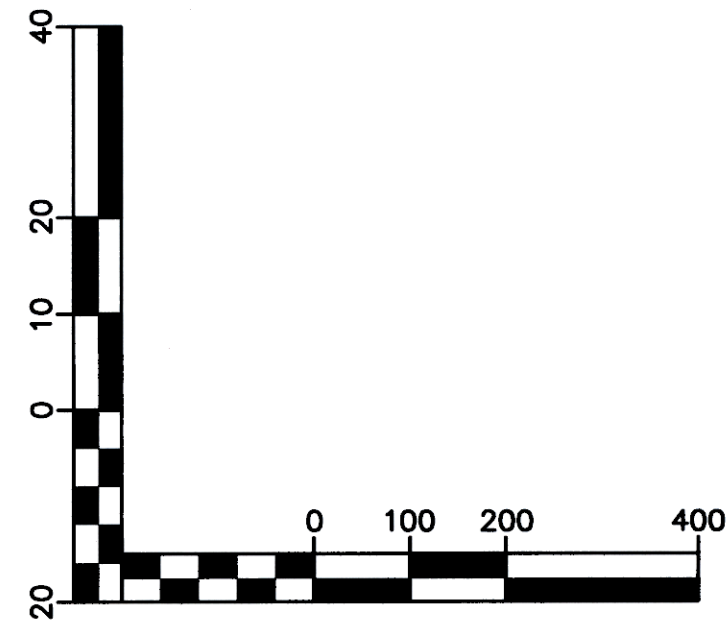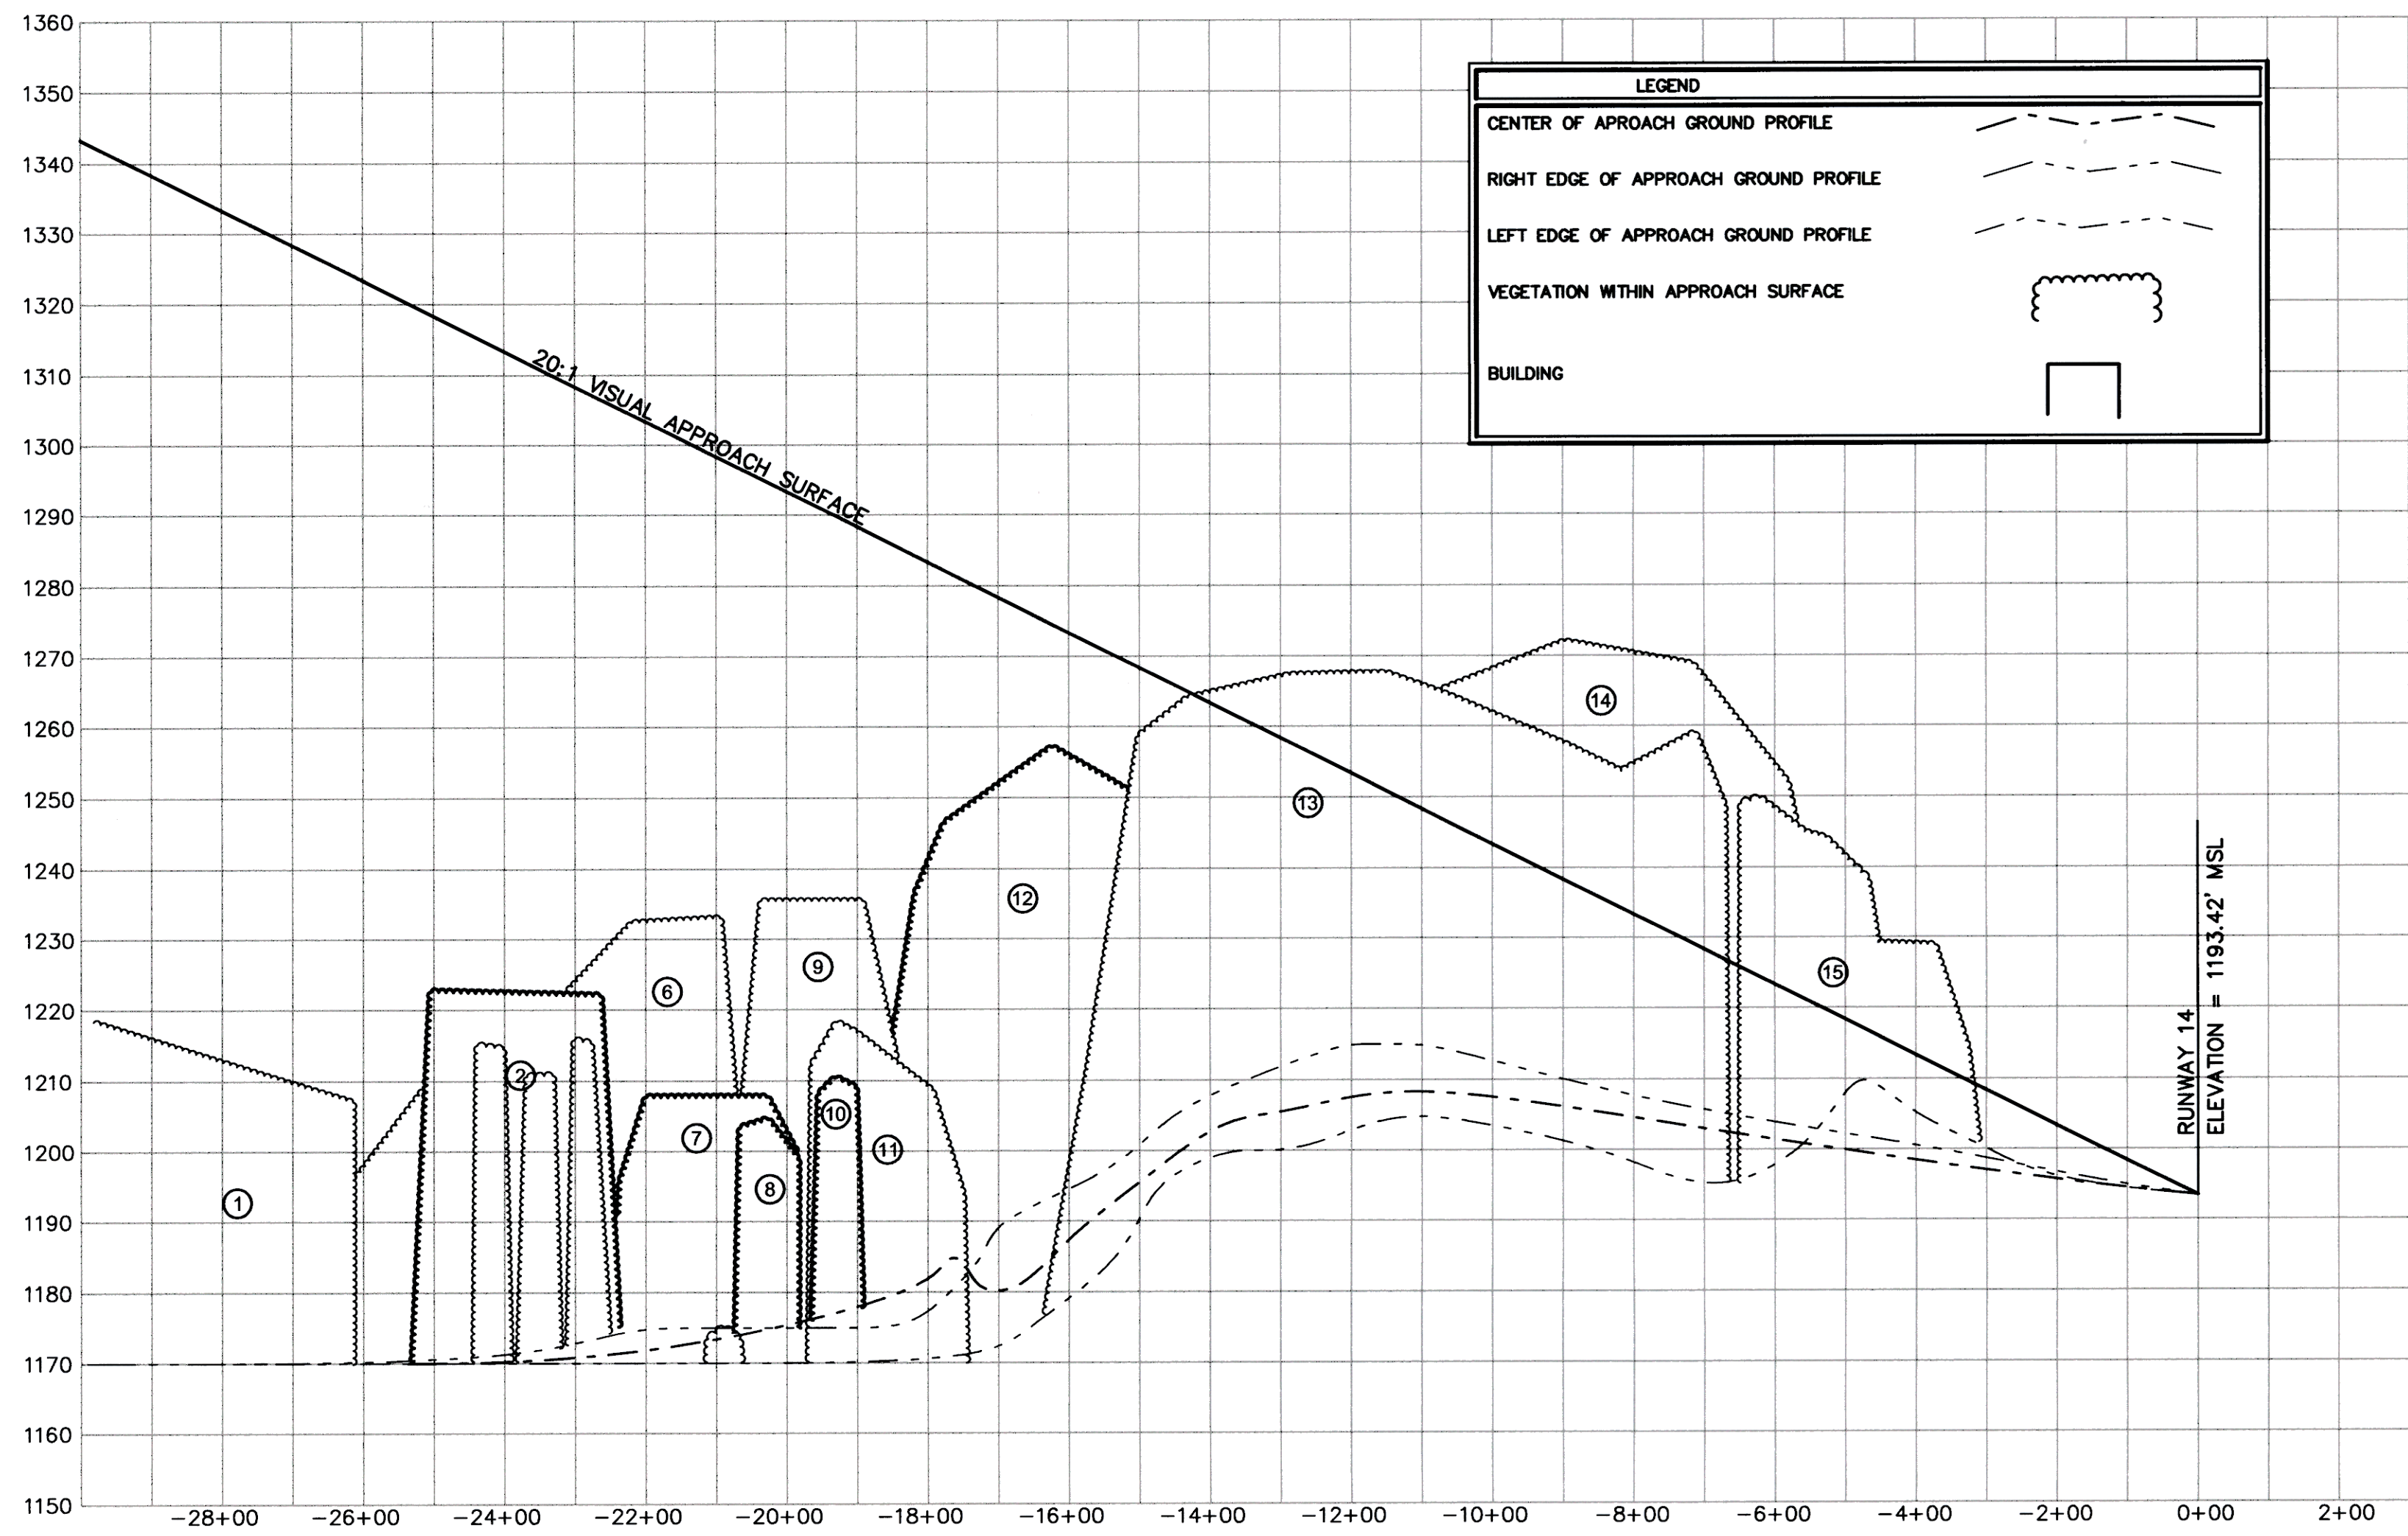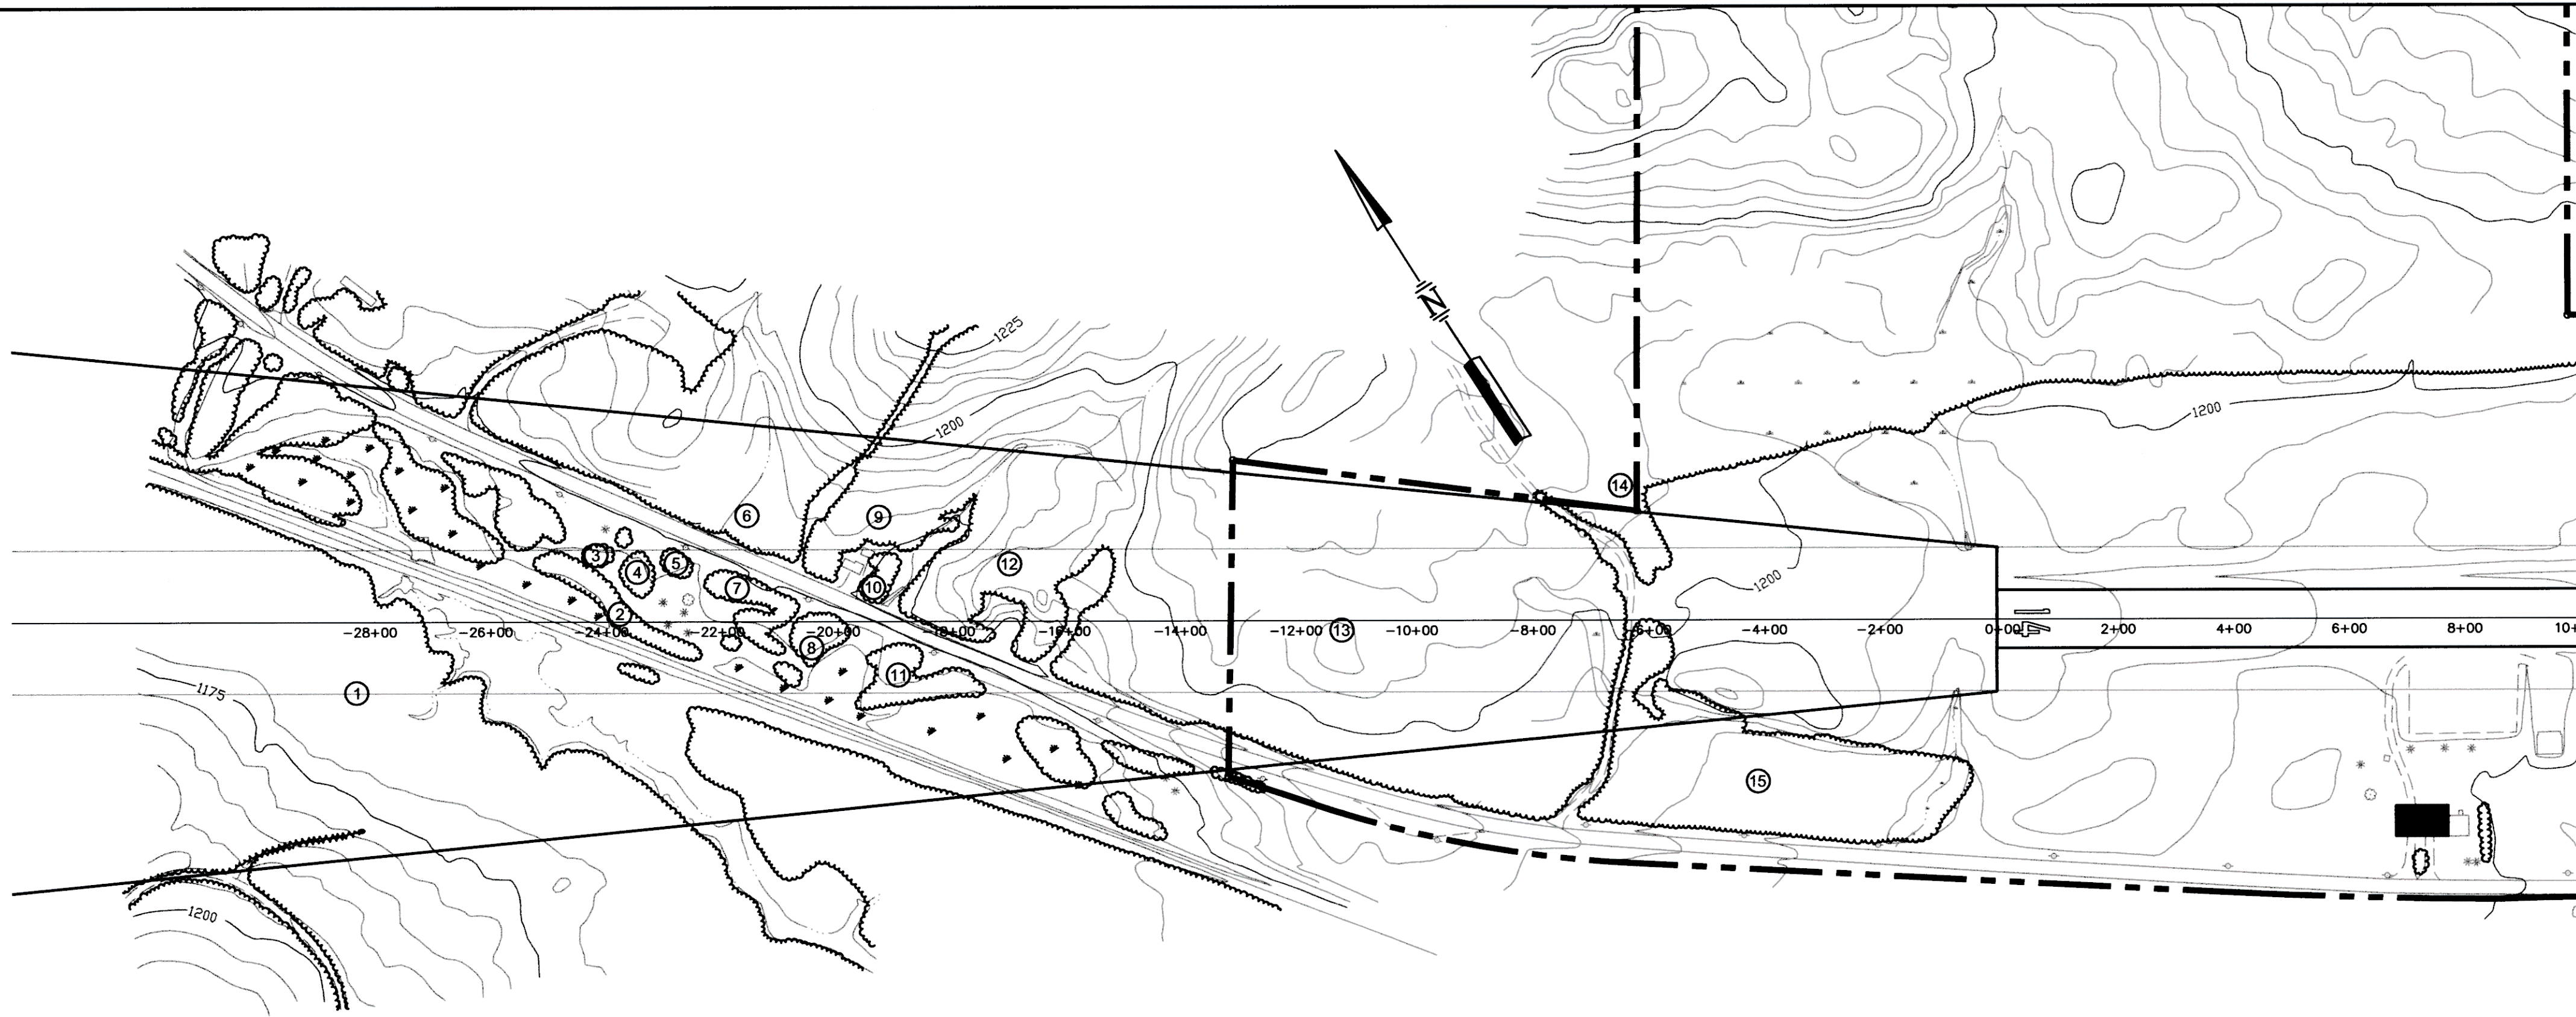

JOHN H. BOYLAN STATE AIRPORT

ISLAND POND
RUNWAY 14
FAR PART 77 PLAN AND PROFILE

Project No.	8180014
Proj. Manager	JW
Proj. Designer	MS
Drawn By	MS
Checked By	JW
Scale	1" = 200'
Approved	DCD
Date	05-00

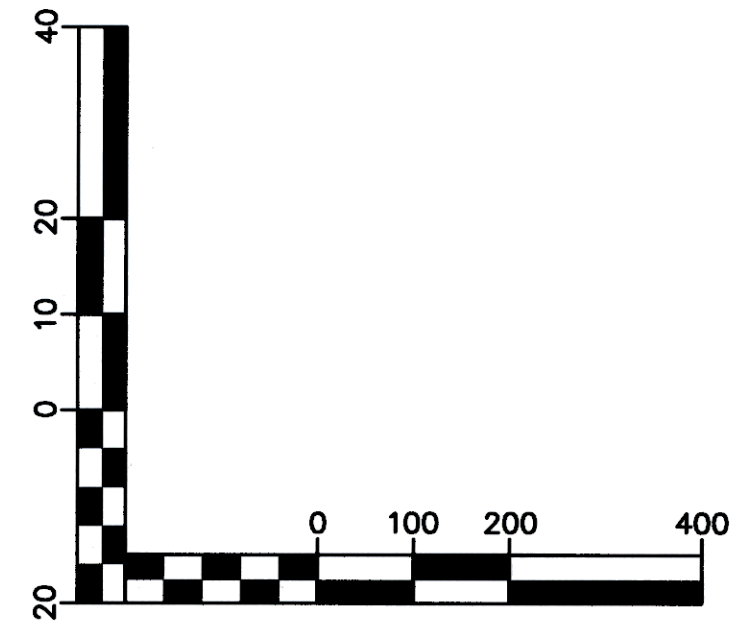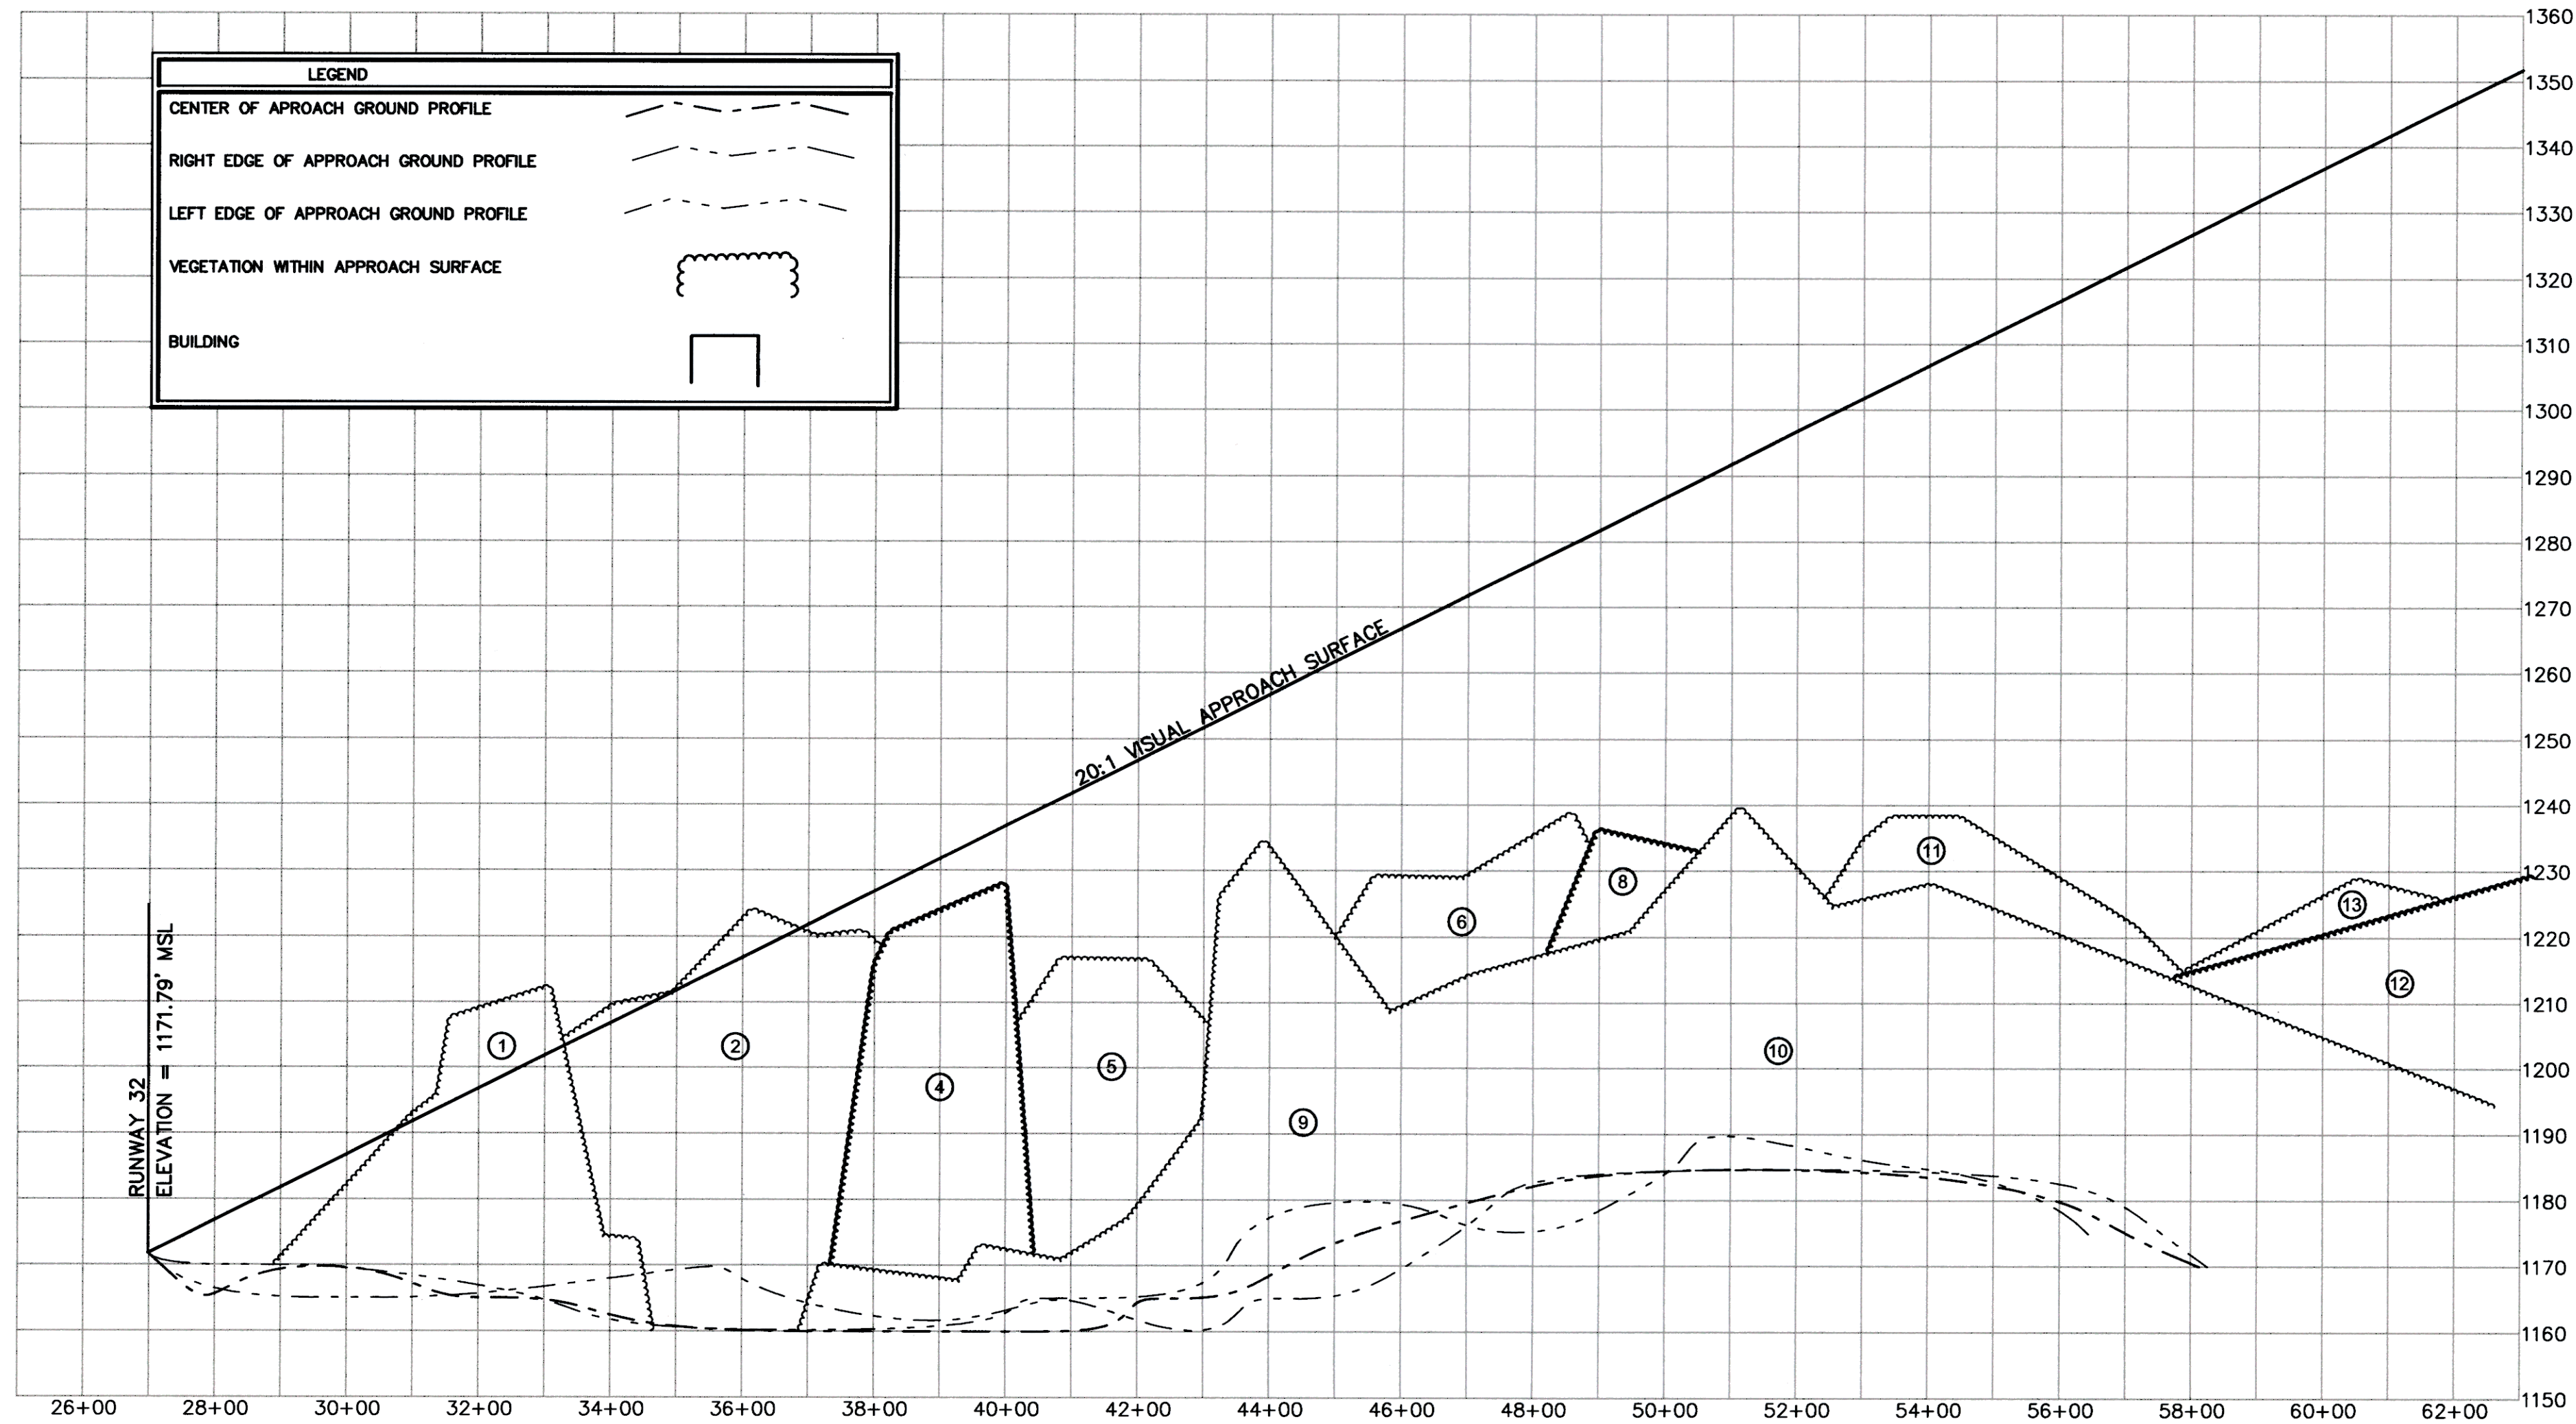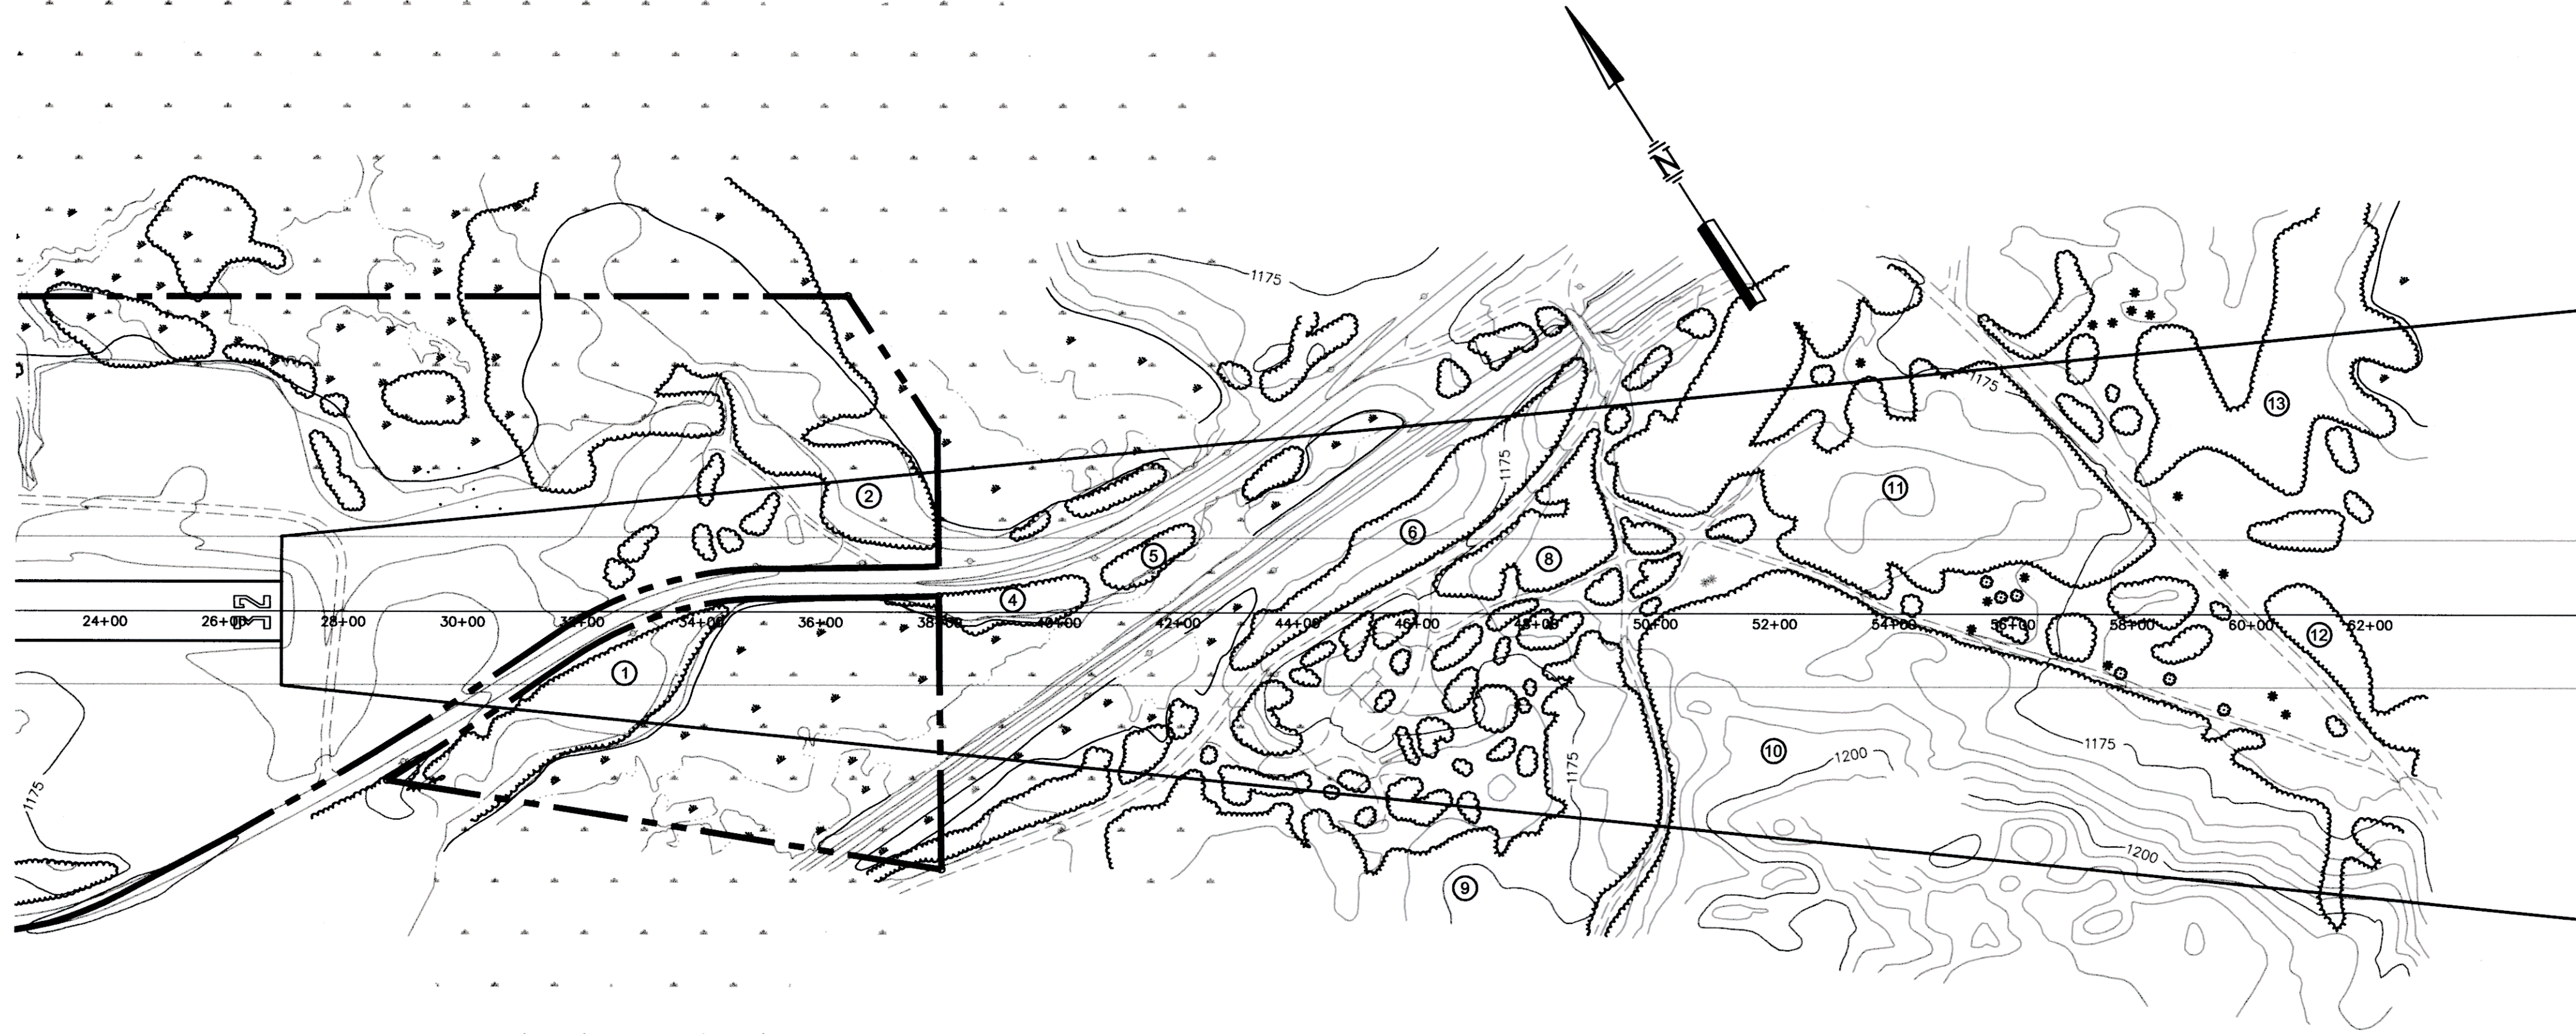

Project No.	8190014
Proj. Manager	JW
Proj. Designer	MS
Drawn By	MS
Checked By	JW
Scale	1" = 200'
Approved	DCD
Date	05-00

Sheet	2 of 2
D	

JOHN H. BOYLAN STATE AIRPORT



ISLAND POND

RUNWAY 32

FAR PART 77 PLAN AND PROFILE

VERMONT

Rev.	Description	By	Date

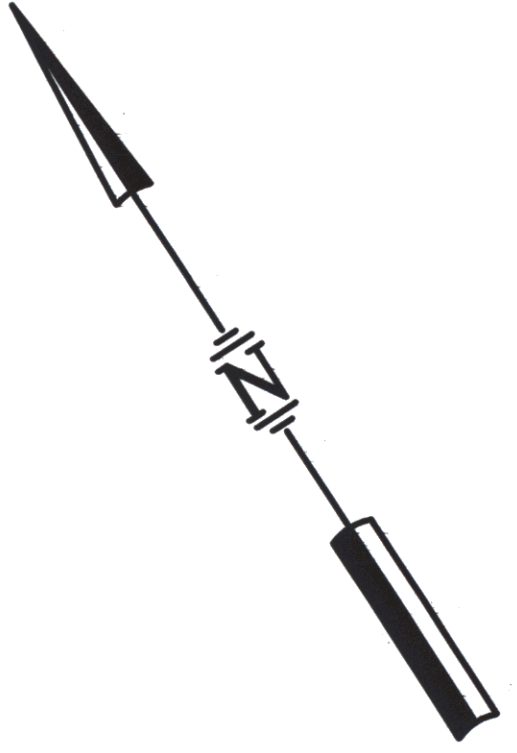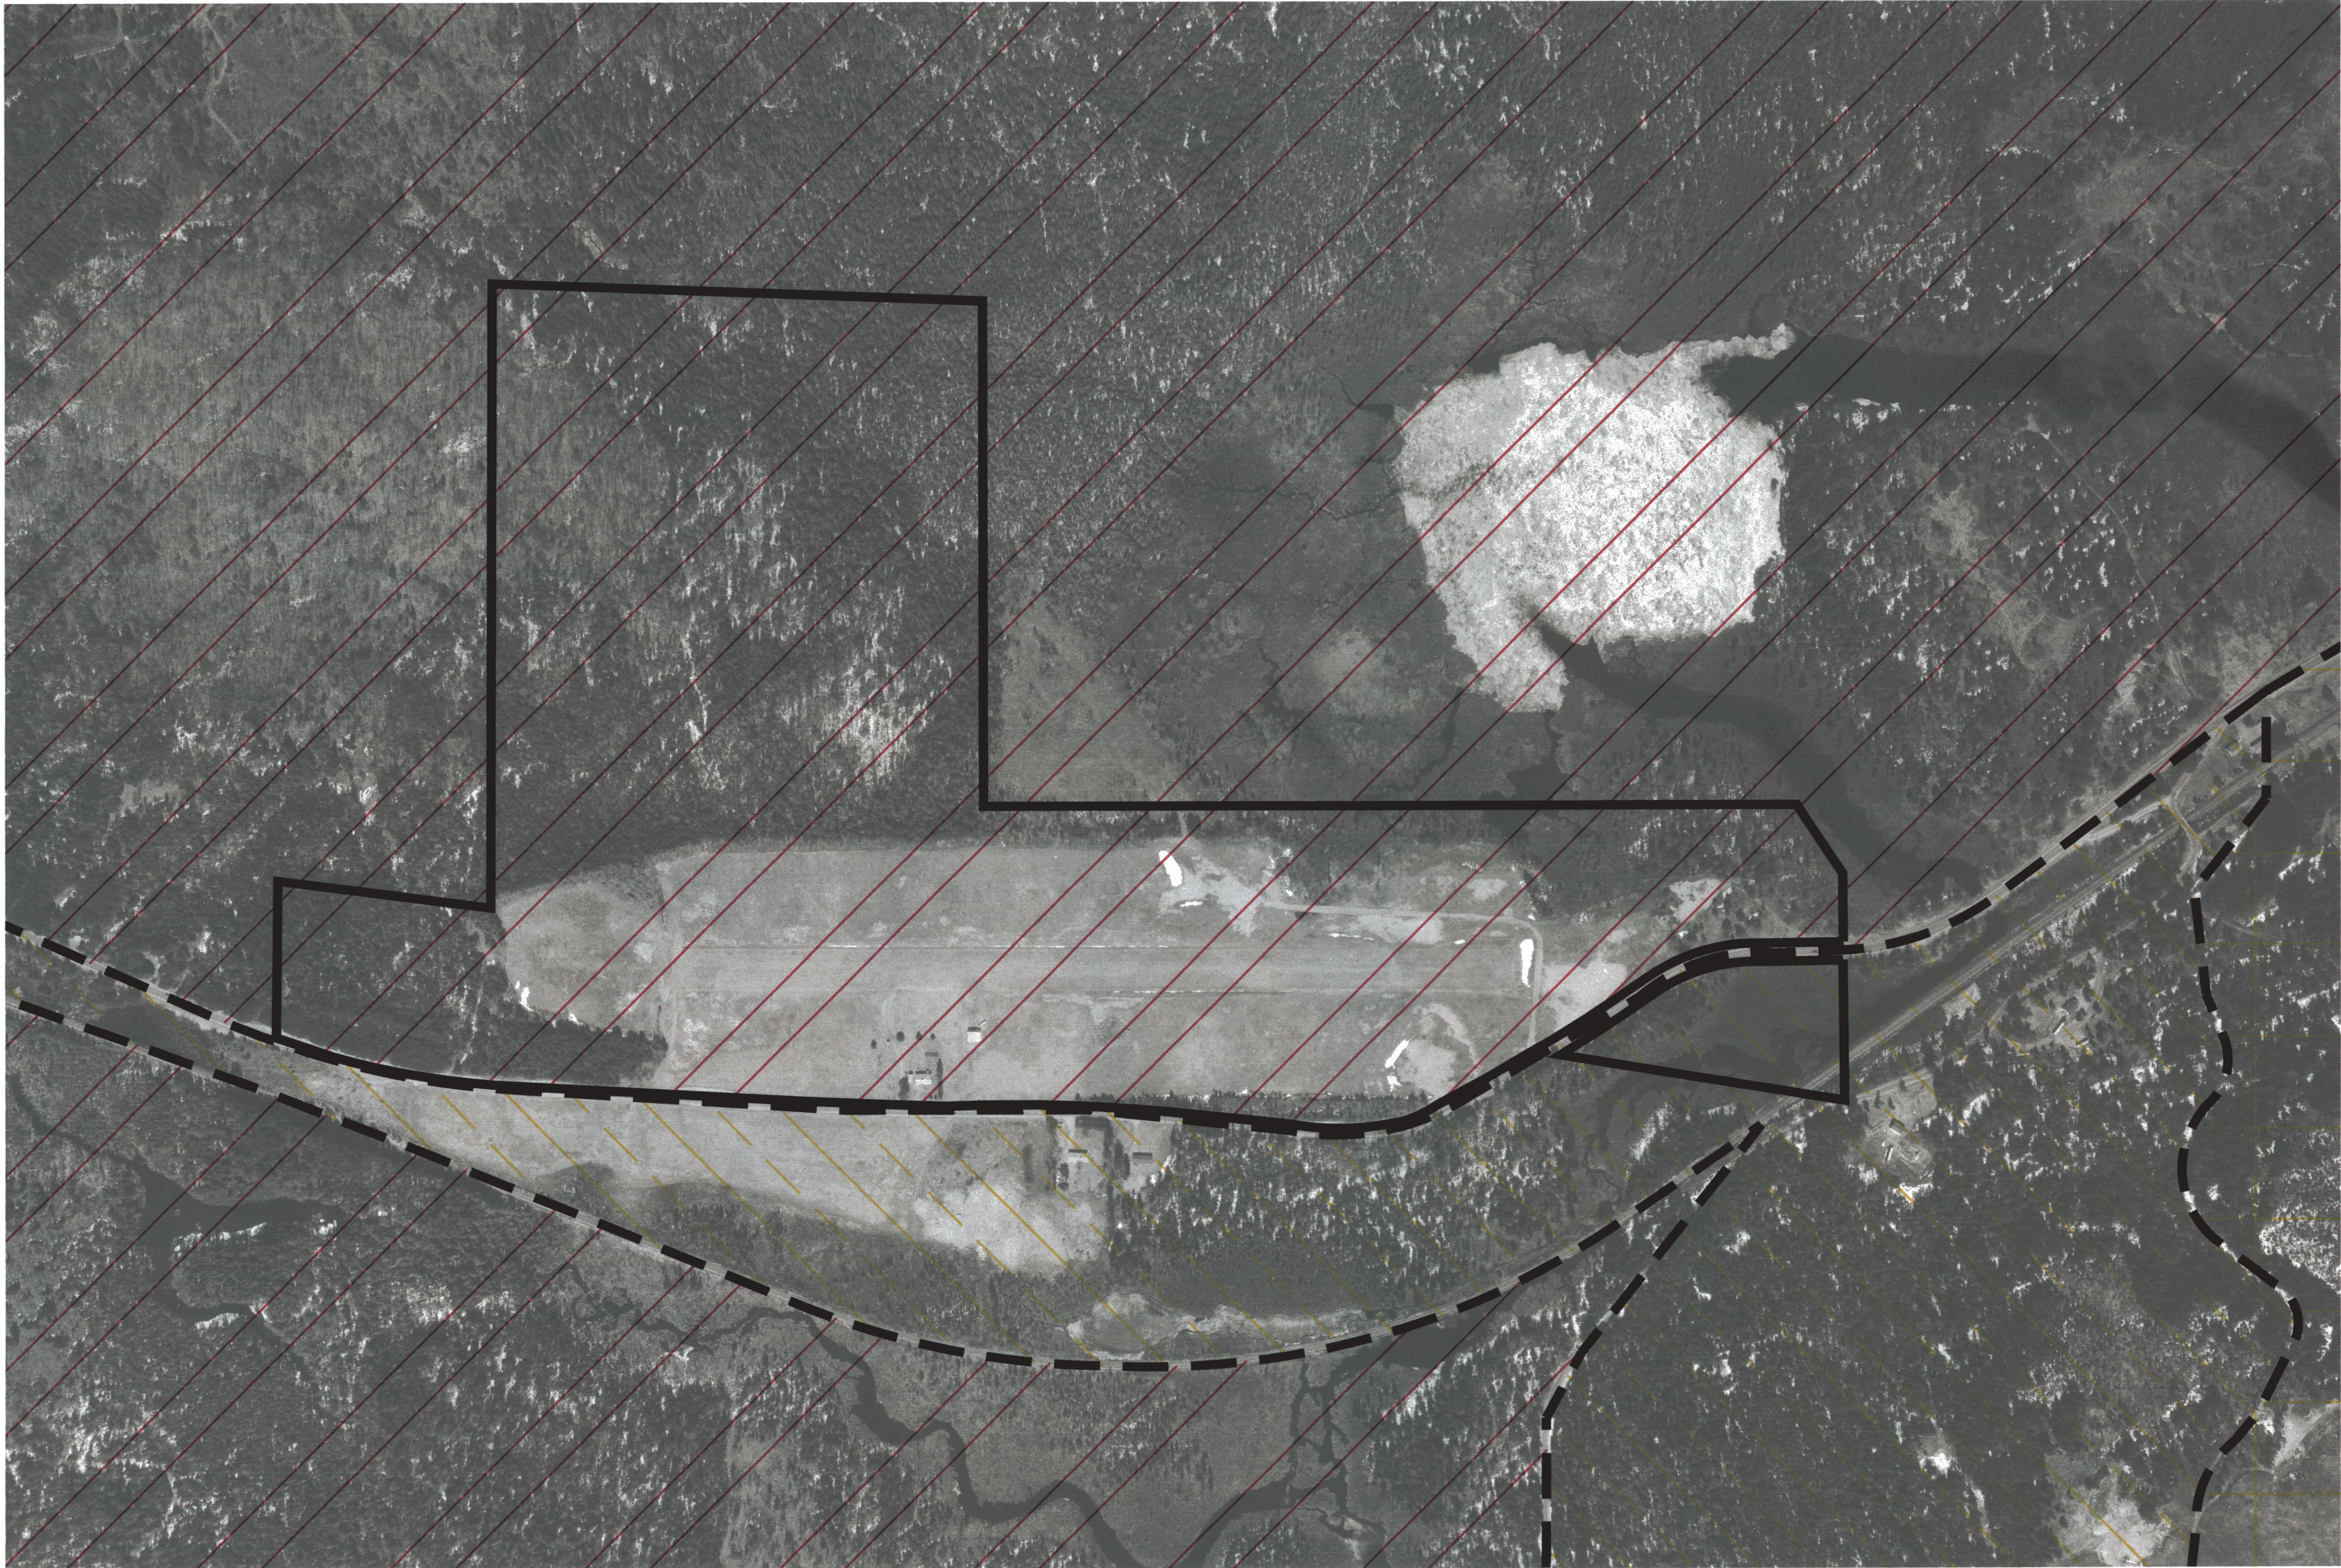

LEGEND


RL RURAL LANDS



R3 RESIDENTIAL THREE




S SEASONAL

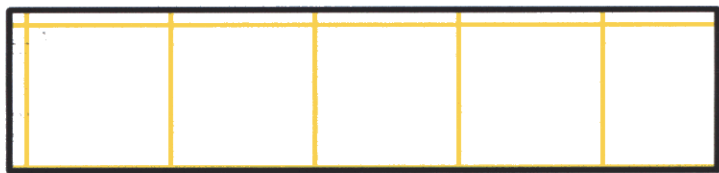

ZONING BOUNDARY



AIRPORT PROPERTY LINE

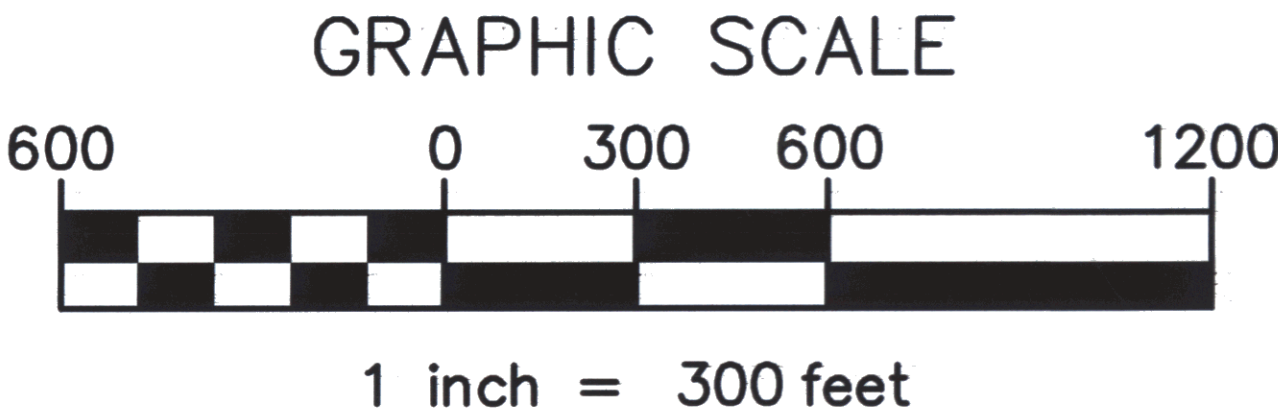

JOHN H. BOYLAN STATE AIRPORT

FIGURE 6-1
ZONING MAP

ISLAND POND

VERMONT

Project No.	8190014
Proj. Mgr.	MLC
Scale	1"=300'
Date	05-09-00
B	