INDEX OF SHEETS

SHEET NO.	1	TITLE PAGE	
" "	2	TYPICAL CROSS-SECTION OF IMPROVEMENT	GRADING, DRAINAGE & BASE WITH GUARD RAIL & CONSTRUCTION COAT OF REFINED TAR WITH PEA STONE SEAL. ITEM 29A
" "	3	PLAN AND PROFILE	
" "	4	STANDARD STRUCTURE SHEET	3-30 GUARD RAIL
	5	" " " "	3-30A STD. UND. BOUNDARY MARKERS
	6	" " " "	3-40 BARRICADES SIGNS & LIGHTS
	7-8	CROSS SECTION SHEETS	

STANDARD STRUCTURE SHEETS APPROVED BY THE CHIEF ENGINEER
5-30 AUGUST 15, 1934

(To Be Returned To R.O.W. Division)
Town of VT-15
PERPETUAL
TOWN FILE
RIGHT-OF-WAY DIVISION
MP 4.12

STATE OF VERMONT

STATE HIGHWAY DEPARTMENT

PLAN AND PROFILE OF PROPOSED STATE HIGHWAY

FEDERAL AID PROJECT

TOWN OF WOLCOTT

Pin # 00R281
Rte. VT 15

HARDWICK – MORRISVILLE ROAD

BEGINNING AT A POINT ON ROUTE 15, 0.58 MI. NORTH-WESTERLY FROM THE ST. JOHNSBURY & LAKE CHAMPLAIN RAILROAD UNDERPASS AND EXTENDING NORTH-WESTERLY 0.056 MILES.
LENGTH OF PROJECT, 257.0 FT. = 0.048 MI.

FED. ROAD DIST. NO.	STATE	FED. AID PROJ. NO.	F
9	VT.	84 C(2)	

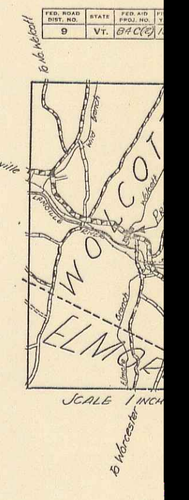

RECORD PLANS
By - G.A. Pierce

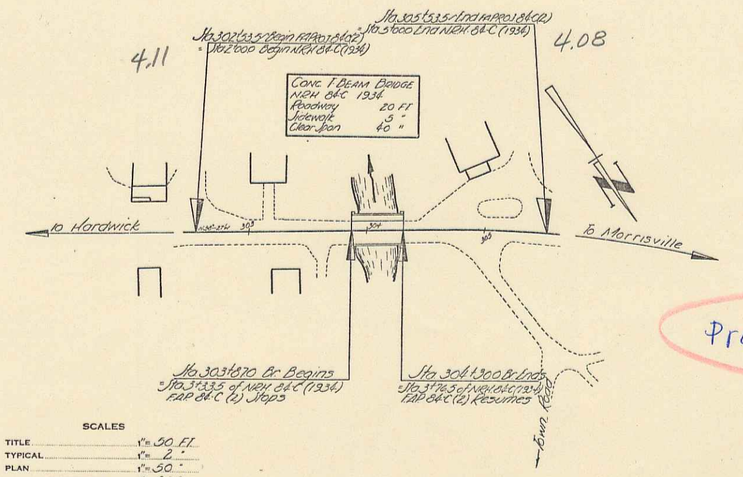

APPROVED: _____
Chief Engineer
SUBMITTED BY ORDER OF THE

Project No. FAP 84-C(2)

RECOMMENDED FOR APPROVAL
DISTRICT ENGINEER
PUBLIC ROADS ADMINISTRATION
FEDERAL WORKS AGENCY

APPROVED
COMMISSIONER
PUBLIC ROADS ADMINISTRATION
FEDERAL WORKS AGENCY

THESE PLANS ARE SUBJECT TO SUCH REVISIONS AS MAY BE REQUIRED BY THE PUBLIC ROADS ADMINISTRATION OR THE COMMISSIONER OF HIGHWAYS.

CONSTRUCTION IS TO BE CARRIED ON IN ACCORDANCE WITH THE PLANS AND THE STANDARD ROAD AND BRIDGE SPECIFICATIONS OF 1936, AS APPROVED DECEMBER 28TH, 1936 BY THE PUBLIC ROADS ADMINISTRATION, INCLUDING ALL SUBSEQUENT APPROVED REVISIONS AND SUCH REVISED SPECIFICATIONS AND SPECIAL PROVISIONS AS ARE SUBMITTED WITH THE PLANS.

APPROVED Nov 25 1940	APPROVED Nov 21 1940	SERIES FAP No. 4
ROAD ENGINEER	DISTRICT HIGHWAY COMMISSIONER	SHEET 1 OF

COUNTY LINE
TOWN LINE
FENCE LINE
STONE WALL
UNFENCED PROPERTY
GUARD RAIL
TRAVELED WAY
RAILROAD
RETAINING WALL
CENTER LINE
SURVEY LINE
CULVERT
DROP INLET
TROLLEY POLE
POWER POLE
TELEPHONE POLE
TREES
HEDGE

RECORD PLANS
Wolcott – Sh. 1 – FAP 84-C(2)
Contractor – Lambert & George
1941

GROUND ELEVATION ..... DATUM ..... TRUE LINE
GRADE ELEVATION ..... DATUM ..... GRADE LINE

CURVE DATA

DEFLECTION ANGLE	Δ
DEGREE OF CURVE	D.
RADIUS OF CURVE	R.
TANGENT DISTANCE	T.
LENGTH OF CURVE	L.
EXTERNAL DISTANCE	E.
POINT OF INTERSECTION	P. I.
POINT OF CURVE	P. C.
POINT OF TANGENT	P. T.
POINT ON TANGENT	P. O. T.

SCALES

TITLE		1" = 50 Ft.
TYPICAL		1" = 2 "
PLAN		1" = 50 "
PROFILE	HORIZONTAL	1" = 50 "
	VERTICAL	1" = 10 "
CROSS SECTIONS		1" = 5 "

F.D. ROAD DIST. NO.	STATE	FED. AID PROJ. NO.	FISCAL YEAR	SHEET NO.	TOTAL SHEETS
9	VT.	84C(2)	1941	3	8

PLAN — SCALE 1" = 40' — PROFILE H. SCALE 1" = 40' — V. SCALE 1" = 4' — DATUM 600 — BENCH MARK — ELEVATION CHECKED — NO. OF SEAT CHECKED — Lane Foot Foot

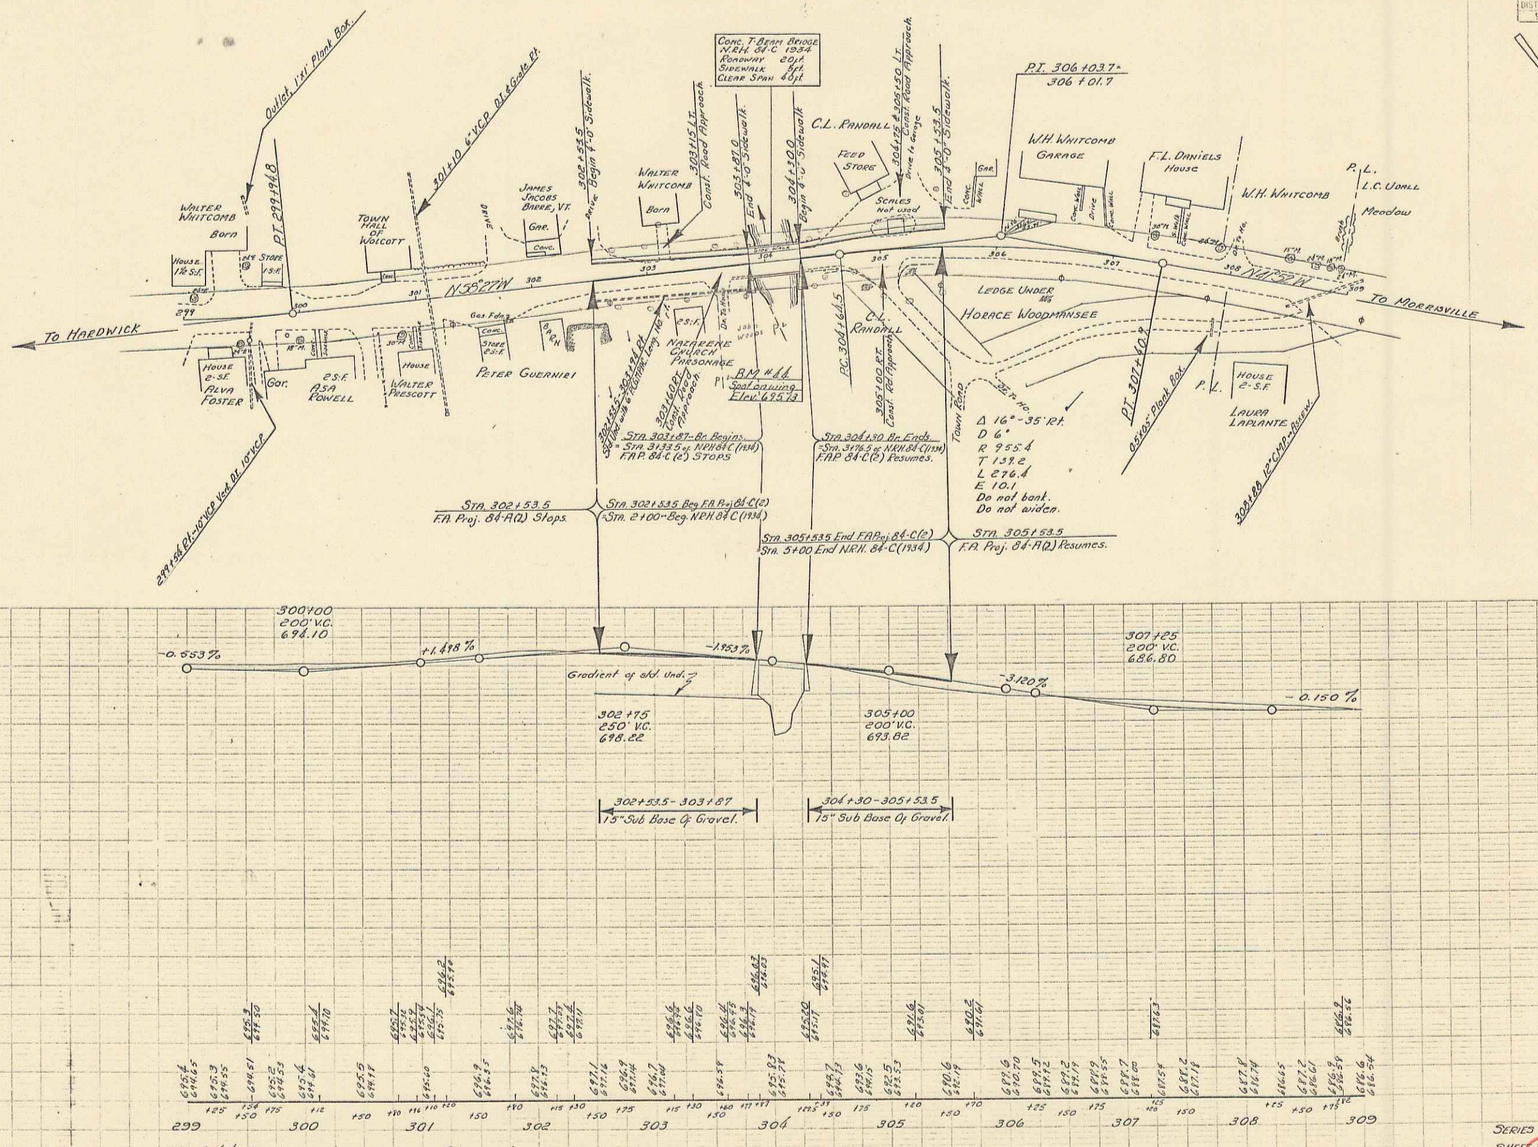
Outlet 12" Plank Box
P.I. 299+94.8
30 LIN. 6'-VCP Ø1 Culvert Pt.
WALTER WHITCOMB Born
House 1.5 S.F.
TOWN HALL OF WOLCOTT
JAMES JACOBS BARRE, VT.
Gar.
Conc.
302+53.5 Begin 4'-0 Sidewalk
WALTER WHITCOMB Born
303+15 Ft. Coast Road Approach
305+87.0 End 4'-0 Sidewalk
304+10.0 Begin 4'-0 Sidewalk
Conc. T-Beam Bridge N.H.H. 84-C 1934
Roadway 20'-0
Sidewalk Each 4'-0
Clear Span 40'-0
C.L. RANDALL
FEED STORE
304+150 Ft. Coast Road Approach
Drive to garage
305+33.5 End 4'-0 Sidewalk
Conc. Wall
Gar.
P.I. 306+037.
306+01.7
W.H. WHITCOMB GARAGE
F.L. DANIELS House
W.H. WHITCOMB
P.L. I.C. UDALL
Meadow
Cone. Wall
Drive
Fence
Fence Wall
36"H.
18"H.
30"H.
24"H.
Boiler
Coal
Ash Pit
Cone. Wall
Drive
Fence Wall
Fence
Boiler
Coal
Ash Pit
Gas Tank
Conc.
Stake Pol.
Gas Tank
Conc.
Stake Pol.
House 1.5 S.F.
Gar.
Gas Tank
Conc.
Stake Pol.
N 38°27'W
N 38°57'W
TO HARDWICK
TO MORRISVILLE
LEDGE UNDER RR
HORACE WOODMANSEE
House 2-S.F. ALVA FOSTER
Gar.
2 S.F. ASA POWELL
House WALTER PRESCOTT
PETER GUERNIER
NAZARENE CHURCH PARSONAGE
2 S.F.
Dr. Pt.
Dr. Pt.
Dr. Pt