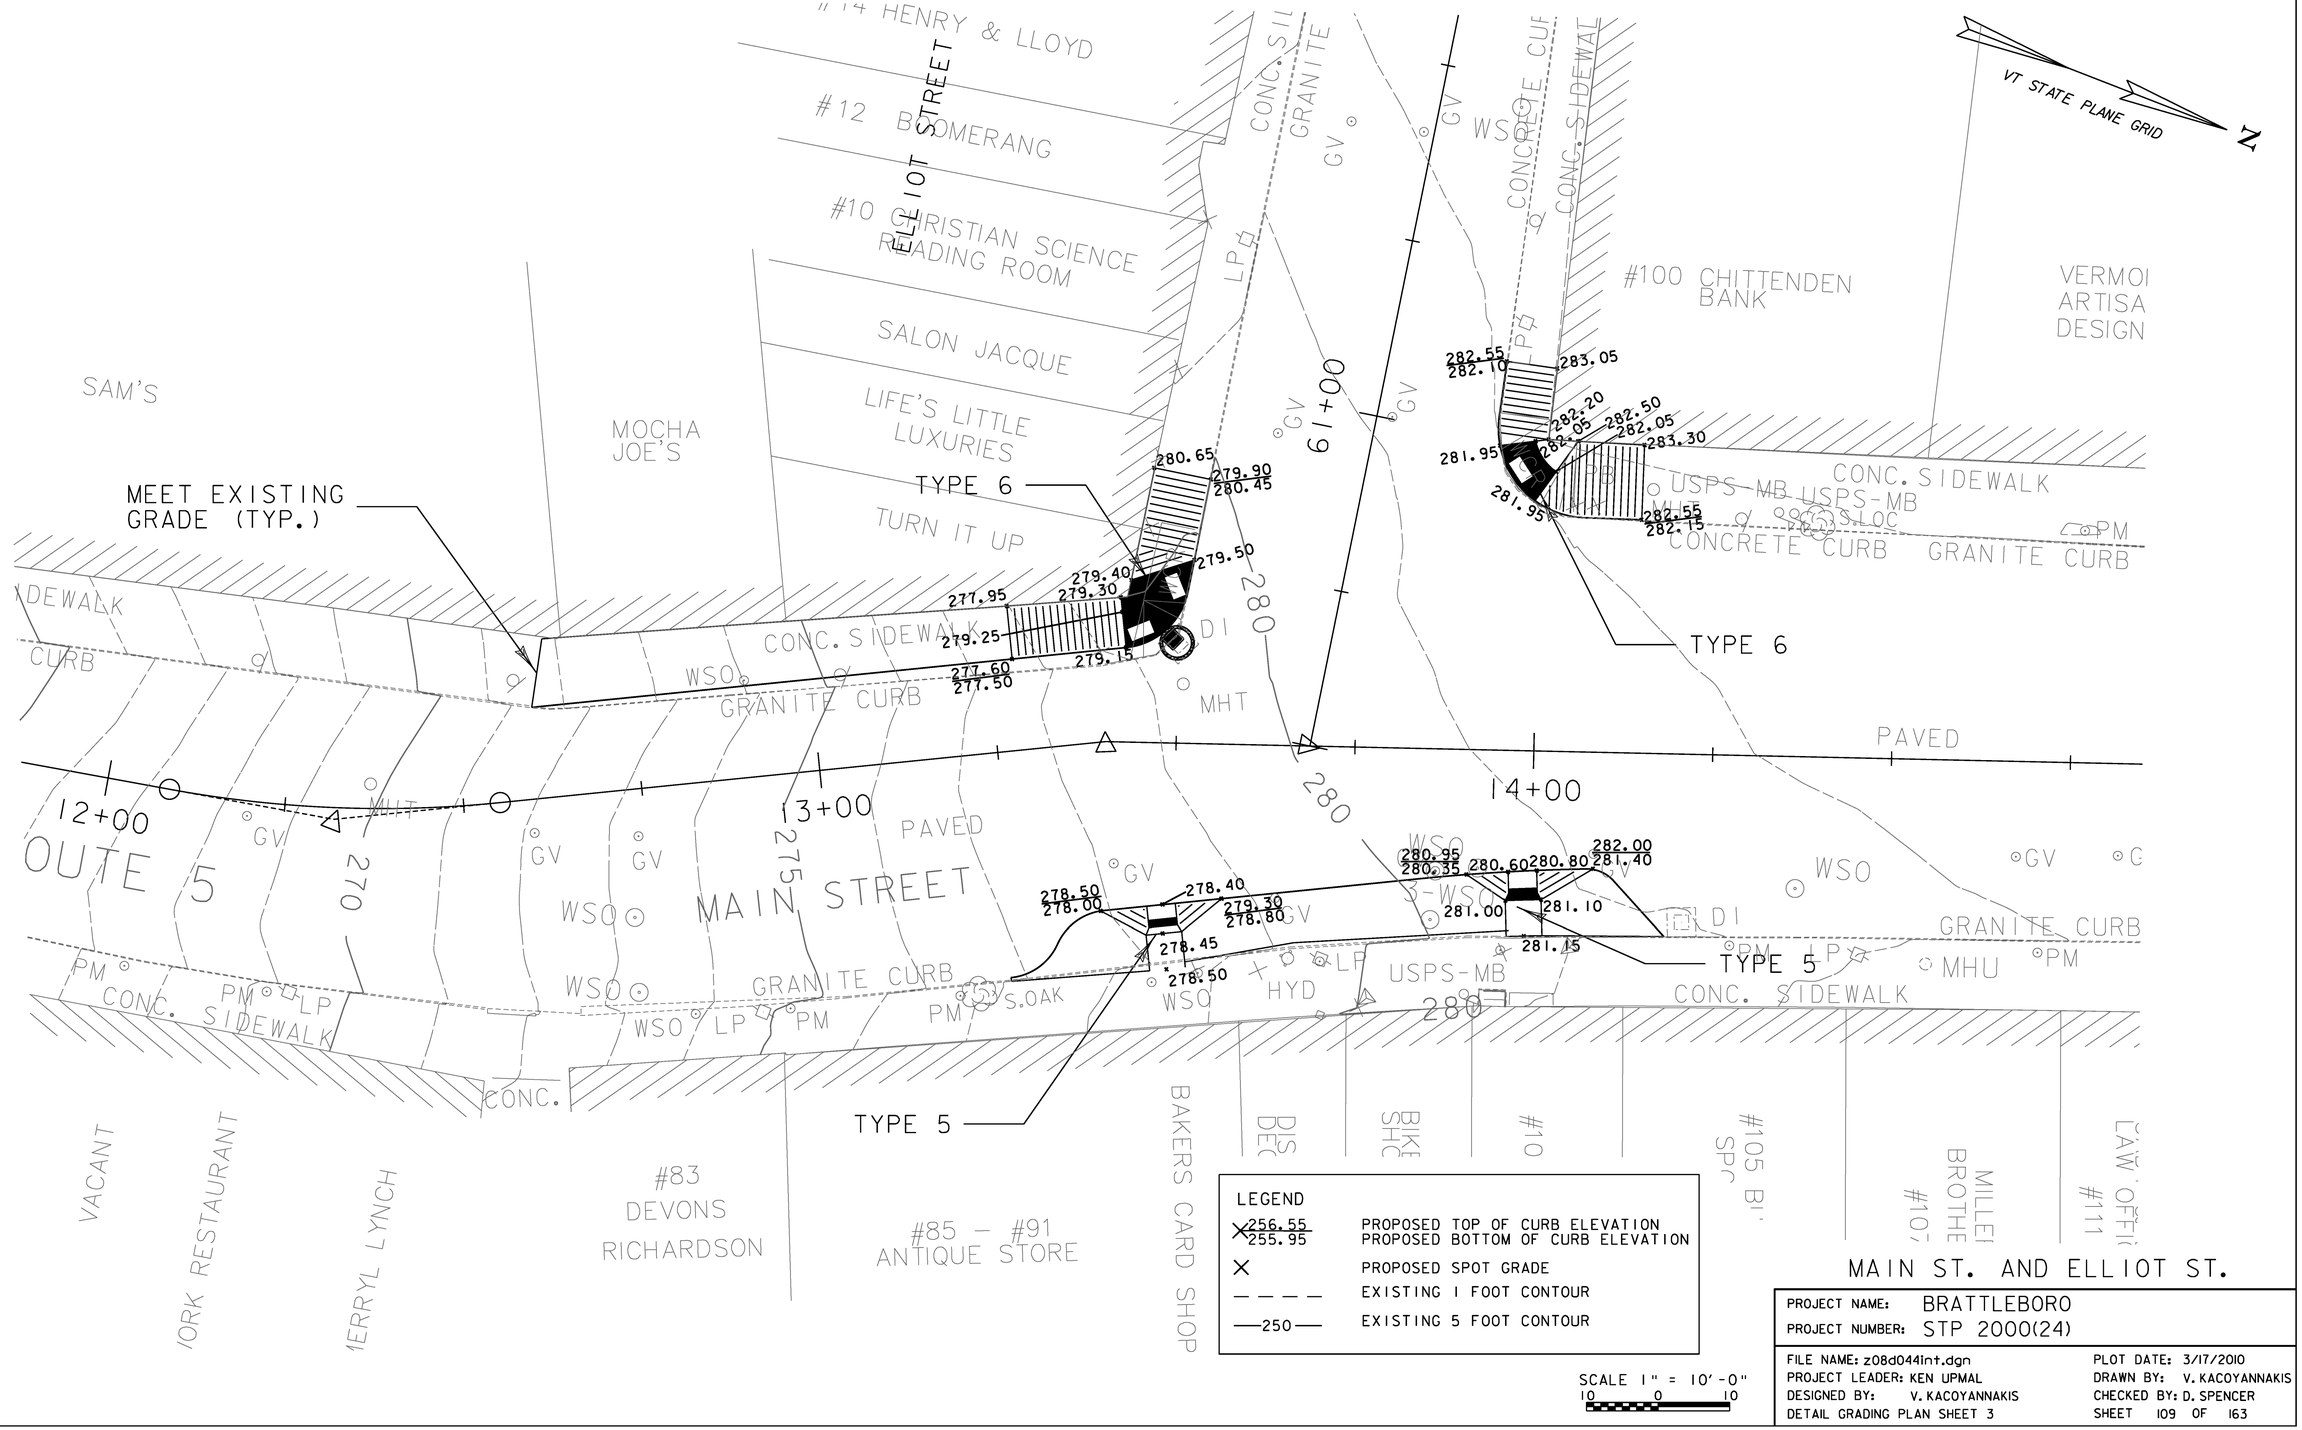

LEGEND

256.55 / 255.95	PROPOSED TOP OF CURB ELEVATION / PROPOSED BOTTOM OF CURB ELEVATION
×	PROPOSED SPOT GRADE
– – – –	EXISTING 1 FOOT CONTOUR
—250—	EXISTING 5 FOOT CONTOUR

SCALE 1" = 10'-0"
10 0 10

MAIN ST. AND ELLIOT ST.

PROJECT NAME: BRATTLEBORO
PROJECT NUMBER: STP 2000(24)

FILE NAME: z08d044int.dgn
PROJECT LEADER: KEN UPMAL
DESIGNED BY: V. KACOYANNAKIS
DETAIL GRADING PLAN SHEET 3

PLOT DATE: 3/17/2010
DRAWN BY: V. KACOYANNAKIS
CHECKED BY: D. SPENCER
SHEET 109 OF 163