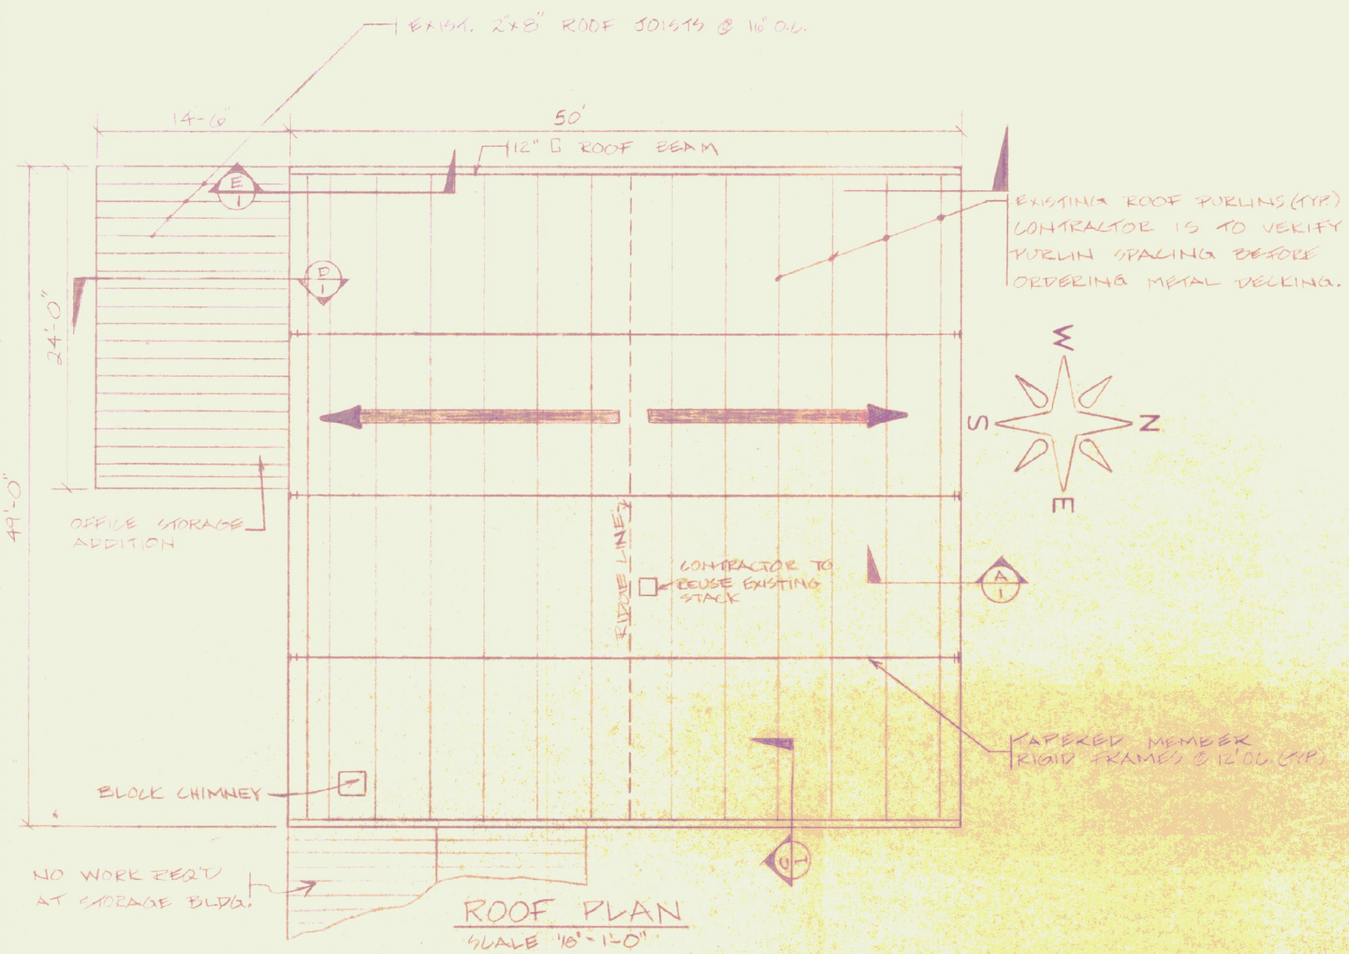

ROOF PLAN

SCALE 1/16" = 1'-0"

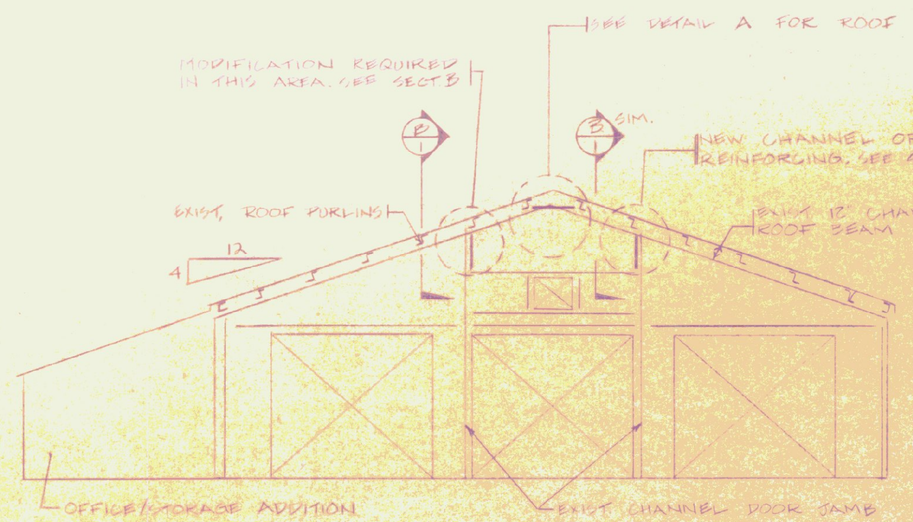

SECTION E

SCALE 1/8" = 1'-0"

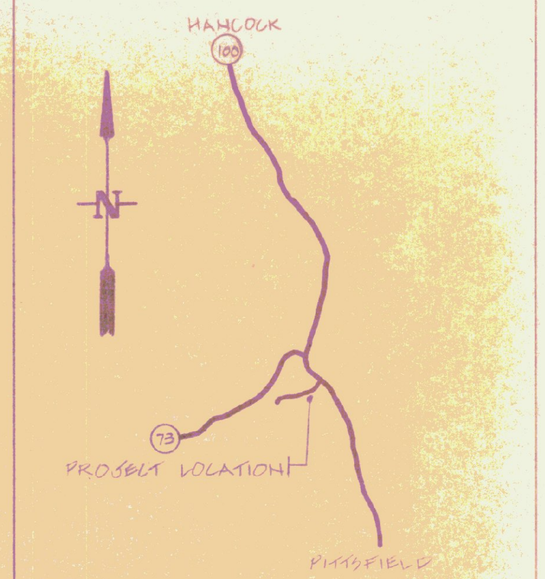

LOCATION MAP

N.T.S.

NOTES

1) REMOVE EXISTING ROOFING & INSULATION ON GARAGE & OFFICE ADDITION.
2) NEW 22 GA. 1½" DEEP TYPE B GALV. METAL DECK (G 90) TO BE WELDED TO EXISTING METAL PURLINS & SCREWED TO NEW 2"x10"s. MANUFACTURER TO BE UNITED STEEL DECK OR APPROVED EQUAL.
3) NEW ROOFING TO BE 26 GA GALVANIZED STEEL.
4) ADD NEW PURLINS FULL LENGTH OF BLDG. @ RIDGE AS SHOWN.

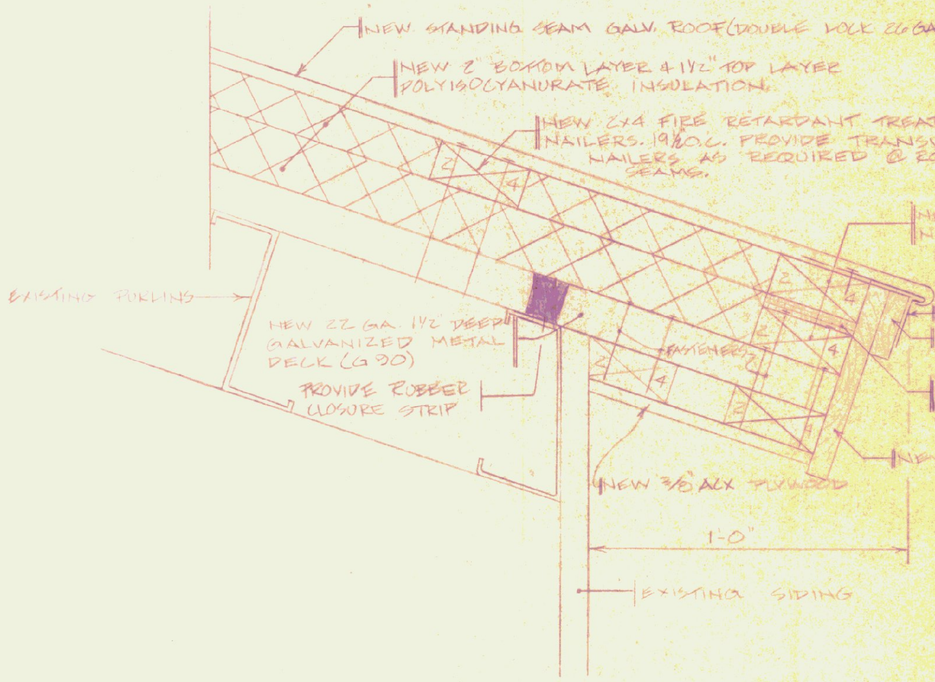

SECTION A

N.T.S.

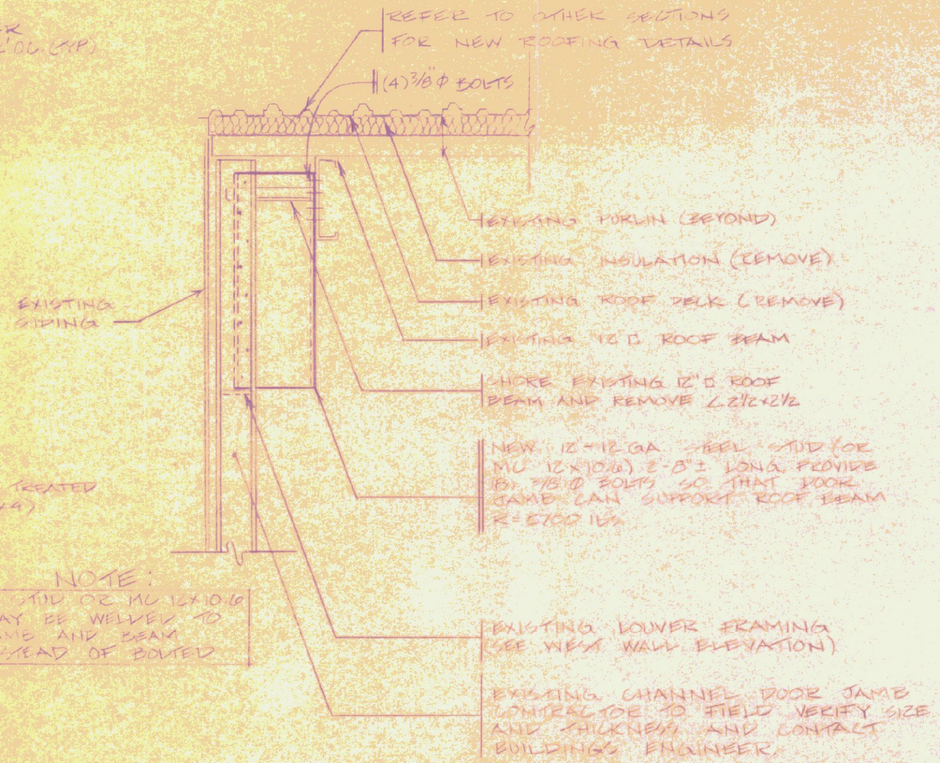

SECTION B

SCALE 3/4" = 1'-0"

NOTE:
12" STD OR MU 12x10½ MAY BE WELDED TO JAMB AND BEAM INSTEAD OF BOLTED

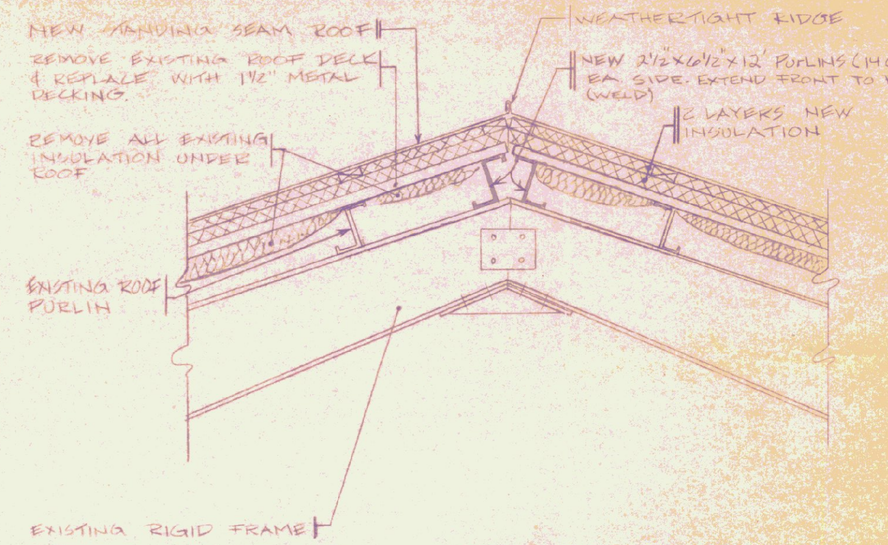

DETAIL A ROOF RIDGE

SCALE 3/4" = 1'-0"

ALTERNATE PROPOSALS BY PRE-ENGINEERED BUILDING SUPPLIERS WILL BE CONSIDERED HOWEVER, THEY MUST NOT HAVE MORE THAN 4 PSF ABOVE THE EXISTING PURLINS.

ROOF DESIGN LOAD

40 PSF LIVE LOAD
4 PSF DEAD LOAD
44 PSF

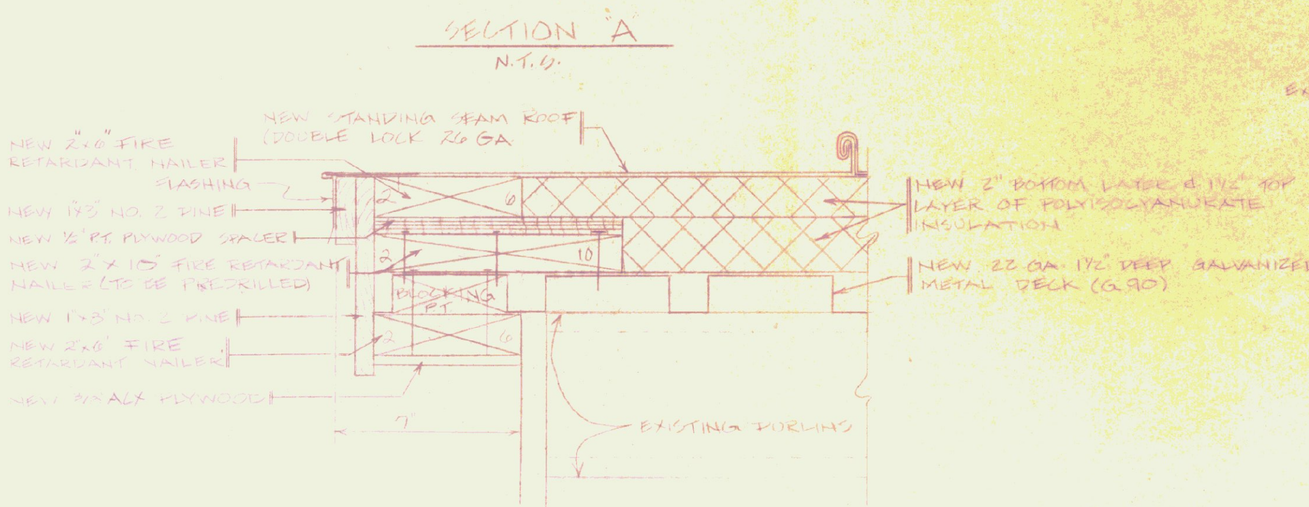

SECTION C

N.T.S.

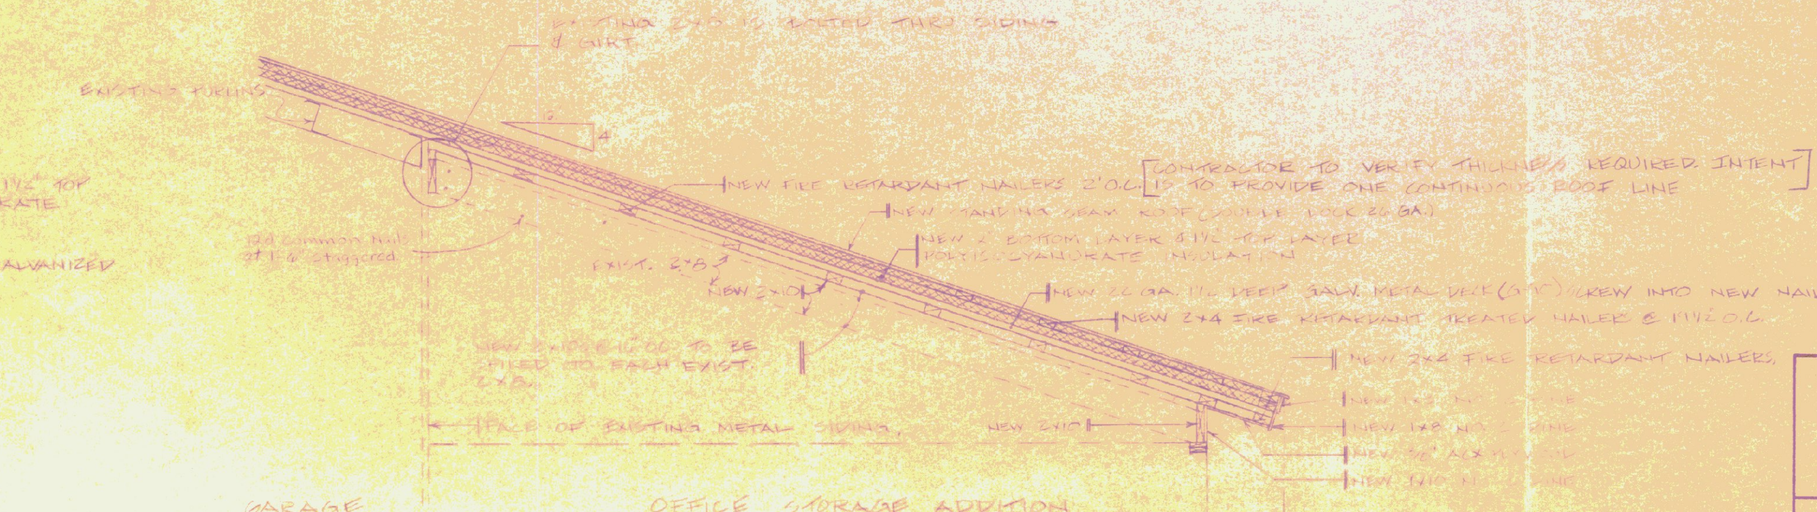

SECTION D

N.T.S.

STATE OF VERMONT
DEPARTMENT OF STATE BUILDINGS
AGENCY OF ADMINISTRATION
MONTPELIER, VERMONT

AGENCY OF TRANSPORTATION ROCHESTER 3 BAY GARAGE REROOFING PROJECT

ROCHESTER, VERMONT

DATE:	SCALE:	REVISIONS:	DWG. NO.
1-17-86	AS NOTED	1-27-86 6-12-86	R-1
DRAWN BY:	APPROVED BY:		
E. L. + K. W.	F. PONT		