FLOOR PLAN
SCALE: 1/8"=1'-0"

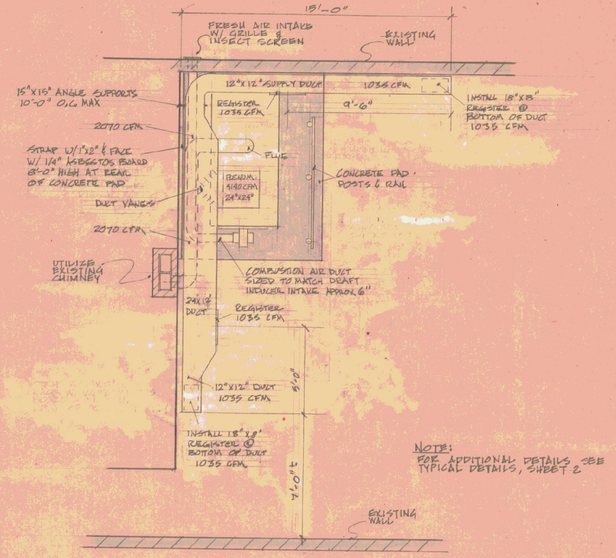

NOTE:
FOR ADDITIONAL DETAILS, SEE TYPICAL DETAILS, SHEET 2

PLAN @ FURNACE SLAB
1/4"=1'-0"

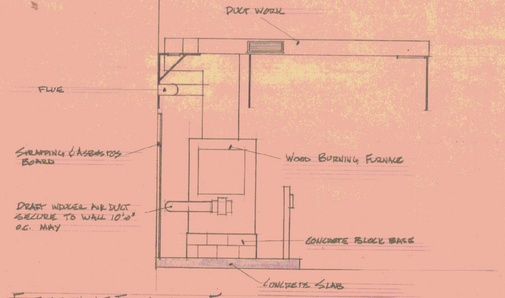

ELEVATION AT FRONT OF FURNACE
SCALE 1/4"=1'-0" SEE SHEET NO 2 FOR FURTHER DETAILS

STATE OF VERMONT
DIVISION OF STATE BUILDINGS
AGENCY OF ADMINISTRATION
MONTPELIER, VERMONT

WOODBURNING FURNACE INSTALLATION
@ AGENCY OF TRANSPORTATION GARAGE
WOODSTOCK, VT.

DATE:	SCALE:	REVISIONS:	DWG. NO.
8-11-80	AS NOTED	CHANGED DUCTS 10-15-80	
DRAWN BY:	APPROVED BY:		1 OF 3
HF	R.M. Mott		