
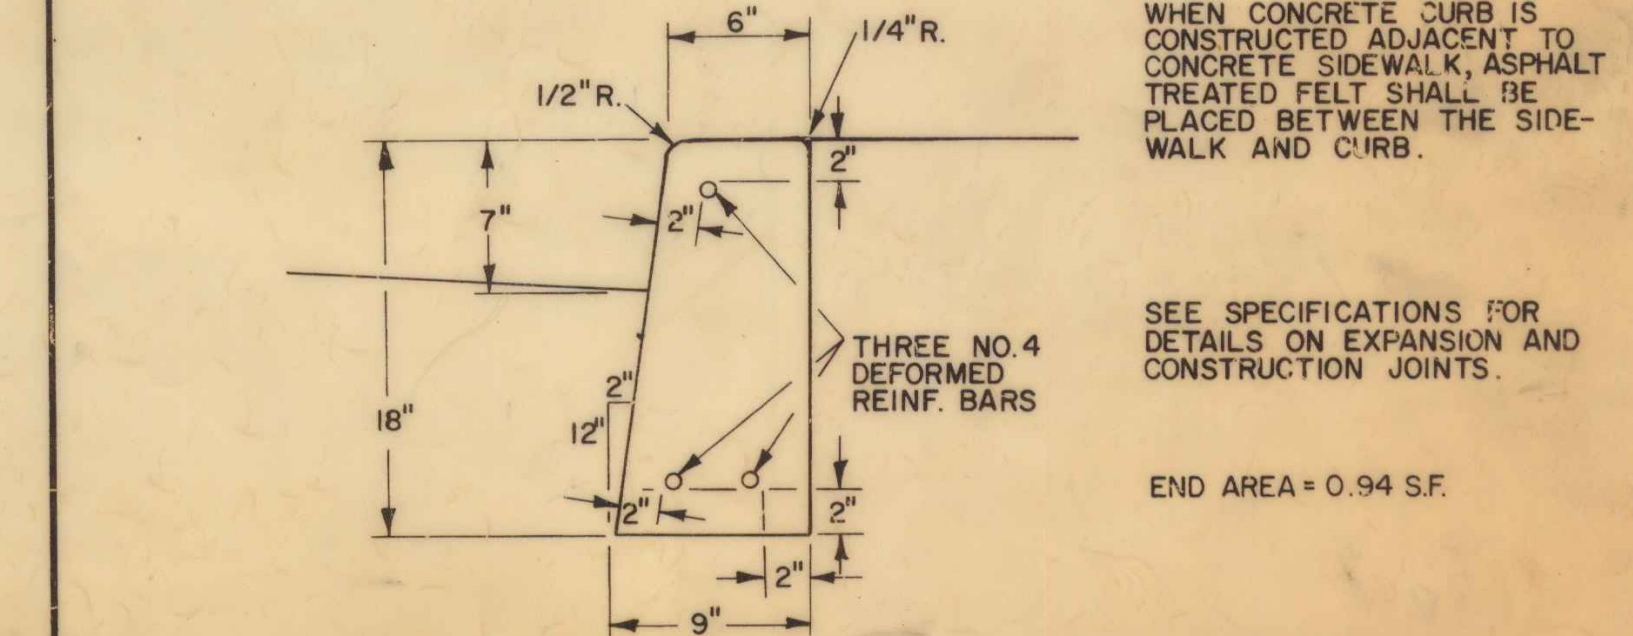
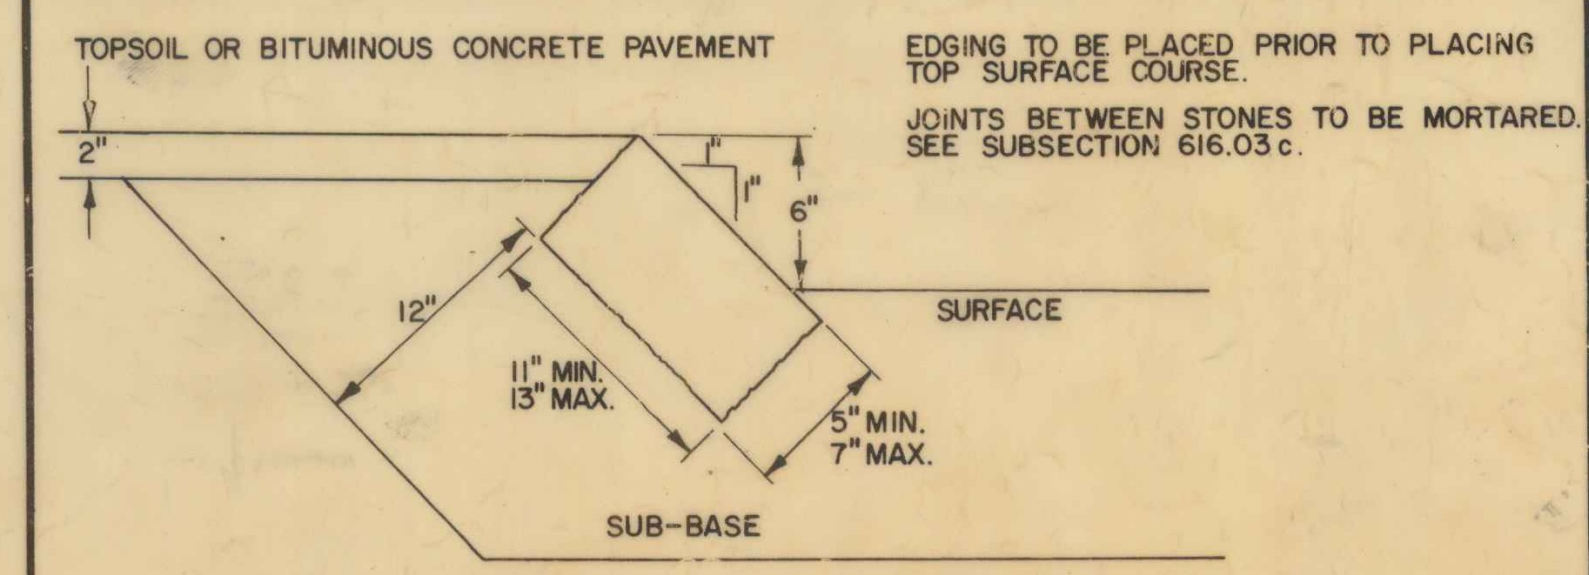
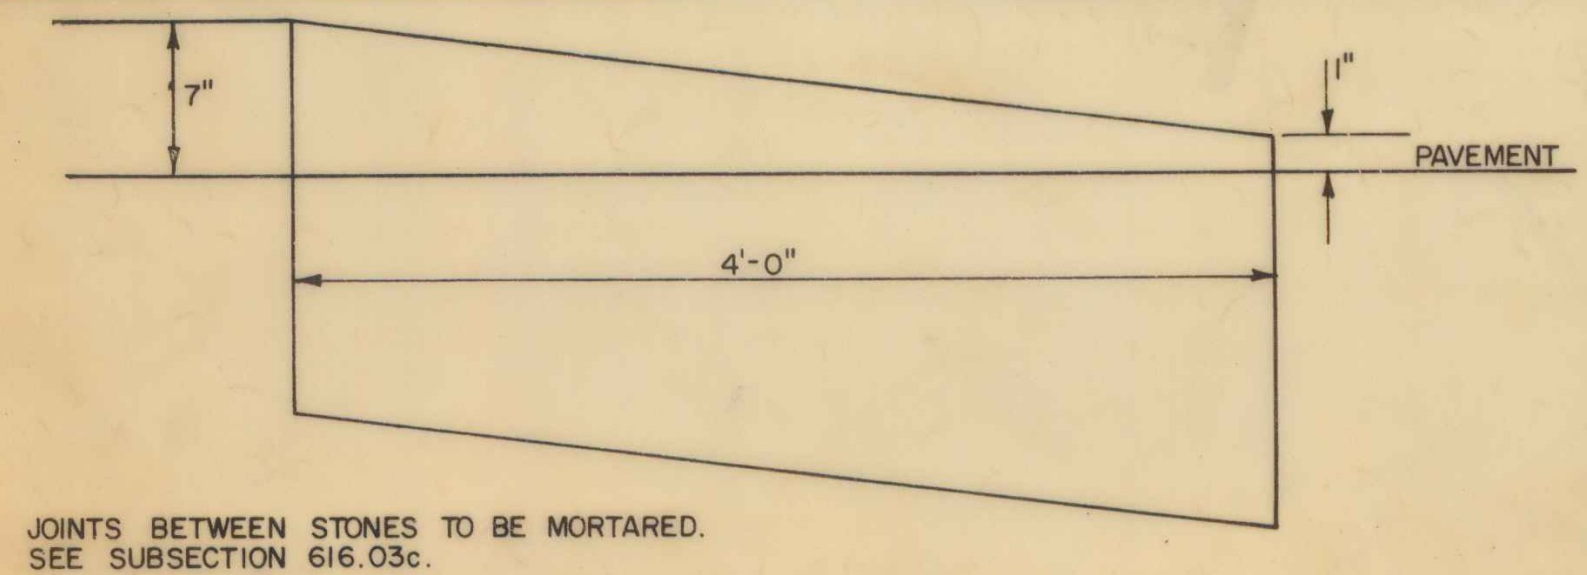
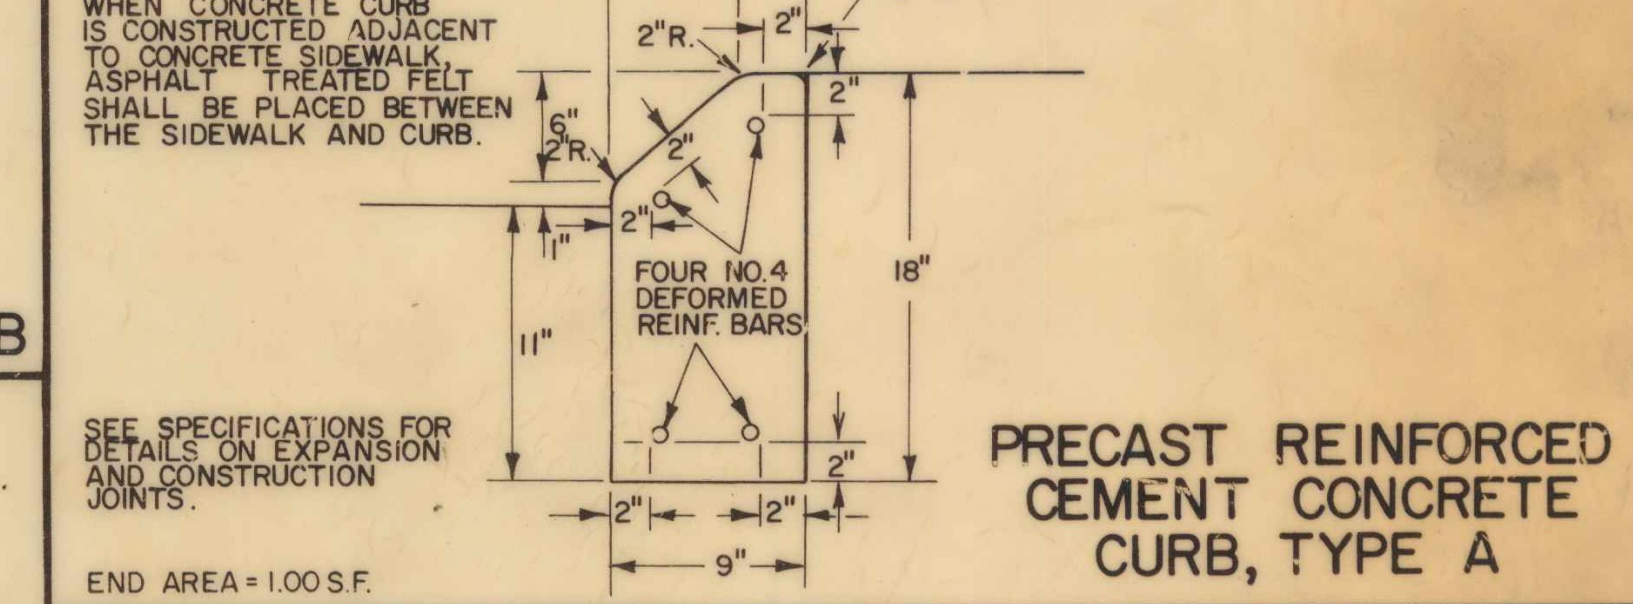
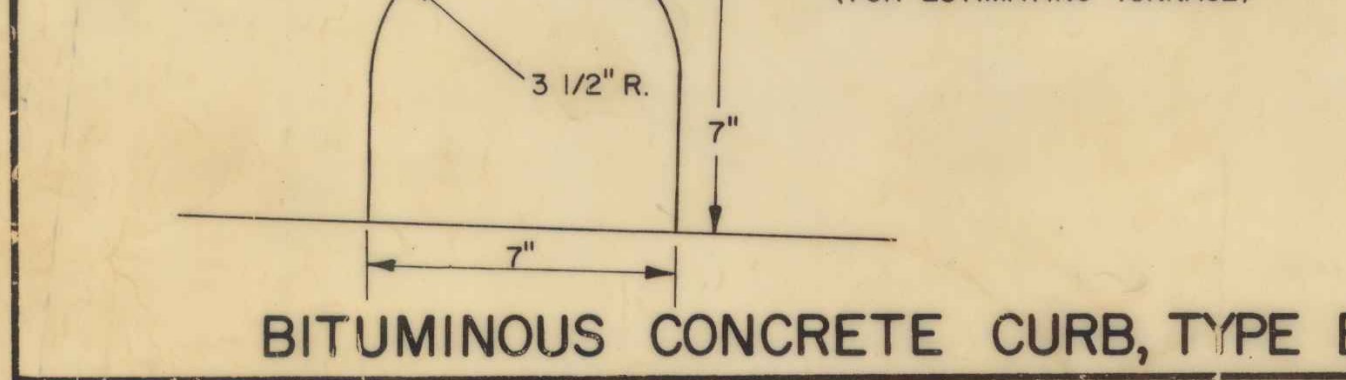
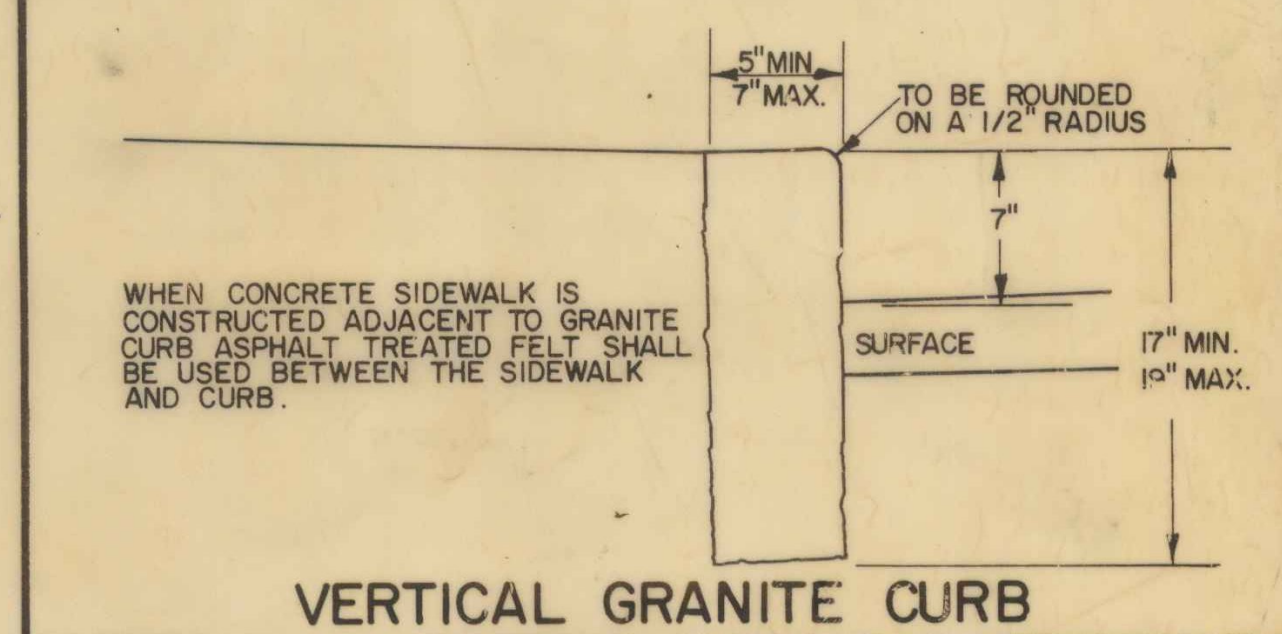
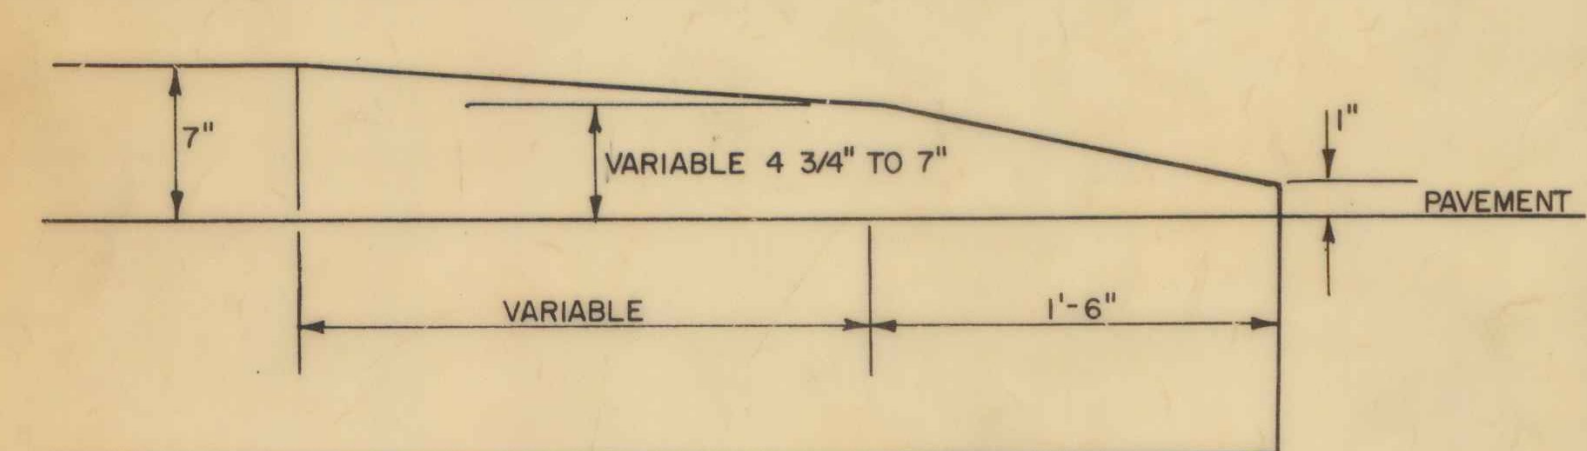
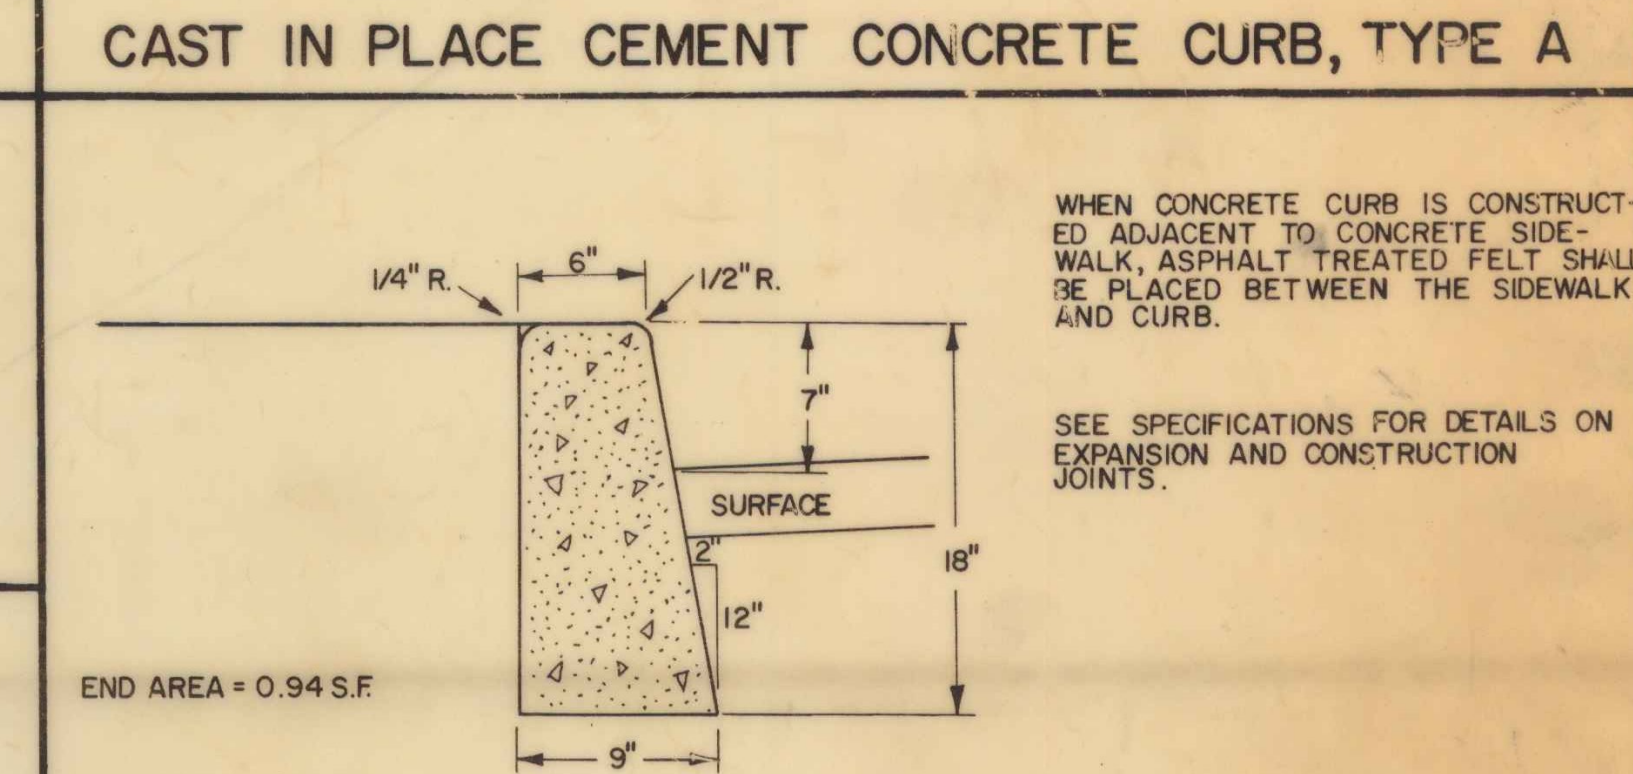
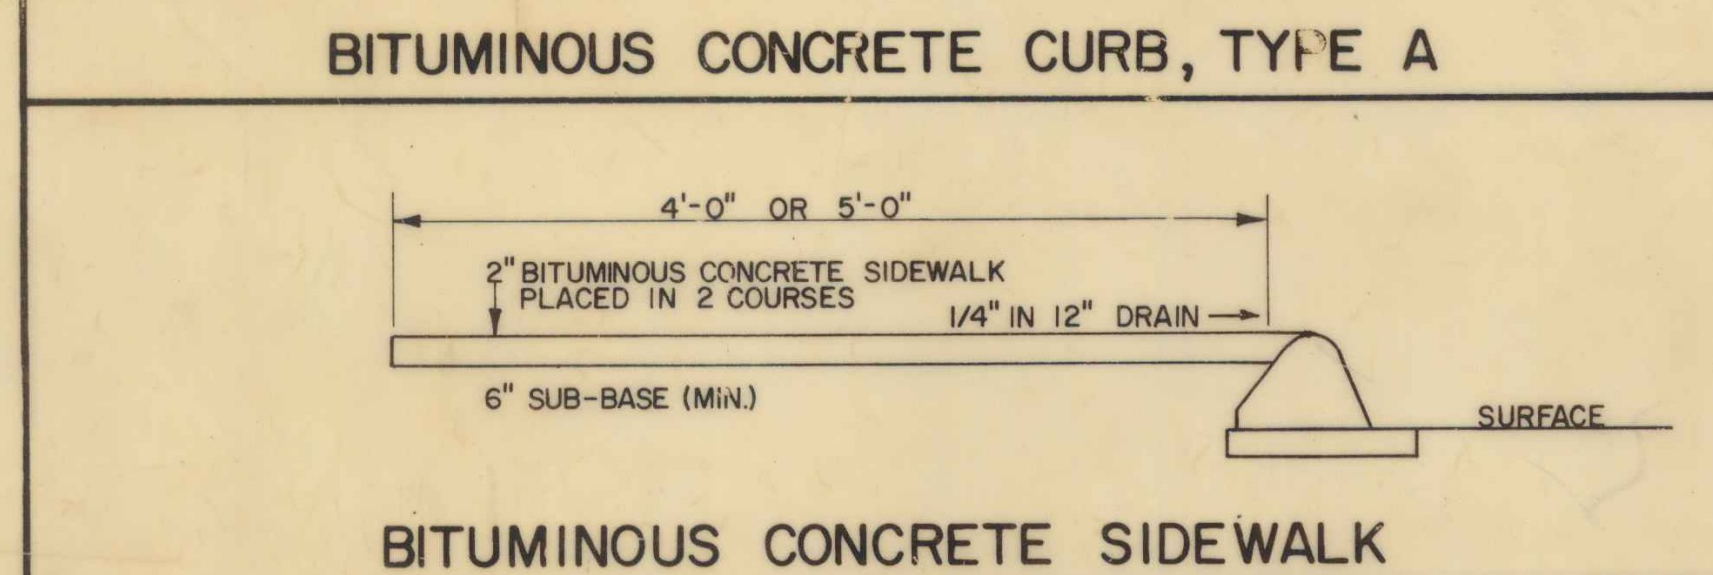
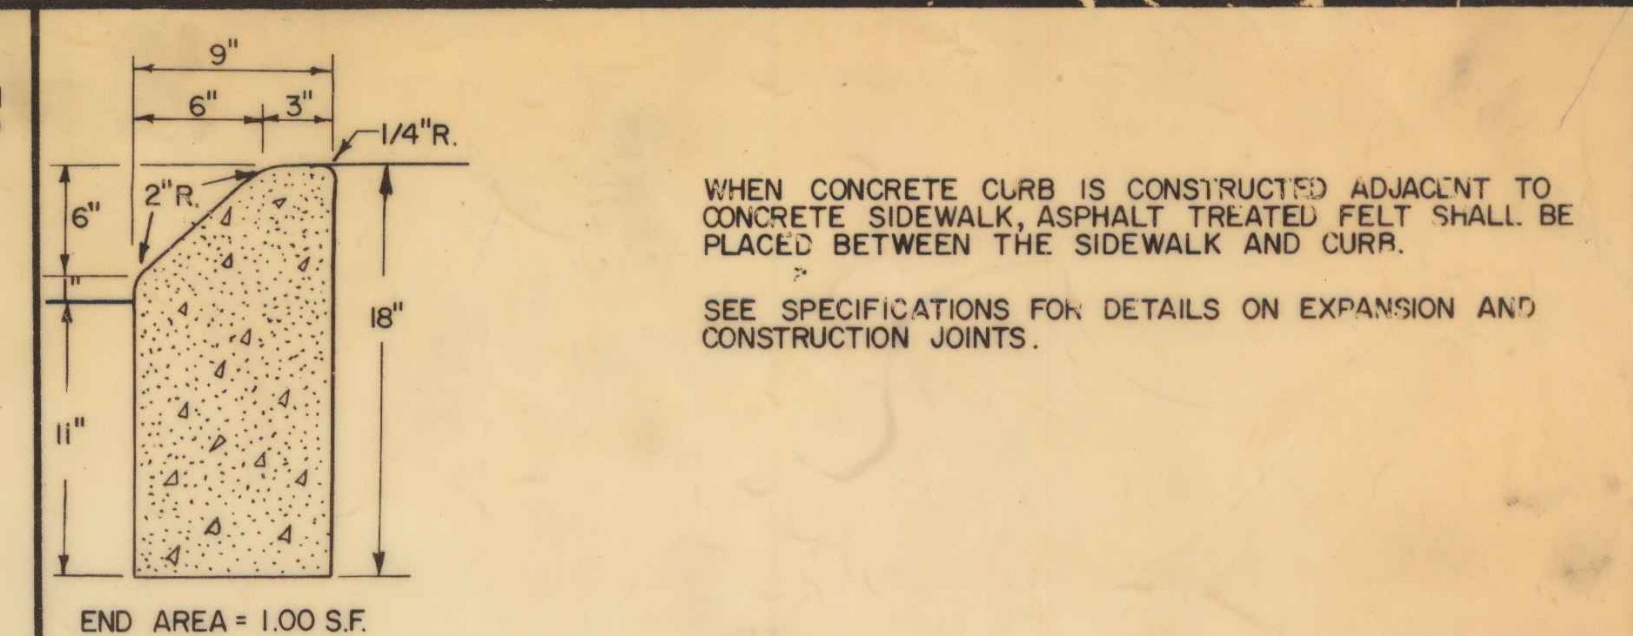
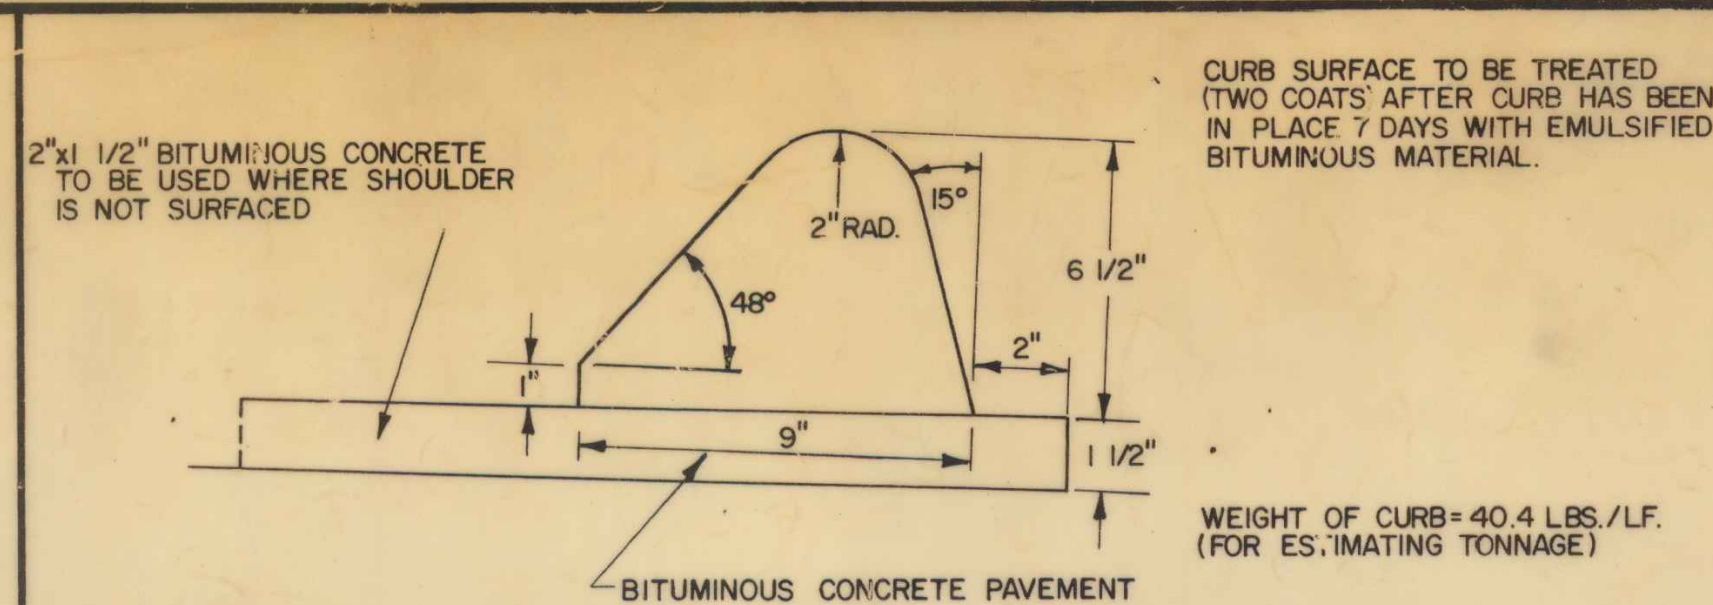


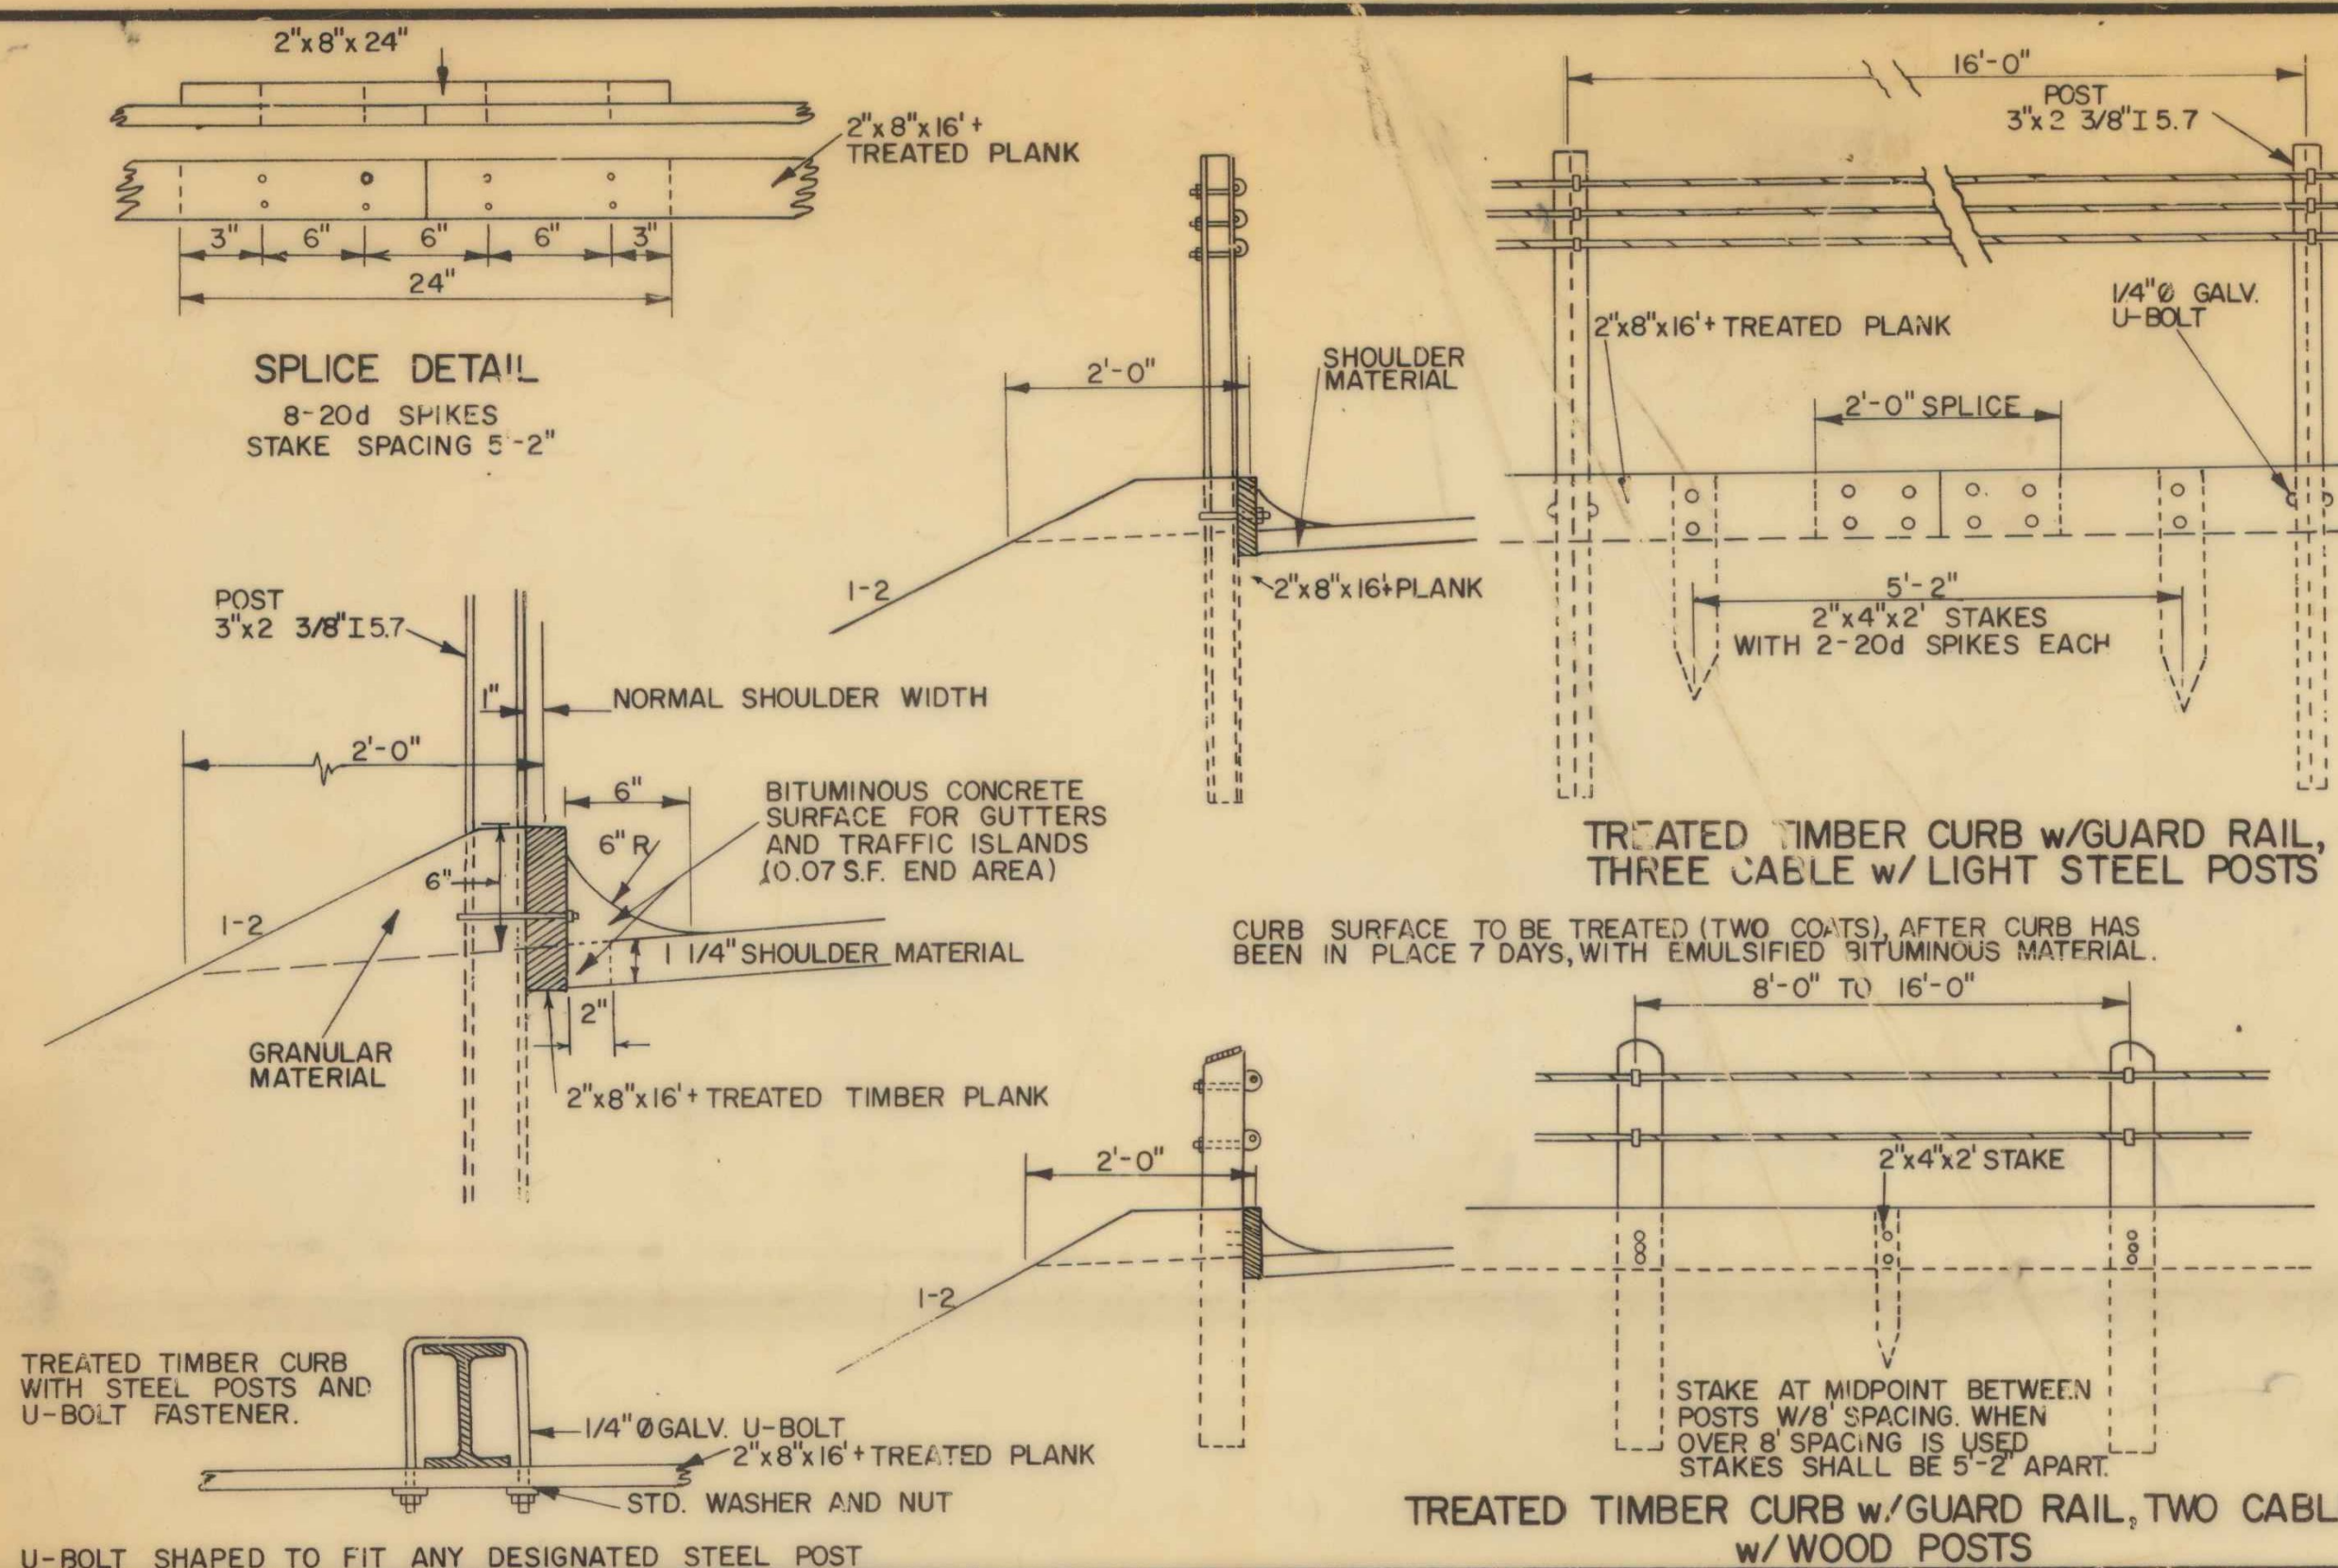

REVISIONS AND CORRECTIONS
AUG. 30, 1973 - TREATED TIMBER PLANK INCREASED TO 8" SIZE.
MAY 7, 1976 - TREATED TIMBER CURB HEIGHT INCREASED FROM 4 1/2" TO 6".

APPROVED:
DATE: Dec. 8, 1971
R. H. Arnold
CHIEF ENGINEER
E. H. Stinchey
ASST. CHIEF ENGINEER
G. M. Lane
HIGHWAY ENGINEER

GRANITE SLOPE EDGING
VERTICAL GRANITE CURB
PRECAST REINFORCED CEMENT CONCRETE CURB
CAST IN PLACE CEMENT CONCRETE CURB
BITUMINOUS CONCRETE CURB
TREATED TIMBER CURB

VERMONT
DEPARTMENT
OF HIGHWAYS
STANDARD
C-1