




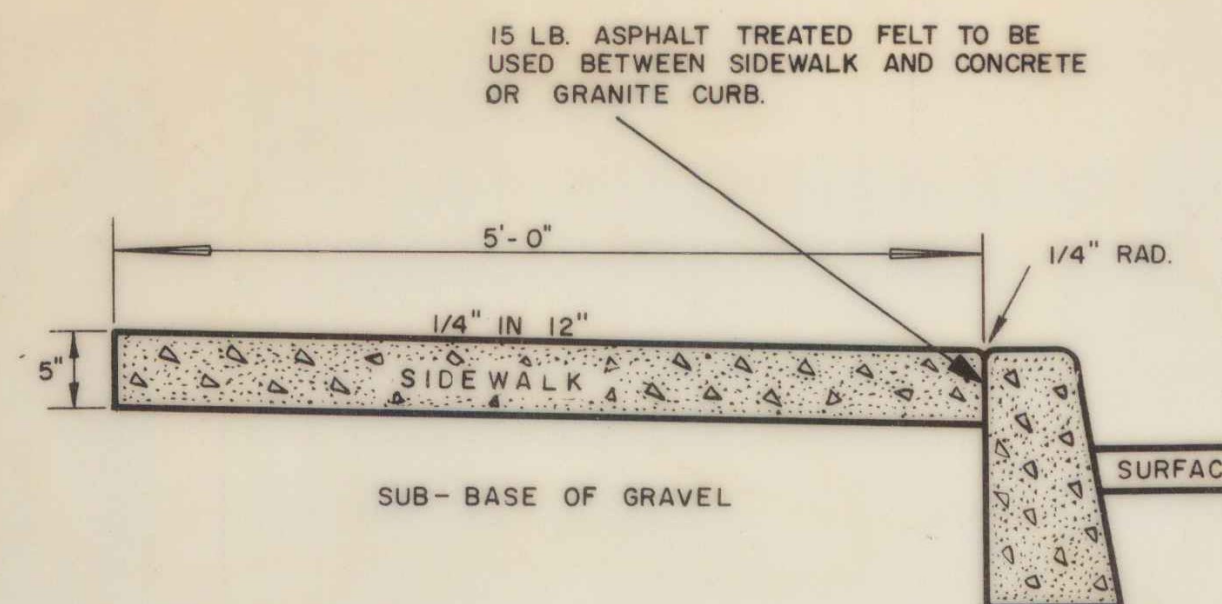

ONE COURSE CEMENT CONCRETE SIDEWALK
ITEM 560

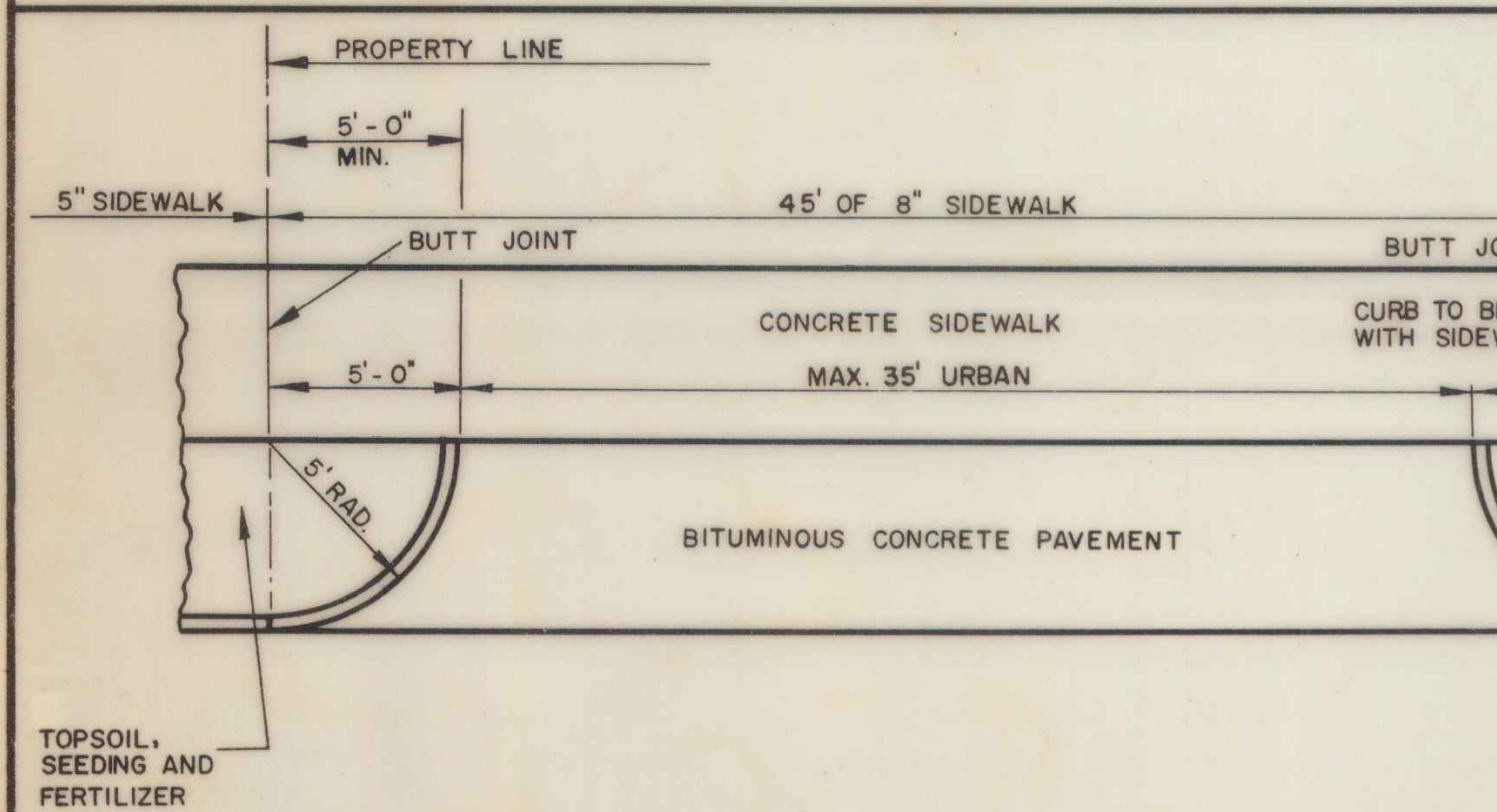

PLAN AT COMMERCIAL DRIVE

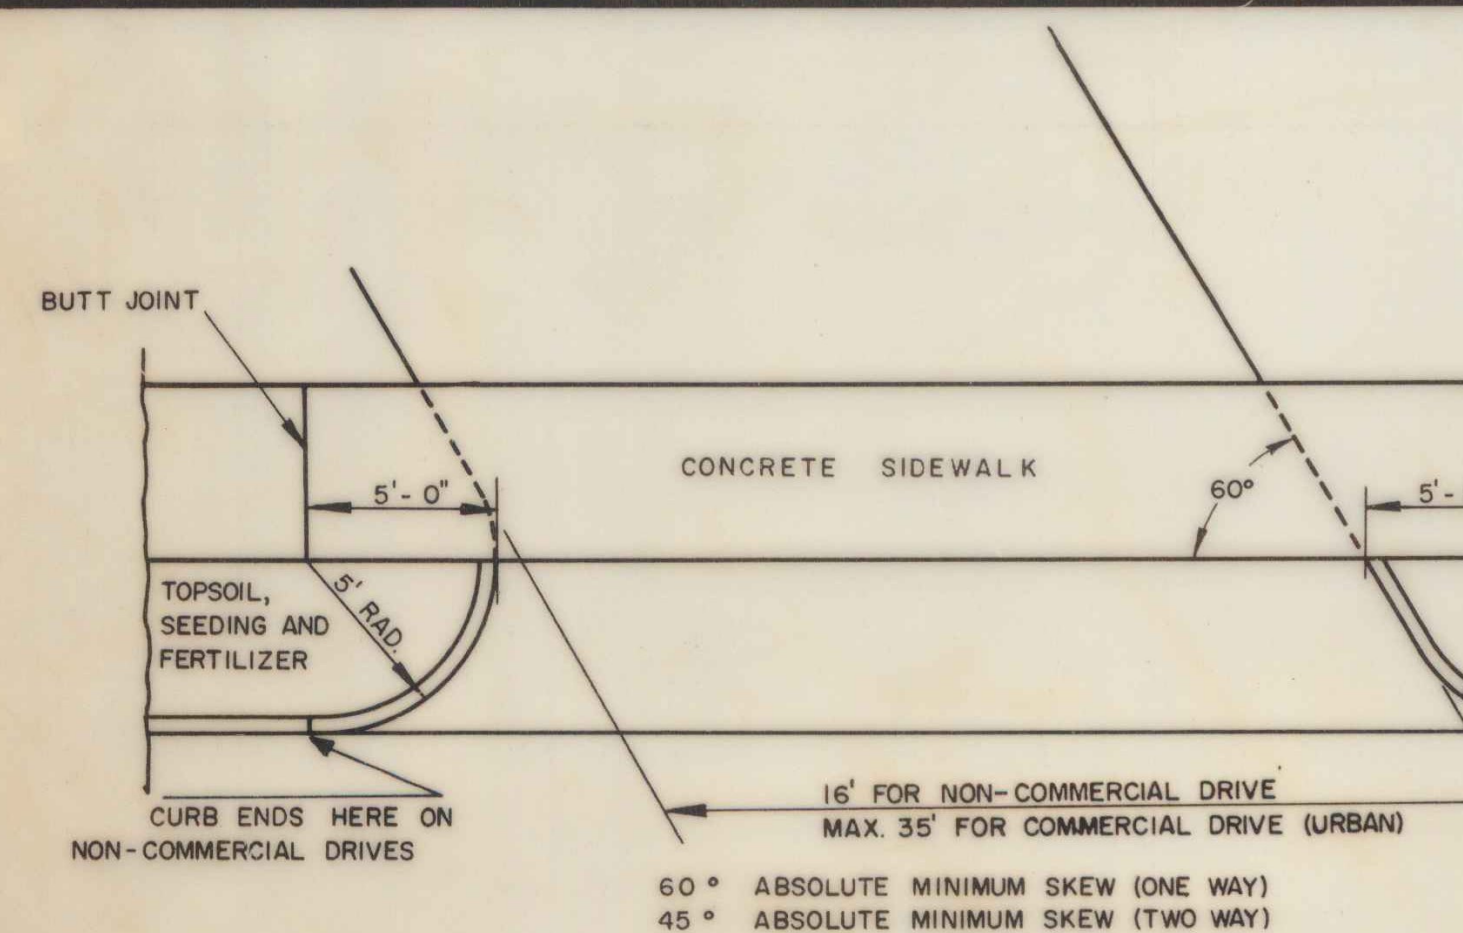

PLAN AT SKEW DRIVE

REVISIONS AND CORRECTIONS

THIS SHEET AND C-2 1/2 SUPERCEDE SHEET C-2 APPROVED MAY 26, 1958
WORDS "CONCRETE CURB" ADDED. DIMENSIONS CHANGED ON "TYPICAL
DRIVE WITH 4' SIDEWALK." GRADE CHANGED AND NOTE ADDED ON
"TYPICAL DRIVE WITH 5' SIDEWALK." JUNE 12, 1959
MAR. 1, 1965. HEIGHT OF STRAIGHT CURBING ENDS, AT DRIVES, REDUCED
FROM 1 1/2' TO 1'. RAMP SLOPES CHANGED FROM 3/4" IN 12"
TO VARIABLE.

APPROVED DATE

DRAWN: R. F.
TRACED: A. J. A.