




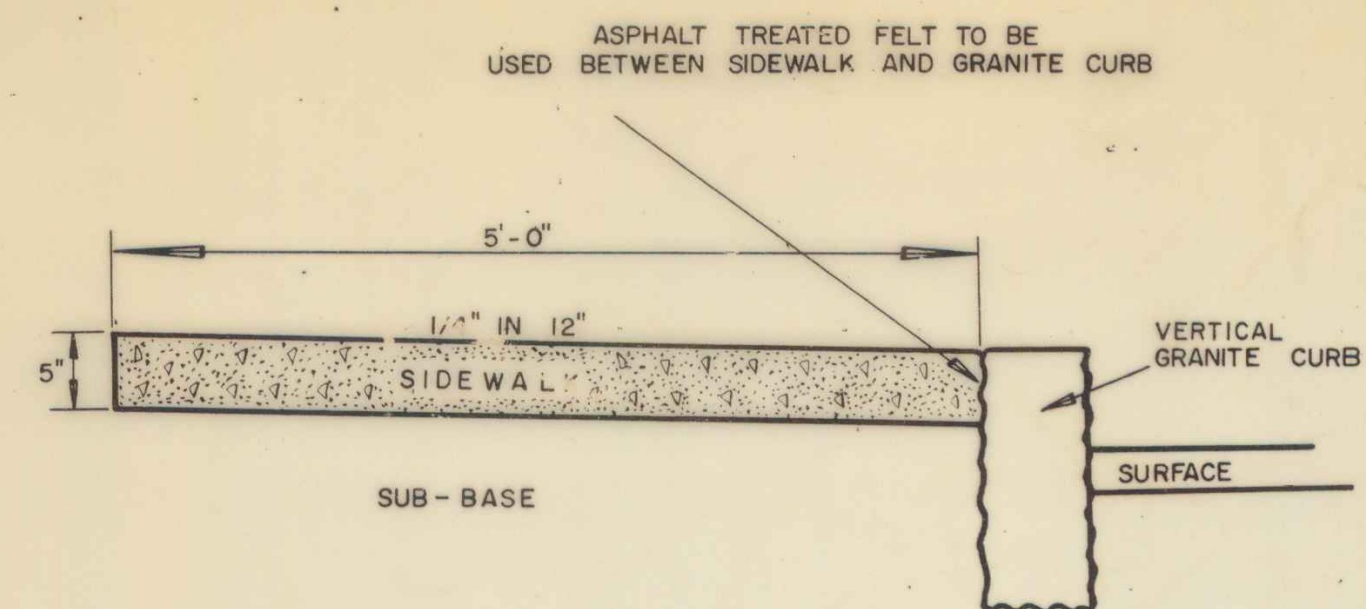


PORTLAND CEMENT CONCRETE SIDEWALK, 5 INCH
(WITH VERTICAL GRANITE CURB)

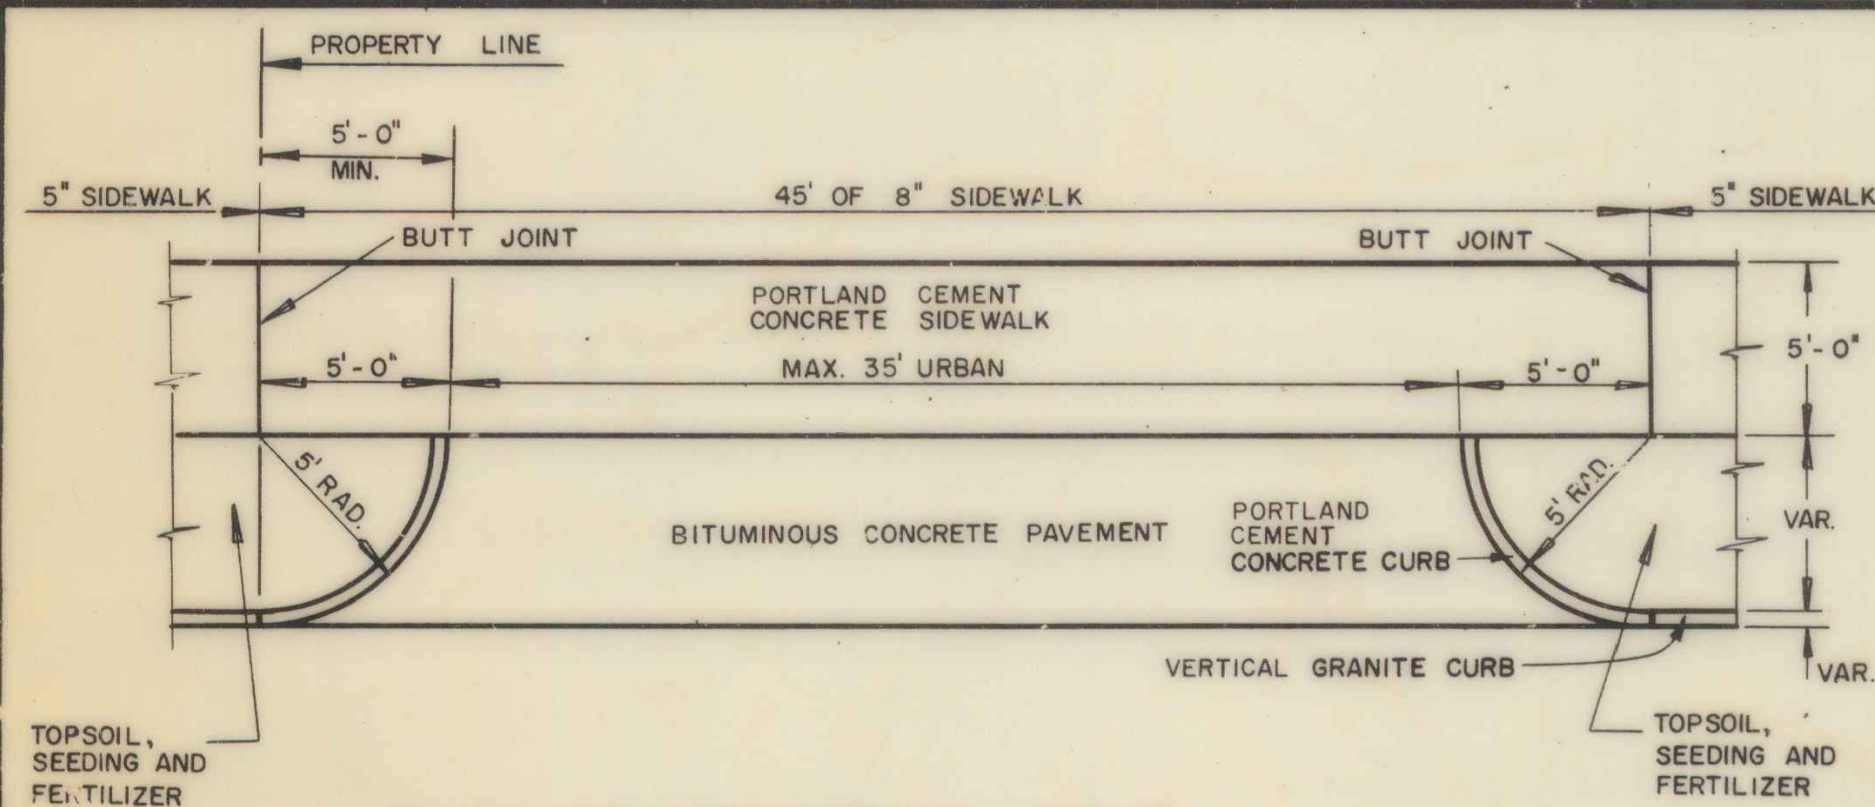


PLAN OF COMMERCIAL DRIVE

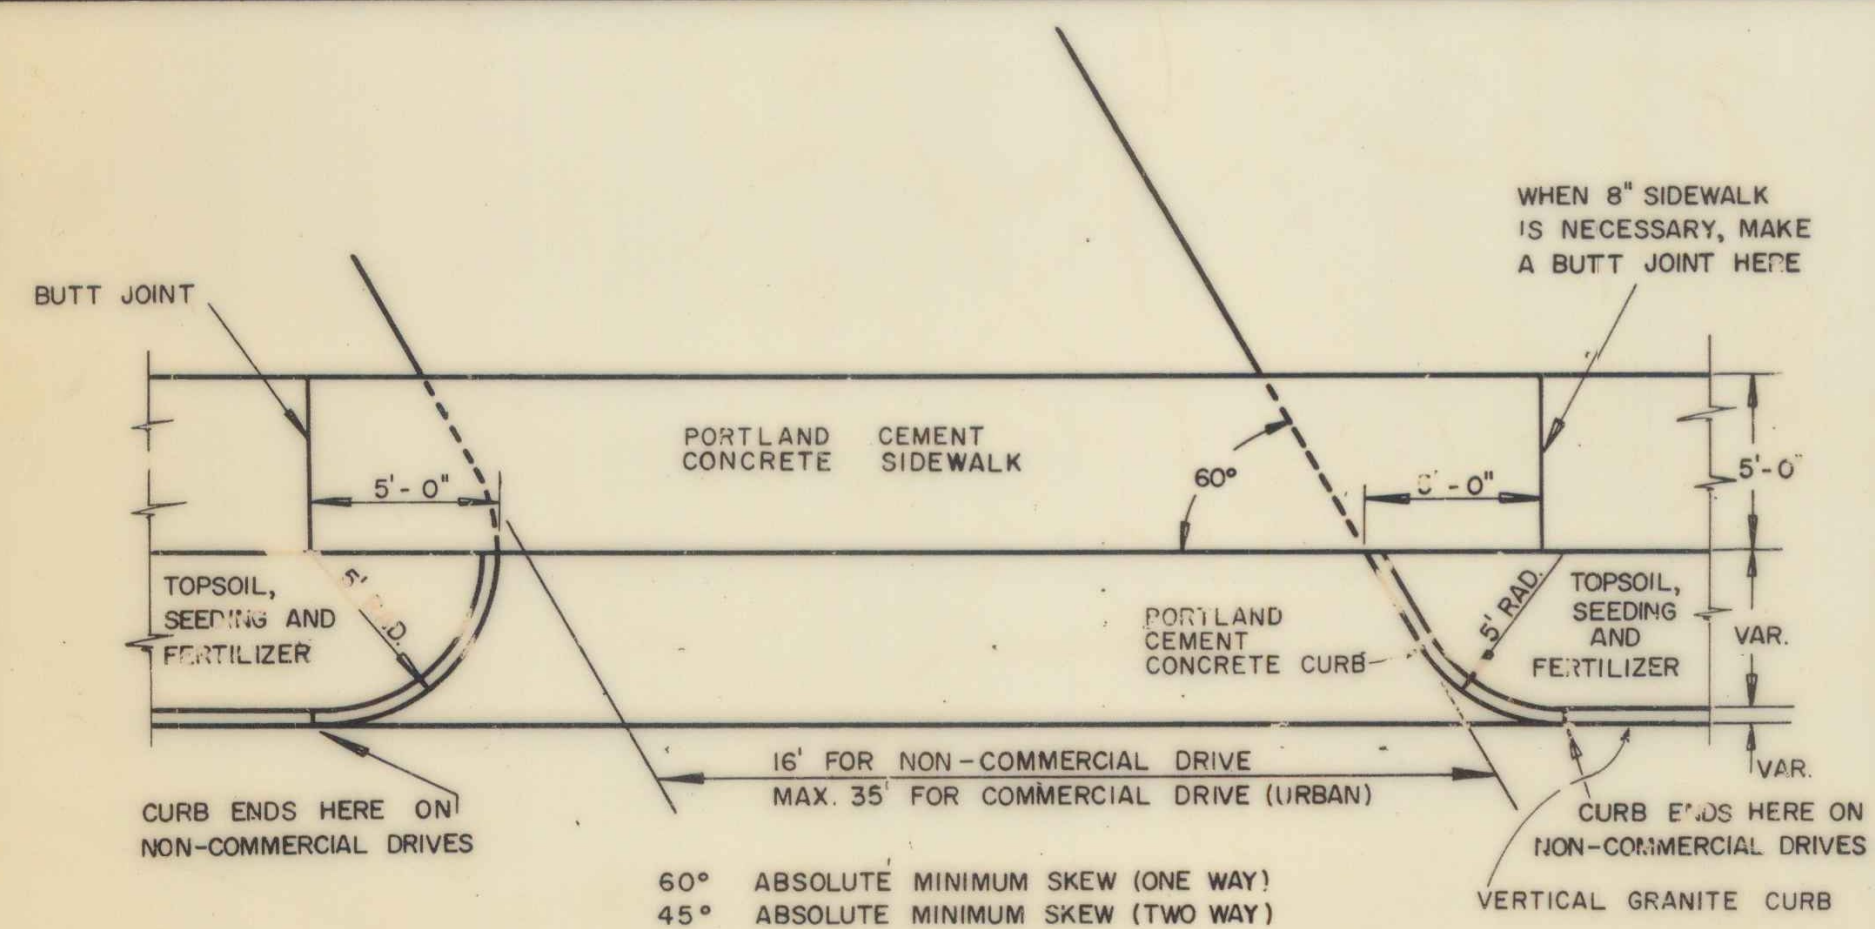


PLAN OF SKEW DRIVE

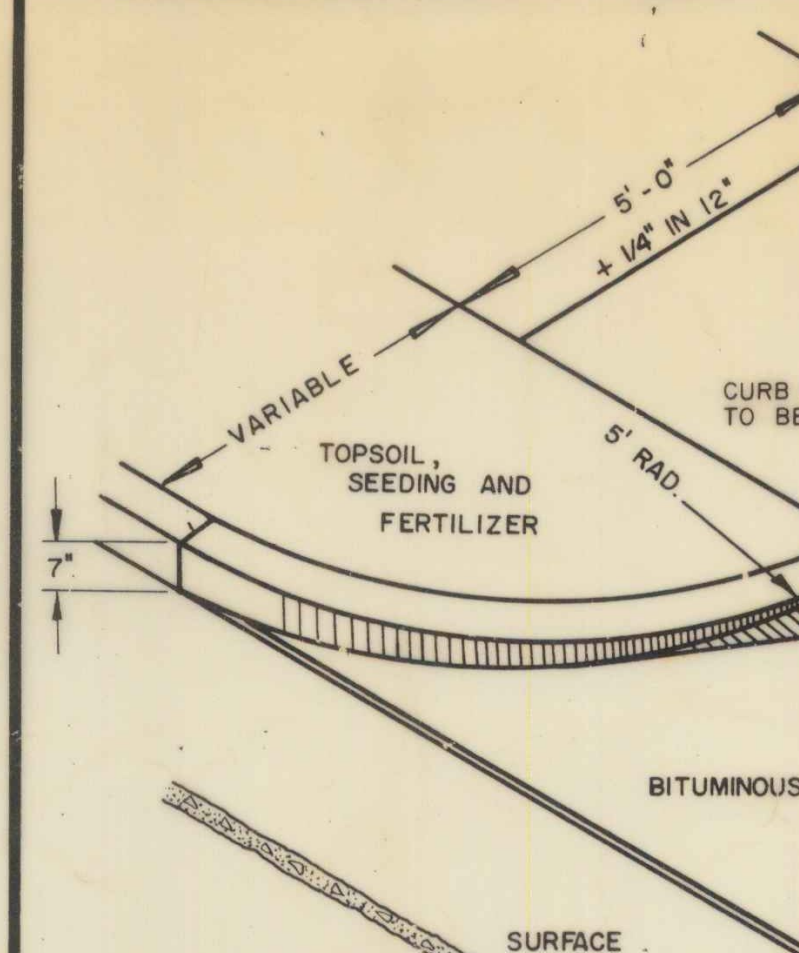

COMMERCIAL DRIVE
WITH GRASS PLOT AND
CEMENT CONCRETE
RADIUS CURB

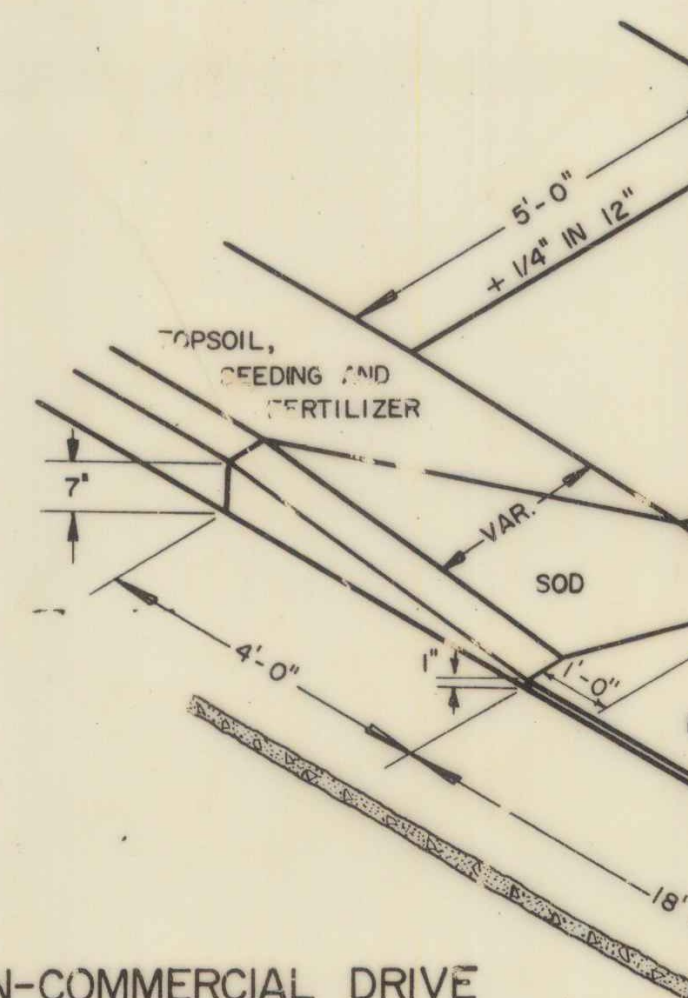

NON-COMMERCIAL DRIVE
WITH GRASS PLOT AND
VERTICAL GRANITE CURB

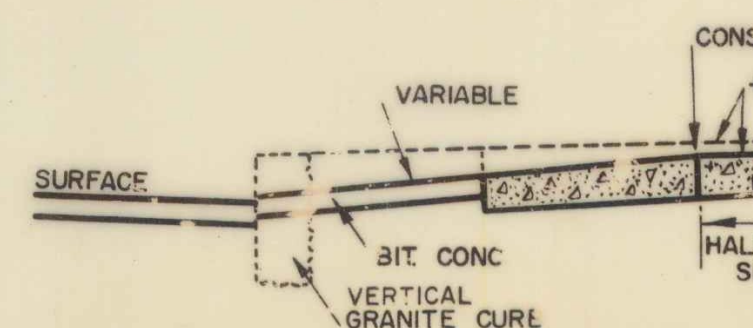

PORTLAND CEMENT
DRIVE ENTRANCE

REVISIONS AND CORRECTIONS

APPROVED

DATE December 14, 1971

R. H. Arnold
CHIEF ENGINEER
E. W. Hickney
ASST. CHIEF ENGINEER
G. M. Lane
HIGHWAY ENGINEER