604.412, 604.415 OR 604.418 REHAB. DIs, CBs OR MHs, CLASS I, II OR III
STA. 10+51, LT

616.47 BITUMINOUS CONCRETE GUTTERS AND TRAFFIC ISLAND
RAMP C STA. 10+99, RT
(SEE MISCELLANEOUS DETAIL SHEET)

646.426 DURABLE 6 INCH WHITE LINE, RECESSED POLYUREA
STA. 9+24 TO 10+94, SOLID RT

646.436 DURABLE 6 INCH YELLOW LINE, RECESSED POLYUREA
STA. 9+24 TO 10+94, SOLID ℄

646.466 DURABLE 12 INCH WHITE LINE, RECESSED POLYUREA
RAMP C GORE - TO BE INSTALLED PER
THE LATEST EDITION OF THE MUTCD

646.622 TEMPORARY 6 INCH WHITE LINE, PAINT
STA. 9+24 TO 10+94, SOLID RT

646.632 TEMPORARY 6 INCH YELLOW LINE, PAINT
STA. 9+24 TO 10+94, SOLID ℄

646.662 TEMPORARY 12 INCH WHITE LINE, PAINT
RAMP C GORE - TO BE INSTALLED PER
THE LATEST EDITION OF THE MUTCD

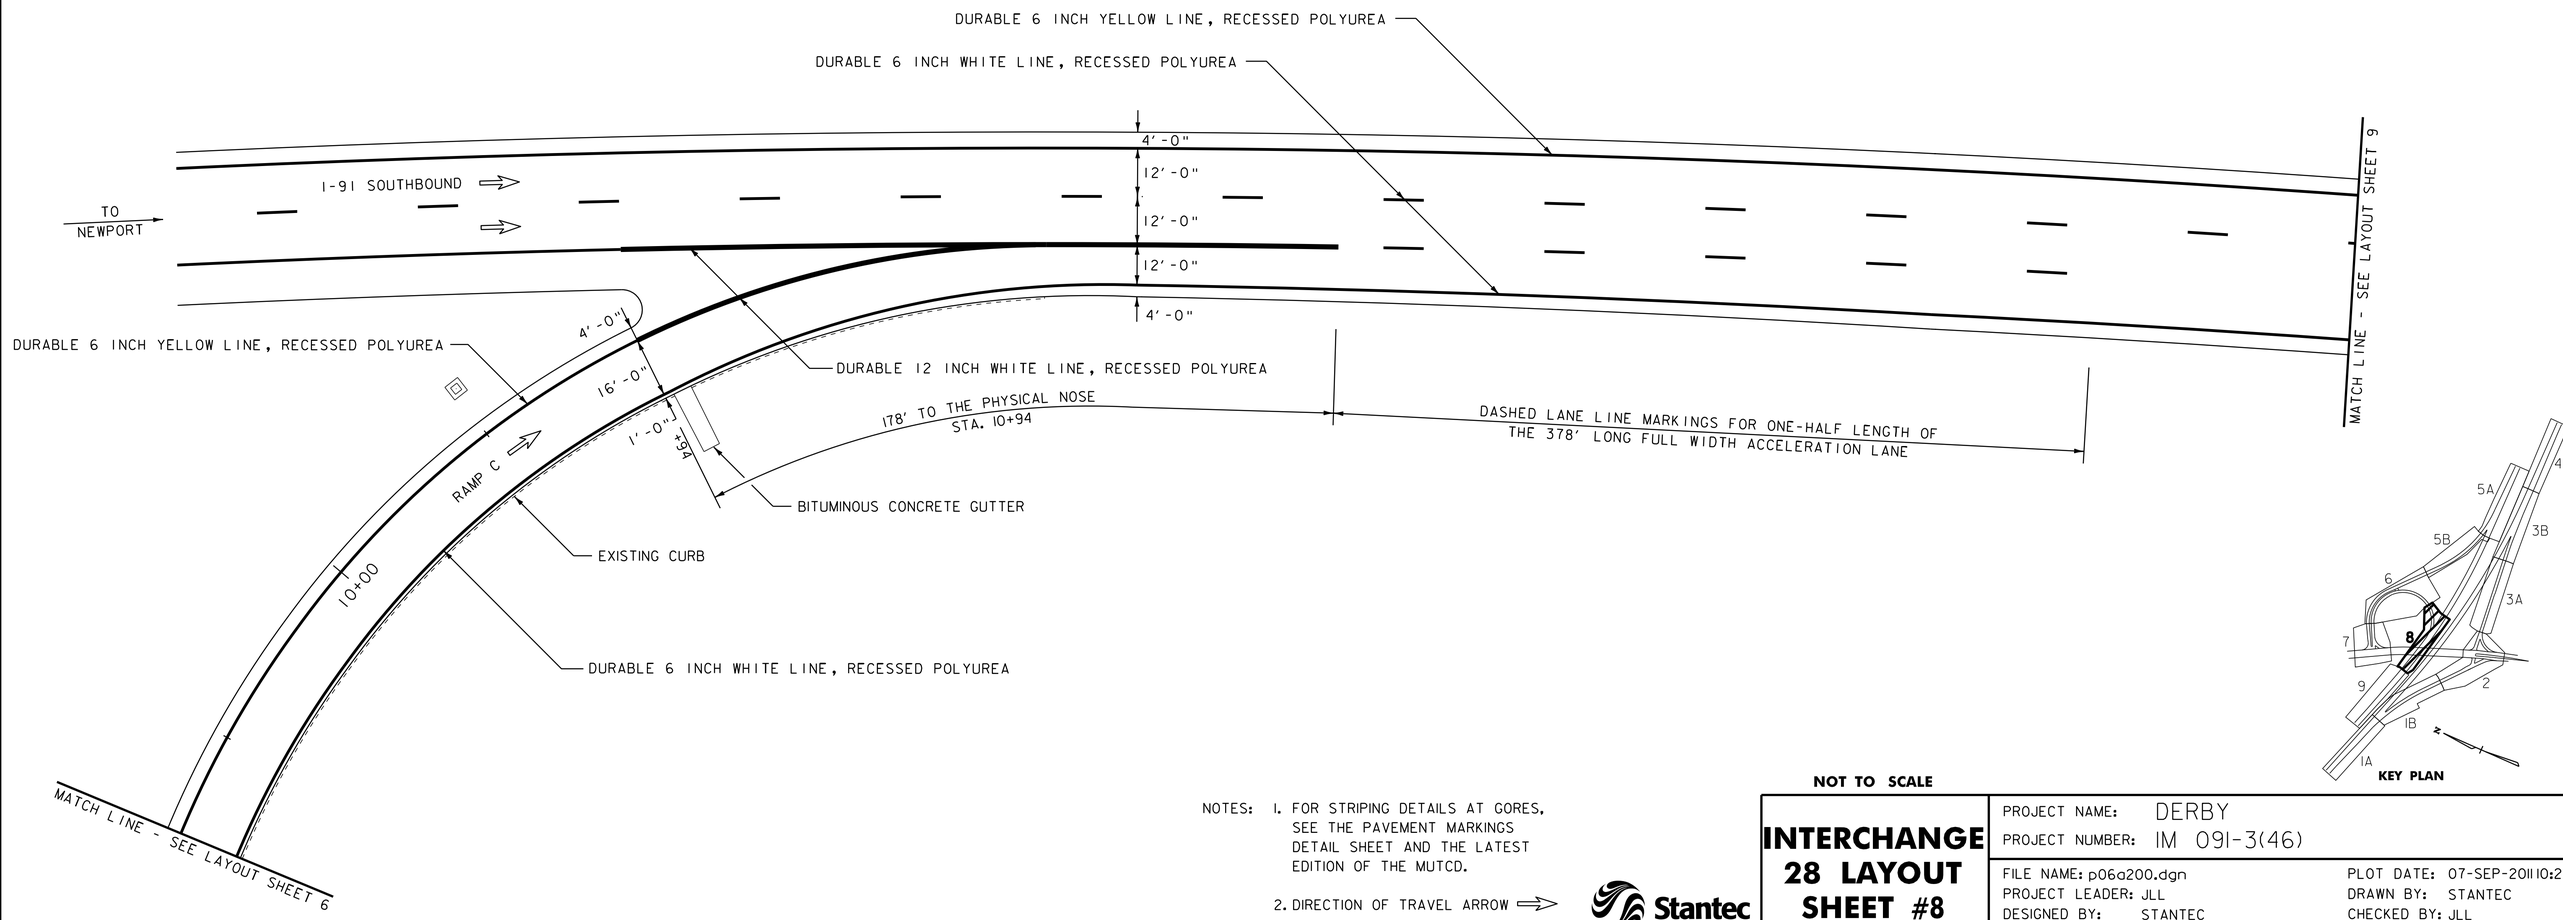

NOT TO SCALE

NOTES:
1. FOR STRIPING DETAILS AT GORES, SEE THE PAVEMENT MARKINGS DETAIL SHEET AND THE LATEST EDITION OF THE MUTCD.
2. DIRECTION OF TRAVEL ARROW ⇒

Stantec

INTERCHANGE 28 LAYOUT SHEET #8

PROJECT NAME: DERBY
PROJECT NUMBER: IM 091-3(46)

FILE NAME: p06a200.dgn
PROJECT LEADER: JLL
DESIGNED BY: STANTEC
IPARM FILE: p06a200L08.i

PLOT DATE: 07-SEP-2011 10:26
DRAWN BY: STANTEC
CHECKED BY: JLL
SHEET 40 OF 63