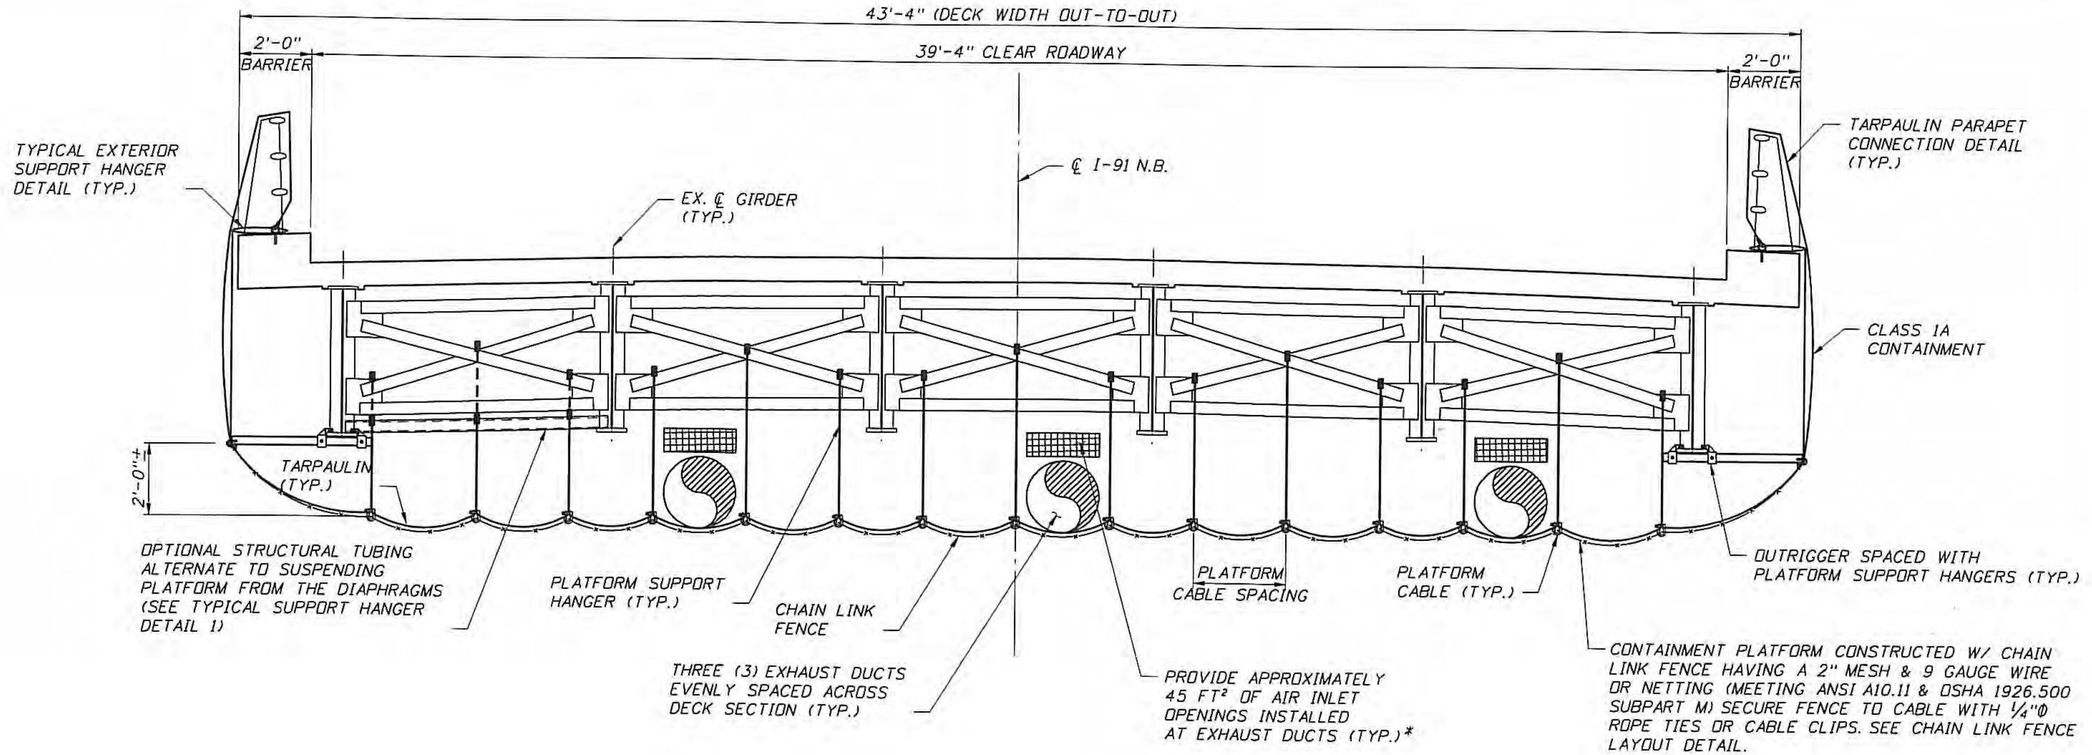

* BASED ON MAXIMUM CONTAINMENT AREA OF 480 FT² AS MEASURED PERPENDICULAR TO THE DIRECTION OF CROSS-DRAFT (SEE VENTILATION SYSTEM TABLE ON GENERAL NOTES SHEETS)

NOTES:

1. THESE PLANS WERE PREPARED WITHOUT THE BENEFIT OF AS-BUILT BRIDGE PLANS. THE CONTRACTOR SHALL MAKE ALLOWANCE FOR BRIDGE ELEMENTS AND MODIFICATIONS NOT SHOWN ON THESE PLANS.
2. THE CONTRACTOR SHALL AVOID ATTACHING/CONNECTING TO BRIDGE ELEMENTS EXHIBITING SIGNIFICANT SECTION LOSS.
3. FOR ADDITIONAL DETAILS, SEE CONTAINMENT MISCELLANEOUS DETAILS SHEETS.
4. INSPECTIONS SHALL BE PERFORMED FROM MANLIFT.
5. CONTRACTOR TO PROVIDE LIFE LINES MEETING OSHA 1910.66 APPENDIX C AS REQUIRED.

TYPICAL SECTION

(PHASES I-IV)
(MOBILE DUST COLLECTOR NOT SHOWN FOR CLARITY)
(S.B. BRIDGE SHOWN, N.B. BRIDGE SIMILAR)
(3'-9" CABLE SPACING SHOWN, 5'-3" CABLE SPACING SIMILAR)

STATE OF VERMONT
PAUL R. STEINLEN
NO. 10795
CIVIL
3-31-15
LICENSED
PROFESSIONAL ENGINEER

Bridge Nos. 58N & 58S (BRADFORD)

REVISIONS		
DATE	BY	DESCRIPTION

PAUL STEINLEN P.E.
P.E. LICENSE NUMBER 10795
A2B ENGINEERING, LLC.
5406 N. HOOVER BLVD., SUITE 12
TAMPA, FL 33634

MONOKO, LLC.
1037 PENINSULA AVENUE
TARPON SPRINGS, FL 34689
PHONE (727) 940-3244
FAX (727) 279-8795

DRAWN BY:	BDN 02/15
CHECKED BY:	PDB 02/15
DESIGNED BY:	MAT 02/15
CHECKED BY:	PRS 02/15

VERMONT DEPARTMENT OF TRANSPORTATION

ROAD NO.	COUNTY	PROJECT ID
I-91	ORANGE	IM BPNT (14)

SHEET TITLE: CONTAINMENT SECTION DETAILS (2 OF 2)
REF. DWG. NO.:
PROJECT NAME: TEN BRIDGES ON OR OVER I-91 IMPROVEMENT PLANS
SHEET NO.: C-6

p:\187 monoko, llc\14 bradford-newbury im bpnt\1 containment plans\cadd\B58Typical2.dgn
Cad4
3/31/2015 5:51:46 PM