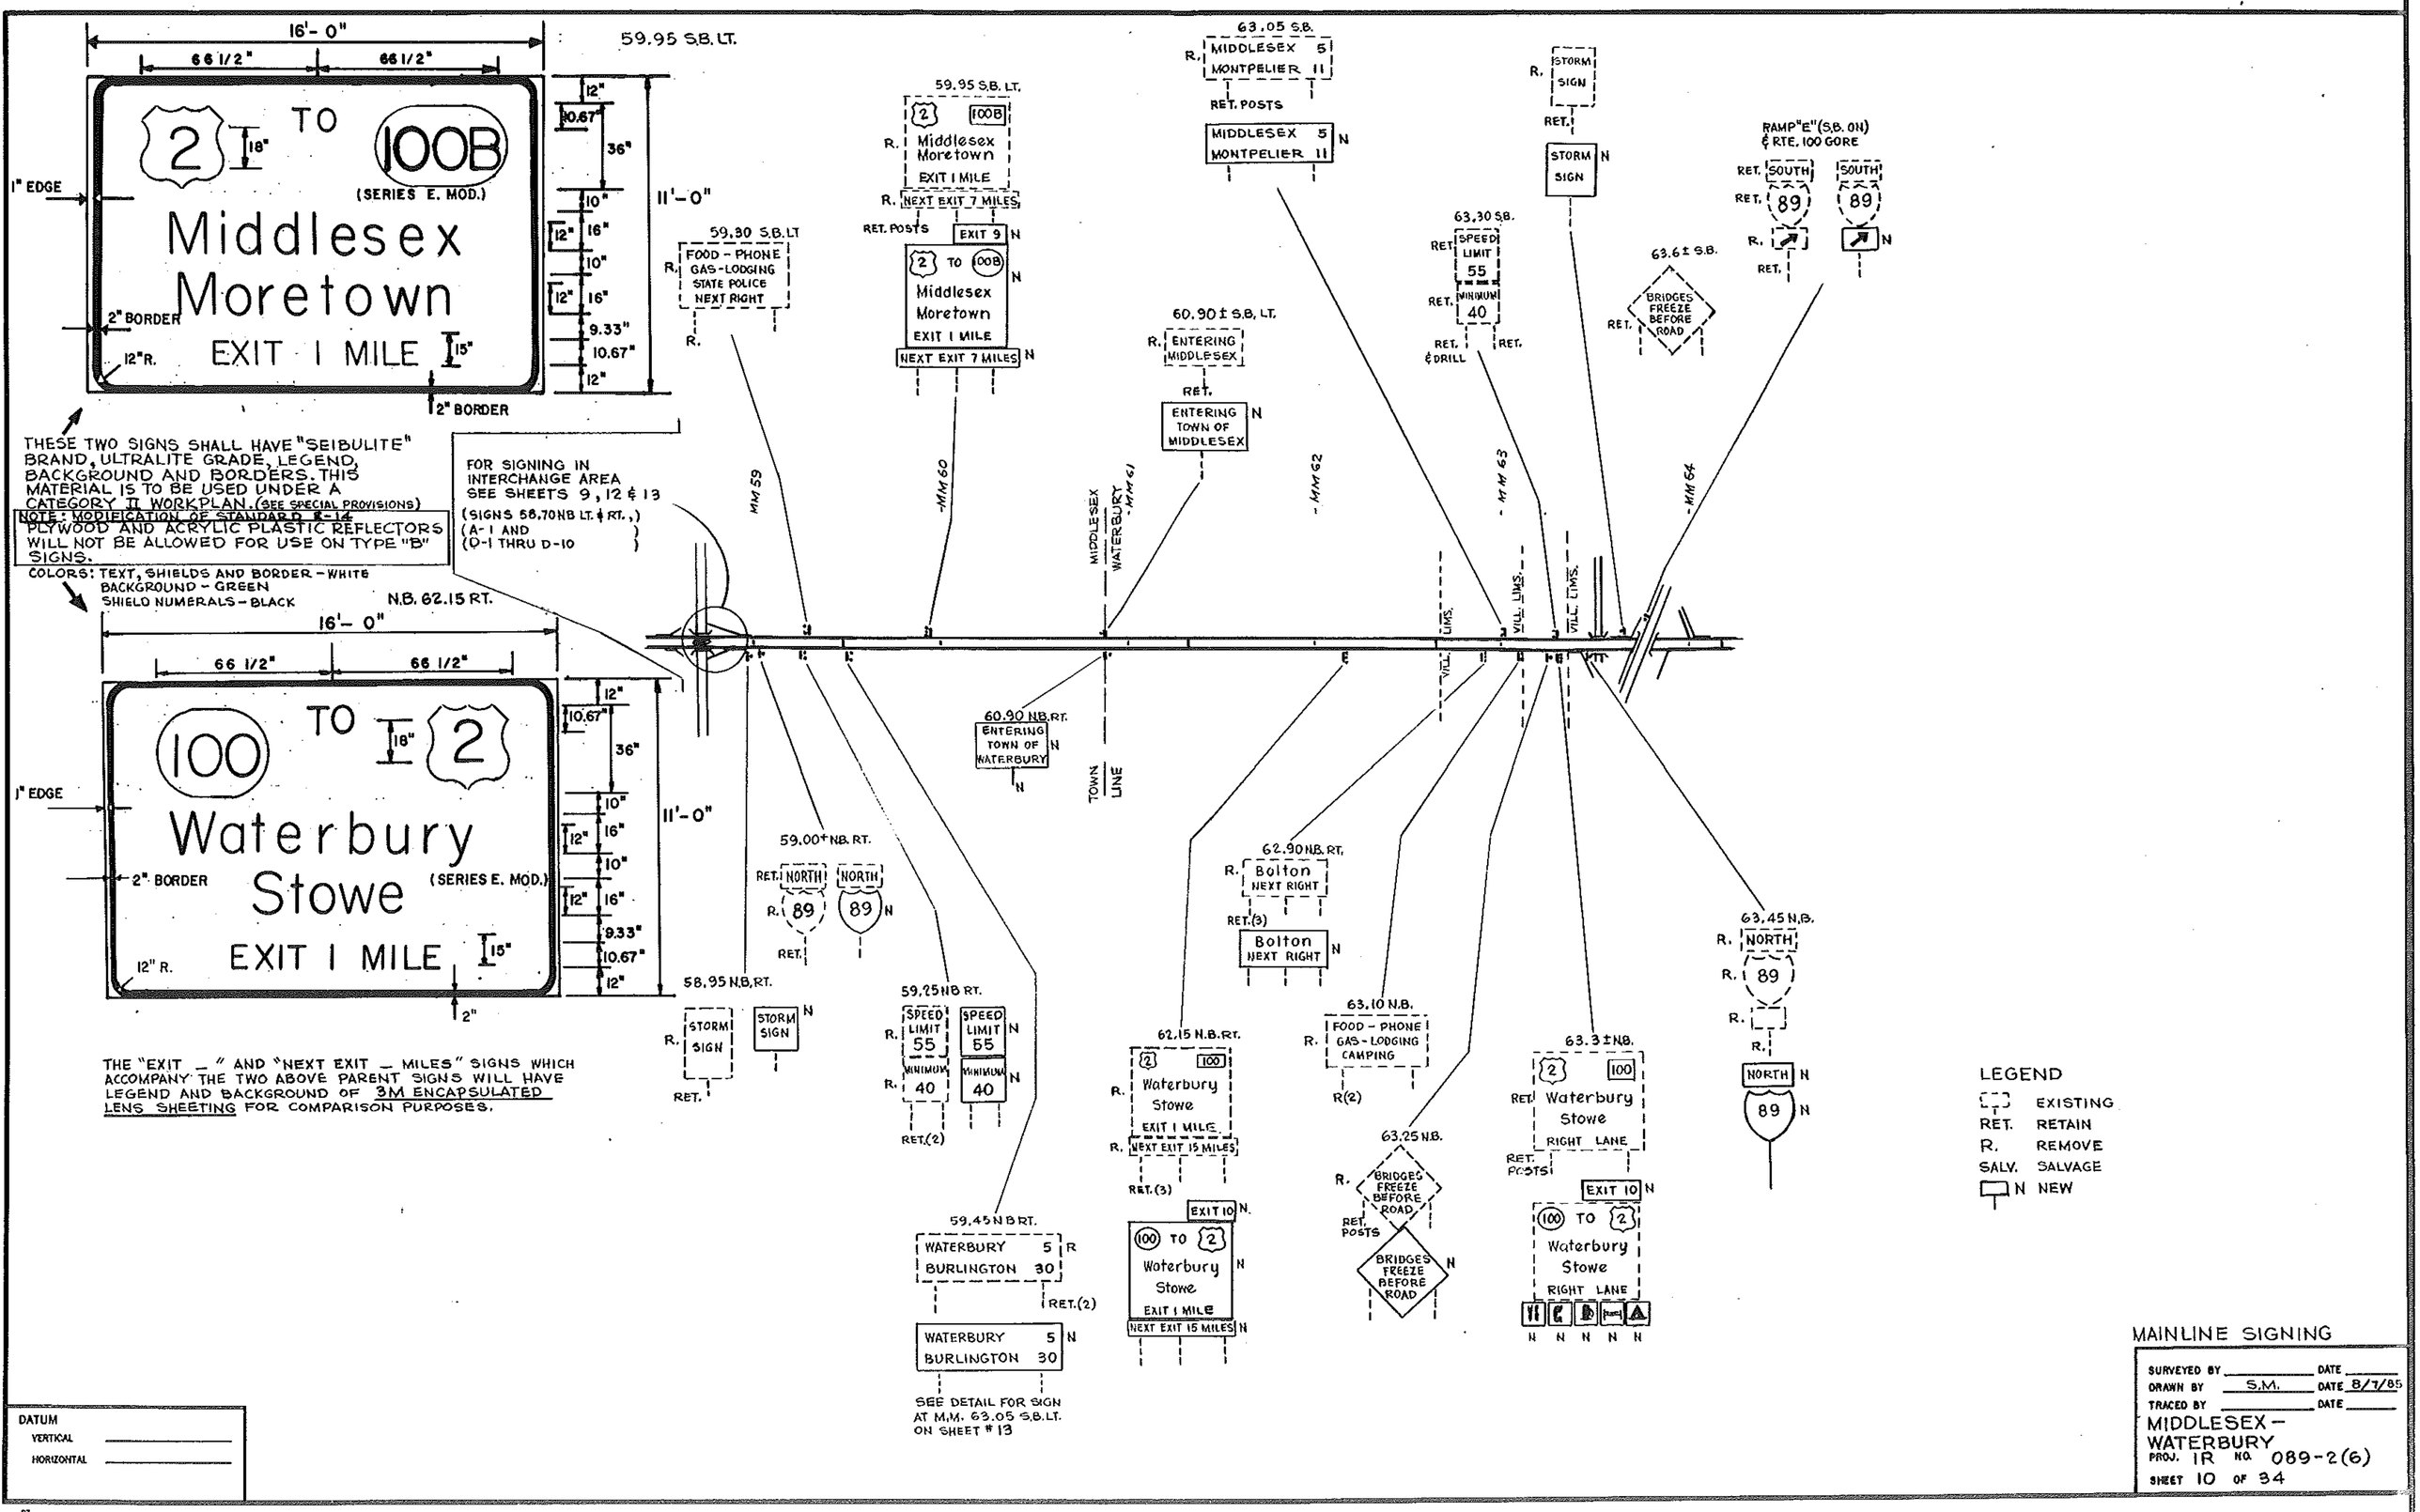

DATUM
VERTICAL _____
HORIZONTAL _____

MAINLINE SIGNING

SURVEYED BY _____ DATE _____
DRAWN BY S.M. DATE 8/7/85
TRACED BY _____ DATE _____

MIDDLESEX - WATERBURY
PROJ. IR NO. 089-2(6)
SHEET 10 OF 34