
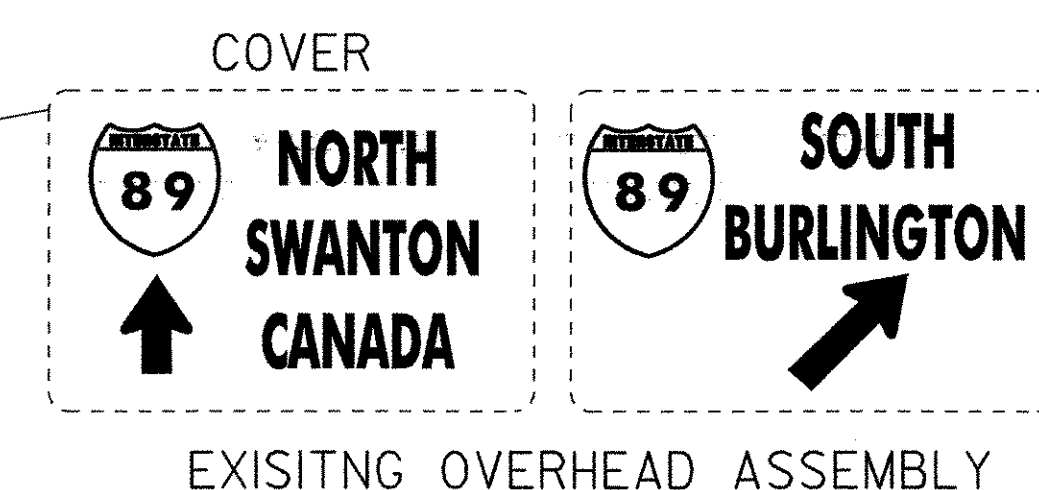
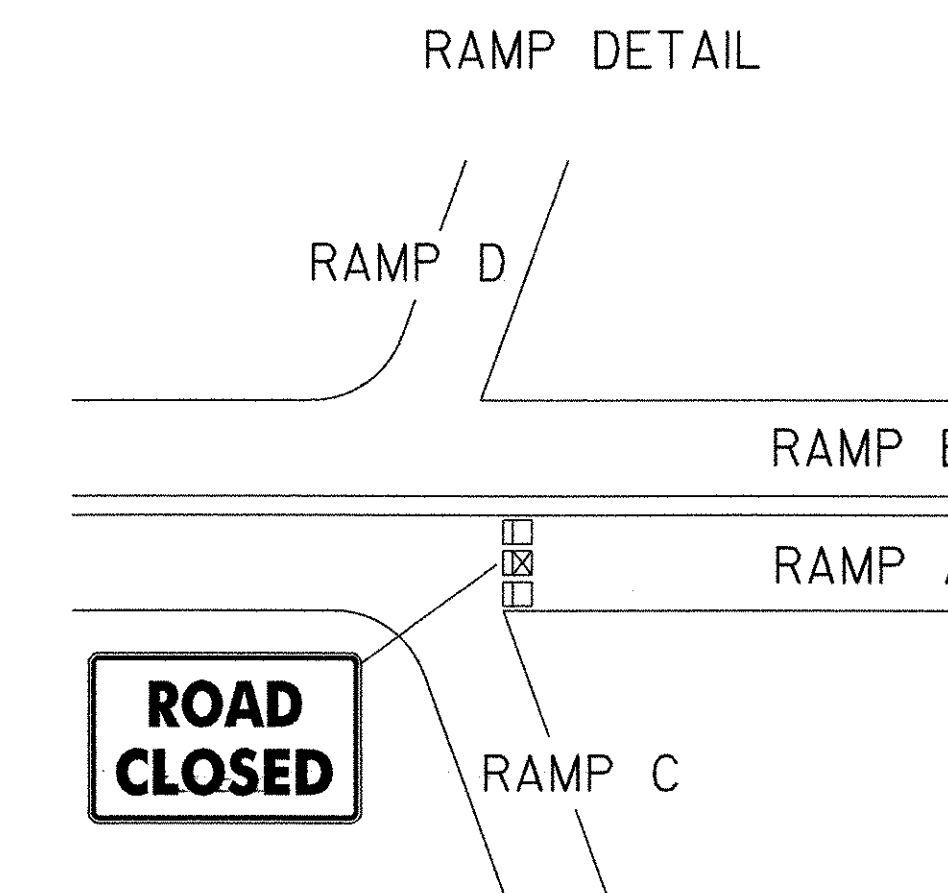
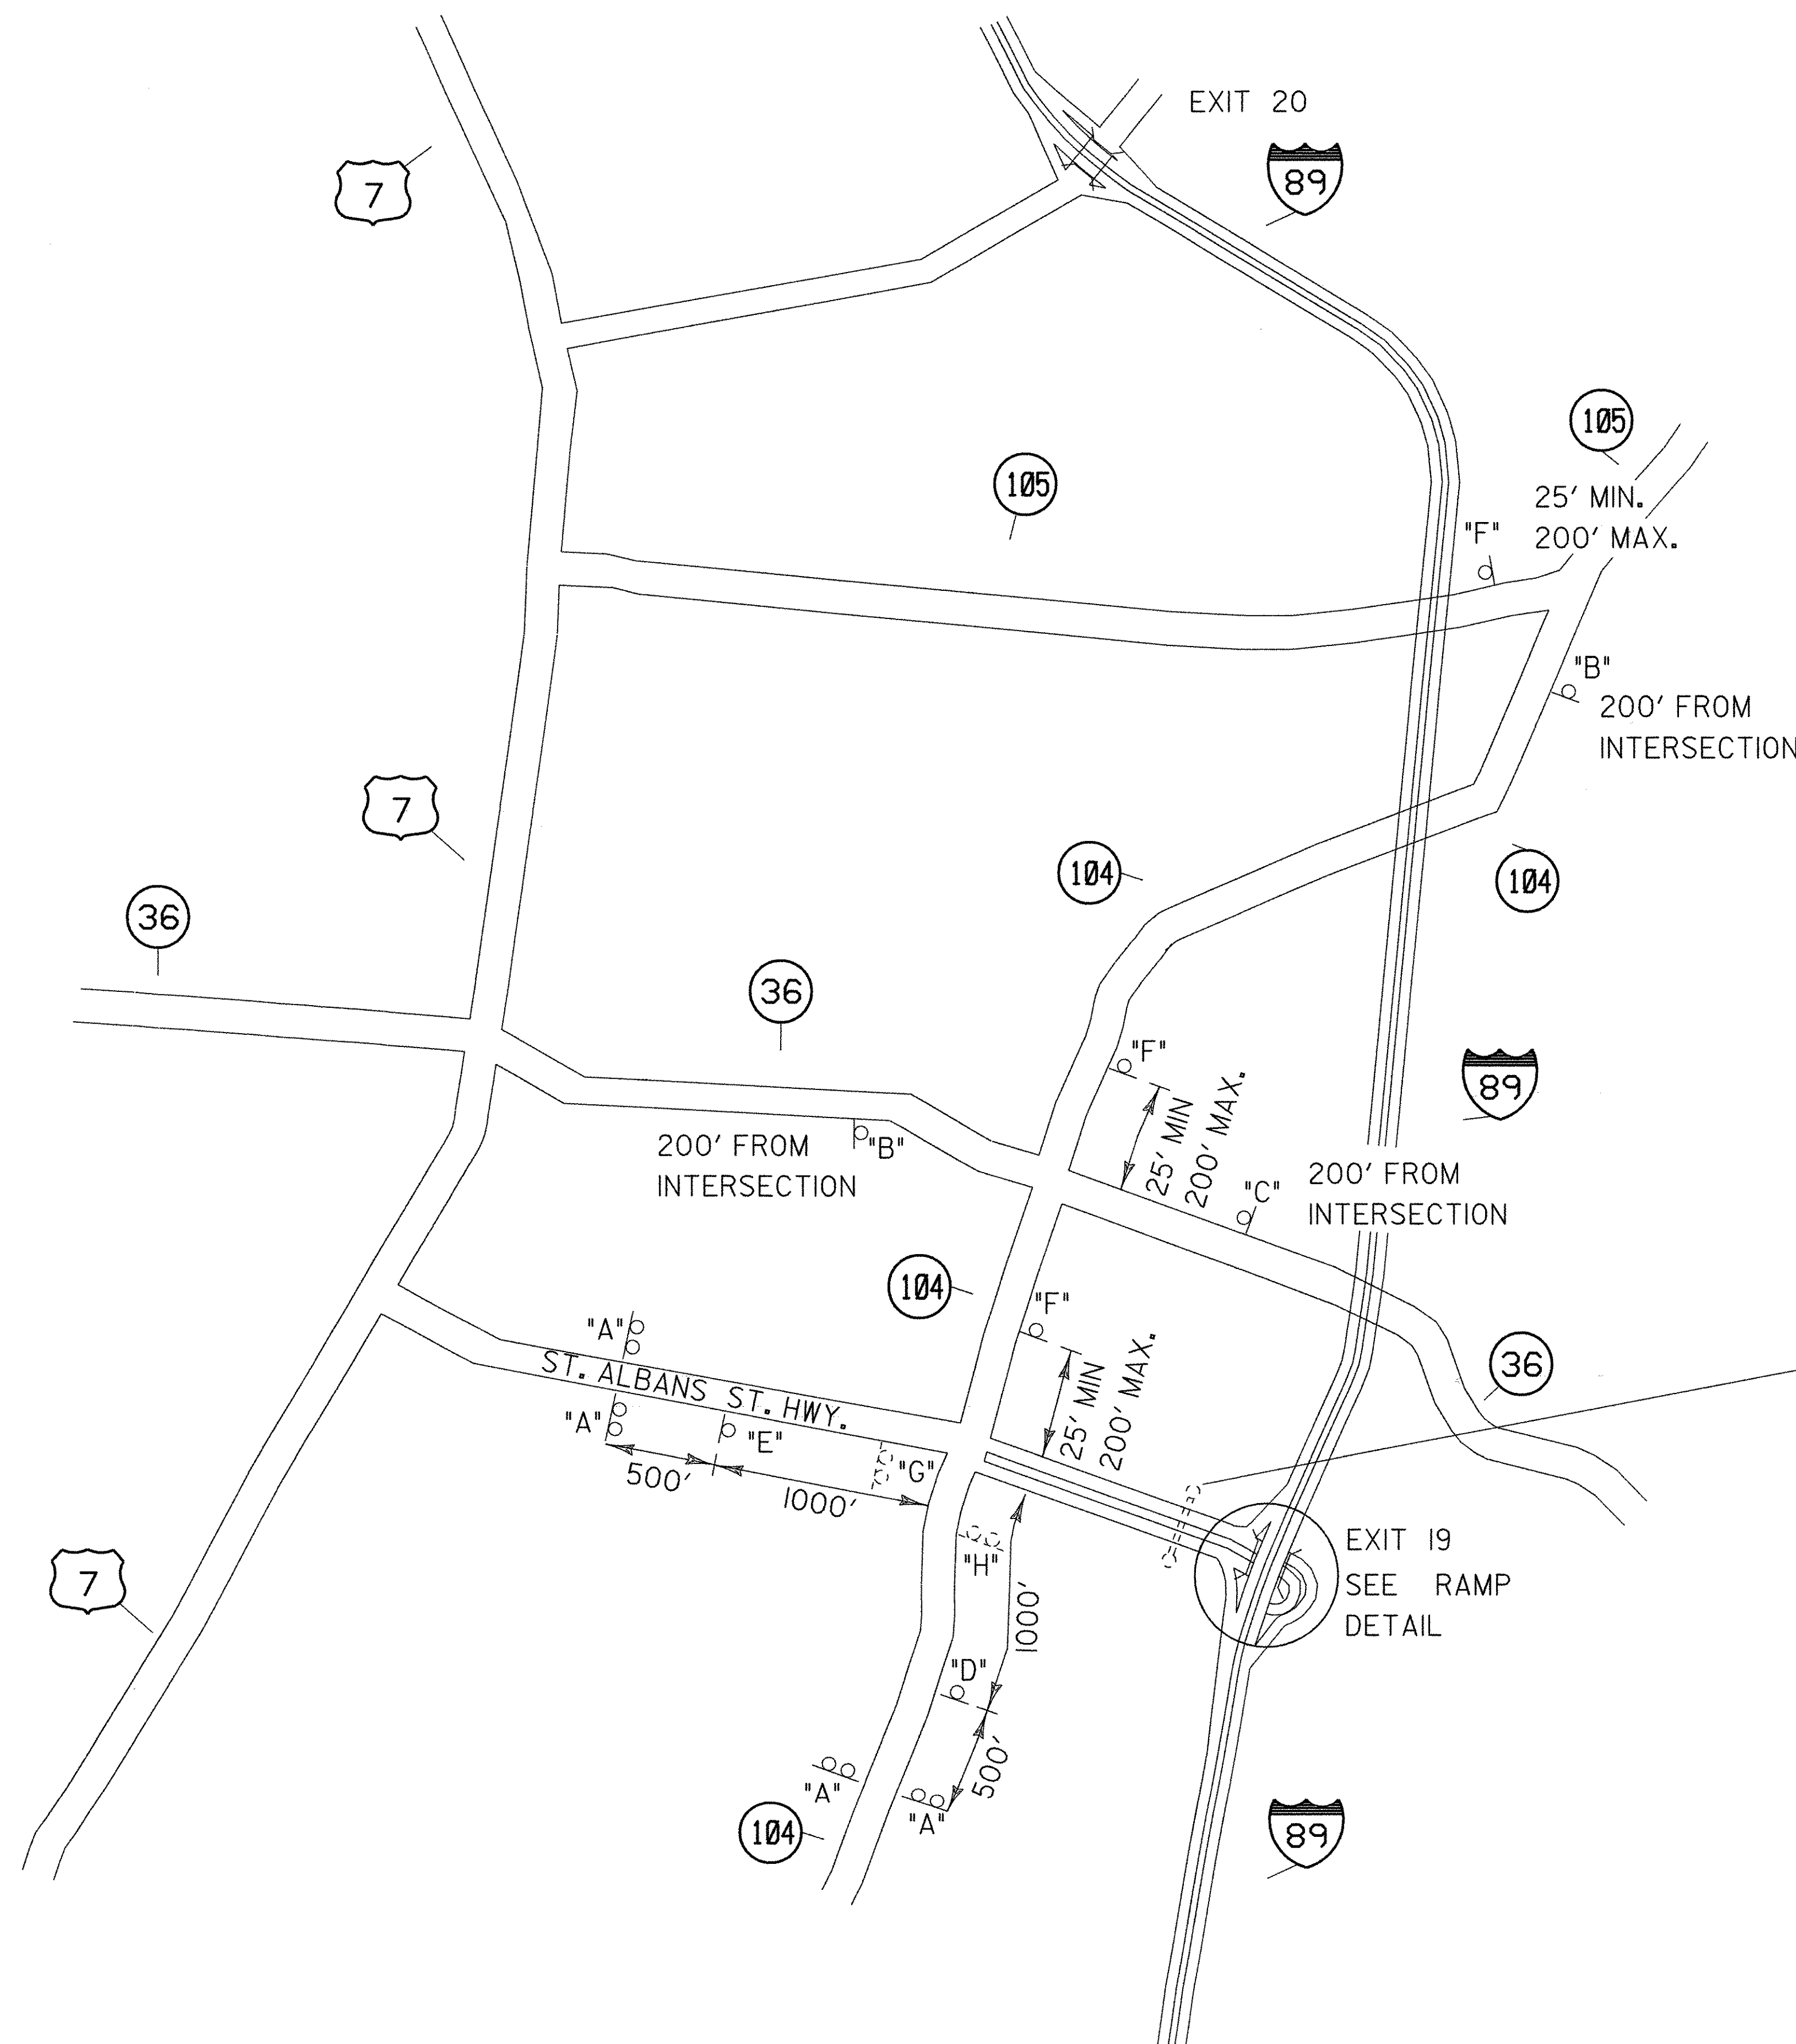
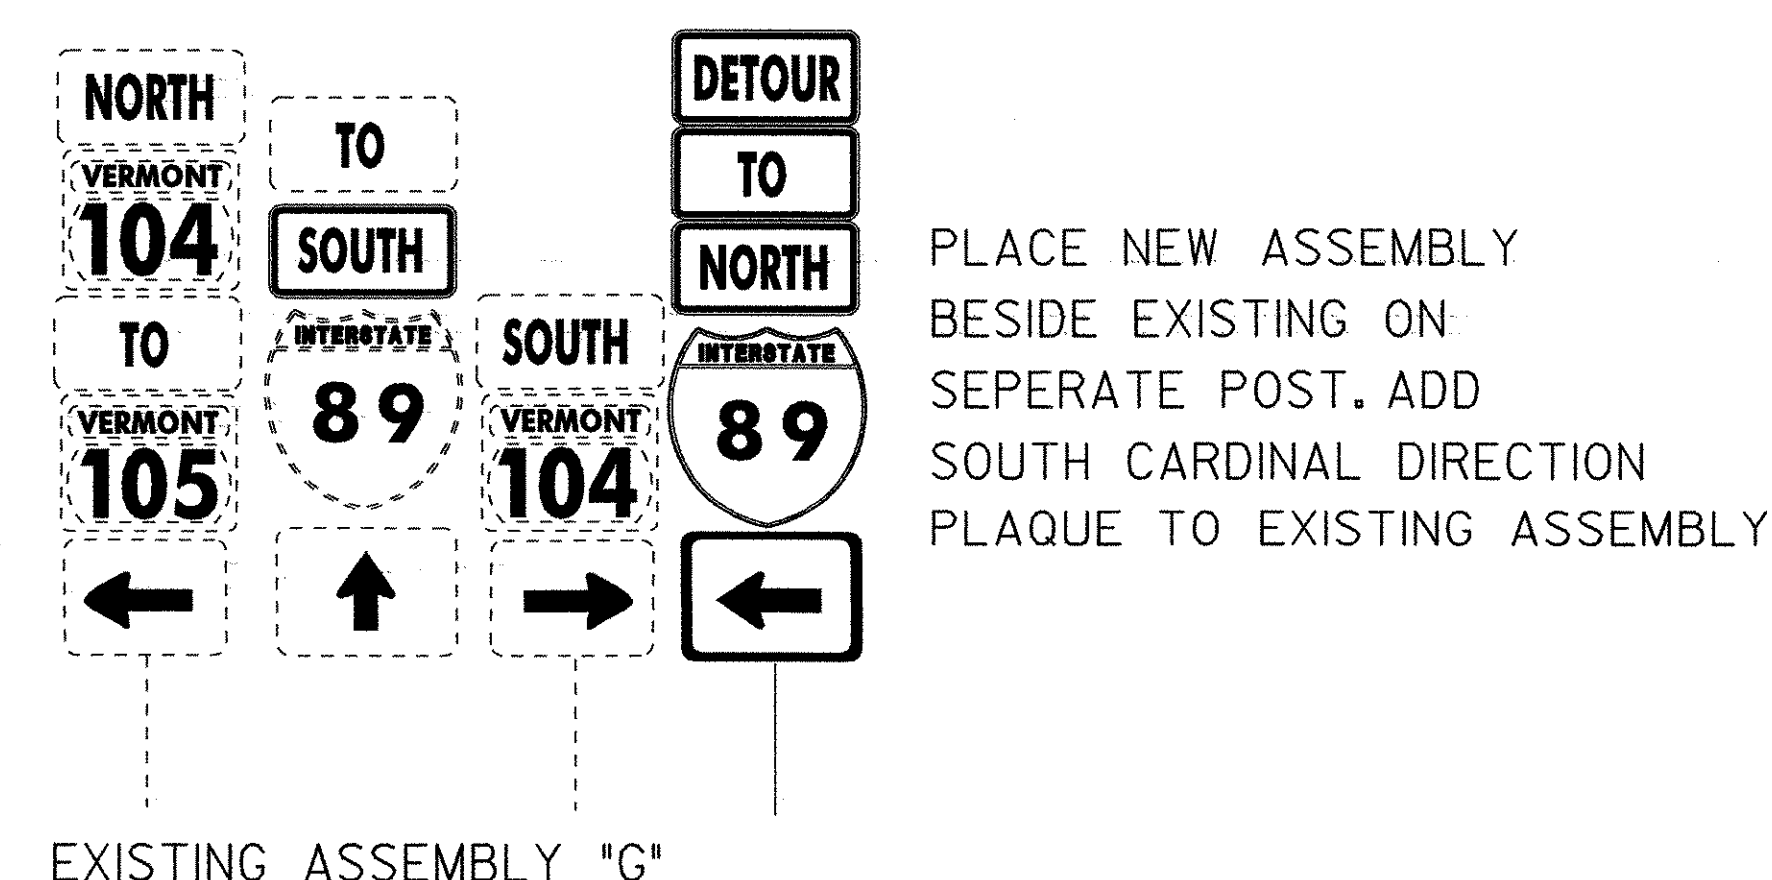
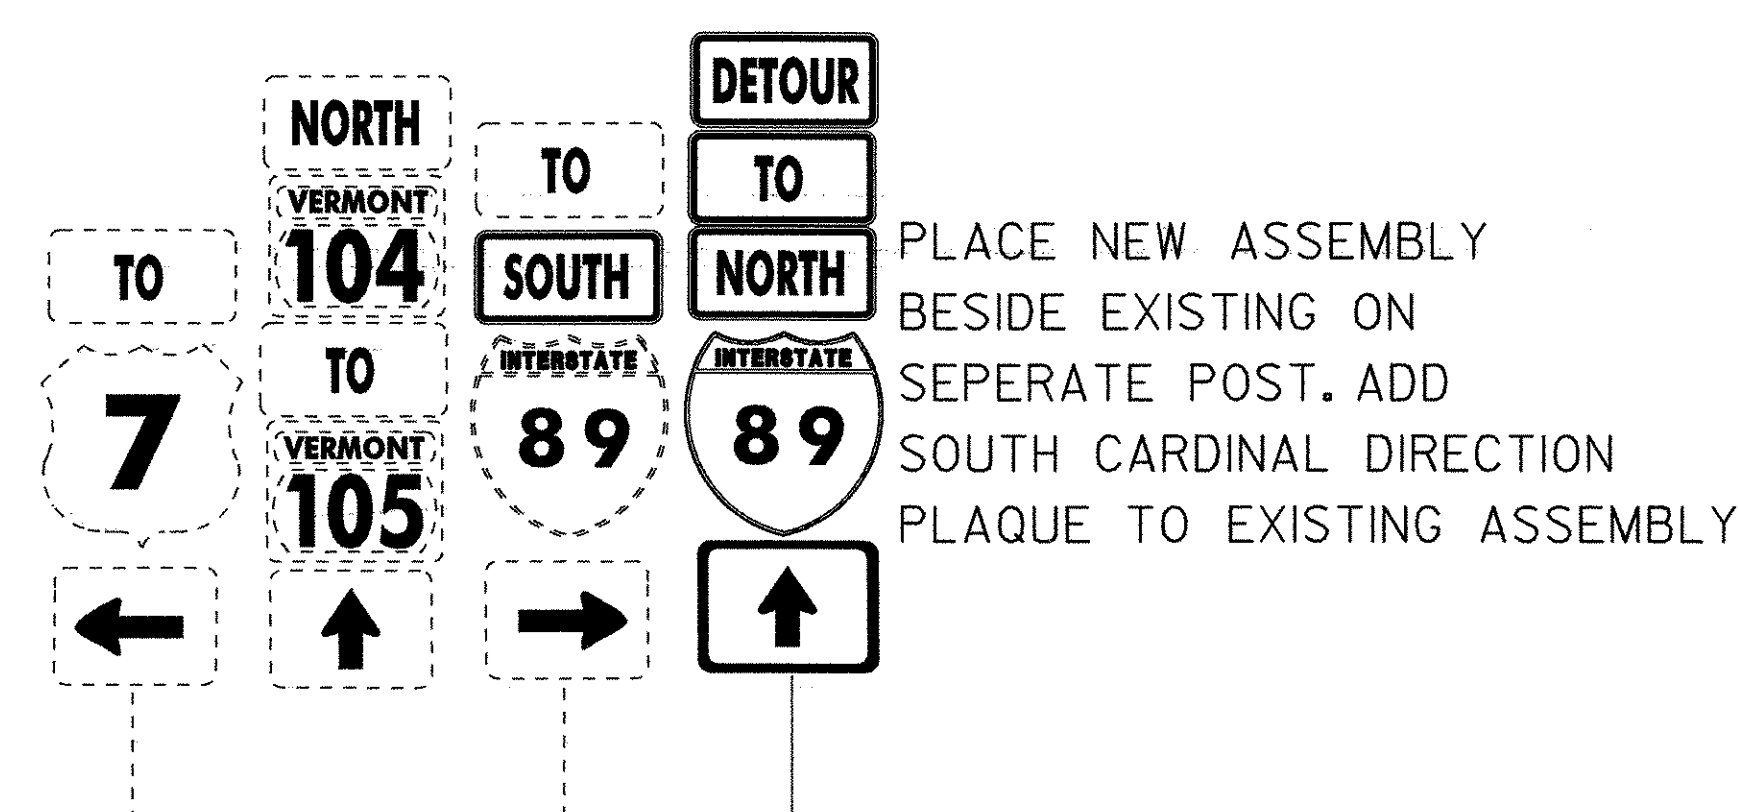


LEGEND:

- EXISTING
- NEW
- TYPE III BARRICADE
- ⊠ TYPE III BARRICADE (MOD.)

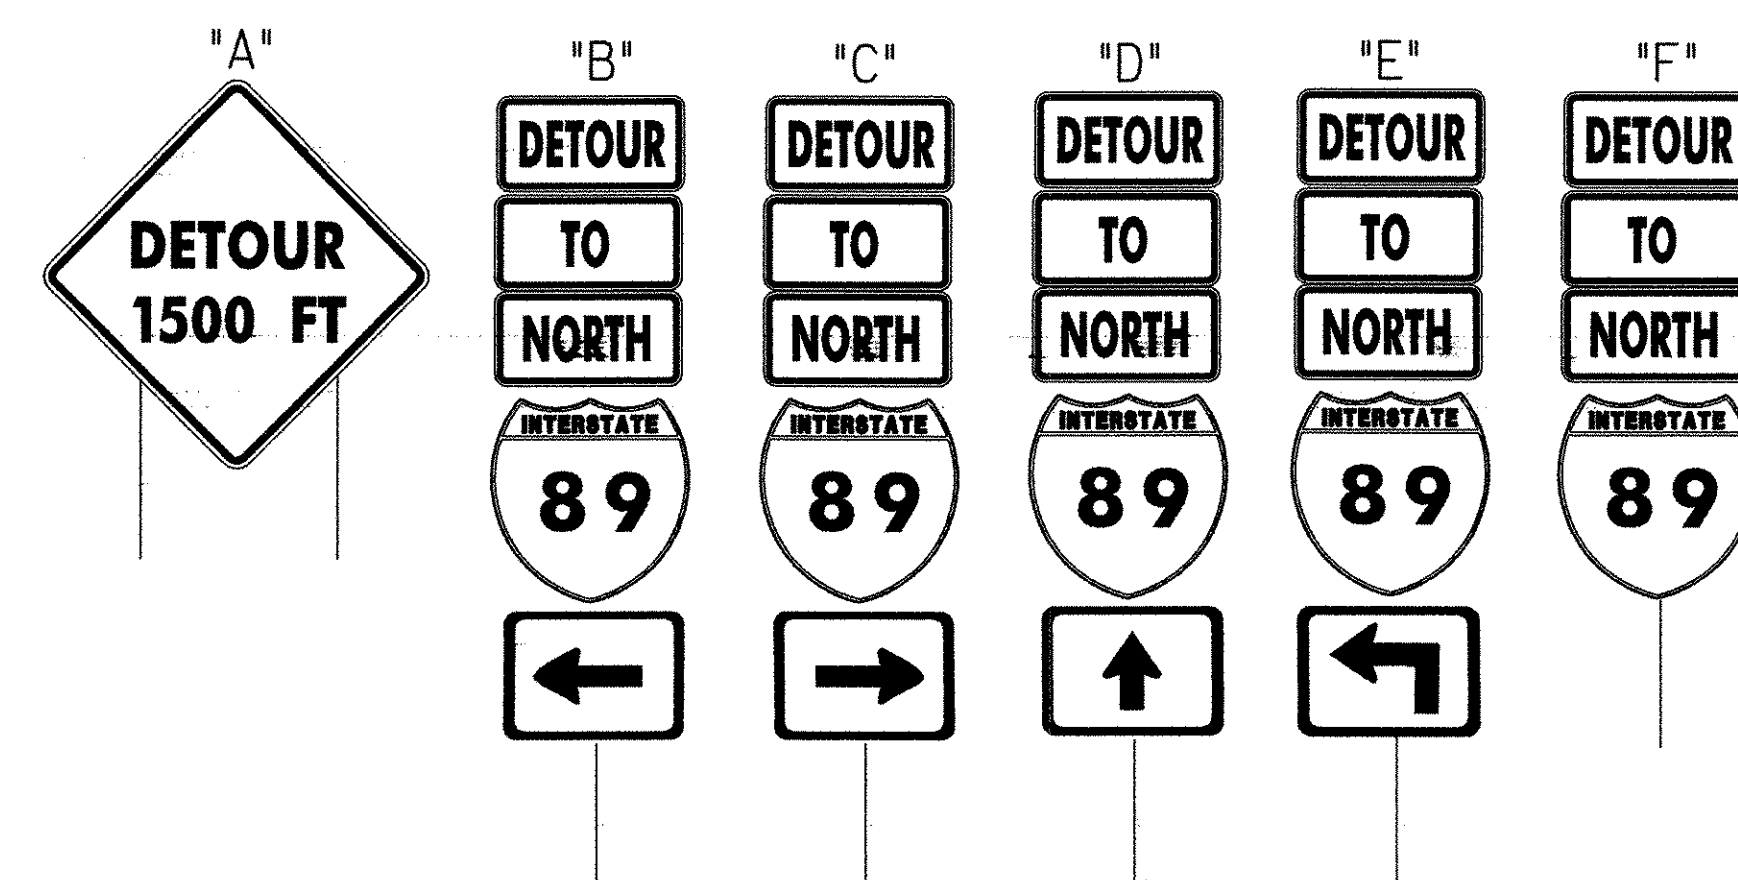

TRAFFIC CONTROL PLAN NOT TO SCALE

PREPARED BY JHK DATE 9/99
 CHECKED BY DATE
 DESIGN SUPERVISOR ABK DATE 9/99
 PROJ. FAIRFAX-FAIRFIELD-ST. ALBANS
 IM 089-3 (27)
 PLOTTED: 05-JAN-2001
 SHEET 41A OF 370 SHEETS