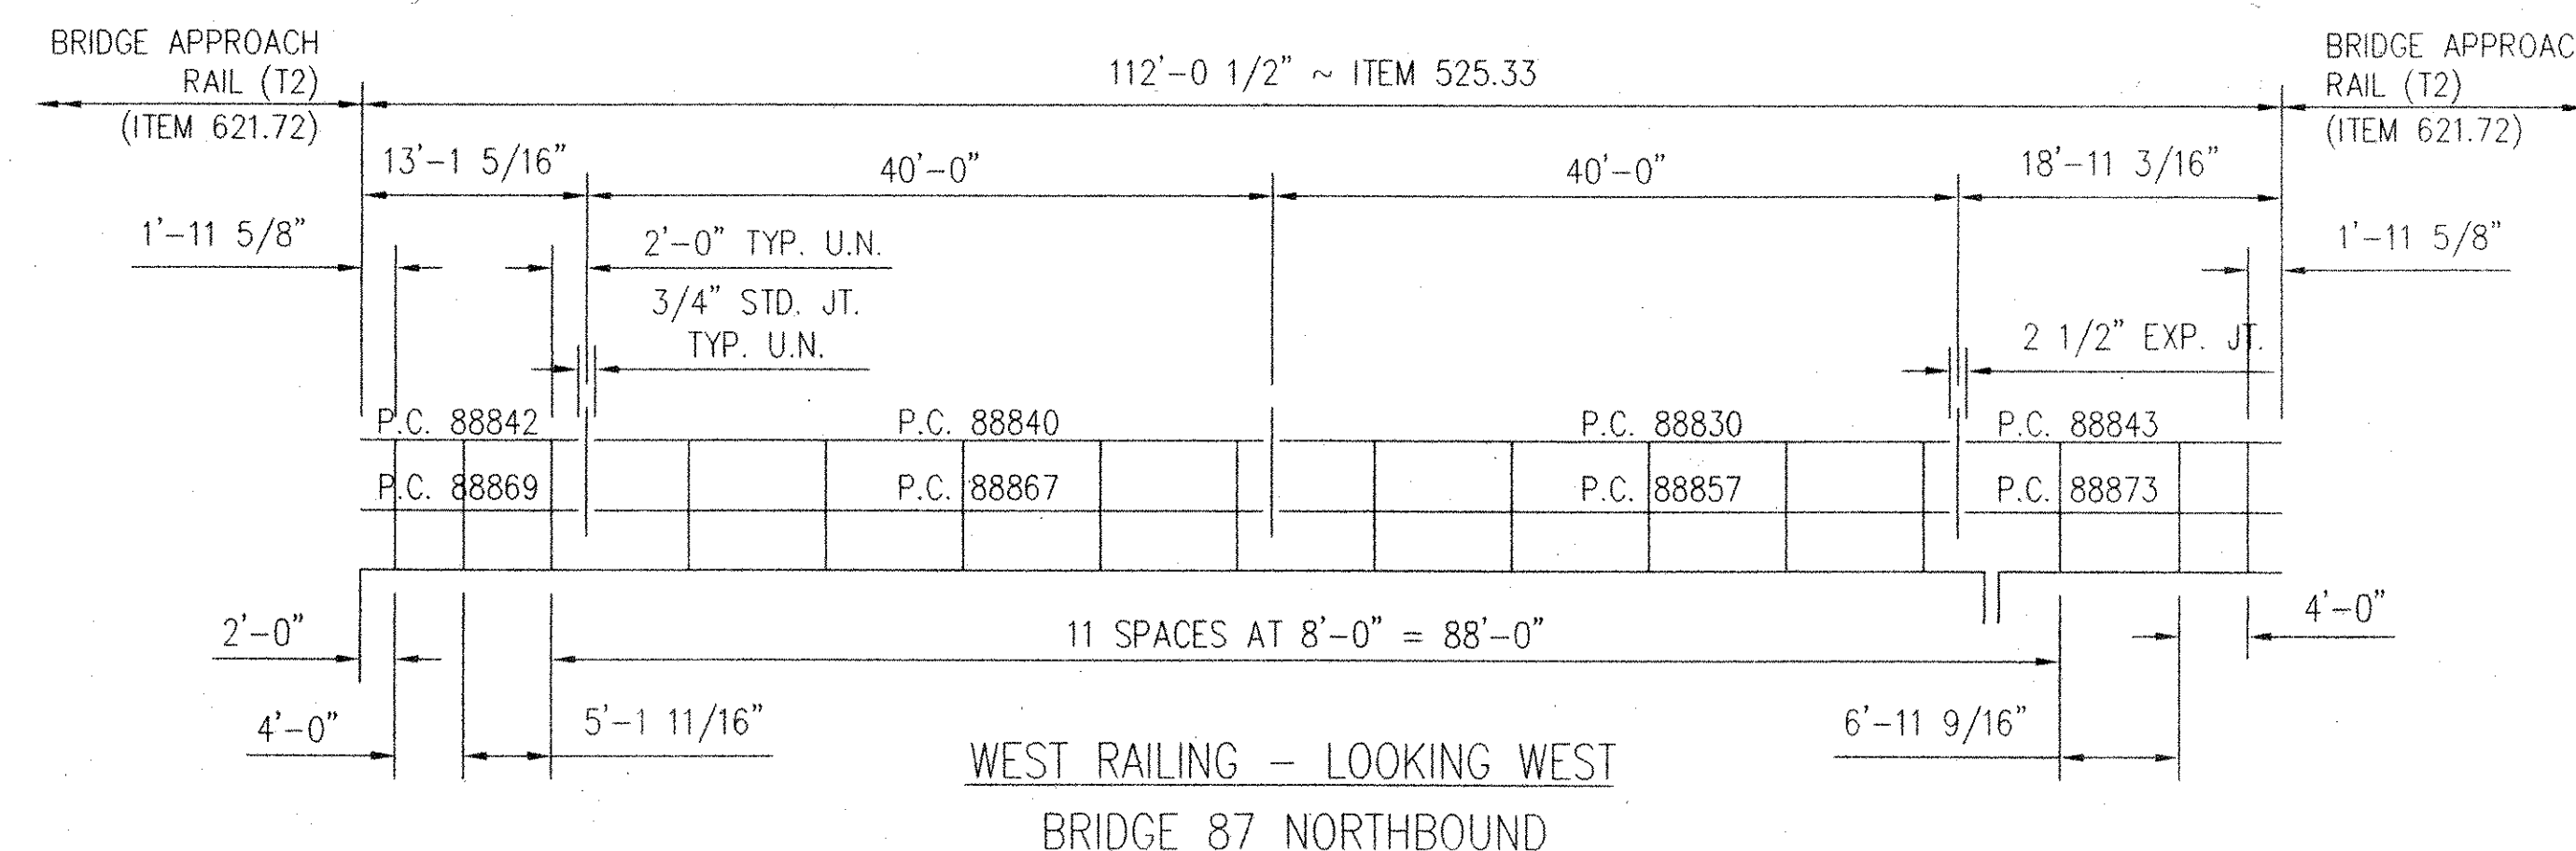


FOR DETAILS SEE SHEET D1, D2, D3 & D4 OF 4 (22) 102392

ITEM NUMBER 525.33 T2 STEEL BRIDGE RAIL (PL2)			
STATE OF VERMONT AGENCY OF TRANSPORTATION INTERSTATE ROUTE 89		DRAWN	SAR
TOWNS OF FAIRFAX, FAIRFAX & ST. ALBANS COUNTY OF FRANKLIN		CHECKED	S.H.
STATE PROJECT NO. IM 089-3(27)		SCALE:	N.T.S.
BRIDGE NO. 87/88		DATE	4/30/01
CUSTOMER	NORTHLAND SPECIALTIES	P.O. No	VERBAL
 TRINITY INDUSTRIES, INC.		423	
HIGHWAY SAFETY PRODUCTS		SHT.No.	E2 OF 3
2525 STEMMONS FREEWAY, DALLAS, TX 75207		TRINITY SALES ORDER NO. (22) 102330	

This drawing and the information shown thereon is the sole property of TRINITY INDUSTRIES, INC. Neither the drawing nor such information is to be used for any purpose other than that for which it was specifically furnished by TRINITY INDUSTRIES, INC.