


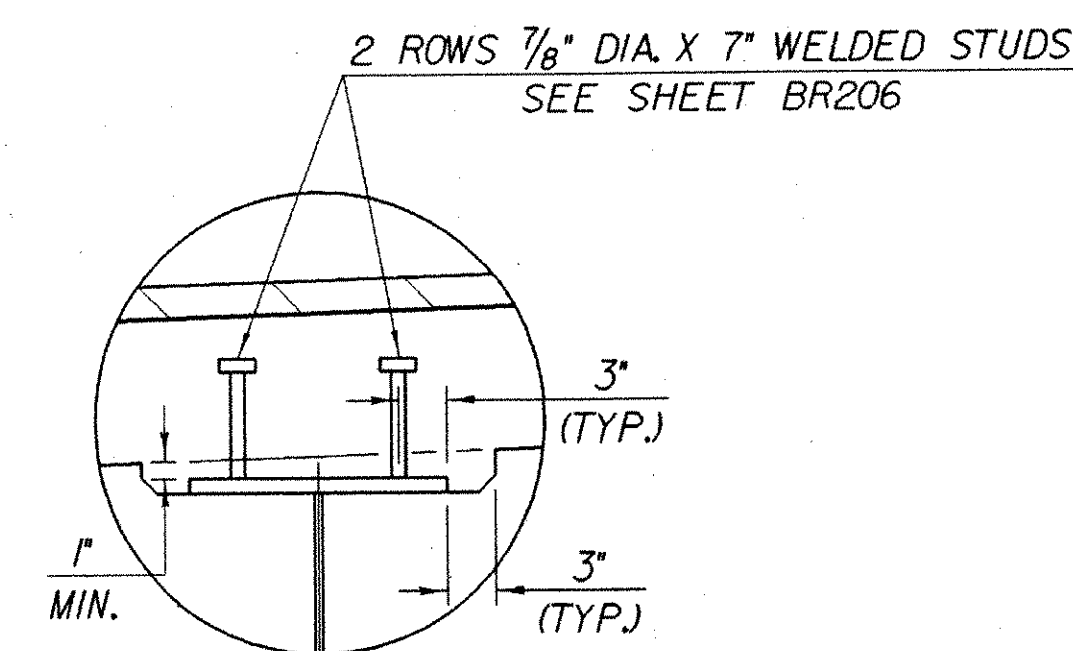

SCALE: $\frac{1}{2}" = 1'-0"$

ALL MATERIALS, LABOR, AND INCIDENTALS NECESSARY FOR THE INSTALLATION OF THE PAVEMENT JOINT DETAILED ABOVE SHALL BE PAID FOR UNDER ITEM 516.10, "BRIDGE EXPANSION JOINT".

SCALE: 1" = 1'-0"

*** MATERIAL FOR TUBE SHALL MEET THE REQUIREMENTS OF SUBSECTION 740.01 OF THE VAOT STANDARD SPECIFICATIONS FOR CONSTRUCTION. PAYMENT SHALL BE MADE SUBSIDIARY TO ITEM 501.25, "CONCRETE, CLASS A".

STATE OF VERMONT AGENCY OF TRANSPORTATION

Town Of FAIRFAX-FAIRFIELD-ST. ALBANS	Bridge No. 87 S
Highway No. 1 - 89	Log Sta.
	Surv. Sta.

87S BRIDGE DECK DETAILS

Designed By <i>M.LOZIER</i>	Drawn By <i>K.CHISHOLM</i>
Checked By <i>G.ROY</i> Date <i>10/99</i>	Bridge Design Supervisor <i>R.R.WHITCOMB</i> Date <i>11/99</i>

PROJECT FAIRFAX-FAIRFIELD-ST. ALBANS	PROJECT NO. 1M 089 - 3 (27
--	--------------------------------------

I.G.C. Info.	96a056\Structures\sa056sp2.dgn	sa056sp4J
--------------	--------------------------------	-----------

Bridge Sheet No. *BR204* Sheet *82* of *370*

PLOTTED 21-SEP-2000

**IMPORTANT NOTE: BRIDGE FINISHED GRADES
ARE CENTERLINE GRADES.**