


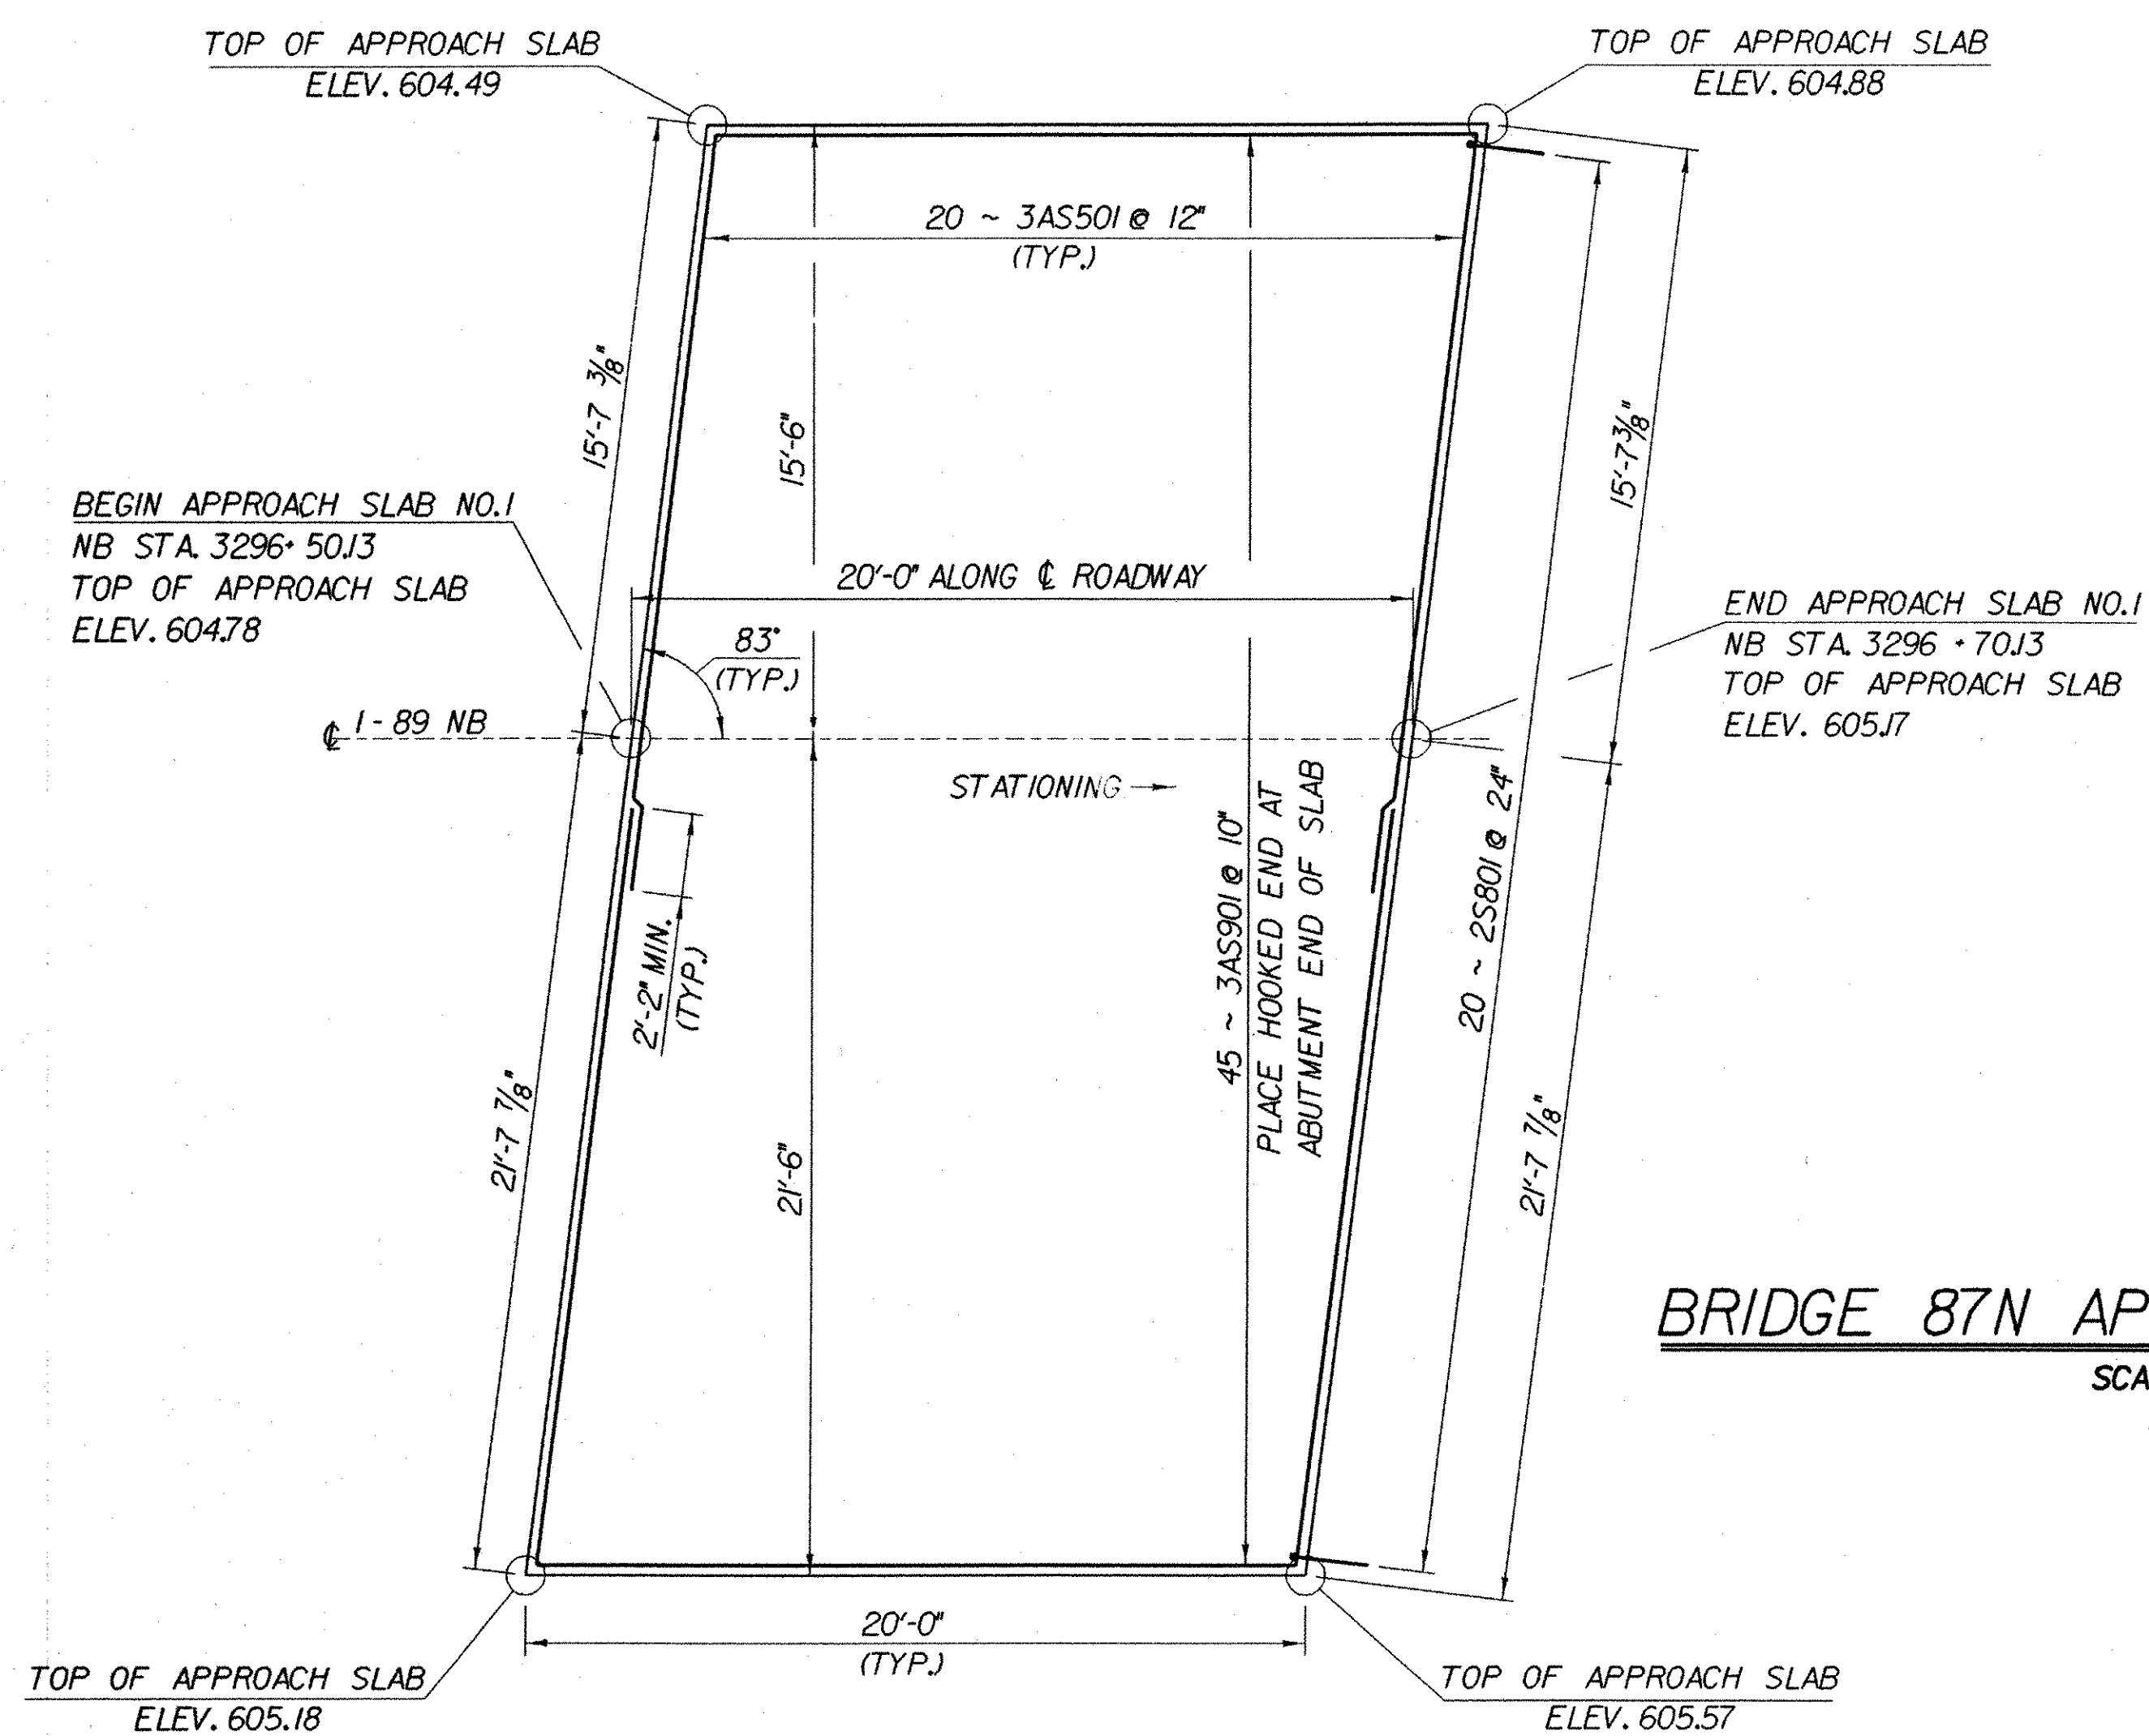


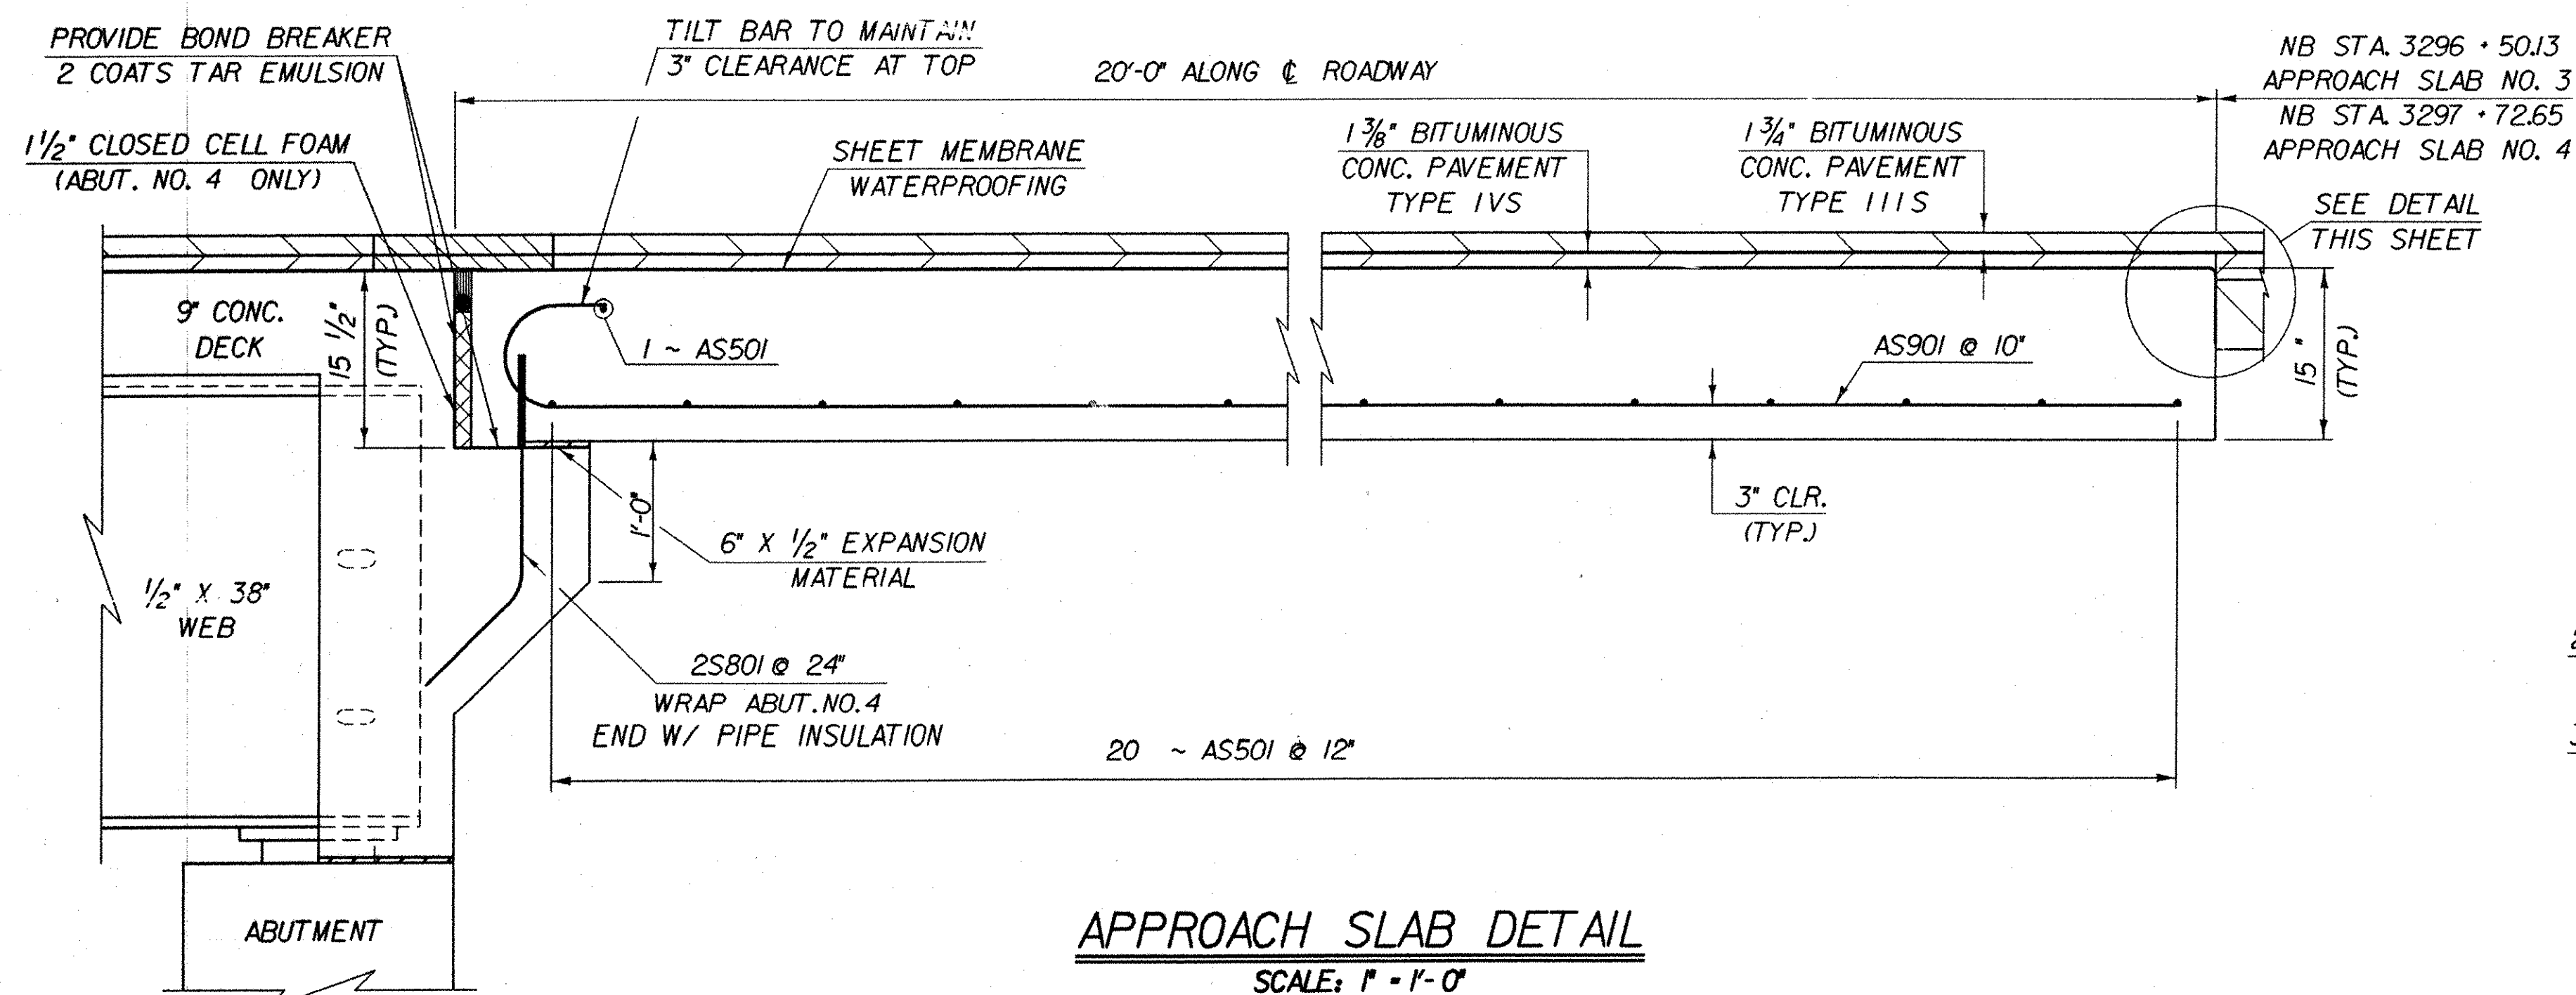

BRIDGE 87N APPROACH SLAB PLAN
SCALE: 1/4" = 1'-0"

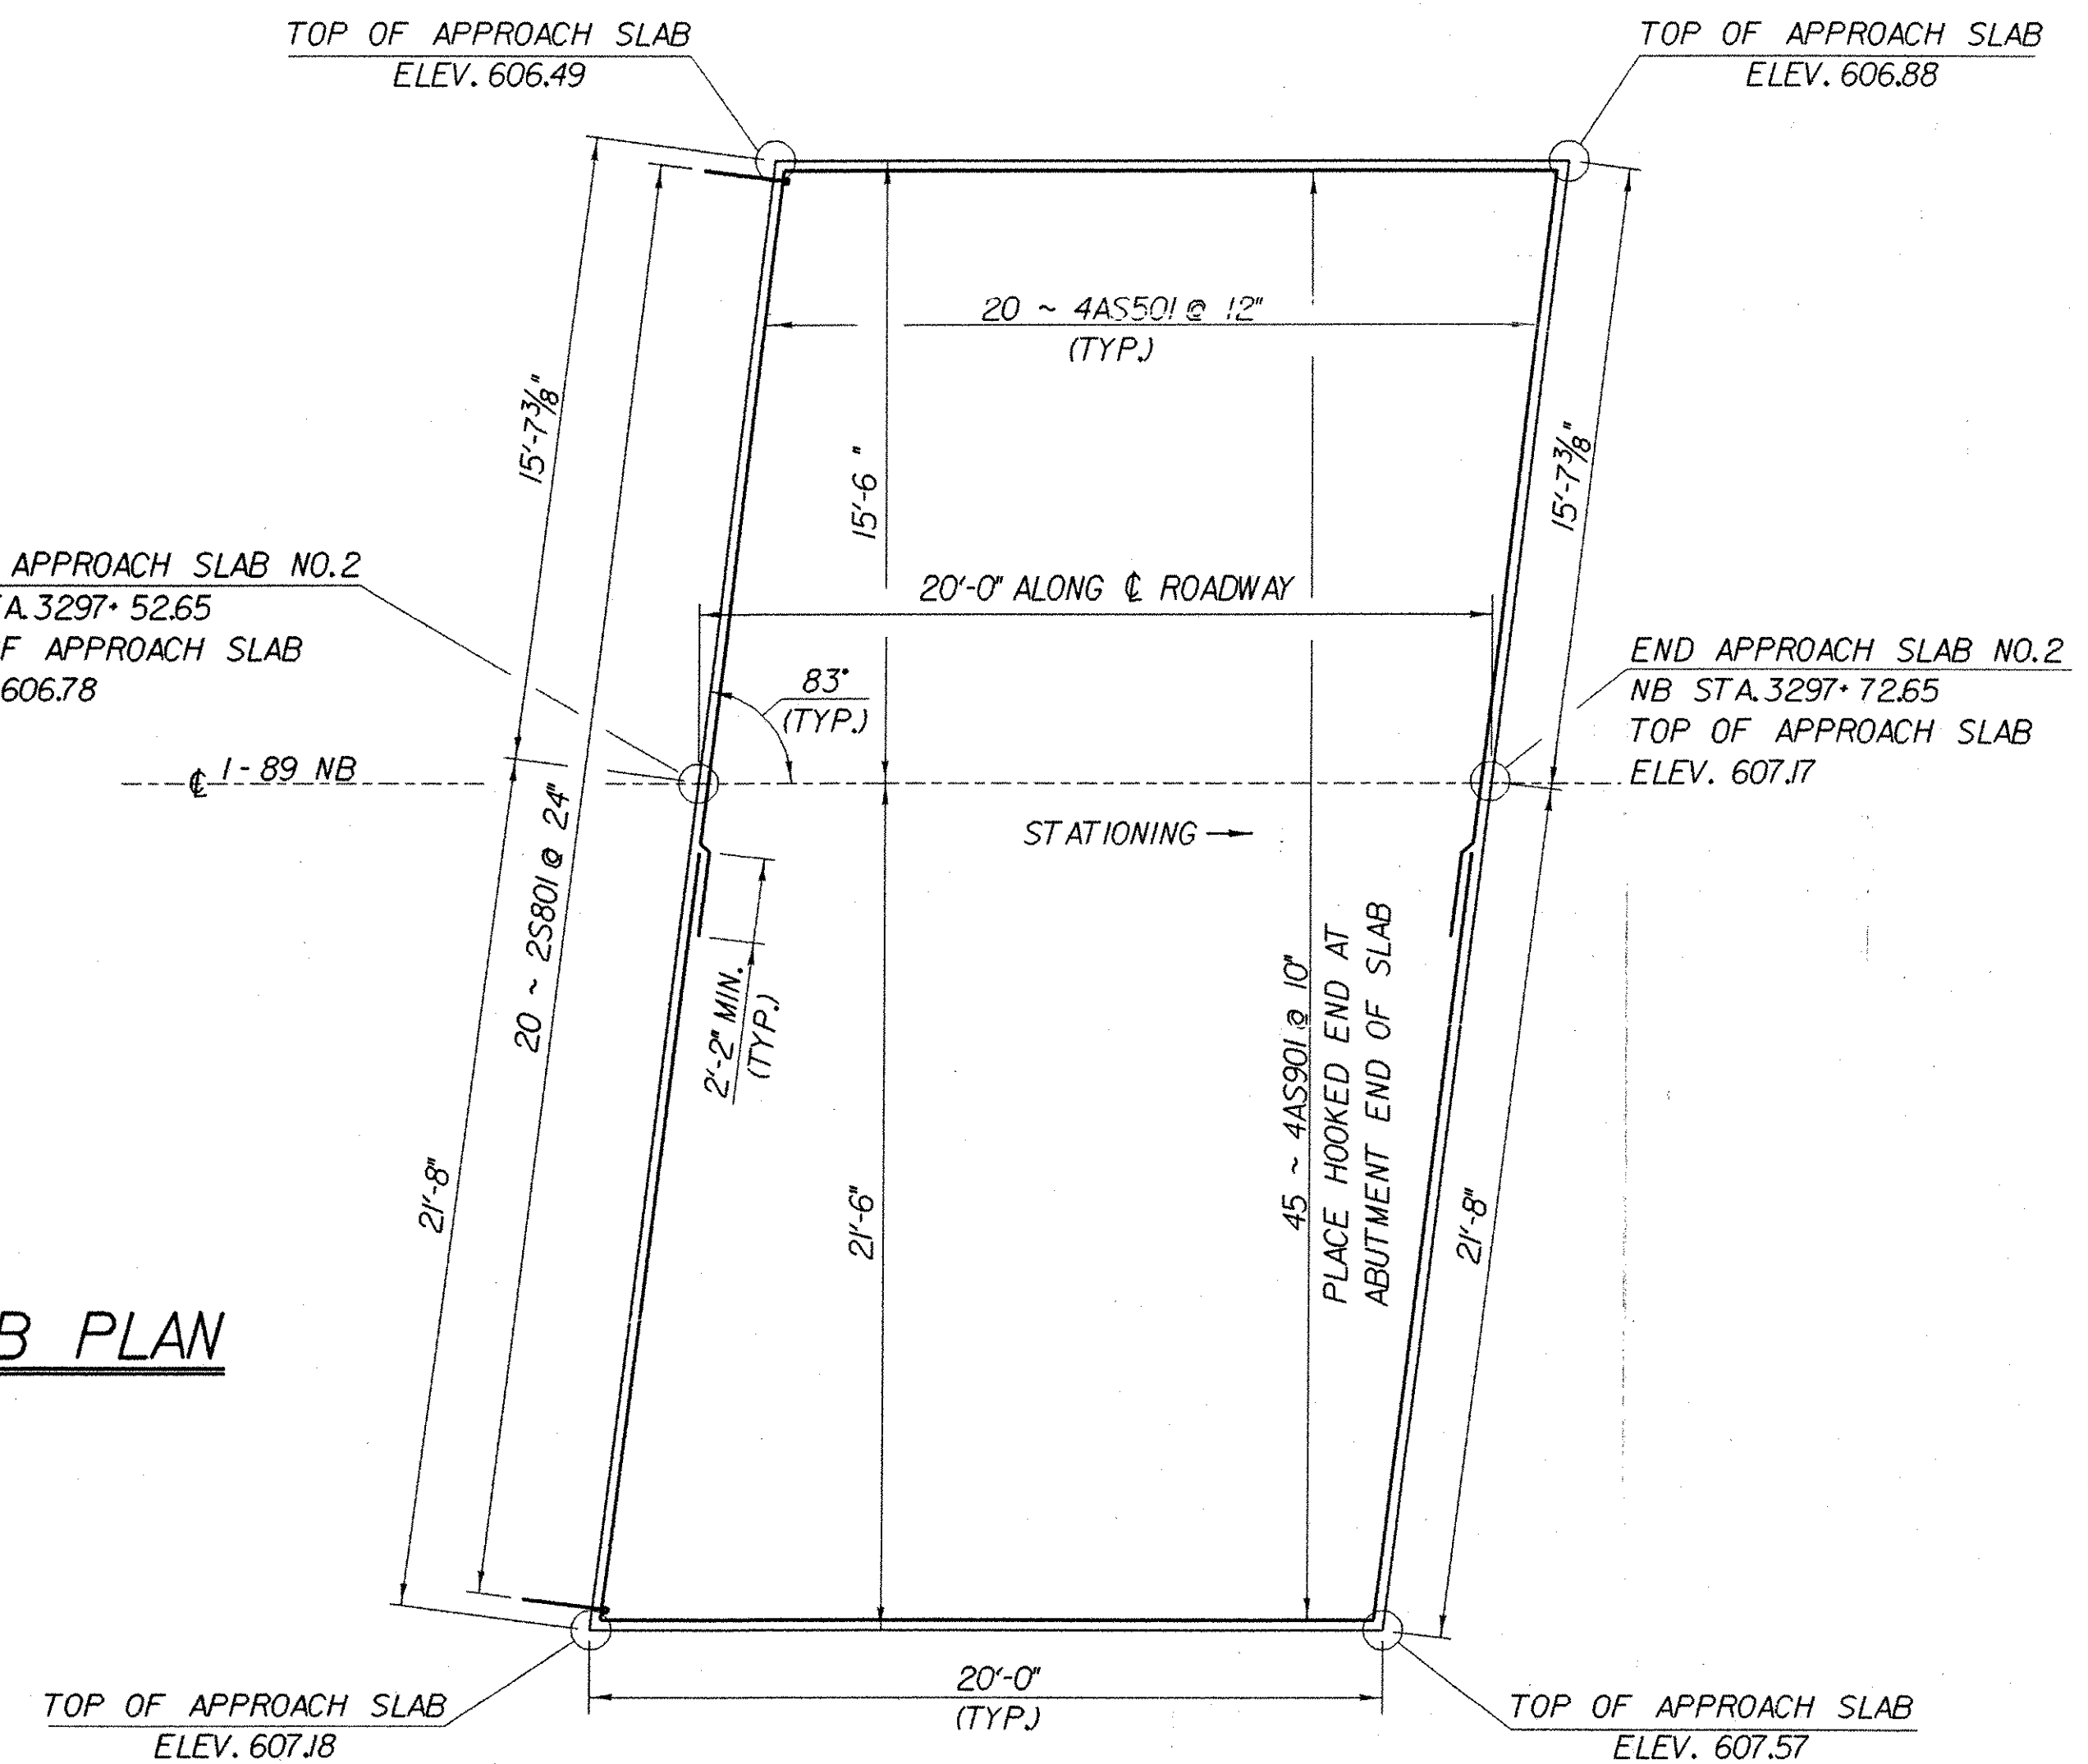

APPROACH SLAB DETAIL
SCALE: 1" = 1'-0"

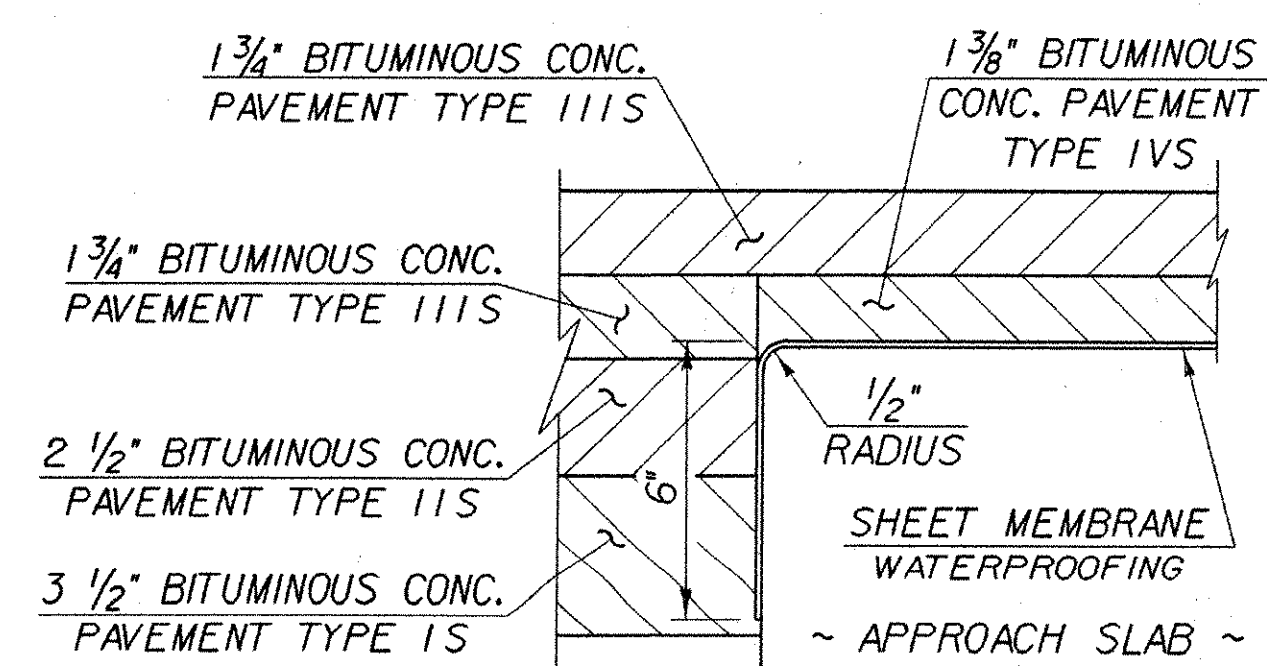

DETAIL FOR SHEET MEMBRANE AT APPROACH SLAB END
SCALE: 3" = 1'-0"

IMPORTANT NOTE: BRIDGE FINISHED GRADES ARE CENTERLINE GRADES.

**STATE OF VERMONT
AGENCY OF TRANSPORTATION**

Town Of FAIRFAX-FAIRFIELD-ST. ALBANS	Bridge No. 87 N
Highway No. 1-89	Log Sta. Surv. Sta.
1-89 NB OVER VT 104	
87N APPROACH SLAB DETAILS	
Designed By M.LOZIER	Drawn By K.CHISHOLM
Checked By GROY	Date 10/99
Bridge Design Supervisor R.R.WHITCOMB	Date 11/99
PROJECT FAIRFAX-FAIRFIELD-ST. ALBANS	PROJECT NO. 1M 089 - 3 (27)
I.G.C. Info. 94J106Structures/J106spldgn	sa056sp3J
Bridge Sheet No. BR214	Sheet 92 of 370