



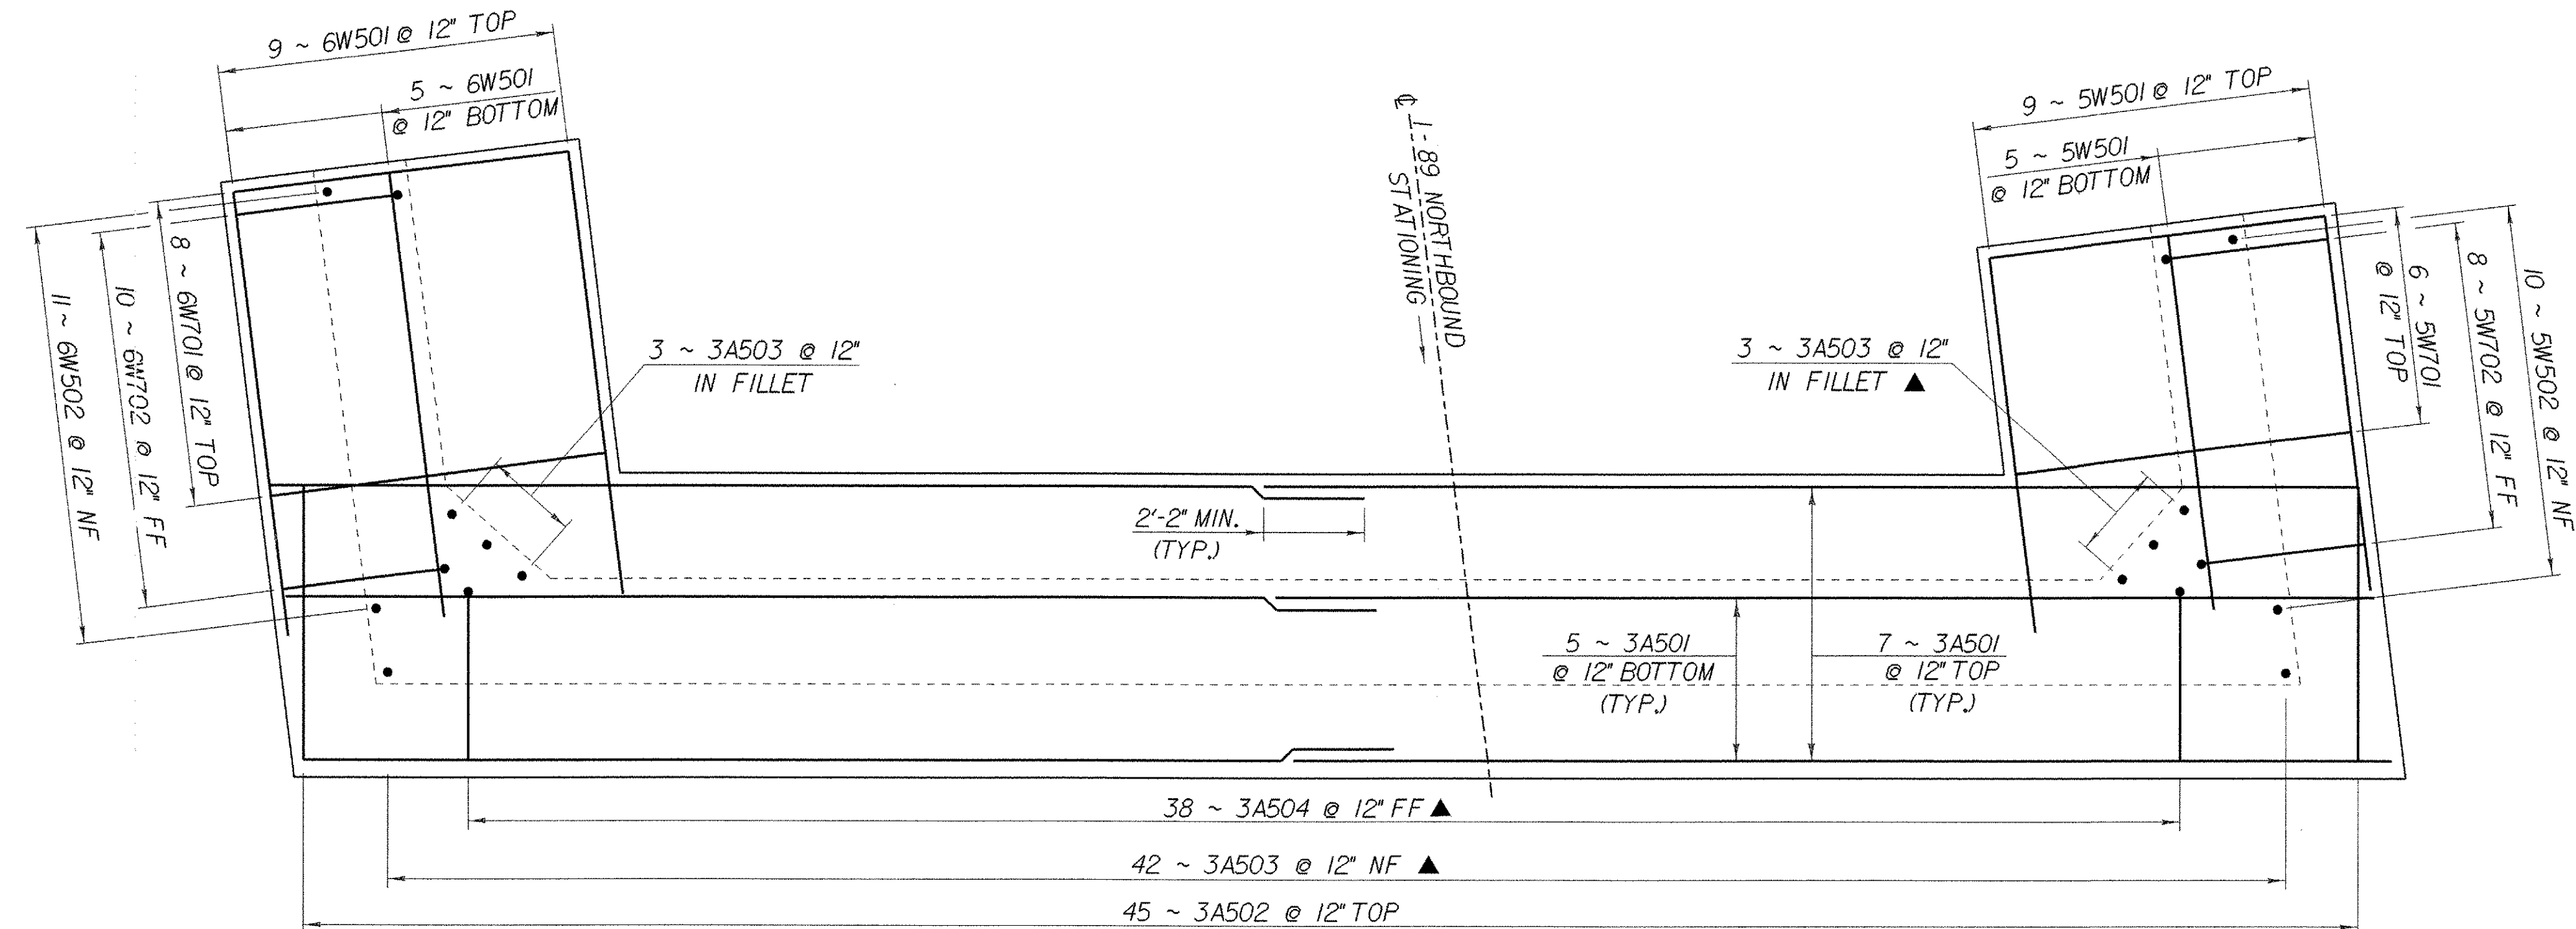

ABUTMENT NO.3 FOOTING REINFORCING PLAN

SCALE: $\frac{3}{8}$ " = 1'-0"

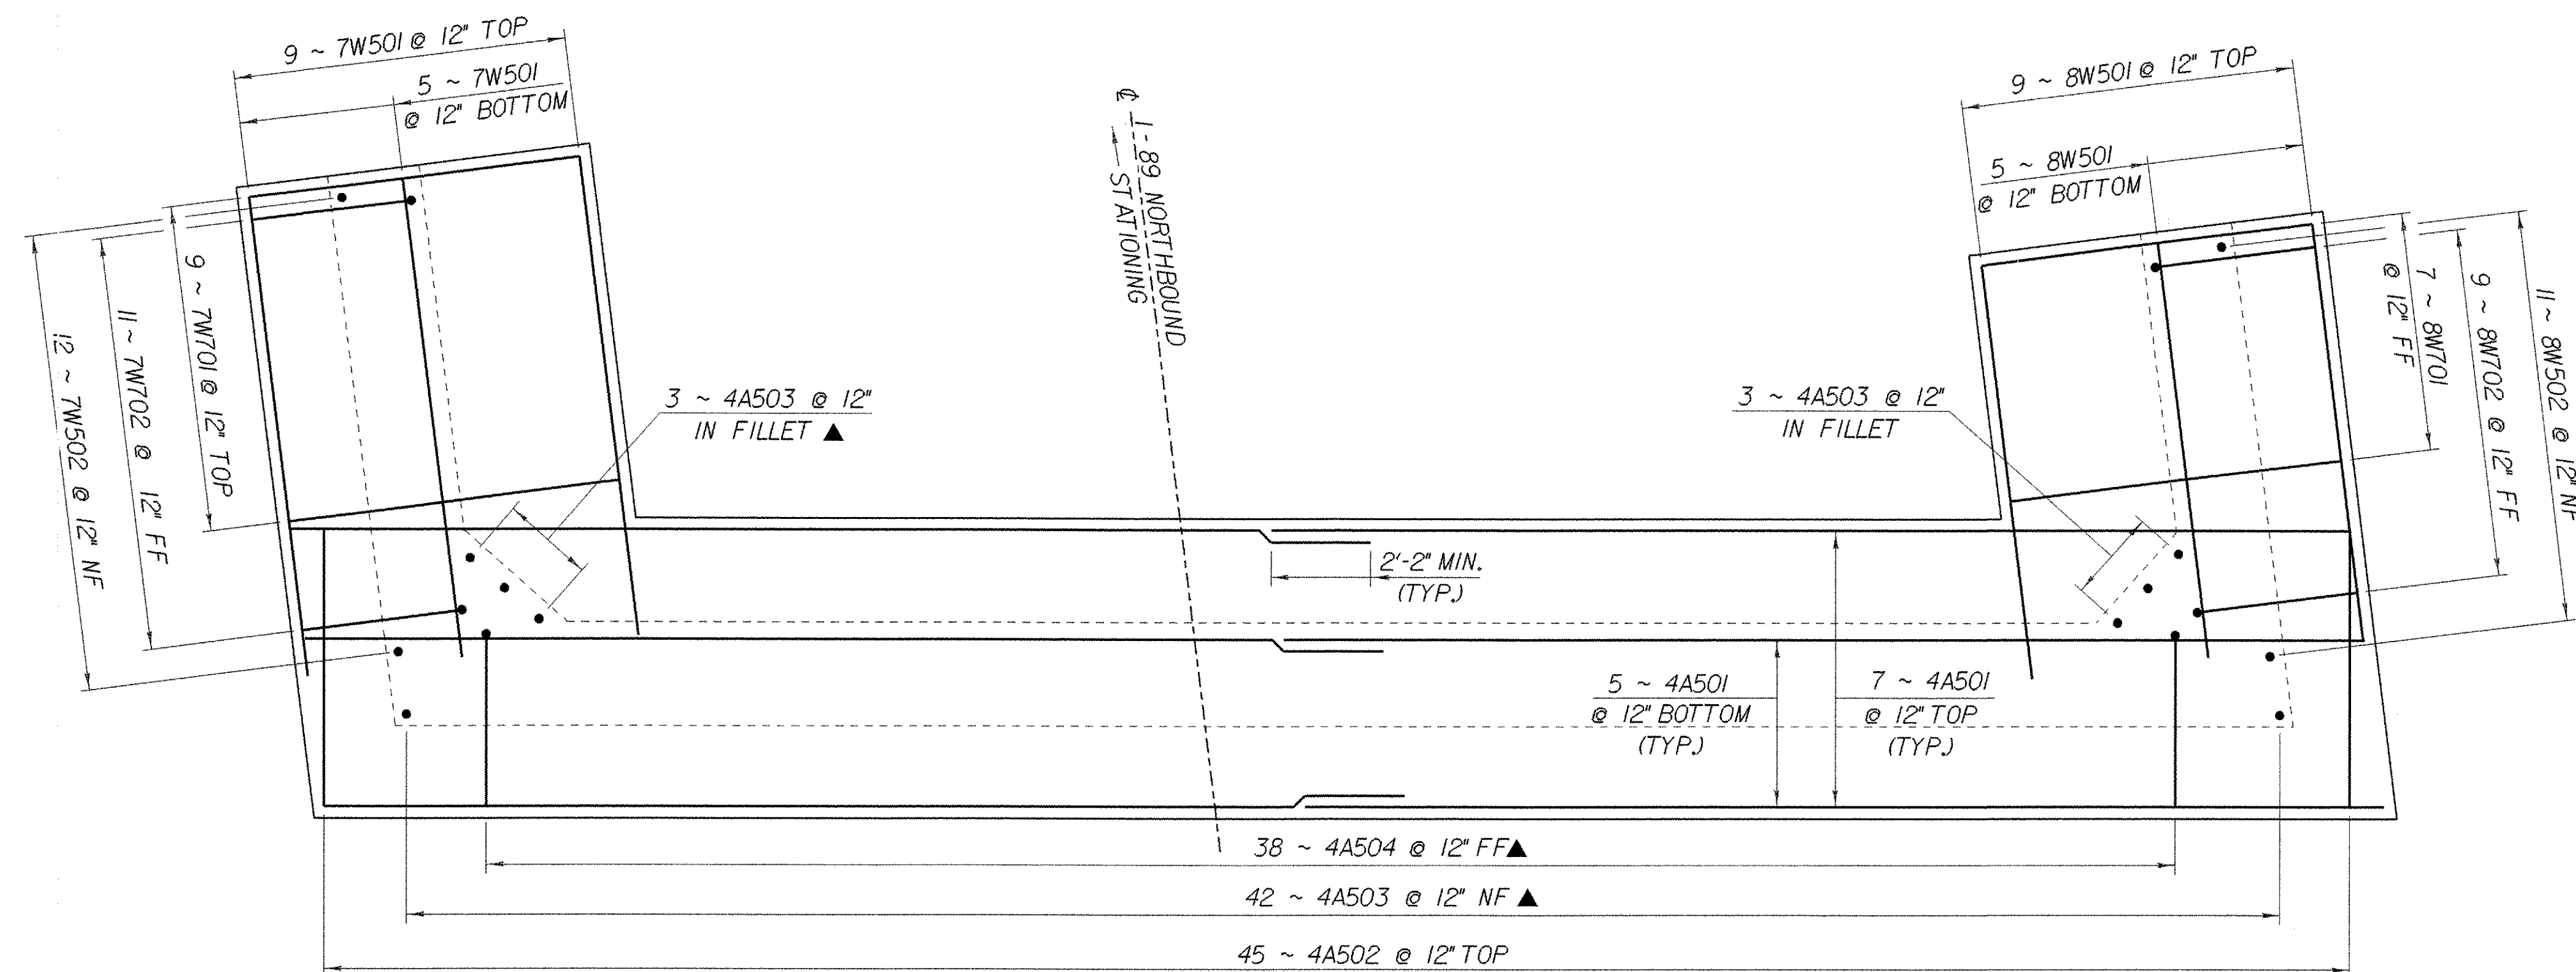

ABUTMENT NO.4 FOOTING REINFORCING PLAN

SCALE: $\frac{3}{8}$ " = 1'-0"

NOTE:

NF = NEAR FACE
FF = FAR FACE
EF = EACH FACE
▲ = CUT TO FIT IN FIELD
3" CLR. UNLESS OTHERWISE SPECIFIED ON THE PLANS.

**STATE OF VERMONT
AGENCY OF TRANSPORTATION**

Town Of FAIRFAX-FAIRFIELD-ST. ALBANS	Bridge No. 87N
Highway No. I-89	Log Sta. 104
I-89 OVER VT 104	
ABUT. NOS. 3 & 4 FOOTING REINFORCING	
Designed By M. LOZIER	Drawn By K. CHISHOLM
Checked By G. ROY	Bridge Design Supervisor R.R. WHITCOMB
Date 10/99	Date 11/99
PROJECT FAIRFAX-FAIRFIELD-ST. ALBANS	PROJECT NO. 1 M 089 - 3 (27)
I.G.C. Info. 941106\Structures\1106abd.dgn	sa056fg2.i
Bridge Sheet No. BR226	Sheet 104 of 370

PLOTTED 21-SEP-2000