FED. ROAD DIST. NO.	STATE	PROJ. NO.	FISCAL YEAR	SHEET NO.	TOTAL SHEETS
9	VT.	F 066(2)	1946	20	111

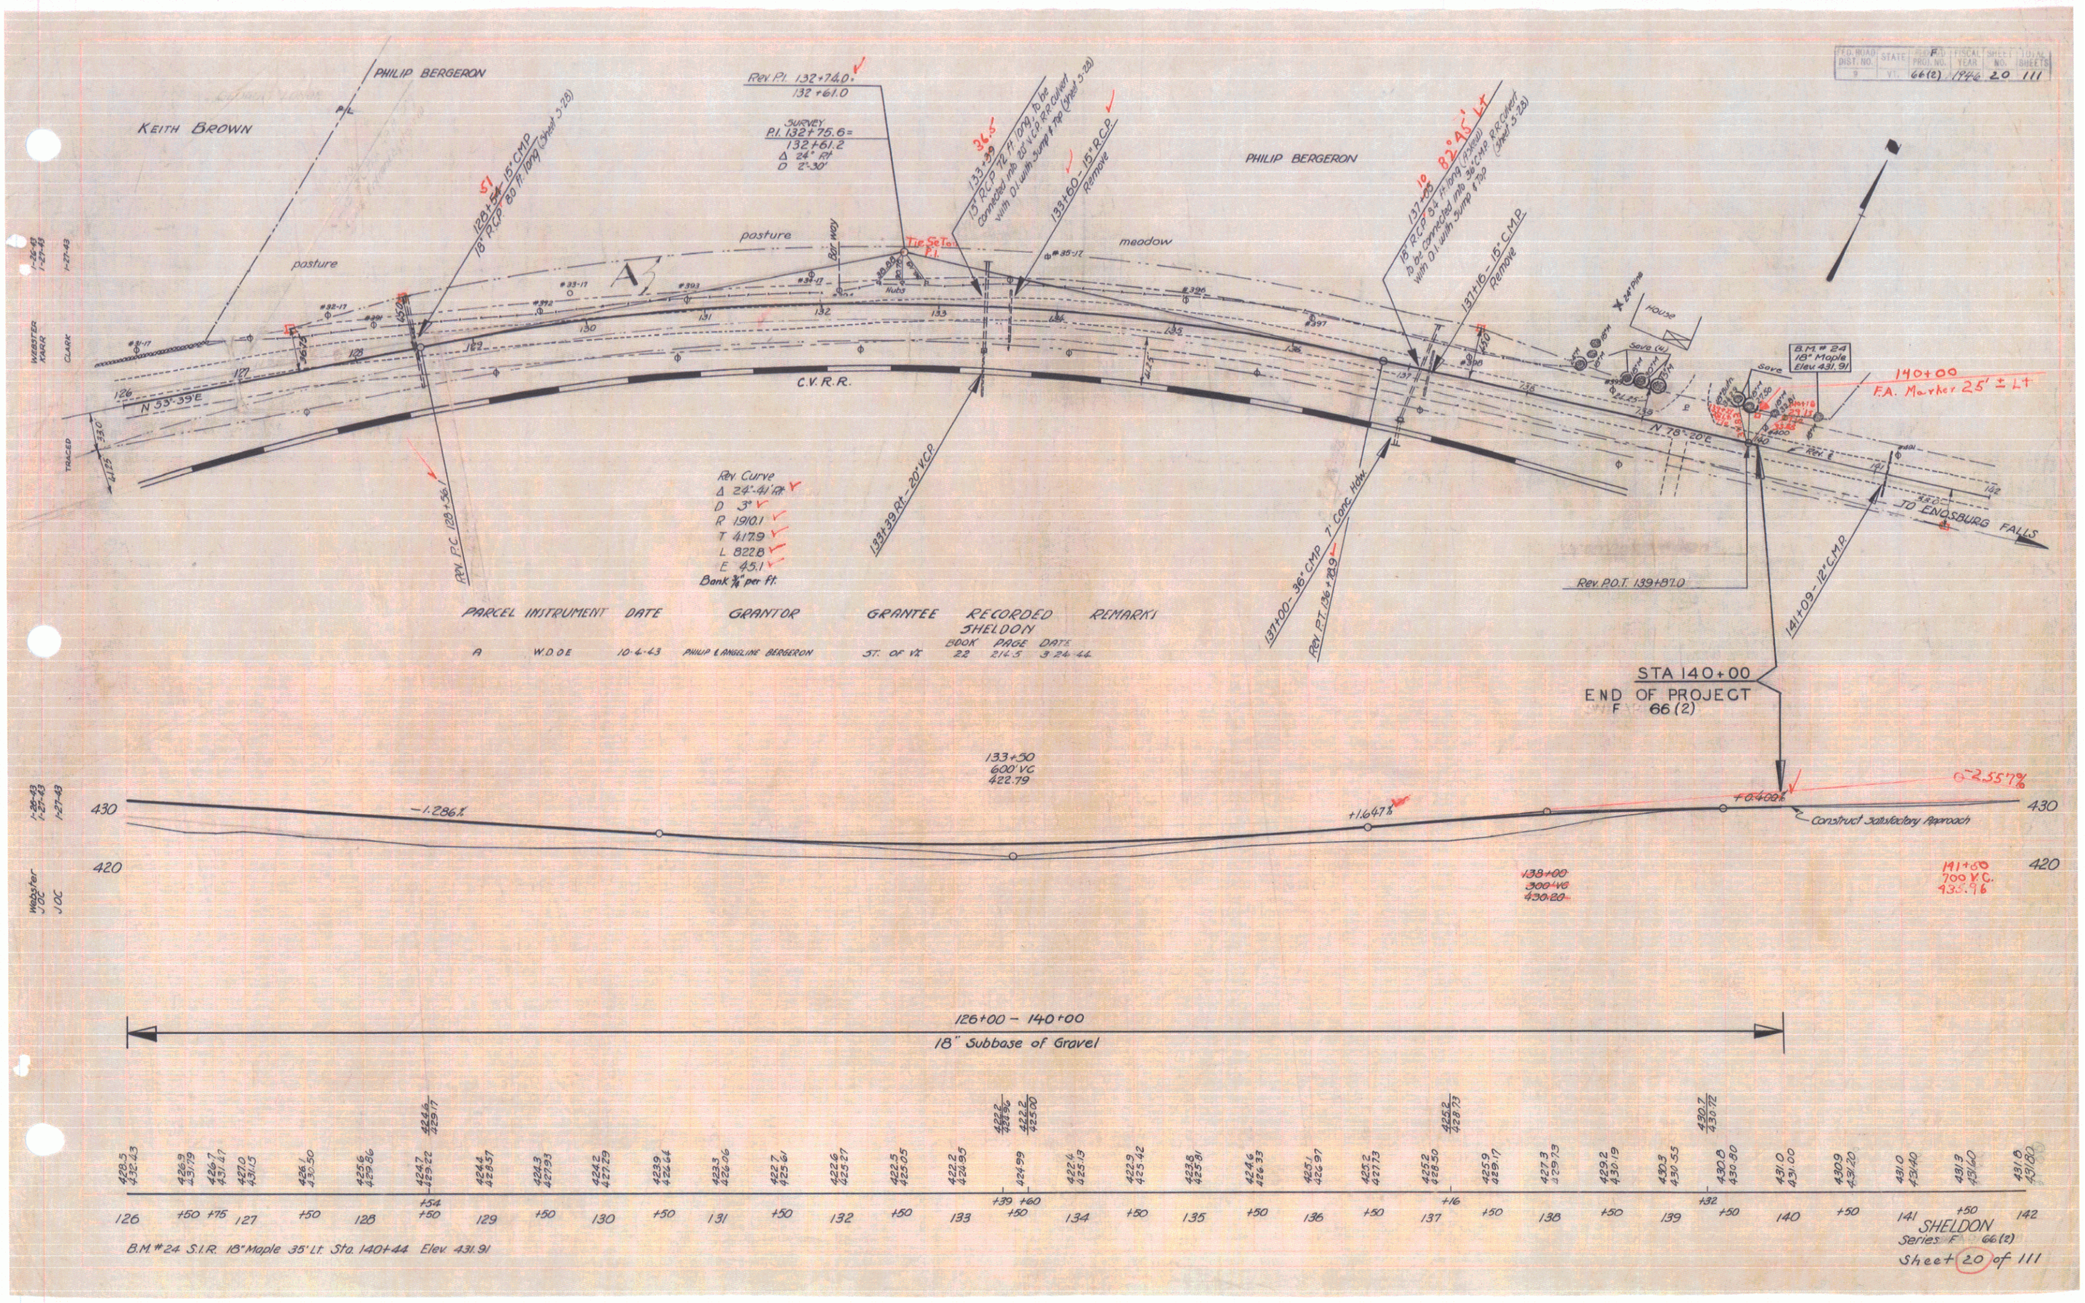

PARCEL	INSTRUMENT	DATE	GRANTOR	GRANTEE	RECORDED SHELDON BOOK	PAGE	DATE	REMARKS
A	W.D. OE	10-6-43	PHILIP & ANGELINE BERGERON	ST. OF VT.	22	214-5	3-24-44	

13