FED. ROAD DIST. NO.	STATE	FED. AID PROJ. NO.	SHEET NO.	TOTAL SHEETS
9	VT.	90-D 1936	8	70

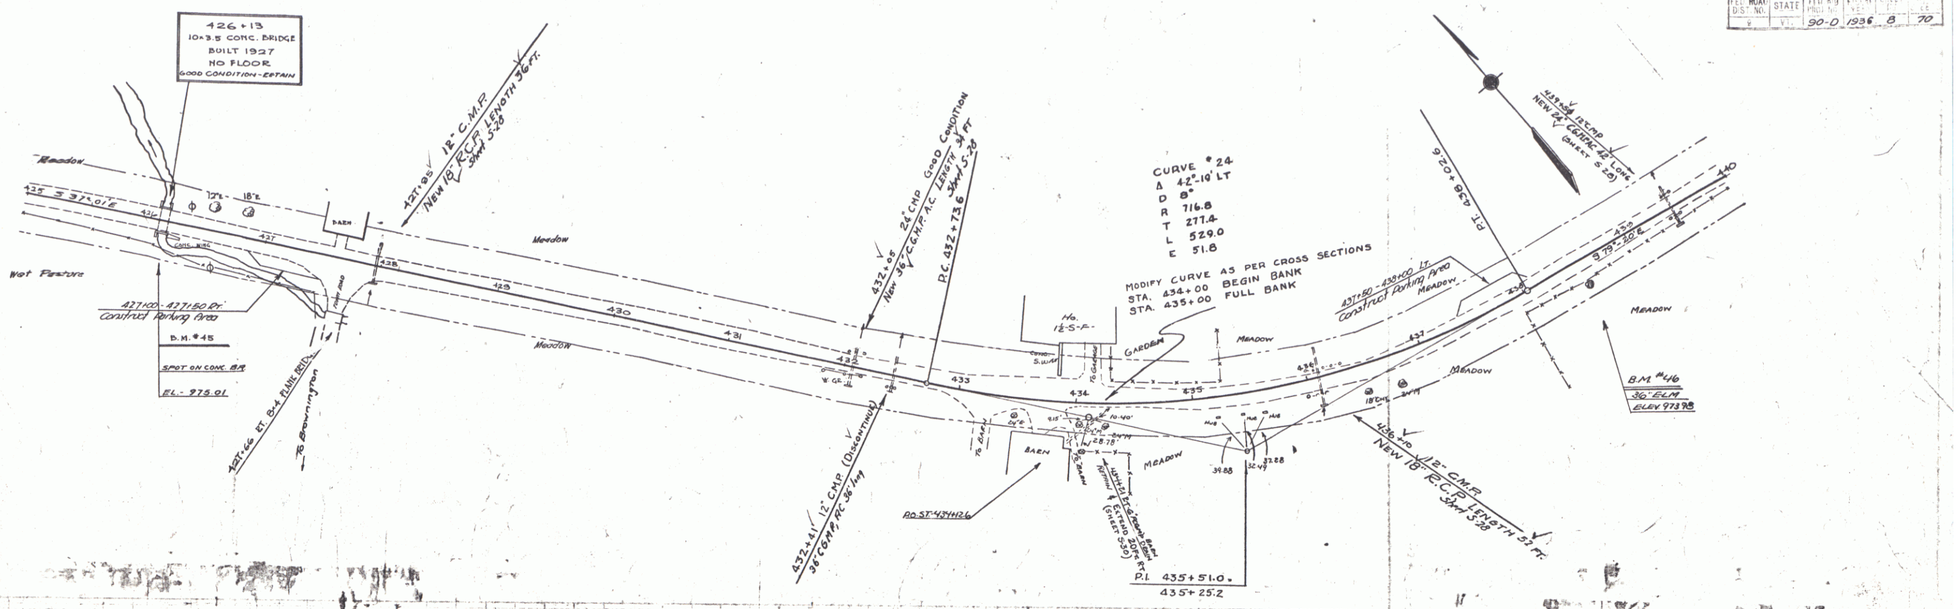

SERIES NO. FAP 90-D
SHEET 8 OF 70

C.E. PUTNAM
D. MACCHI
TRACED
D. MACCHI
D. MACCHI 5/1/34